CONTRACT NO. 91397

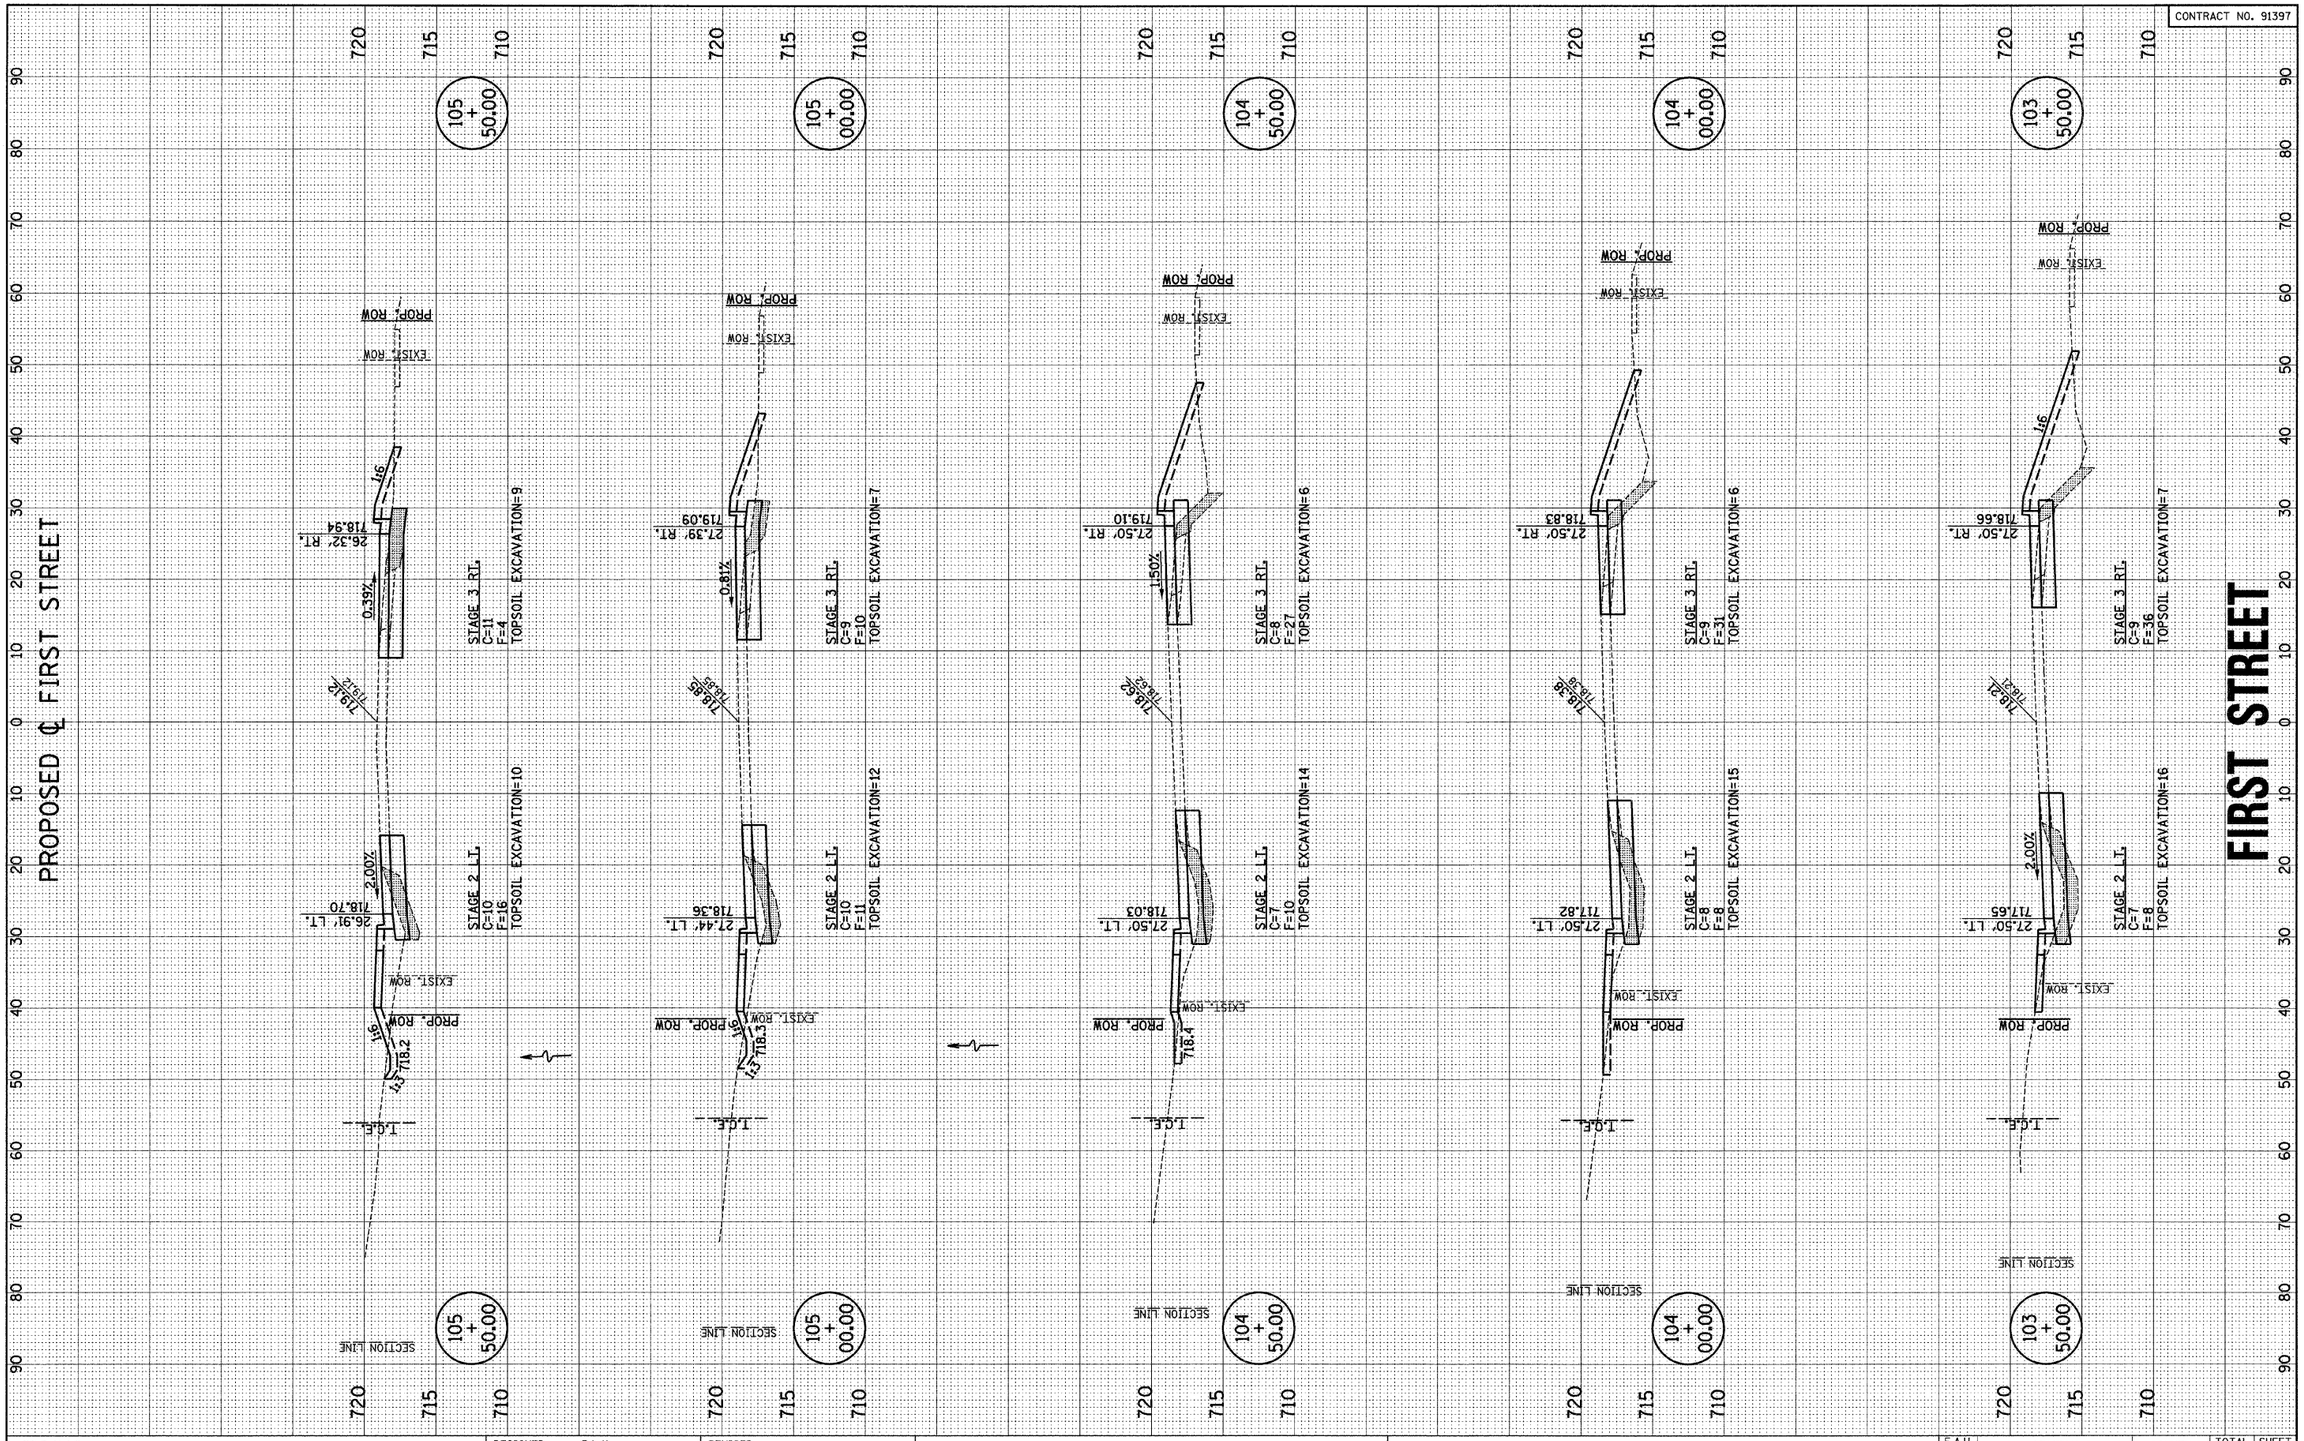

FINAL SURVEY		BY	DATE
NOTE BOOK	SURVEYED		
	PLOTTED		
	TEMPLATE		
	AREAS		
	AREAS CHECKED		
NO.			

ORIGINAL SURVEY		BY	DATE
NOTE BOOK	SURVEYED		
	PLOTTED		
	TEMPLATE		
	AREAS		
	AREAS CHECKED		
NO.			

FILE NAME =
p:\c0010461\plans\sheets\firstxssht.dgn

PLOT DATE =
2/6/2009 11:06:16 AM

DESIGNED	- R.L.H.	REVISED	-
DRAWN	- J.L.B.	REVISED	-
CHECKED	- J.T.P.	REVISED	-
DATE	- 2-09	REVISED	-

STATE OF ILLINOIS
DEPARTMENT OF TRANSPORTATION

CROSS SECTIONS - FIRST STREET

SCALE : 1" = 10' HOR, 1" = 5' VERT | SHEET NO. 42 OF 44 SHEETS | STA. 103+50.00 TO STA. 105+50.00

F.A.U. RTE.	SECTION	COUNTY	TOTAL SHEETS	SHEET NO.
7170	08-00277-00-PV	CHAMPAIGN	44	42

CONTRACT NO. 91397

FED. ROAD DIST. NO. | ILLINOIS | FED. AID PROJECT HD-5181 (044)

CITY OF CHAMPAIGN SECTION NO. 08-00277-00-PV CHAMPAIGN COUNTY

C0010461