F.A.P. RTE.	SECTION	COUNTY	TOTAL SHEETS	SHEET NO.
351	2008-100VB	COOK	579	571
STA.		TO STA.		
FED. ROAD DIST. NO.	ILLINOIS	FED. AID PROJECT		
		CONTRACT NO. 60E10		

FINAL SURVEY NOTE BOOK NO.
SURVEYED DATE
DRAWN BY
TEMPLATE
AREAS
AREAS CHECKED
BY DATE

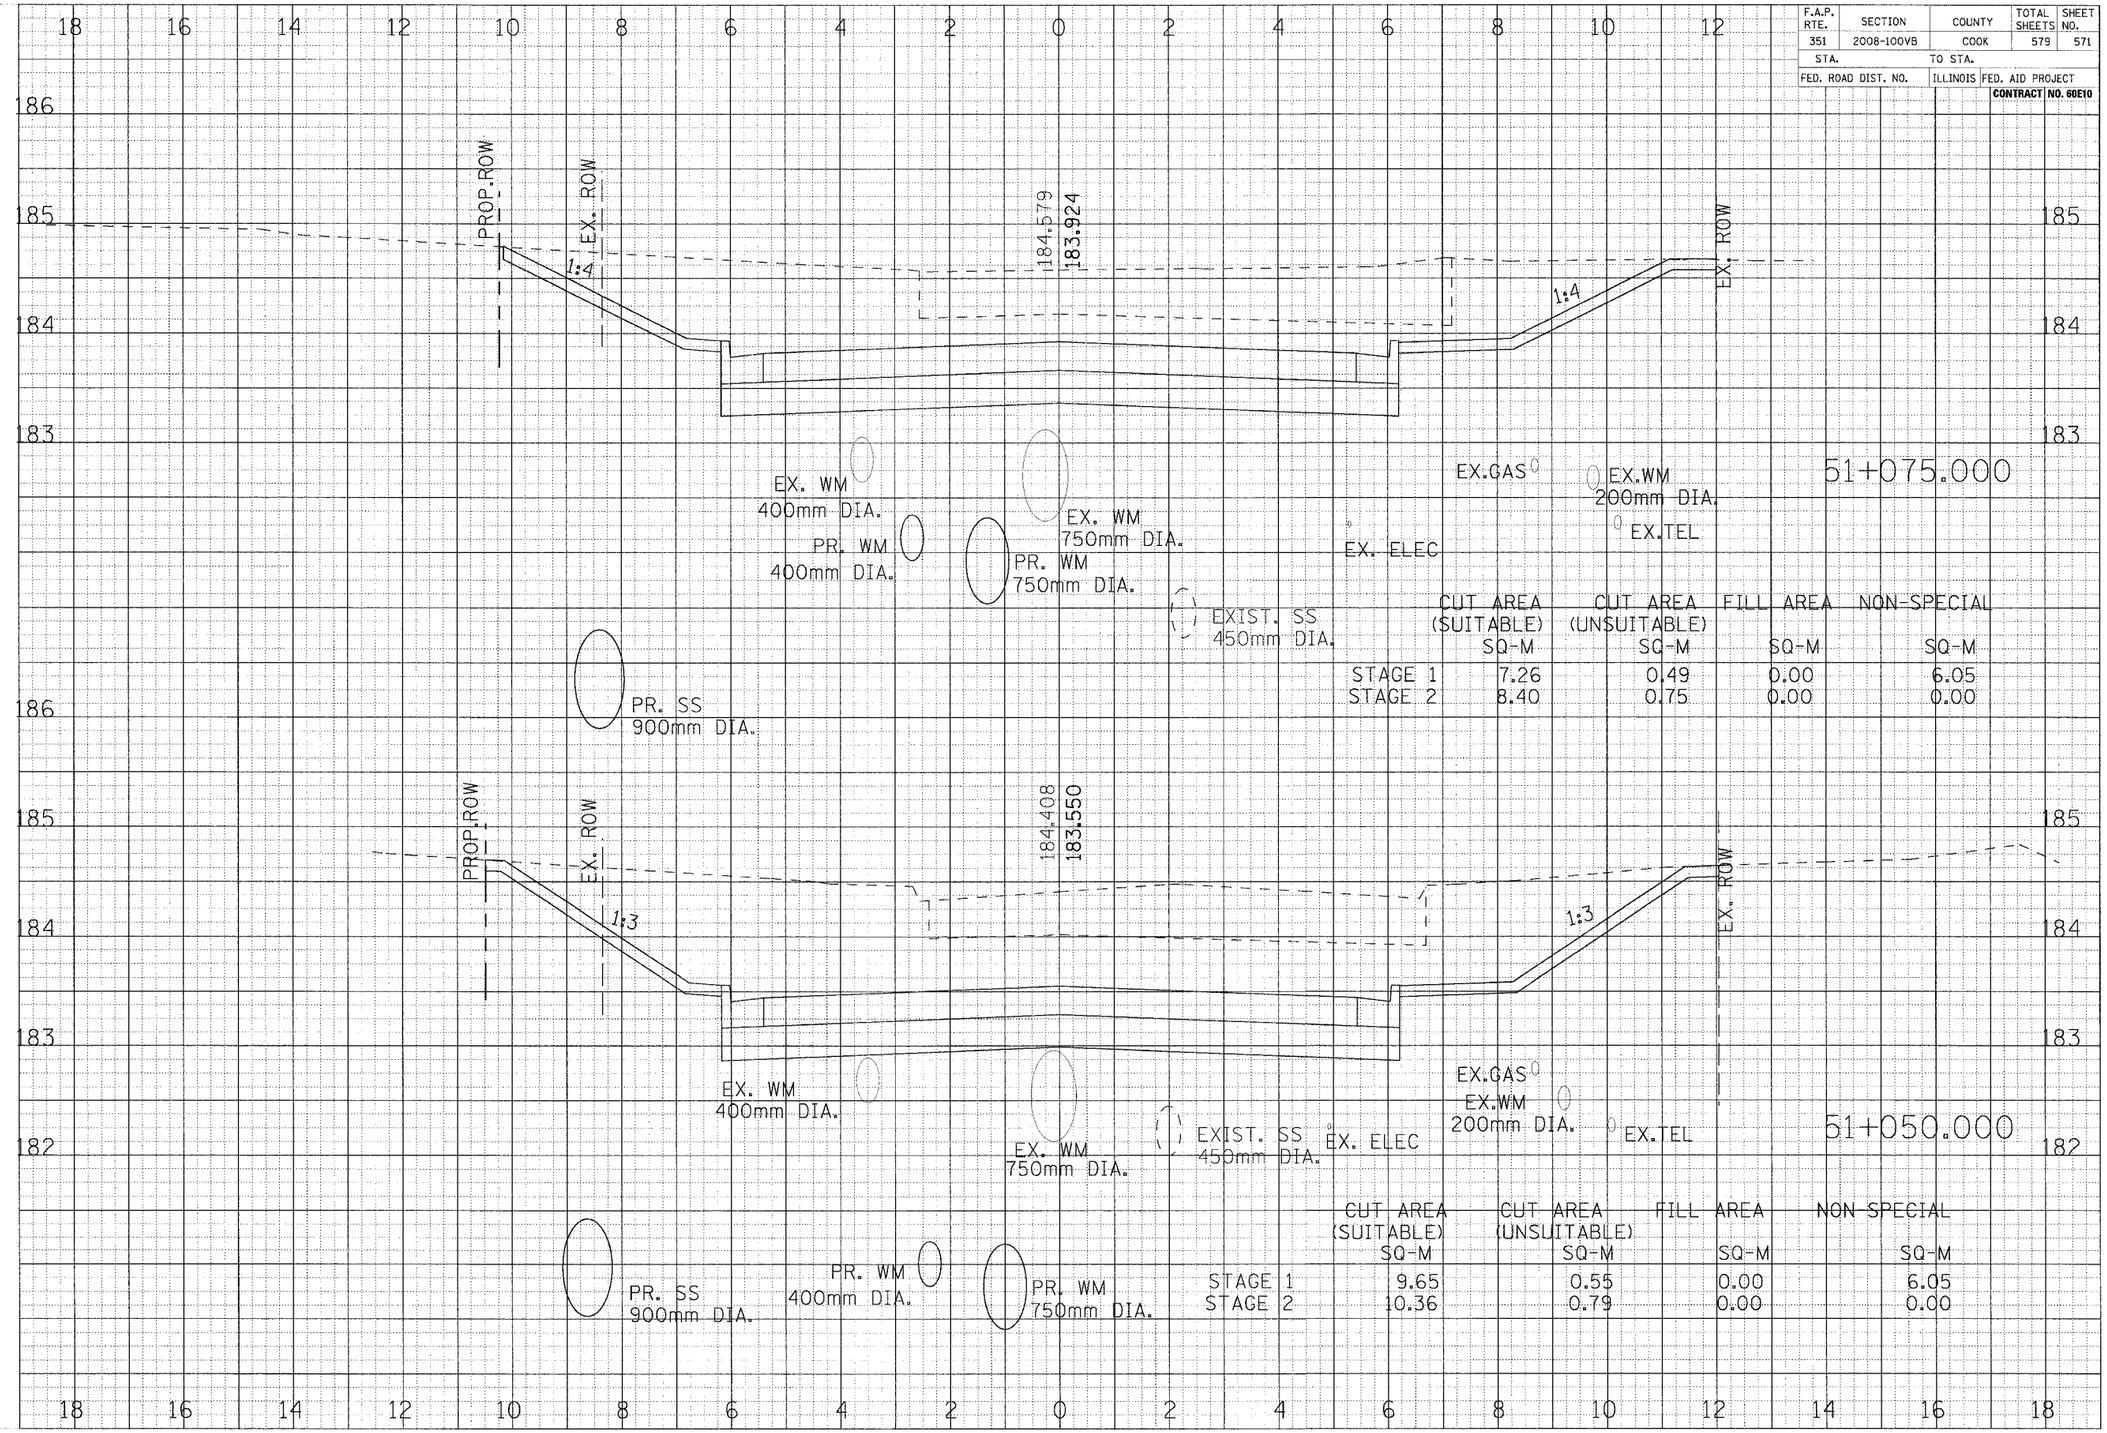

	CUT AREA (SUITABLE) SQ-M	CUT AREA (UNSUITABLE) SQ-M	FILL AREA SQ-M	NON-SPECIAL SQ-M
STAGE 1	7.26	0.49	0.00	6.05
STAGE 2	8.40	0.75	0.00	0.00

	CUT AREA (SUITABLE) SQ-M	CUT AREA (UNSUITABLE) SQ-M	FILL AREA SQ-M	NON-SPECIAL SQ-M
STAGE 1	9.65	0.55	0.00	6.05
STAGE 2	10.36	0.79	0.00	0.00

ORIGINAL SURVEY NOTE BOOK NO.
SURVEYED DATE
DRAWN BY
TEMPLATE
AREAS
AREAS CHECKED
BY DATE

CROSS SECTIONS - WEST AVENUE