F.A.U. RTE.	SECTION	COUNTY	TOTAL SHEETS	SHEET NO.
2678	08-00169-00-LT	DuPAGE	39	36
STA.	TO STA.			
FED. ROAD DIST. NO.	ILLINOIS	FED. AID PROJECT		

CONTRACT NO. 63027

LAKOTA
THE LAKOTA GROUP INC
212 West Kinzie Street, 3rd Floor
Chicago, Illinois 60610
p 312.467.5445
f 312.467.5484
info@thelakotagroup.com

Planning
Urban Design
Landscape Architecture
Community Relations

POLICE PLAZA

Elmhurst, Illinois

City of Elmhurst

ISSUED FOR BID

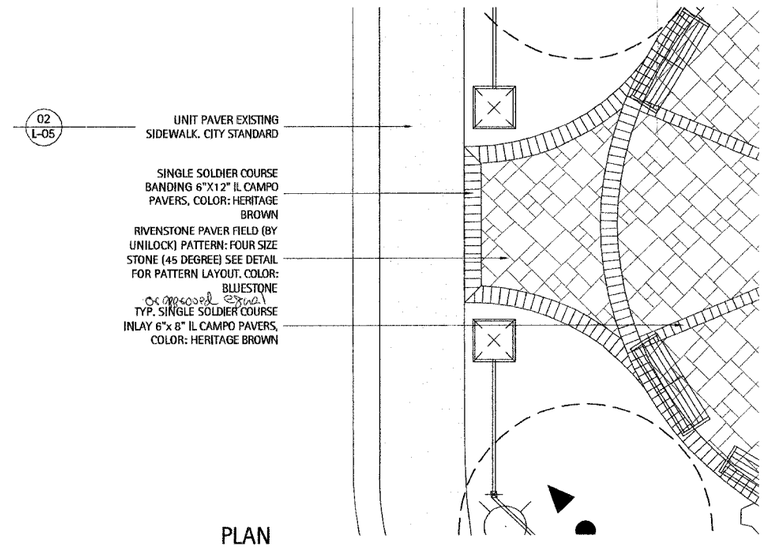

PLAN

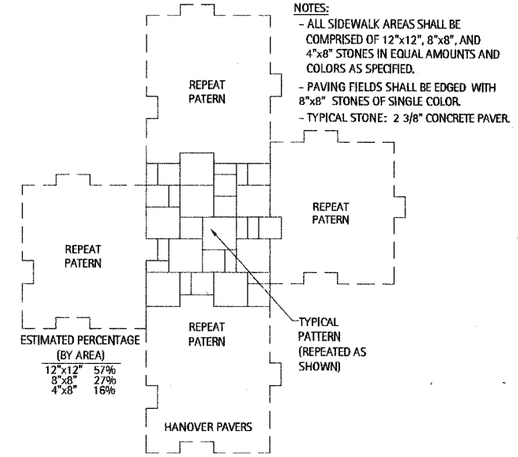

NOTES:
- ALL SIDEWALK AREAS SHALL BE COMPRISED OF 12"x12", 8"x8", AND 4"x8" STONES IN EQUAL AMOUNTS AND COLORS AS SPECIFIED.
- PAVING FIELDS SHALL BE EDGED WITH 8"x8" STONES OF SINGLE COLOR.
- TYPICAL STONE: 2 3/8" CONCRETE PAVER.

2 Existing Paving Pattern Detail
Scale: 1/2" = 1'-0"

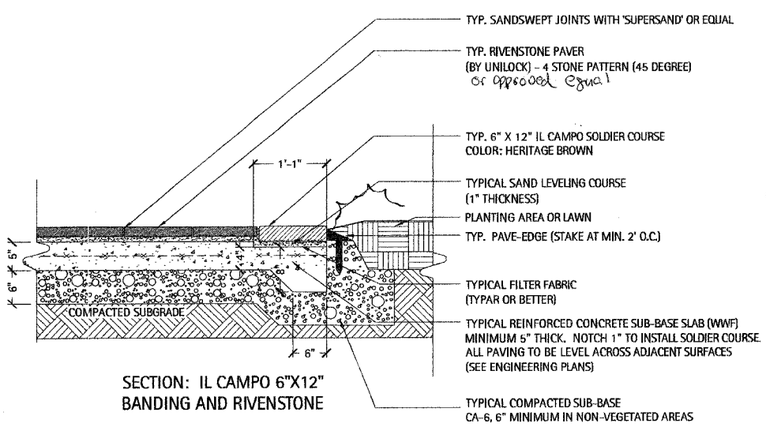

SECTION: IL CAMPO 6"X12" BANDING AND RIVENSTONE

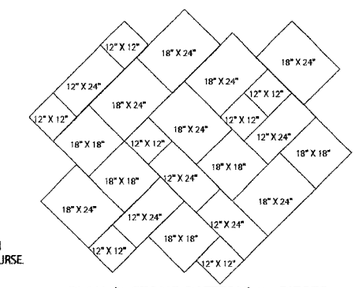

PLAN (4 STONE PATTERN) 24 PIECES (12"x12", 12"x24", 18"x18", 18"x24") 45 DEGREE

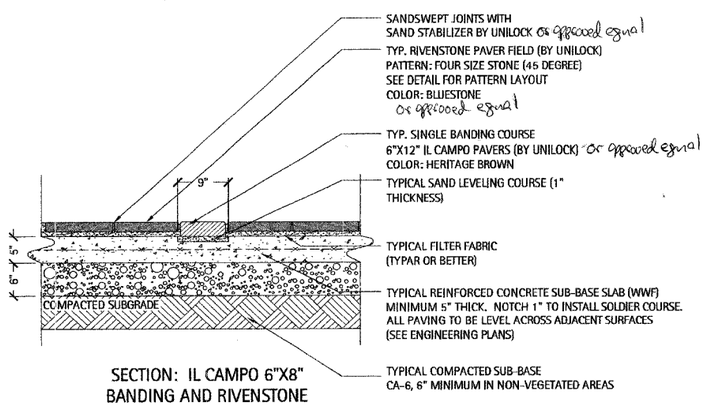

SECTION: IL CAMPO 6"X8" BANDING AND RIVENSTONE

1 Concrete Pavers Over Concrete Base (Dry-Set)
Scale: 1" = 1'-0"

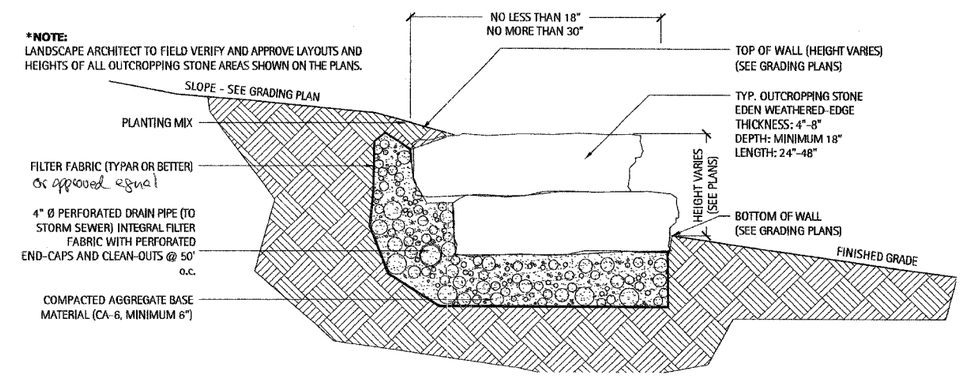

3 Typical Outcropping Stone Wall
Scale: 1" = 1'-0"

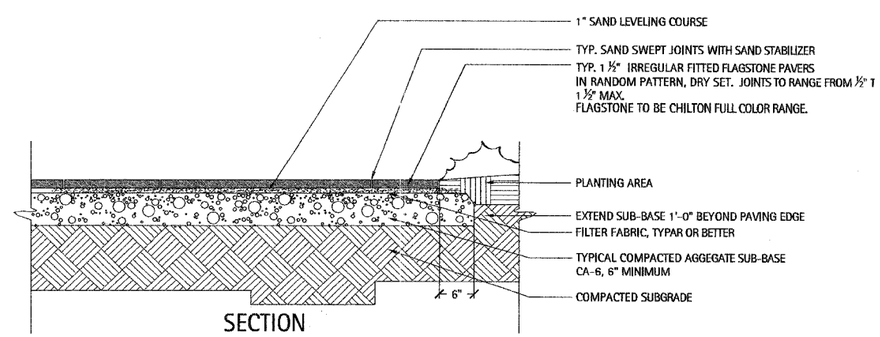

SECTION

4 Fitted Irregular Flagstone Paving Section Detail
Scale: 1" = 1'-0"

Call 48 hours before you dig

HARDSCAPE DETAILS

Revisions	
Issued for Bid	02/22/08

Date:	02/22/08
Drawn By:	MR, DS
Checked By:	ME

L-06