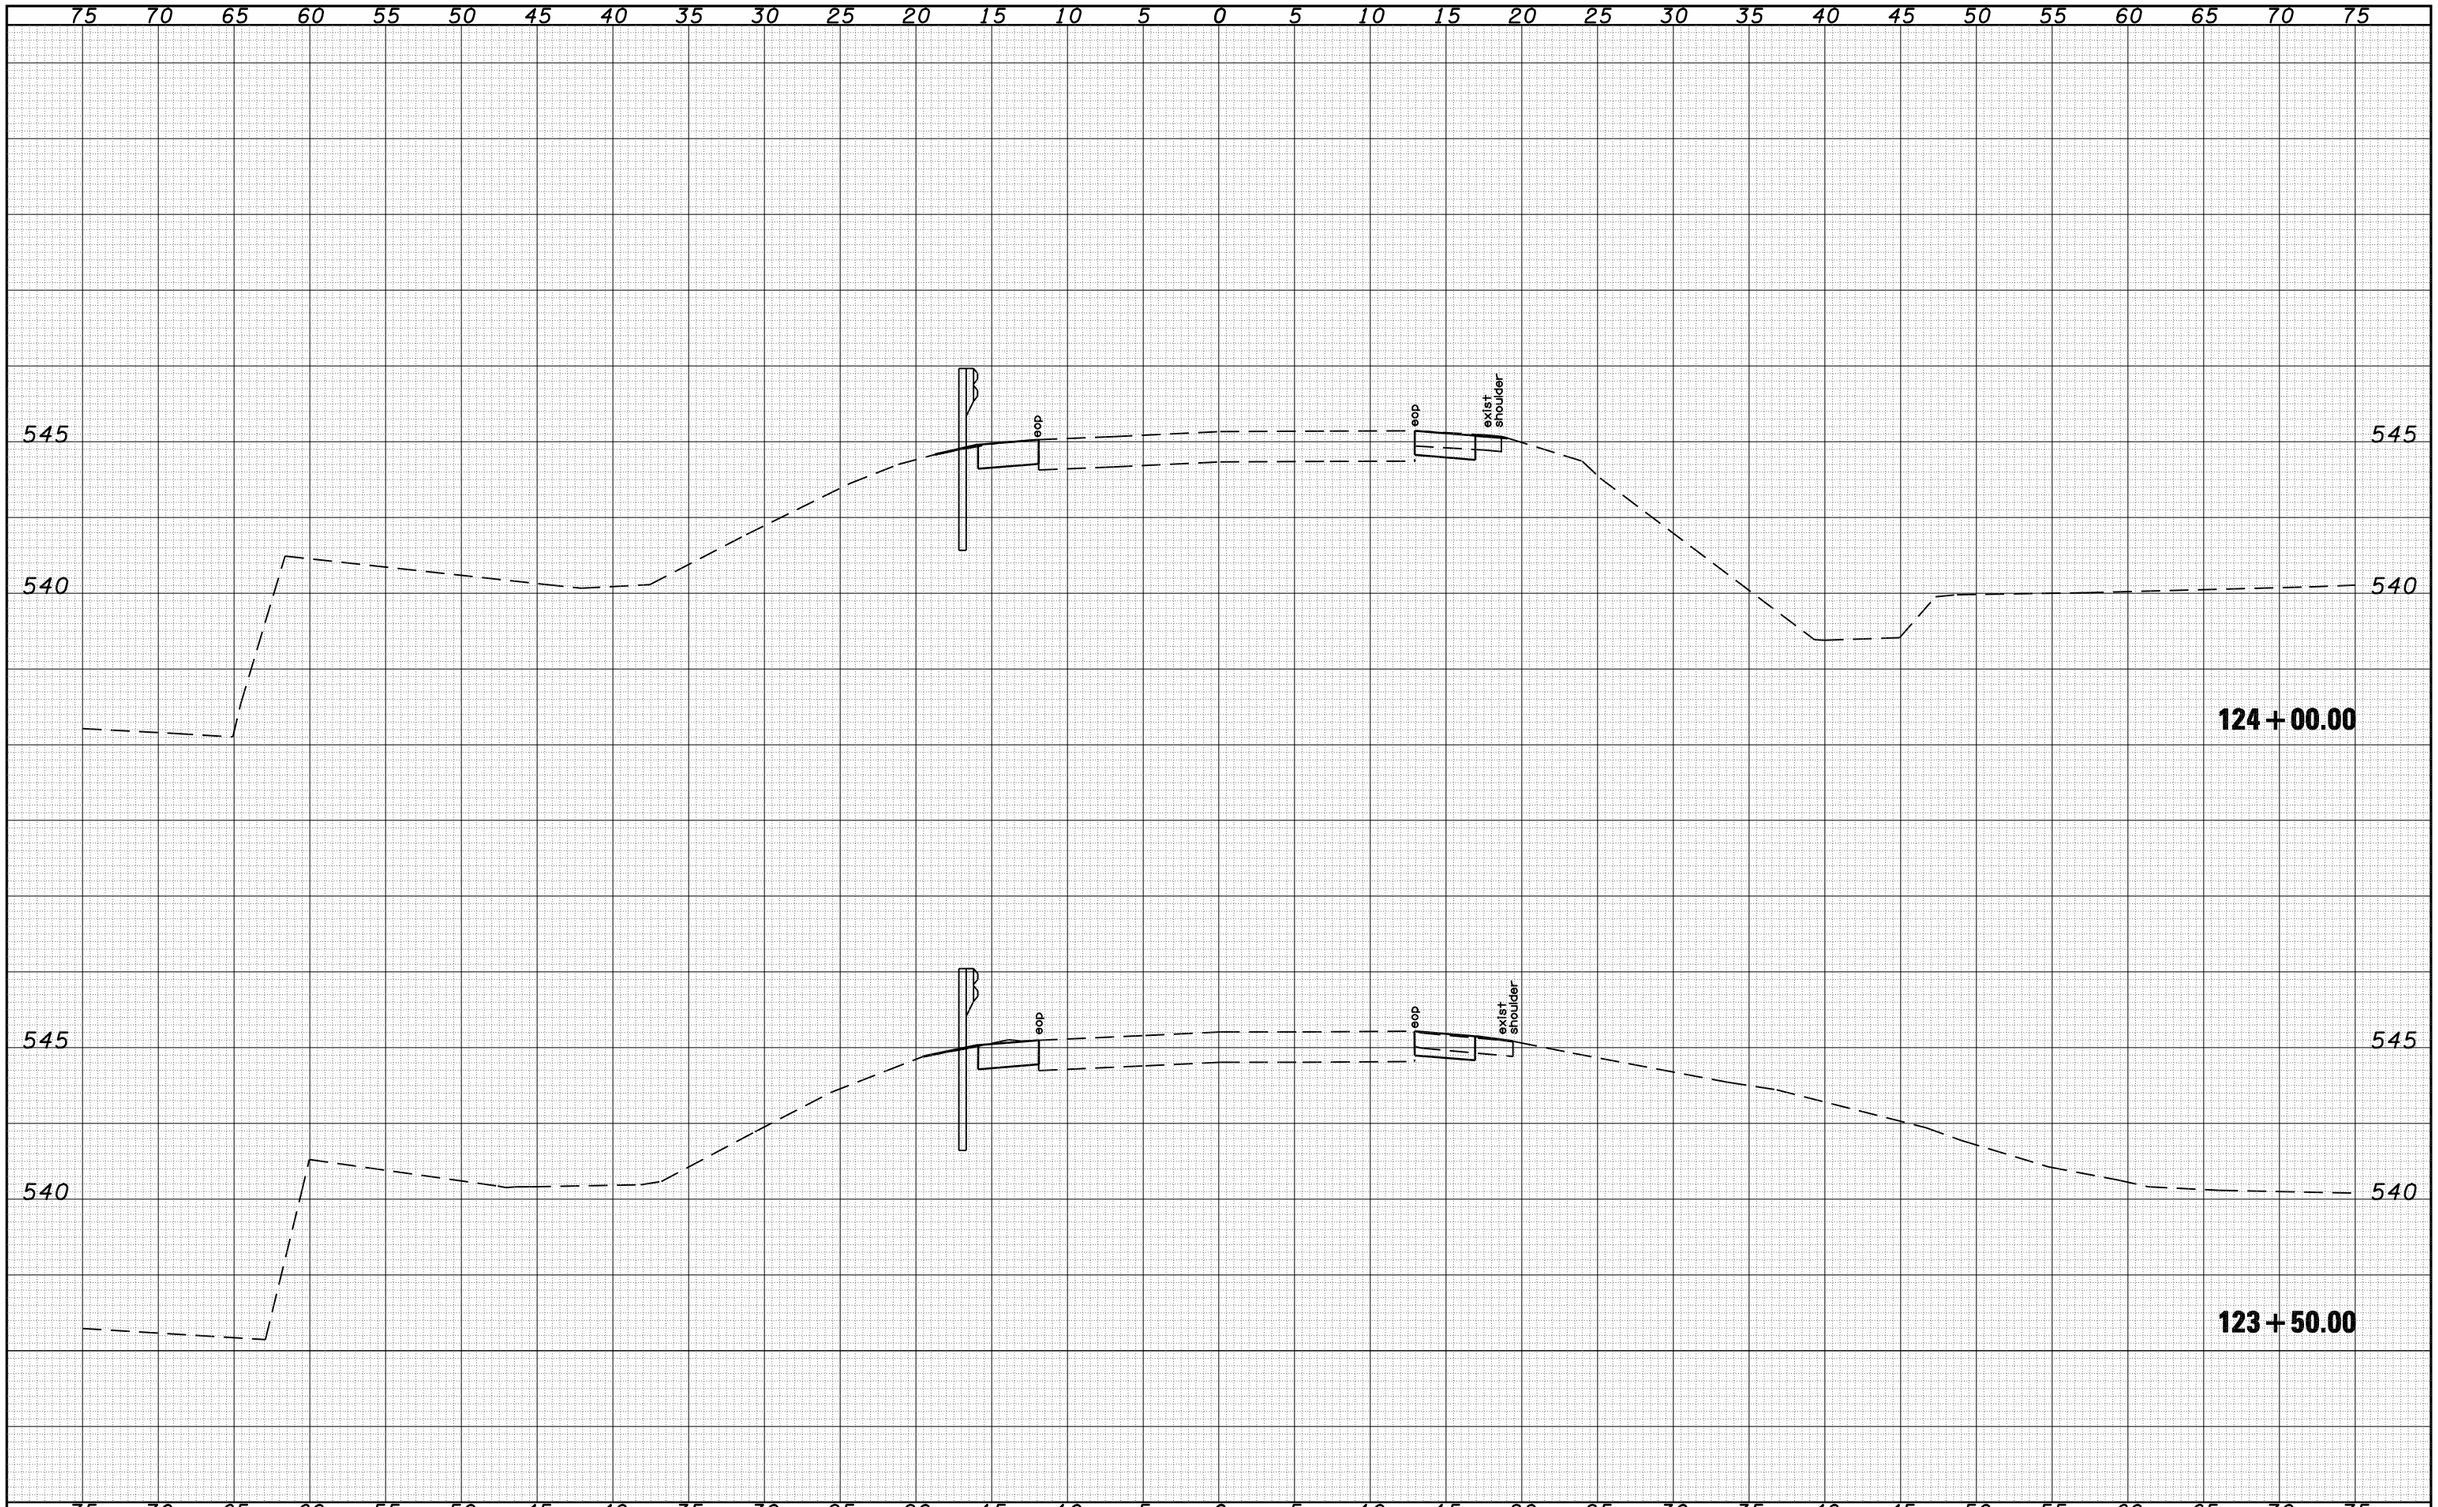

FINAL SURVEY	BY	DATE
SURVEYED		
PLOTTED		
TEMPLATE		
AREAS		
AREAS CHECKED		
NOTE BOOK NO.		

ORIGINAL SURVEY	BY	DATE
SURVEYED		
PLOTTED		
TEMPLATE		
AREAS		
AREAS CHECKED		
NOTE BOOK NO.		

FILE NAME = C:\Projects\d672b70\cadsheets\d672b70-sht-xsect.dgn	USER NAME = laughlinrl	DESIGNED - RTS	REVISED -
		DRAWN - GWS	REVISED -
	PLOT SCALE = 10.0000 ' / IN.	CHECKED -	REVISED -
	PLOT DATE = Mar-21-2008 03:01:40PM	DATE -	REVISED -

STATE OF ILLINOIS
DEPARTMENT OF TRANSPORTATION

CROSS SECTIONS

SCALE: H=5 V=2.5 | SHEET NO. 6 OF 8 SHEETS | STA. 123+50.00 TO STA. 124+00.00

F.A.P. RTE.	SECTION	COUNTY	TOTAL SHEETS	SHEET NO.
67	(W)BR	SANGAMON	29	27
		CONTRACT NO. 72B70		

FED. ROAD DIST. NO. | ILLINOIS | FED. AID PROJECT