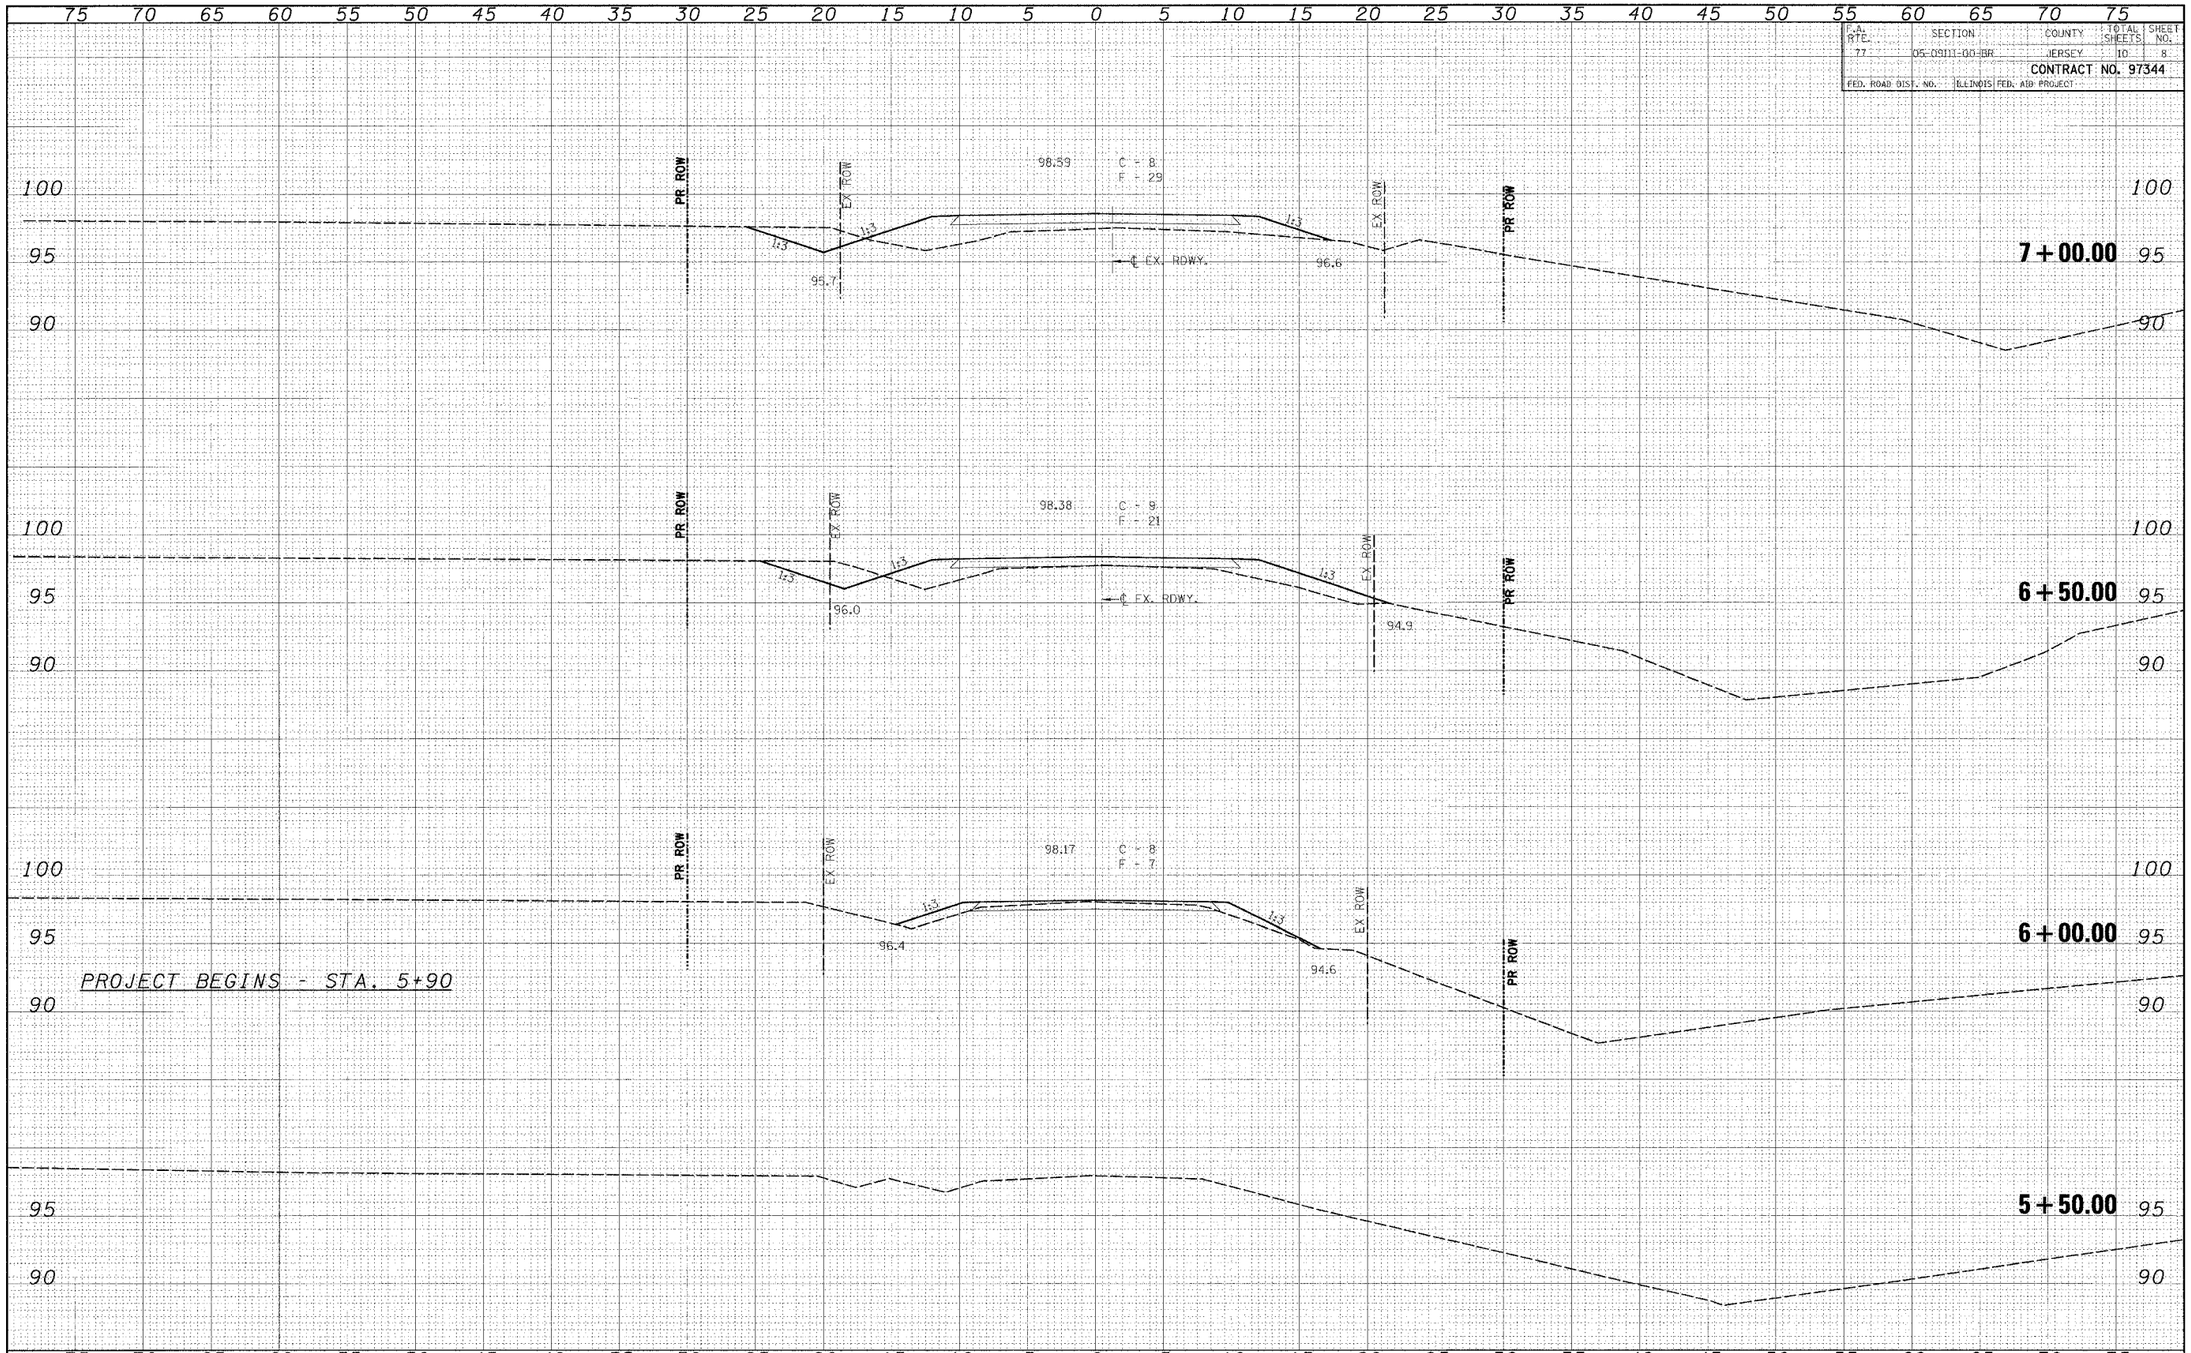

F.A. RTE.	SECTION	COUNTY	TOTAL SHEETS	SHEET NO.
77	05-09111-00-BR	JERSEY	10	8

CONTRACT NO. 97344

FED. ROAD DIST. NO. | ILLINOIS | FED. AID PROJECT

FILE NAME = $FILE$	USER NAME = $USER$	DESIGNED -	REVISED
		DRAWN -	REVISED
	PLOT SCALE = $SCALE$	CHECKED -	REVISED
	PLOT DATE = $DATE$	DATE -	REVISED

Allen Henderson & Associates, Inc.
Civil and Structural Engineers Springfield, IL.
62703 Phone: (217)544-8033 IL. Design Firm
No. 184-001907

CROSS SECTIONS

SCALE: 1" = 5' | SHEET NO. 8 OF 10 SHEETS | STA. 5+50.00 TO STA. 7+00.00

F.A. RTE.	SECTION	COUNTY	TOTAL SHEETS	SHEET NO.
77	05-09111-00-BR	JERSEY	10	8

CONTRACT NO. 97344

FED. ROAD DIST. NO. | ILLINOIS | FED. AID PROJECT