*****

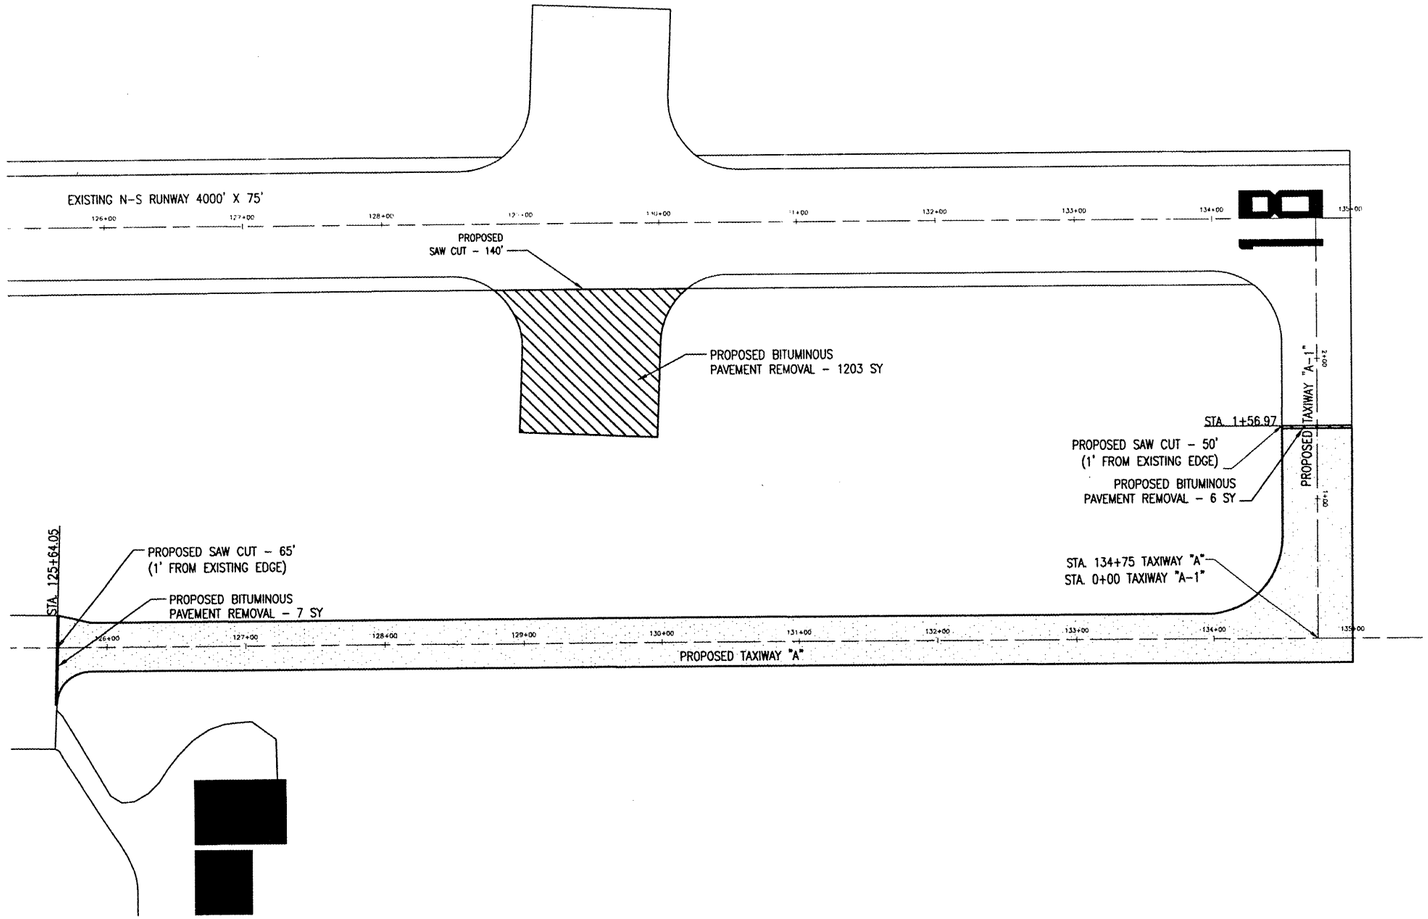

401 REMOVE BITUMINOUS PAVEMENT NOTES

THE BITUMINOUS PAVEMENT REMOVAL (401) SHALL BE REMOVED IN ACCORDANCE WITH ITEM AR401900 "REMOVE BITUMINOUS PAVEMENT" AS STATED ON PAGE 297 OF THE SUPPLEMENTAL SPECIFICATIONS AND RECURRING SPECIAL PROVISIONS, ADOPTED JULY 1, 2004.

THE AREA DESIGNATED AS ON THIS SHEET WILL HAVE THE EXISTING PAVEMENT REMOVED (FULL DEPTH) TO A SUITABLE SUBGRADE. ALL REMOVED MATERIAL WILL BE DISPOSED OF OFF THE AIRPORT SITE.

THE EXISTING PAVEMENT WILL BE SAWED BACK ONE FOOT FROM THE PAVEMENT EDGE. THIS IS BEING DONE TO ELIMINATE ANY PAVEMENT EDGE ROLLDOWN AND PROVIDE A STRAIGHT EDGE TO ABUT. THE SAWING WILL BE CONSIDERED AS AN INCIDENTAL ITEM TO THE PROPOSED PAVEMENT REMOVAL AND NO ADDITIONAL COMPENSATION WILL BE ALLOWED.

ANY ADJACENT PAVEMENT DAMAGED BY THE PAVEMENT REMOVAL OPERATIONS WILL BE REPAIRED AT THE CONTRACTOR'S OWN EXPENSE.

THE REMOVAL OF BITUMINOUS PAVEMENT WILL BE PAID FOR UNDER ITEM:
AR401900 "REMOVE BITUMINOUS PAVEMENT" _____ SQ. YDS.

PAVEMENT REMOVAL QUANTITY

ITEM NO.	DESCRIPTION	UNIT	QUANTITY
AR401900	REMOVE BITUMINOUS PAVEMENT	S.Y.	1216

LEGEND

- EXISTING IMPROVEMENTS
- EXISTING BUILDINGS
- PROPOSED IMPROVEMENTS
- PROPOSED BITUMINOUS PAVEMENT REMOVAL

0' 25' 50' 100'
HALF SIZE SCALE: 1"= 100'
FULL SIZE SCALE: 1"= 50'

DATE	REVISION	BY

METROPOLIS MUNICIPAL AIRPORT
METROPOLIS, ILLINOIS

IL. PROJ.: M30-3760 A.I.P. PROJ.: 3-17-0067-B9

HGI Project No. 07A0128D 0800
Filename R-111PRP.DWG
Scale 1"= 50'
Date 11/30/07

LAYOUT	JC	11/30/07
DRAWN	MDR	11/30/07
REVIEWED	CAH	03/18/08

HANSON
Hanson Professional Services Inc.
1525 South Sixth Street
Springfield, Illinois 62703-2886
Offices Nationwide

PROPOSED PARTIAL PARALLEL TAXIWAY

PROPOSED PAVEMENT PREPARATION PLAN

6

6 of 35 sheets

APR 22, 2008 4:44 PM HAGL000362
I:\AIRPORTS\METROPOLIS\07A0128\CAD\SHEETS\R-111PRP.DWG - PAVEMENT PREP