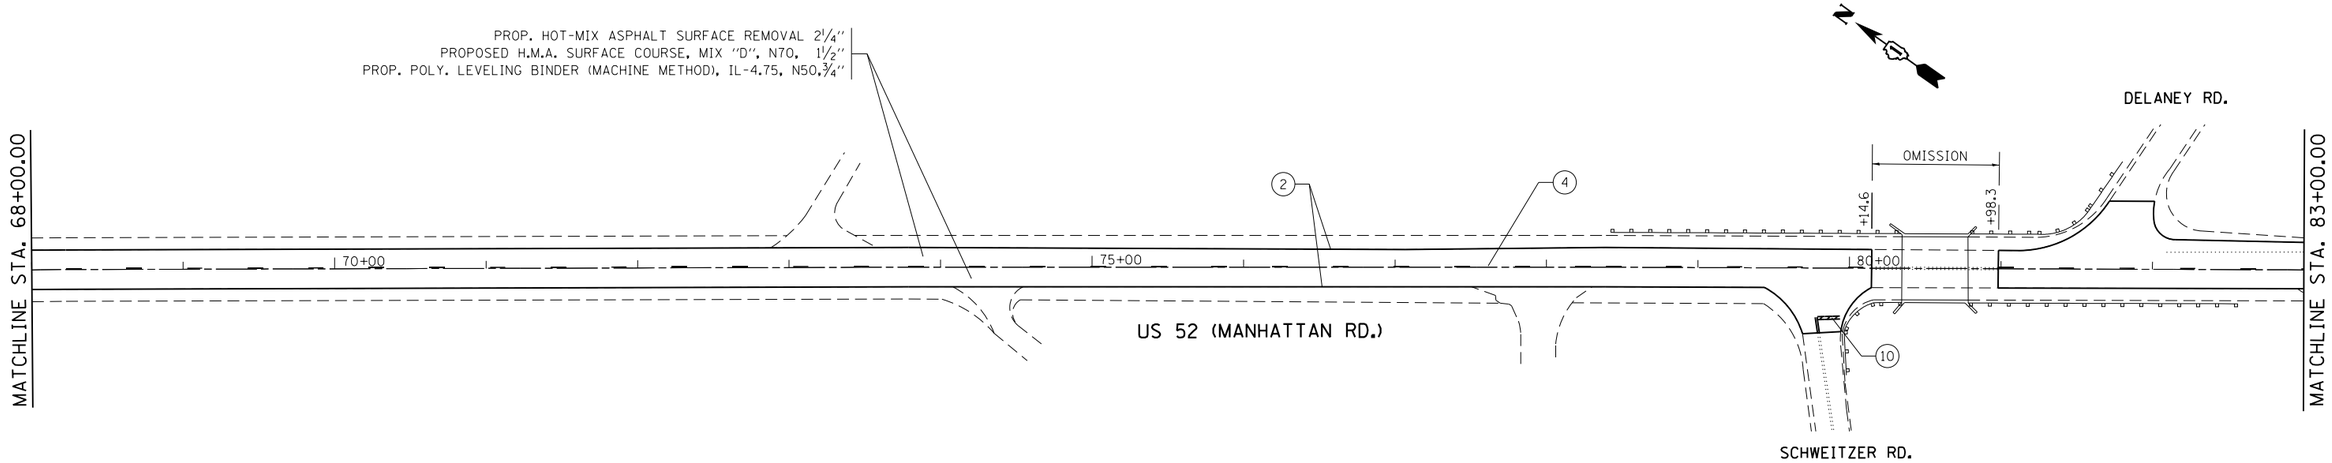

PAVEMENT MARKING LEGEND

1. PROP. 8' WHITE THERMO. PVT. MRK. LETTERS AND SYMBOLS (TYP.)
2. PROP. THERMO. PVT. MRK.-4" EDGELINE, SOLID WHITE (TYP.)
3. PROP. THERMO. PVT. MRK.-4" YELLOW NO PASSING ZONE LINE (TYP.)
4. PROP. THERMO. PVT. MRK.-4" SKIP-DASH, SINGLE YELLOW (TYP.)
5. PROP. THERMO. PVT. MRK.-4" CENTERLINE, DOUBLE YELLOW (TYP.)
6. PROP. THERMO. PVT. MRK.-6" SOLID LINE, WHITE (TYP.)
8. PROP. THERMO. PVT. MRK.-12" DIAGONAL, YELLOW (TYP.)
9. PROP. THERMO. PVT. MRK.-12" DIAGONAL, WHITE (TYP.)
10. PROP. THERMO. PVT. MRK.-24" STOP LINE, WHITE (TYP.)

NOTE:
ALL FINAL PAVEMENT MARKINGS SHALL BE PLACED IN ACCORDANCE WITH DISTRICT ONE TYPICAL PAVEMENT MARKINGS (TC-13) DETAIL.

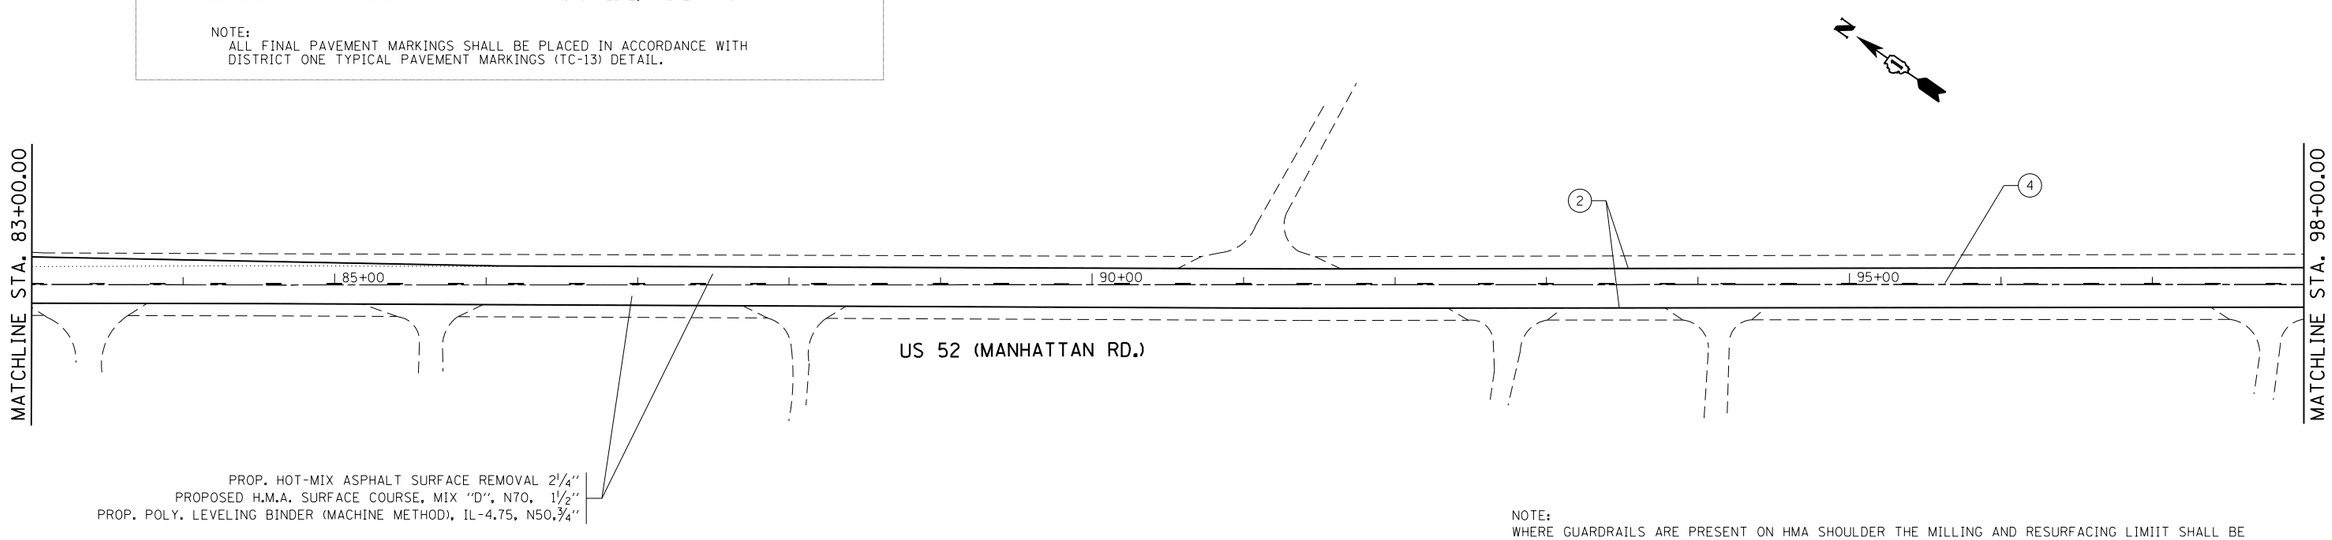

NOTE:
WHERE GUARDRAILS ARE PRESENT ON HMA SHOULDER THE MILLING AND RESURFACING LIMIIT SHALL BE A MINIMUM OF ONE FOOT AWAY FROM THE GUARDRAIL FACE.

FILE NAME = c:\pw_work\pwidot\paraynoal\d0383085\D122511-sht-plan.dgn	USER NAME = paraynoal	DESIGNED -	REVISED -	STATE OF ILLINOIS DEPARTMENT OF TRANSPORTATION	ROADWAY PLAN US 52 FROM LARAWAY RD. TO GOUGER RD.	F.A.P RTE.	SECTION	COUNTY	TOTAL SHEETS / SHEET NO.
	PLOT SCALE = 100.0000 ' / in.	CHECKED -	REVISED -			852	18-RS-6	WILL	26 / 9
Default	PLOT DATE = 5/2/2014	DATE -	REVISED -		SCALE: SHEET OF SHEETS STA. TO STA.			CONTRACT NO. 60N08	
								ILLINOIS FED. AID PROJECT	