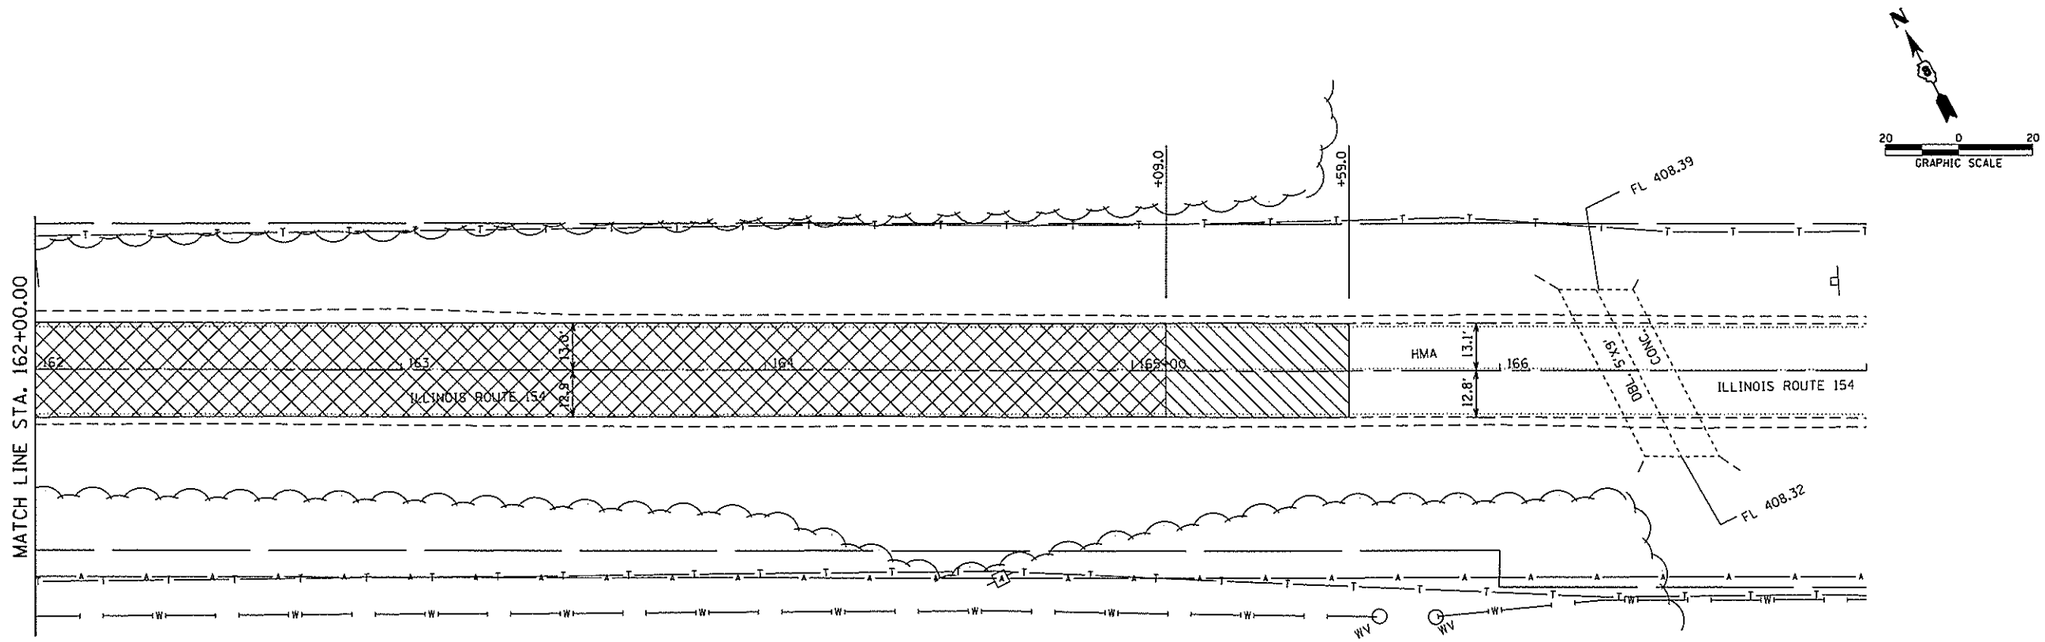

REMOVAL LEGEND

- BUTT JOINT
- PAVEMENT MILLING
- SIGN RELOCATION

DRIVER = ln:\bentley8i\Print\PrintOrganizer\ILDOT\ILDOT.pdf.bwplcfg
FILE NAME = X:\CIVIL\2011\1804-18\CAD\drawings to IDOT\067467B-int-Removal-2.dgn

Foth Infrastructure & Environment, LLC	USER NAME = jdk1	DESIGNED - JGG	REVISED -	STATE OF ILLINOIS DEPARTMENT OF TRANSPORTATION	REMOVAL PLANS		F.A.P RTE.	SECTION	COUNTY	TOTAL SHEETS / SHEET NO.
	PRINTER =	DRAWN - MSJ	REVISED -				329	125-1	RANDOLPH	20 / 8
	PLOT SCALE = 40.00 ' / in.	CHECKED - MJB	REVISED -						CONTRACT NO. 76G70	
	PLOT DATE = 3/19/2014	DATE - 3-18-14	REVISED -		SCALE: 1"=20'	SHEET NO. 2 OF 2 SHEETS	STA. 162+00 TO STA. 167+00		ILLINOIS FED. AID PROJECT	