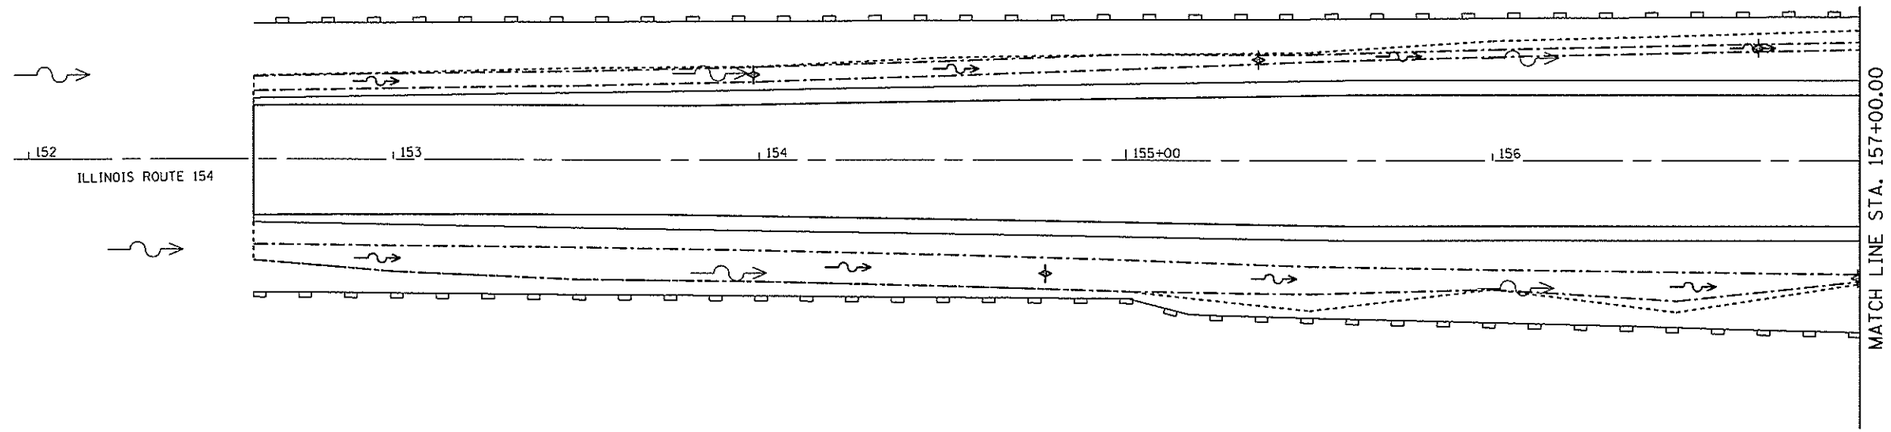

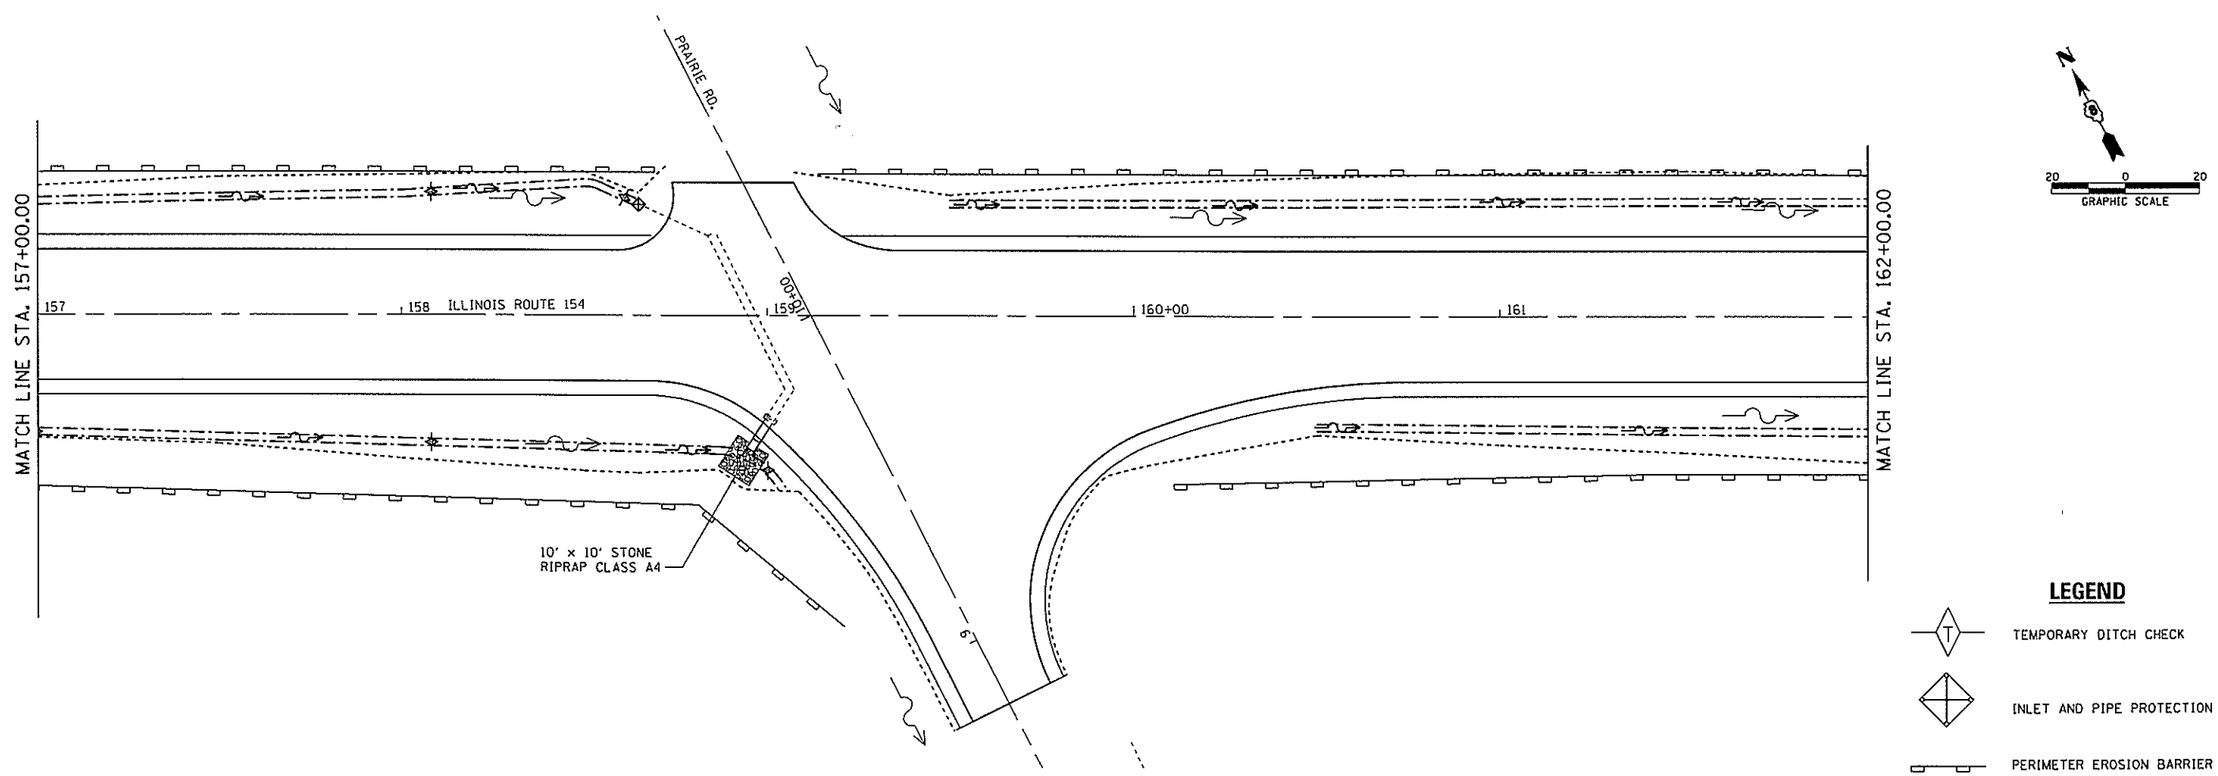

LEGEND

- TEMPORARY DITCH CHECK
- INLET AND PIPE PROTECTION
- PERIMETER EROSION BARRIER

DRIVER = I:\Bentley\V8i\Print\PrintOrganizer\ILDOT\ILOOT.pdf.bw.pltcfg
FILE NAME = X:\CIVIL\E2011\11804-IR\CAD\designs so IDOT\0876678-sht-Erosion.dgn

Foth
Foth Infrastructure & Environment, LLC

USER NAME = jdkl	DESIGNED - JGG	REVISED -	
PRINTER =	DRAWN - MSJ	REVISED -	
PLOT SCALE = 40.00 ' / in.	CHECKED - MJB	REVISED -	
PLOT DATE = 3/19/2014	DATE - 3-18-14	REVISED -	

STATE OF ILLINOIS
DEPARTMENT OF TRANSPORTATION

EROSION CONTROL PLANS

SCALE: 1"=20' | SHEET NO. 1 OF 2 SHEETS | STA. 152+00 TO STA. 162+00

F.A.P RTE.	SECTION	COUNTY	TOTAL SHEETS	SHEET NO.
329	125-1	RANDOLPH	20	12

CONTRACT NO. 76G70

ILLINOIS FED. AID PROJECT