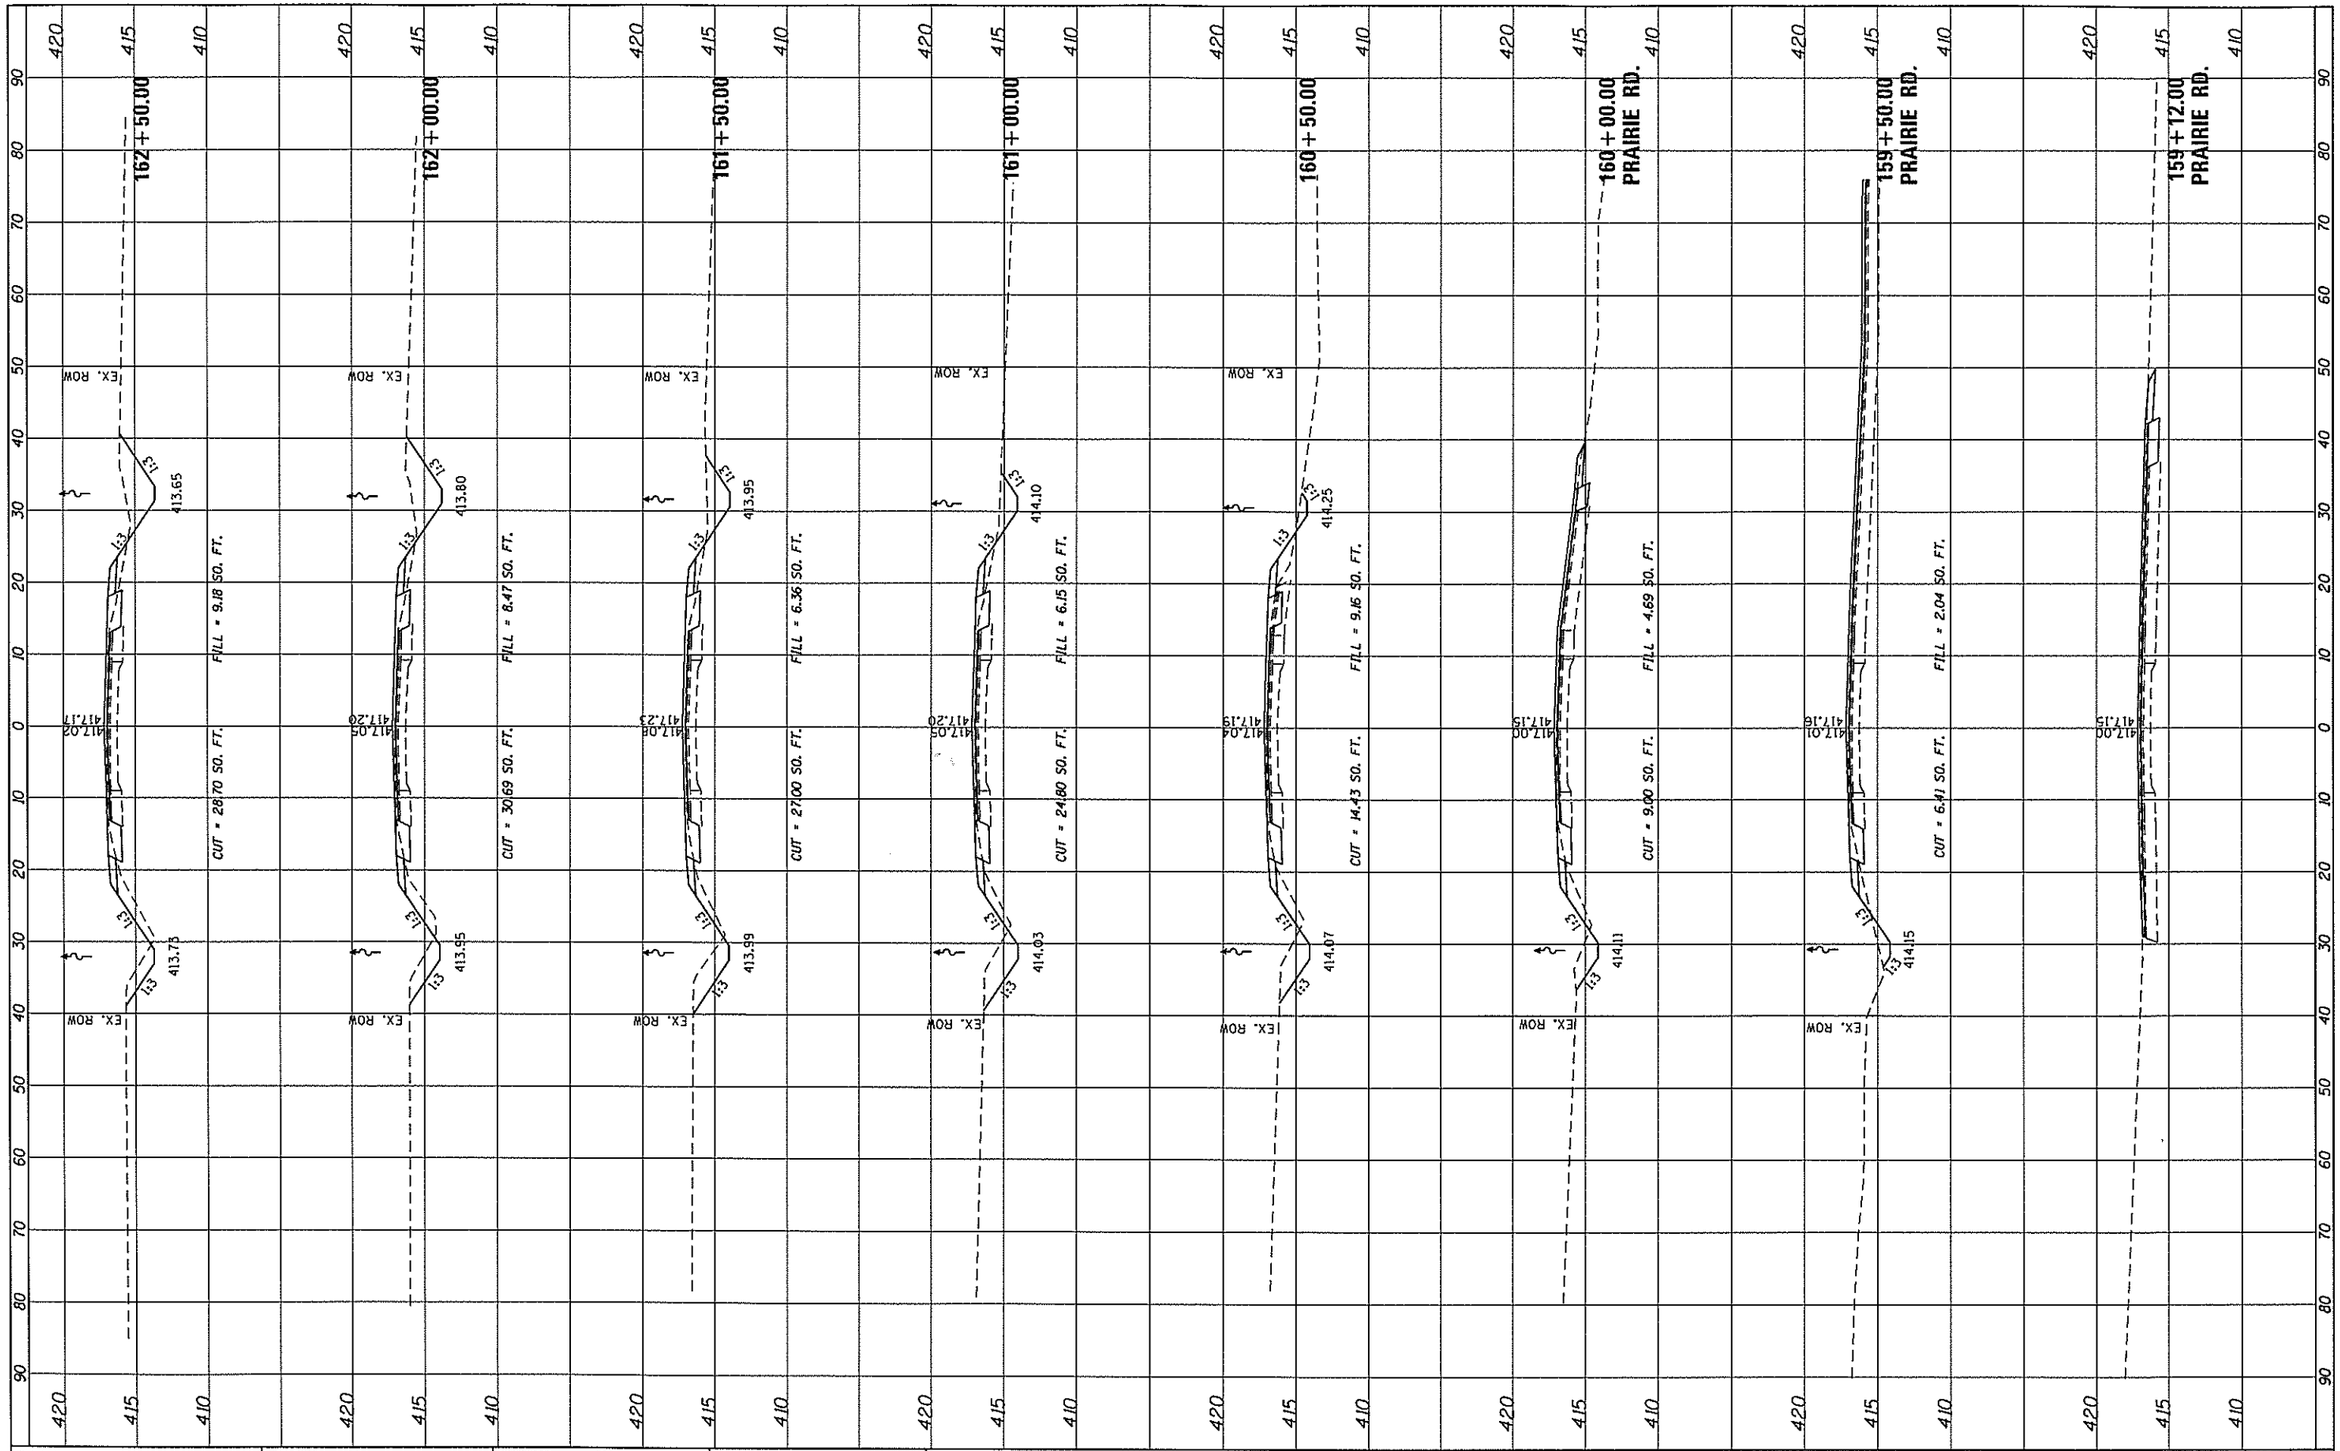

FINAL SURVEY	BY	DATE
SURVEYED		
PLOTTED		
NOTE BOOK TEMPLATE		
AREAS		
NO. AREAS CHECKED		

ORIGINAL SURVEY	BY	DATE
SURVEYED		
PLOTTED		
NOTE BOOK TEMPLATE		
AREAS		
NO. AREAS CHECKED		

FILE NAME = X:\CH\IE\2011\111004-18\CAD\drawings to IDOT\D076G70-sht-xsht.dgn	USER NAME = jdkl	DESIGNED - JCC	REVISED -
		DRAWN - MSJ	REVISED -
	PLOT SCALE = 20.00 ' / in.	CHECKED - MJB	REVISED -
$MODELNAME$	PLOT DATE = 3/19/2014	DATE - 3/18/2014	REVISED -

STATE OF ILLINOIS
DEPARTMENT OF TRANSPORTATION

CROSS SECTION – IL RTE 154

SCALE: | SHEET 3 OF SHEETS | STA. 159+12.00 TO STA.162+50.00

F.A. RTE.	SECTION	COUNTY	TOTAL SHEETS	SHEET NO.
154	125-1	RANDOLPH	20	19

CONTRACT NO. 76G70

ILLINOIS FED. AID PROJECT