


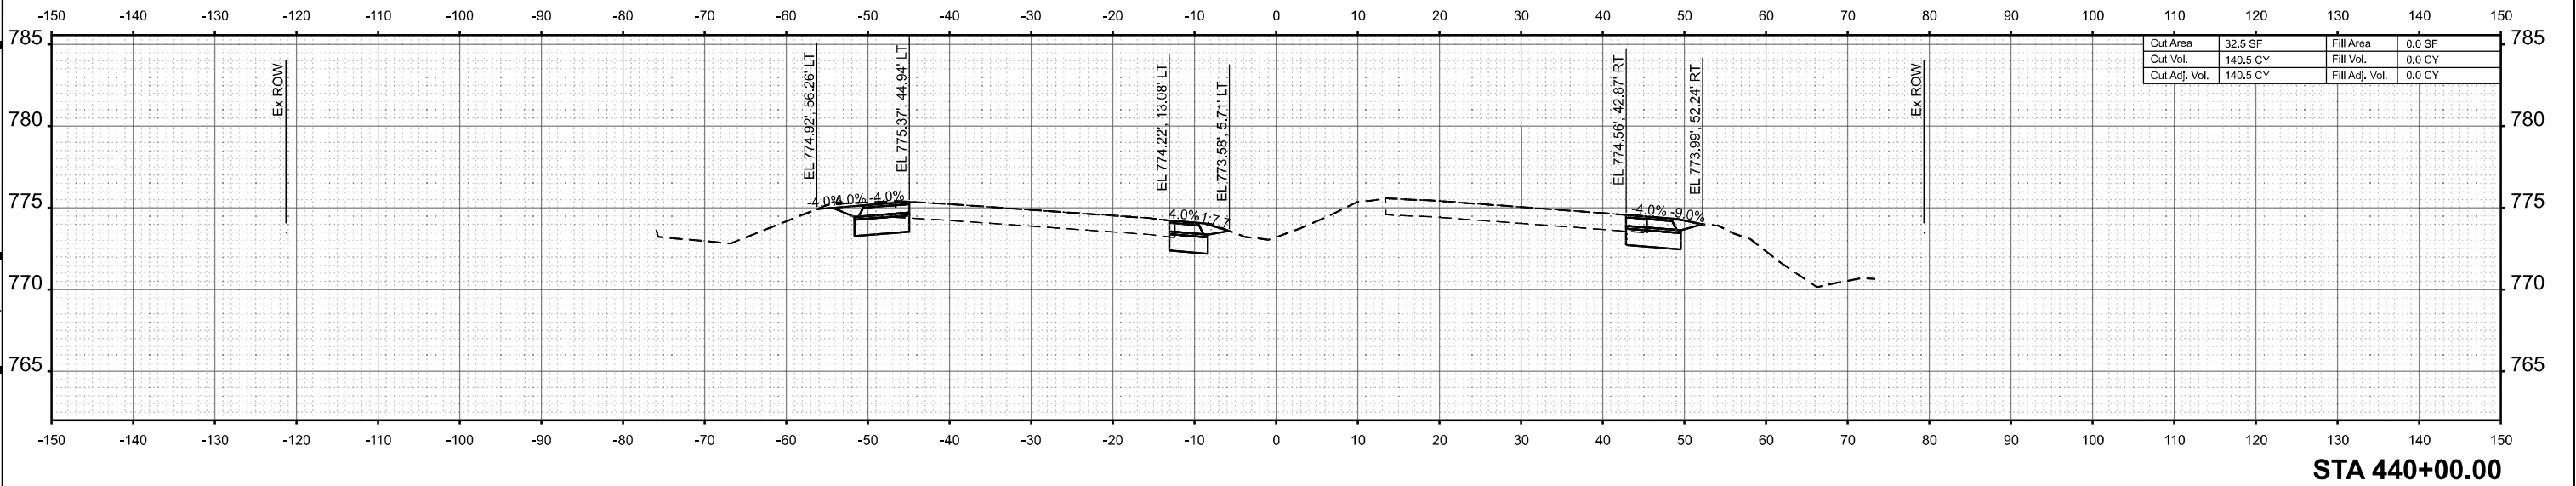


MODEL: I:\h1\62573 - 440+00.00-2  
FILE NAME: Z:\2023\232331\_PTB21\4-02\_VarPhilProjects\WO1\_62P73-US12-RandRd\15909-CADD\3\_Sheets\6162p73-sh1t-xssht.dgn


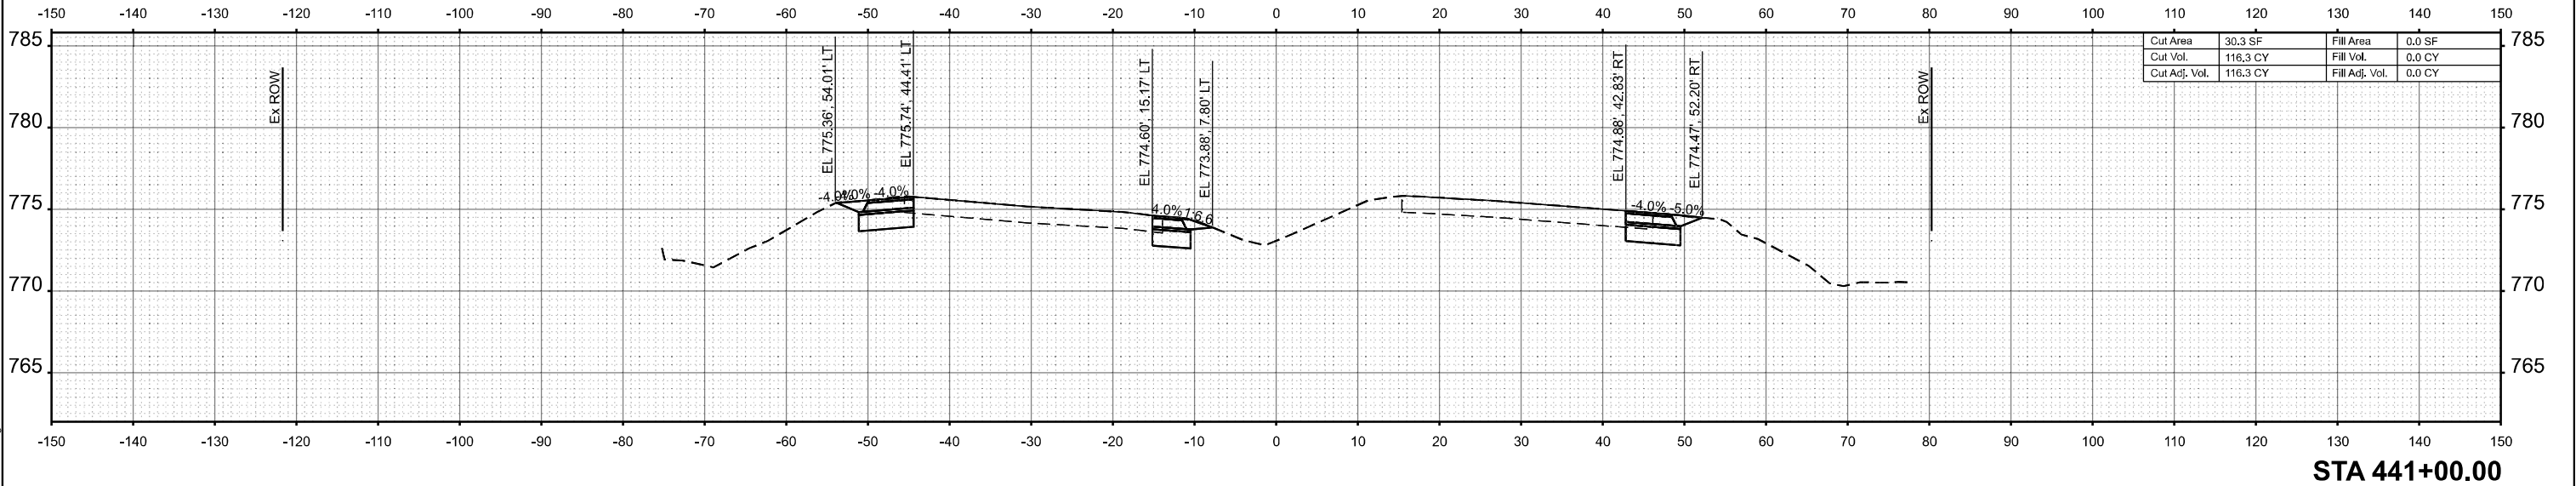


MODEL: I:\h1 62P73 - 442+00.00-2  
FILE NAME: Z:\2023\232331 PTB21\4-02\_VarPhilProjects\WO1\_62P73-US12-RandRd\15909-CADD\3\_Sheets\62p73-sh1-xssht.dgn


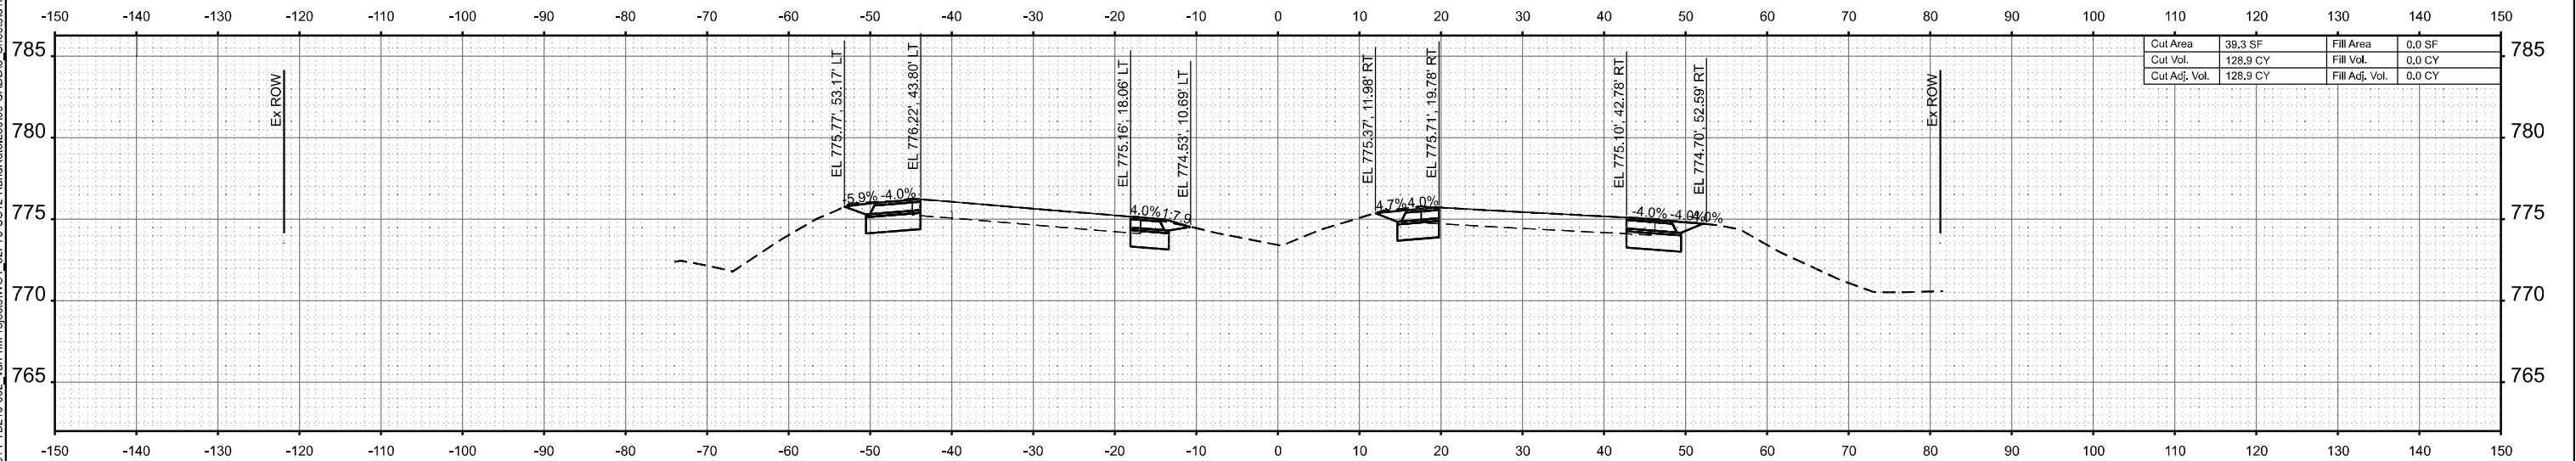


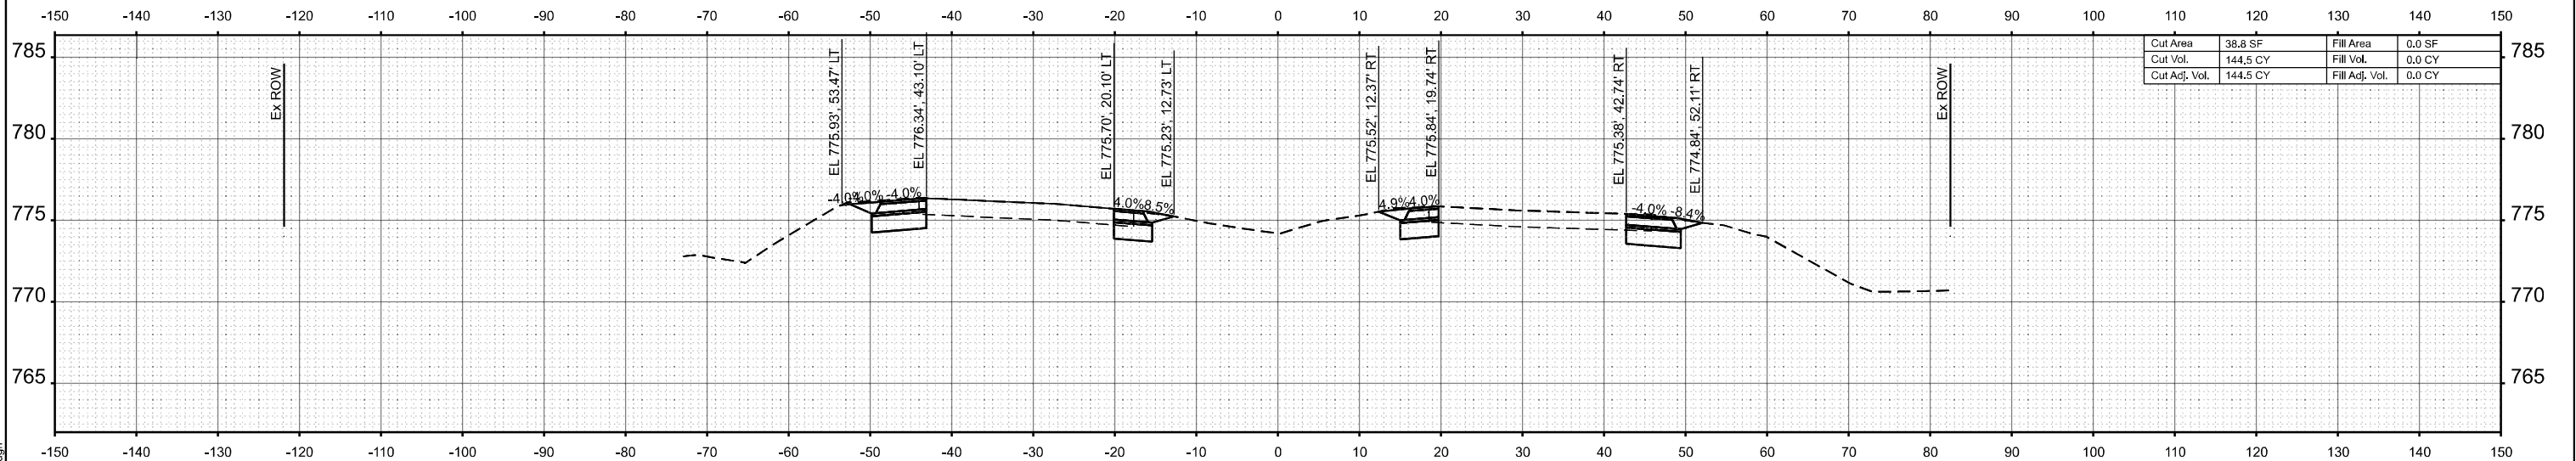


MODEL: I:\h162573 - 444+00.00-2  
FILE NAME: Z:\2023\232331 PTB21\4-02\_VarPhilProjects\W01\_62P73-US12-RandRd\15909-CADD\3\_Sheets\162p73-sh1-xssht.dgn

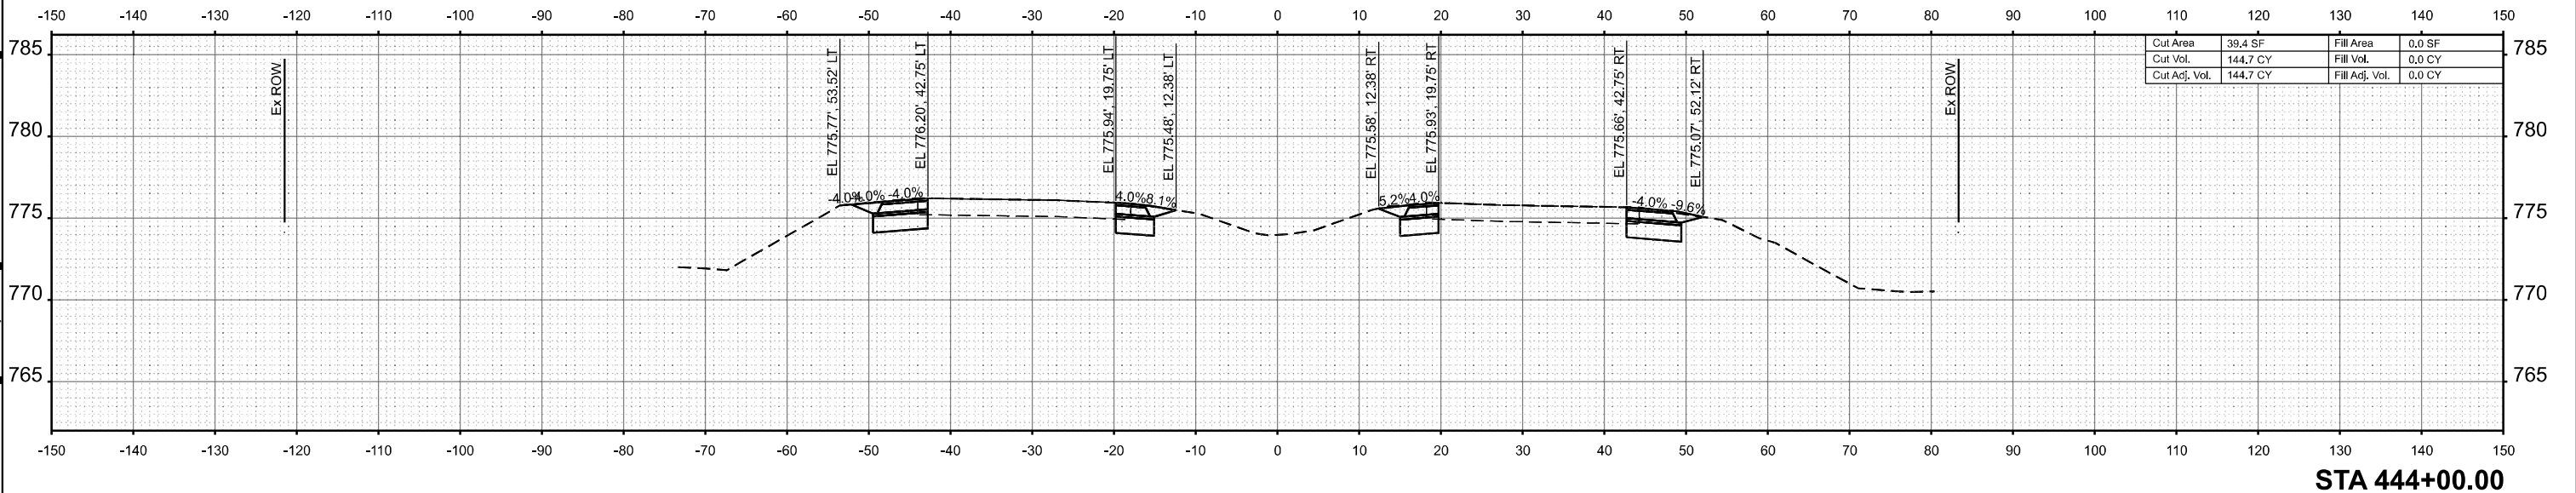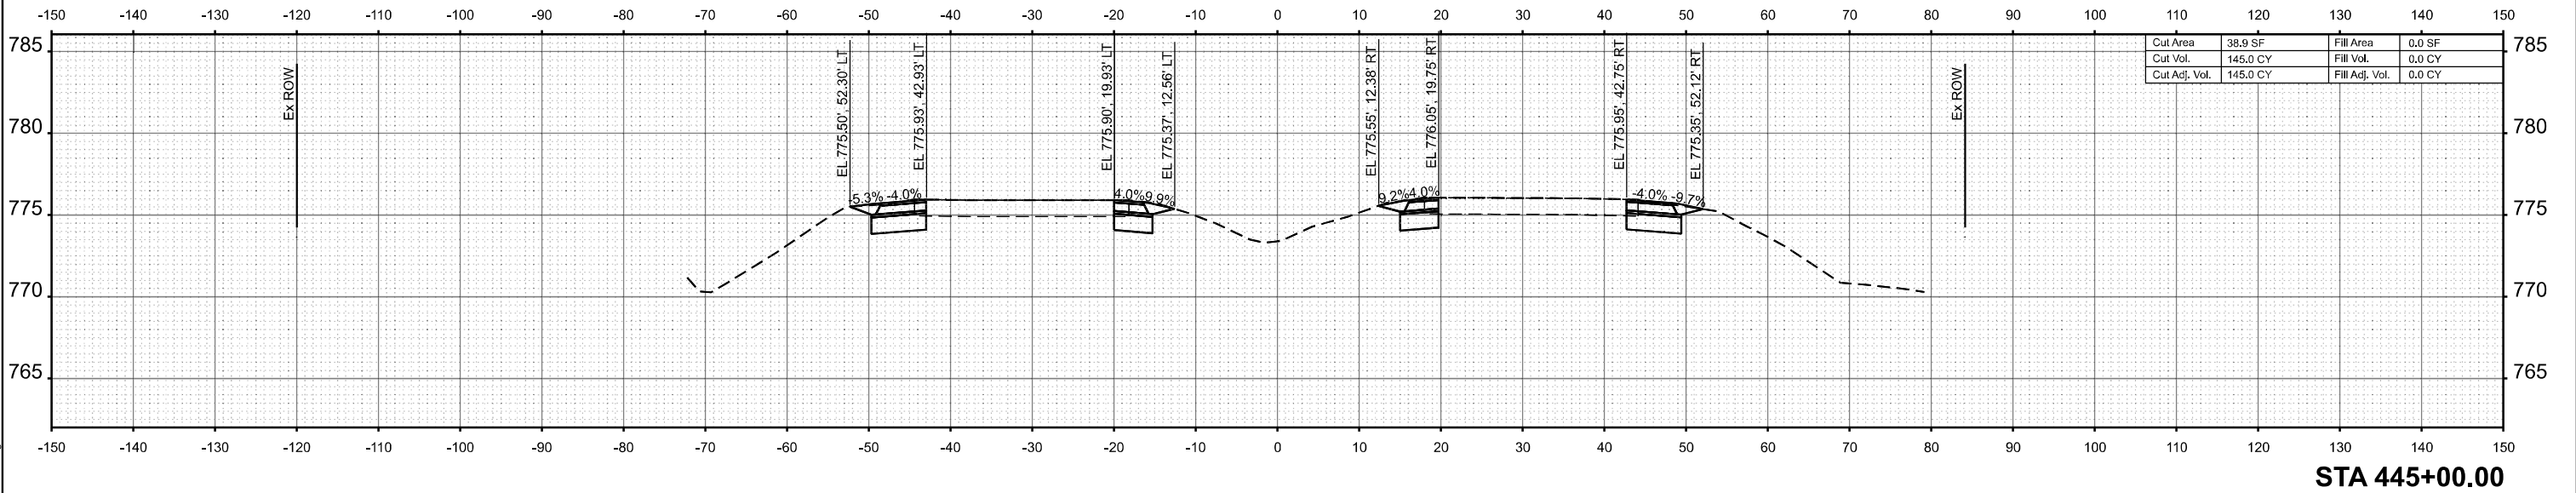


MODEL: I:\h1 62P73 - 446+00.00-2  
FILE NAME: Z:\2023\2323331\_PTB21\0-02\_VarPhilProjects\WO1\_62P73-US12-RandRd\015909-CADD\3\_Sheets\0162p73-sh1-xssht.dgn

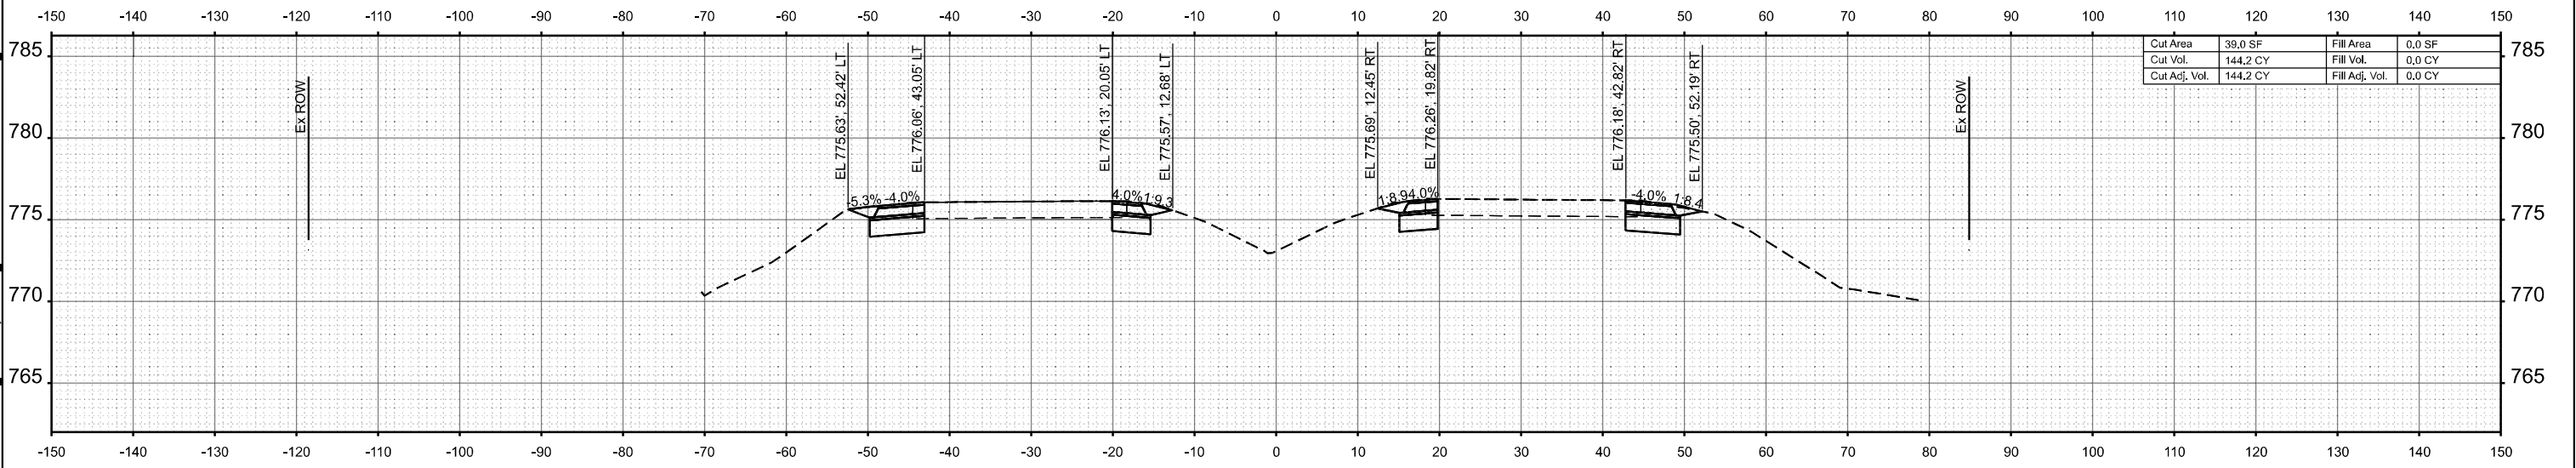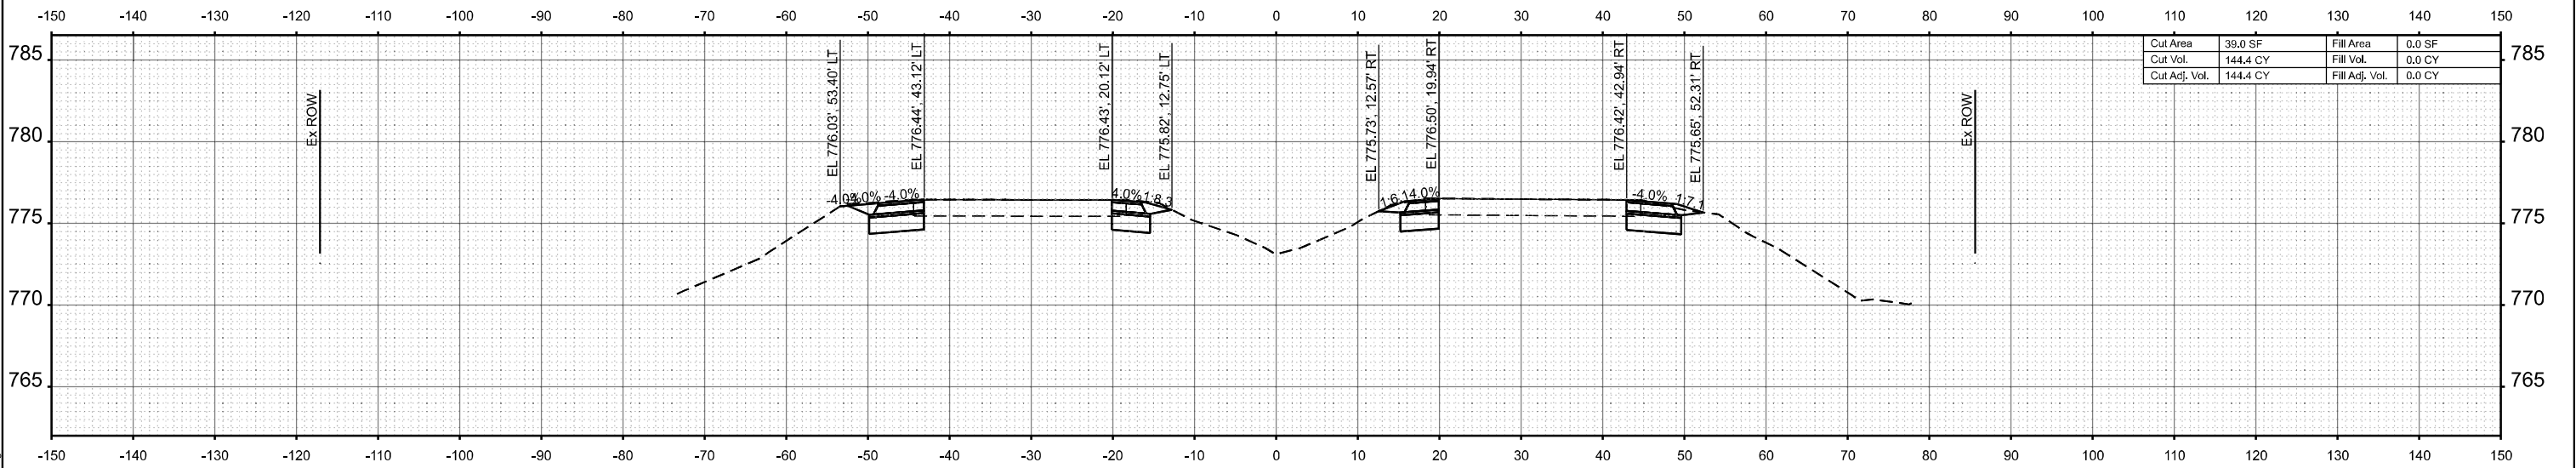

MODEL: Ishtl 62P73 - 448+00.00-2  
FILE NAME: Z:\2023\2323331\_PTB21\0-02\_VarPhilProjects\WO1\_62P73-US12-RandRd\all5909-c-ADD\3\_Sheets\0162p73-shl-xsshtLdgn



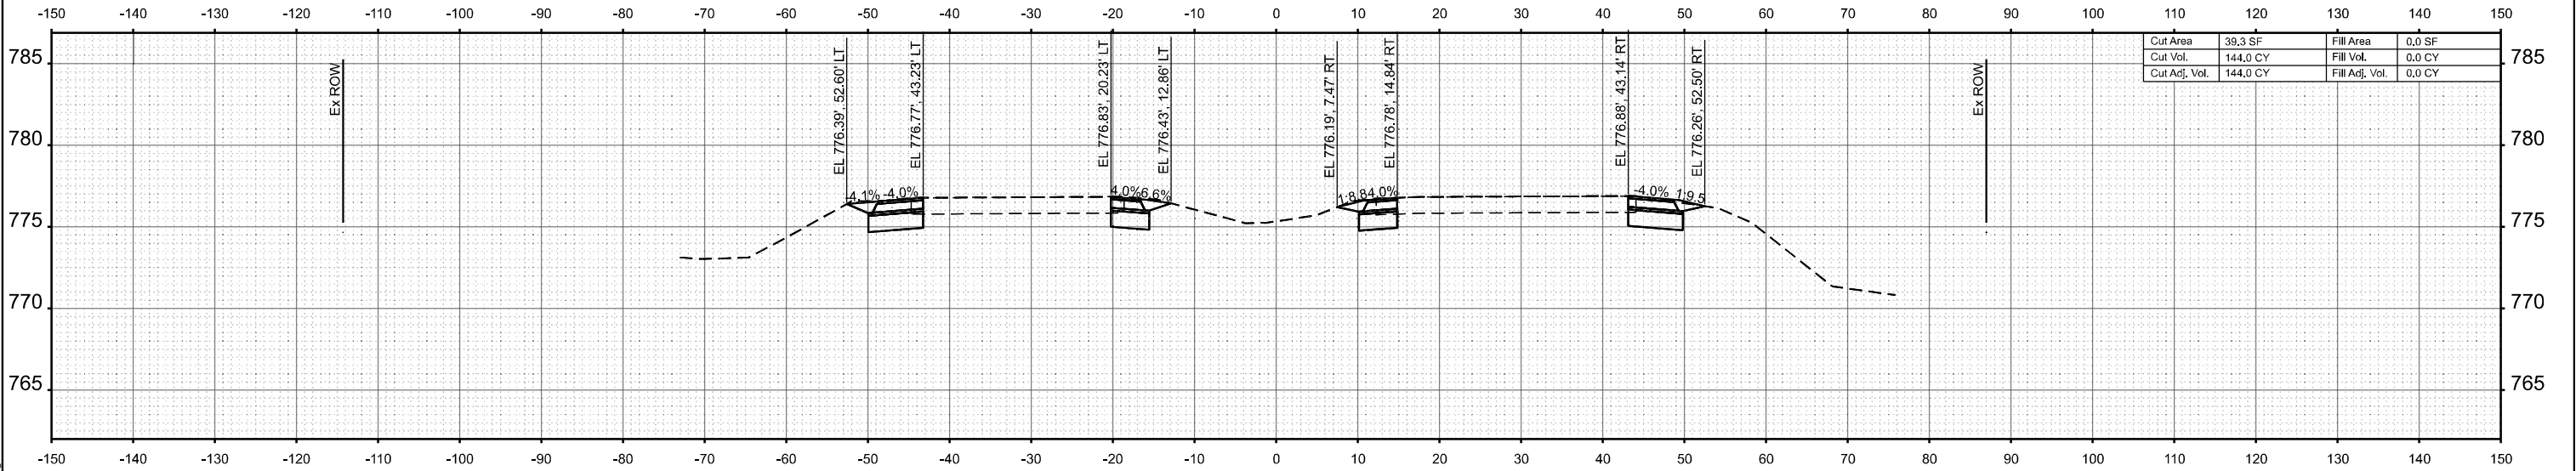


STA 449+00.00

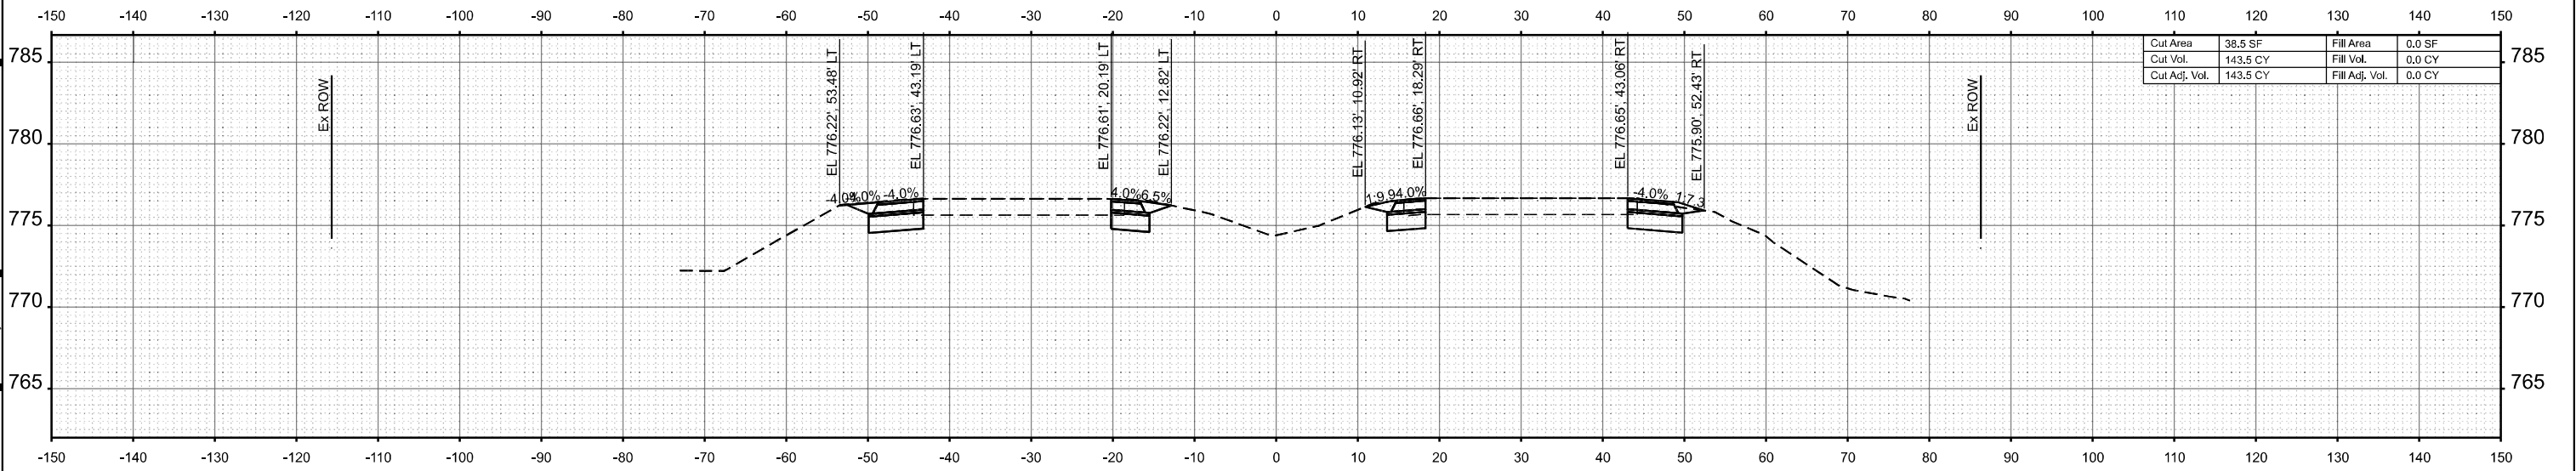


STA 448+00.00



MODEL: I:\h162573 - 450+00.00-2  
FILE NAME: Z:\2023\232331\_PTB2\14-02\_VarPhilProjects\WO1\_62P73-US12-RandRd\IL5909-CADD\3\_Sheets\c162p73-sh1-xssh1.dgn

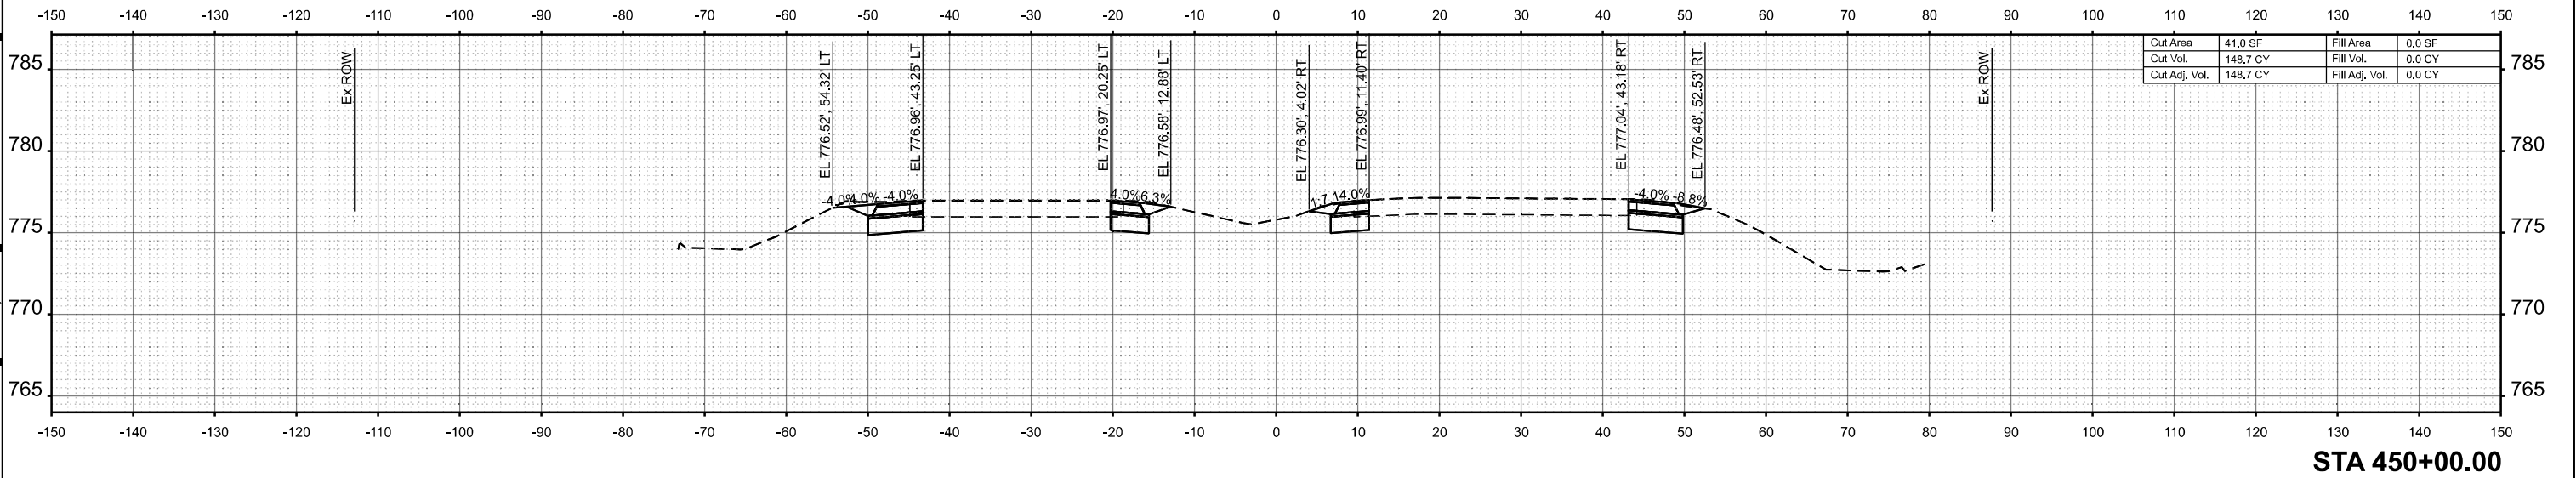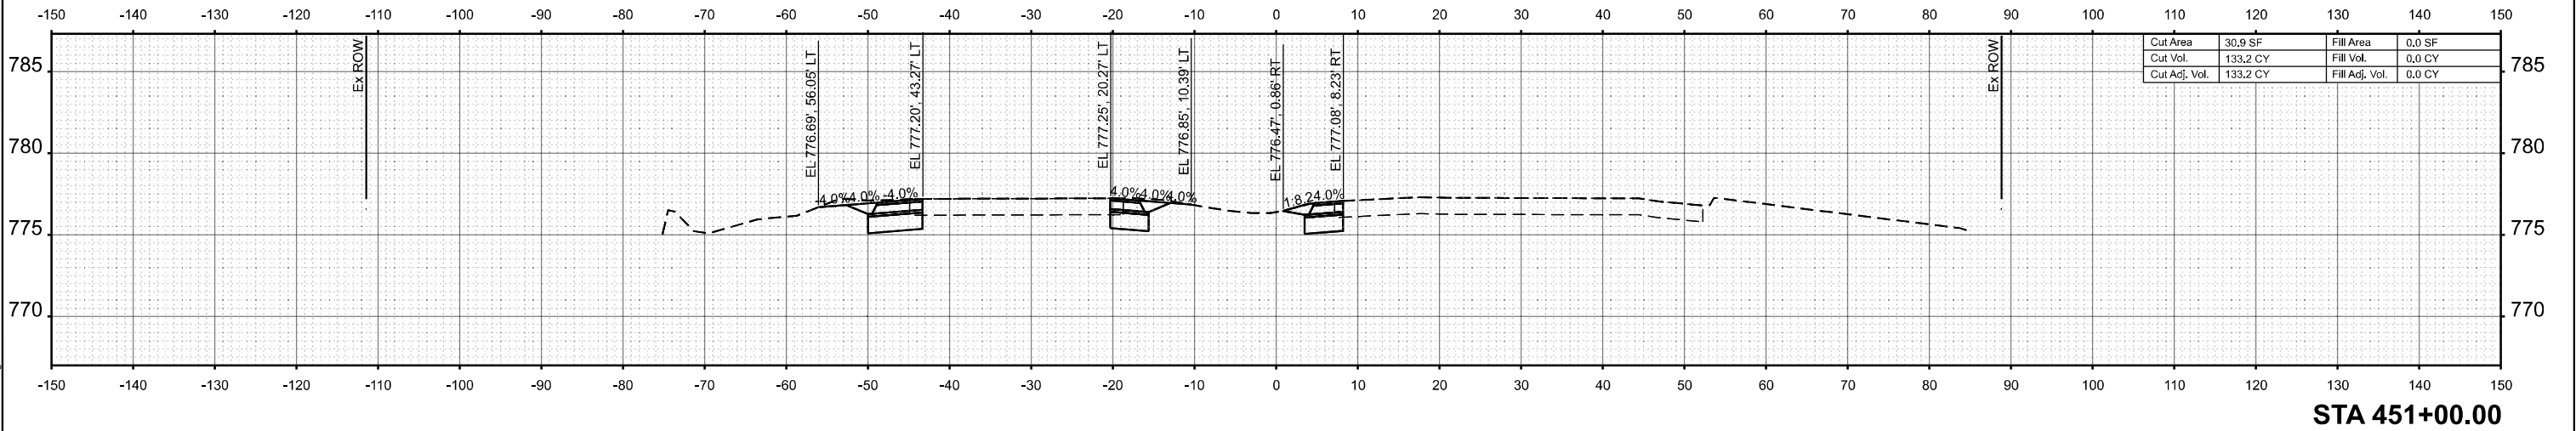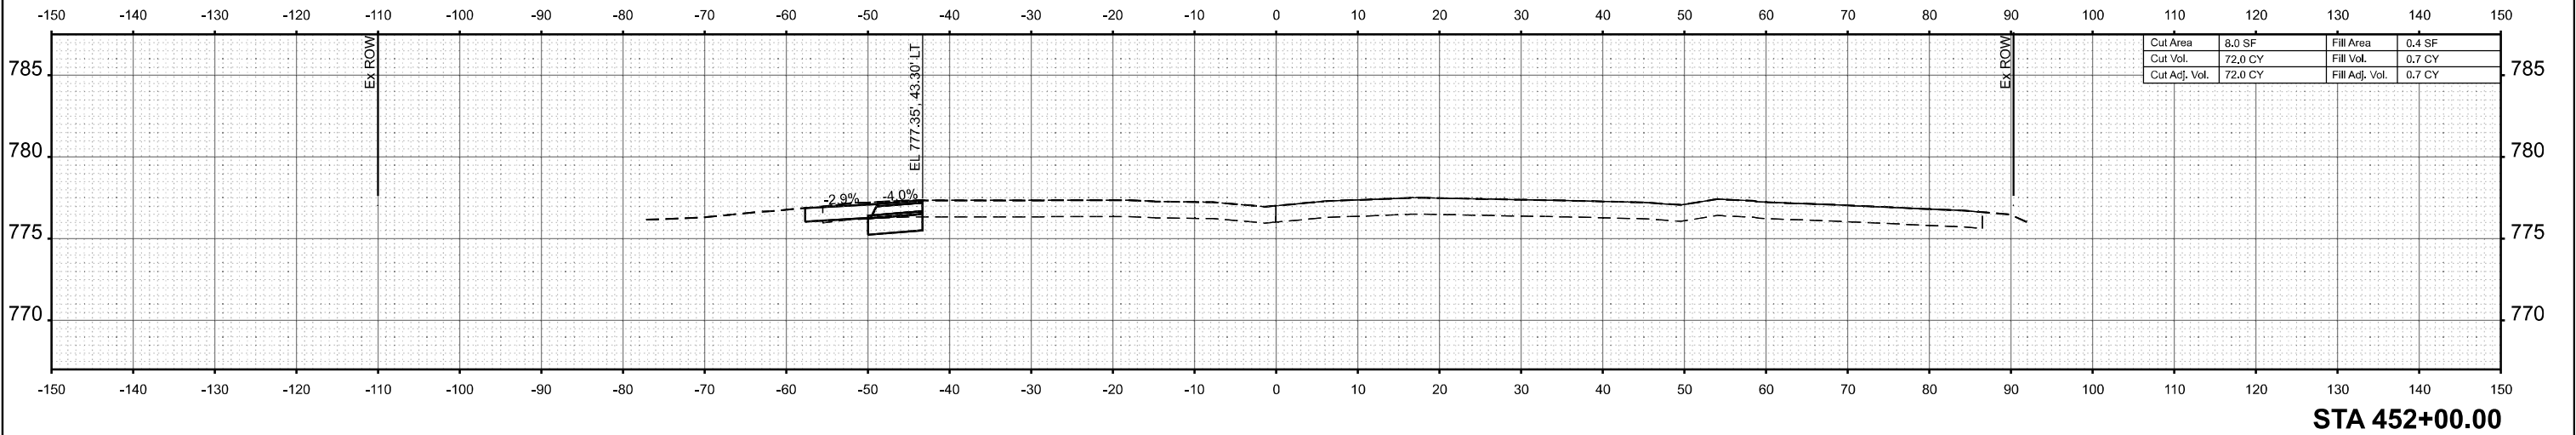

MODEL: I:\h1 62P73 -453+00.00-2  
FILE NAME: Z:\2023\232331\_PTB21\4-02\_VerPhilProjects\WO1\_62P73-US12-RandRd\IL5909-C-ADD\3\_Sheets\c162p73-sht-xssht.dgn

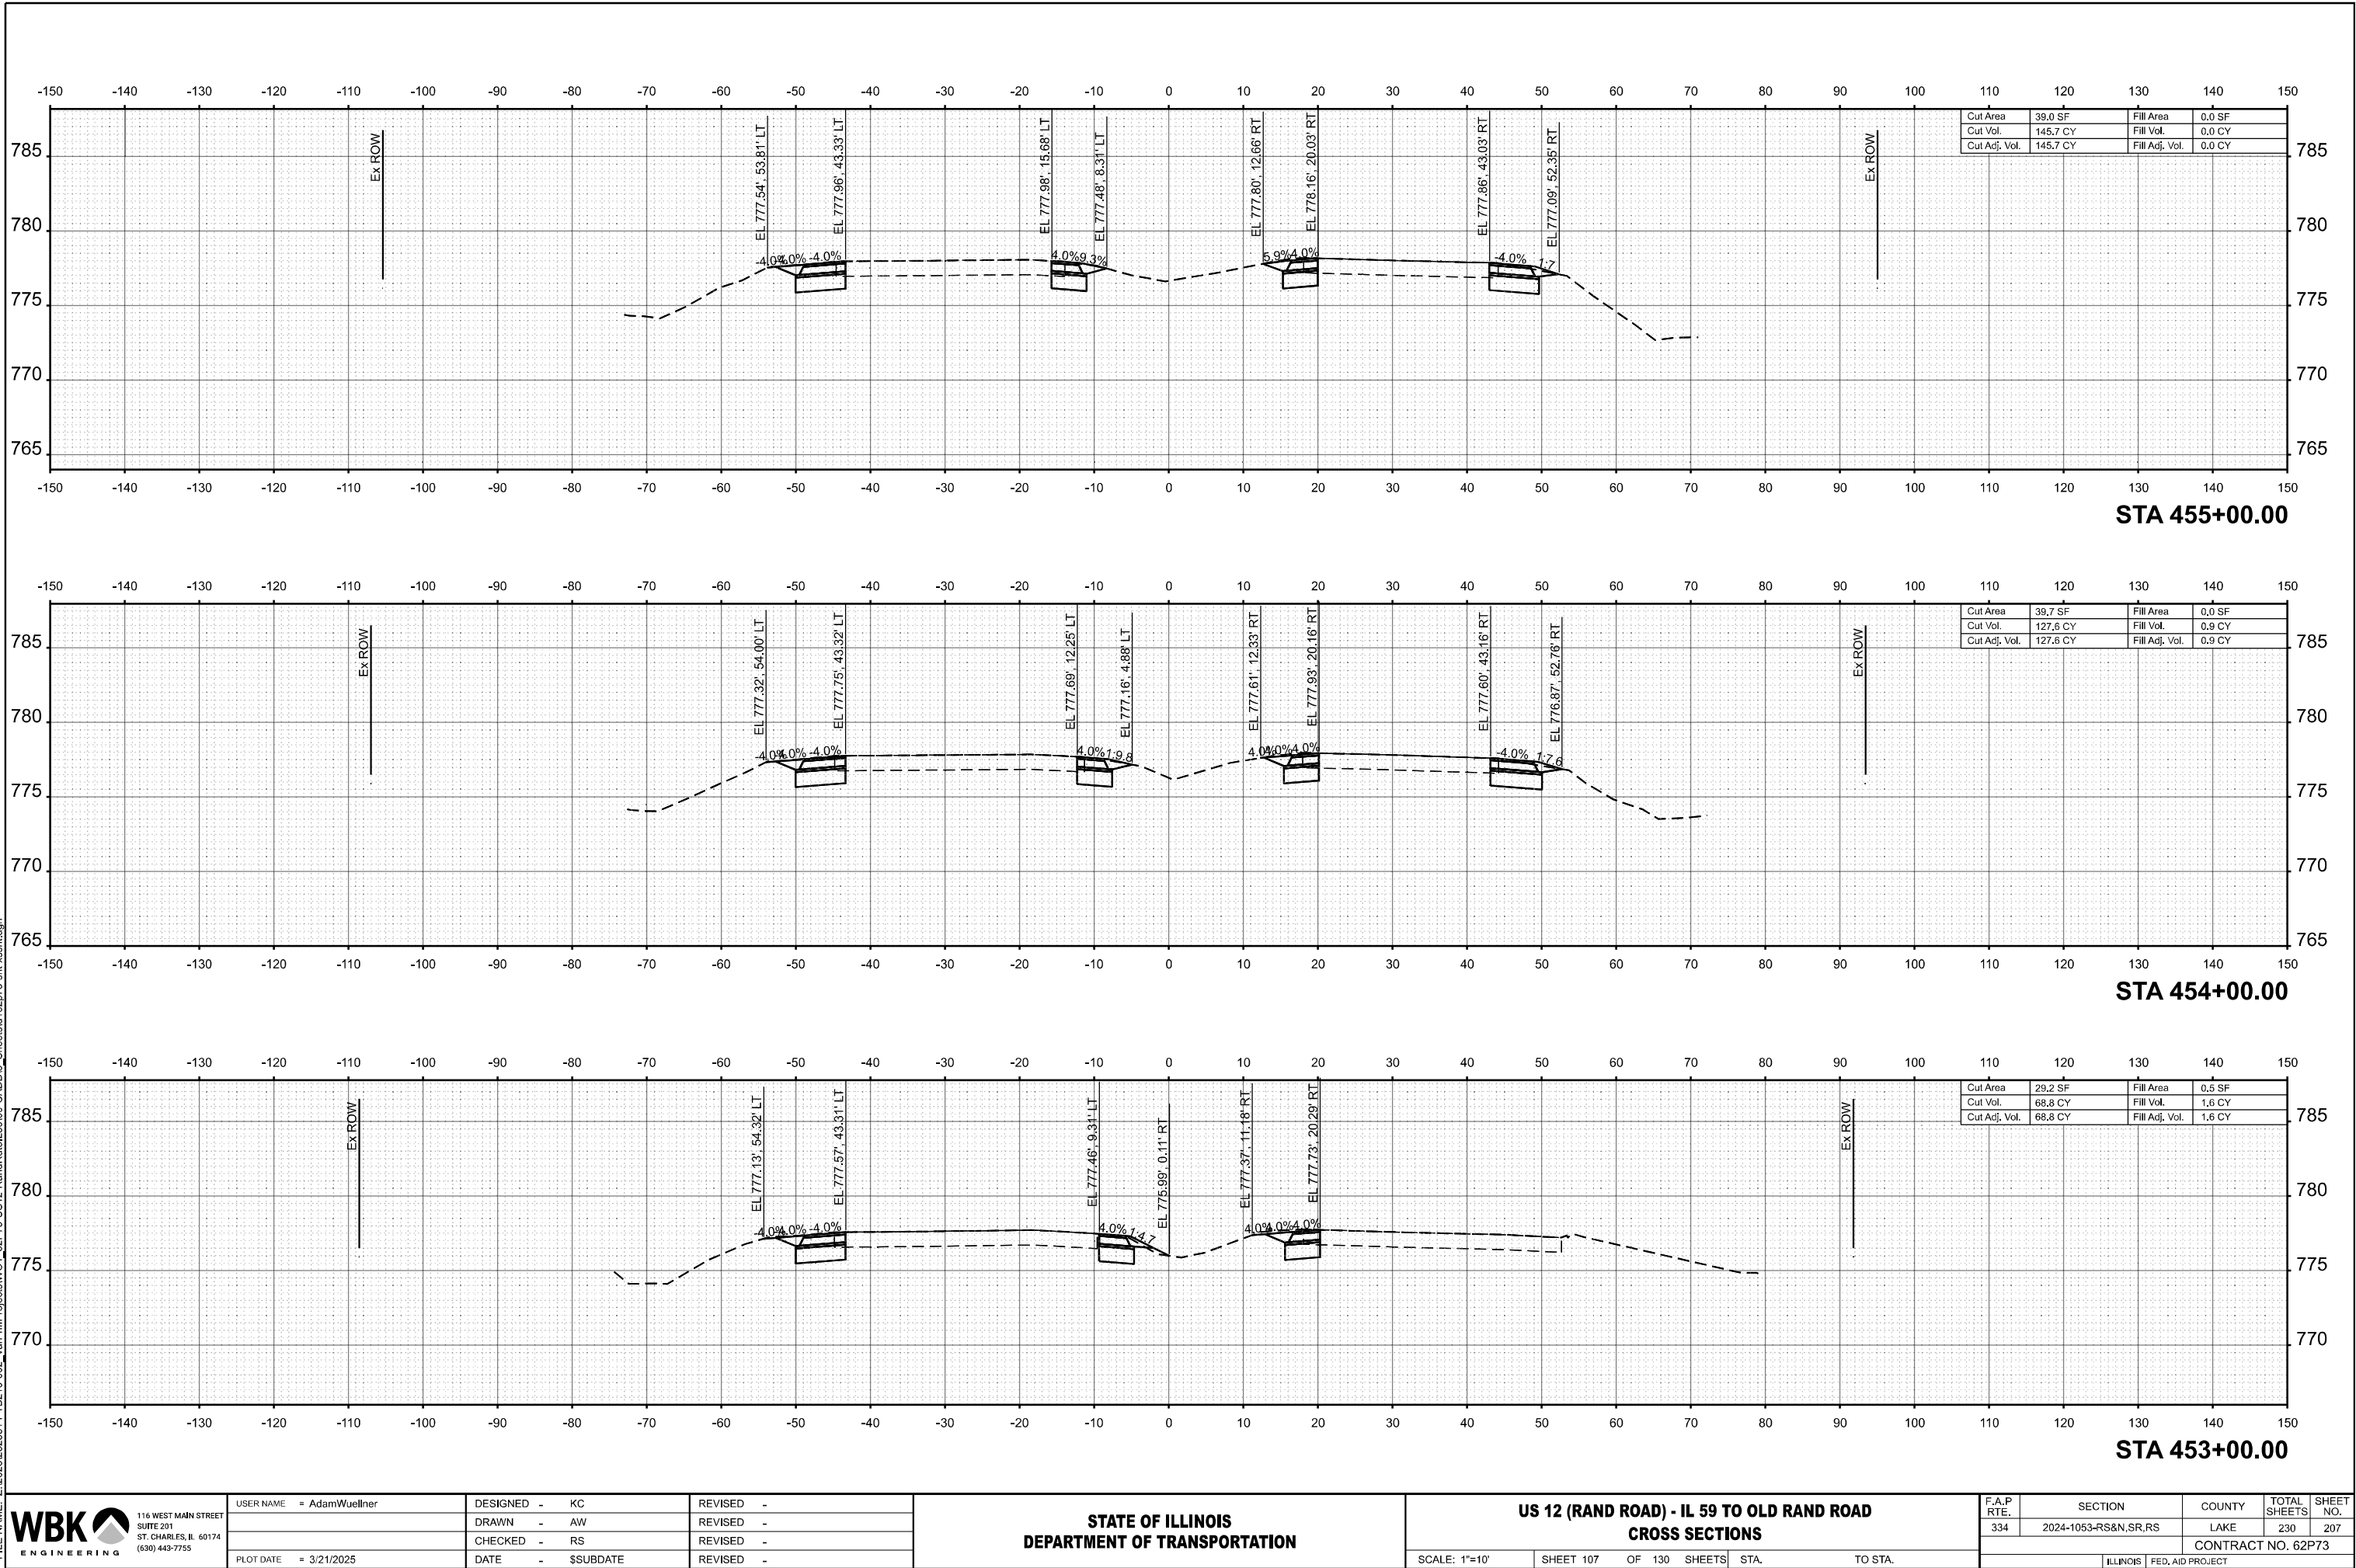


MODEL: I:\h16273 - 456+00.002  
FILE NAME: Z:\2023\232331 PTB2\14-02\_VarPhlProjects\W01\_62P73-US12-RandRd\ILL5909-CADD\3\_Sheets\6162p73-sh1-xssht.dgn

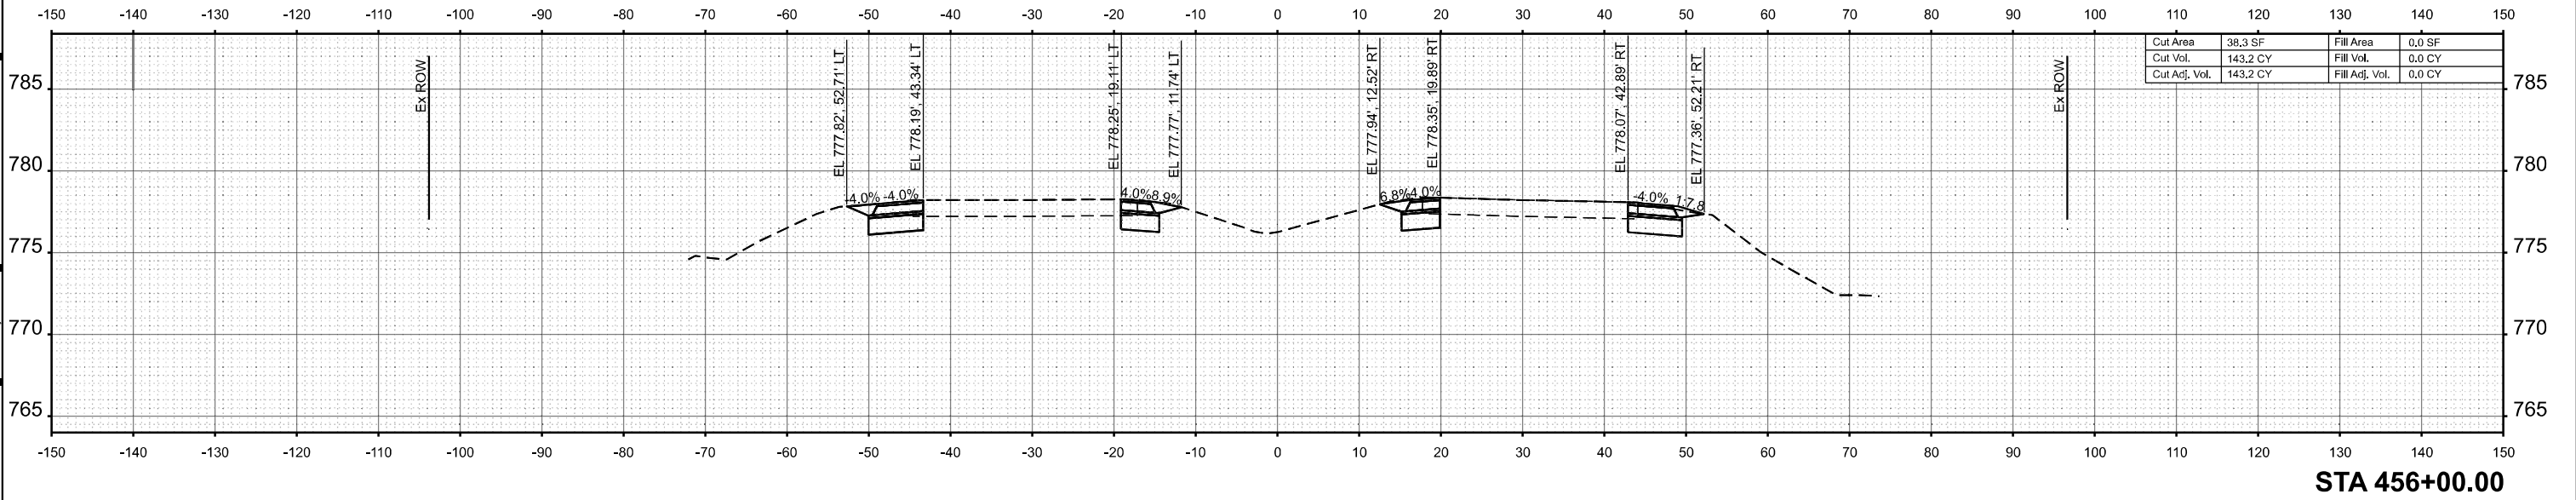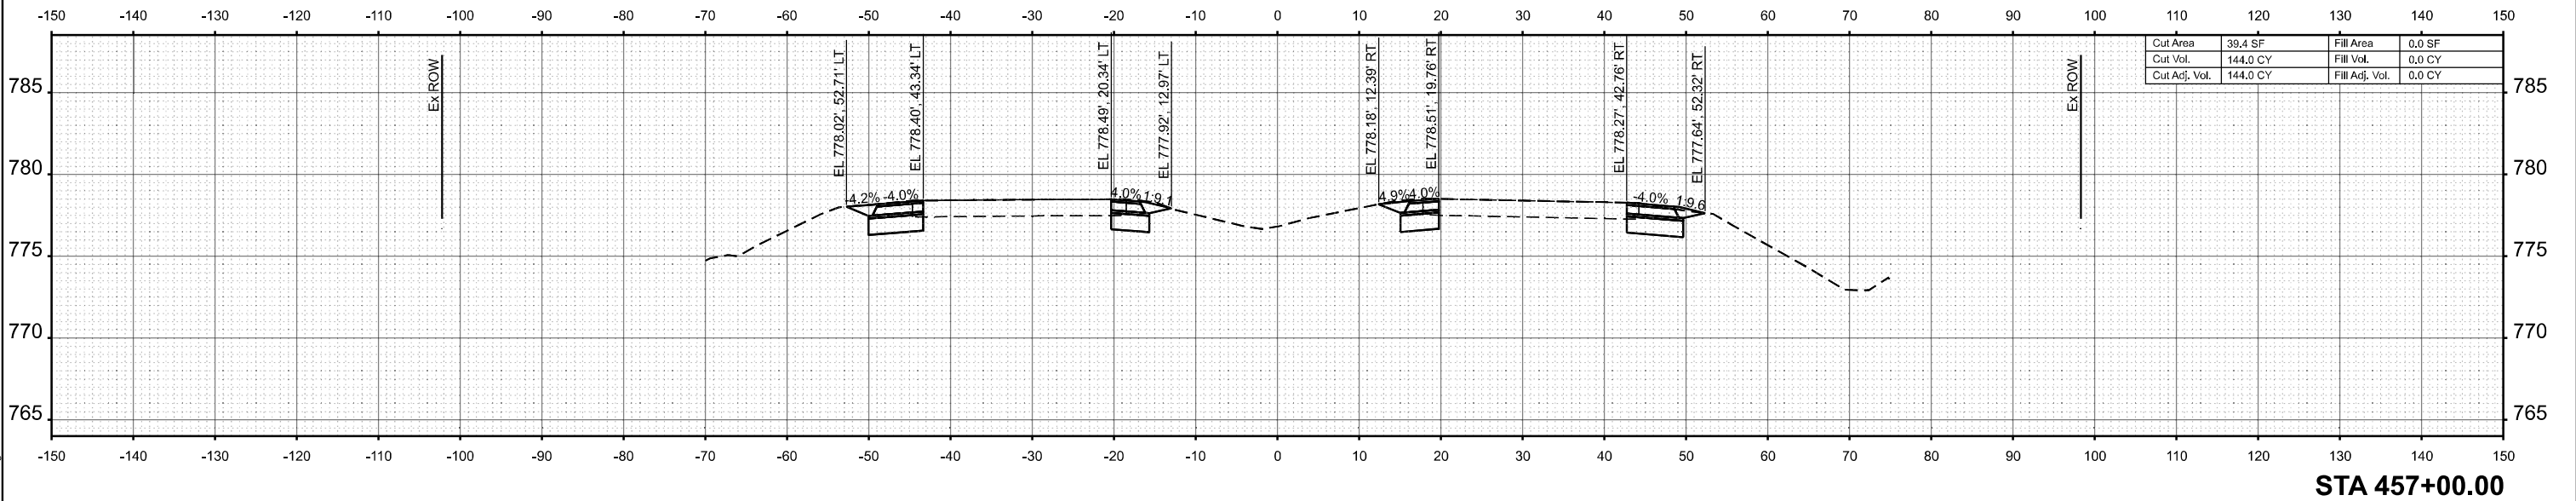





MODEL: I:\1162573 - 458+00.002  
FILE NAME: Z:\2023\232331 PTB21\0-02\_Var\Phil\Projects\W01\_62P73\US12-RandRd\IL5909-CADD\3\_Sheets\0162p73-shl-xssht.dgn

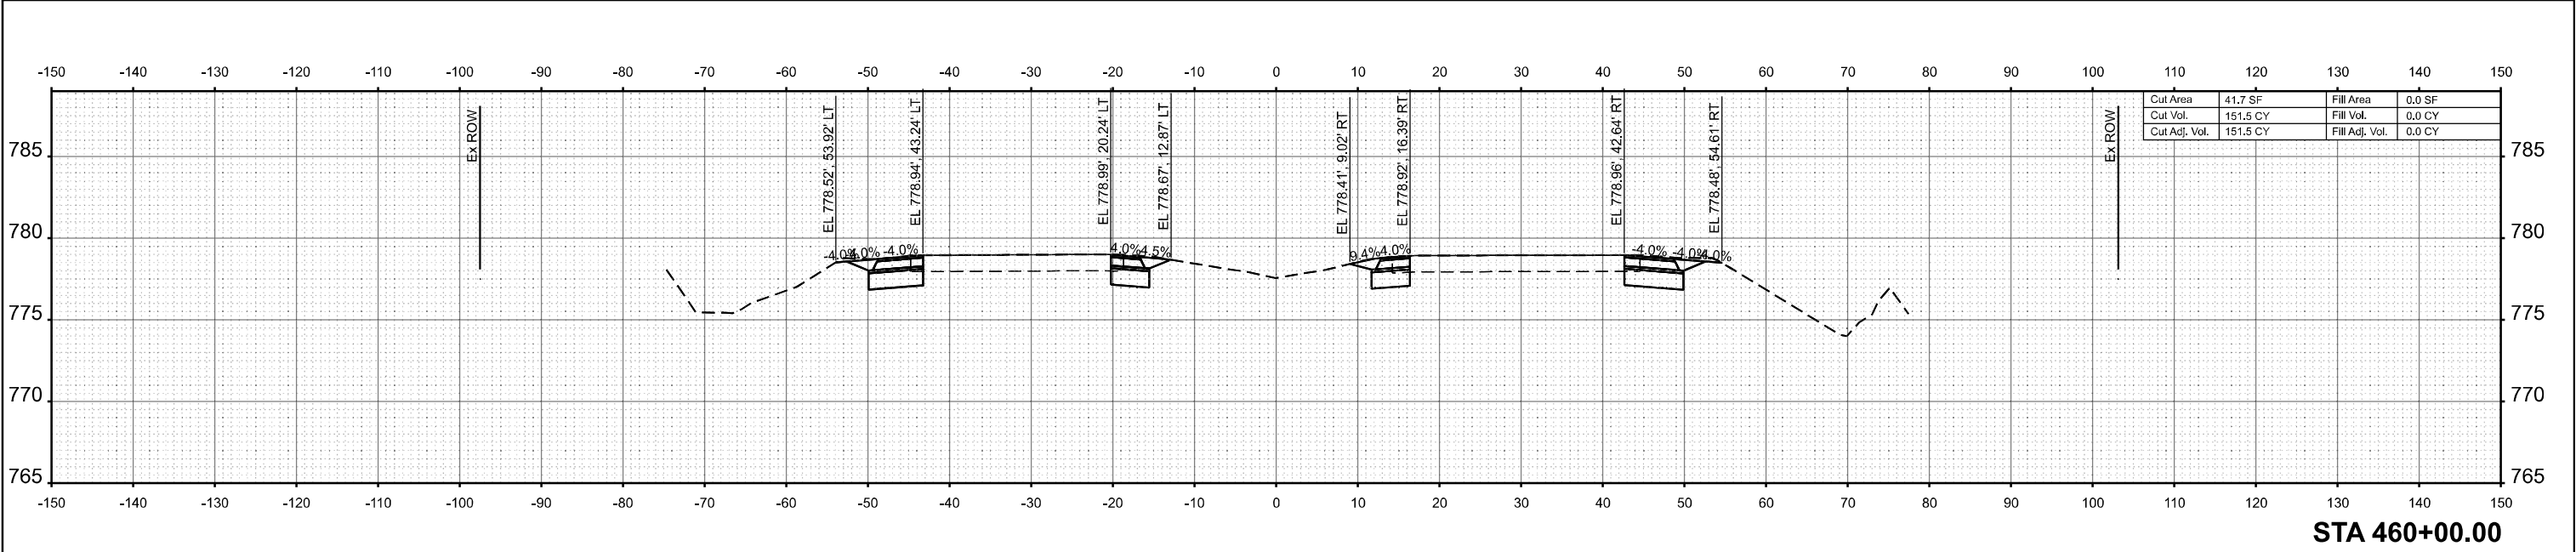

STA 460+00.00

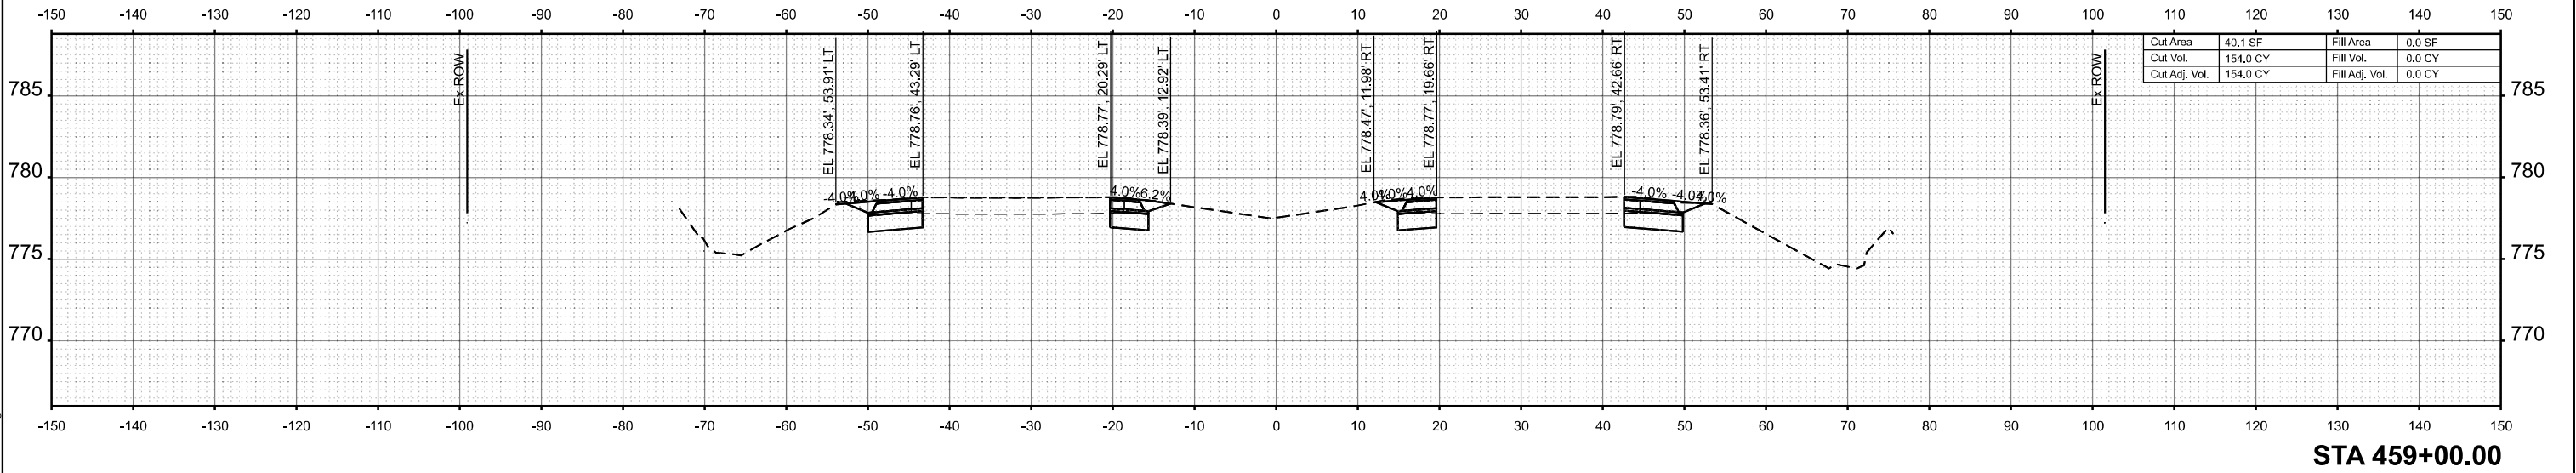


STA 459+00.00

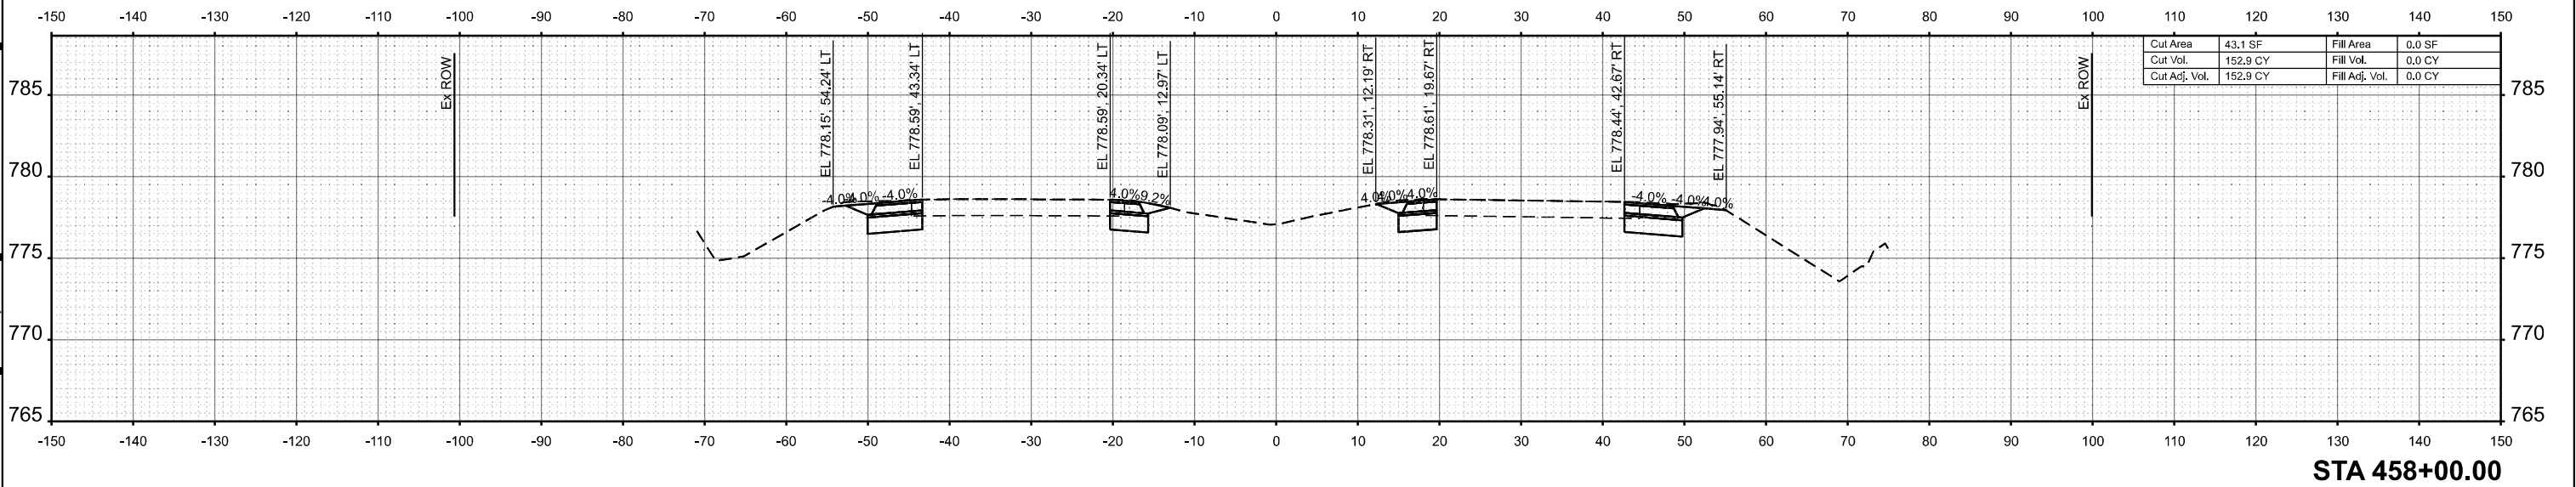

STA 458+00.00

MODEL: I:\h1 62P73 -461+00.00-2  
FILE NAME: Z:\2023\232331 PTB21\4-02\_VerPhilProjects\WO1\_62P73-US12-RandRd\015909-CADD\3\_Sheets\dr162p73-sh1-xssht.dgn

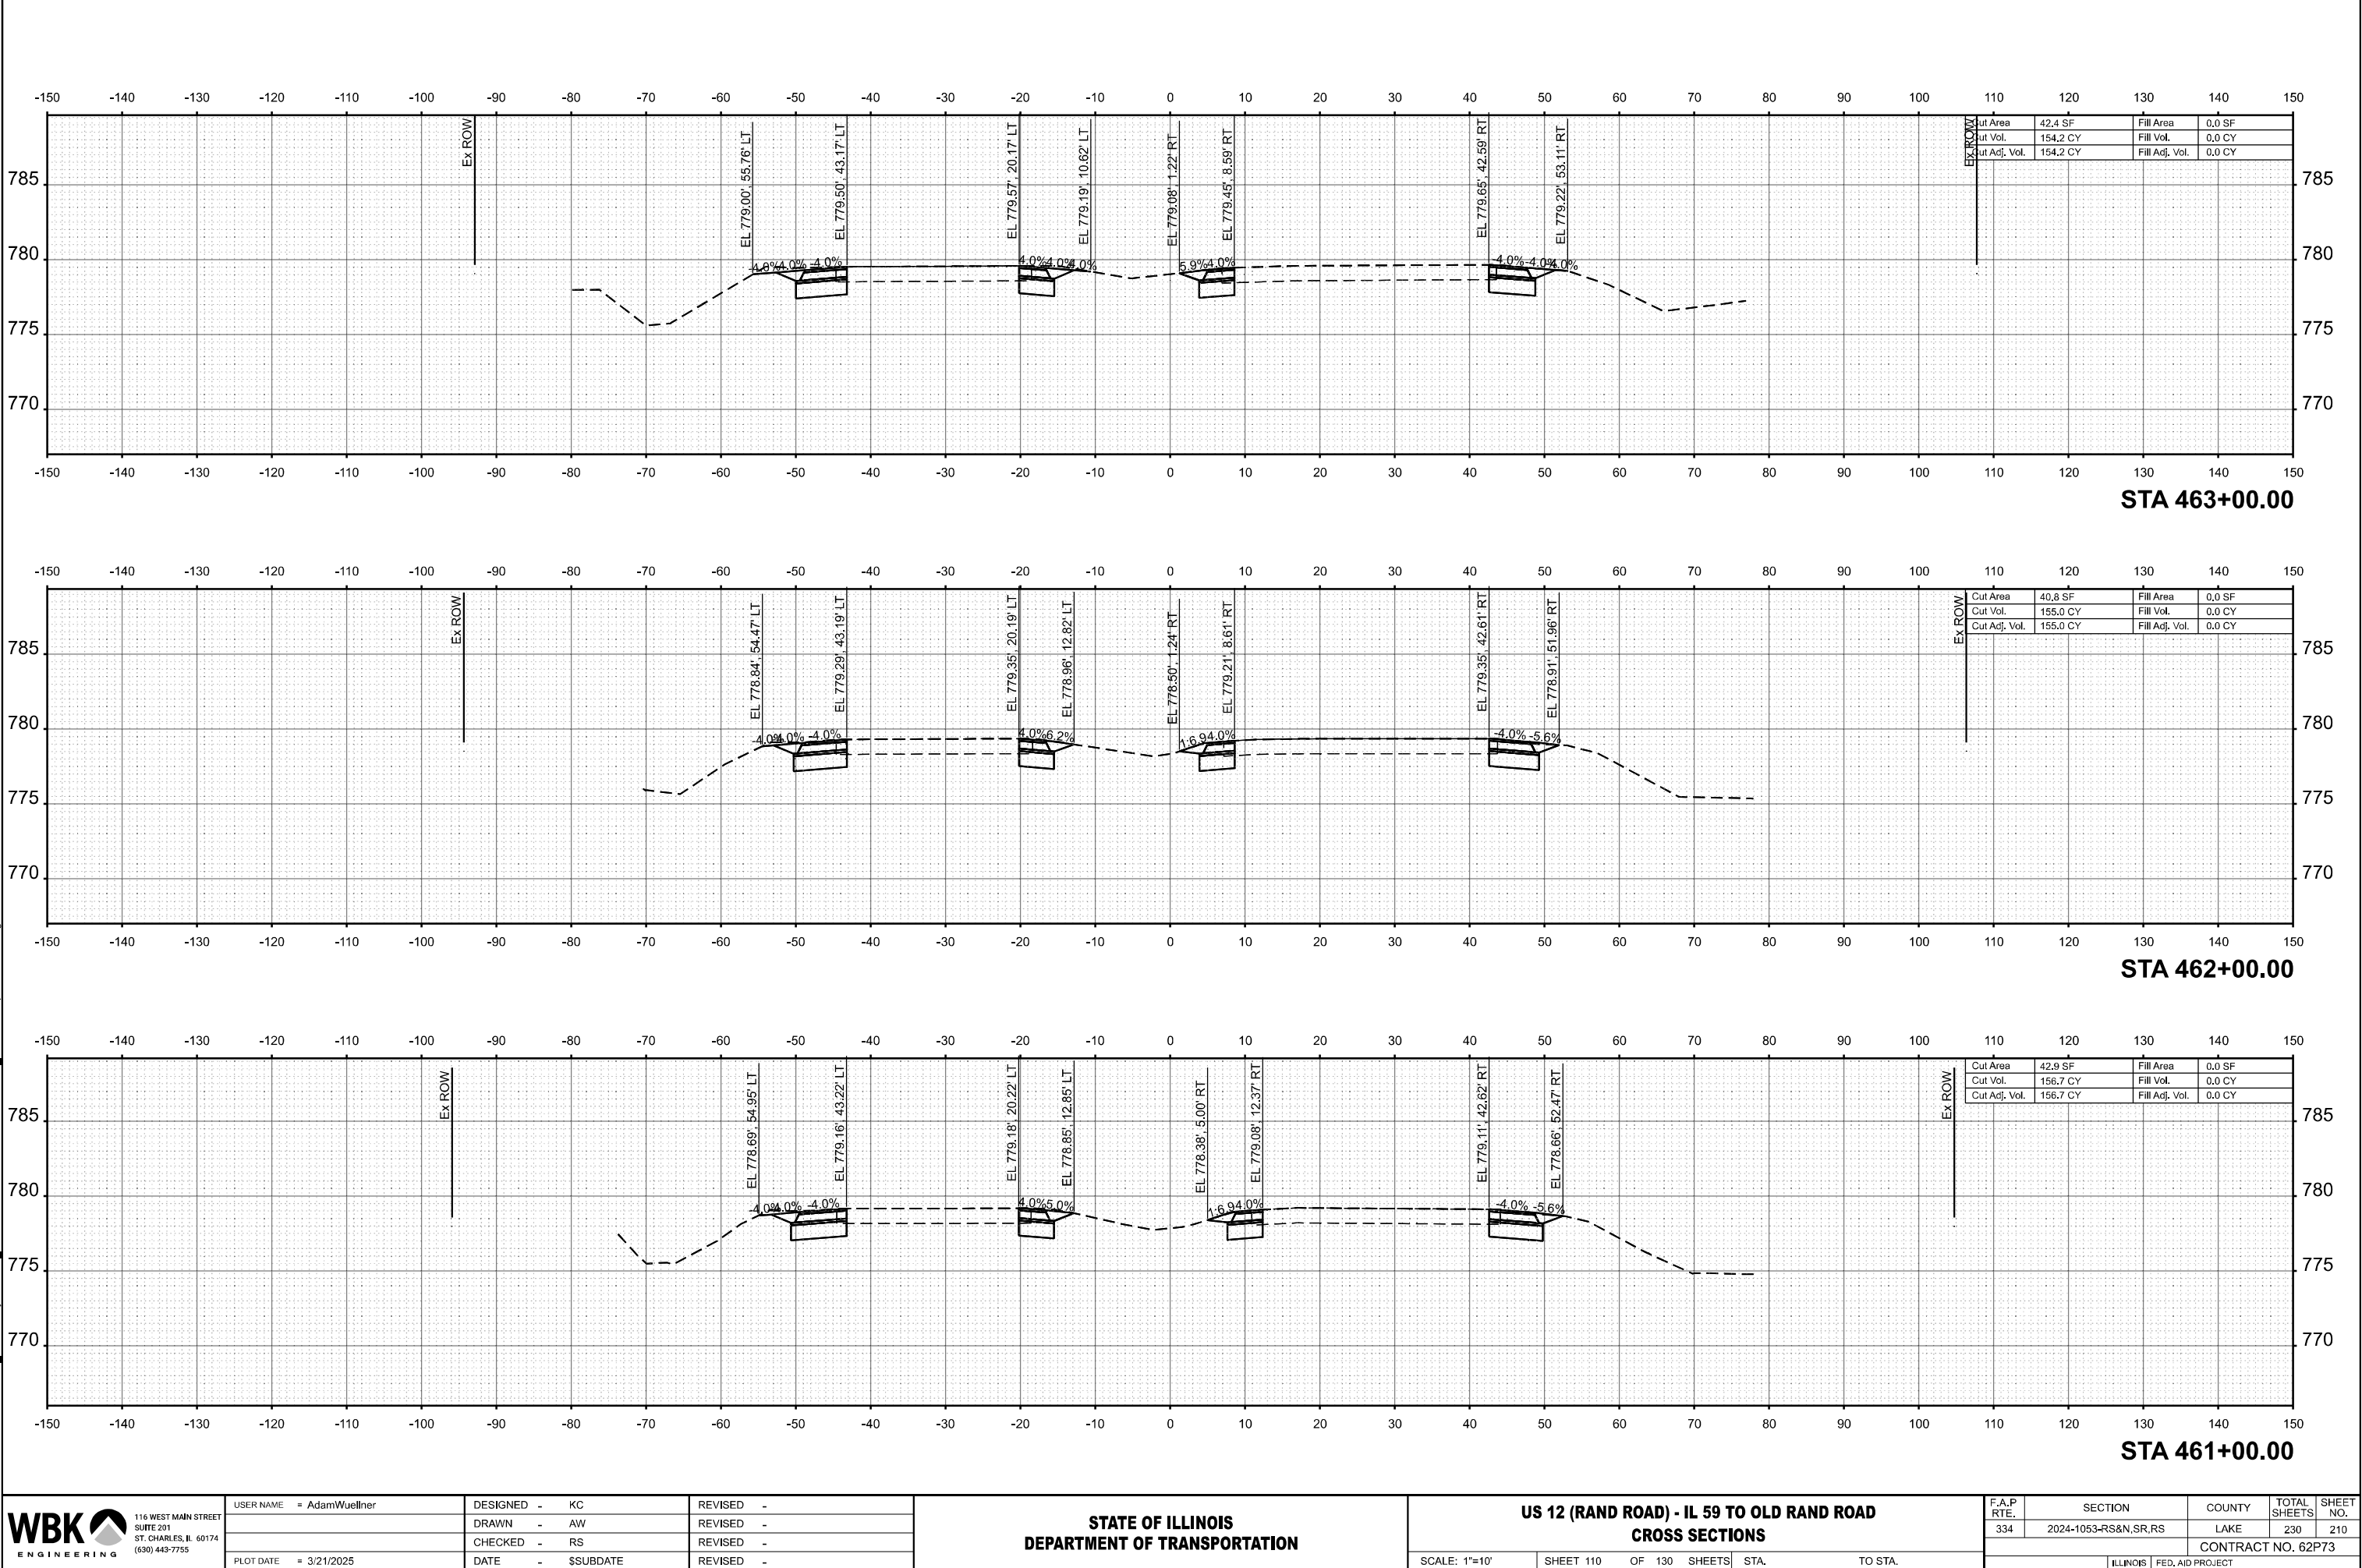

**WBK**  
ENGINEERING

116 WEST MAIN STREET  
SUITE 201  
ST. CHARLES, IL 60174  
(630) 443-7755

|                          |                    |           |
|--------------------------|--------------------|-----------|
| USER NAME = AdamWuellner | DESIGNED - KC      | REVISED - |
|                          | DRAWN - AW         | REVISED - |
|                          | CHECKED - RS       | REVISED - |
| PLOT DATE = 3/21/2025    | DATE - \$\$SUBDATE | REVISED - |

STATE OF ILLINOIS  
DEPARTMENT OF TRANSPORTATION


US 12 (RAND ROAD) - IL 59 TO OLD RAND ROAD  
CROSS SECTIONS

SCALE: 1"=10'    SHEET 110 OF 130 SHEETS    STA.    TO STA.


|                           |                      |        |                 |              |
|---------------------------|----------------------|--------|-----------------|--------------|
| F.A.P<br>RTE.             | SECTION              | COUNTY | TOTAL<br>SHEETS | SHEET<br>NO. |
| 334                       | 2024-1053-RS&N,SR,RS | LAKE   | 230             | 210          |
| CONTRACT NO. 62P73        |                      |        |                 |              |
| ILLINOIS FED. AID PROJECT |                      |        |                 |              |




MODEL: I:\h1\62P73 - 464+00.00.dgn  
FILE NAME: Z:\2023\232331\_PTB2\14-02\_Var\Phil\Projects\W01\_62P73-US12-RandRd\IL5909-CADD\3\_Sheets\6162p73-sh1-xssht.dgn

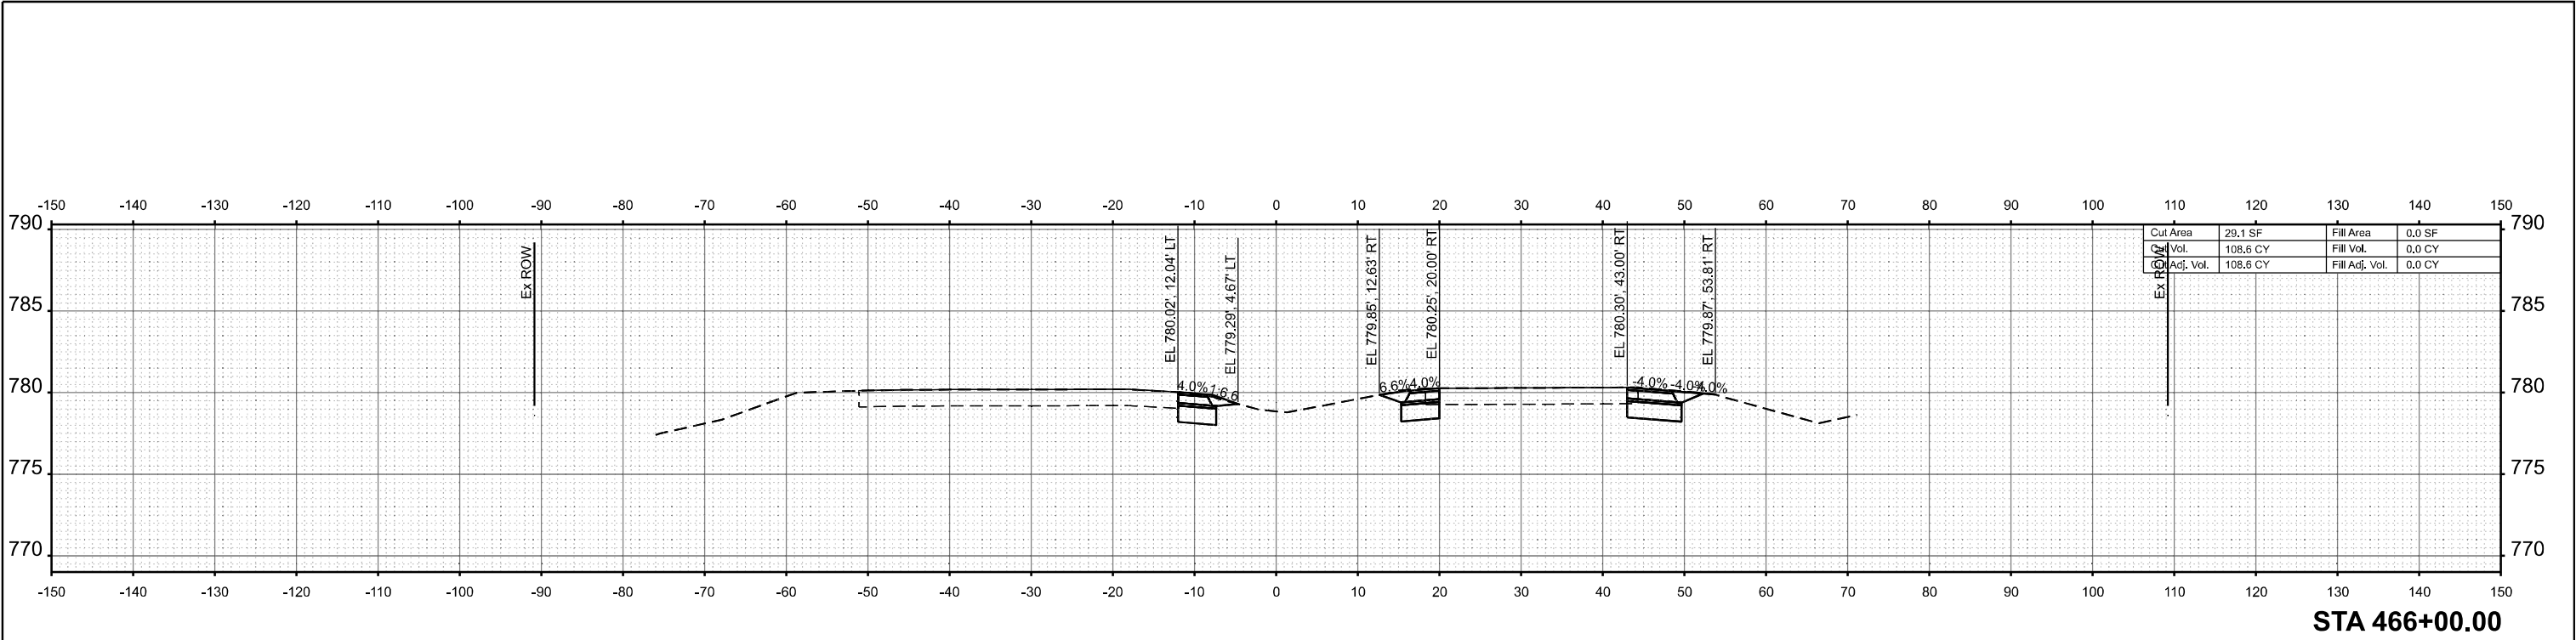

STA 466+00.00

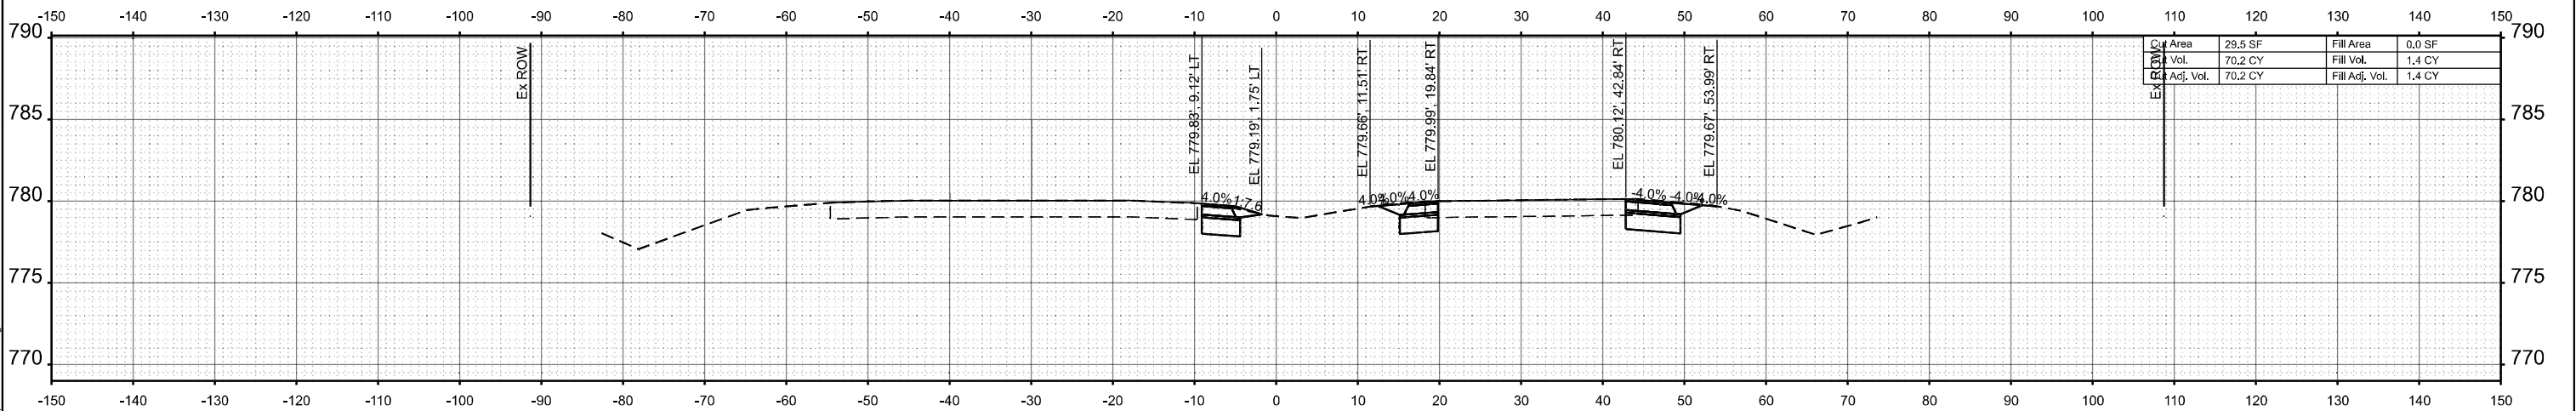


STA 465+00.00

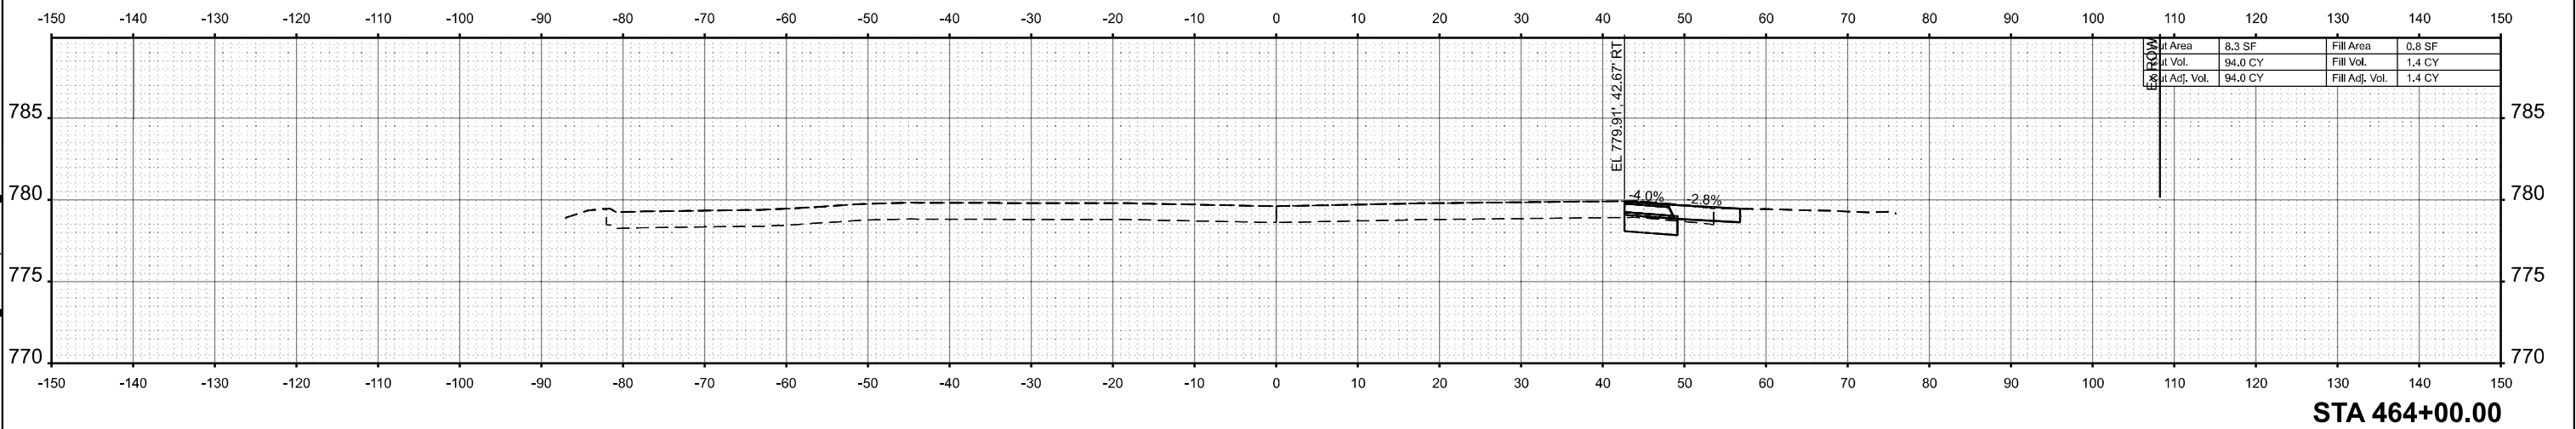

STA 464+00.00

MODEL: I:\h162573 - 467+00.00-2  
FILE NAME: Z:\2023\232331 PTB21\4-02\_VarPhilProjects\WO1\_62P73\US12-RandRd\IL5909-CADD\3\_Sheets\0162p73-sh1-xssh1.dgn

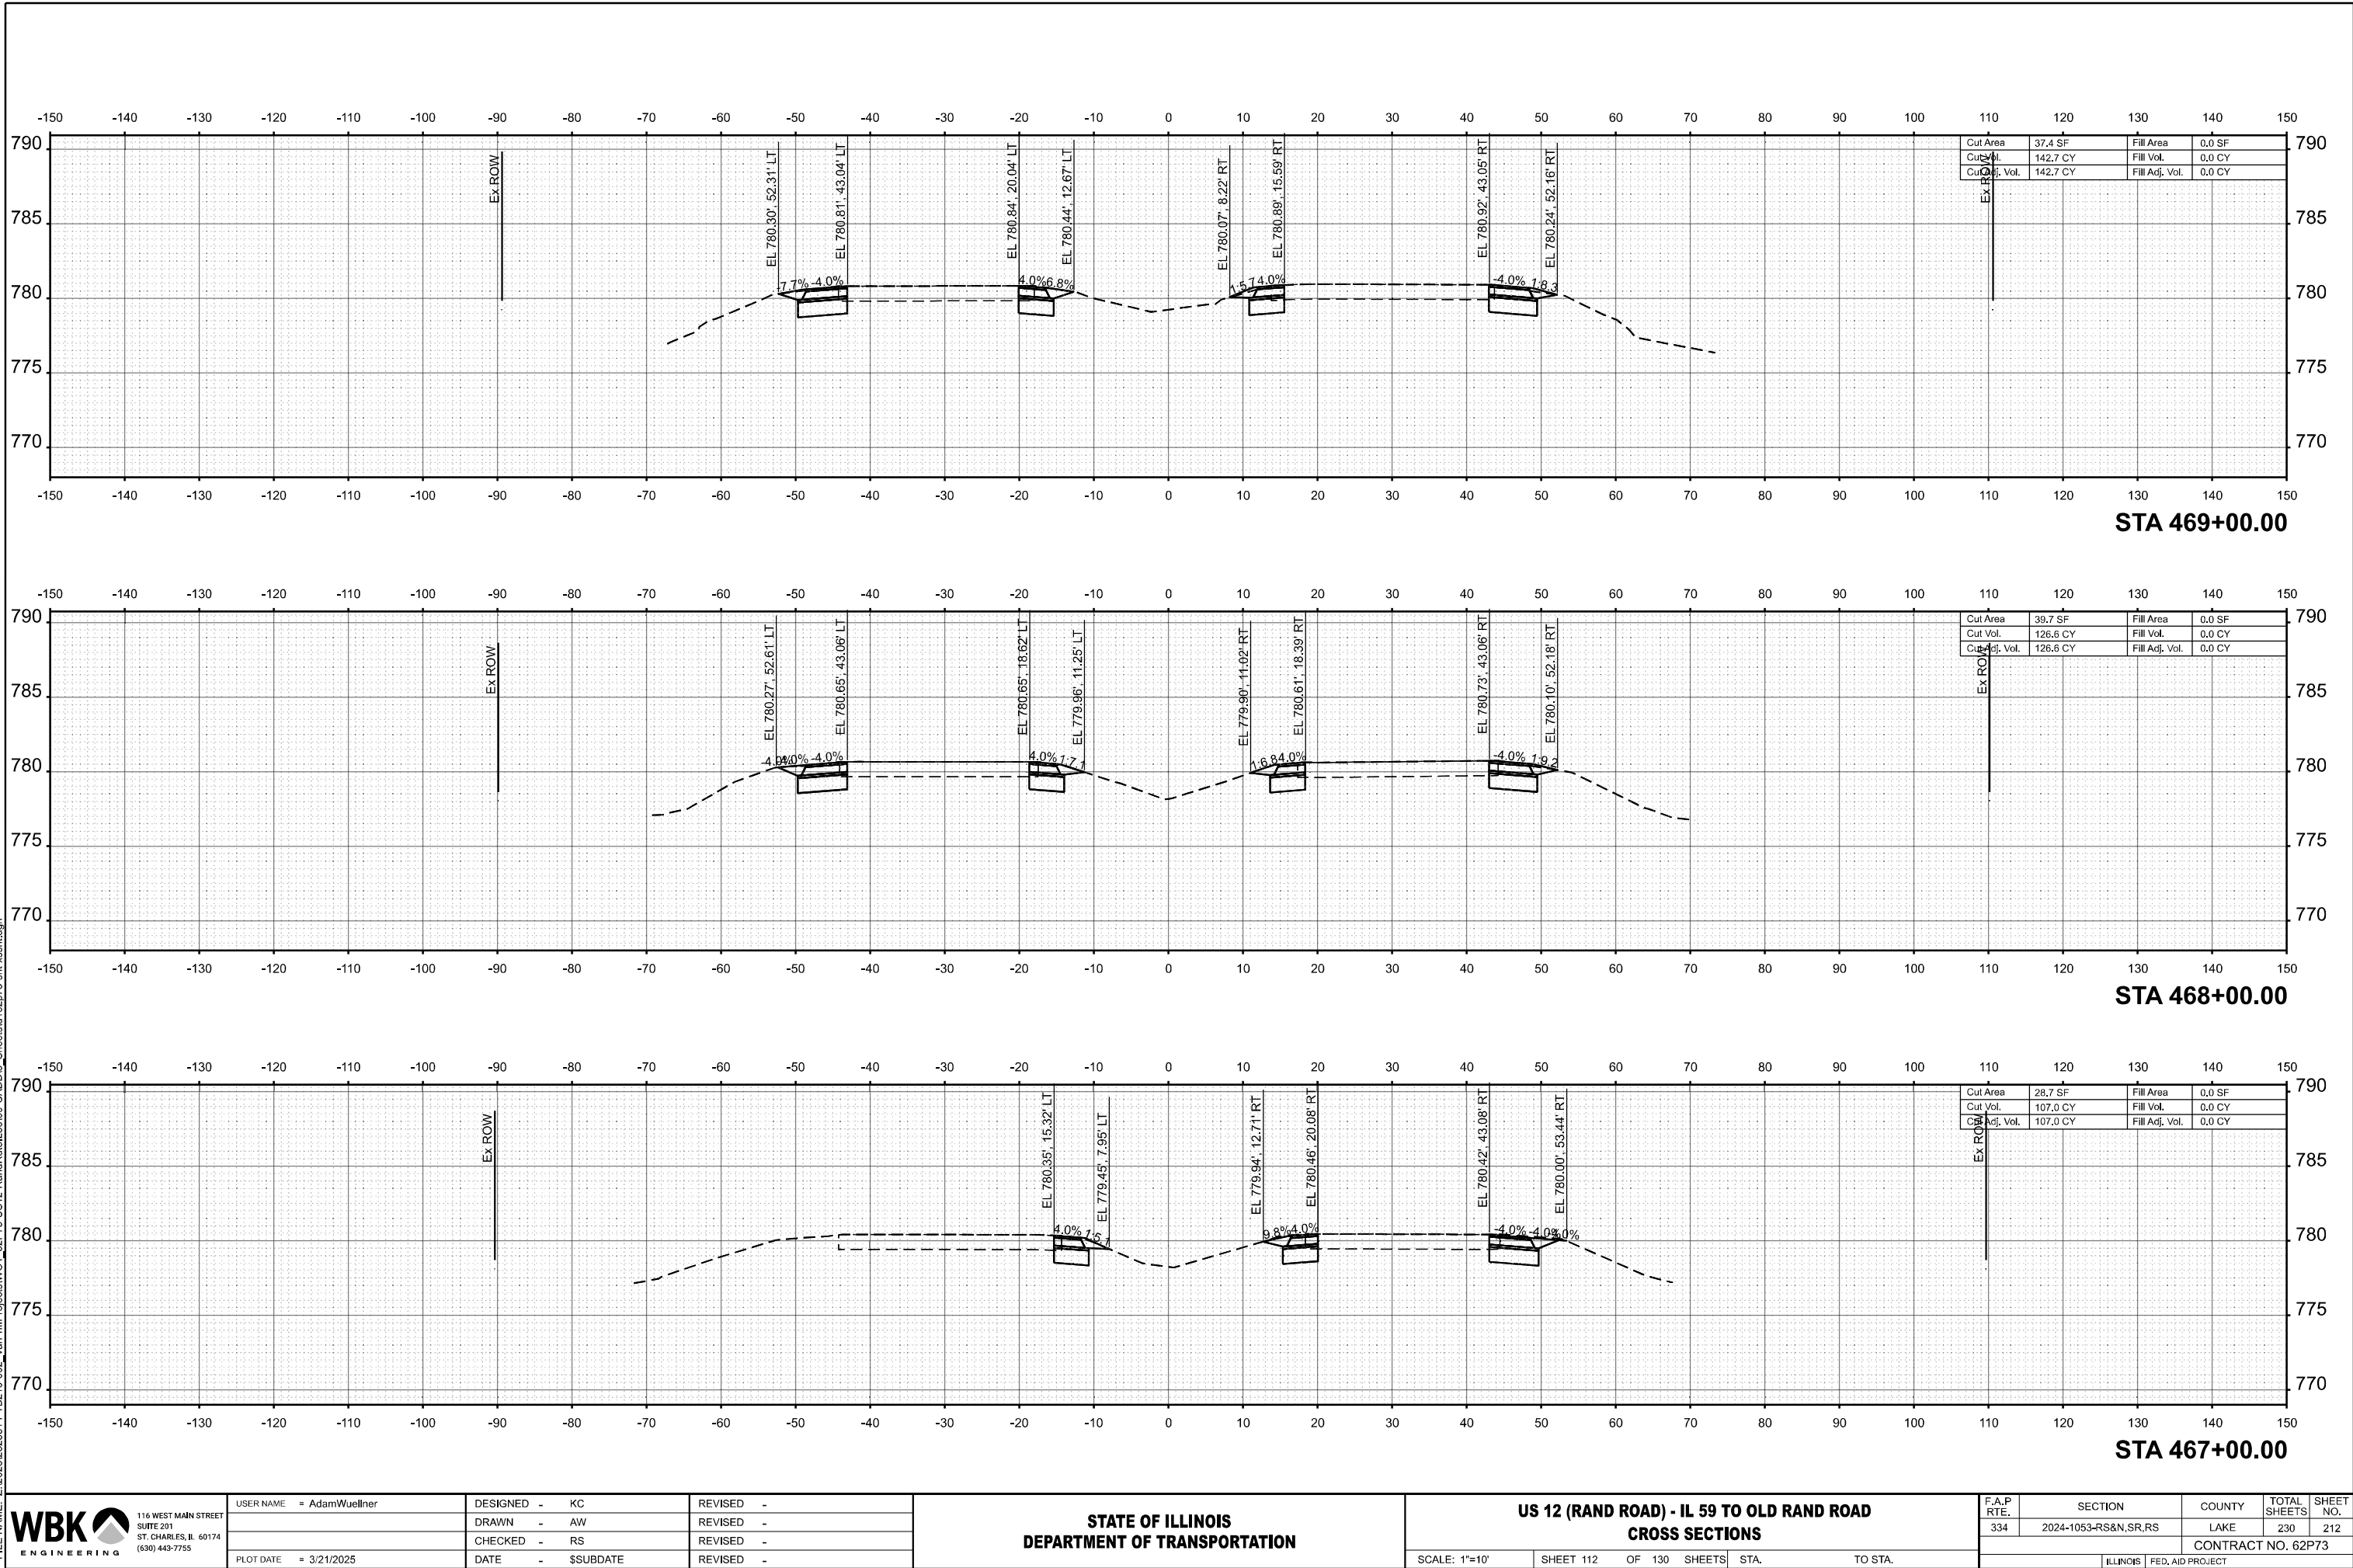

WBK

ENGINEERING

116 WEST MAIN STREET  
SUITE 201  
ST. CHARLES, IL 60174  
(630) 443-7755

USER NAME = AdamWuellner

DESIGNED - KC

DRAWN - AW

CHECKED - RS

DATE - \$\$SUBDATE

REVISED -

REVISED -

REVISED -




REVISED -

STATE OF ILLINOIS  
DEPARTMENT OF TRANSPORTATION

US 12 (RAND ROAD) - IL 59 TO OLD RAND ROAD  
CROSS SECTIONS


SCALE: 1"=10'    SHEET 112    OF 130 SHEETS    STA.    TO STA.

|                           |                      |        |                 |              |
|---------------------------|----------------------|--------|-----------------|--------------|
| F.A.P<br>RTE.             | SECTION              | COUNTY | TOTAL<br>SHEETS | SHEET<br>NO. |
| 334                       | 2024-1053-RS&N,SR,RS | LAKE   | 230             | 212          |
| CONTRACT NO. 62P73        |                      |        |                 |              |
| ILLINOIS FED. AID PROJECT |                      |        |                 |              |

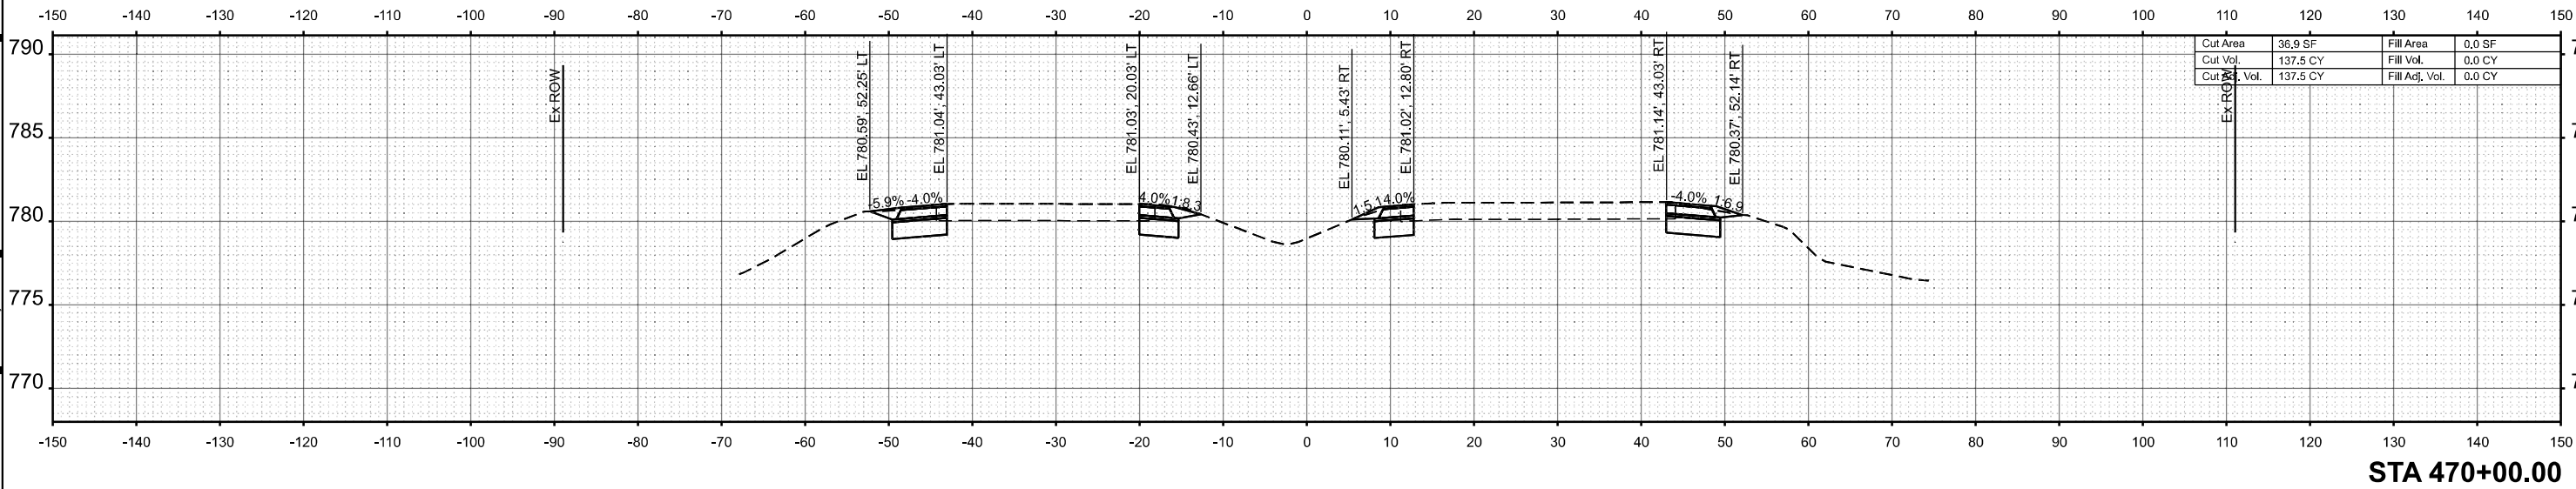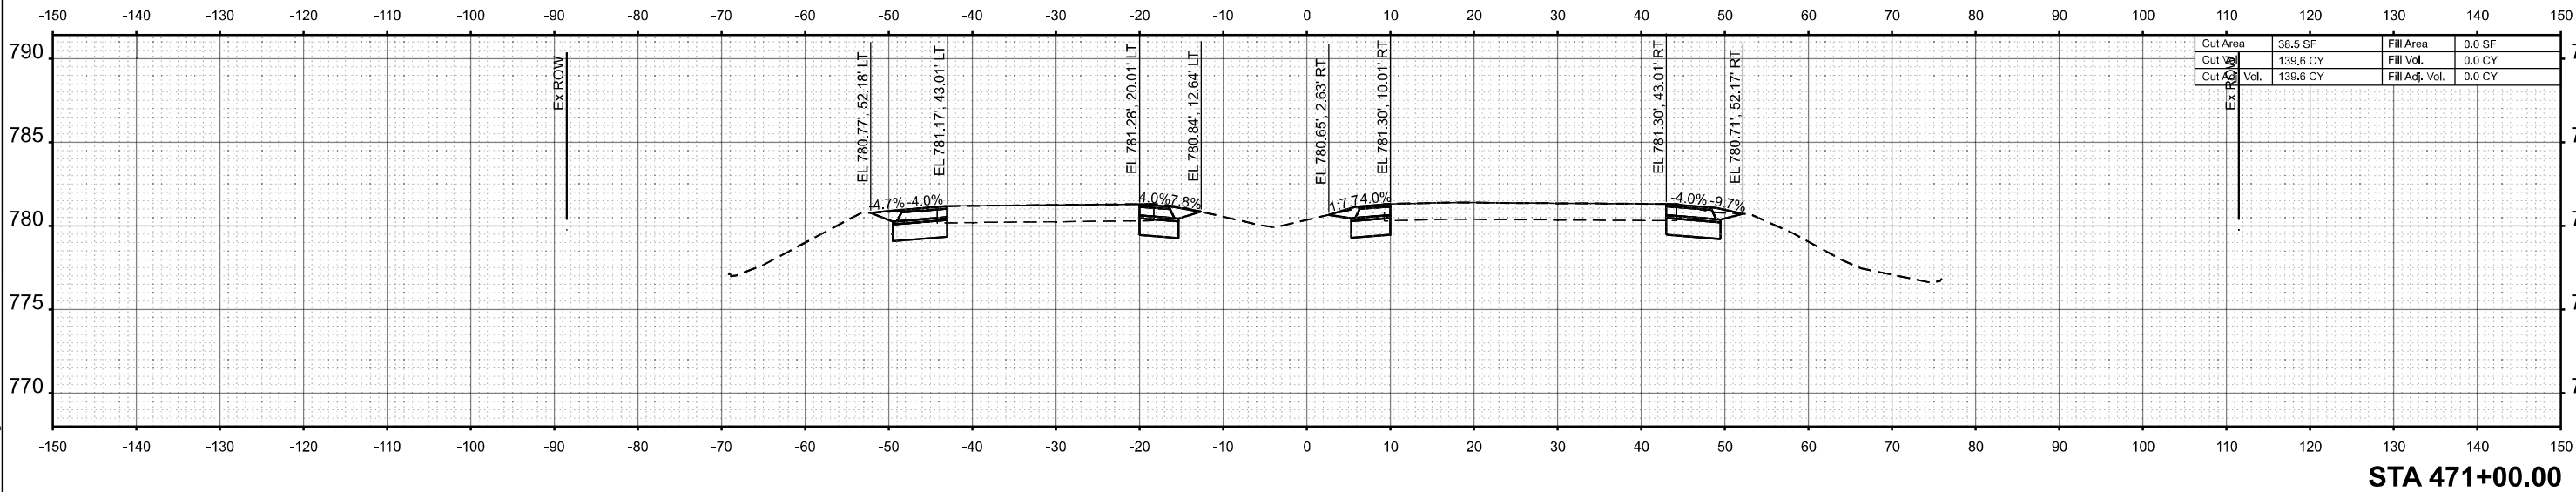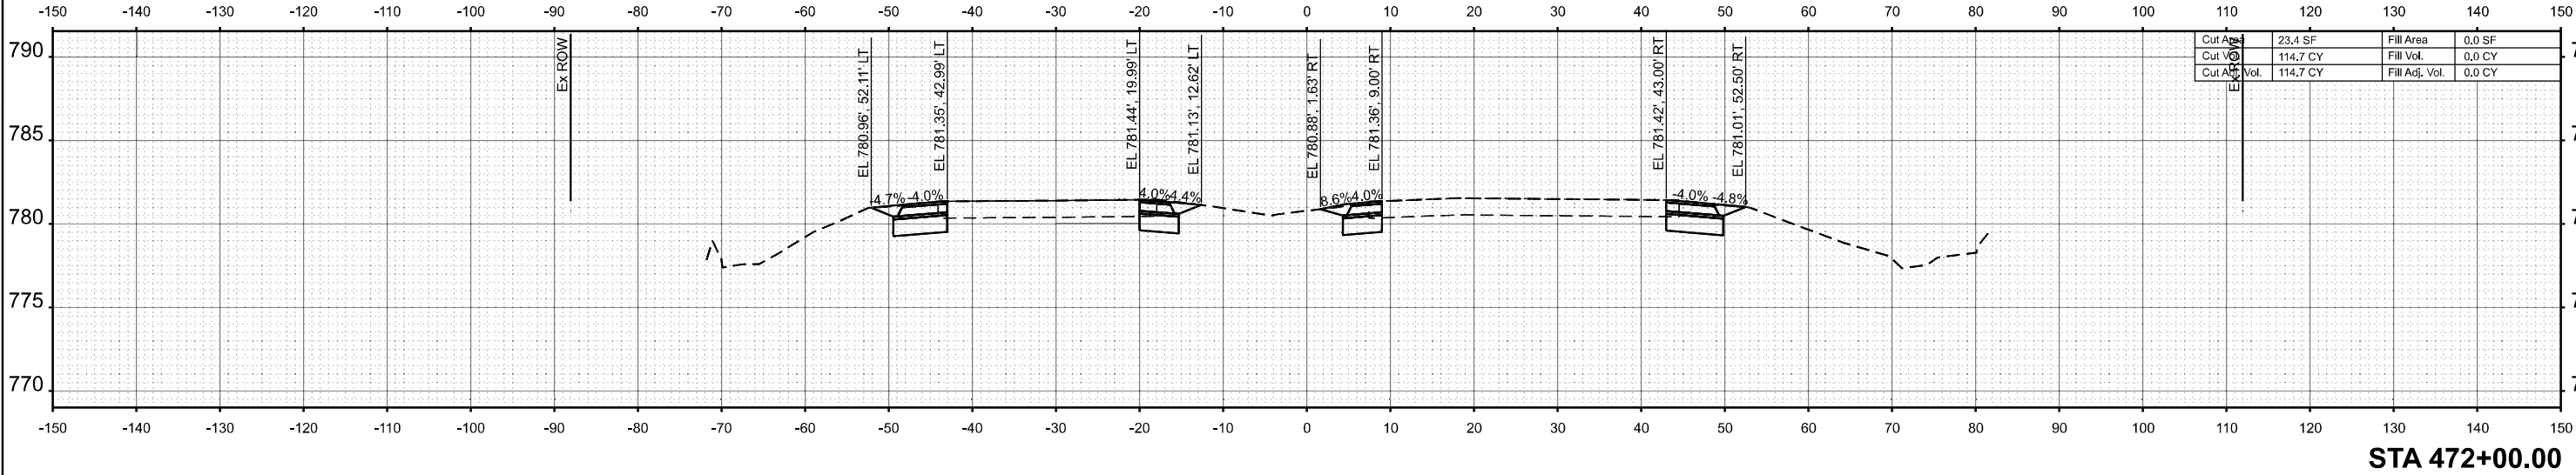


MODEL: Ishtl 62P73 - 470+00.00-2  
FILE NAME: Z:\2023\232333\PTB21\0-02\_VarPhilProjects\WO1\_62P73-US12-RandRd\IL5909-CADD\3\_Sheets\0162p73-shl-xssht.dgn


MODEL: Ishtl 62P73 - 473+00.00-2  
FILE NAME: Z:\2023\2323331\_PTB21\0-02\_VarPhilProjects\WO1\_62P73\US12-RandRd\0L5909-CADD\3\_Sheets\0162p73-shl-xsshtl.dgn

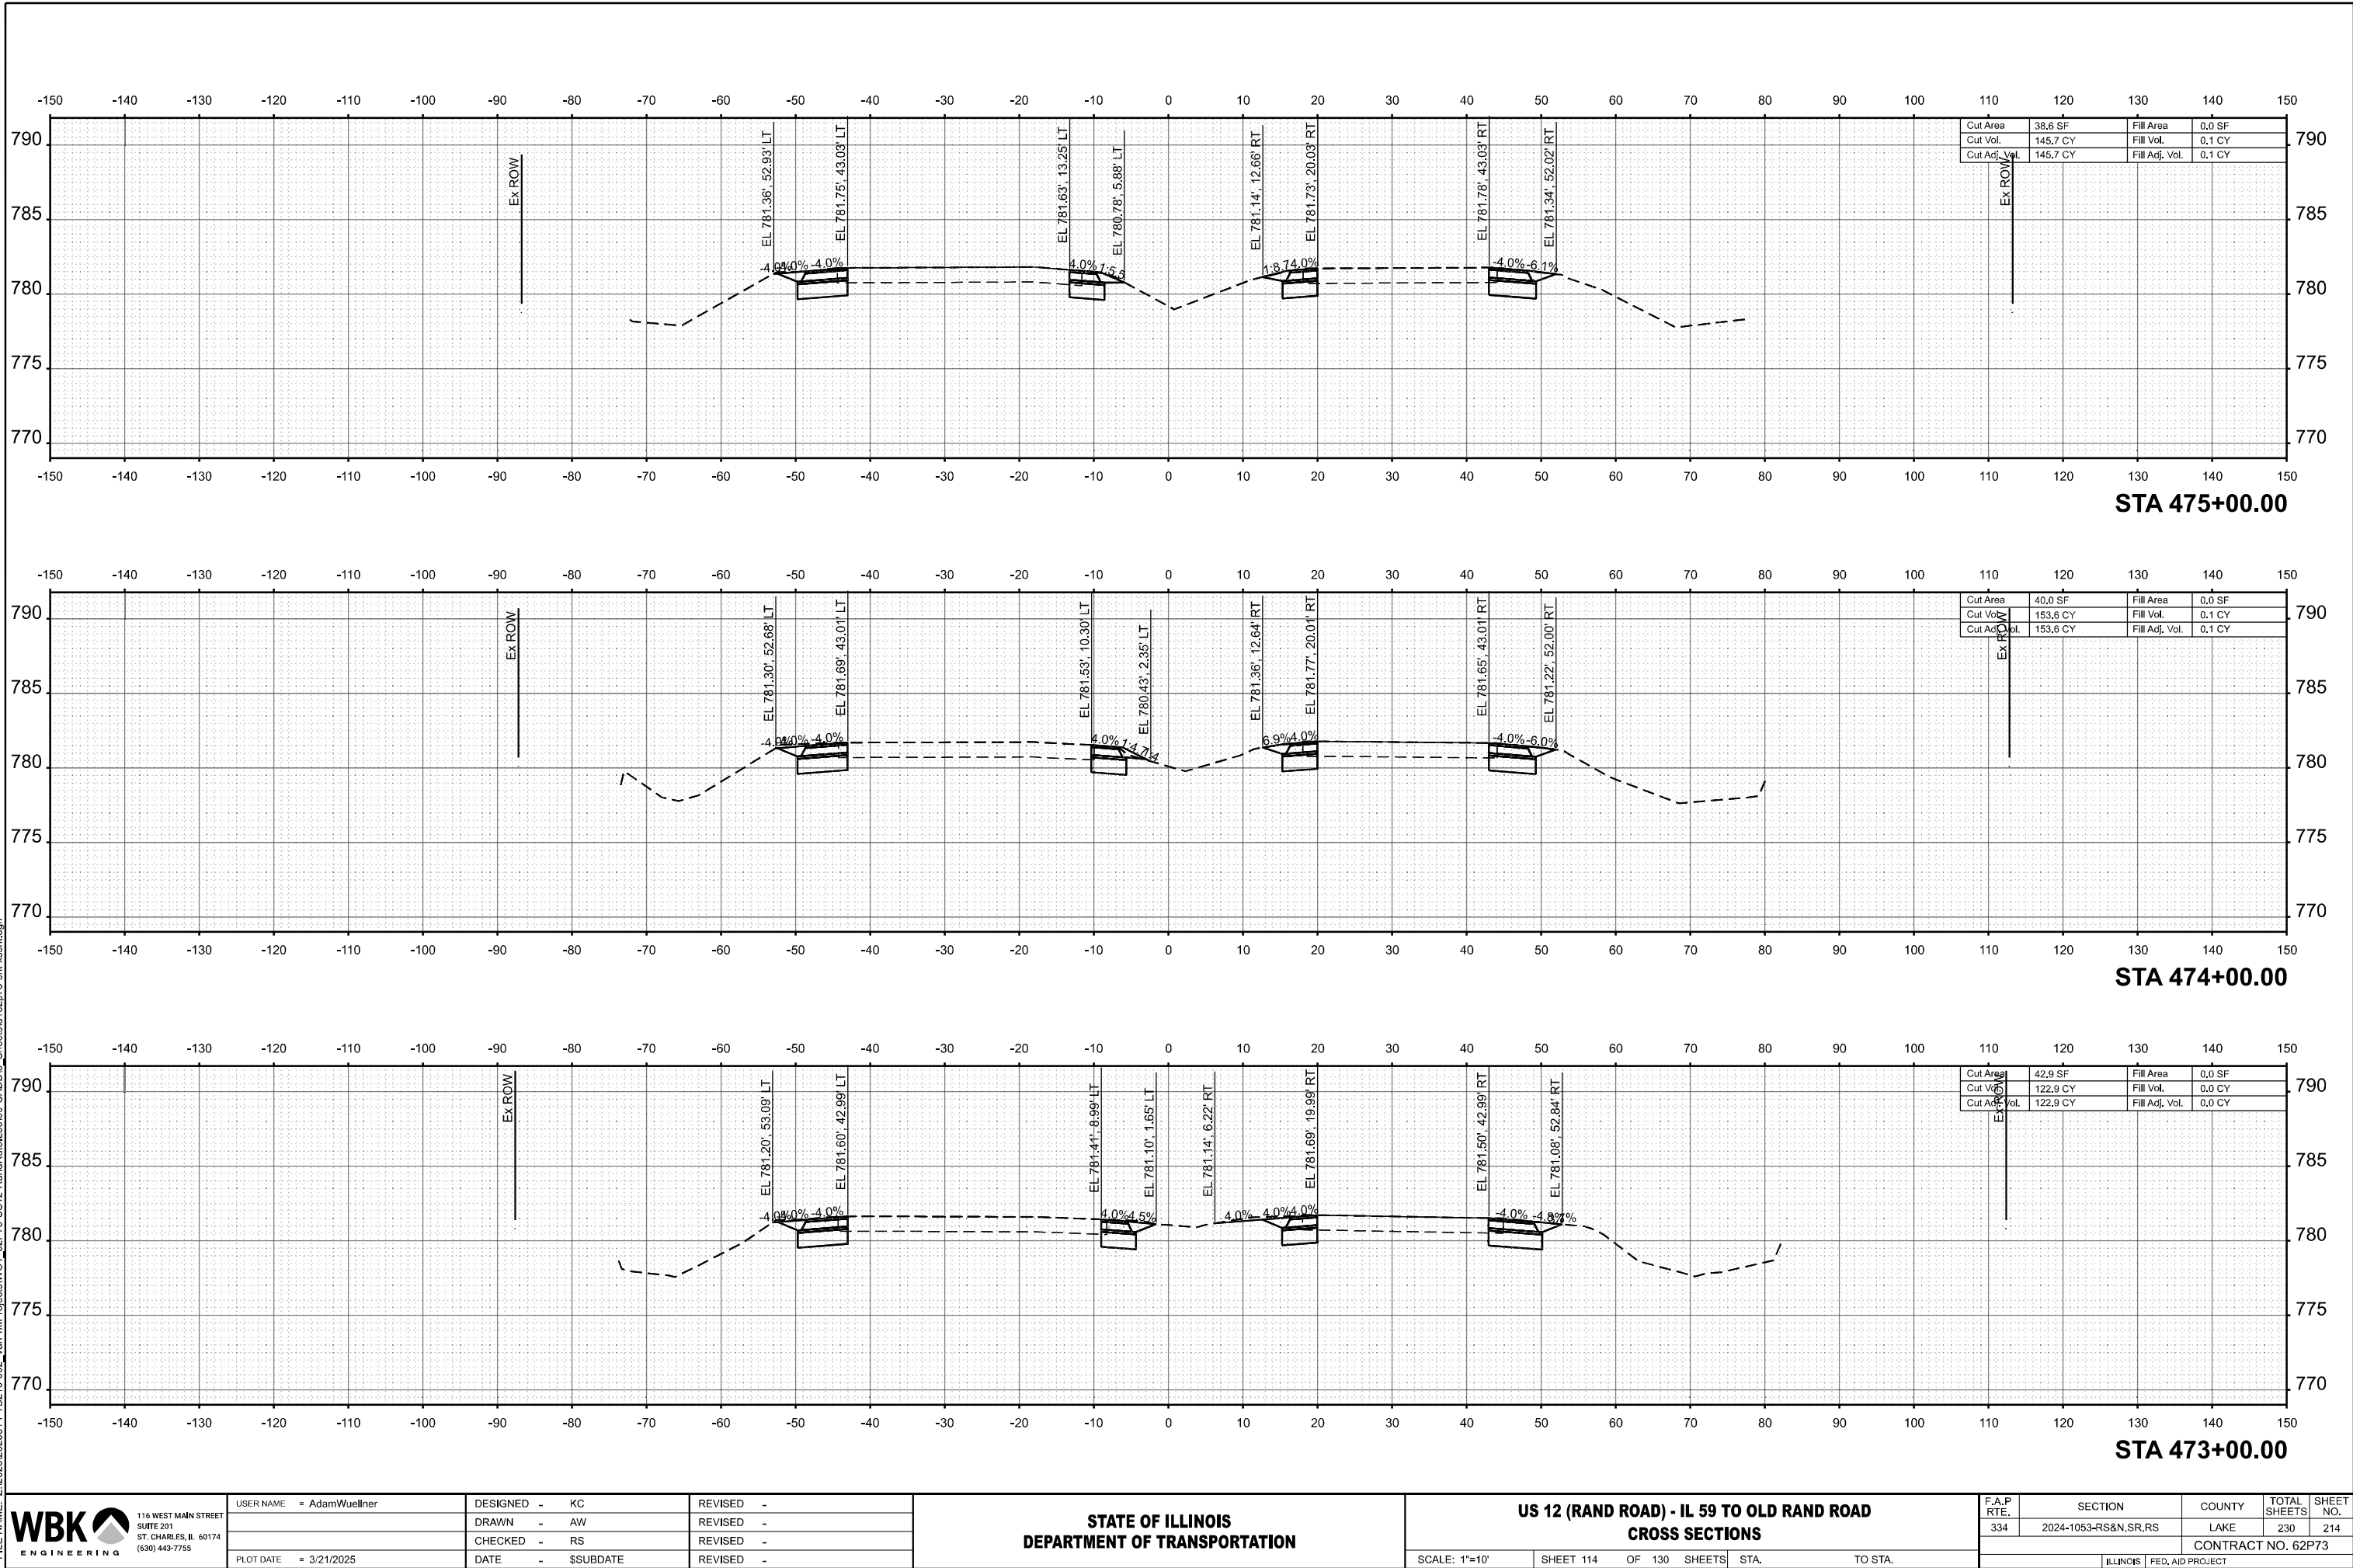


MODEL: I:\h1 62P73 - 476+00.00-2  
FILE NAME: Z:\2023\2323331\_PTB21\4-02\_VanPhilProjects\W01\_62P73-US12-RandRd\all5909-CADD\3\_Sheets\dr162p73-sh1-xsshtLdgn

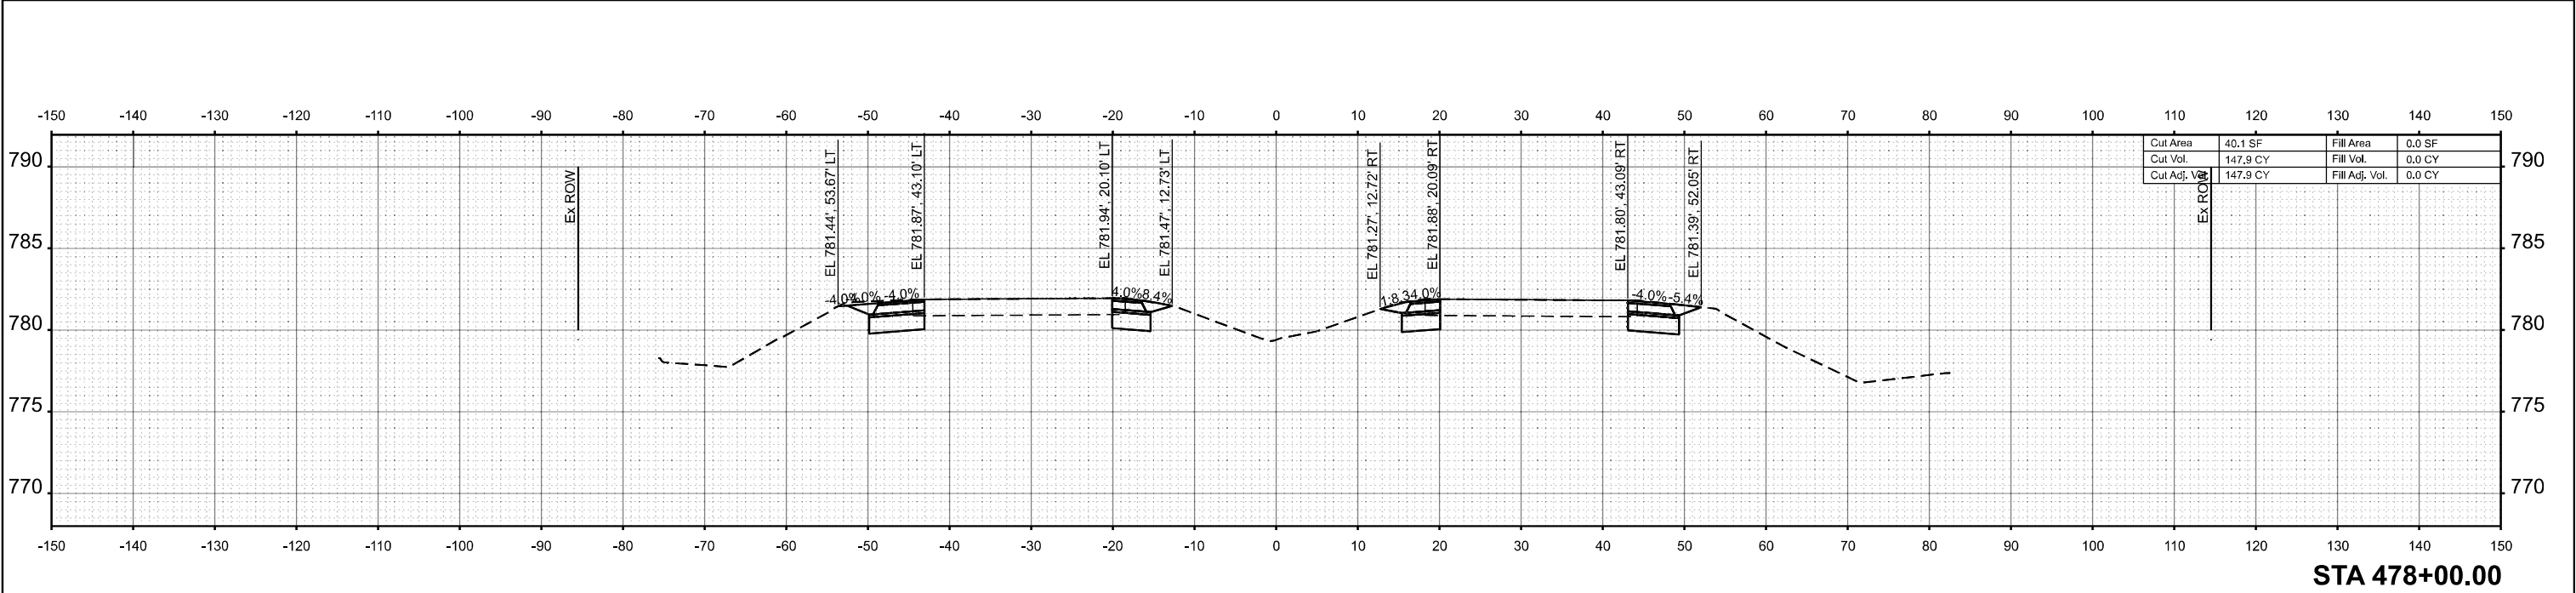

STA 478+00.00

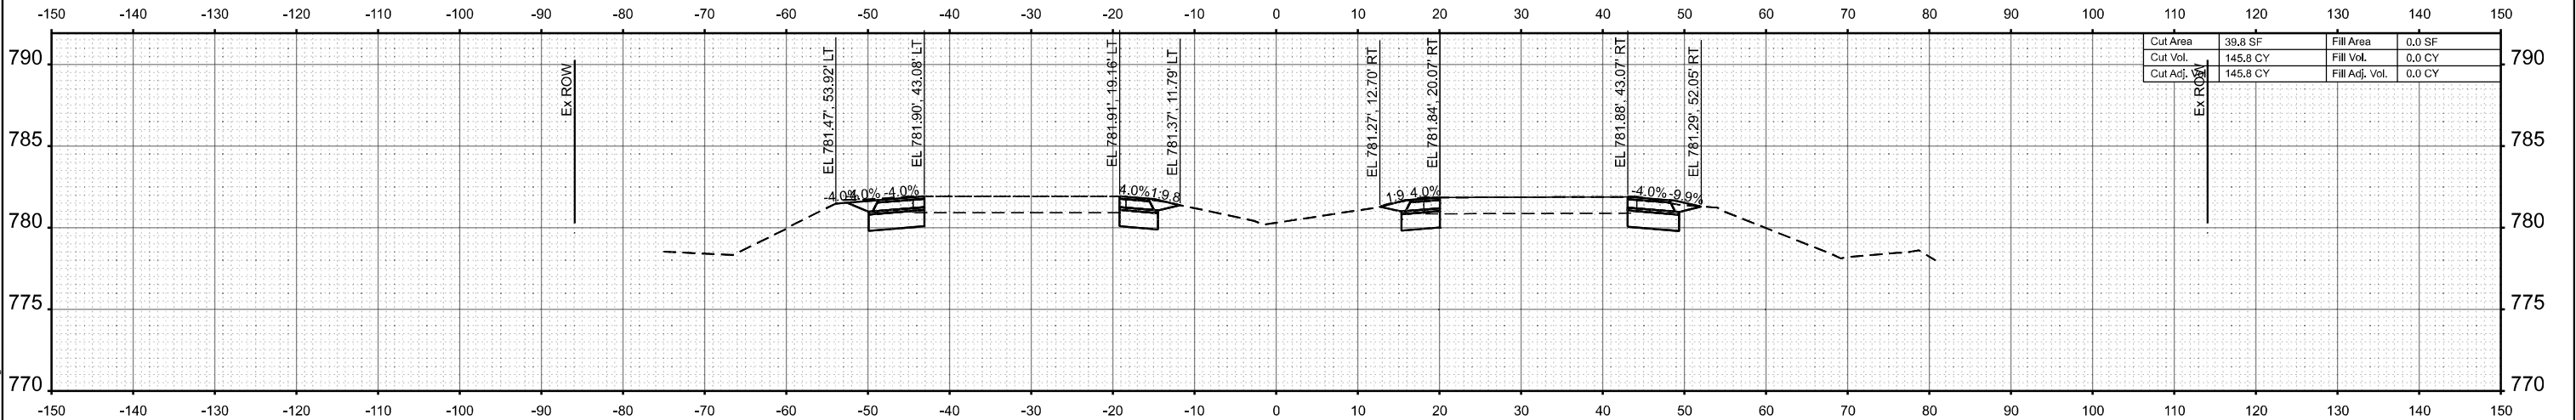


STA 477+00.00

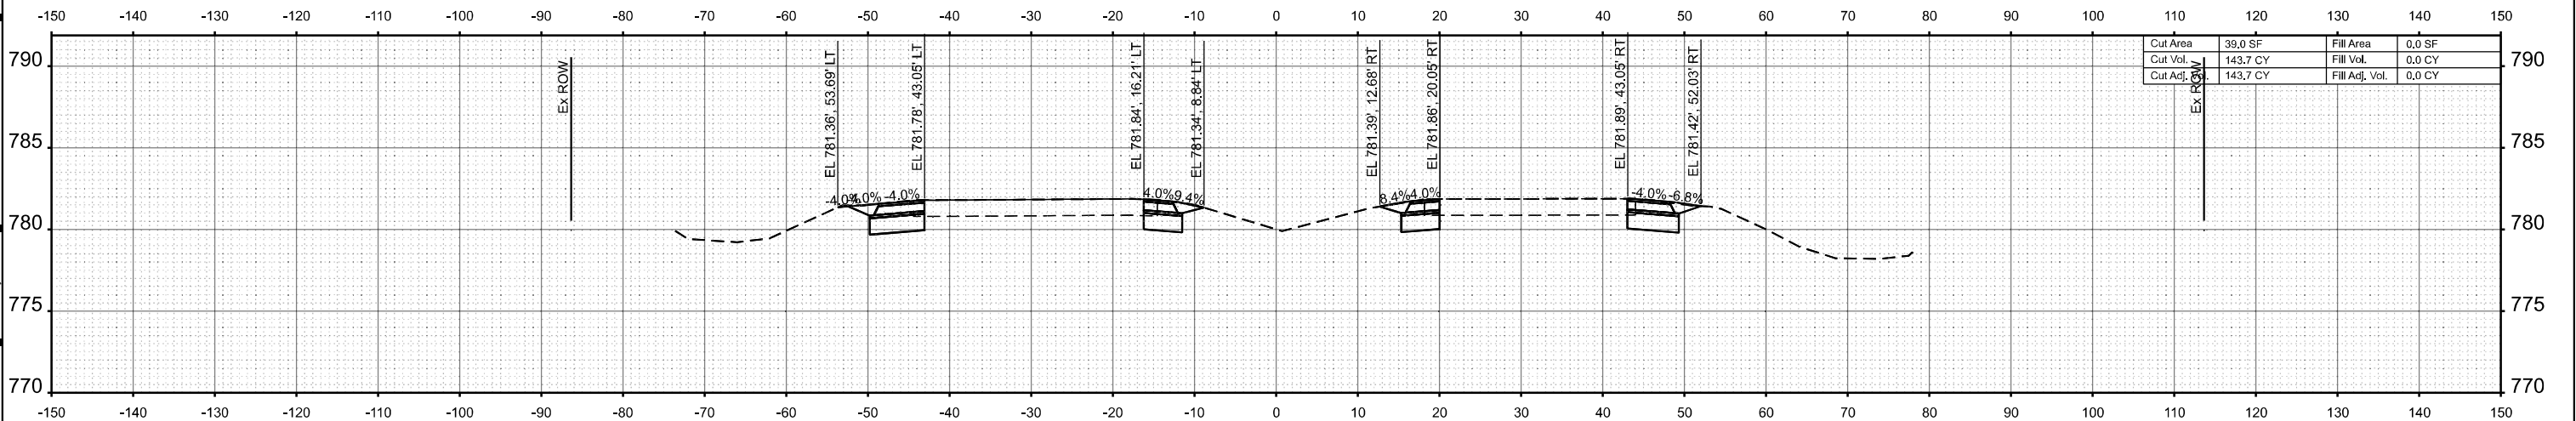


STA 476+00.00

MODEL: I:\h1 62P73 - 479+00.00-2  
FILE NAME: Z:\2023\2323331\_PTB21\4-02\_VarPhilProjects\W01\_62P73-US12-RandRd\all5909-C-ADD\3\_Sheets\6162p73-sh1-xssht.dgn

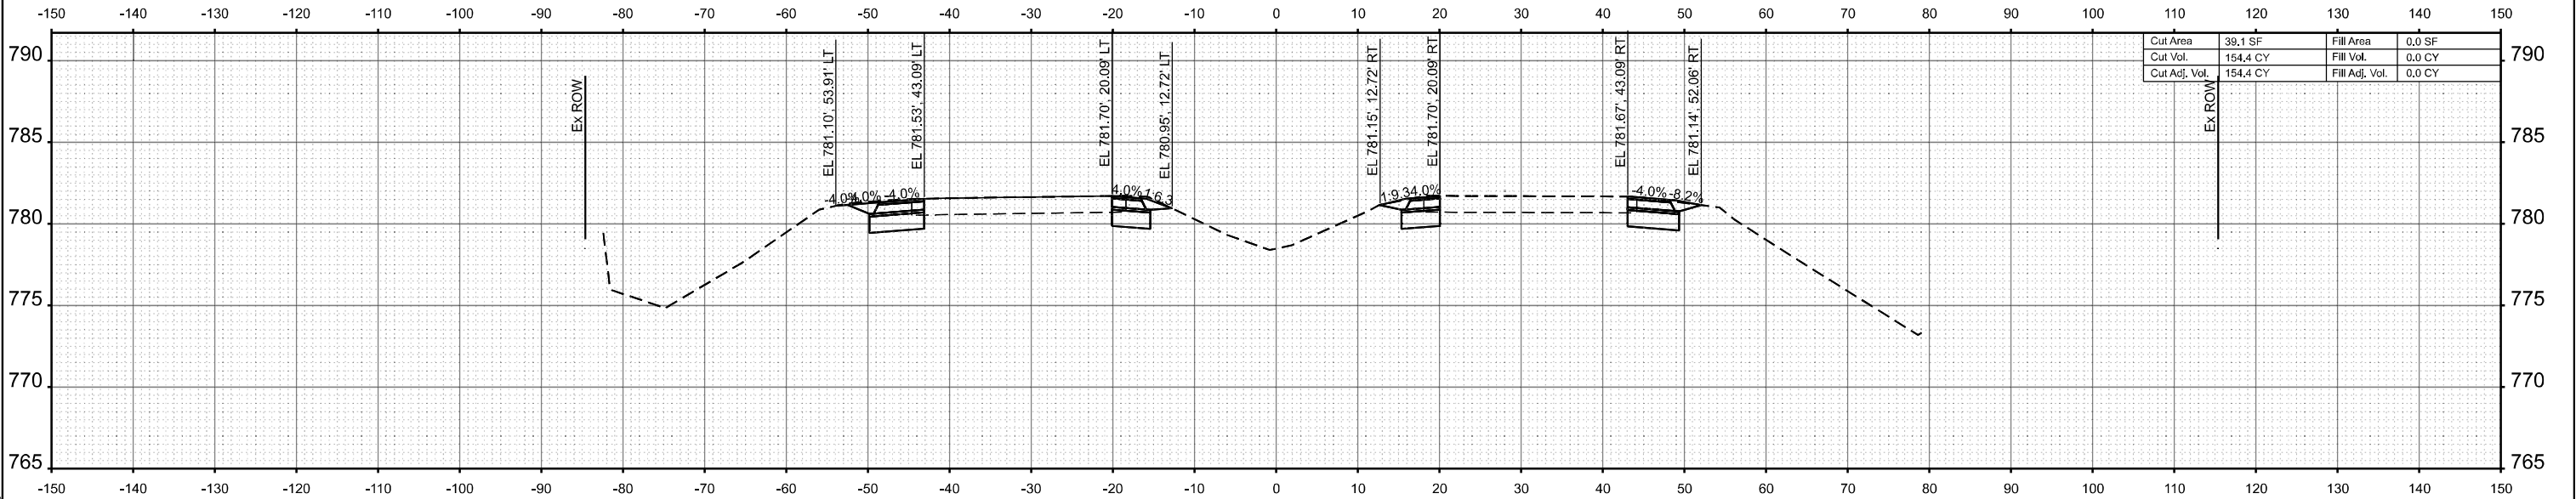



STA 480+00.00

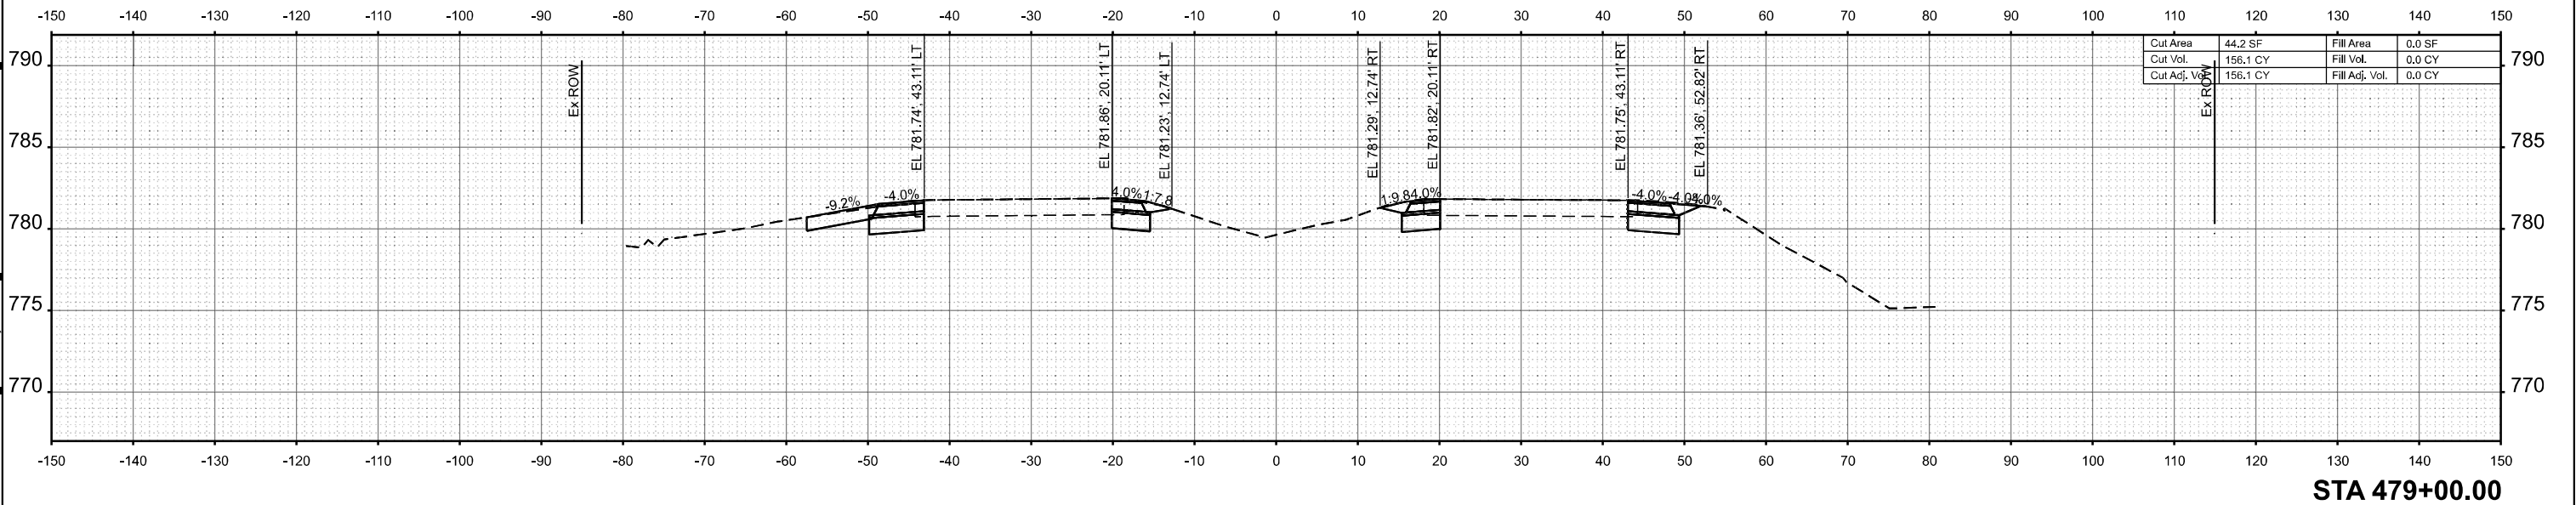

STA 479+00.00



MODEL: I:\h1 62P73 - 481+00.00.dgn  
FILE NAME: Z:\2023\232333\PTB21\0-02\_Var\Phil\Projects\W01\_62P73-US12-RandRd\ILL5909-CADD\3\_Sheets\0162p73-sht-xssht.dgn

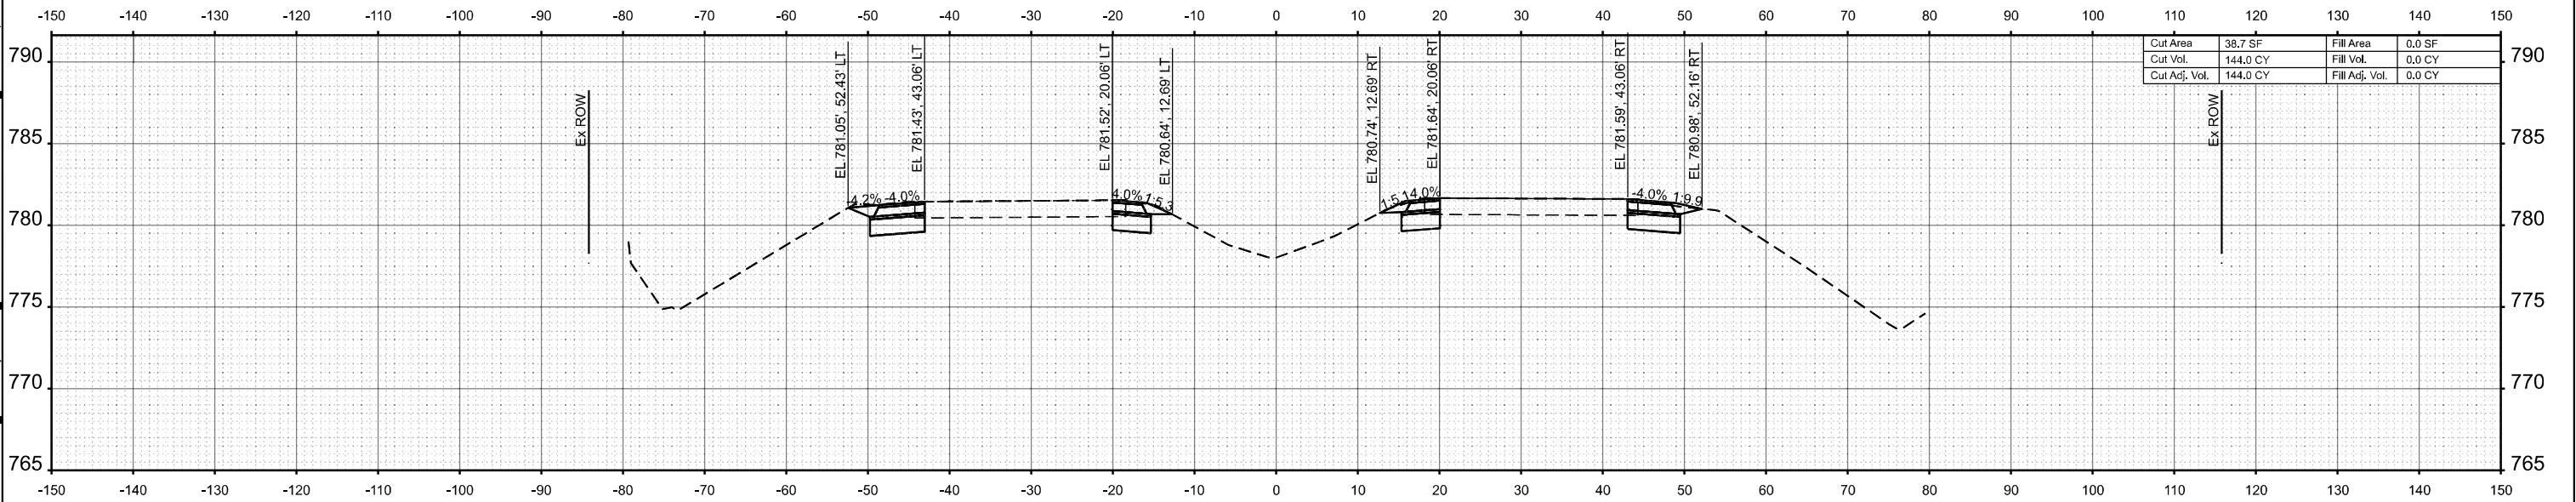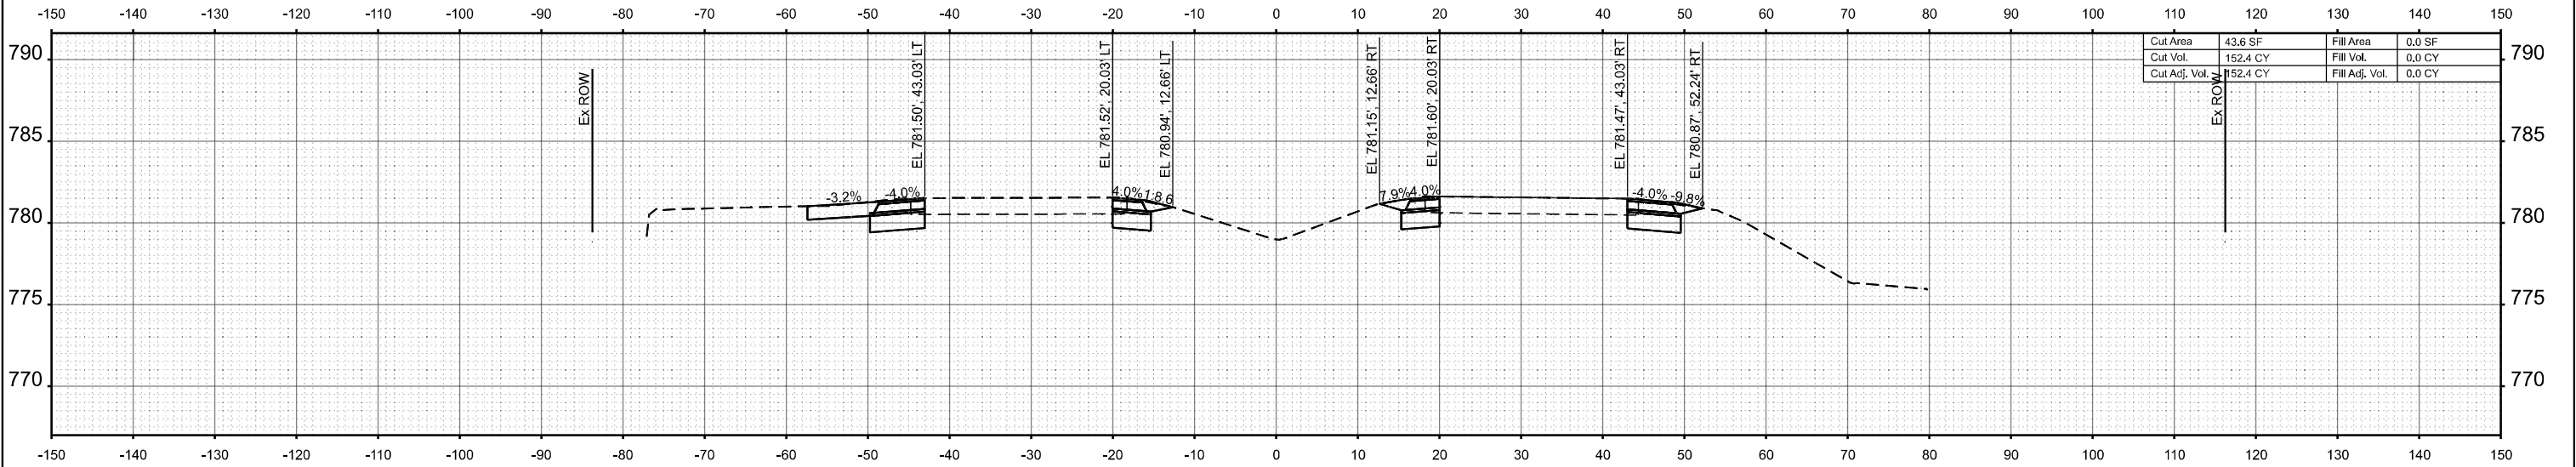

MODEL: I:\h162573 - 483+00.00-2  
FILE NAME: Z:\2023\232331\_PTB2\14-02\_VarPhilProjects\WO1\_62P73\US12-RandRd\IL5909-CADD\3\_Sheets\162573-sh-xssht.dgn






|                          |                    |           |
|--------------------------|--------------------|-----------|
| USER NAME = AdamWuellner | DESIGNED - KC      | REVISED - |
|                          | DRAWN - AW         | REVISED - |
|                          | CHECKED - RS       | REVISED - |
| PLOT DATE = 3/21/2025    | DATE - \$\$SUBDATE | REVISED - |

STATE OF ILLINOIS  
DEPARTMENT OF TRANSPORTATION

US 12 (RAND ROAD) - IL 59 TO OLD RAND ROAD  
CROSS SECTIONS

SCALE: 1"=10'      SHEET 118      OF 130 SHEETS      STA.      TO STA.


|                    |                      |                  |              |           |
|--------------------|----------------------|------------------|--------------|-----------|
| F.A.P. RTE.        | SECTION              | COUNTY           | TOTAL SHEETS | SHEET NO. |
| 334                | 2024-1053-RS&N,SR,RS | LAKE             | 230          | 218       |
| CONTRACT NO. 62P73 |                      |                  |              |           |
| ILLINOIS           |                      | FED. AID PROJECT |              |           |

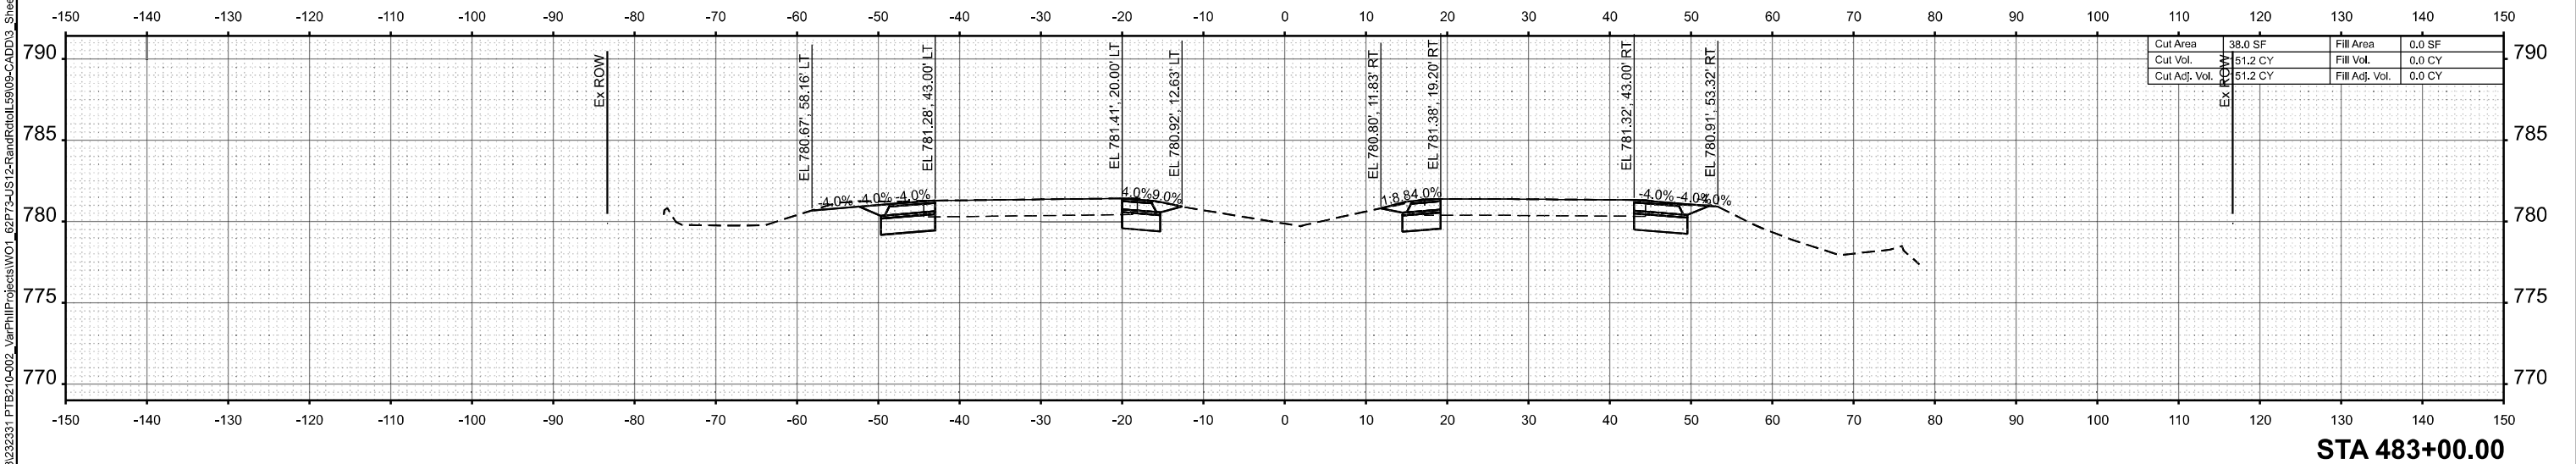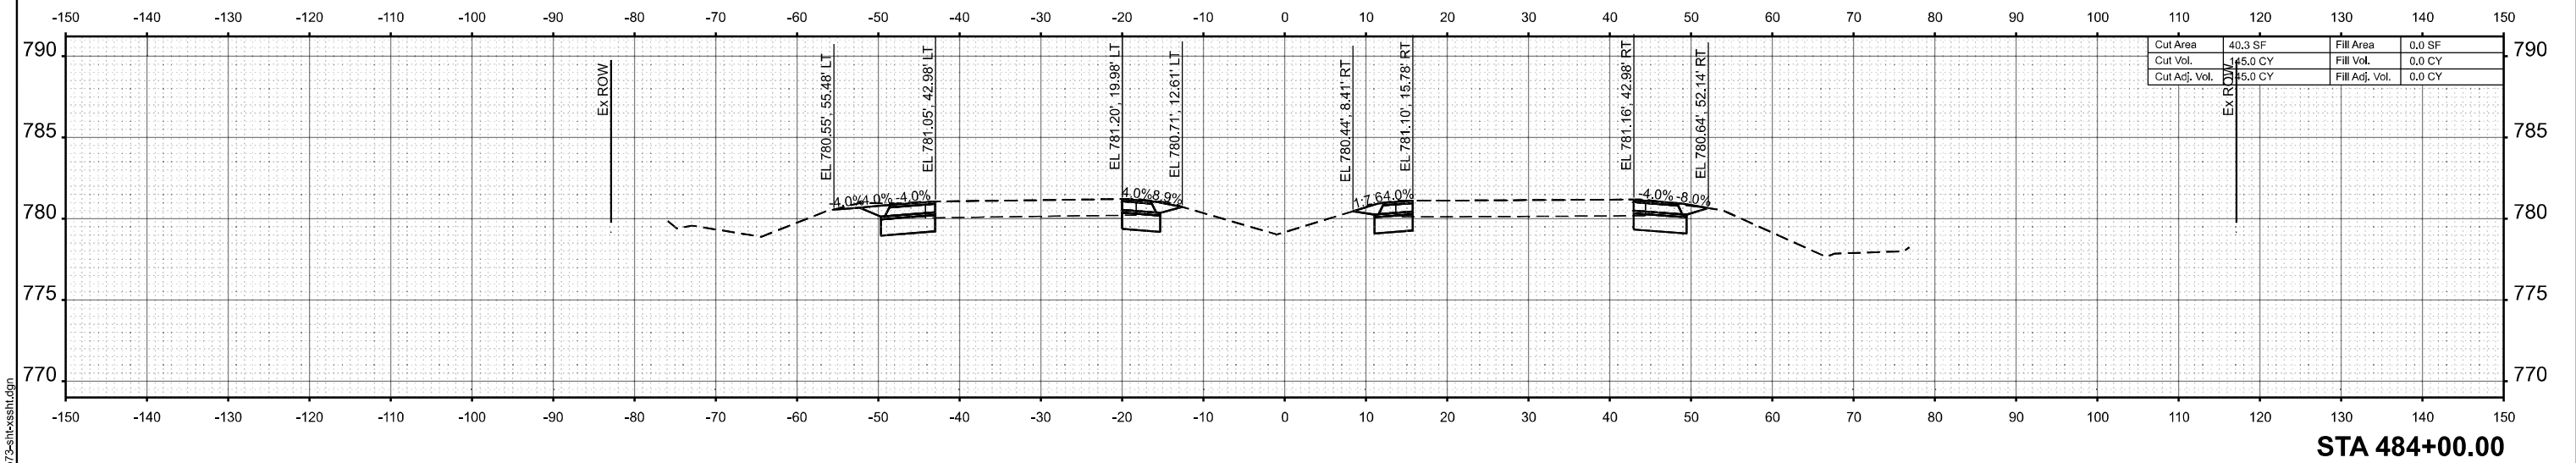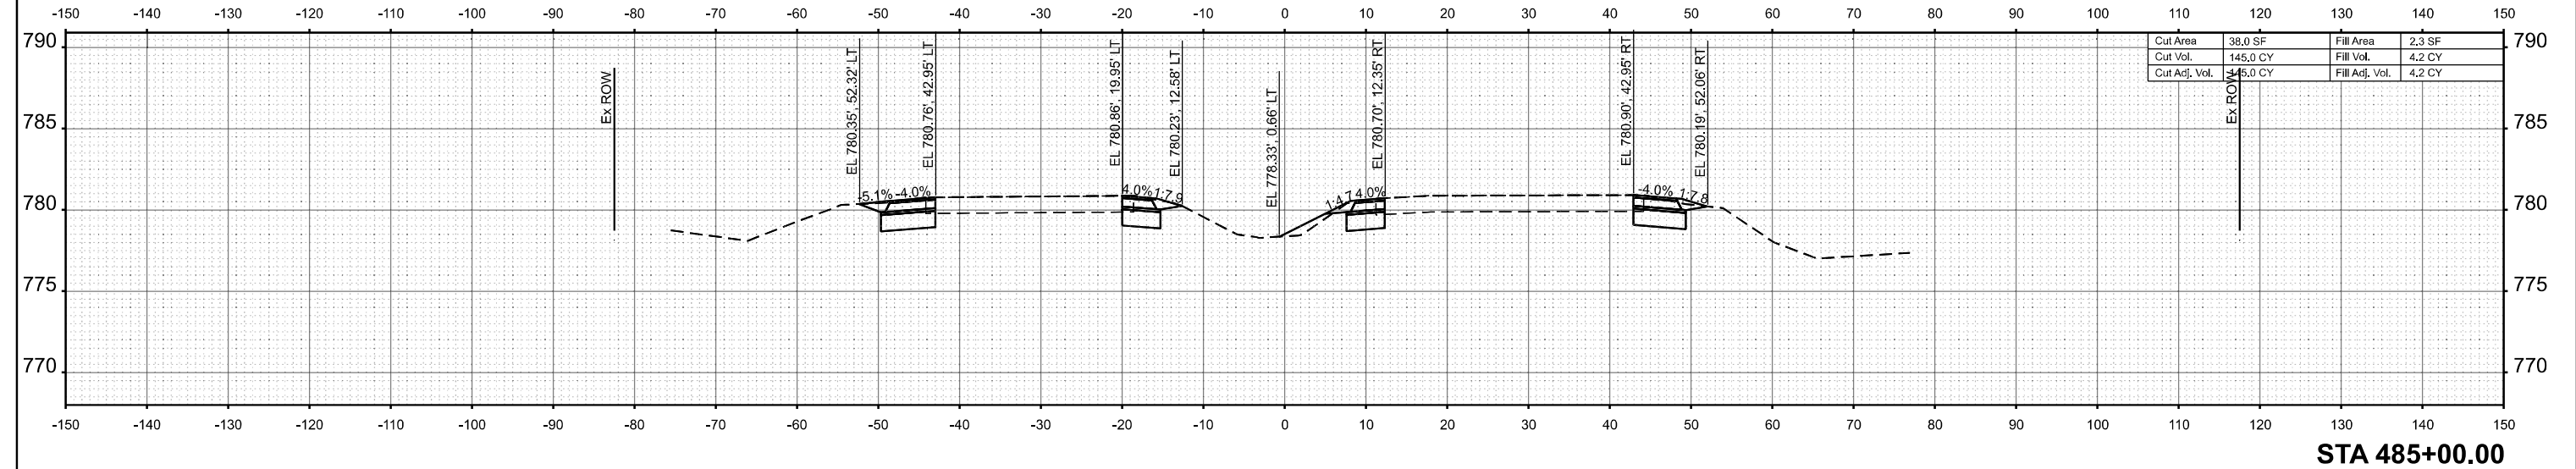







MODEL: I:\h1 62P73 -489+00.00-2  
FILE NAME: Z:\2023\232331 PTB21\4-02\_VarPhilProjects\WO1\_62P73-US12-RandRd\15909-C-ADD\3\_Sheets\0162p73-shl-xssht.dgn

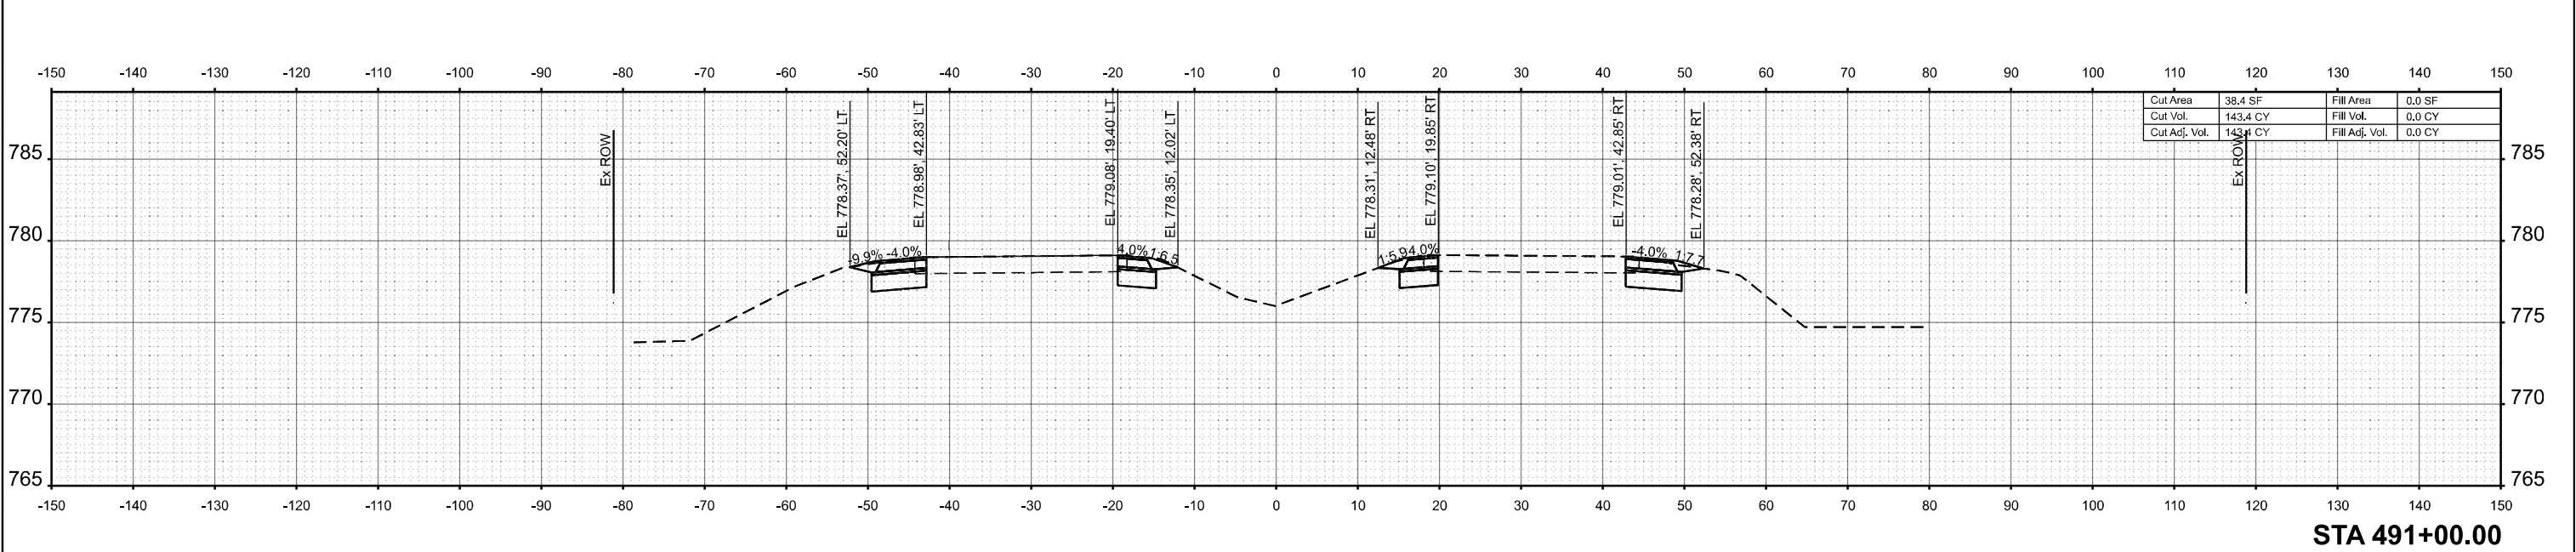

STA 491+00.00

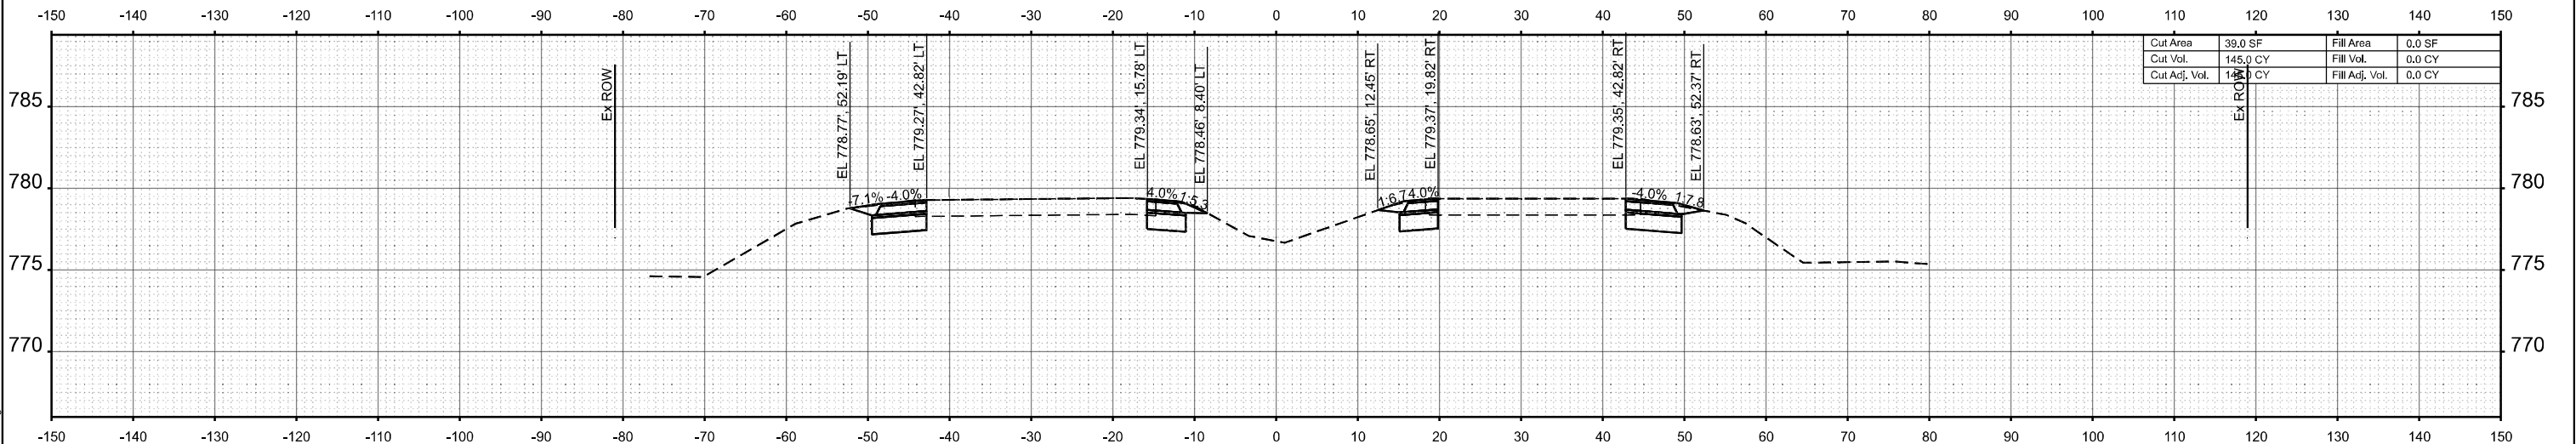


STA 490+00.00

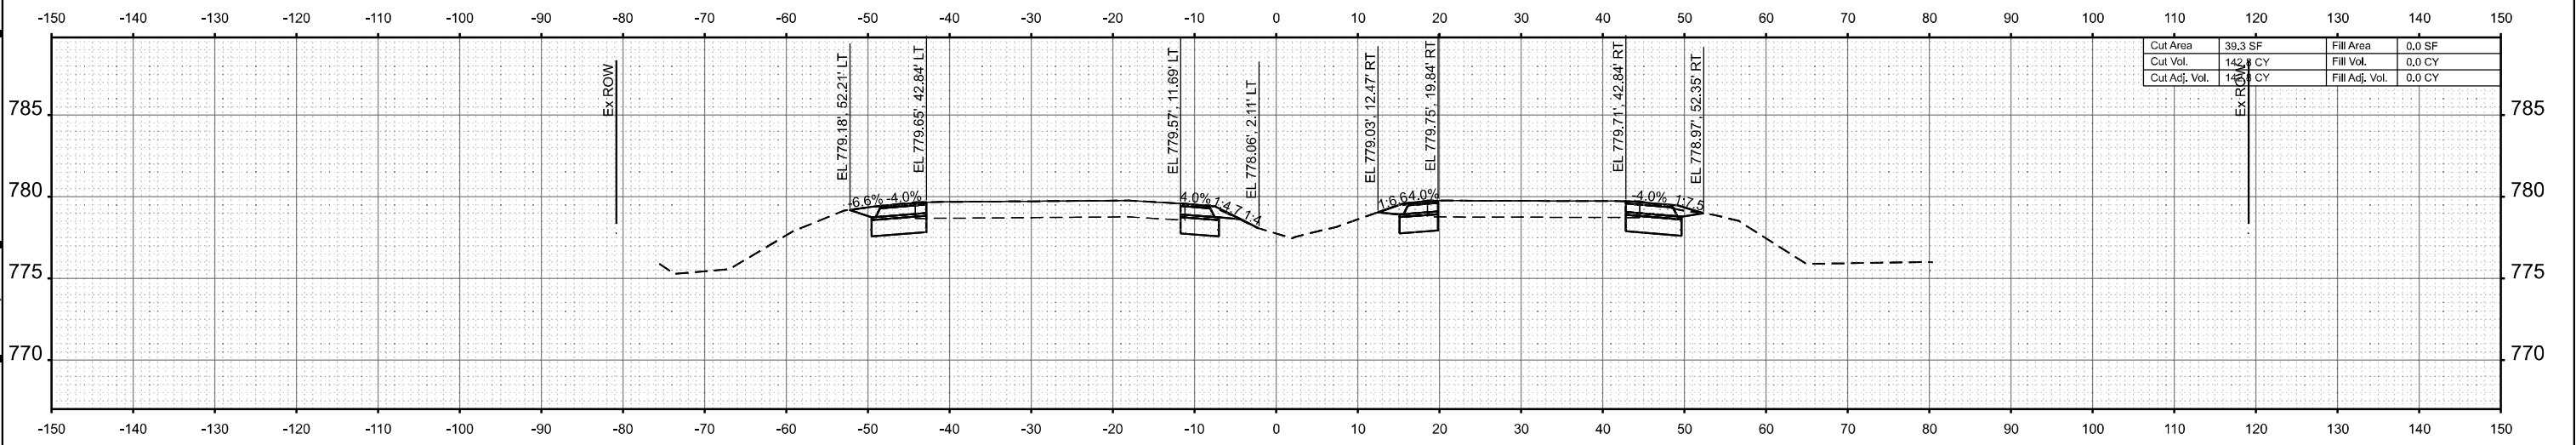


STA 489+00.00

MODEL: I:\h162573 - 492+00.00-2  
FILE NAME: Z:\2023\232331 PTB2\14-02\_VarPhlProjects\W01\_62P73-US12-RandRd\15909-CADD\3\_Sheets\162p73-sh1-xssht.dgn

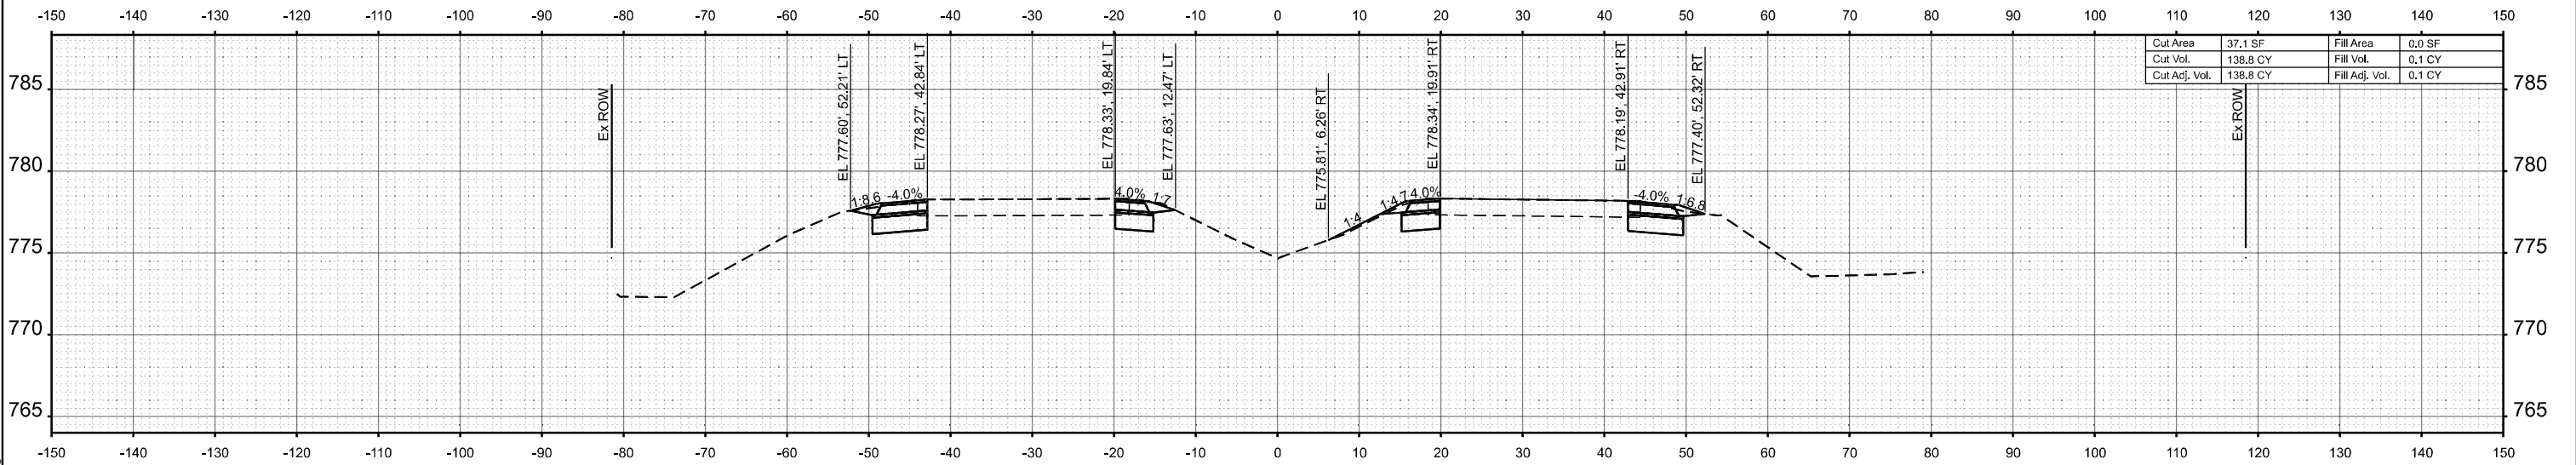


STA 493+00.00

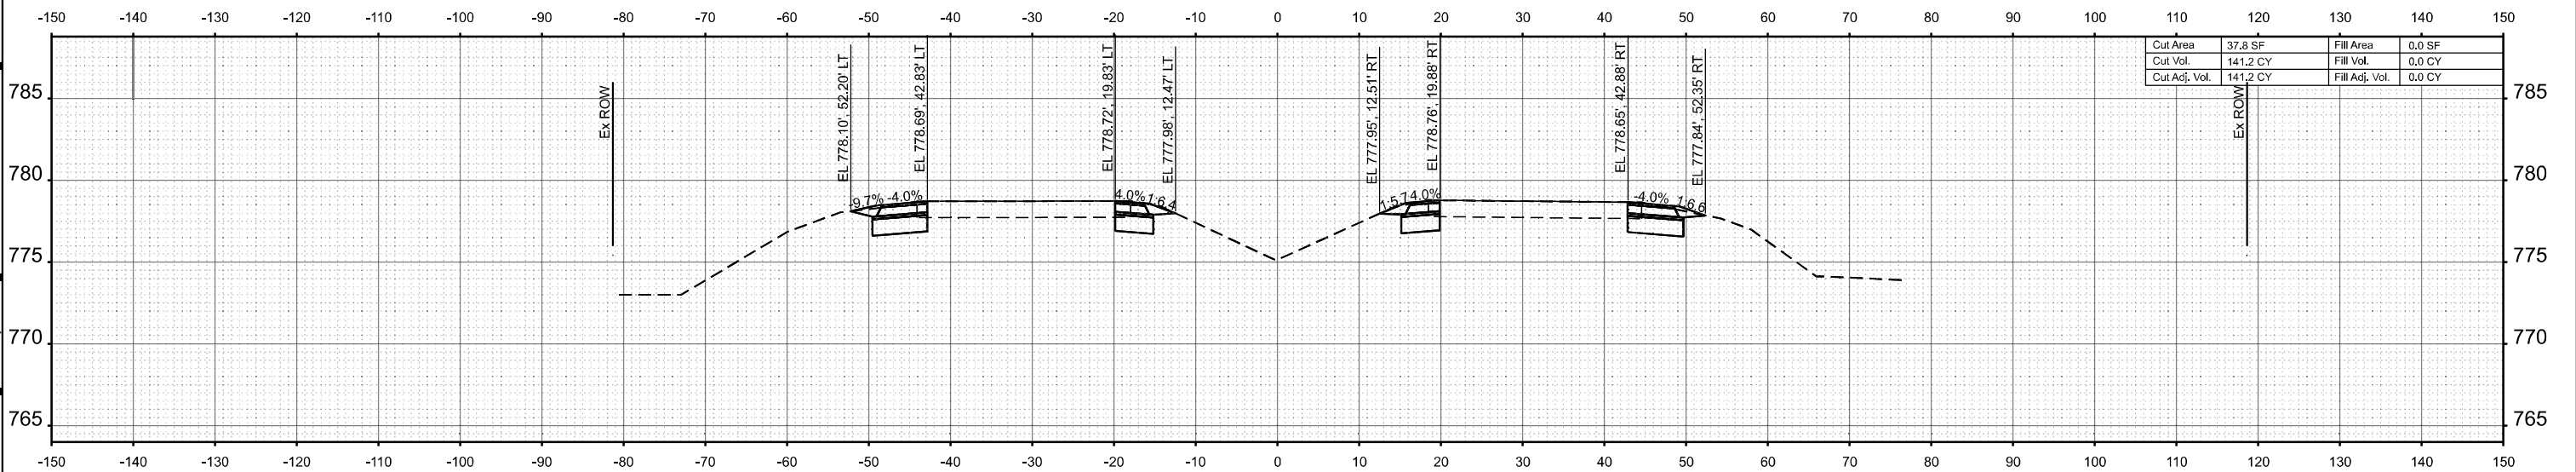


STA 492+00.00

MODEL: I:\h1 62P73 -494+00.00-2  
FILE NAME: Z:\2023\232331 PTB21\4-02\_VarPhilProjects\WO1\_62P73-US12-RandRoad\LS909-CADD\3\_Sheets\6162p73-sh1t-xssht.dgn


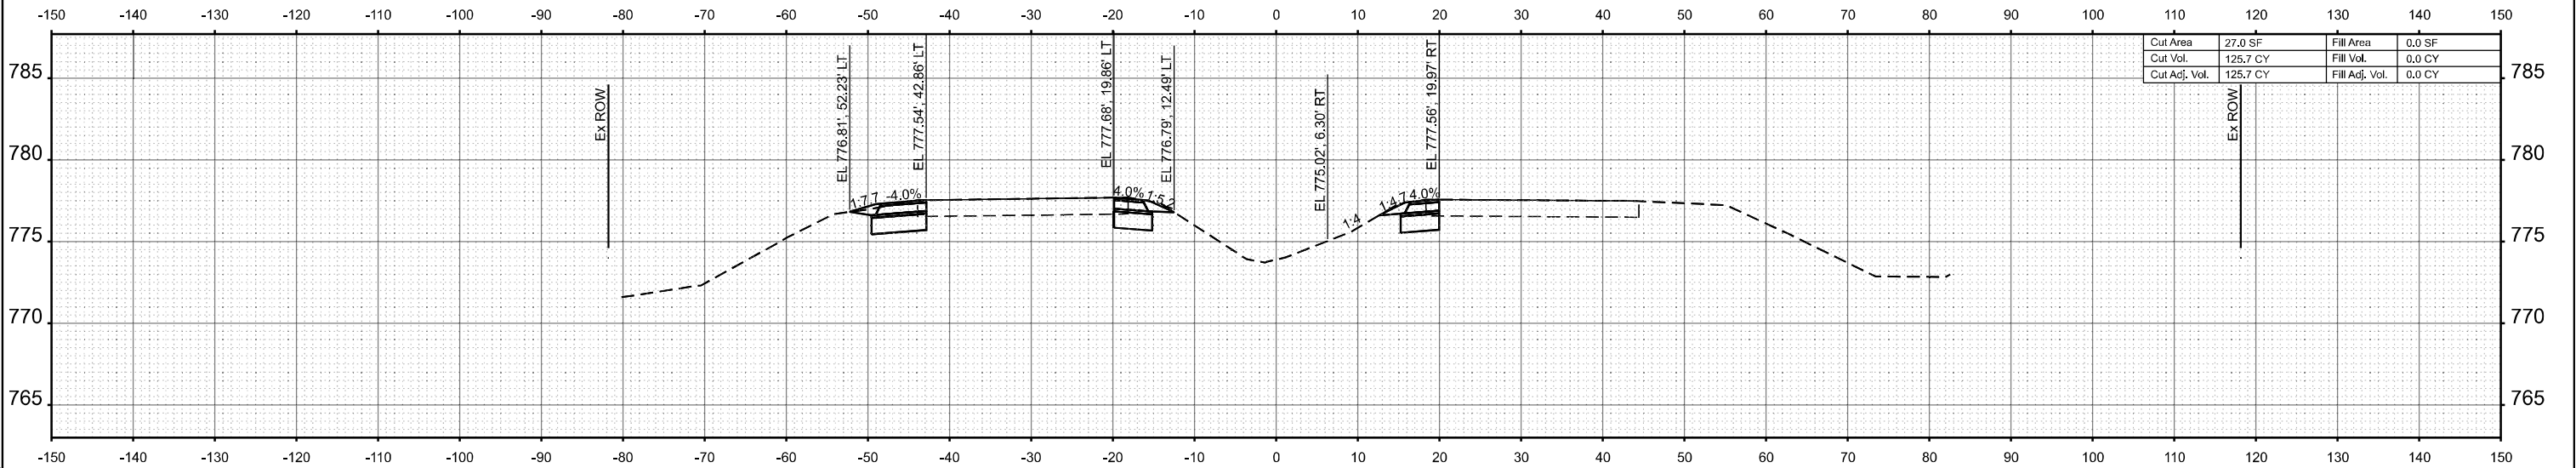


STA 495+00.00

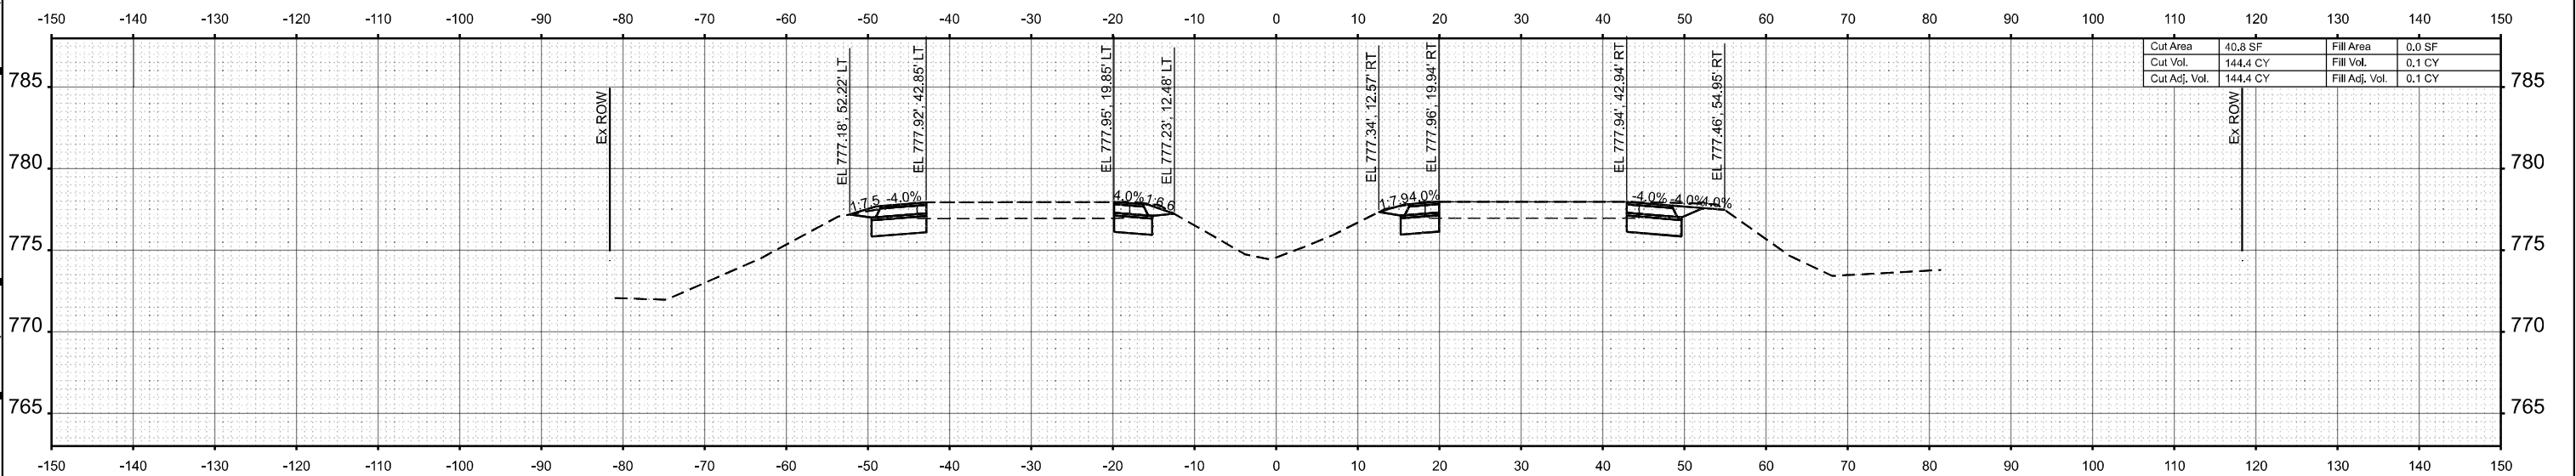


STA 494+00.00


MODEL: I:\h1 62P73 -496+00.00-2  
FILE NAME: Z:\2023\2323331\_PTB21\4-02\_VarPhil\Projects\WO1\_62P73-US12-RandRd\IL5909-CADD\3\_Sheets\6162p73-sh1-xssht.dgn

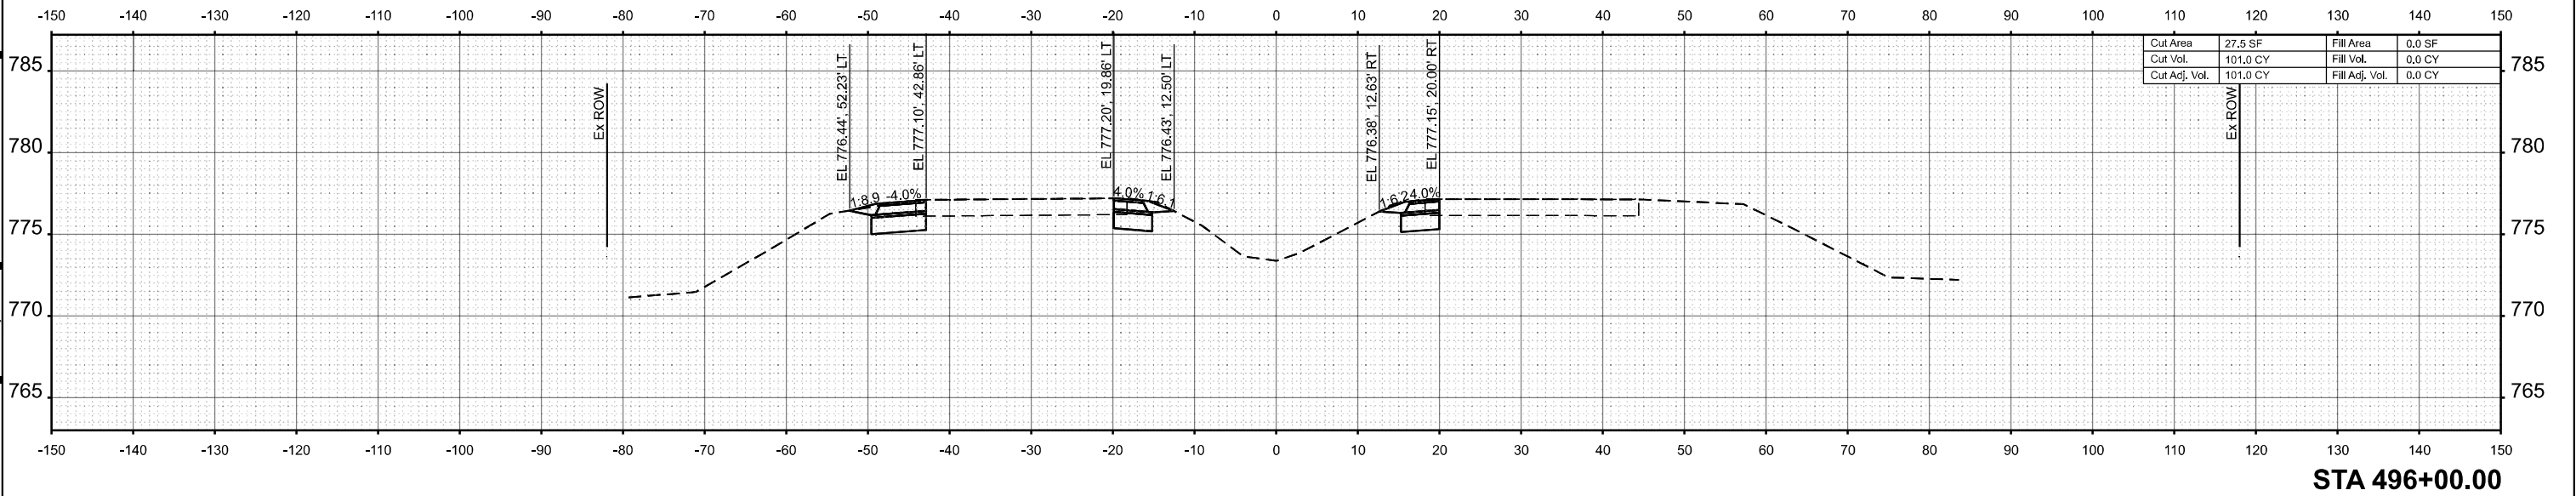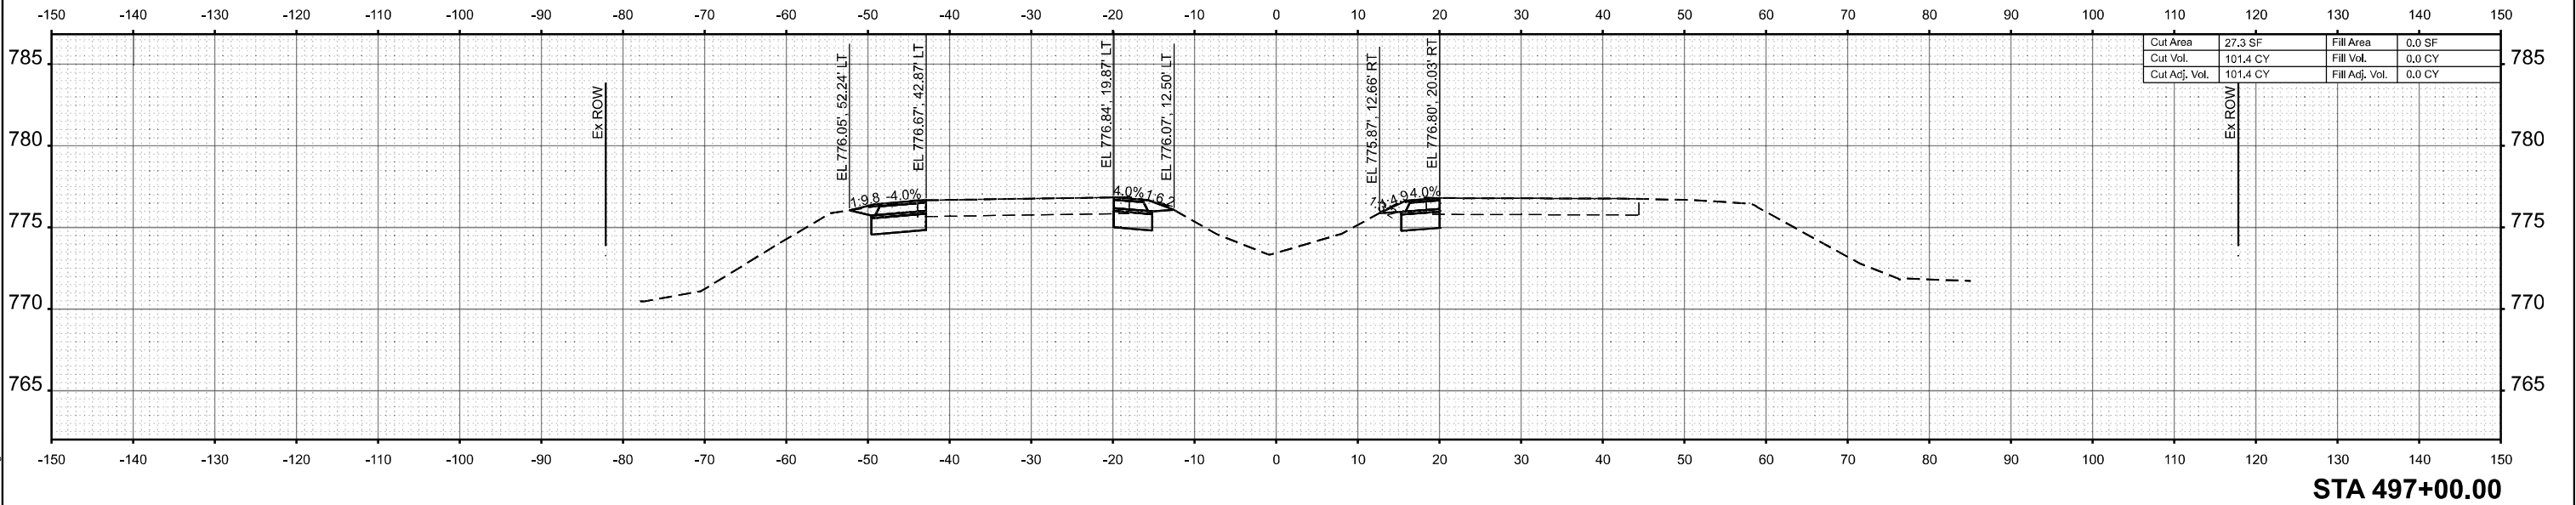

MODEL: I:\h1 62P73 - 498+00.00-2  
FILE NAME: Z:\2023\2323331\_PTB21\4-02\_VarPhilProjects\WO1\_62P73-US12-RandRd\15909-CADD\3\_Sheets\62P73-sh1-xssht.dgn

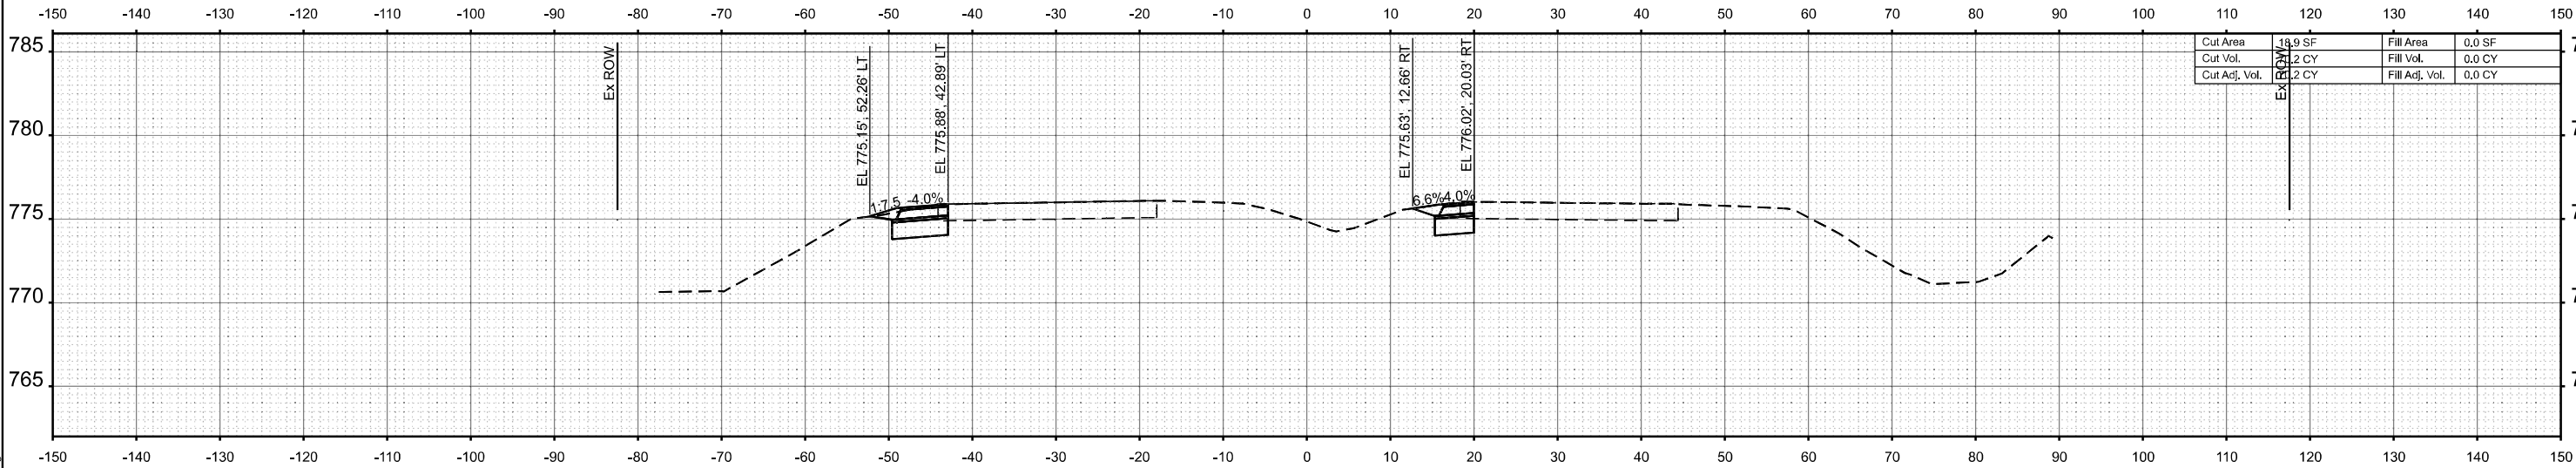




STA 499+00.00

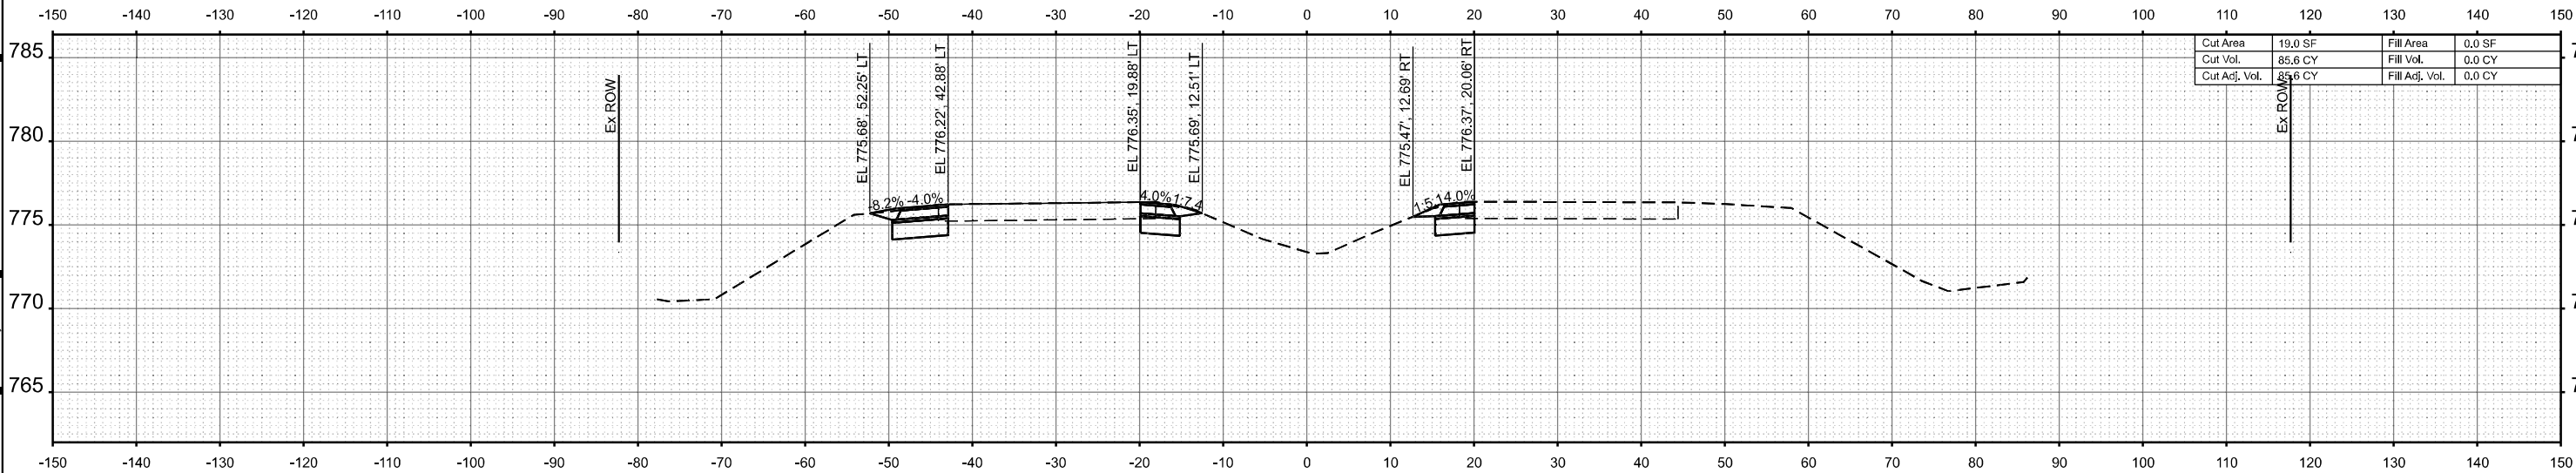


STA 498+00.00




MODEL: I:\h1 62P73 - 500+00.00-2  
FILE NAME: Z:\2023\232331 PTB21\4-02\_VarPhilProjects\WO1\_62P73-US12-RandRd\all5909-C-ADD\3\_Sheets\162p73-sh1t-xssht.dgn

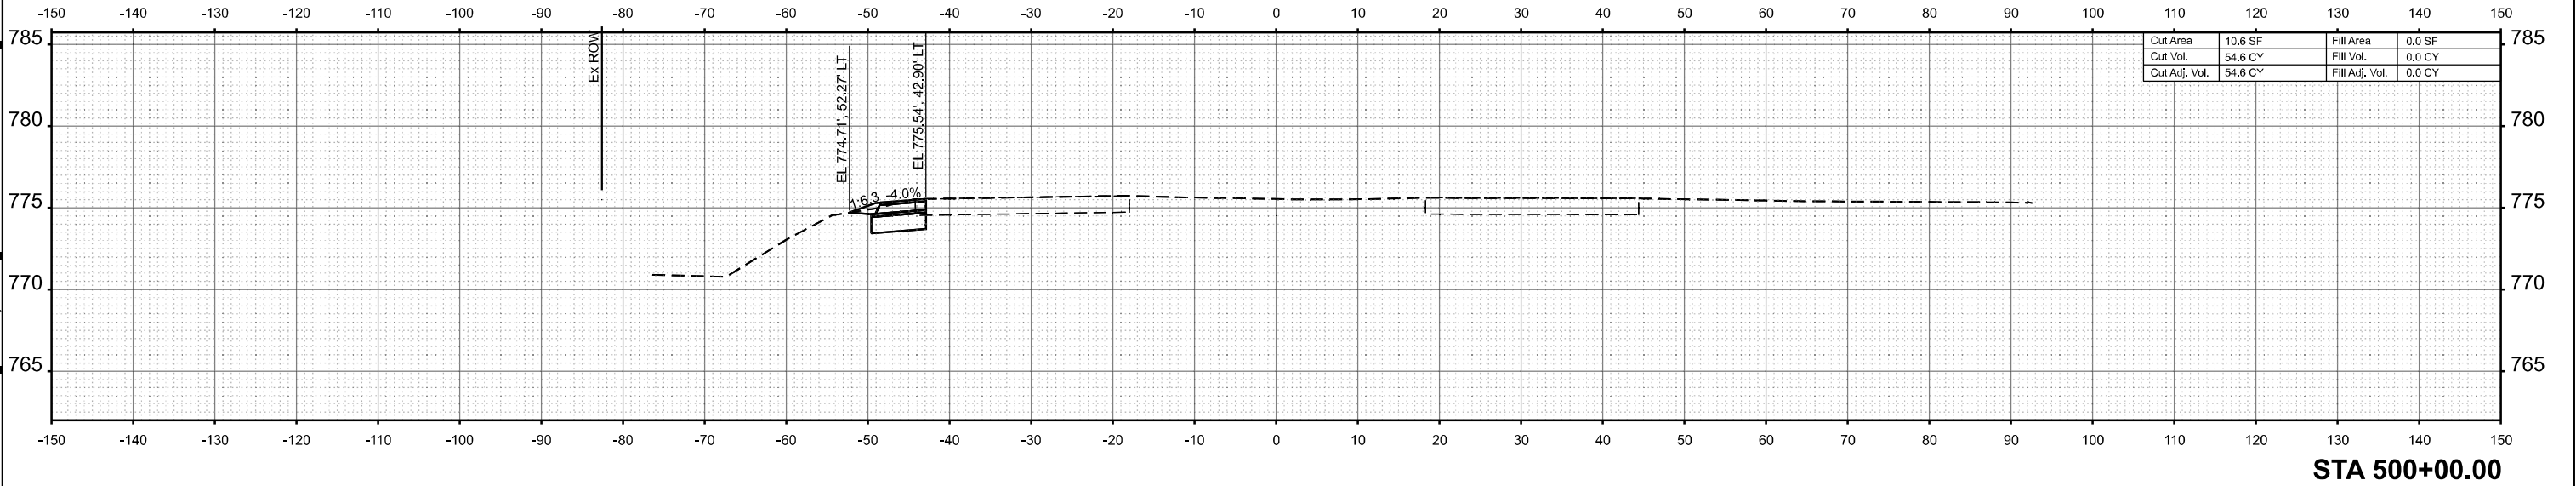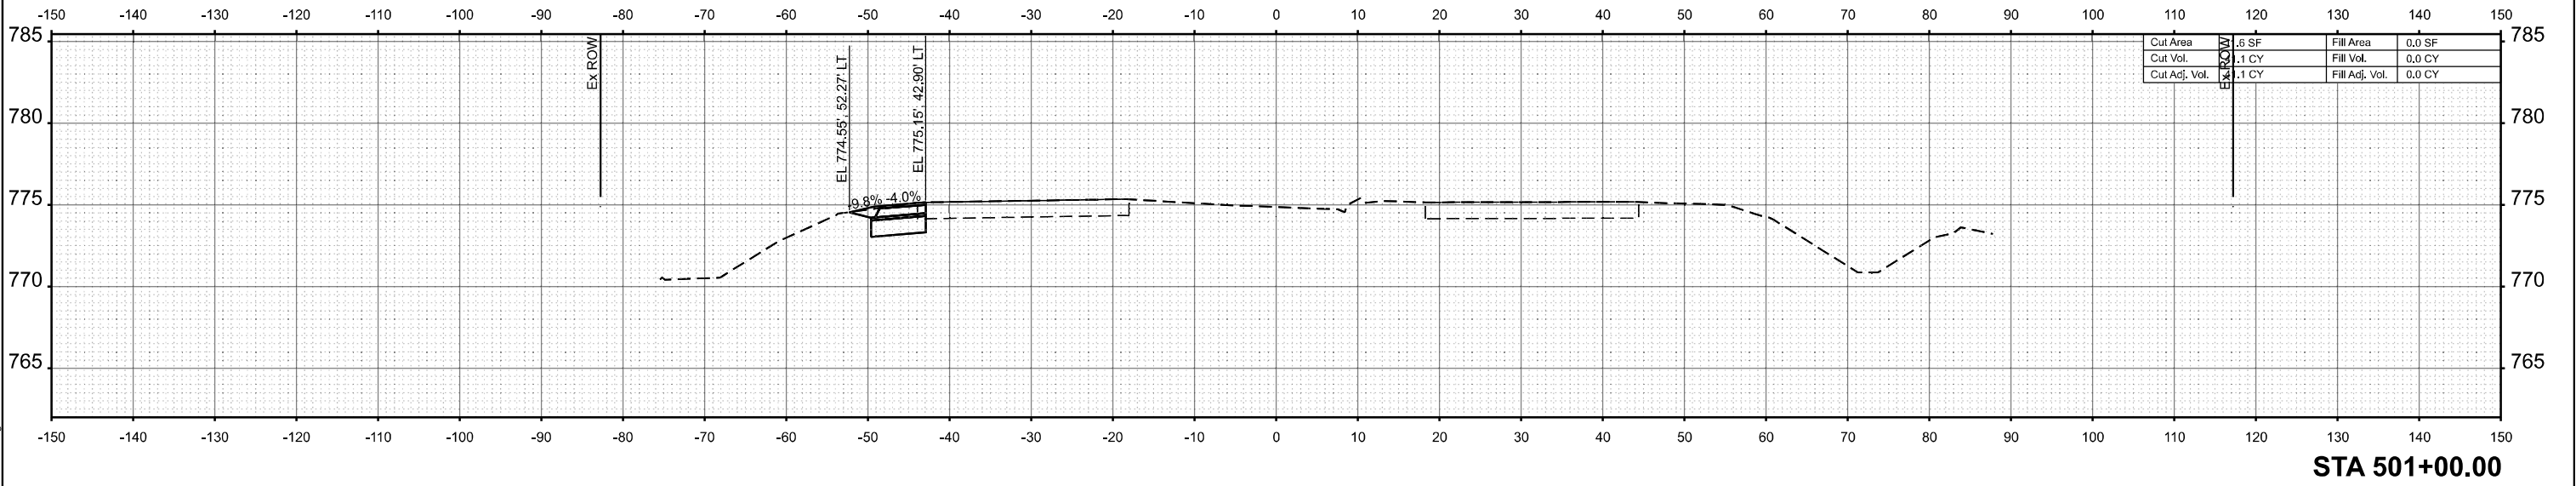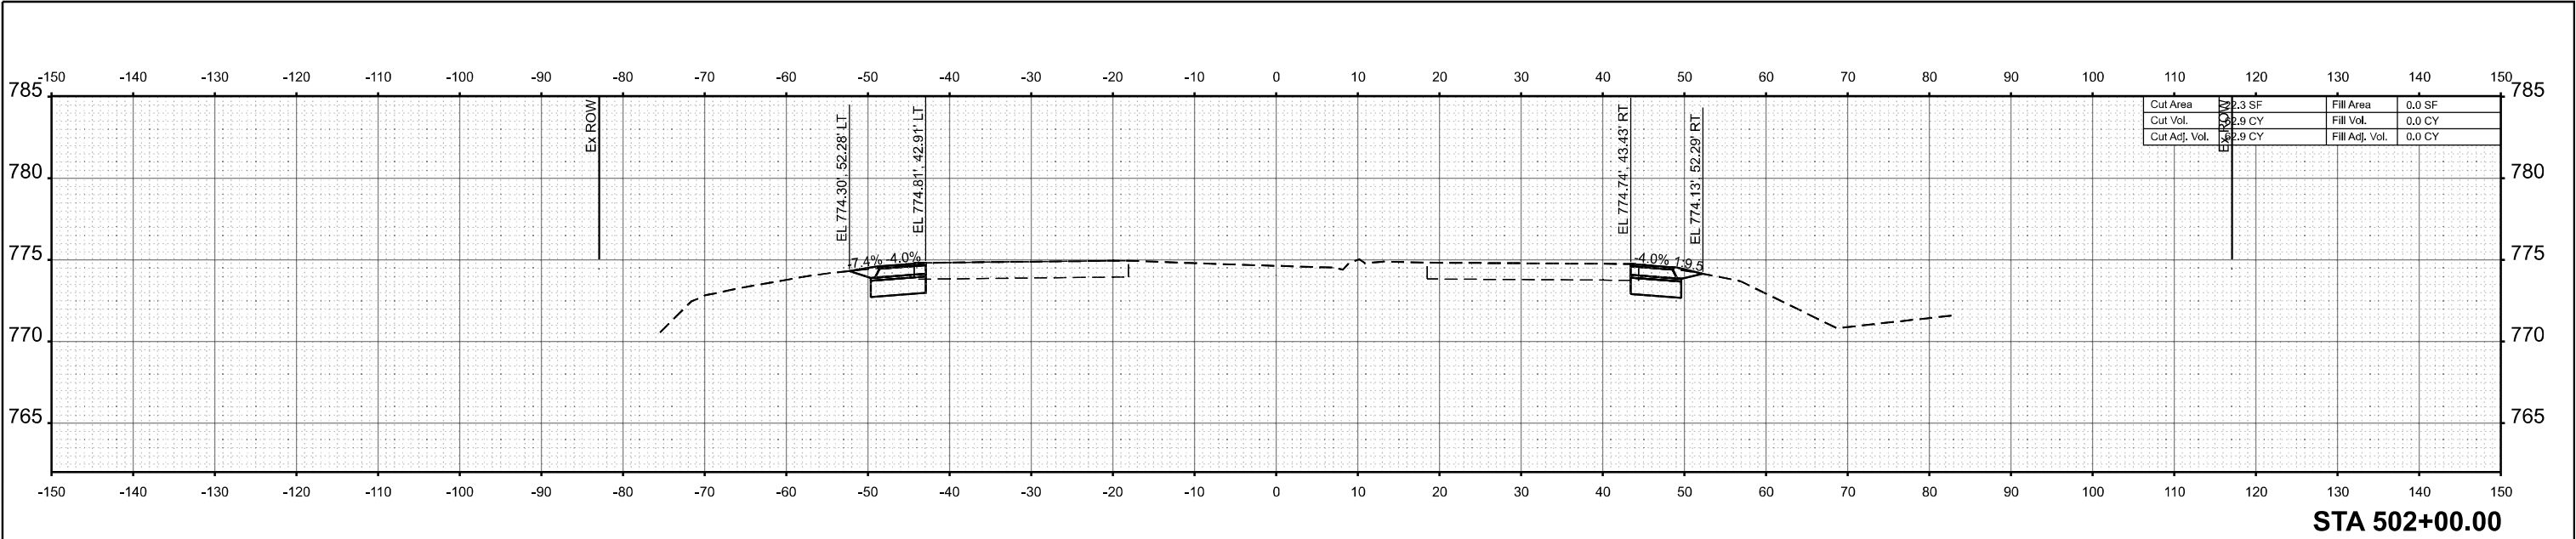

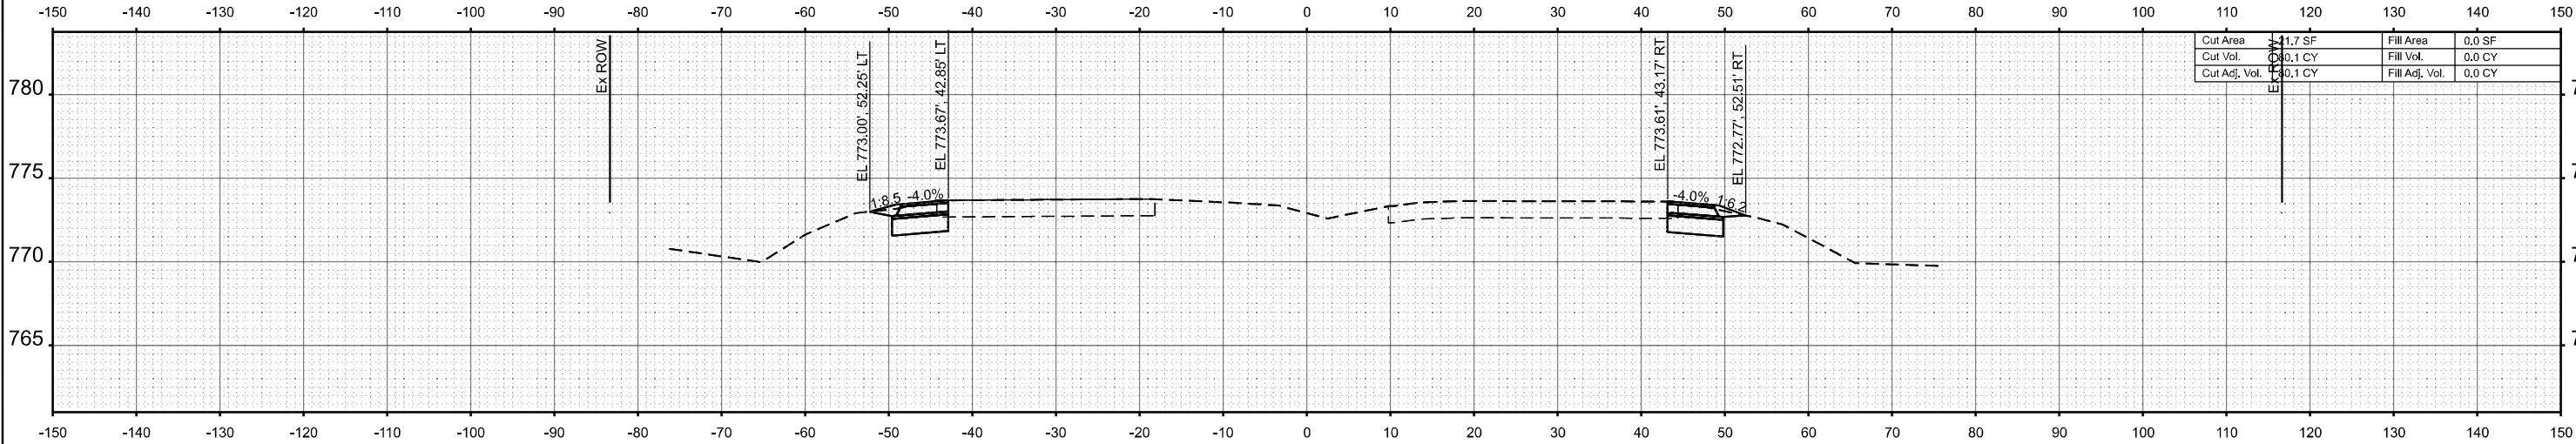


|               |         |                |        |
|---------------|---------|----------------|--------|
| Cut Area      | 11.7 SF | Fill Area      | 0.0 SF |
| Cut Vol.      | 0.1 CY  | Fill Vol.      | 0.0 CY |
| Cut Adj. Vol. | 0.1 CY  | Fill Adj. Vol. | 0.0 CY |

STA 505+00.00

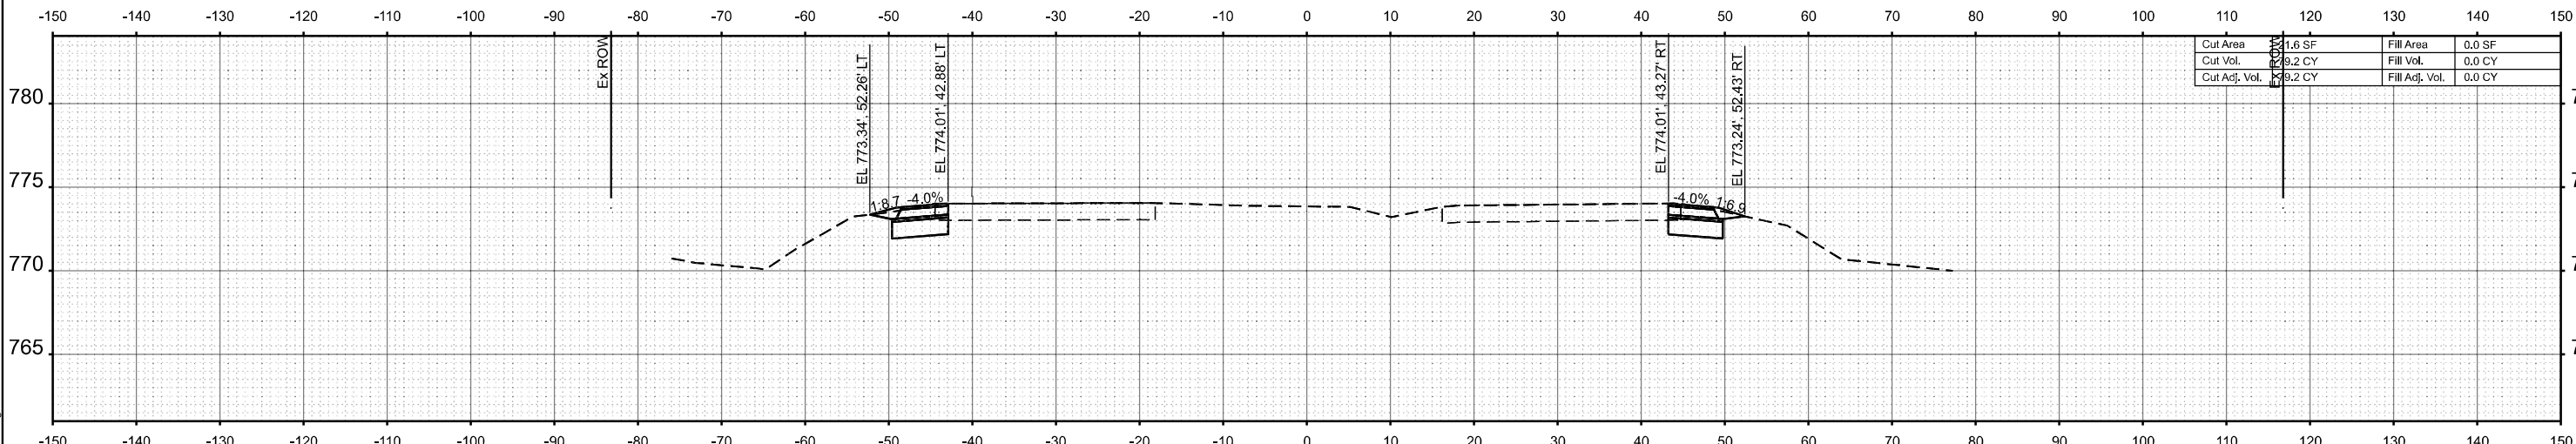

|               |        |                |        |
|---------------|--------|----------------|--------|
| Cut Area      | 1.6 SF | Fill Area      | 0.0 SF |
| Cut Vol.      | 9.2 CY | Fill Vol.      | 0.0 CY |
| Cut Adj. Vol. | 9.2 CY | Fill Adj. Vol. | 0.0 CY |

STA 504+00.00



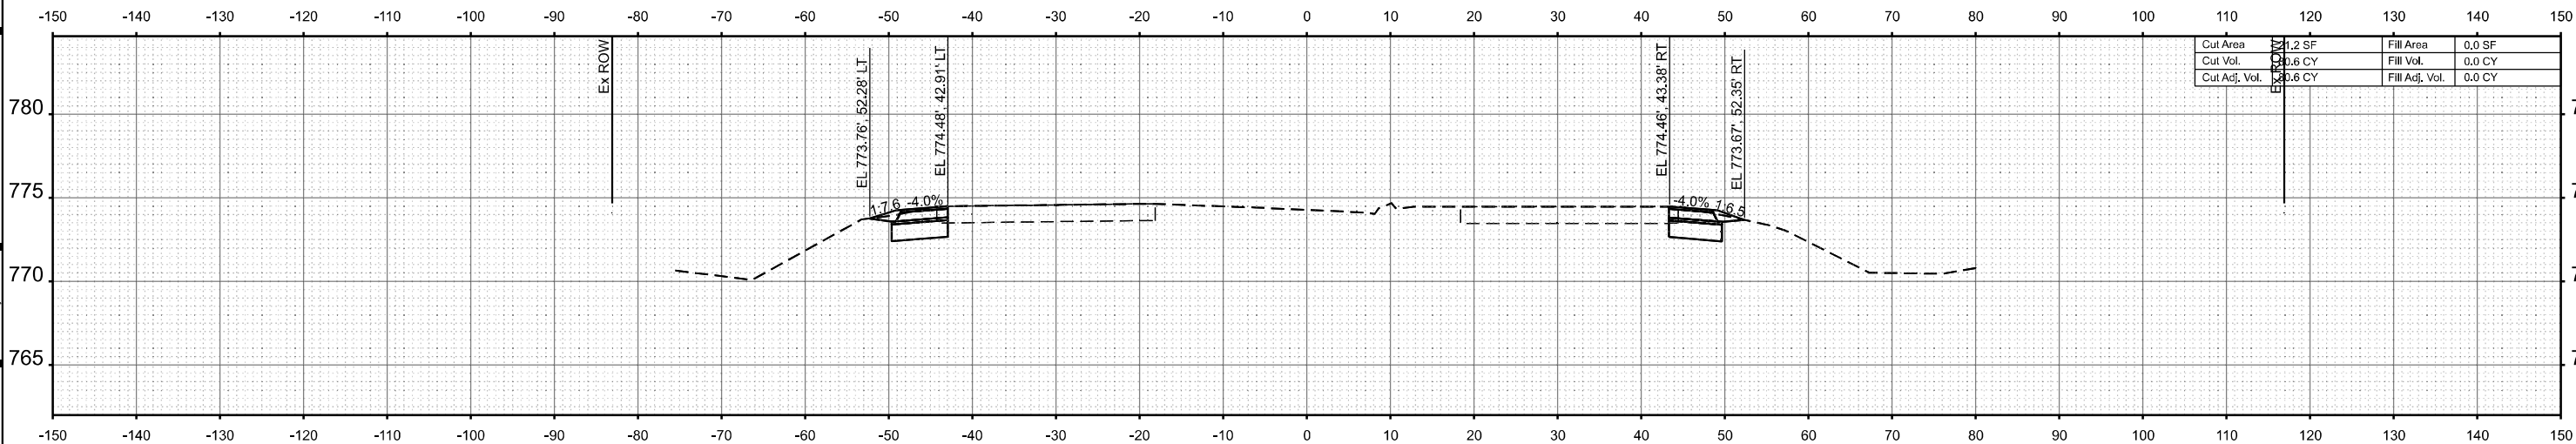


|               |        |                |        |
|---------------|--------|----------------|--------|
| Cut Area      | 1.2 SF | Fill Area      | 0.0 SF |
| Cut Vol.      | 0.6 CY | Fill Vol.      | 0.0 CY |
| Cut Adj. Vol. | 0.6 CY | Fill Adj. Vol. | 0.0 CY |

STA 503+00.00




MODEL: I:\h1\62P73-503+00.00-2  
FILE NAME: Z:\2023\232333\PTB2\U-02\_VarPhil\Projects\WO1\_62P73-US12-RandRd\15909-C-ADD\3\_Sheets\0162p73-sh1t-xssht.dgn



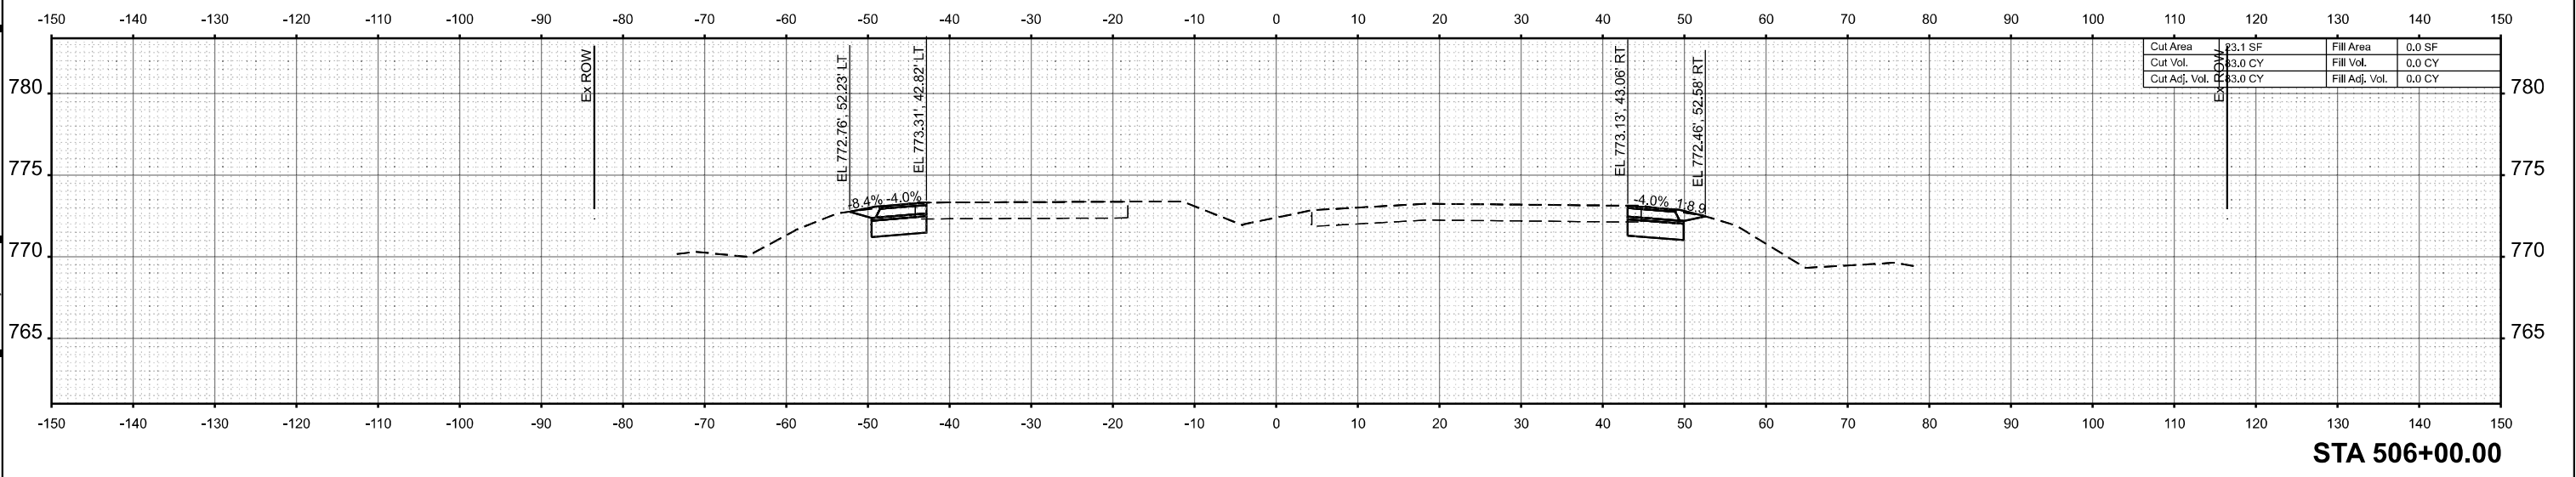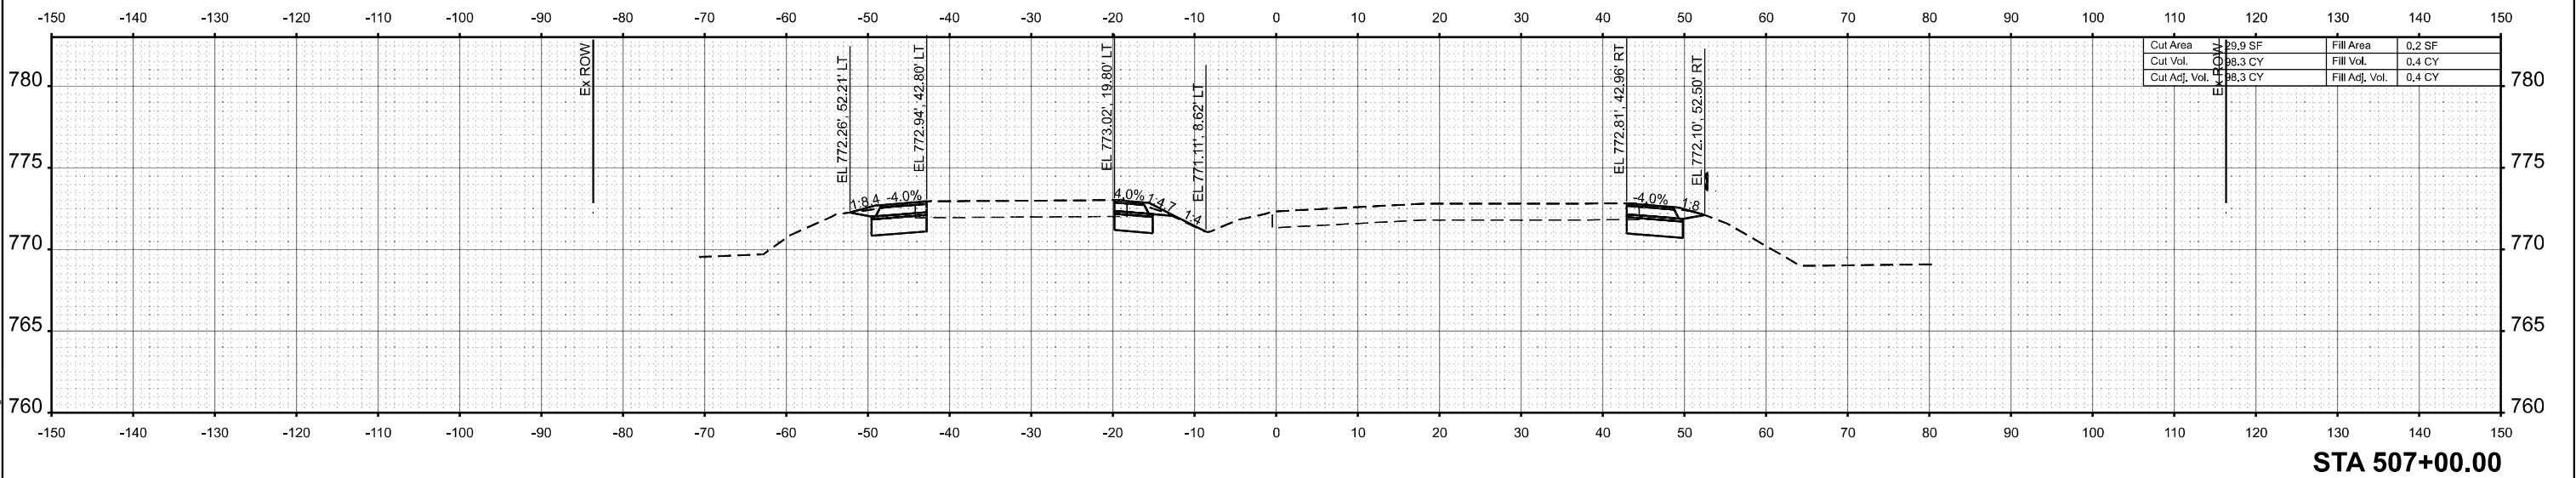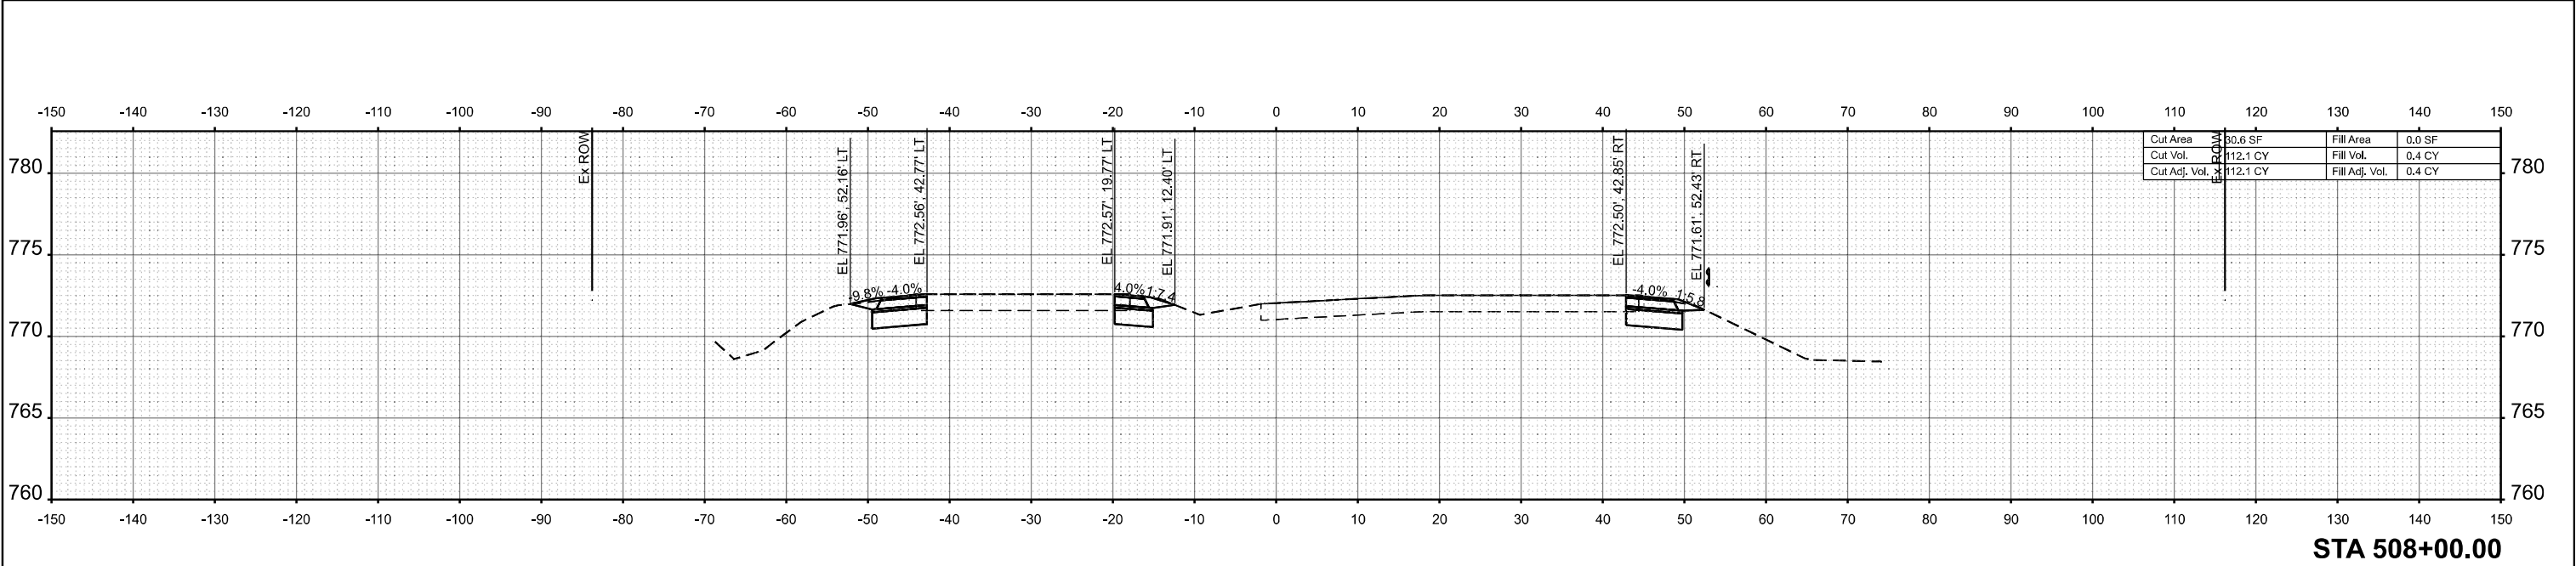


MODEL: I:\h1 62P73 - 506+00.00-2  
FILE NAME: Z:\2023\232331\_PTB21\4-02\_VerPhilProjects\WO1\_62P73-US12-RandRd\015909-CADD\3\_Sheets\0162p73-sh-xssht.dgn


MODEL: I:\h162573-509+00.002  
FILE NAME: Z:\2023\232331 PTB2\U-02\_Var\Phil\Projects\W01\_62P73\US12-RandRoad\509+00-CADD\3\_Sheets\c162p73-sh1-xssht.dgn

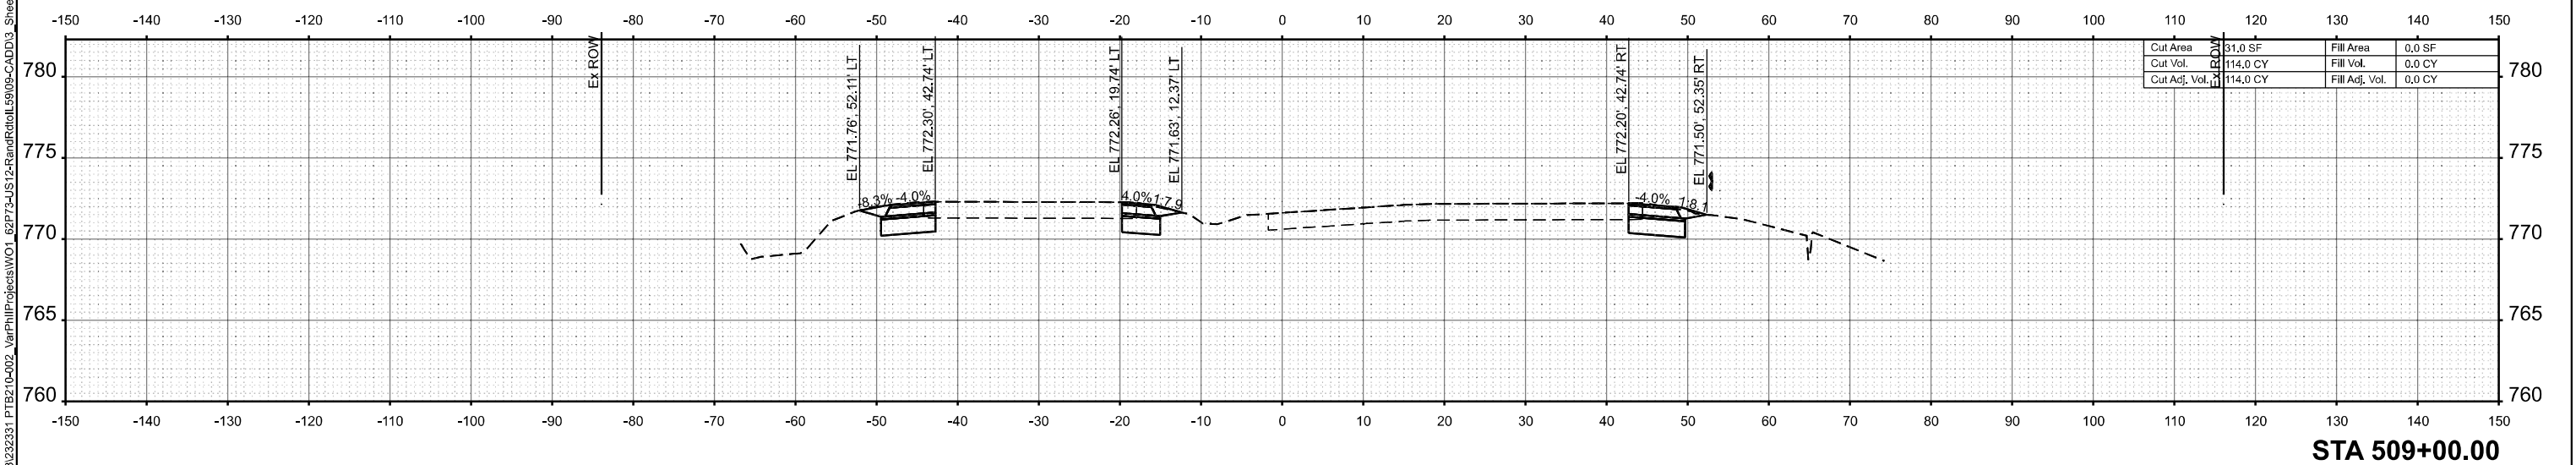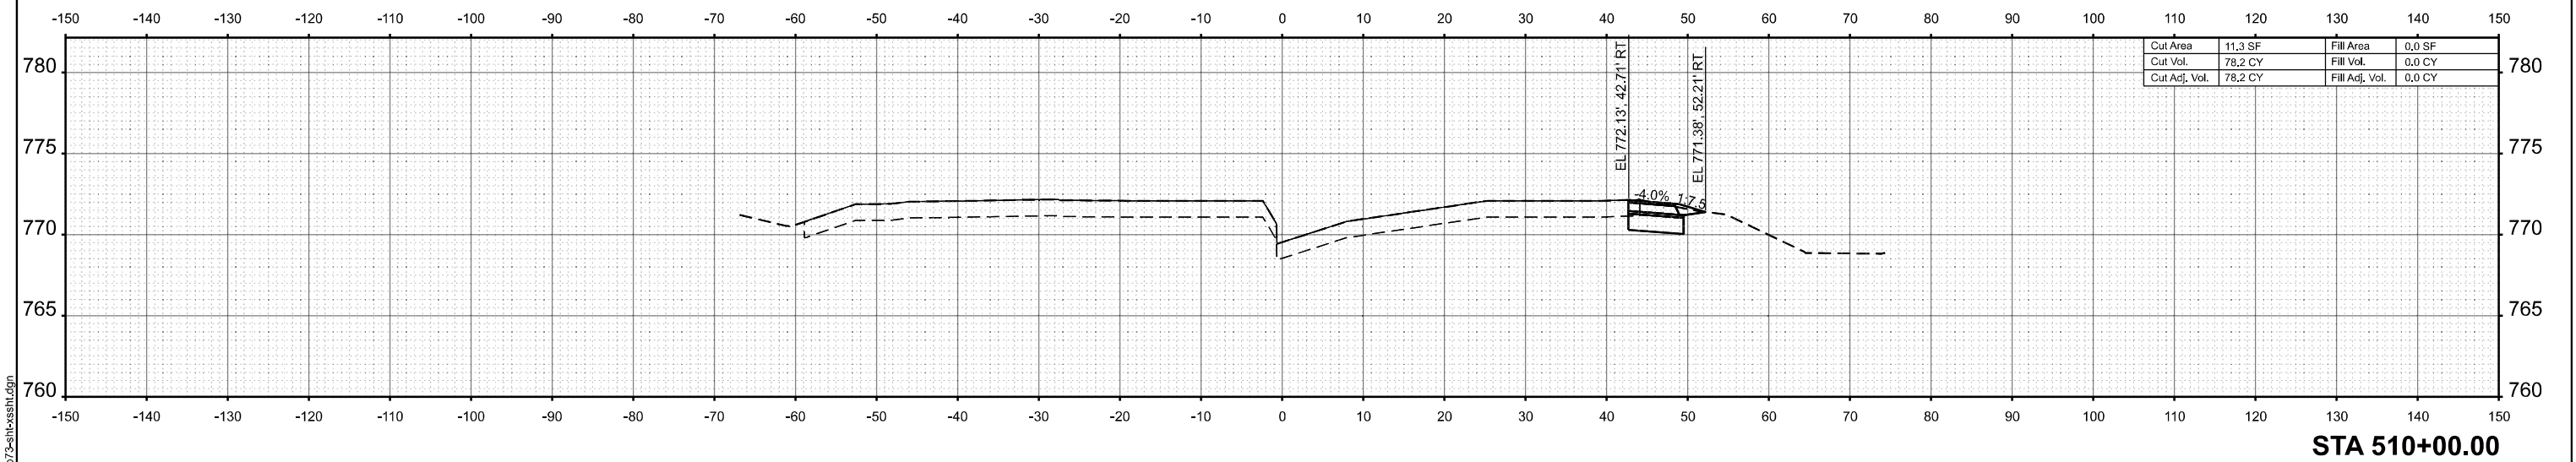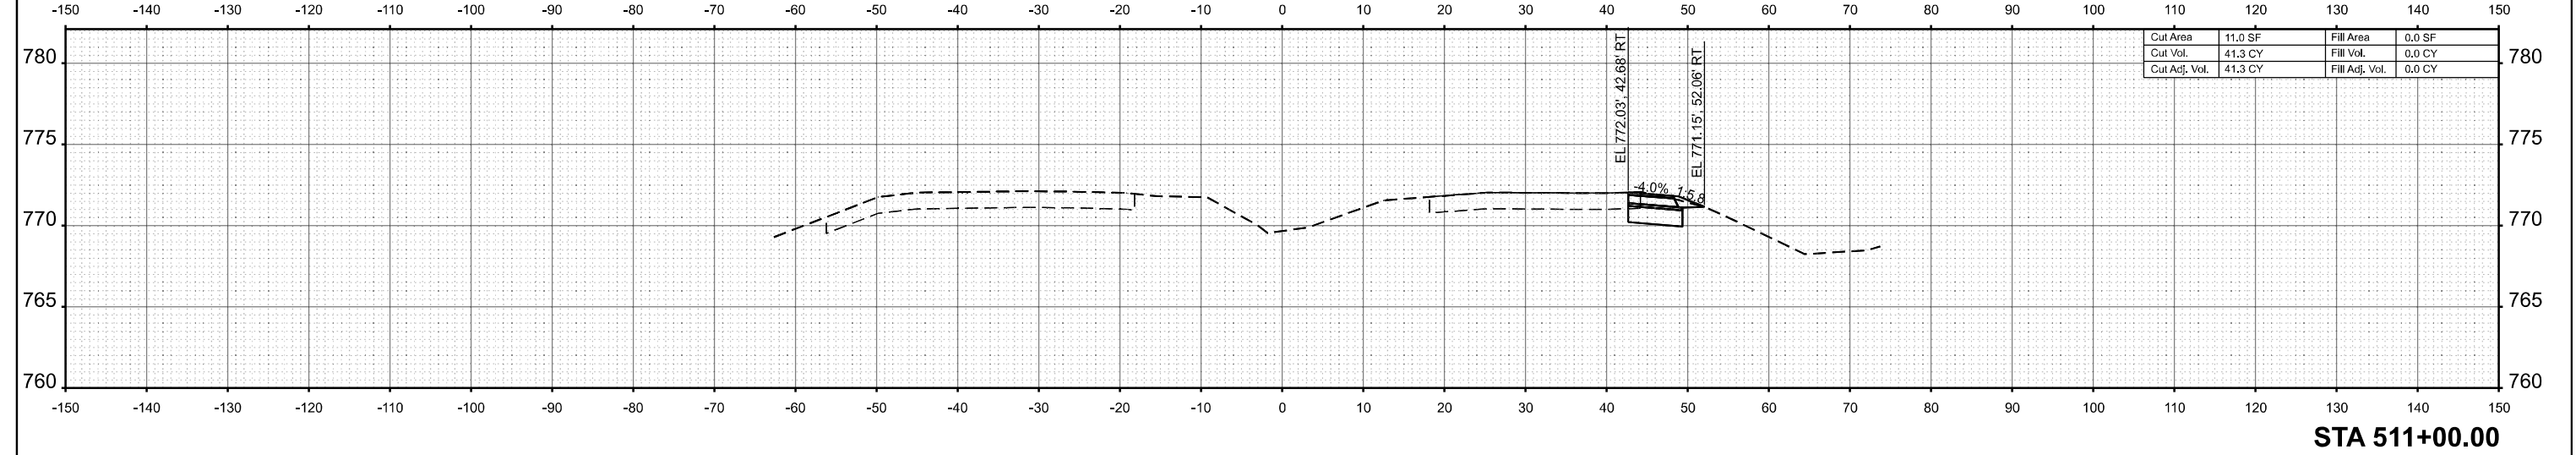


MODEL: I:\h1 62P73 - 512+00.002  
FILE NAME: Z:\2023\232331 PTB2\0-02\_Var\Phil\Projects\W01\_62P73-US12-RandRd\01L5909-CADD\3\_Sheets\0162p73-512+00.002.dgn

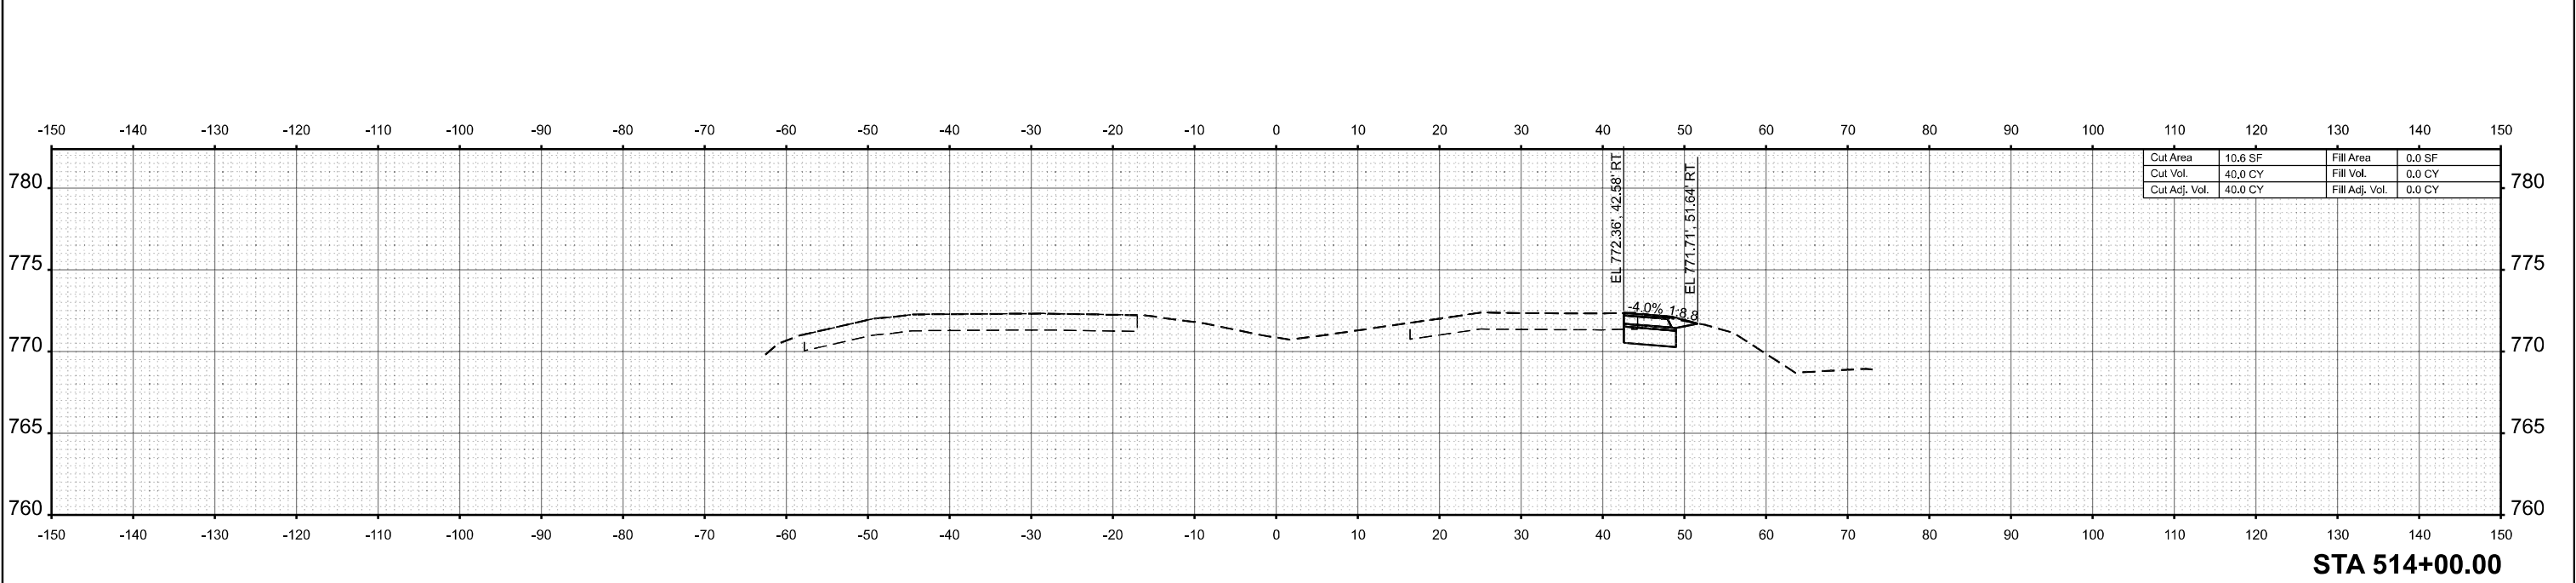

STA 514+00.00

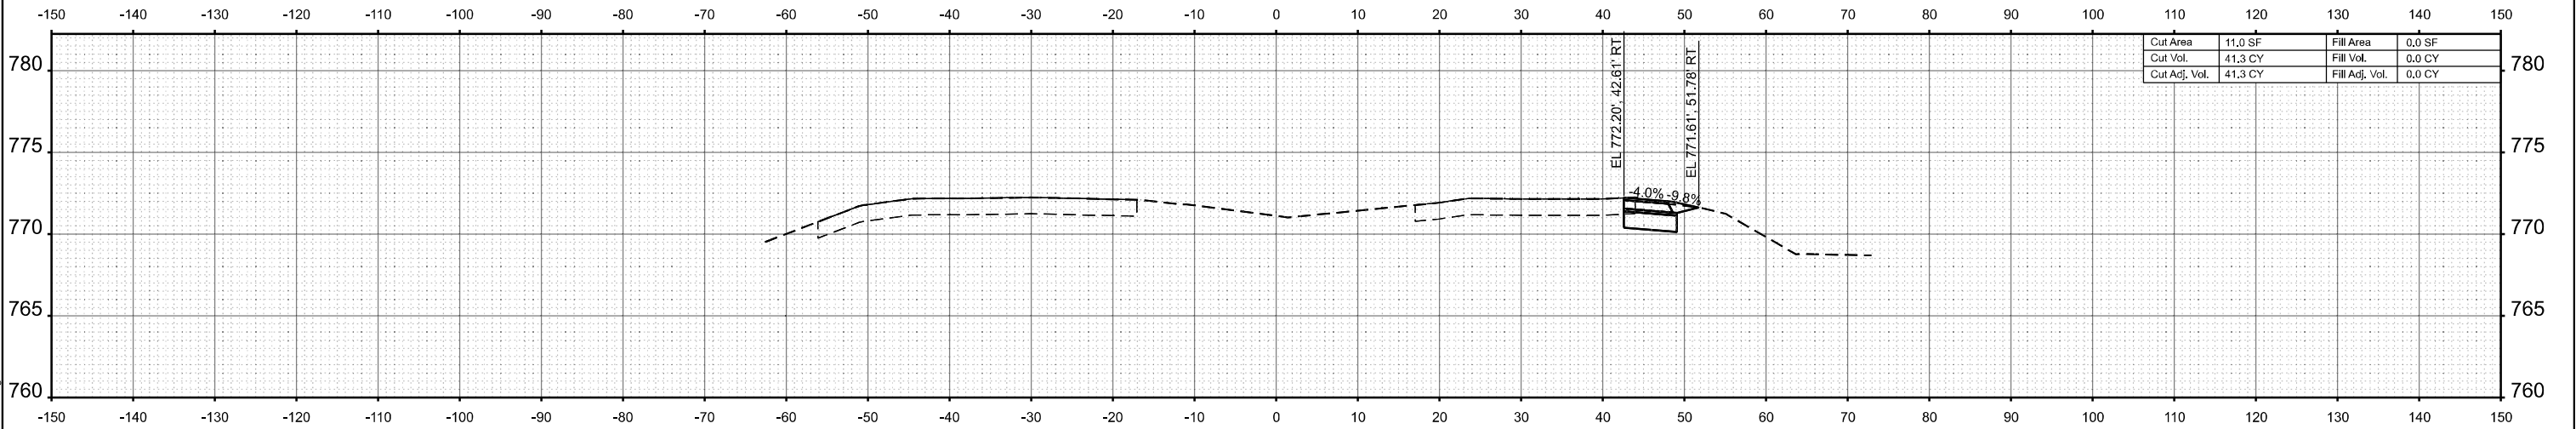

STA 513+00.00

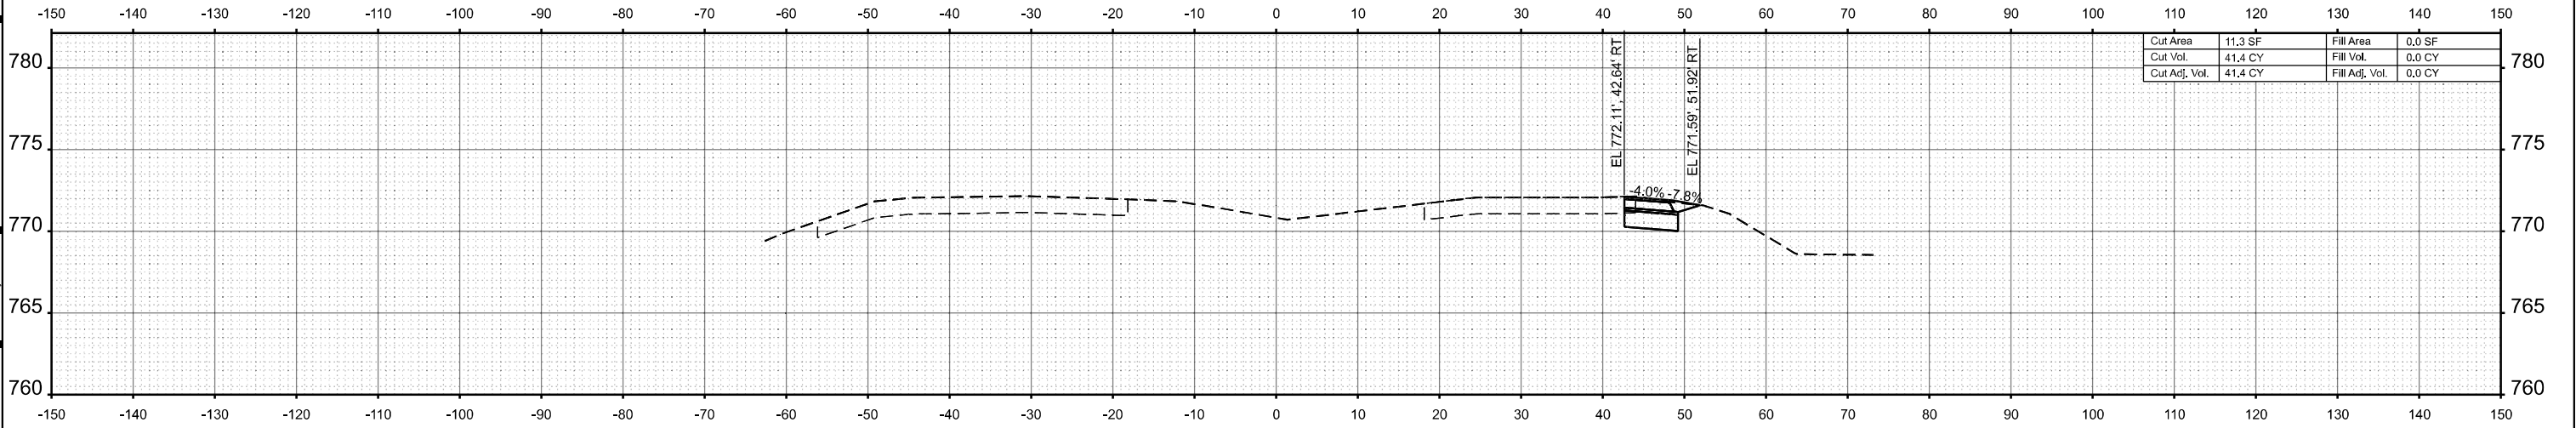

STA 512+00.00

MODEL: I:\h162773-515+00.002  
FILE NAME: Z:\2023\232333\PTB21\4-02\_VerPhilProjects\WO1\_62P73-US12-RandRoad\LS909-CADD\3\_Sheets\c162p73-sh1-xssht.dgn

