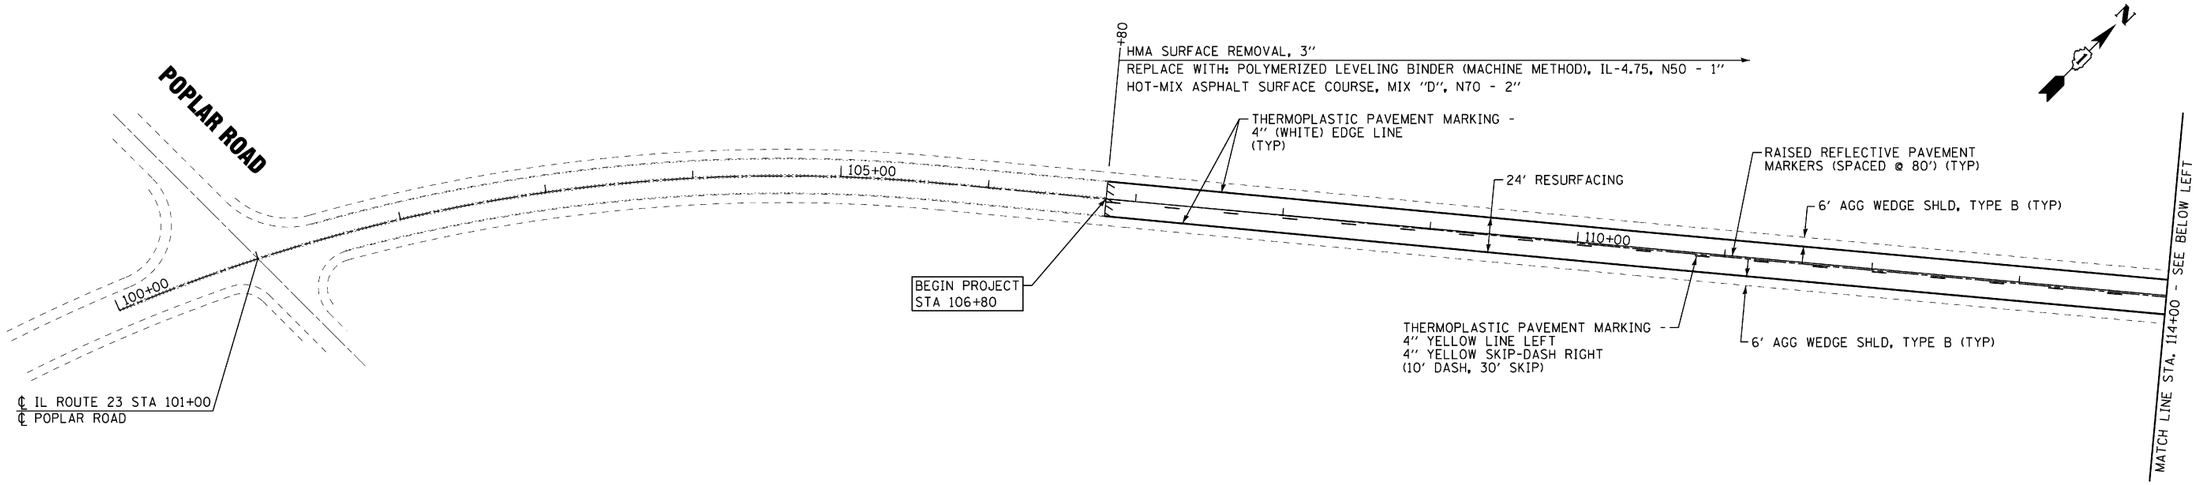

IL ROUTE 23

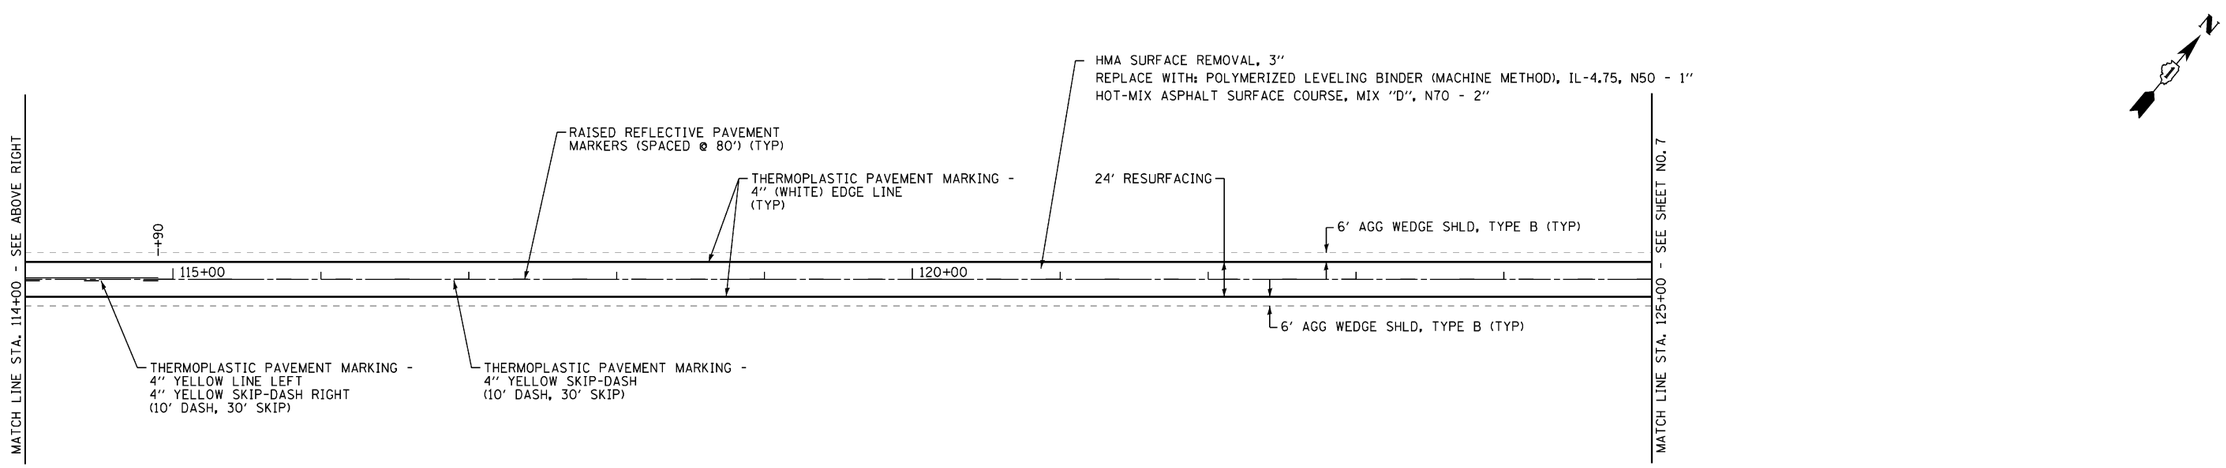

IL ROUTE 23

NOTE:

1. ALL PAVEMENT PATCHING LOCATIONS WILL BE DETERMINED BY THE RESIDENT ENGINEER.
2. REFER TO DISTRICT 1 TYPICAL PAVEMENT MARKINGS (TC-13) FOR ADDITIONAL INFORMATION.
3. REFER TO DISTRICT 1 RAISED REFLECTIVE PAVEMENT MARKERS (TC-11) FOR ADDITIONAL INFORMATION.

COPYRIGHT © 2010 BY BAXTER & WOODMAN, INC.
STATE OF ILLINOIS - PROFESSIONAL DESIGN FIRM
LICENSE NO.- 184-001121 - EXPIRES 4/30/2011
ADOBE® 10.0 PS CS4 EXVL\100\00153-WO15.PEN.tbl ...\VPLOT\00153-WO15-Plan01.pltcfg
10/08/2012 10:08:53 PM ...\pdf\pdf-BW Default.plt

BAXTER & WOODMAN Consulting Engineers

DESIGNED - TMS	REVISED -	STATE OF ILLINOIS DEPARTMENT OF TRANSPORTATION	ILLINOIS ROUTE 23 POPLAR ROAD TO INTERSTATE 90 ROADWAY AND PAVEMENT MARKING PLAN
DRAWN - BCD	REVISED -		
CHECKED - RWL	REVISED -		
DATE - 12-12-10	FILE - 100153-wo15-Plan01.sht		SCALE: 1" = 50" STA. 100+00 TO STA.125+00

F.A.P. RTE.	SECTION	COUNTY	TOTAL SHEETS	SHEET NO.
324	24-RS-4	McHENRY	16	6
		CONTRACT NO. 60N34		
FED. ROAD DIST. NO. 1	ILLINOIS	FED. AID PROJECT		