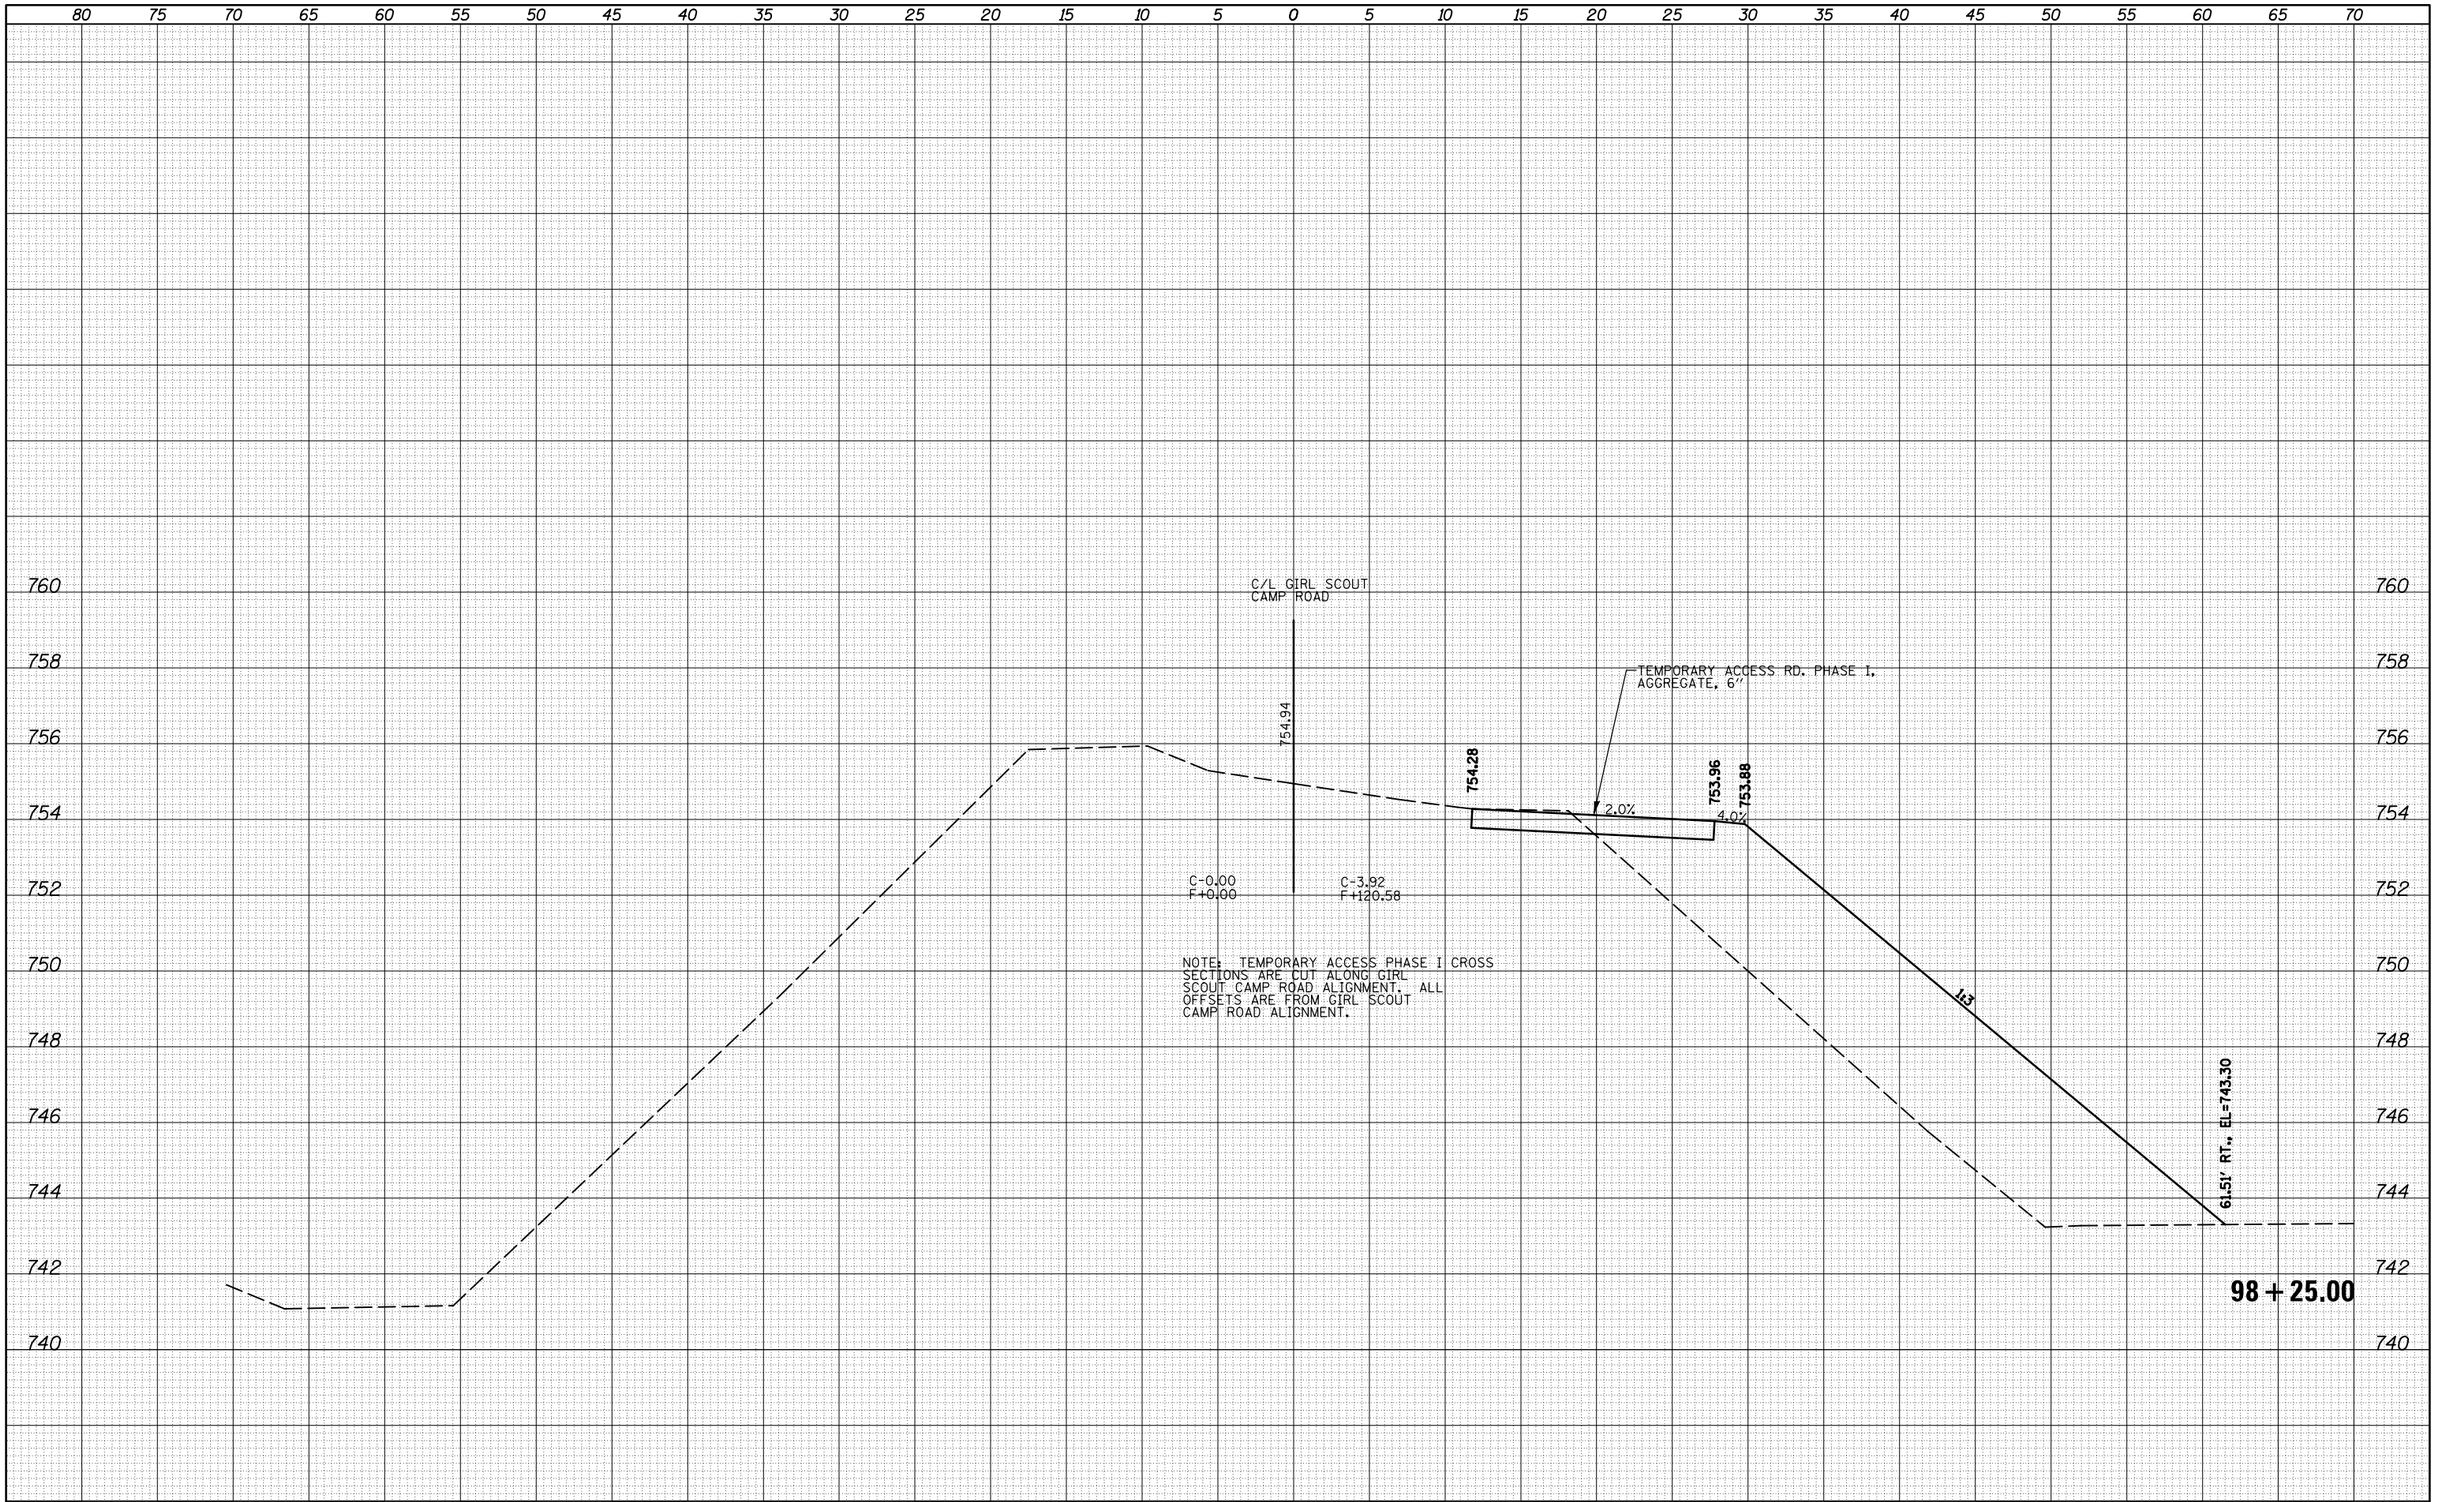

NOTE: TEMPORARY ACCESS PHASE I CROSS SECTIONS ARE CUT ALONG GIRL SCOUT CAMP ROAD ALIGNMENT. ALL OFFSETS ARE FROM GIRL SCOUT CAMP ROAD ALIGNMENT.

FINAL SURVEY		BY	DATE
NOTE BOOK	SURVEYED		
	PLOTTED		
	TEMPLATE		
	AREAS		
NO.	AREAS CHECKED		

ORIGINAL SURVEY		BY	DATE
NOTE BOOK	SURVEYED		
	PLOTTED		
	TEMPLATE		
	AREAS		
NO.	AREAS CHECKED		

FILE NAME =	USER NAME = cearlockbm	DESIGNED BMC	REVISED -
c:\pw_work\pwidot\cearlockbm\d0208368\D570700	sht-XS-TEMPACCESSPHASE-I.dgn	DRAWN BMC	REVISED -
	PLOT SCALE = 10.0000 ' / in.	CHECKED -	REVISED -
Default	PLOT DATE = 11/9/2012	DATE 04-26-12	REVISED -

STATE OF ILLINOIS
DEPARTMENT OF TRANSPORTATION

CROSS SECTIONS - TEMPORARY ACCESS ROAD
PHASE I

SCALE: | SHEET 3 OF 9 SHEETS | STA. TO STA.

F.A.I. RTE.	SECTION	COUNTY	TOTAL SHEETS	SHEET NO.
74	10-4BR	CHAMPAIGN	290	174

CONTRACT NO. 70700

ILLINOIS FED. AID PROJECT