PLANTER BOX 1

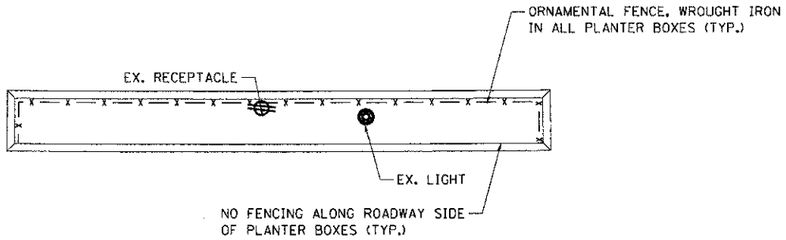

PLANTER BOX 2

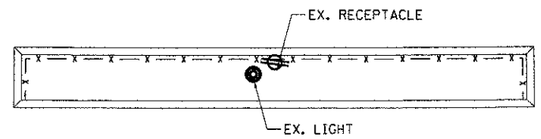

PLANTER BOX 3

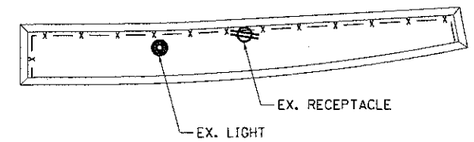

PLANTER BOX 4

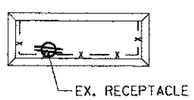

PLANTER BOX 5

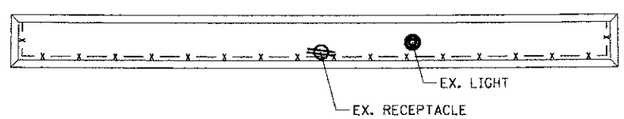

PLANTER BOX 6

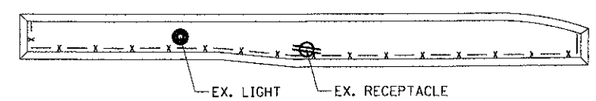

NOTE:
1. SEE PLAN SHEETS 10 TO 14 FOR THE LOCATIONS OF ALL TREES.

FILE NAME = $FILEL$	USER NAME = $USER$	DESIGNED - JM	REVISED -
exp U.S. Services Inc. Chicago, IL BUILDINGS • EARTH & ENVIRONMENT • ENERGY INDUSTRIAL • INFRASTRUCTURE • SUSTAINABILITY		DRAWN - MDN	REVISED -
	PLOT SCALE = $SCALE$	CHECKED - JB	REVISED -
	PLOT DATE = $DATE$	DATE - 04/05/13	REVISED -

STATE OF ILLINOIS
DEPARTMENT OF TRANSPORTATION

PLANTER BOX DETAIL 1

SCALE: 1"=10' | SHEET NO. OF SHEETS | STA. TO STA.

F.A.S. RTE.	SECTION	COUNTY	TOTAL SHEETS	SHEET NO.
1279	06-00017-01-LS	LA SALLE	29	15
		CONTRACT NO. 87355		

FED. ROAD DIST. NO. | ILLINOIS | FED. AID PROJECT

\\D387355-BURDELDDN\\D387355-MDTIFLDDN\\D387355-MDTIFLHDN\\D387355-MDTIFLHDN\\D387355-MDTIFLDDN\\D387355-MDTIFLDDN\\D387355-MDTIFLDDN\\D387355-SHT1.DGN\\D387355-MDTIFLDDN
4/8/2013 1:42:14 BURDELDJ \\VS-0844\CMX\VAULT\D-TRANS\R7\2202\96477-MDN\DIVIL\CAD\87355\SHEETS\D387355-SHT1.DGN