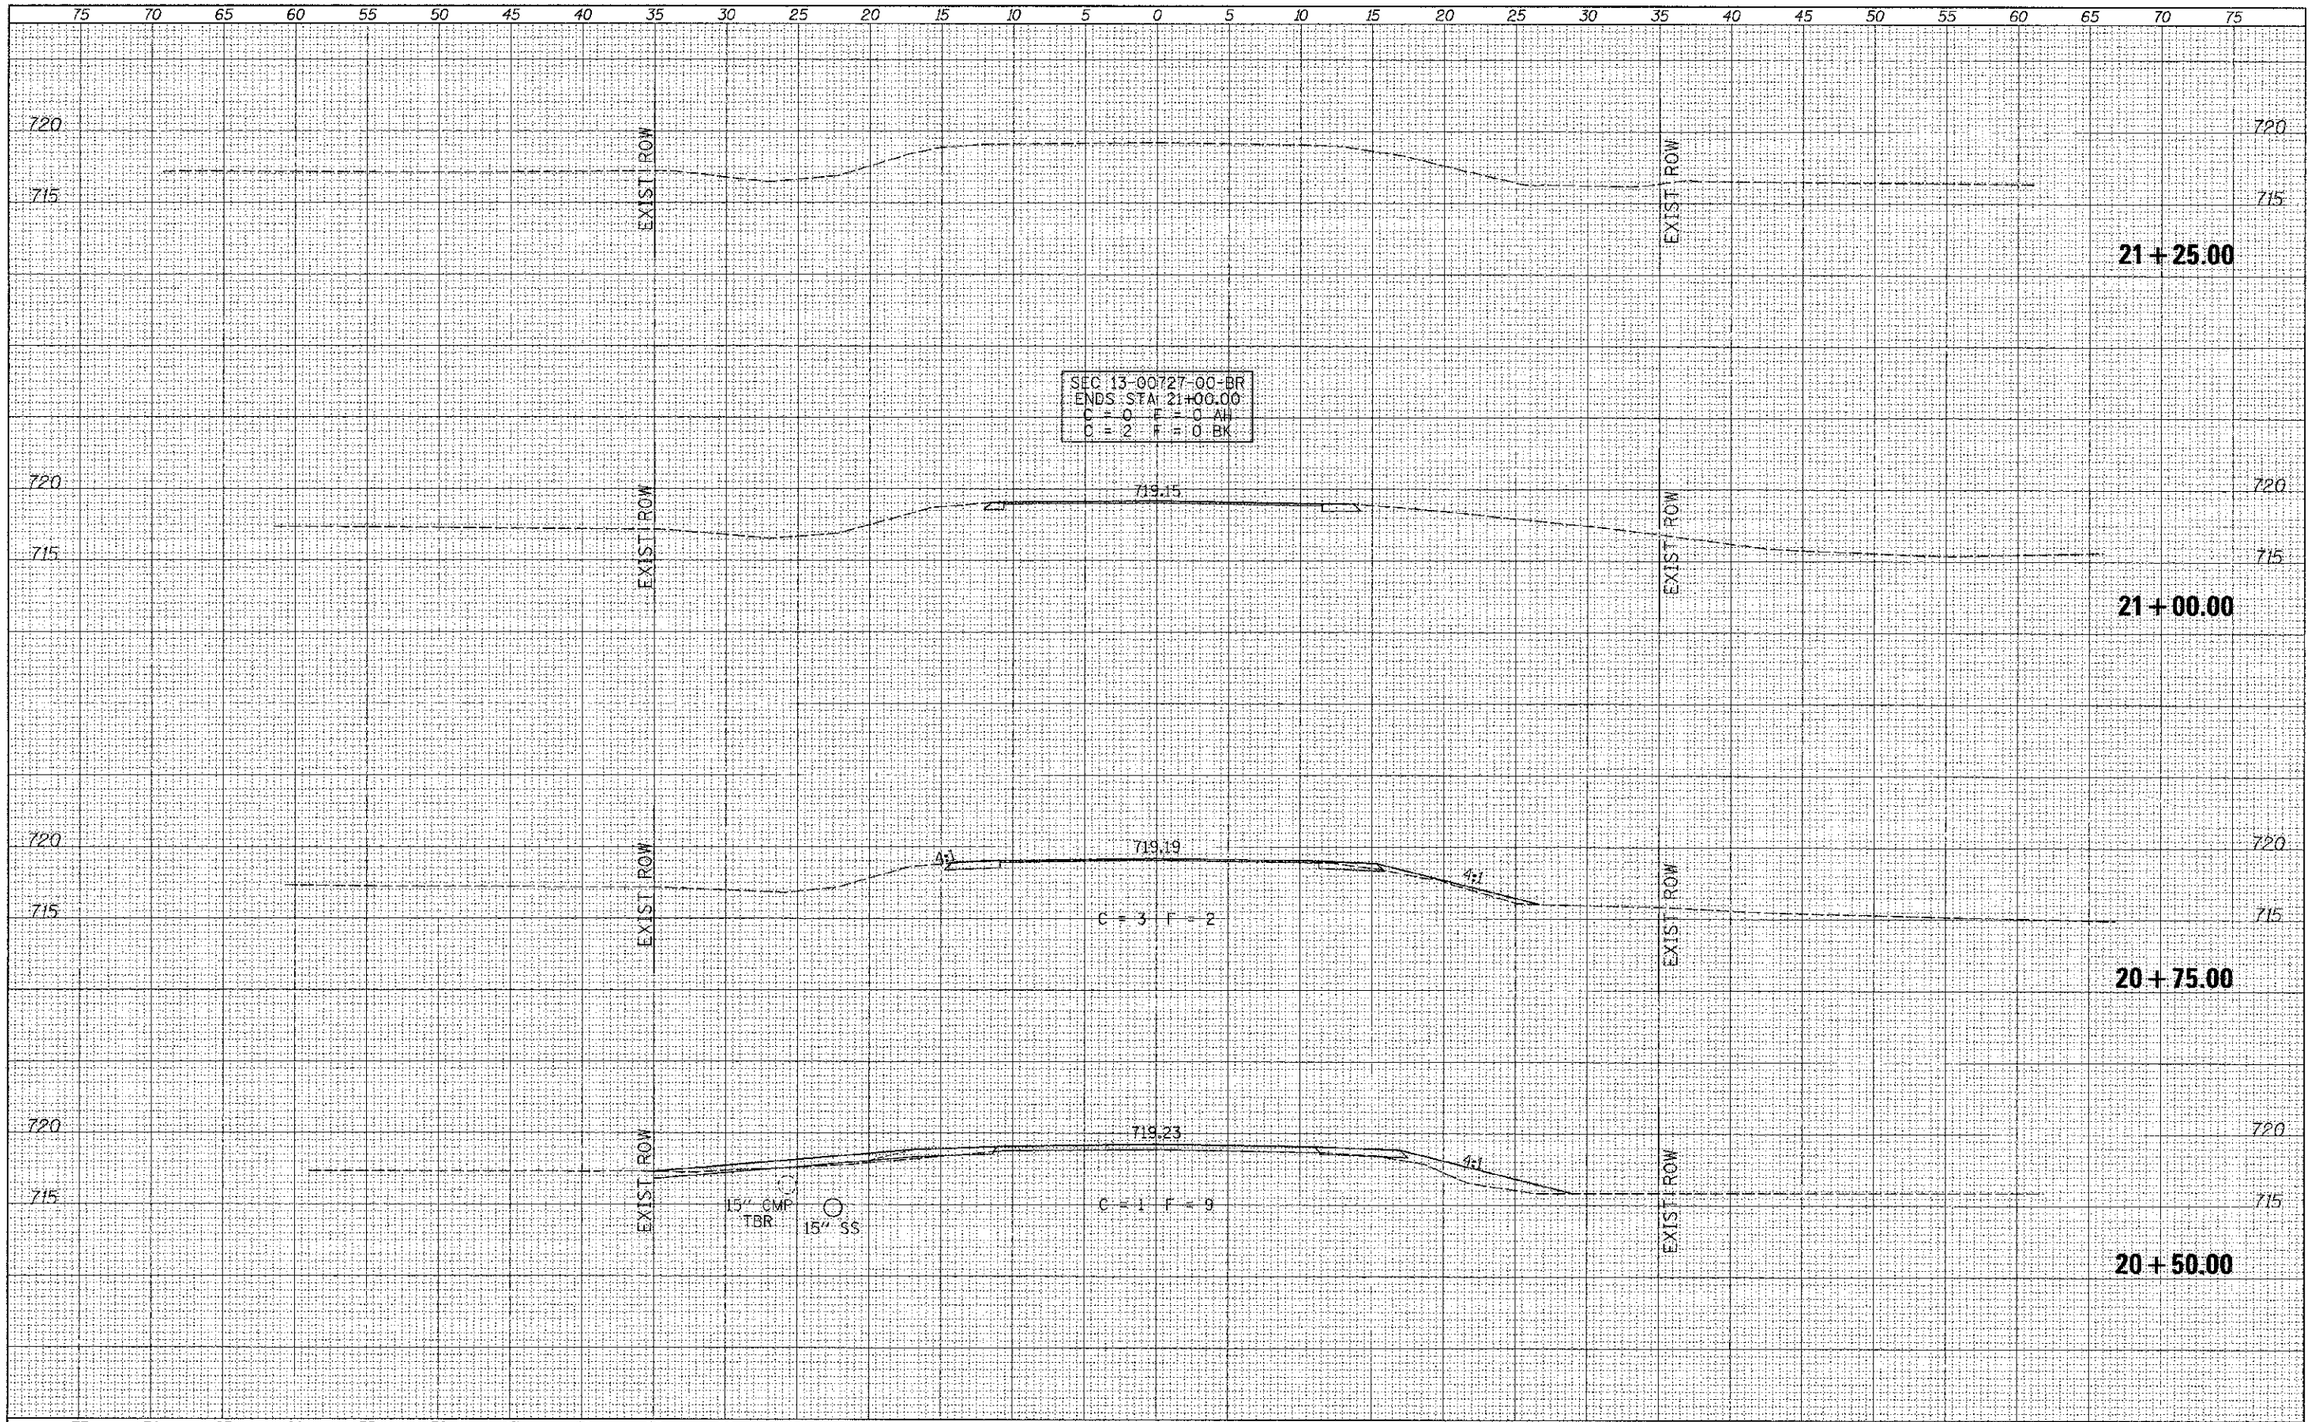

FINAL SURVEY	BY	DATE
SURVEYED		
PLOTTED		
TOPOGRAPHY		
AREAS		
AREAS CHECKED		
NOTE BOOK		
NO.		

ORIGINAL SURVEY	BY	DATE
SURVEYED		
PLOTTED		
TOPOGRAPHY		
AREAS		
AREAS CHECKED		
NOTE BOOK		
NO.		

FILE NAME = V:\Bridge\3203-LaSalle\3203xsht1w.dgn	USER NAME = cthomas	DESIGNED -	REVISED -
		DRAWN -	REVISED -
	PLOT SCALE = 5.0000 ' / in.	CHECKED -	REVISED -
$MODELNAME$	PLOT DATE = 3/22/2013	DATE -	REVISED -

LASALLE COUNTY
COUNTY HIGHWAY 19
OVER FIRST CREEK

CROSS SECTIONS

SCALE: 1"=5' | SHEET 3 OF 3 SHEETS | STA. 20+50.00 TO STA. 21+25.00

F.A.S. RTE.	SECTION	COUNTY	TOTAL SHEETS	SHEET NO.
270	13-00727-00-BR	LASALLE	13	13

CONTRACT NO. 87556

FED. ROAD DIST. NO. 7 ILLINOIS | FED. AID PROJECT BRS-0270(102)