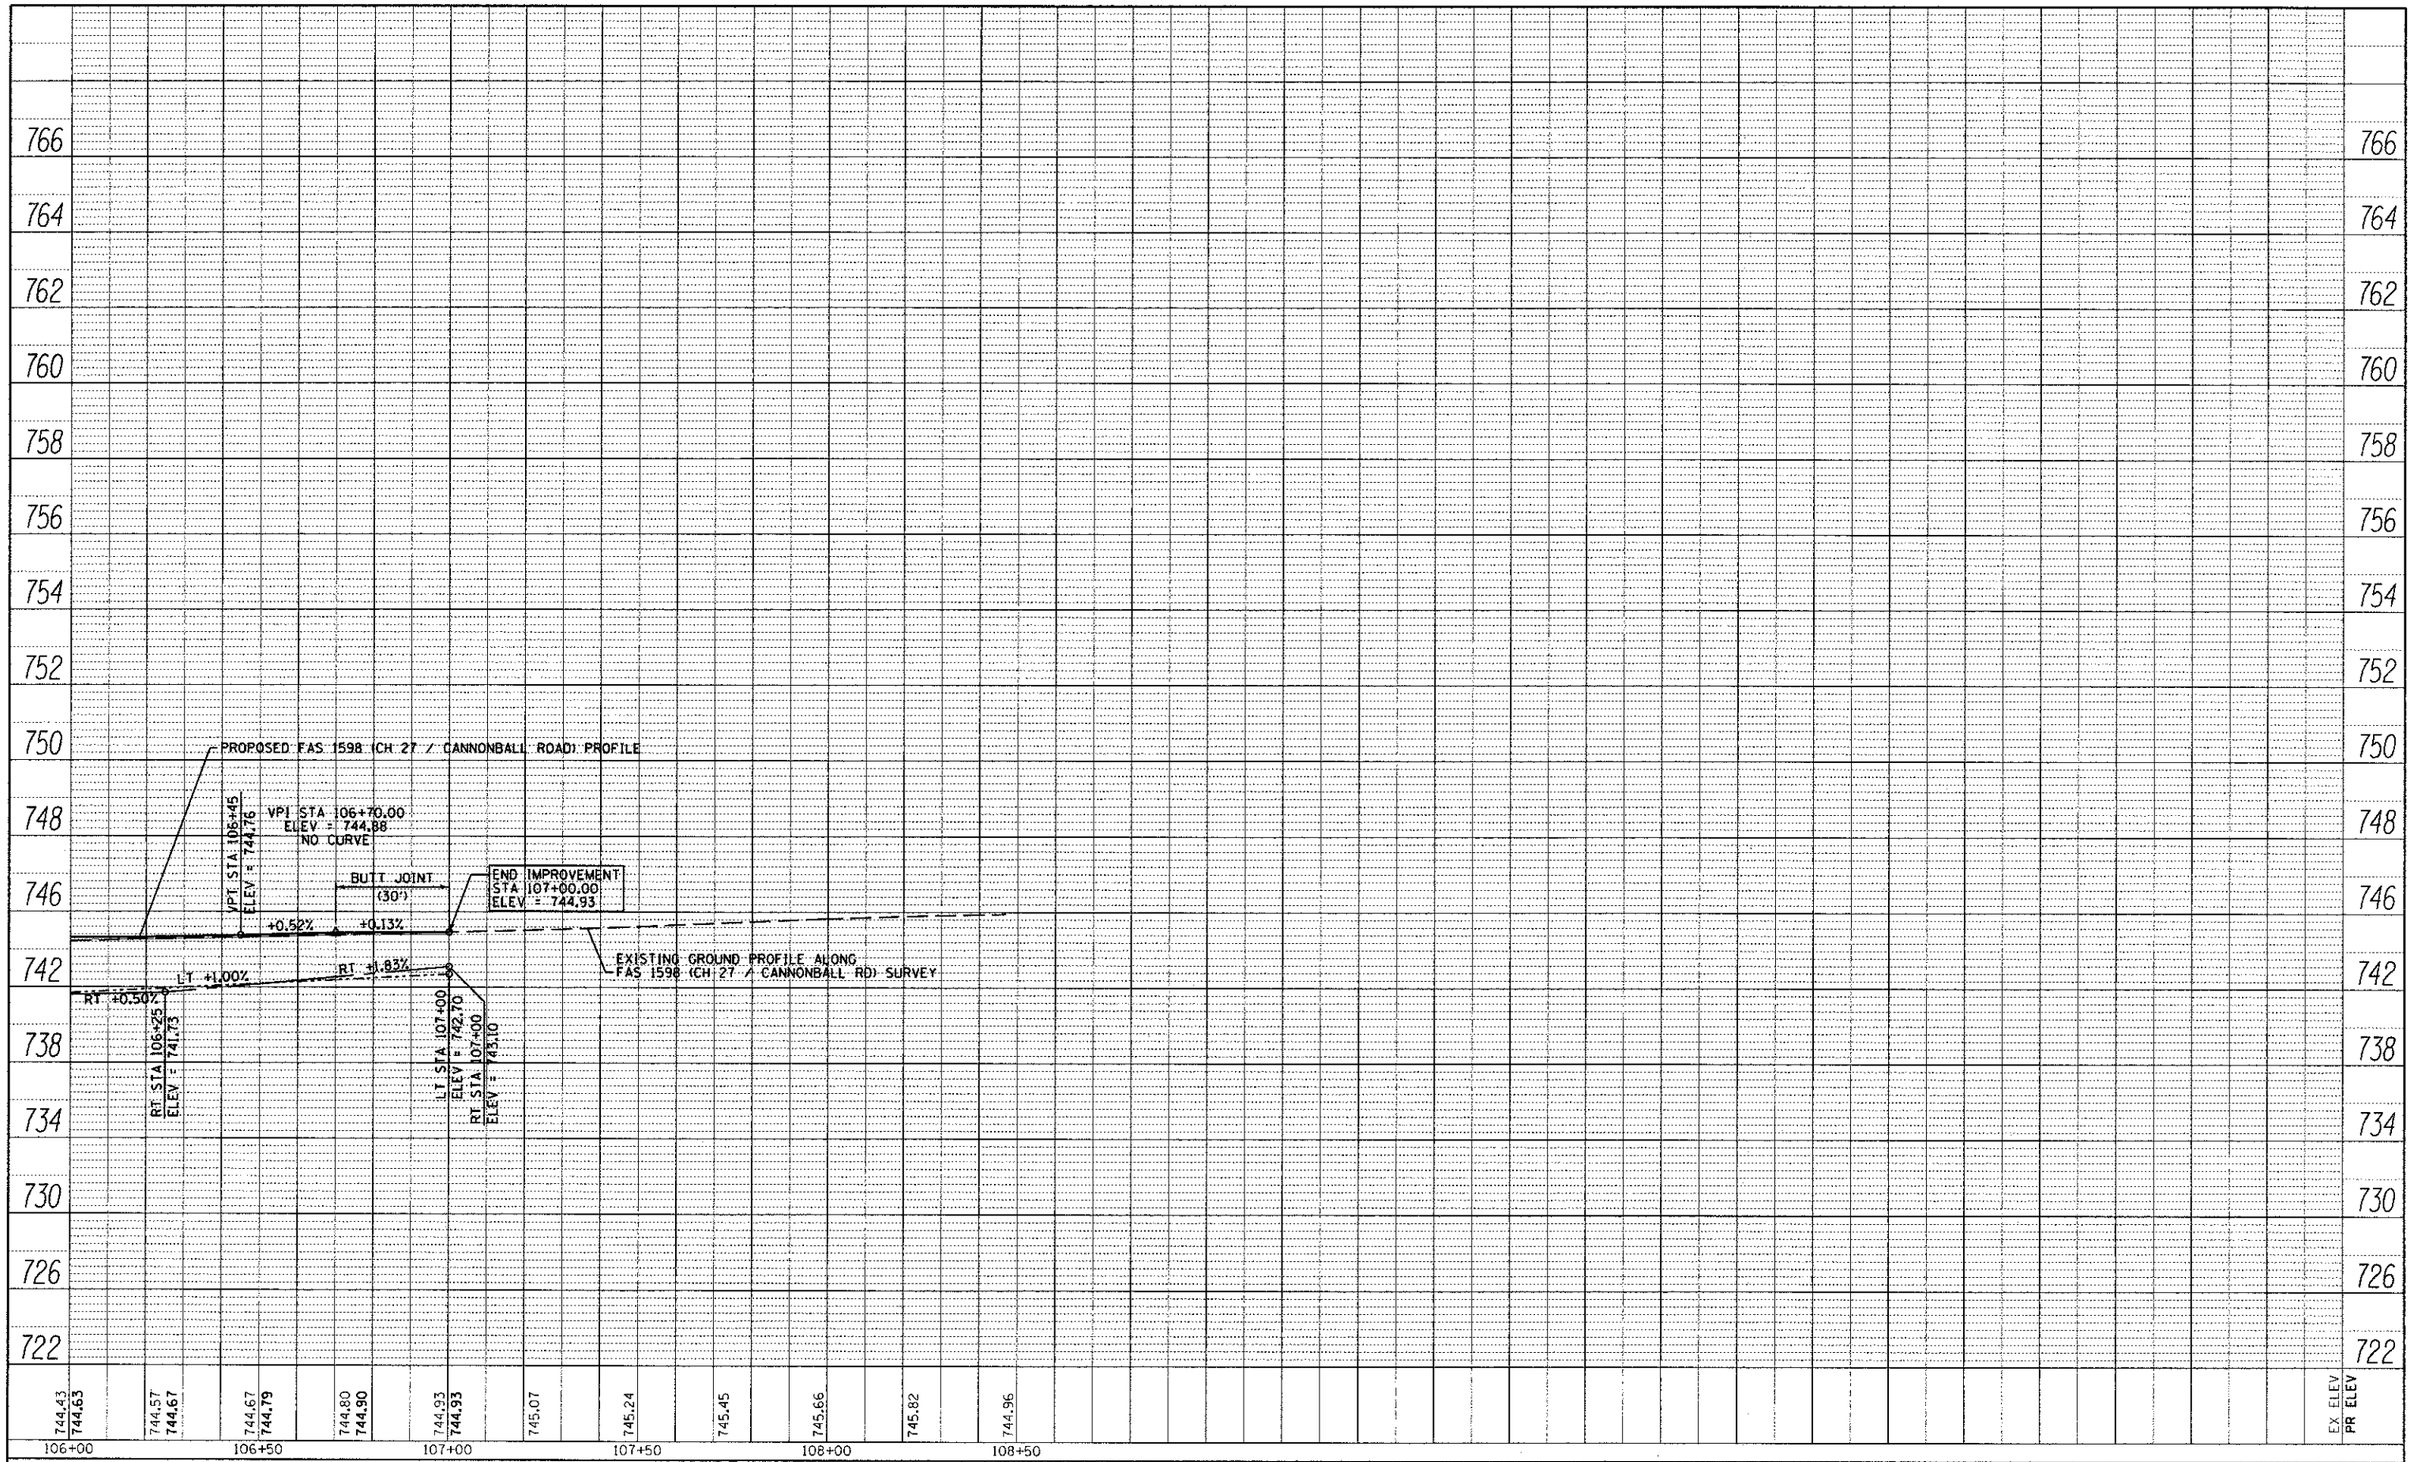

PLAN
SURVEYED
PLOTTED
ALIGNMENT "CHECKED"
R/L OF WAY CHECKED
ROAD PLAT MADE
NOTE BOOK NO.
BY
DATE

PROFILE
SURVEYED
PLOTTED
GRADES CHECKED
B.M. NOTED
STRUCTURE NOTATIONS CHKD
NOTE BOOK NO.
BY
DATE

FILE NAME = O:\IlFiles\110015\CD Plans\Current\SH_PR02_110015.dgn	USER NAME = bgj	DESIGNED - SEB	REVISED -
		DRAWN - EBB	REVISED -
	PLOT SCALE = 20.0000 ' / IN.	CHECKED - SRW	REVISED -
	PLOT DATE = 11/5/2012	DATE - 6-21-12	REVISED -

ADAMS COUNTY
HIGHWAY DEPARTMENT

FAS 1598 (CH 27 /CANNONBALL ROAD)
PROFILE

SCALE: NONE | SHEET NO. 4 OF 4 SHEETS | STA. 106+00 TO STA. 111+00

F.A.S. RTE.	SECTION	COUNTY	TOTAL SHEETS	SHEET NO.
1598	11-00218-00-BR	ADAMS	53	15
		CONTRACT NO. 93590		
		ILLINOIS FED. AID PROJECT		