CONTRACT NO. 64450

F.A.P. RTE.	SECTION	COUNTY	TOTAL SHEETS	SHEET NO.
734	(4MFT)R	WINNEBAGO	353	121
STA.		TO STA.		
FED. ROAD DIST. NO.	ILLINOIS	FED. AID PROJECT		

STAGE 6

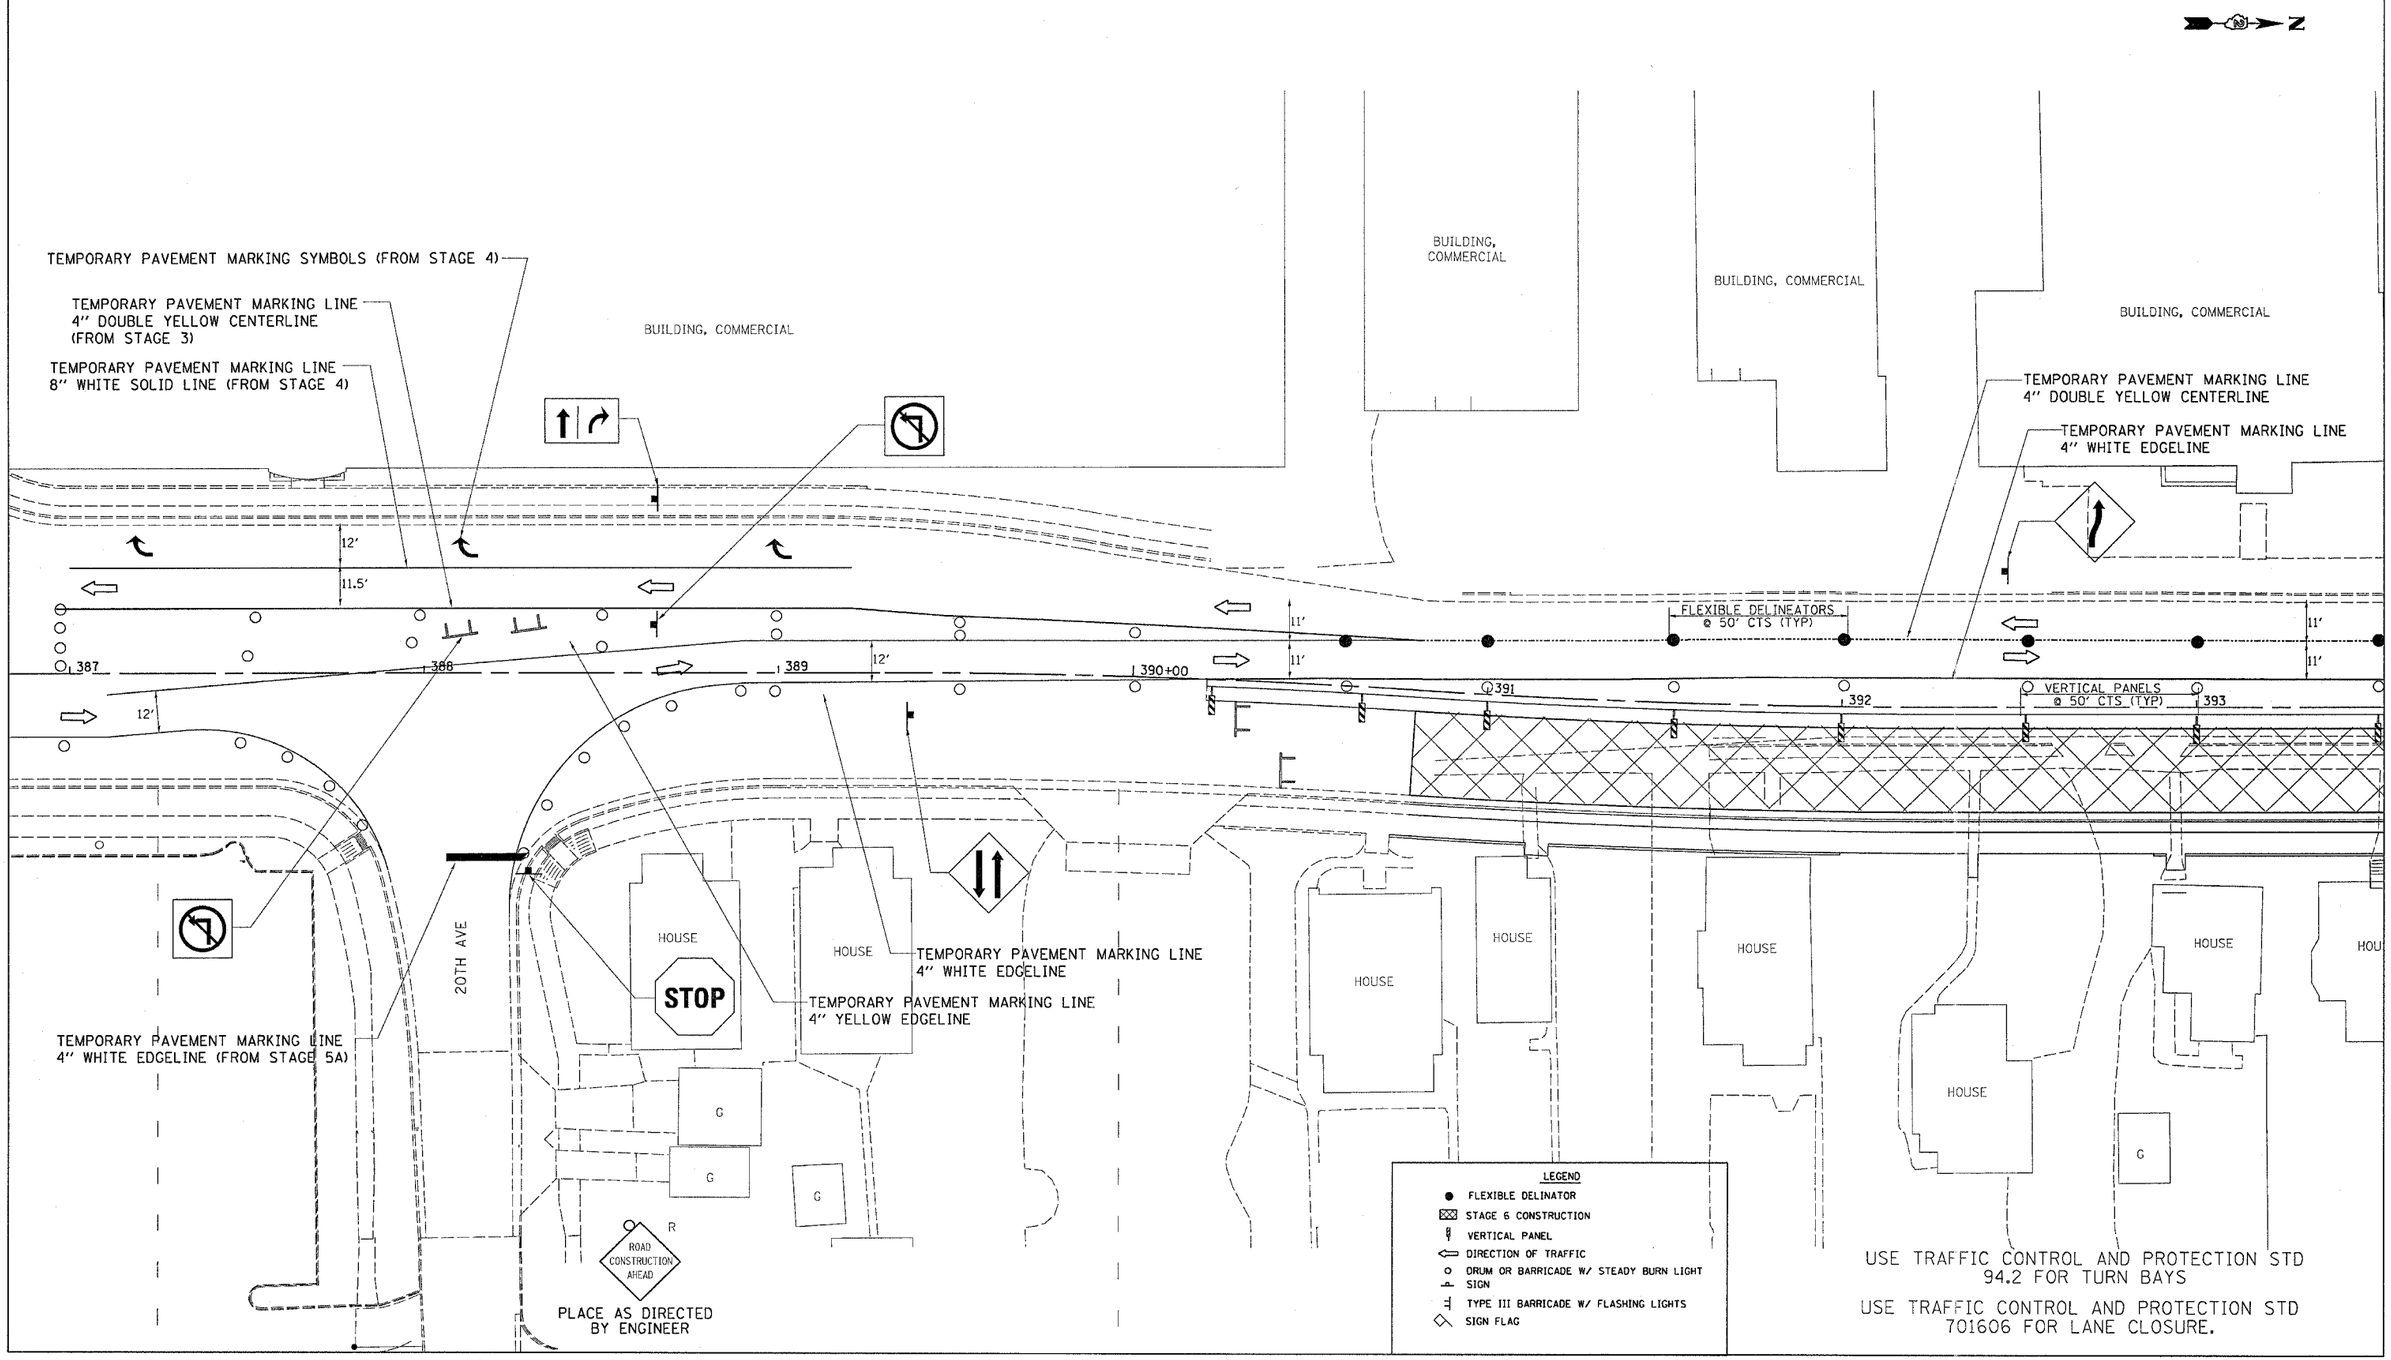

PLOT DATE = Fri Apr 27 10:38:53 2007
FILE NAME = c:\projects\b216890\d16890stg6.dgn
PLOT SCALE = 20.0000 ' / IN.
USER NAME = grantpm