* ROUTE 17 (US 52 / IL 64)
** (1,2)RS & (3,1)RS-1 CONTRACT NO. 64560

F.A.P RTE.	SECTION	COUNTY	TOTAL SHEETS	SHEET NO.
*	**	CARROLL	548	378

STA. 418+00.00 TO STA. 419+59.09

FED. ROAD DIST. NO. | ILLINOIS | FED. AID PROJECT

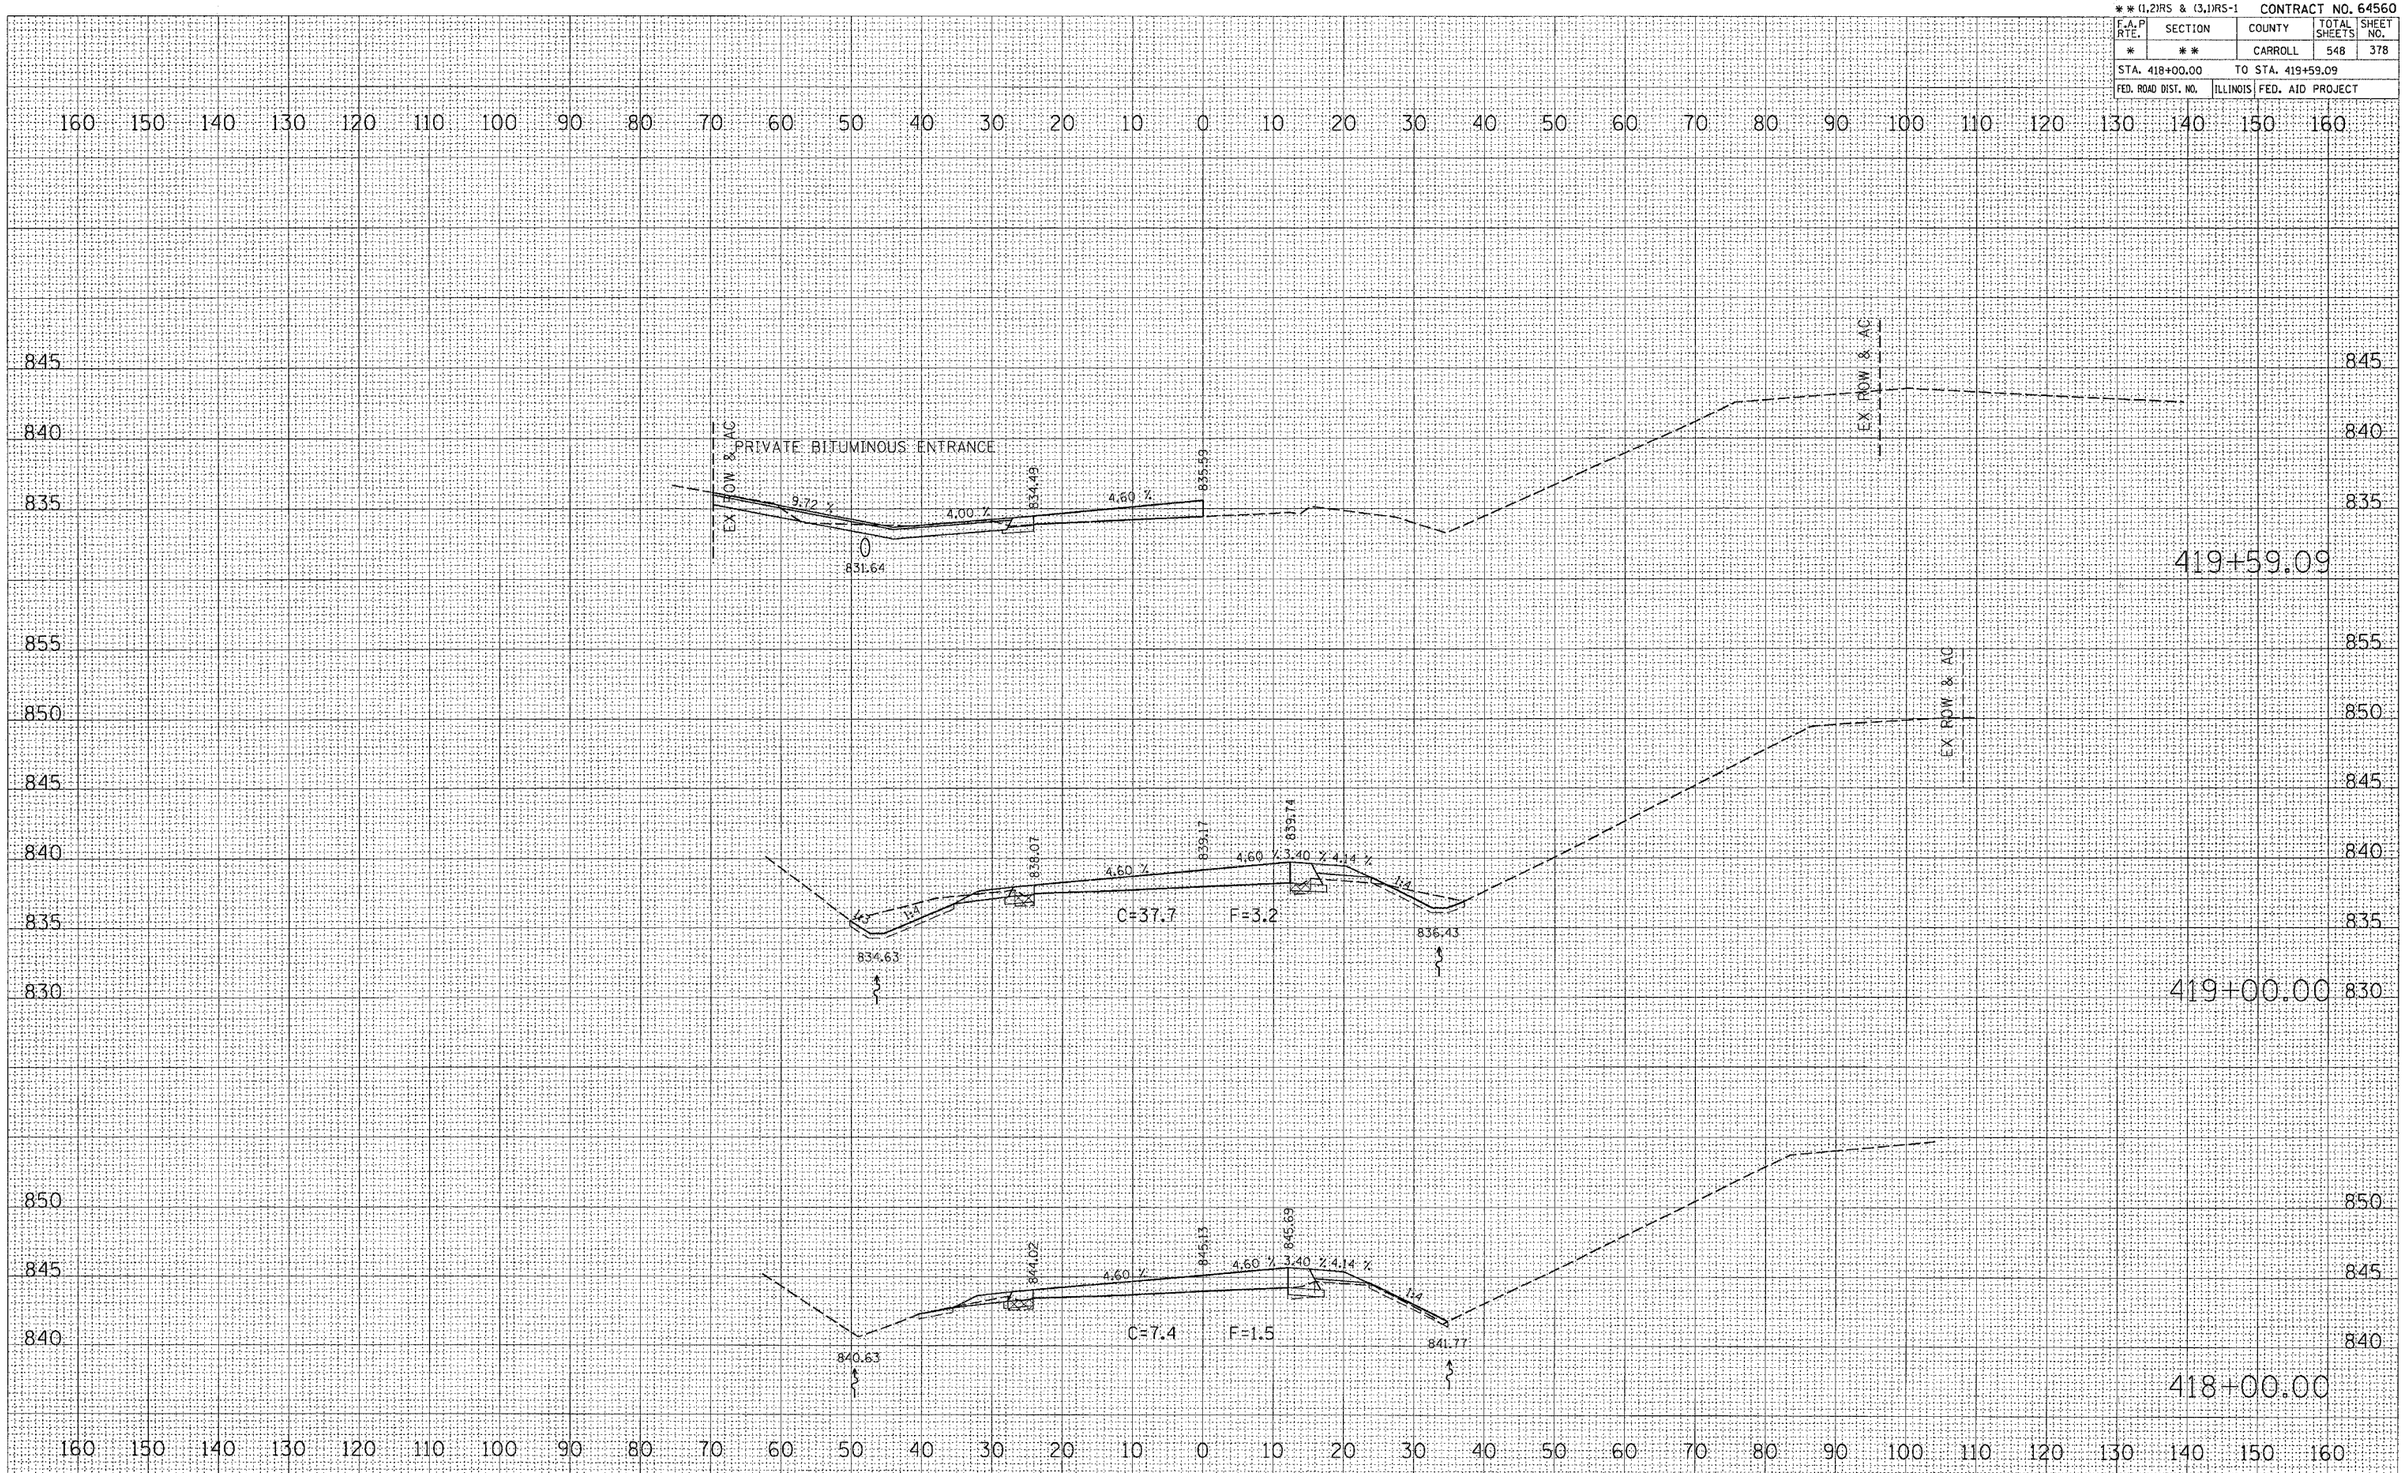

US 52 /IL 64