CONTRACT NO. 89468

F.A. RTE.	SECTION	COUNTY	TOTAL SHEETS	SHEET NO.
*	07-00000-00-SG	TAZEWELL	19	7

FED. ROAD DIST. NO. _ ILLINOIS FED. AID PROJECT

* VARIOUS

N

NOT TO SCALE

DESCRIPTION	QUANTITY
SIGN PANEL, TYPE I	23 SQ FT
SERVICE INSTALLATION, TYPE B (MODIFIED)	1 EACH
CONDUIT IN TRENCH, 1 1/2" DIA, PVC	634 FEET
CONDUIT PUSHED, 1 1/2" DIA., PVC	53 FEET
CONDUIT ATTACHED TO STRUCTURE, 1 1/2" DIA, GALVANIZED STEEL	46 FEET
GULFBOX JUNCTION	2 EACH
TRENCH AND BACKFILL FOR ELECTRICAL WORK	634 FEET
FLASHER CONTROLLER	1 EACH
ELECTRIC CABLE IN CONDUIT, SIGNAL NO. 14 3C	901 FEET
SIGNAL HEAD, POLYCARBONATE, LED, 1-FACE, 1-SECTION, POST MOUNTED	2 EACH
FURNISHING AND SETTING WOOD POST	2 EACH
REMOVE EXISTING SIGN POST	2 EACH

NOTES

[1] GROUND CONTROLLER, SERVICE EXPOSED METALLIC CONDUIT IN ACCORDANCE WITH NEC REQUIREMENTS. COST INCLUDED IN CONTRACT.

[2] NO. 14 SPARE CONDUCTOR CAN BE USED FOR GROUNDING. COST INCLUDED IN CONTRACT

[3] PROVIDE A 4" X 6" X 10' SERVICE POLE COST INCLUDED IN SERVICE INSTALLATION, TYPE B (MODIFIED)

[4] #6 1/C SERVICE CABLE SHALL BE INCLUDED IN THE BID PRICE FOR SERVICE INSTALLATION, TYPE B (MODIFIED)

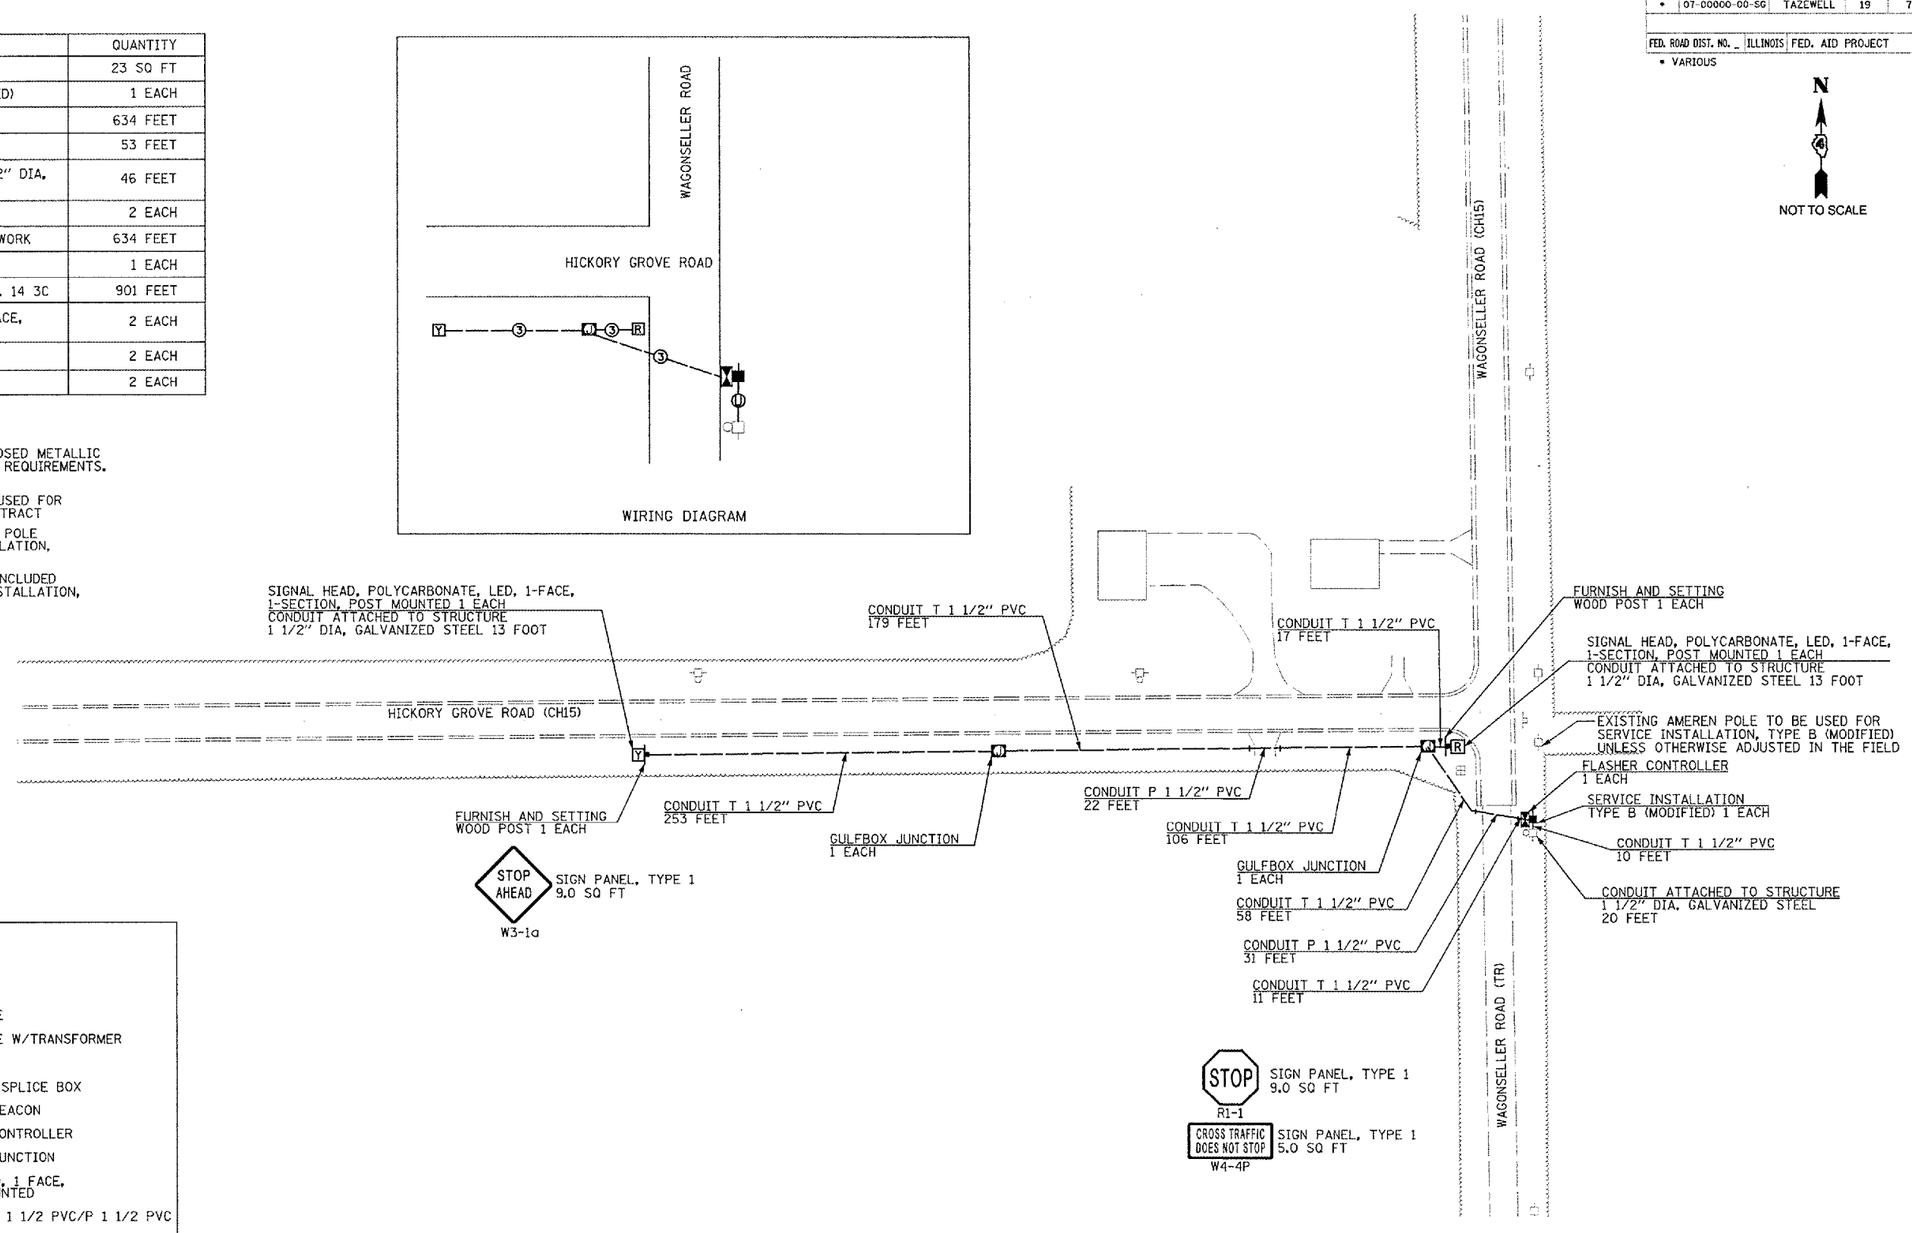

LEGEND

(TR)	TOWNSHIP ROAD
(CH)	COUNTY HIGHWAY
	EXISTING POWER POLE
	EXISTING POWER POLE W/TRANSFORMER
	EXISTING SIGN
	EXISTING TELEPHONE SPLICE BOX
	EXISTING FLASHING BEACON
	PROPOSED FLASHER CONTROLLER
	PROPOSED GULFBOX JUNCTION
Y R	TRAFFIC SIGNAL HEAD, 1 FACE, 1 SECTION, POST MOUNTED
	PROPOSED CONDUIT T 1 1/2 PVC/P 1 1/2 PVC
3	NO. 14 3C
	PROPOSED SERVICE INSTALLATION, TYPE B
	PROPOSED SIGN POST
A	AERIAL SERVICE CABLE (BY OTHERS)
U	UNDERGROUND SERVICE CABLE

REVISIONS	
NAME	DATE

ILLINOIS DEPARTMENT OF TRANSPORTATION

TAZEWELL COUNTY
SAFETY IMPROVEMENTS
HICKORY GROVE & WAGONSELLER
INTERSECTION

SCALE: NO SCALE DRAWN BY MEW

DATE 03/20/2007 CHECKED BY DLH SDO

LOCATION 5

Copyright © 2007 D.A.S. Consulting Services, LLC

D.A.S. Consulting Services, LLC
600 Bassler Lake Drive
Chrisman, Illinois 61524

PLOT DATE = 4/7/2007
FILE NAME = c:\data-proj\06jobs\06id025a\cad\civil\sheet\c-sh025.dgn