CONTRACT NO. 72829

F.A.P. RTE.	SECTION	COUNTY	TOTAL SHEETS	SHEET NO.
75	84-12; 11-3	•	729	450
STA. N/A		TO STA. N/A		
FED. ROAD DIST. NO. 5	ILLINOIS	FED. AID PROJECT		

• SANGAMON AND CHRISTIAN

LEGEND

TEMPORARY LIGHTING CONTROLLER

TEMPORARY LIGHTING UNIT, 50' WOOD POLE, CLASS 3 WITH 250W HPS MULTIMOUNT LUMINARE, 42' MOUNTING HEIGHT, ARROW INDICATES LUMINARE AIMING DIRECTION

—A— AERIAL CABLE, 2-1/C NO. 4 ALUMINUM WITH MESSENGER WIRE, UNLESS NOTED OTHERWISE

—L— UNIT DUCT, 600V, 2-1/C NO. 6, 1/C NO. 8 GROUND, (XLP-TYPE USE), 1" POLYETHYLENE

NOTES

1. RE-AIM EXISTING MULTIMOUNT LUMINARE AS SHOWN.
2. TEMPORARY WOOD POLES SHALL BE TALLER AS NEEDED TO MAINTAIN REQUIRED GROUND CLEARANCE OF AERIAL CABLES AND 42 FEET MOUNTING HEIGHT.
3. TEMPORARY WOOD POLES SHALL BE SETBACK MIN. 30 FEET FROM EDGE OF PAVEMENT OR 4 FOOT BEHIND THE GUARDRAIL OR BARRIER.
4. ALL EXISTING TEMPORARY STEEL POLES, METAL SCREW IN FOUNDATIONS AND LUMINAIRES FOR THOSE STEEL POLES AND THE LUMINAIRES ON THE TEMPORARY WOOD POLES ARE TO REMAIN THE PROPERTY OF IDOT AND ARE TO BE STORED AT A LOCATION AS DIRECTED BY THE ENGINEER ALONG WITH ANY OTHER ITEMS AS DEEMED SALVAGABLE AS DETERMINED BY THE ENGINEER.

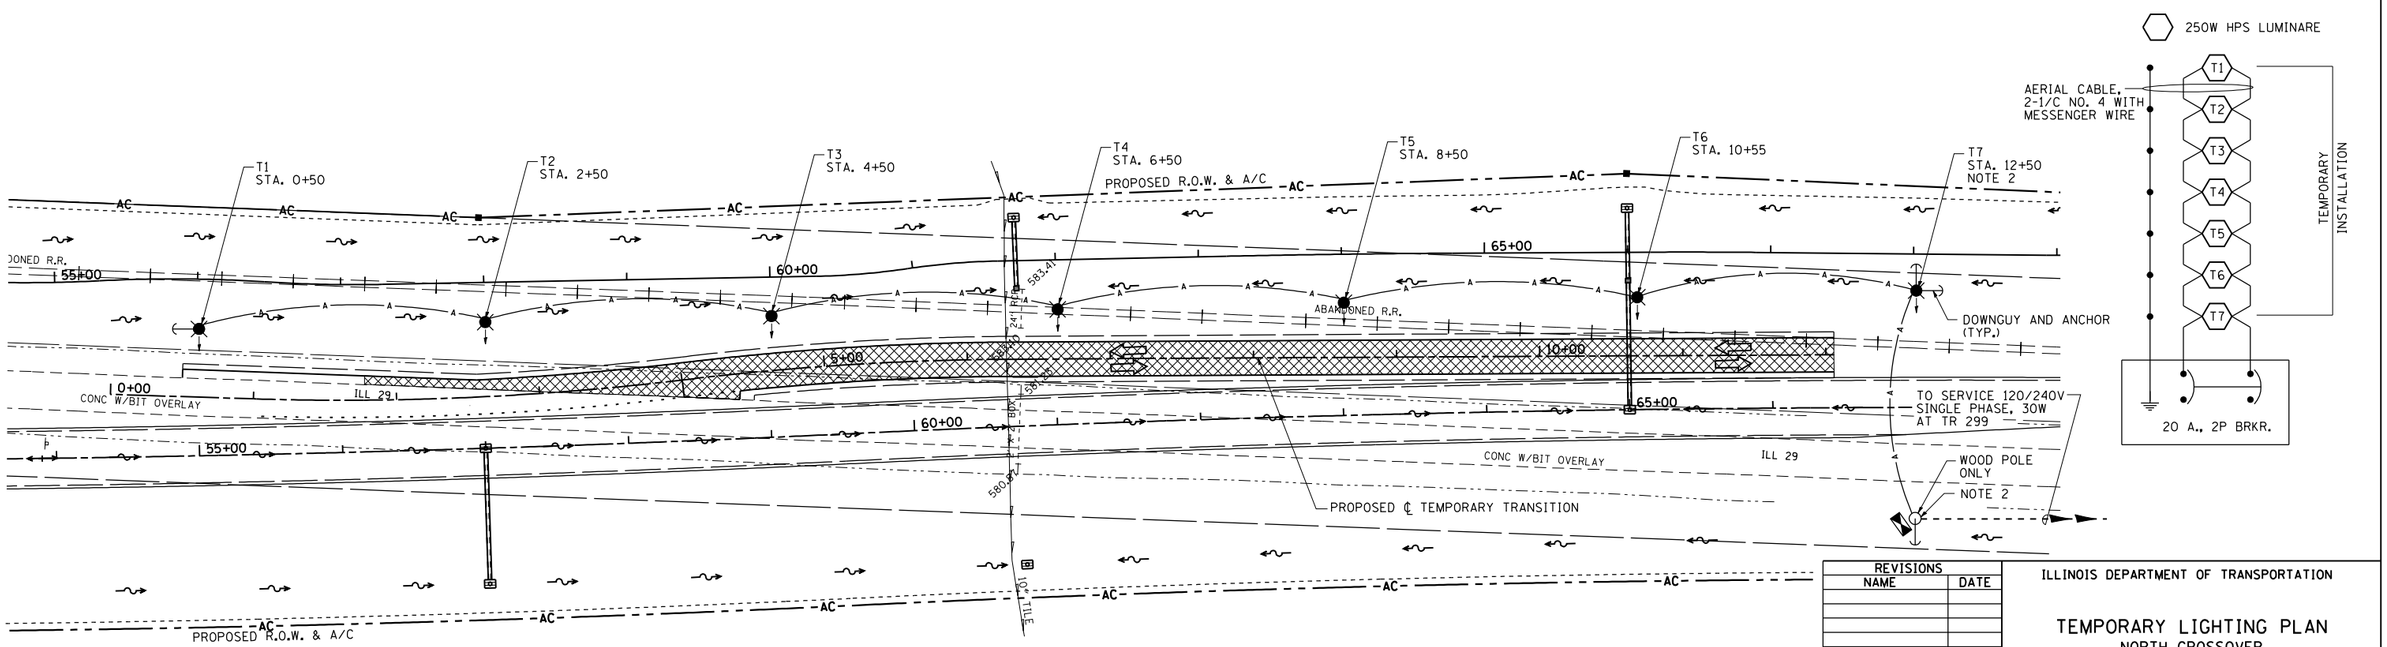

REVISIONS	
NAME	DATE

ILLINOIS DEPARTMENT OF TRANSPORTATION

TEMPORARY LIGHTING PLAN
NORTH CROSSOVER

SCALE: 1" = 50'
DATE: 03/06/2012
DRAWN BY: IDOT
CHECKED BY: J.M.M.

Default
L:\IDOT\030660\draw\sheets\D672829-sht-LIGHT_Temp.North.dgn
5/9/2012