CONTRACT NO. 90758

F.A.I RTE.	SECTION	COUNTY	TOTAL SHEETS	SHEET NO.
57	10-32HB-3,K	CHAMPAIGN	352	218
STA. 29+00.00		TO STA. 30+00.00		
FED. ROAD DIST. NO.	ILLINOIS	FED. AID PROJECT		

CURTIS ROAD

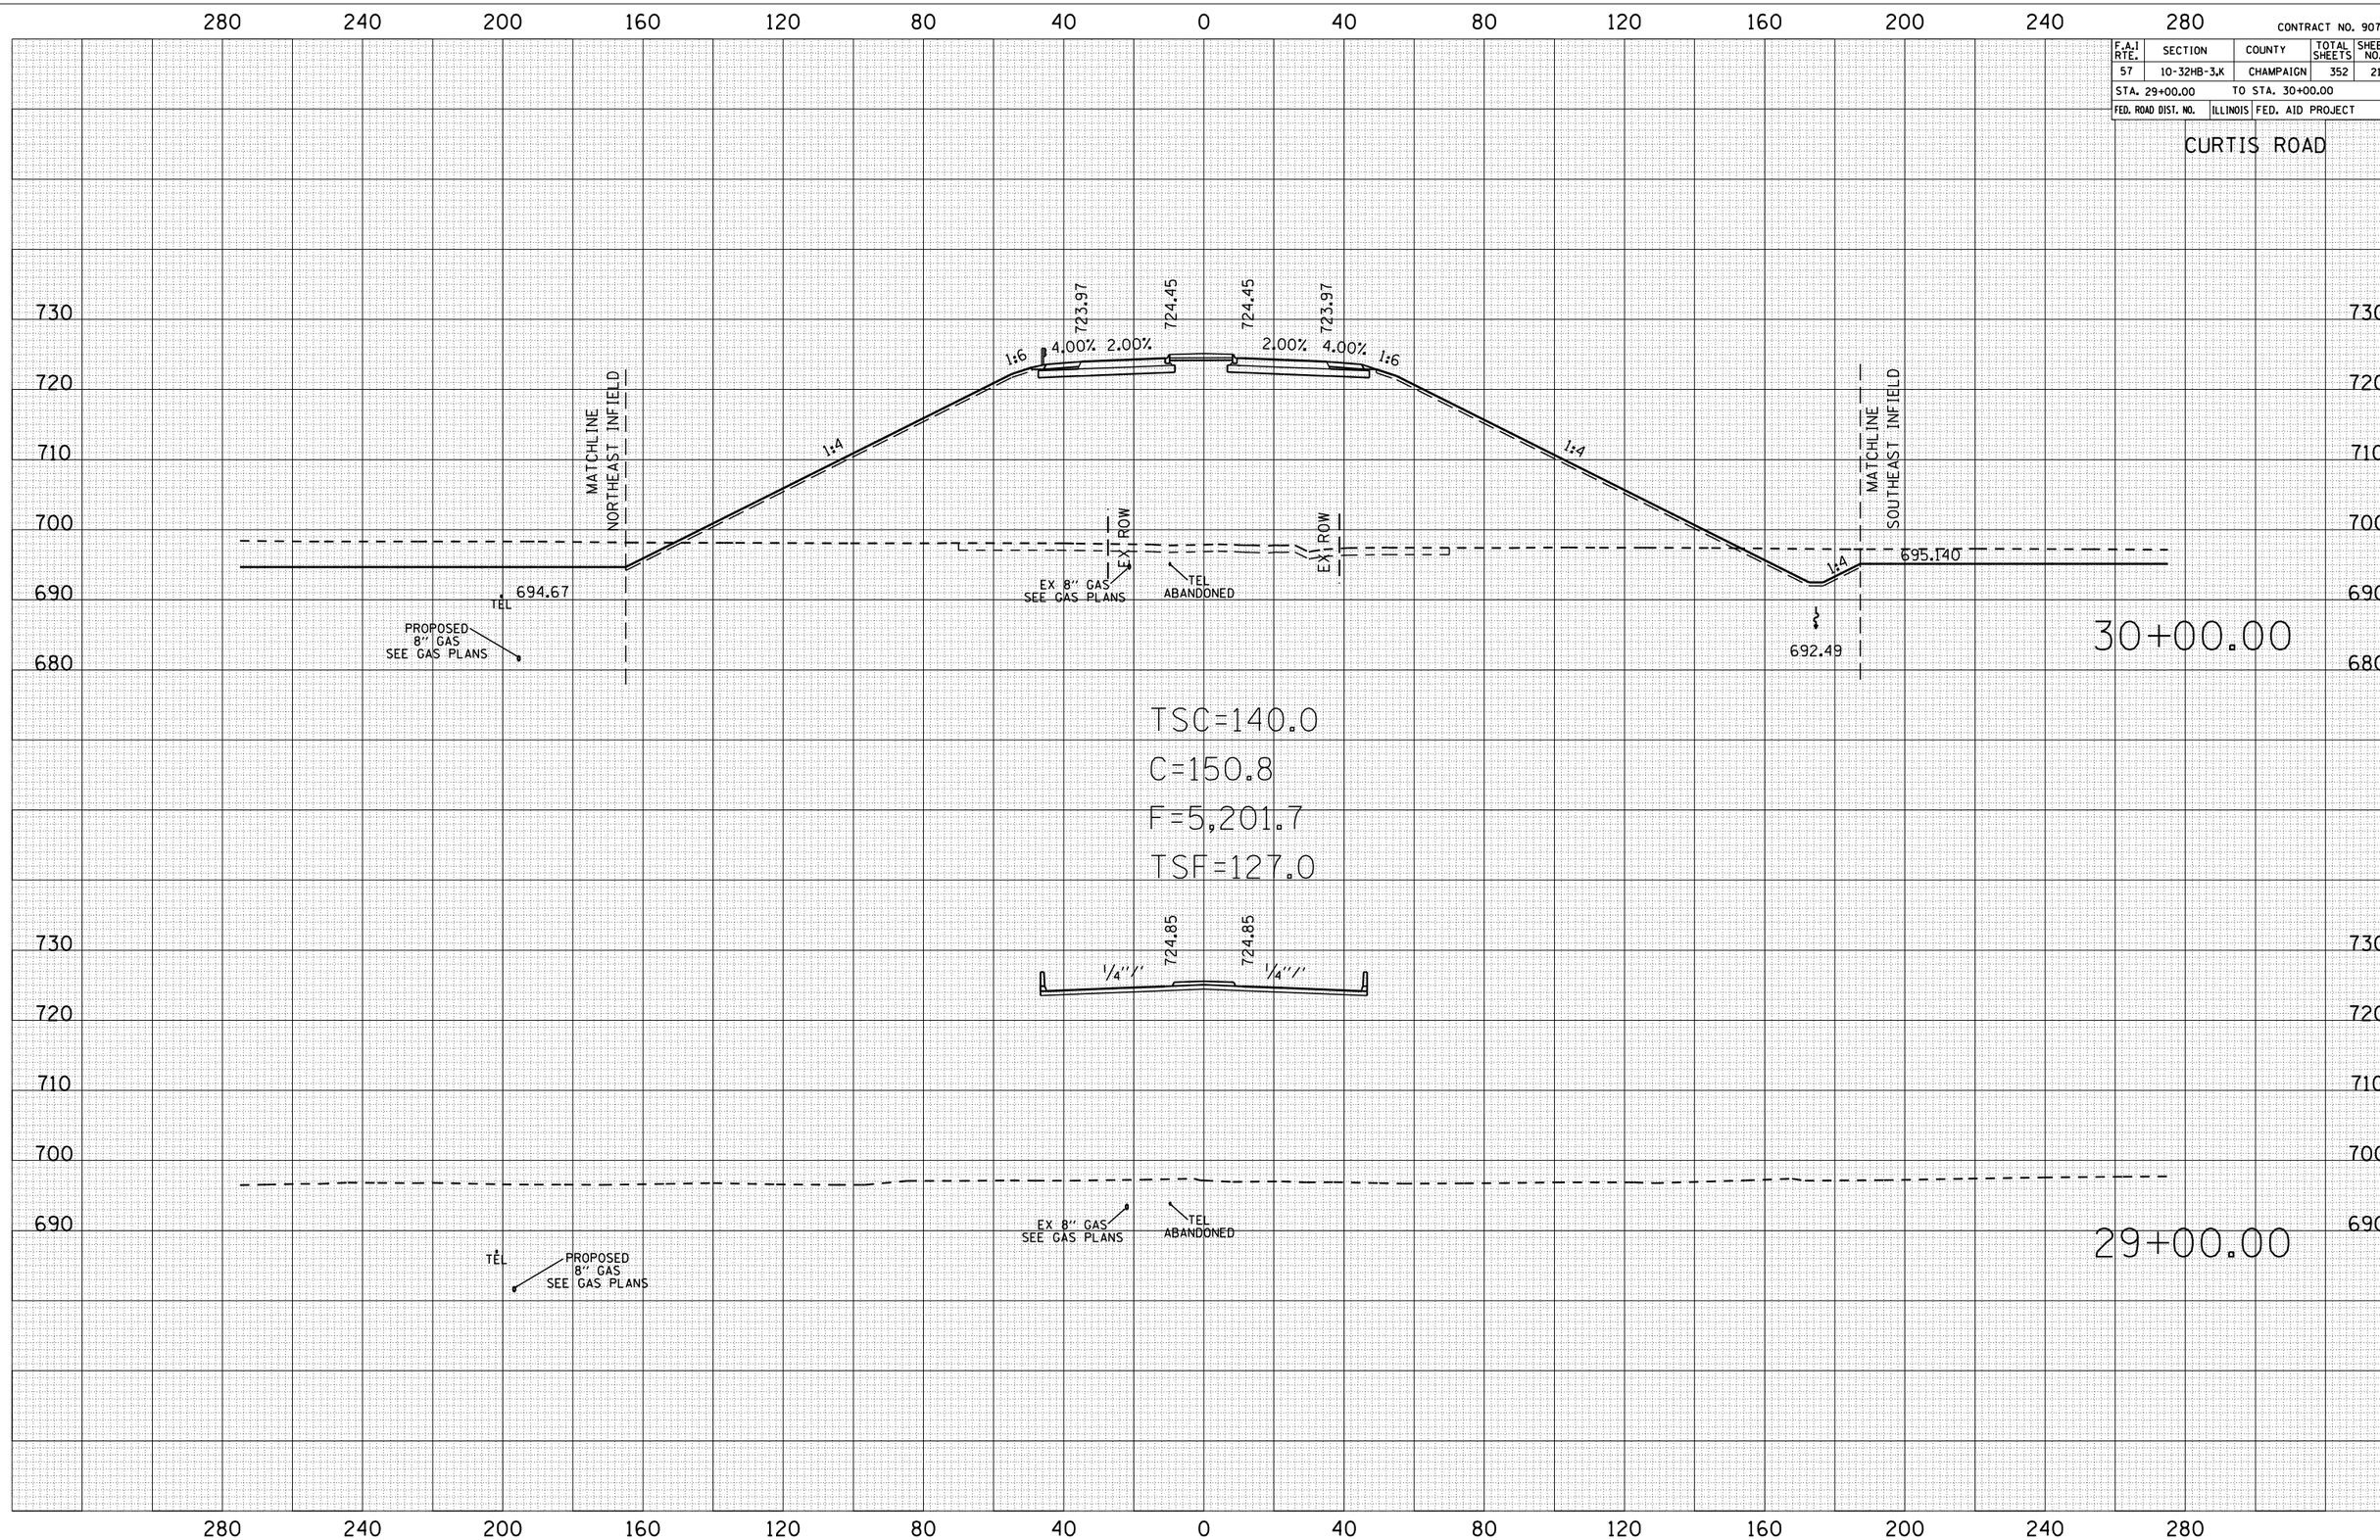

FINAL SURVEY		BY	DATE
	SURVEYED		
	PLOTTED		
NOTE BOOK	TRANSFERRED		
	AREAS		
NO.	AREAS CHECKED		

ORIGINAL SURVEY		BY	DATE
	SURVEYED		
	PLOTTED		
NOTE BOOK	TRANSFERRED		
	AREAS		
NO.	AREAS CHECKED		