CONTRACT NO. 97278

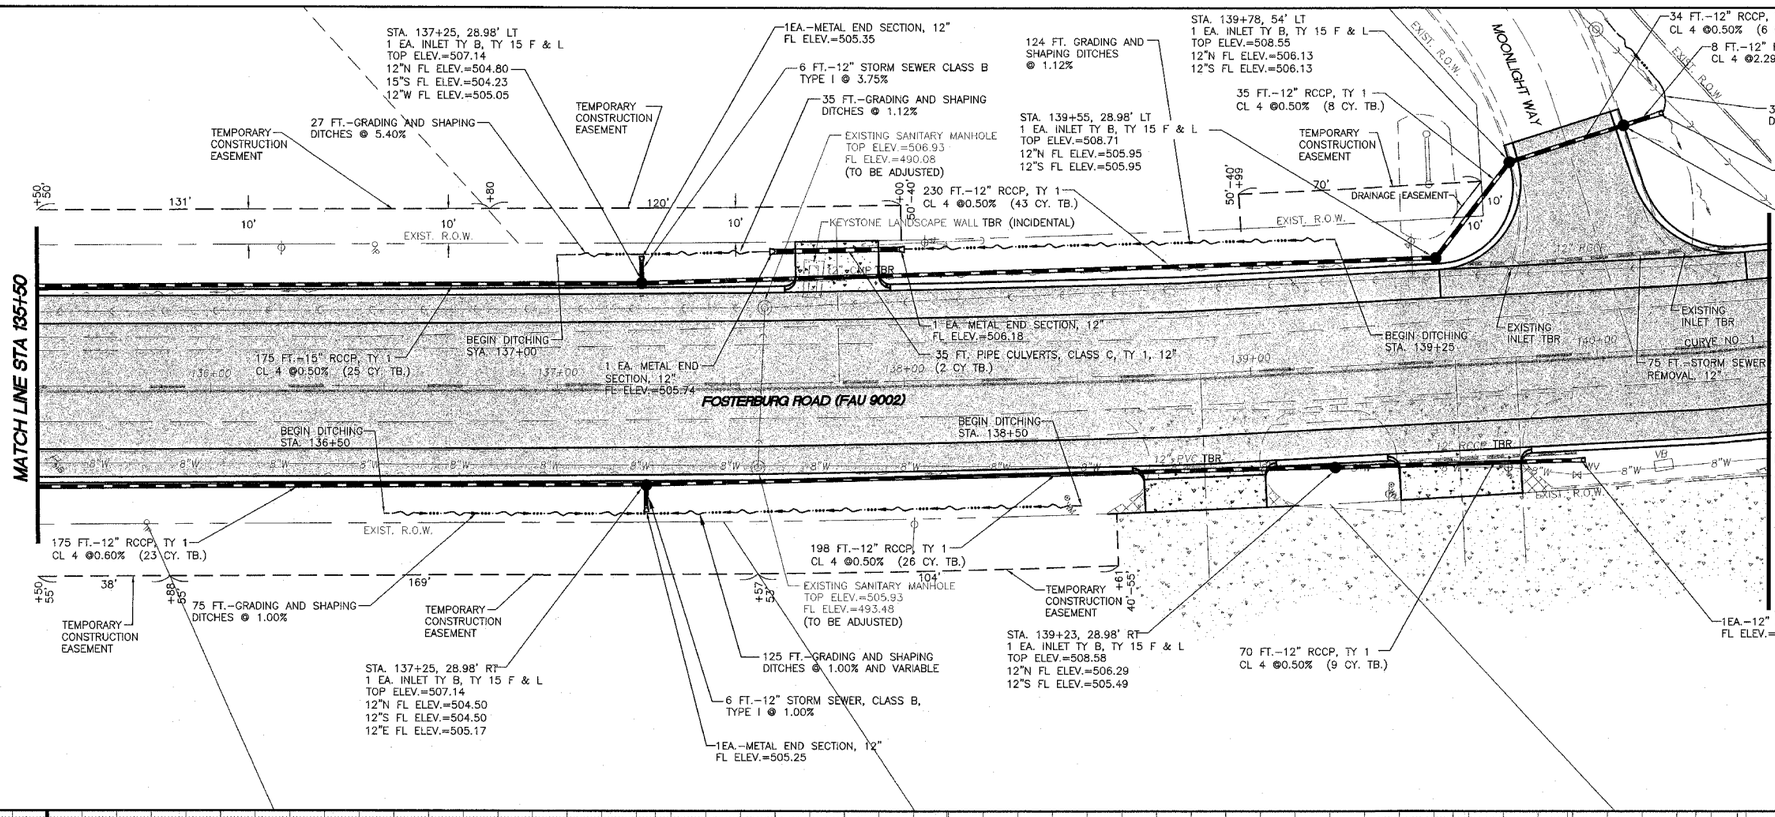

CURVE NO.1
= 15°24'
T= 581.0
L= 1155.1
R= 4297.3

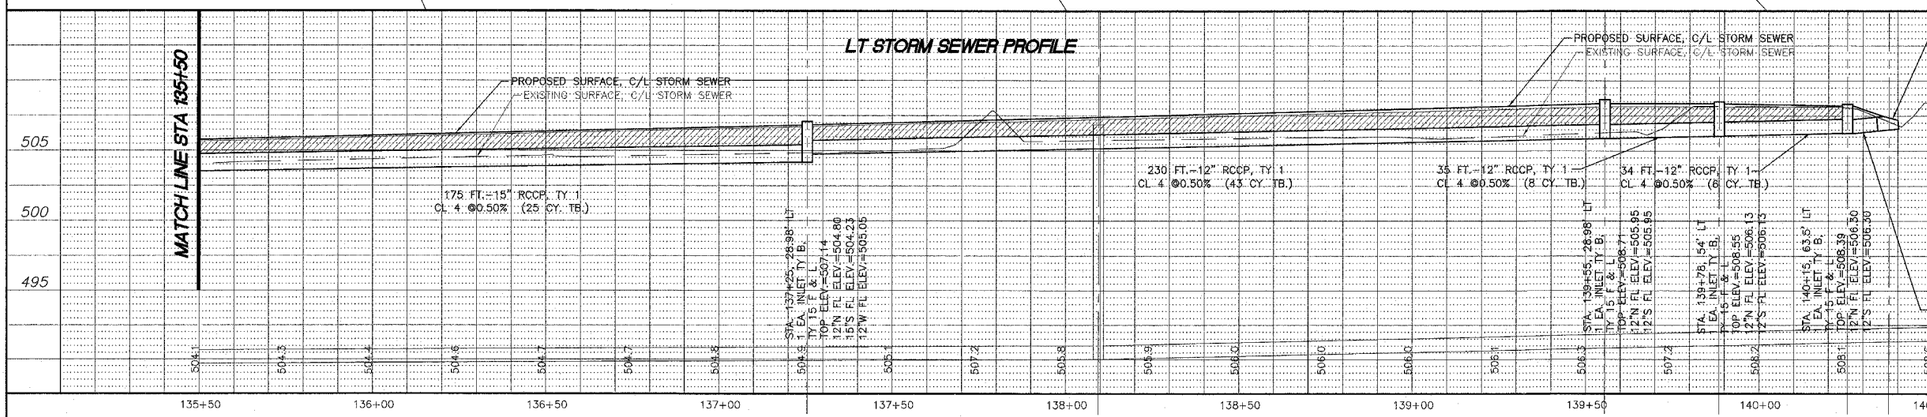

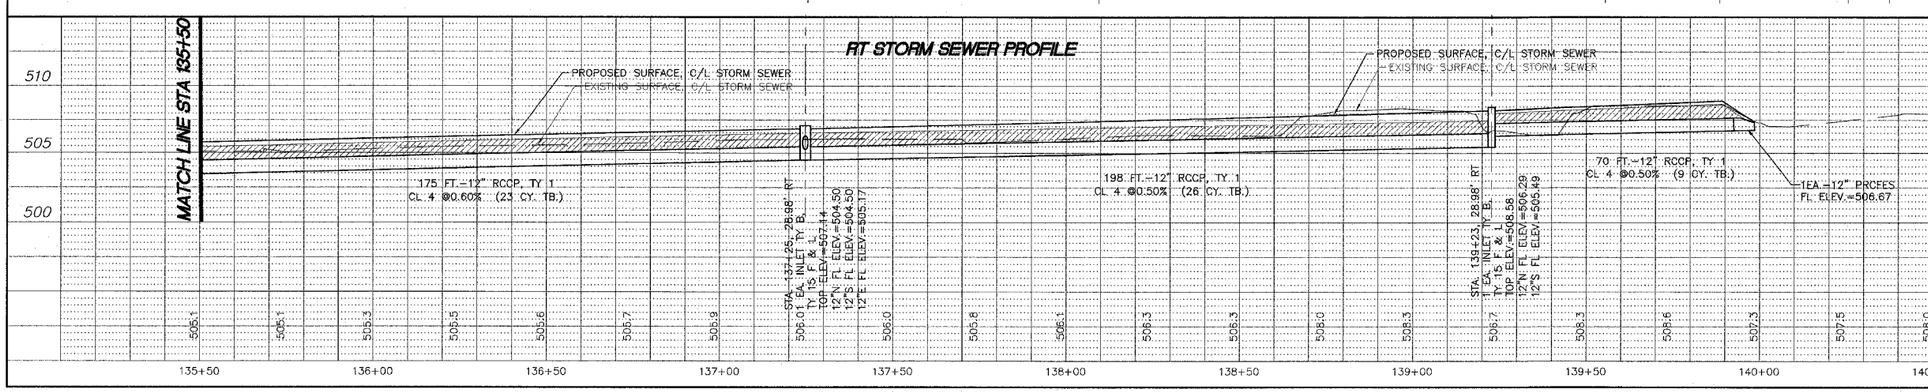

REVISIONS

SMS ENGINEERS
Sheppard, Morgan & Schwaab, Inc.
CONSULTING ENGINEERS AND LAND SURVEYORS
215 Market Street, P.O. Box E, Alton, IL 62002- 618/462-9755- Email: mail@smsengineers.com
10 Central Industrial Drive, Granite City, IL 62040- 618/877-5700- E-mail: mail@smsengineers.com

FOSTERBURG ROAD IMPROVEMENTS-PHASE 1
ALTON, ILLINOIS
FAU ROUTE 9002
ALTON SECTION 03-00218-00-WR
PLAN AND PROFILE - STORM SEWER

B-FOSTERPPSTORM.DWG	
REF. BK.	PG.
JOB NO.	205889
DSN. BY:	CLA
DWN. BY:	CDP
CHK. BY:	JHH
DATE:	JANUARY, 2006
SCALE:	HORIZ. 1"=20' VERT. 1"=5'
SHEET 21 OF 38	

K:\pc-land projects\Alton Fosterburg Road (205889) alt hb\dwg\B-fosterpposturm.dwg, 3/15/2006 9:25:37 AM, cpruitt, 1:20