GUIDE SIGN SEQUENCE NUMBERING CODE

EXAMPLE

NB - TR - 100

SIGN PANEL NUMBER

DIRECTION OF TRAFFIC

NB - NORTHBOUND I-55
SB - SOUTHBOUND I-55
R** - RAMPS A - AF
KEN - KENNEDY ROAD
113 - ILLINOIS ROUTE 113
LOR - LORENZO ROAD
NRR - NORTH RIVER ROAD
ARS - ARSENAL ROAD
BLF - BLUFF ROAD
US6 - U.S. ROUTE 6

MOUNTING TYPE

TR - TRUSS
CL - CANTILEVER
TS - TELESCOPING STEEL POST
WP - WOOD POST
MP - METAL POST
PM - POLE MOUNTED
GM - GROUND MOUNTED

REMOVE AND REPLACE SIGN PANEL

EXISTING LUMINAIRE TO BE REMOVED

REMOVE SIGN PANEL & SUPPORT (NO REPLACEMENT)

* NEW SIGN PANEL AND SUPPORT(S)

\# REMOVE AND REPLACE SIGN PANEL WITH NEW SUPPORT(S)

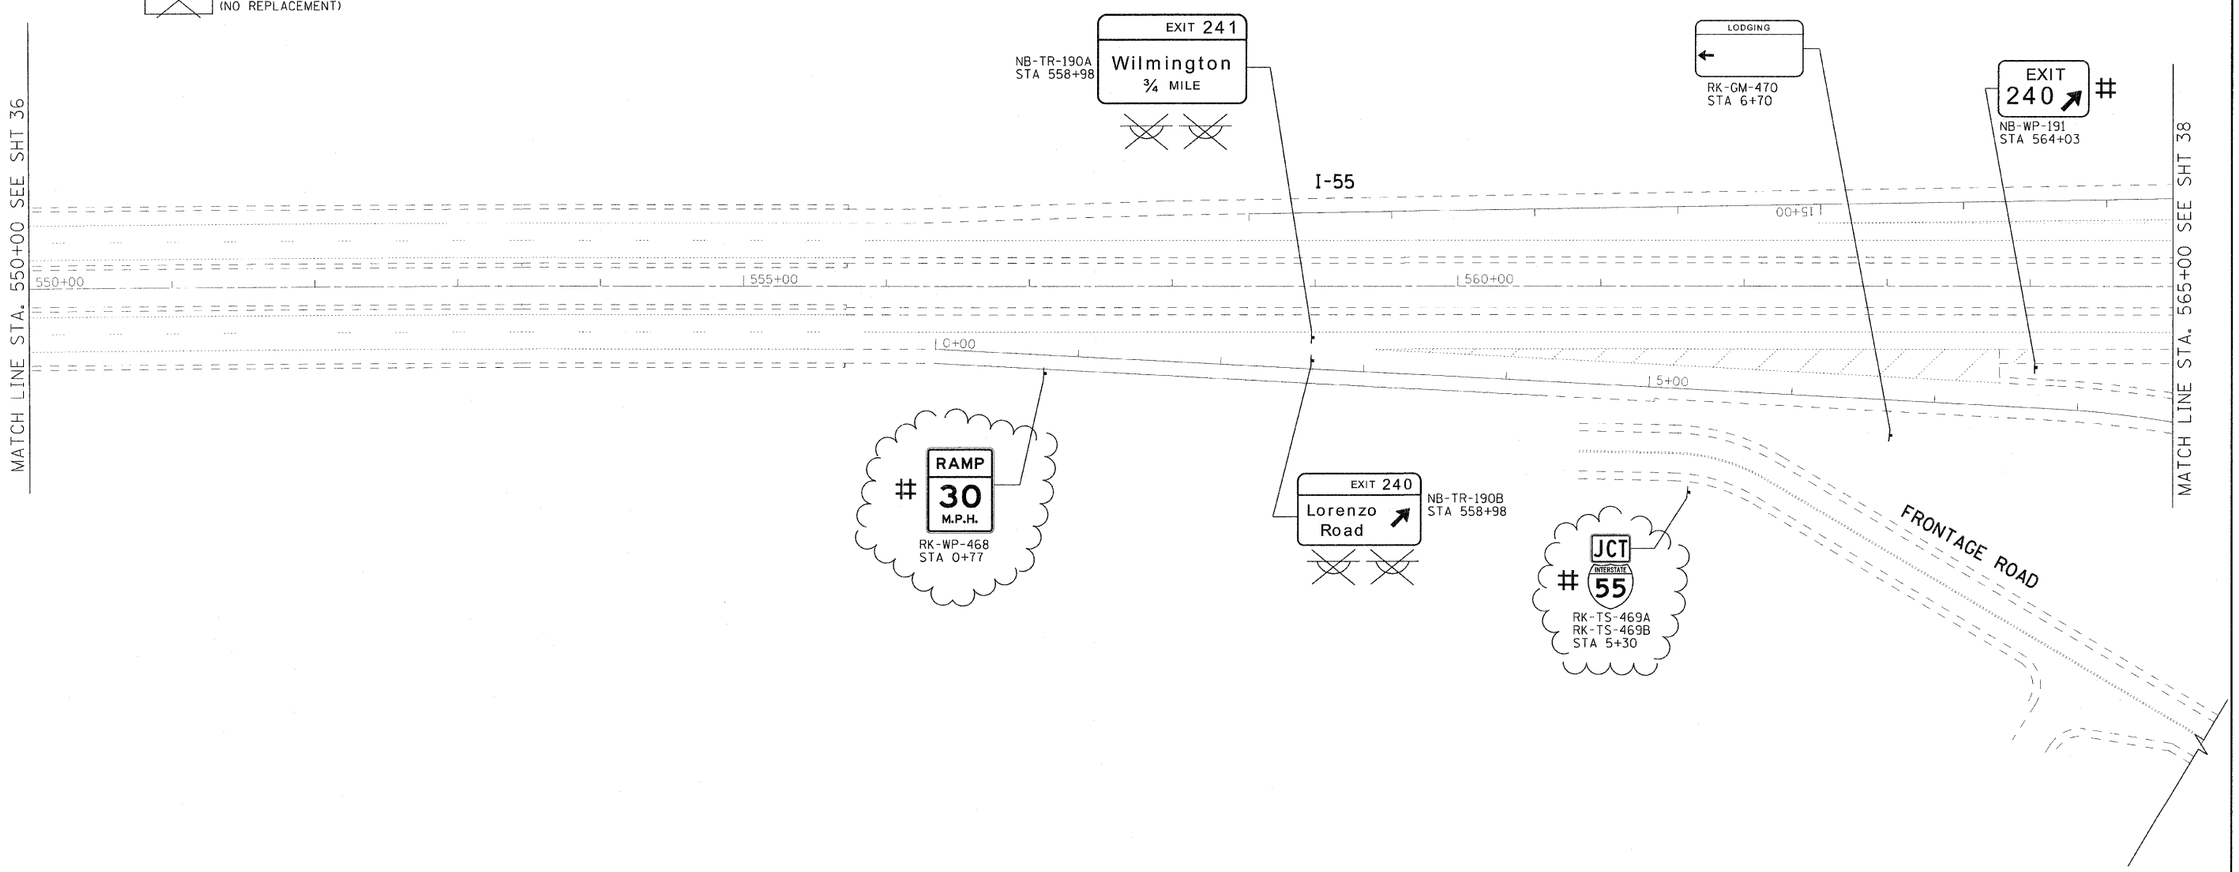

Rev. Sheet 6-7-11

BAXTER & WOODMAN Consulting Engineers	USER NAME = 231wkb	DESIGNED - DJS	REVISED - 5-27-11 ADD.1	STATE OF ILLINOIS DEPARTMENT OF TRANSPORTATION	IL. ROUTE 55 GRUNDY COUNTY LINE TO US 6
		DRAWN - UKB	REVISED -		
	PLOT SCALE = 50.0000 ' / IN.	CHECKED - RWL	REVISED -		
	PLOT DATE = 5/26/2011	DATE - 11-8-10	REVISED -		SCALE: 1"=50 SHEET NO. OF SHEETS STA. 550+00 TO STA. 565+00

F.A.I RTE.	SECTION	COUNTY	TOTAL SHEETS	SHEET NO.
55	2010-114-SG	WILL	115	37
		CONTRACT NO.60M48		
FED. ROAD DIST. NO. 1	ILLINOIS	FED. AID PROJECT		

COPYRIGHT © 2005, BY BAXTER & WOODMAN, INC.
PROFESSIONAL ENGINEERS AND LAND SURVEYORS
LICENSE NO. 184-001221 EXPIRES 4/30/2011
5/26/2011 4:09:43 PM
231wkb
...\plotdrv\ver1.PMP2720.cfg
...\P.DTS\00053-WO10-B8W.tbl
C:\Crystal Lake\ILDOT\00053-\AD-Design\WO-10\CADD-SURVEY\DRAWINGS\DGS6010-sht-plan.dgn