LEGEND

- EXISTING OR NEWLY CONSTRUCTED PAVEMENT USED FOR TRAFFIC
- CONSTRUCTION ZONE DURING STAGE
- DIRECTION OF TRAVEL
- TEMPORARY PAVEMENT (SEE TYPICAL SECTION FOR WIDENING)
- BARRICADE, TYPE III
- DRUM WITH STEADY BURNING LIGHT
- ARROW BOARD
- DIRECTION INDICATOR BARRICADE

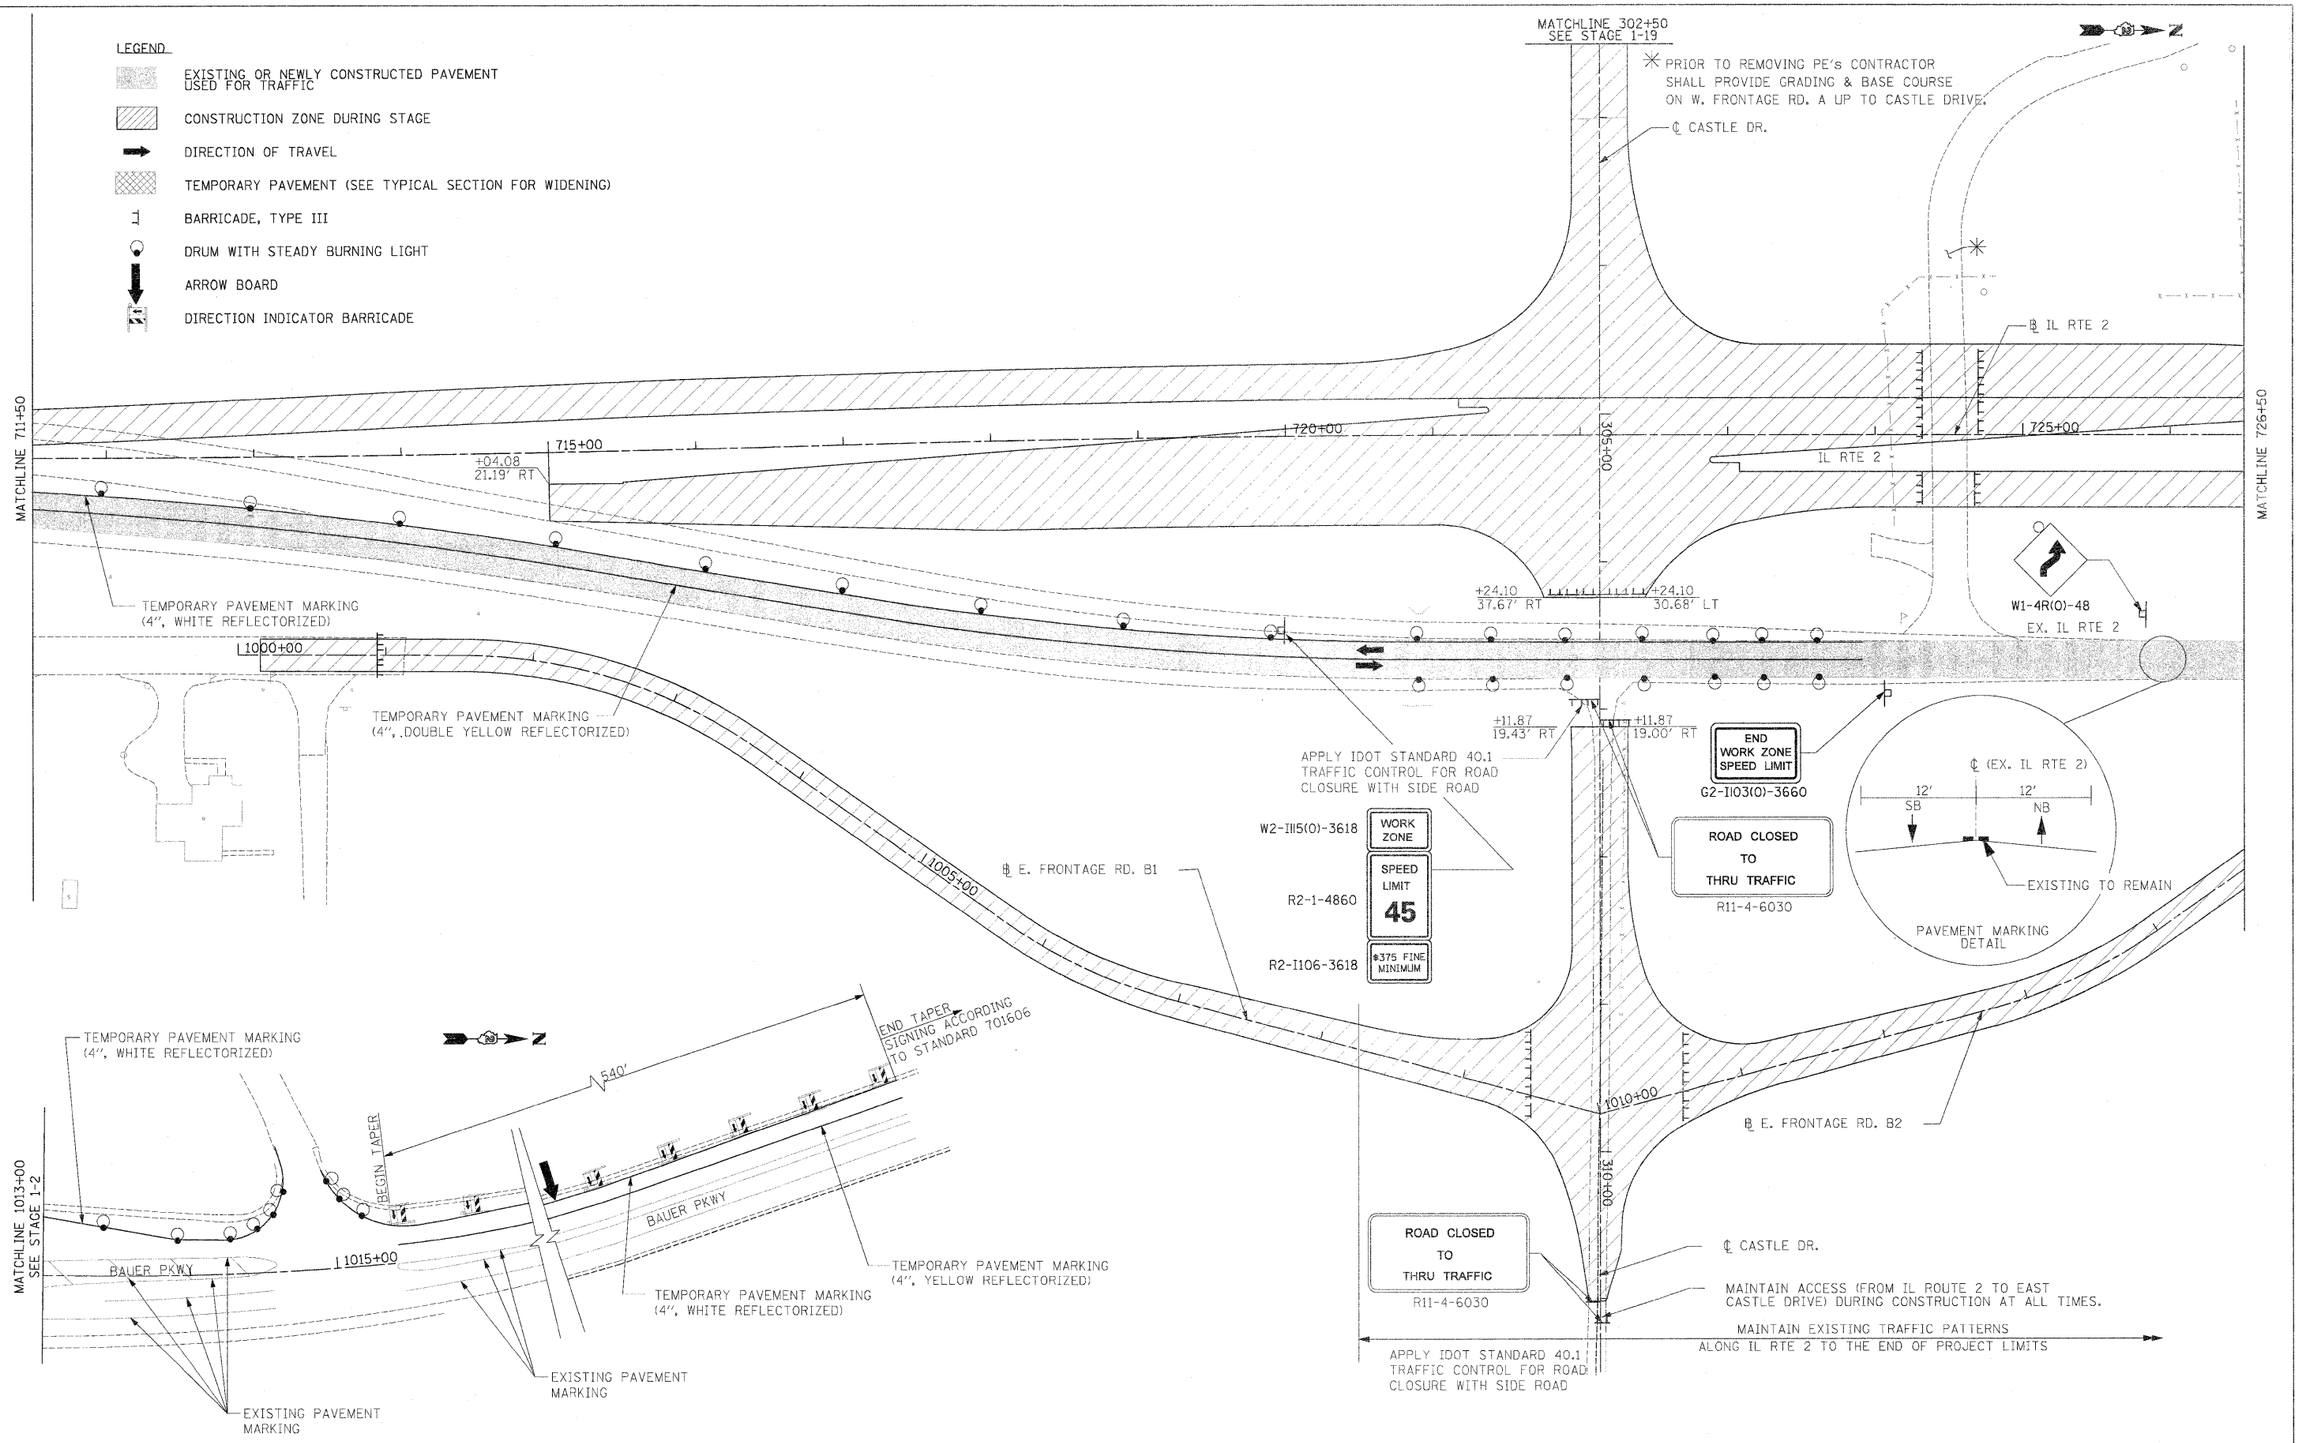

USER NAME = thompsrd	DESIGNED STS/RDT	REVISED -	STATE OF ILLINOIS DEPARTMENT OF TRANSPORTATION
	DRAWN RDT	REVISED -	
PLOT SCALE = 50.0000 FT / IN.	CHECKED GC	REVISED -	
PLOT DATE = 4/4/2011	DATE 01-14-11	REVISED -	

ILLINOIS ROUTE 2
SUGGESTED STAGES OF CONSTRUCTION AND TRAFFIC CONTROL STAGE 1 – 3

SCALE: 1"=50' | SHEET NO. 116 OF 530 SHEETS | STA. 711+50 TO STA. 726+50

F.A.P. RTE.	SECTION	COUNTY	TOTAL SHEETS	SHEET NO.
734	77-2-2 & 77-2B-1	WINNEBAGO	530	116
		CONTRACT NO. 64813		
FED. ROAD DIST. NO.	ILLINOIS	FED. AID PROJECT		