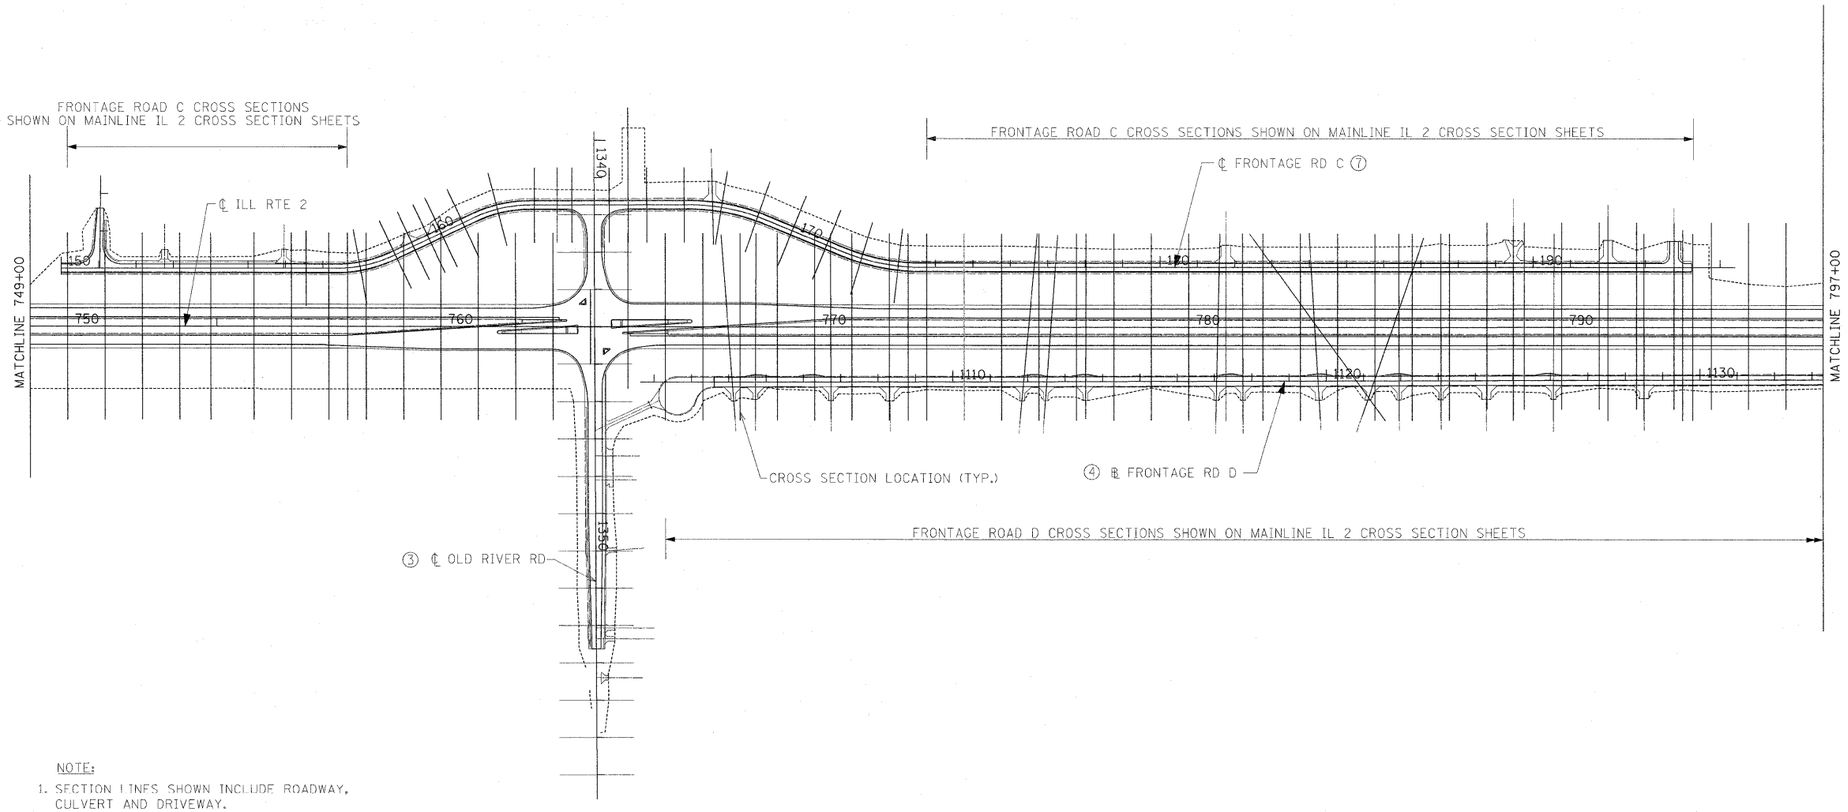

NOTE:

1. SECTION LINES SHOWN INCLUDE ROADWAY, CULVERT AND DRIVEWAY.
2. PARTIAL SECTIONS SHOWN FOR DRIVEWAY INFORMATION.

LEGEND:

(#) ORDER OF FRONTAGE ROAD, SIDE STREET CROSS SECTIONS IN SET

USER NAME = zulkowsd	DESIGNED STS/GC	REVISED -	STATE OF ILLINOIS DEPARTMENT OF TRANSPORTATION
	DRAWN QZ	REVISED -	
PLOT SCALE = 200.0000 FT / IN.	CHECKED GC	REVISED -	
PLOT DATE = 2/2/2011	DATE 01-14-11	REVISED -	

ILLINOIS ROUTE 2 CROSS SECTIONS KEY PLAN
STA 749+00 TO STA 797+00

SCALE: 1" = 200' | SHEET NO. 326 OF 530 SHEETS | STA. | TO STA.

F.A.P. RTE.	SECTION	COUNTY	TOTAL SHEETS	SHEET NO.
734	77-2-2 & 77-2B-1	WINNEBAGO	530	326
		CONTRACT NO. 64813		

FED. ROAD DIST. NO. | ILLINOIS | FED. AID PROJECT

p:\projects\IL2\segment 1\allwells\civil\section\D264813 sht xs 02.dgn