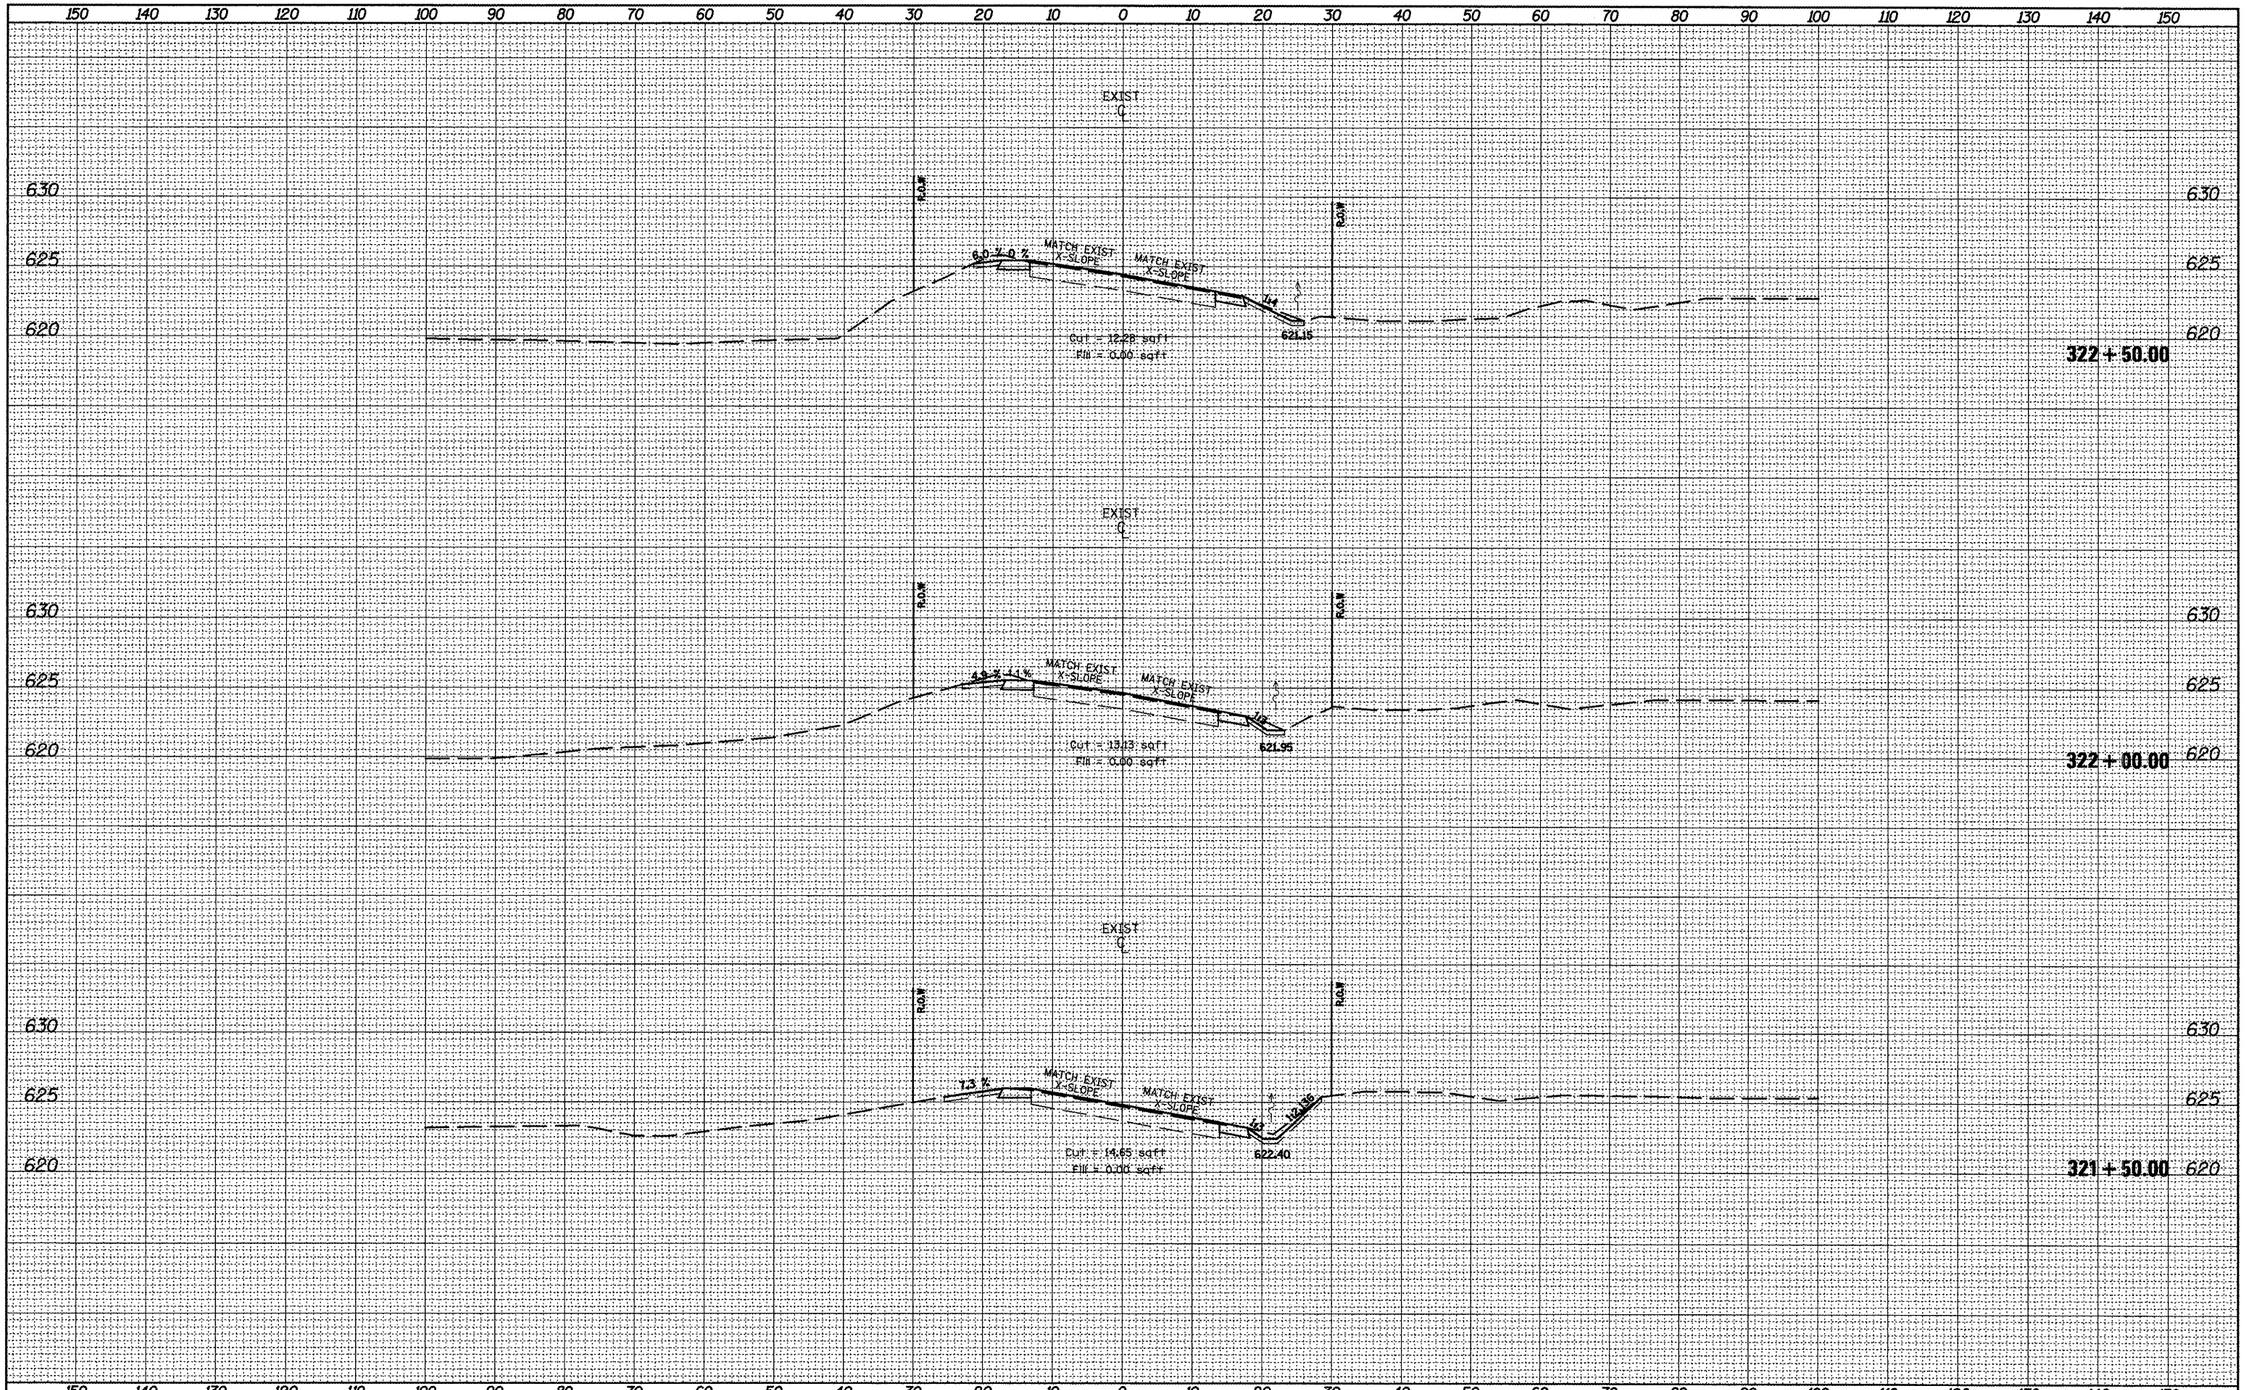

FILE NAME = xssheet-culvert6&7.dgn	USER NAME = mendezpj	DESIGNED -	REVISED -
		DRAWN -	REVISED -
	PLOT SCALE = 20.0000 ' / IN.	CHECKED -	REVISED -
	PLOT DATE = 3/25/2011	DATE -	REVISED -

STATE OF ILLINOIS
DEPARTMENT OF TRANSPORTATION

CROSS SECTIONS

SCALE: | SHEET NO. OF SHEETS | STA. 321+50.00 TO STA. 322+50.00

F.A.P. RTE.	SECTION	COUNTY	TOTAL SHEETS	SHEET NO.
685	**	*	329	236

CONTRACT NO. 68599

ILLINOIS FED. AID PROJECT

SURVEY SURVEYED PLOTTED TEMPLATE AREAS AREAS CHECKED
NOTE BOOK NO.