CONTRACT NO. 72667

F.A.P RTE.	SECTION	COUNTY	TOTAL SHEETS	SHEET NO.
310	69-3	MORGAN	793	724
STA.		TO STA.		
FED. ROAD DIST. NO.	ILLINOIS	FED. AID PROJECT		

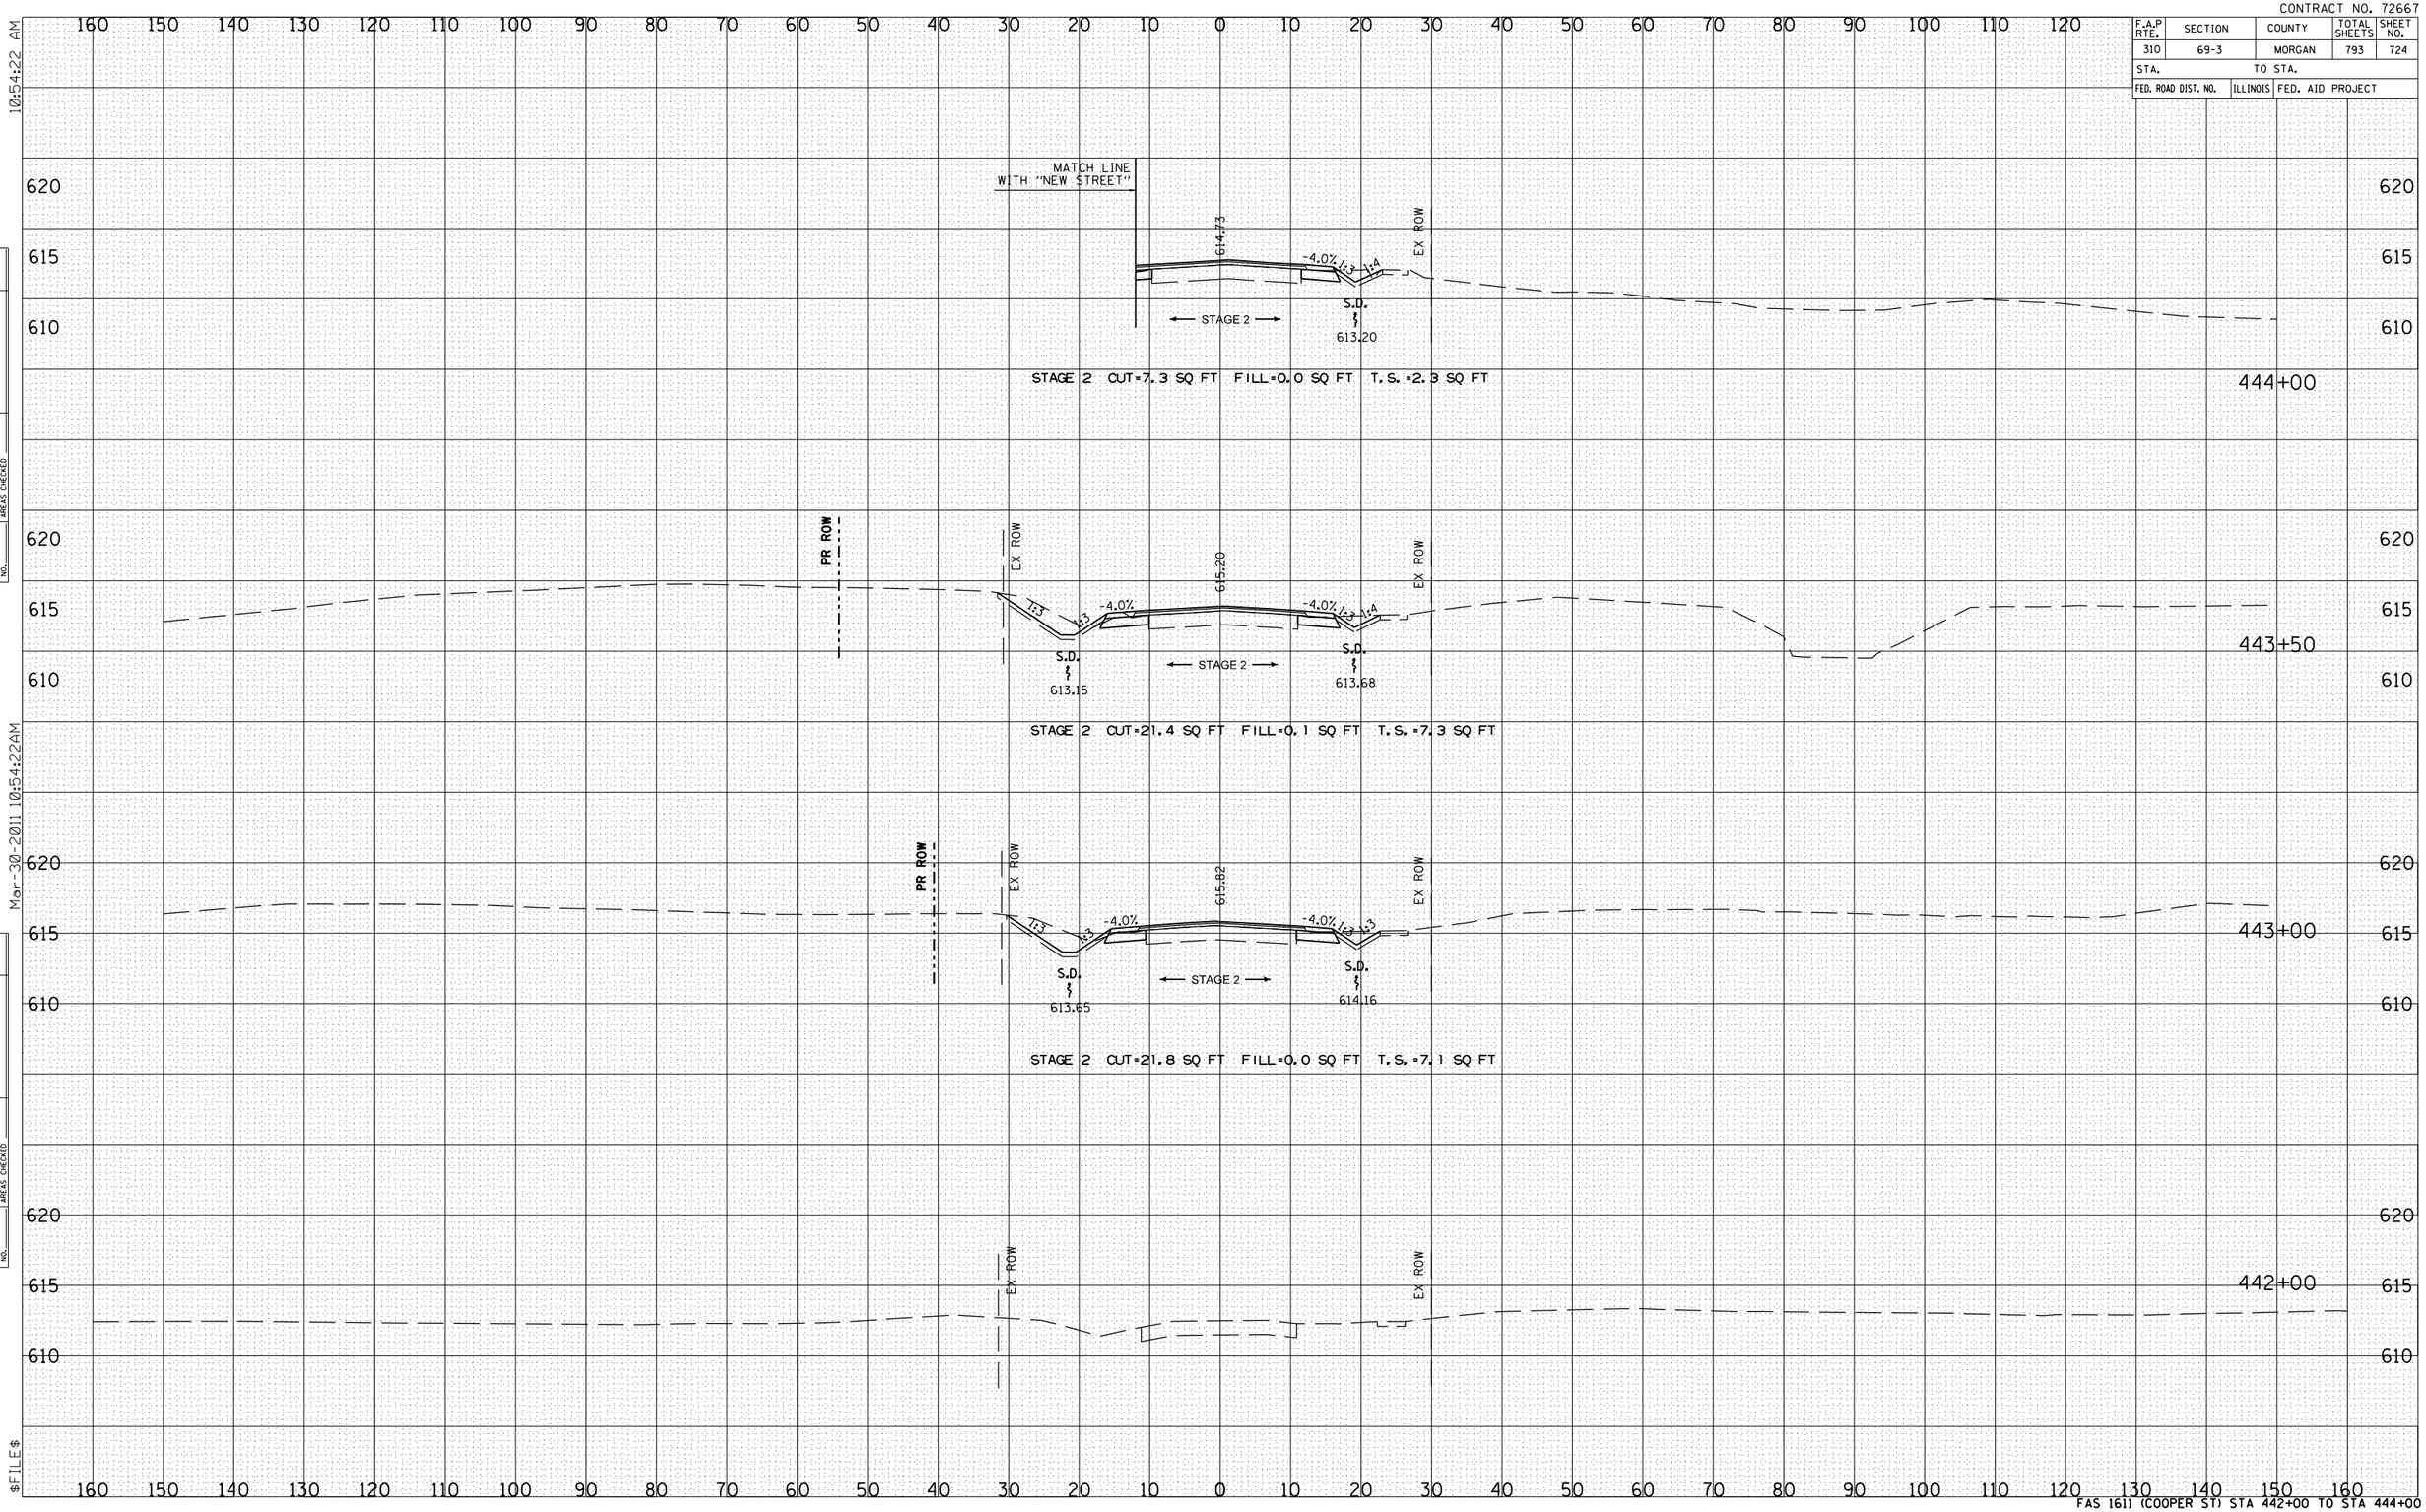

STAGE 2 CUT=7.3 SQ FT FILL=0.0 SQ FT T.S.=2.3 SQ FT

STAGE 2 CUT=21.4 SQ FT FILL=0.1 SQ FT T.S.=7.3 SQ FT

STAGE 2 CUT=21.8 SQ FT FILL=0.0 SQ FT T.S.=7.1 SQ FT

FINAL SURVEY		BY	DATE
NOTE BOOK	SURVEYED		
	PLOTTED		
	TEMPLATE		
	AREAS		
NO.	AREAS CHECKED		

ORIGINAL SURVEY		BY	DATE
NOTE BOOK	SURVEYED		
	PLOTTED		
	TEMPLATE		
	AREAS		
NO.	AREAS CHECKED		

Mar-30-2011 10:54:22AM

$FILE$

FAS 1611 (COOPER ST) STA 442+00 TO STA 444+00