CONTRACT NO. 72667

F.A.P RTE.	SECTION	COUNTY	TOTAL SHEETS	SHEET NO.
310	69-3	MORGAN	793	733
STA.		TO STA.		
FED. ROAD DIST. NO.	ILLINOIS	FED. AID PROJECT		

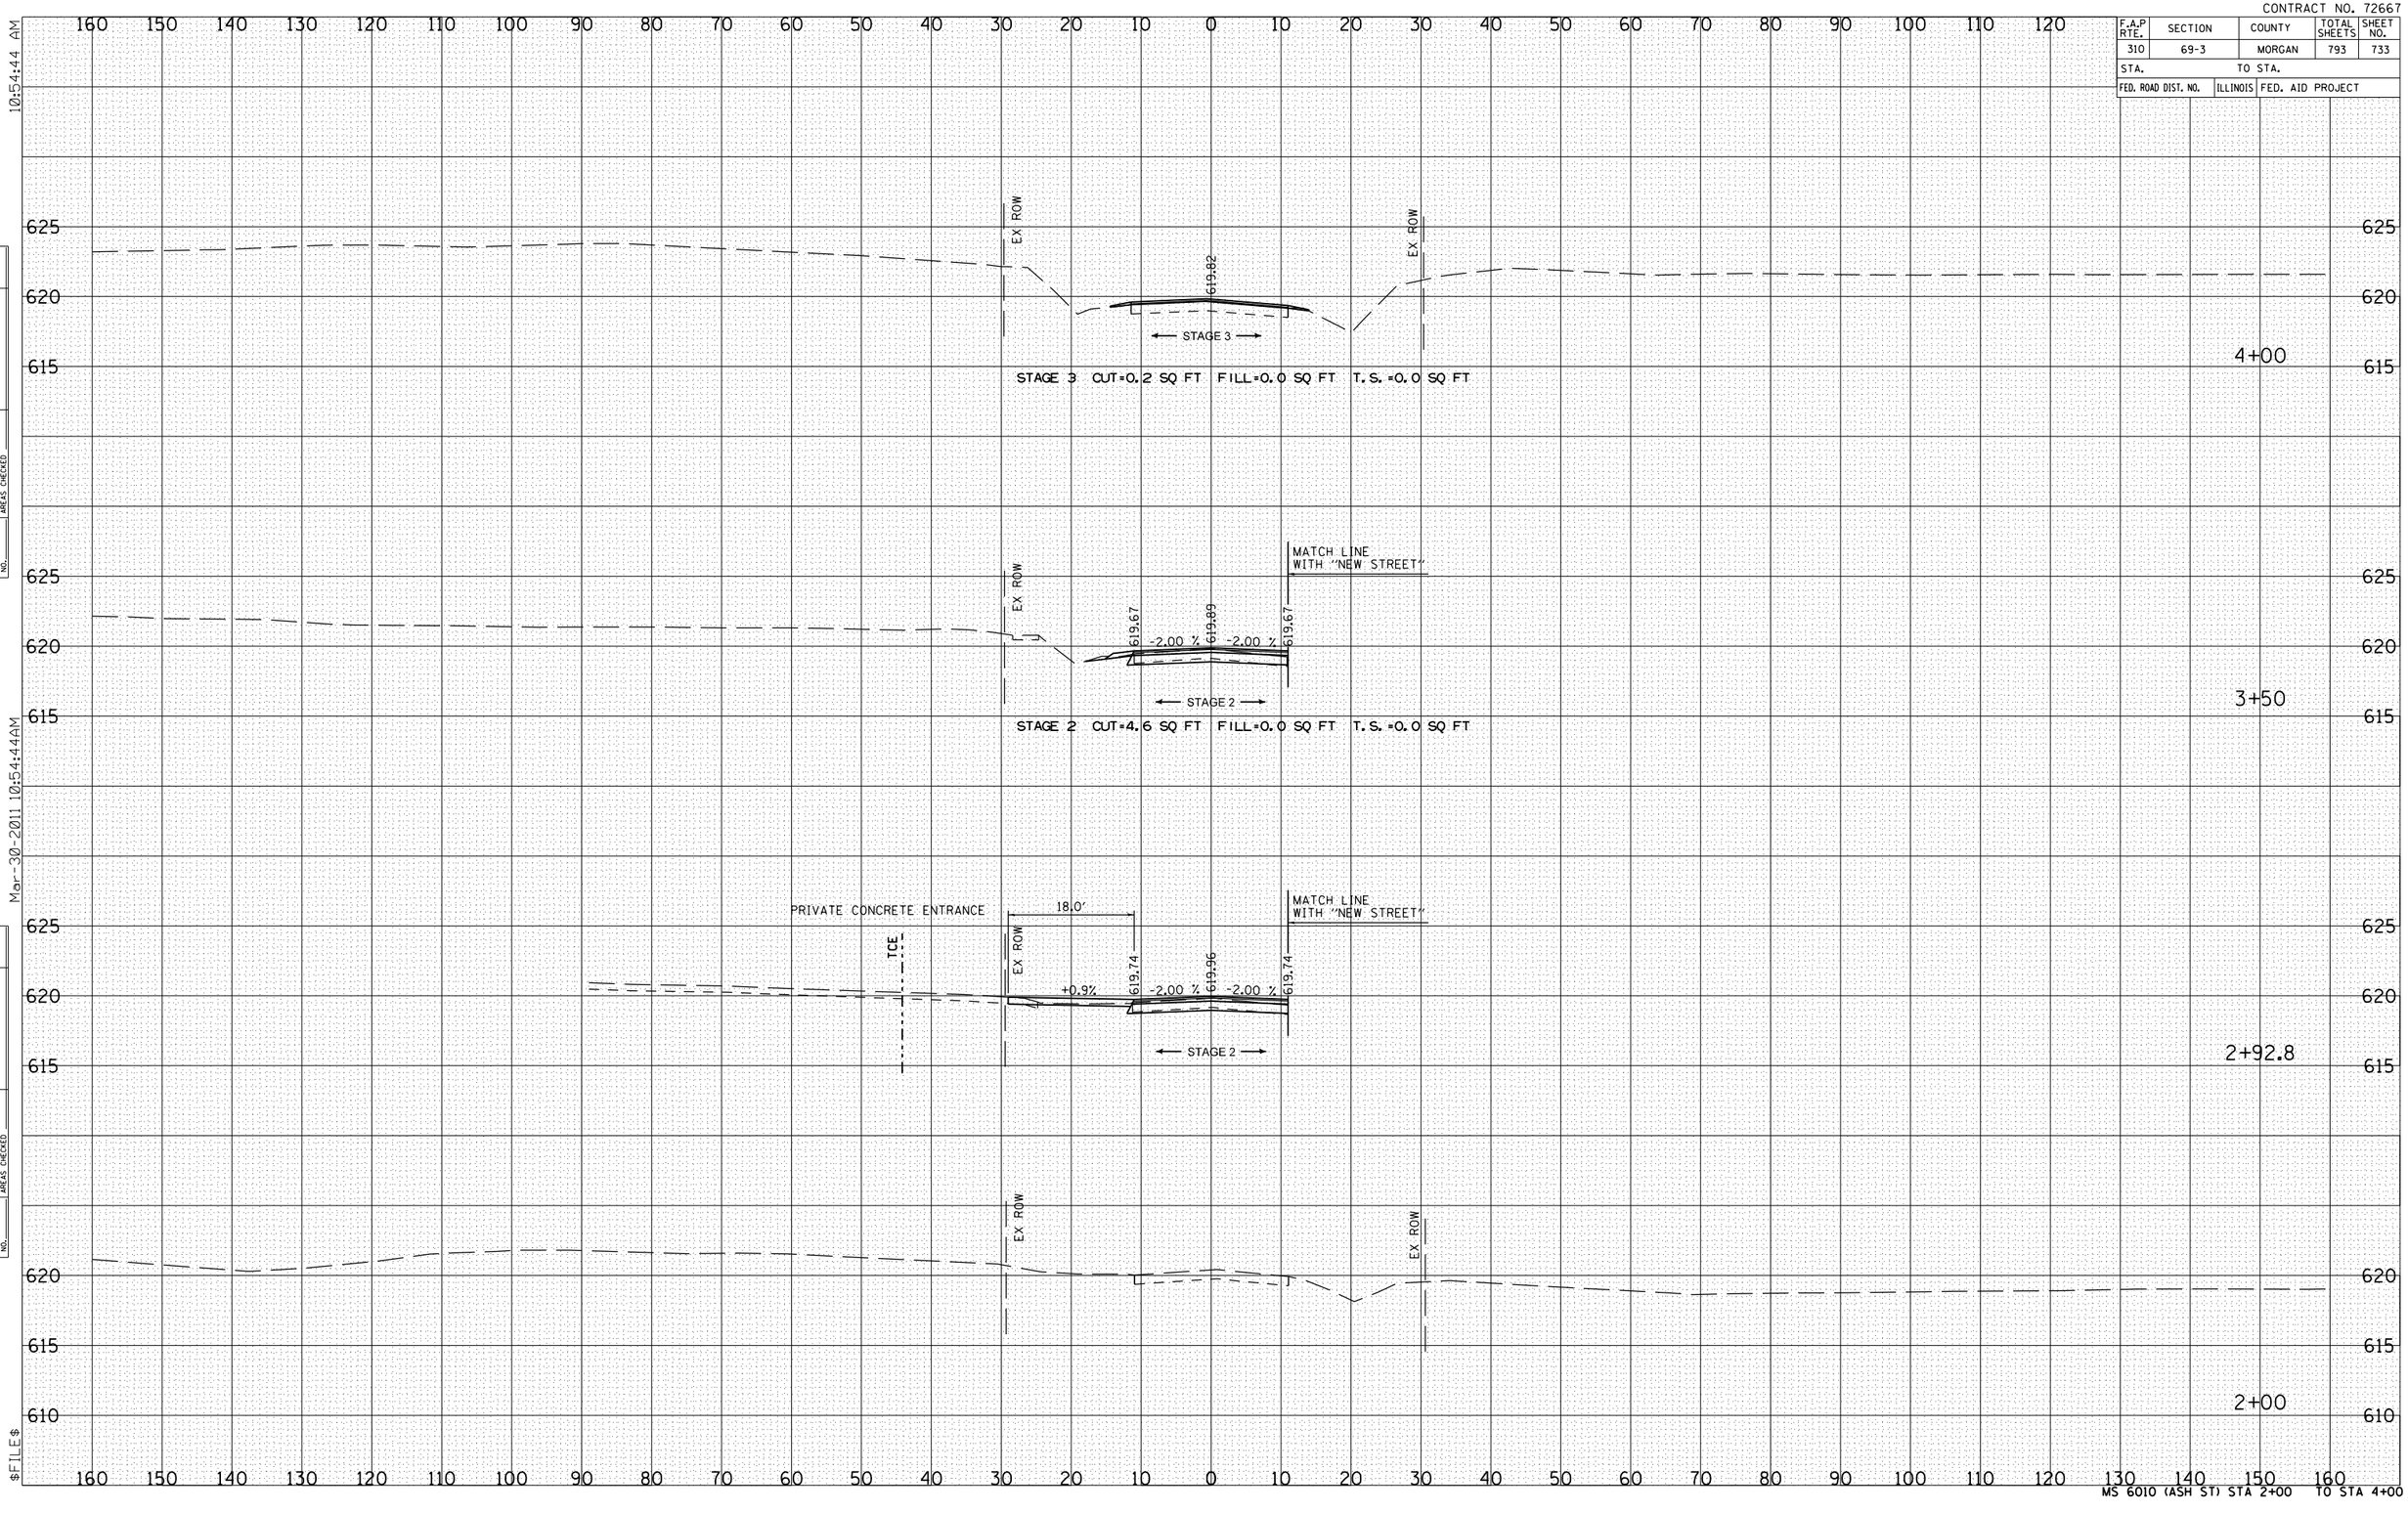

MS 6010 (ASH ST) STA 2+00 TO STA 4+00

FINAL SURVEY	BY	DATE
SURVEYED		
PLOTTED		
TRANSLATE		
AREAS		
AREAS CHECKED		
NOTE BOOK NO.		

ORIGINAL SURVEY	BY	DATE
SURVEYED		
PLOTTED		
TRANSLATE		
AREAS		
AREAS CHECKED		
NOTE BOOK NO.		

Mar-30-2011 10:54:44 AM

$FILE$