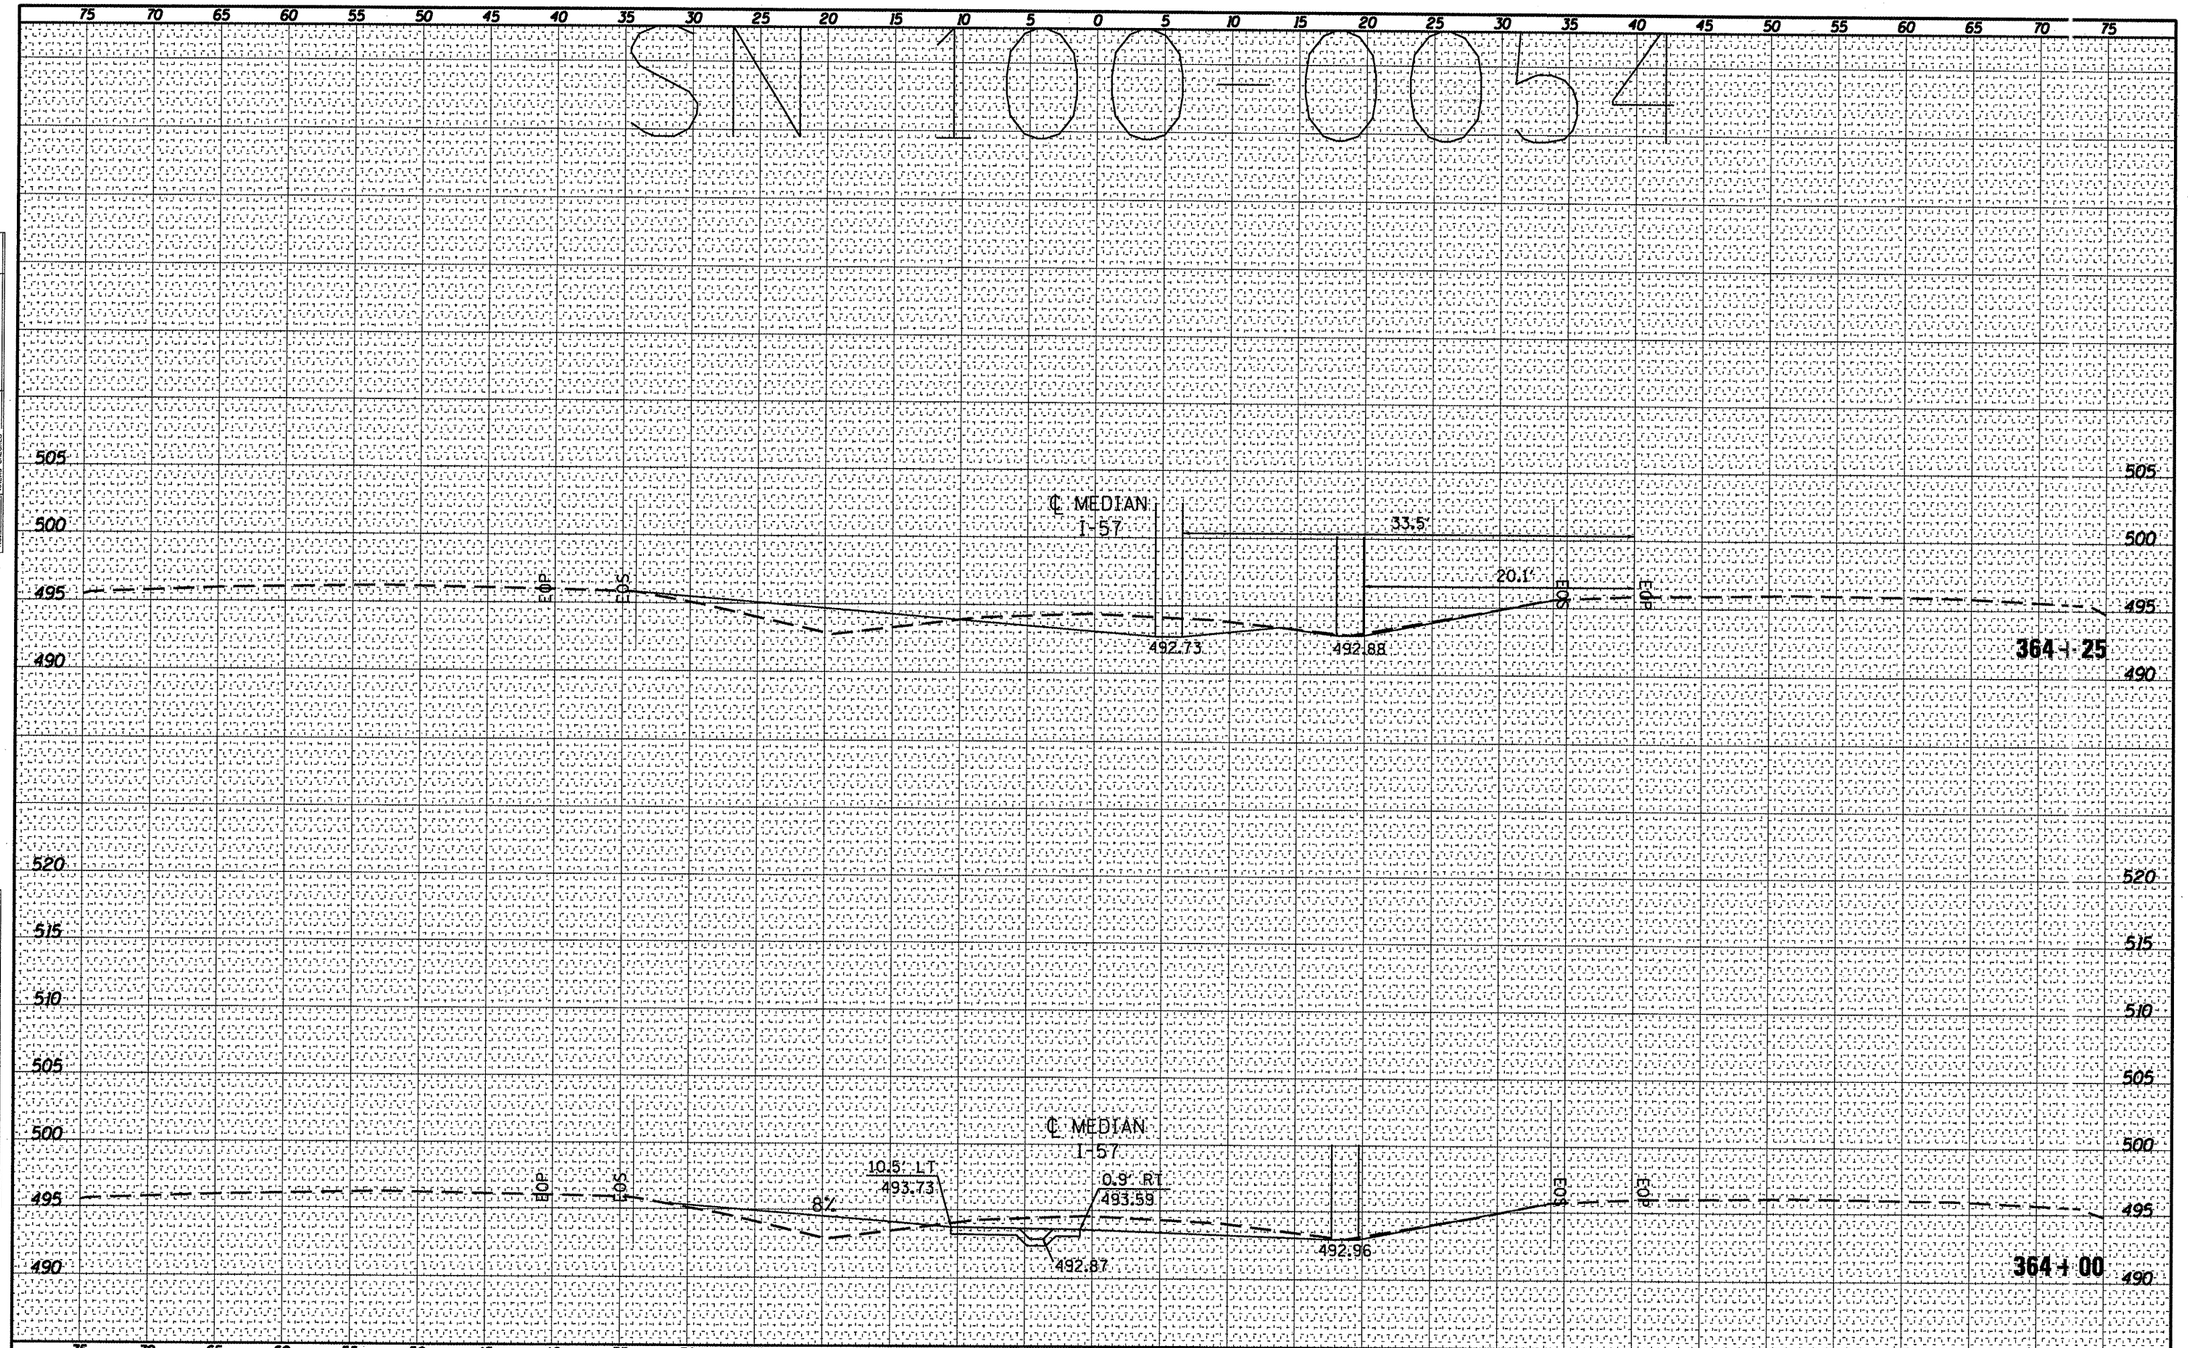

FINAL SURVEY	BY	DATE
SURVEYED		
PLOTTED		
TEMPLATE		
AREAS		
AREAS CHECKED		
NOTE BOOK NO.		

ORIGINAL SURVEY	BY	DATE
SURVEYED		
PLOTTED		
TEMPLATE		
AREAS		
AREAS CHECKED		
NOTE BOOK NO.		

FILE NAME = c:\pw_work\pwidot\sheperdgd\d0239668\78228_100-0054dsgn.dgn

USER NAME = sheperdgd

PLOT SCALE = 10.3122 ' / IN.

PLOT DATE = 3/8/2011

DESIGNED -	---	REVISED -	---
DRAWN -	---	REVISED -	---
CHECKED -	---	REVISED -	---
DATE -	--------	REVISED -	---

STATE OF ILLINOIS
DEPARTMENT OF TRANSPORTATION

100-0054 CROSS SECTION

SCALE: _____ | SHEET NO. __ OF ___ SHEETS | STA. 364+00 ___ TO STA. 364+25 ___

F.A. RTE.	SECTION	COUNTY	TOTAL SHEETS	SHEET NO.
VAR	D9 SAFETY 2011-1	VARIOUS	165	144

CONTRACT NO. 78228

ILLINOIS FED. AID PROJECT