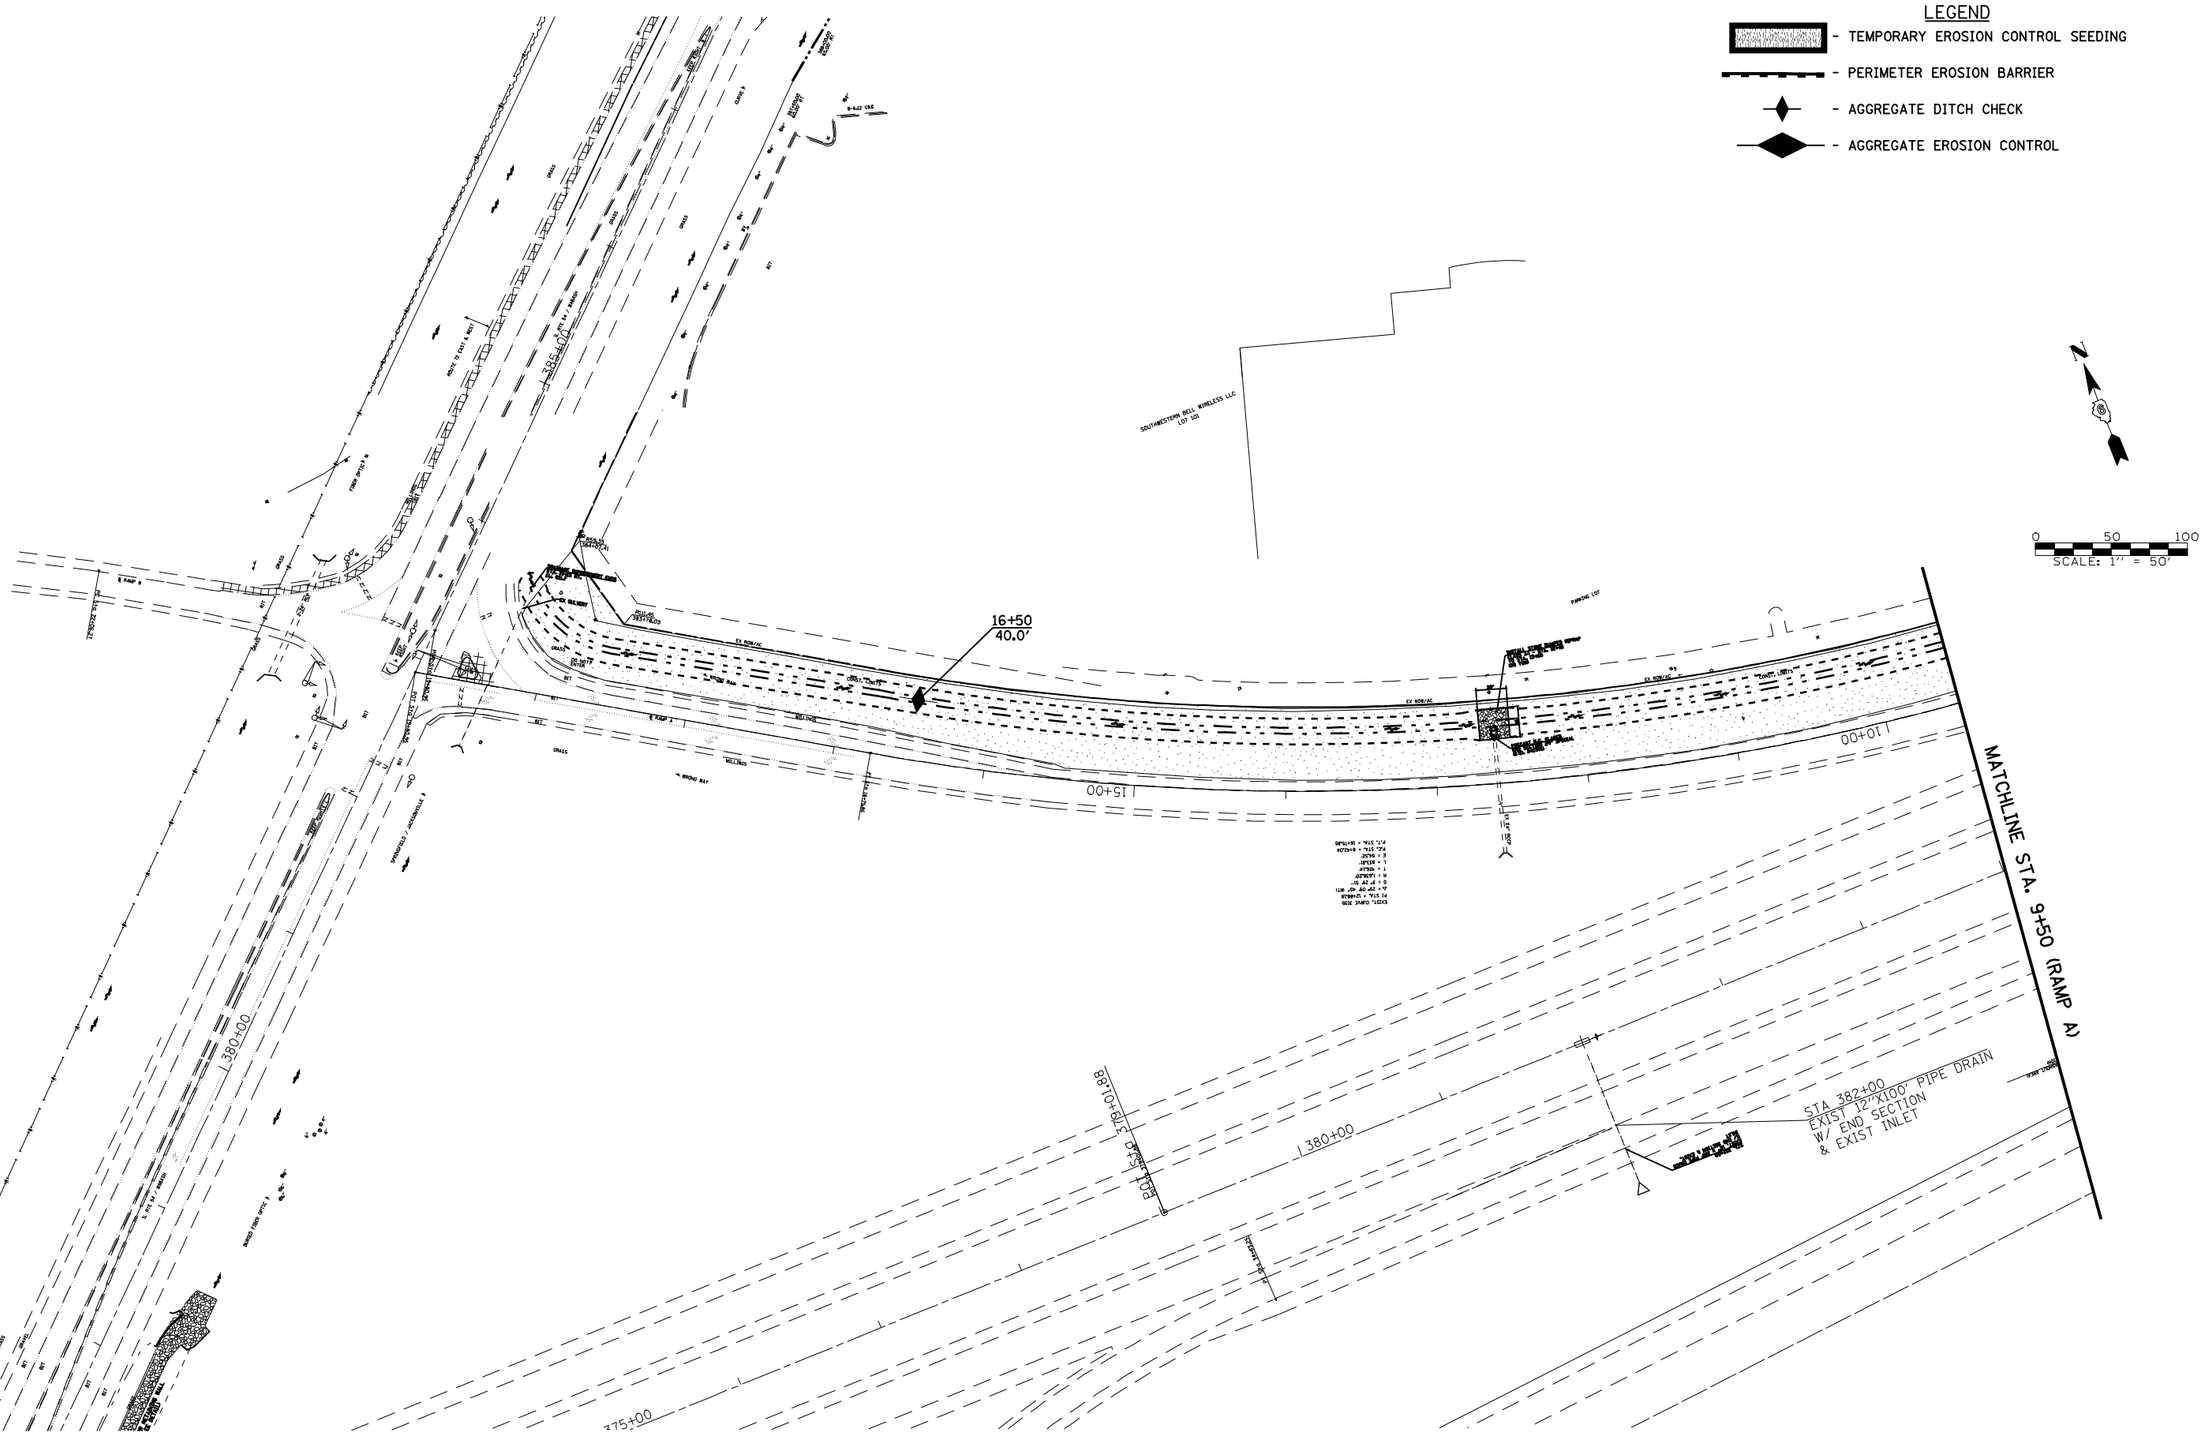

FILE NAME = c:\pw_work\PWIDOT\LAUGHLINRL\d0143507\D672A02-sht-eros.dgn	USER NAME = laughlinrl	DESIGNED -	REVISED -
		DRAWN -	REVISED -
	PLOT SCALE = 100.0000 ' / IN.	CHECKED -	REVISED -
	PLOT DATE = May-18-2009 03:19:08PM	DATE -	REVISED -

Allen Henderson & Associates, Inc.
Civil and Structural Engineers Springfield, IL.
62703 Phone: (217)544-8033 IL. Design Firm
No. 184-001907

STORM WATER POLLUTION PREVENTION PLAN

SCALE: 1" = 50' | SHEET NO. 51 OF 147 SHEETS | STA. 9+50.00 TO STA. 19+20.00

F.A.U. RTE.	SECTION	COUNTY	TOTAL SHEETS	SHEET NO.
8012	21(I-3)	SANGAMON	147	51
		CONTRACT NO. 72A02		
FED. ROAD DIST. NO.	ILLINOIS	FED. AID PROJECT		