CONTRACT NO. 63023

Engineering Enterprises, Inc.	F.A. RTE.	SECTION	COUNTY	TOTAL SHEETS	SHEET NO.
	N/A	06-00017-00-PV	KANE	232	17
	STA.		TO STA.		
	FED. ROAD DIST. NO. _	ILLINOIS	FED. AID PROJECT		

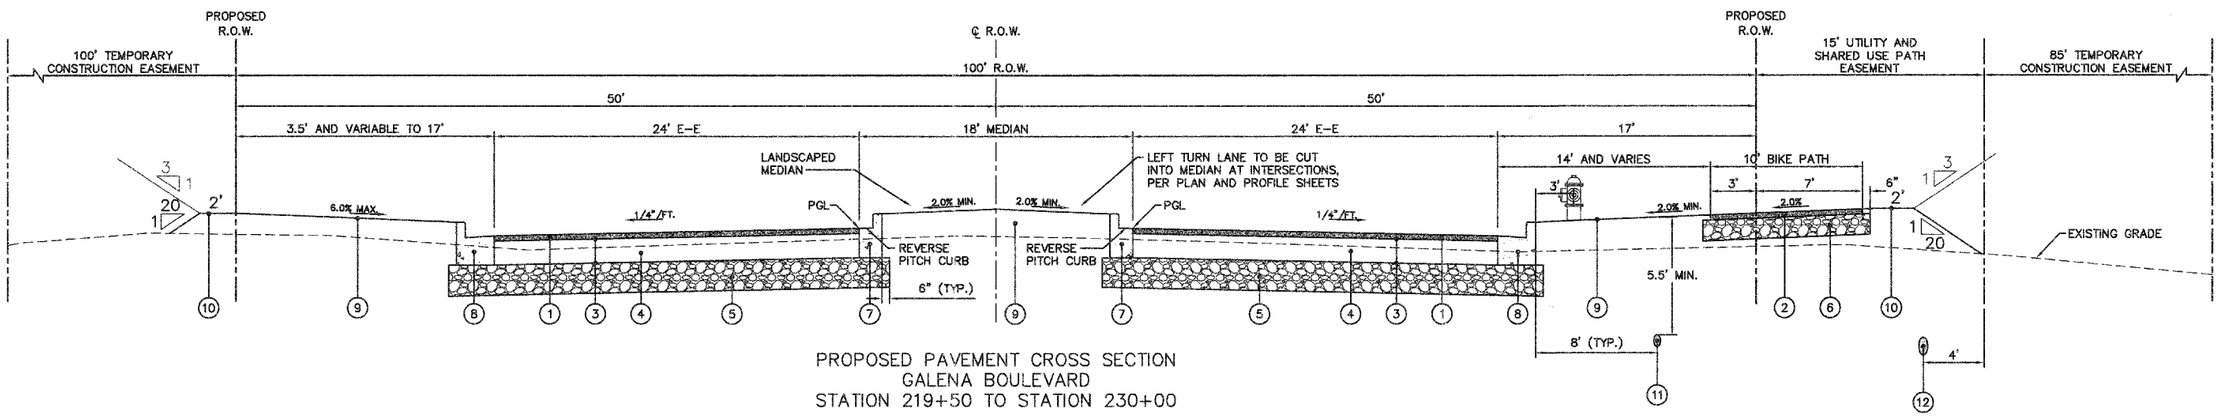

PROPOSED PAVEMENT CROSS SECTION
GALENA BOULEVARD
STATION 219+50 TO STATION 230+00

LEGEND

1. HOT-MIX ASPHALT SURFACE COURSE, MIX "D", N70, 2" (STA. 219+50 TO 224+00)

   POLYMERIZED HOT-MIX ASPHALT SURFACE COURSE, MIX "F", N90, 2" (STA. 224+00 TO 230+00) △1
2. HOT-MIX ASPHALT SURFACE COURSE, MIX "C", N50, 2"
3. BITUMINOUS MATERIAL (PRIME COAT)
4. HOT-MIX ASPHALT BINDER COURSE, IL-19.0, N70, 9.5" (STA. 219+50 TO 224+00)

   HOT-MIX ASPHALT BINDER COURSE, IL-19.0, N90, 9.5" (STA. 224+00 TO 230+00)
5. AGGREGATE SUBGRADE, 12"
6. SUB-BASE GRANULAR MATERIAL, TYPE B, 8"
7. COMBINATION CONCRETE CURB AND GUTTER, B-6.12
8. COMBINATION CONCRETE CURB AND GUTTER, B-6.24
9. 4" TOPSOIL, SEEDING CLASS 1A, AND MULCH METHOD 3
10. 4" TOPSOIL, SEEDING CLASS 2, AND MULCH METHOD 3
11. WATER MAIN
12. STORM SEWER

△1 REVISED 7/11/08

PLAN	BY	DATE
SURVEYED		
PLOTTED		
ALIGNMENT CHECKED		
RT. OF WAY CHECKED		
CADD FILE NAME		
NOTE BOOK		
NO.		

PROFILE	BY	DATE
SURVEYED		
PLOTTED		
GRADES CHECKED		
BLM NOTED		
STRUCTURE NOTATNS CK'RD		
NOTE BOOK		
NO.		

REVISIONS	
NAME	DATE

ILLINOIS DEPARTMENT OF TRANSPORTATION

TYPICAL CROSS SECTIONS

SCALE: NTS
DATE: 02/07/08
DRAWN BY:
CHECKED BY: WBR

Plotted: July 7, 2008 @ 1:42 PM By: Kris Pung – Tab: 17 SEC (22x34)

Path: H:\SDSKPROJ\S02548\DWG\S02732\DWG FINAL ENG\CONTRACT B\B-S02548-TYPSEC