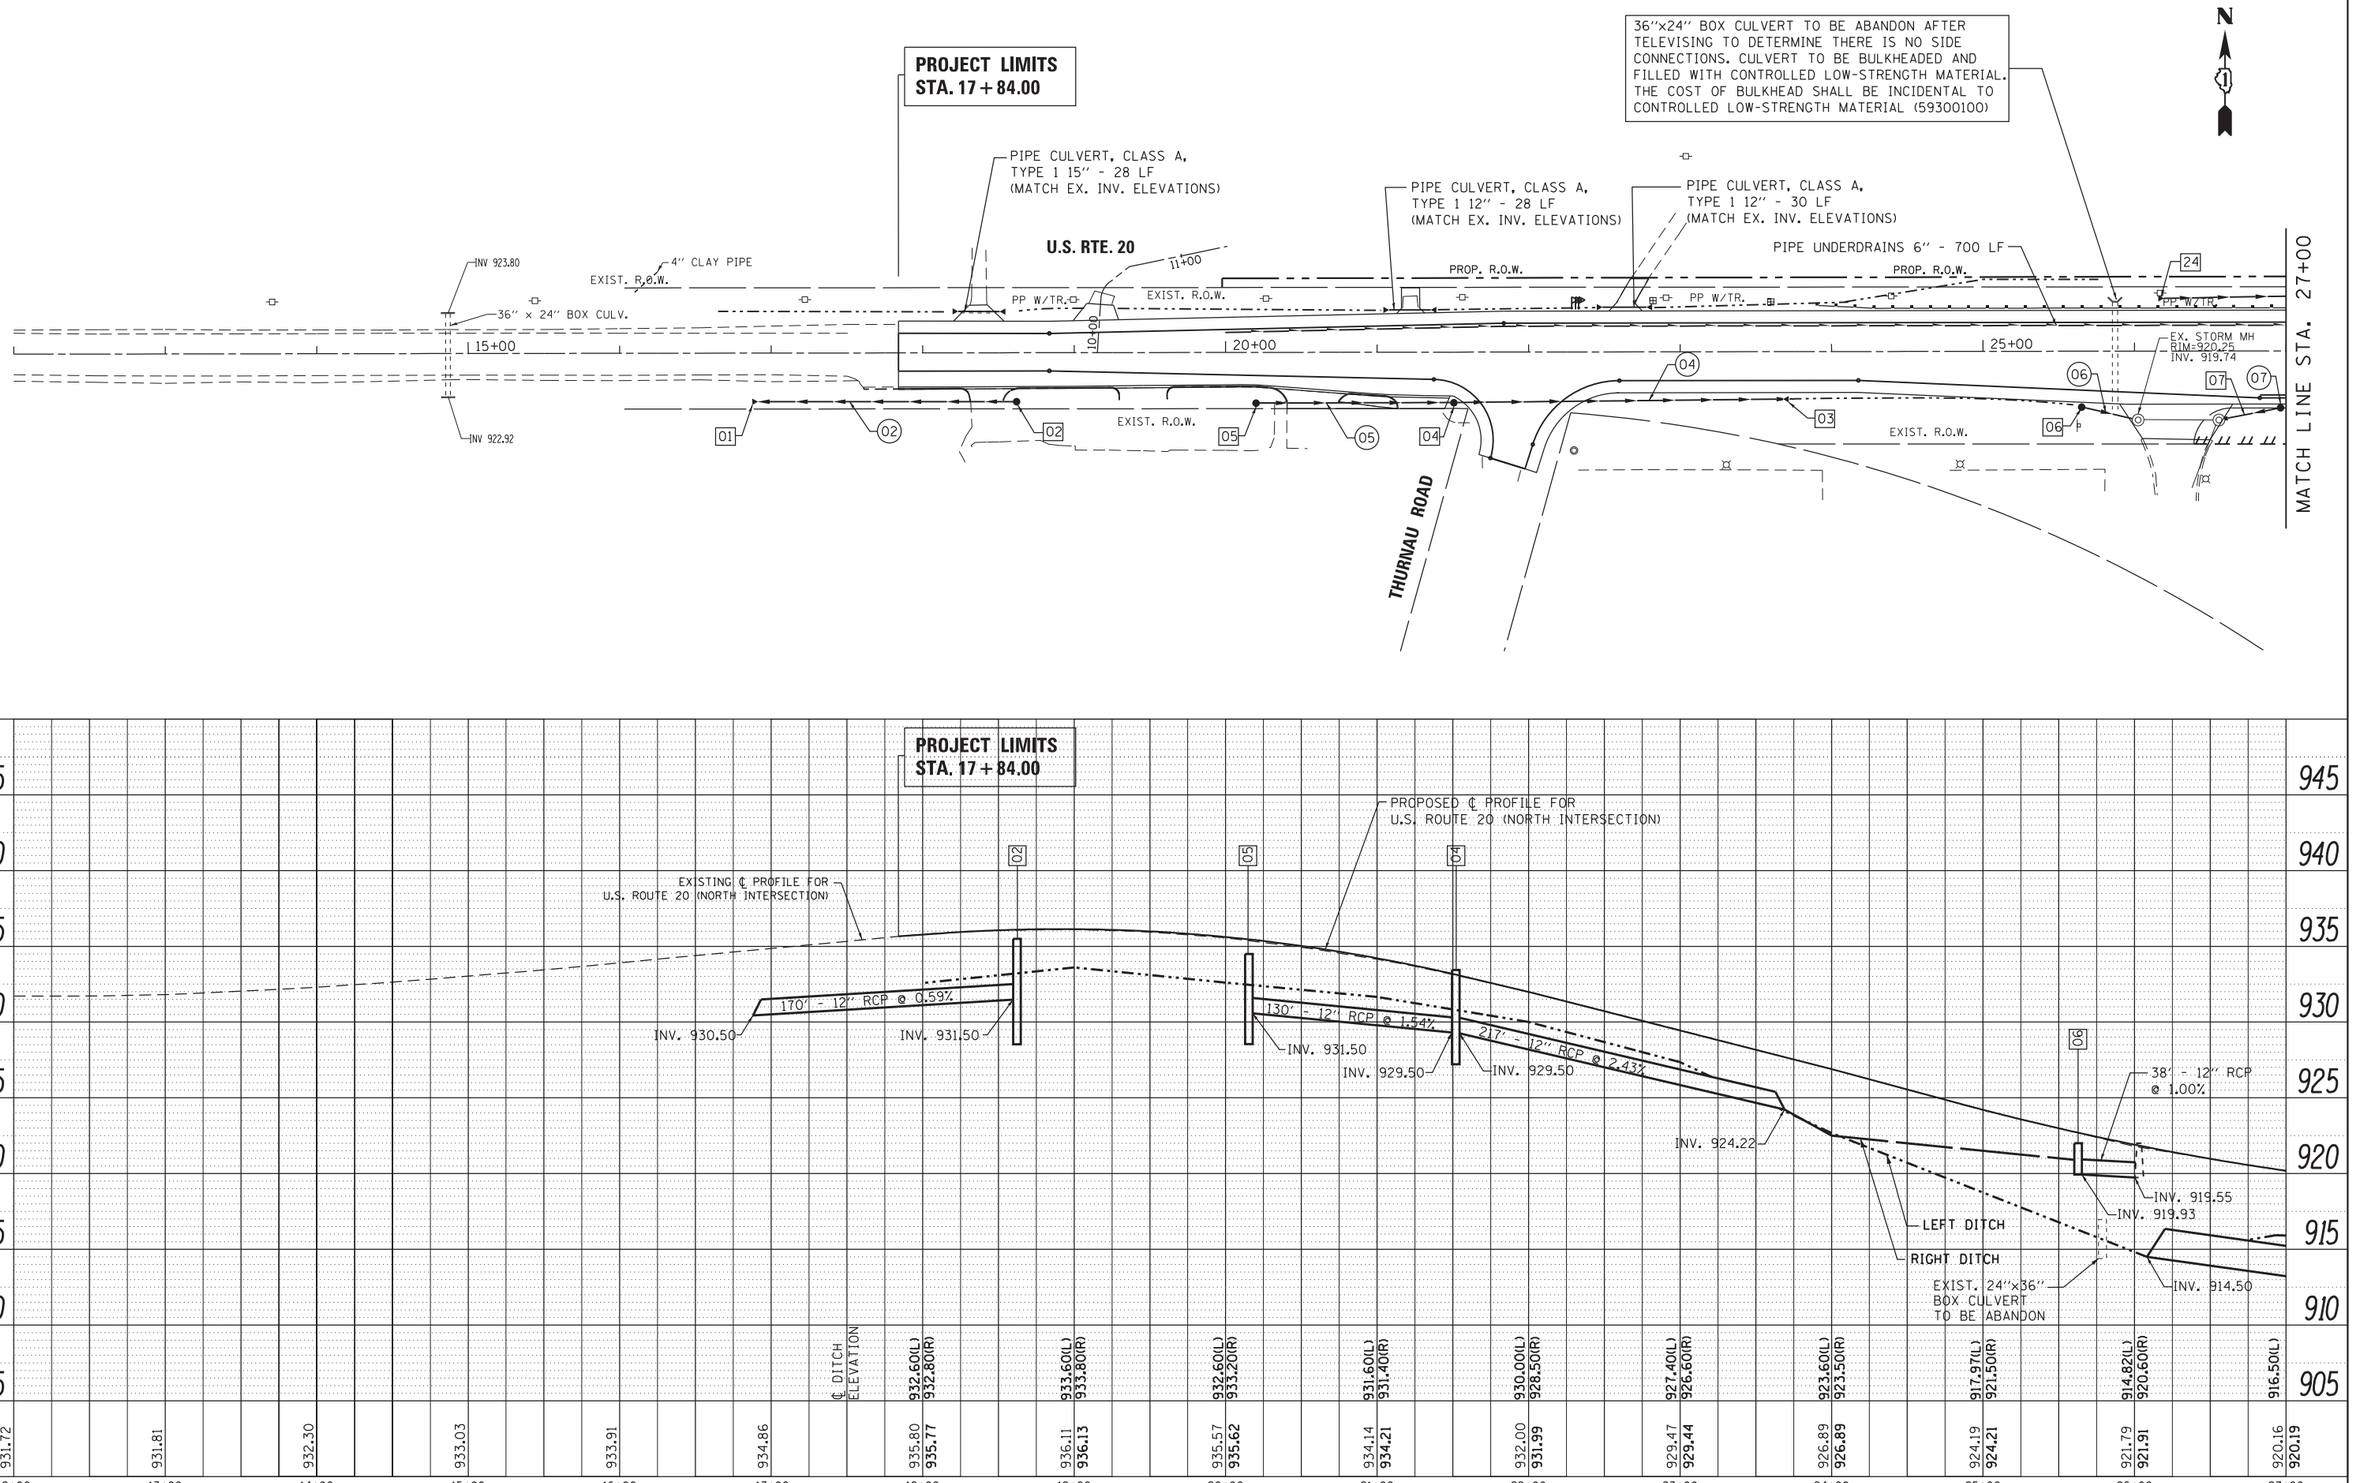

PLAN
NOTE BOOK NO. ____
SURVEYED
PLOTTED
ALIGNMENT CHECKED
RT. OF WAY CHECKED
CADD FILE NAME
BY
DATE

PROFILE
NOTE BOOK NO. ____
SURVEYED
PLOTTED
GRADES CHECKED
BM. NOTED
STRUCTURE NOTATNS CHKD
BY
DATE

G:\Projects\ILLINOIS Department of Transportation\PTB 162 - Item 7 - Various Various\Work Order No.10 (North)- US 20 at IL 47 & IL-72\Civil\Cadd Sheets\D160T10-sht-drain.dgn

FILE NAME = Default	USER NAME = chrisfish	DESIGNED - MTM	REVISED -
		DRAWN - MTM	REVISED -
	PLOT SCALE = 100.0000 ' / in.	CHECKED - BA	REVISED -
	PLOT DATE = 4/1/2014	DATE - 4/29/13	REVISED -

STATE OF ILLINOIS
DEPARTMENT OF TRANSPORTATION

DRAINAGE PLAN AND PROFILE
US RTE 20 (NORTH JUNCTION)

SCALE: 1"=50' | SHEET 2 OF 6 SHEETS | STA. 17+84 TO STA. 27+00

F.A.P. RTE.	SECTION	COUNTY	TOTAL SHEETS	SHEET NO.
345	106-S-N-1	KANE	167	52

CONTRACT NO. 60T10

ILLINOIS FED. AID PROJECT