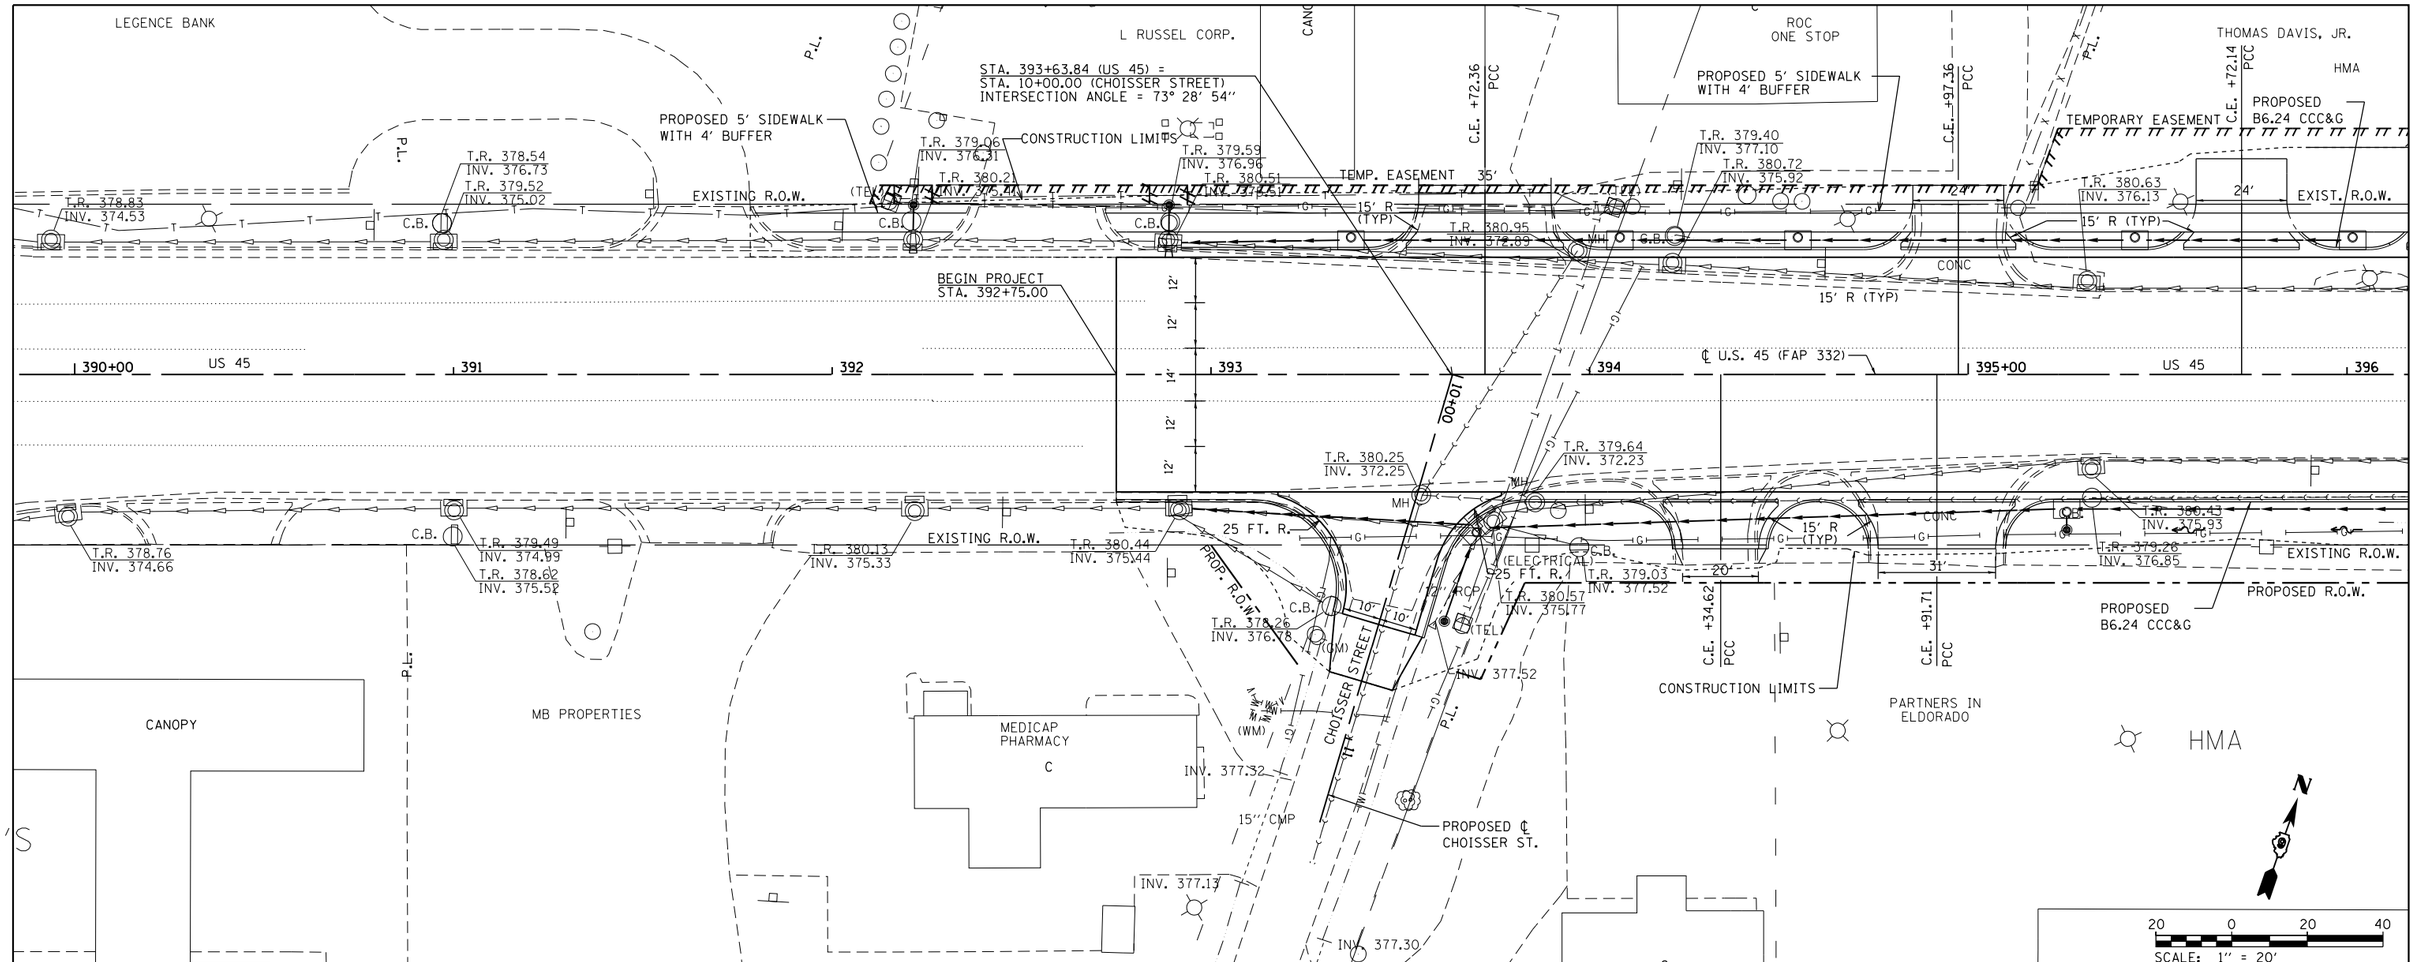

PLAN NOTE BOOK NO. ____ SURVEYED ____ PLOTTED ____ ALIGNMENT CHECKED ____ RT. OF WAY CHECKED ____ CADD FILE NAME ____ BY ____ DATE ____

PROFILE NOTE BOOK NO. ____ SURVEYED ____ PLOTTED ____ GRADES CHECKED ____ B.M. NOTED ____ STRUCTURE NOTAT'NS CHKD ____ BY ____ DATE ____

FILE NAME = P:\Projects\2011 Projects\11297 - IDOT US45	USER NAME = bemery	DESIGNED -	REVISED -
	Ph2\CV\CADD Sheets\D978077-sht-plnprof-US45.dgn	DRAWN -	REVISED -
	PLOT SCALE = 40.0000 ' / in.	CHECKED -	REVISED -
Default	PLOT DATE = 4/30/2014	DATE -	REVISED -

STATE OF ILLINOIS
DEPARTMENT OF TRANSPORTATION

ROADWAY PLAN & PROFILE
U.S. 45

SCALE: 1" = 20' | SHEET OF SHEETS | STA. 390+00.00 TO STA. 396+00.00

F.A.P RTE.	SECTION	COUNTY	TOTAL SHEETS	SHEET NO.
332	(29,30)R-1	SALINE	745	140

CONTRACT NO. 78077

ILLINOIS FED. AID PROJECT