ORIGINAL SURVEY		BY	DATE
NOTE BOOK	SURVEYED		
	PLOTTED		
NO.	TEMPLATE		
	AREAS		
	AREAS CHECKED		

FINAL SURVEY		BY	DATE
NOTE BOOK	SURVEYED		
	PLOTTED		
NO.	TEMPLATE		
	AREAS		
	AREAS CHECKED		

85761

MODEL: PrCL-3 - 378+10,73 [Sheet]
FILE NAME: R:\Prj_County\7997 Carroll County - Ideal Road Reconstruction\CADD\CADD_CMR\Sheets\7997-SHT_X-Sect-Ideal-v3-01.dgn

USER NAME = dwoytkiewi
PLOT SCALE = 0.166666633 ' / In.
PLOT DATE = 6/14/2024


DESIGNED -
DRAWN -
CHECKED -
DATE - 04/17/2024

REVISED -
REVISED -
REVISED -


STATE OF ILLINOIS
DEPARTMENT OF TRANSPORTATION

IDEAL ROAD RECONSTRUCTION
CROSS SECTIONS – IDEAL ROAD


SCALE: 1" = 10' H
1" = 2' V
SHEET
OF 125 SHEETS
STA.

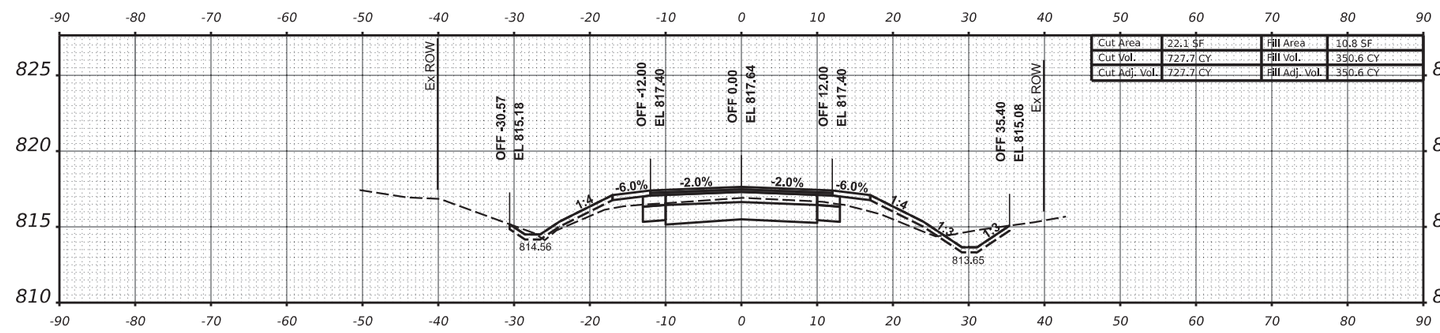


STA 379+50.00

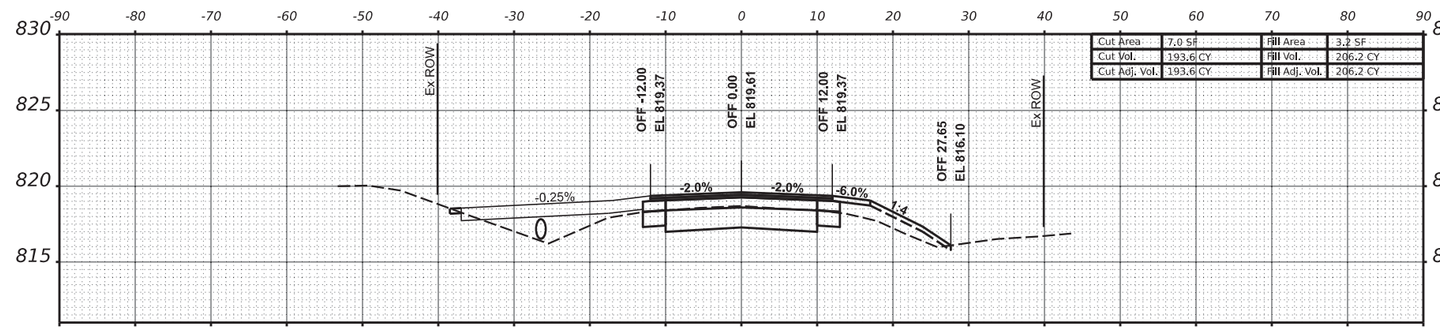


STA 379+00.00

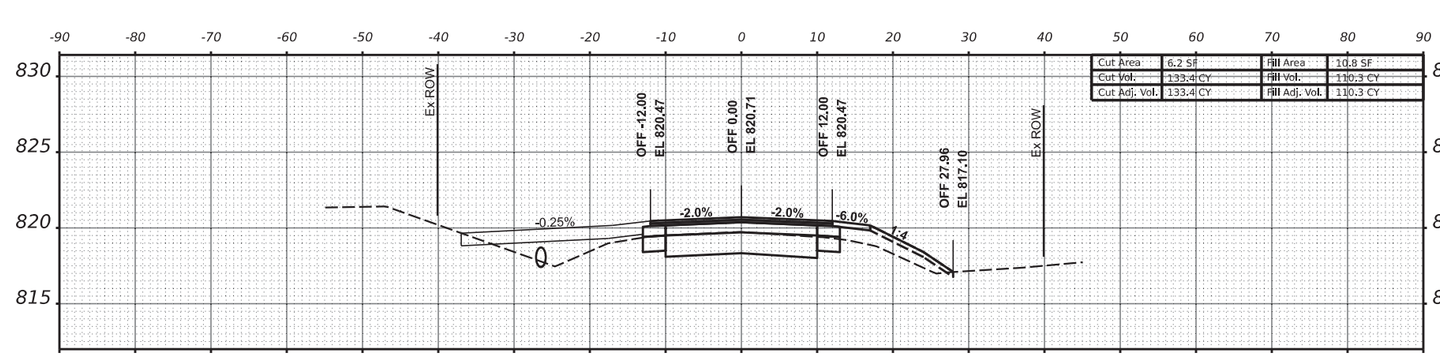

STA 378+70.49

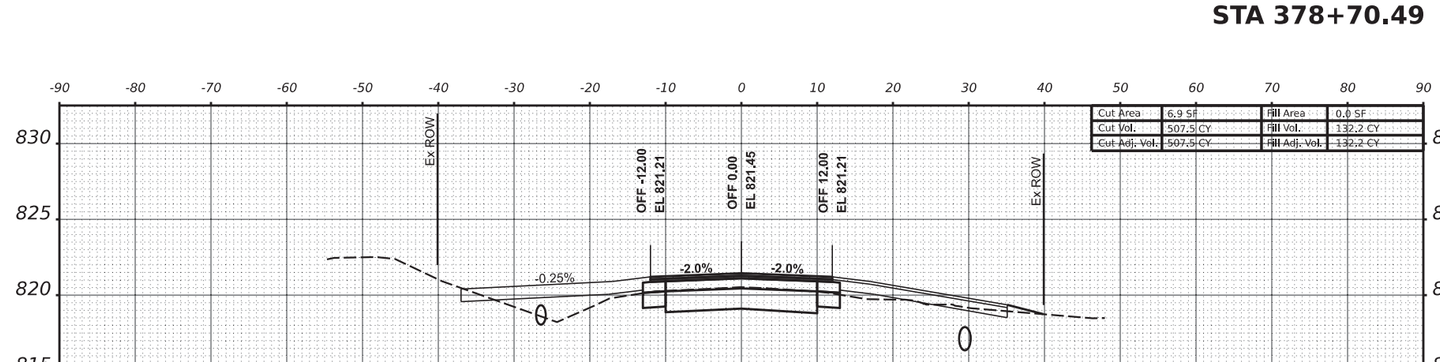


STA 378+50.00

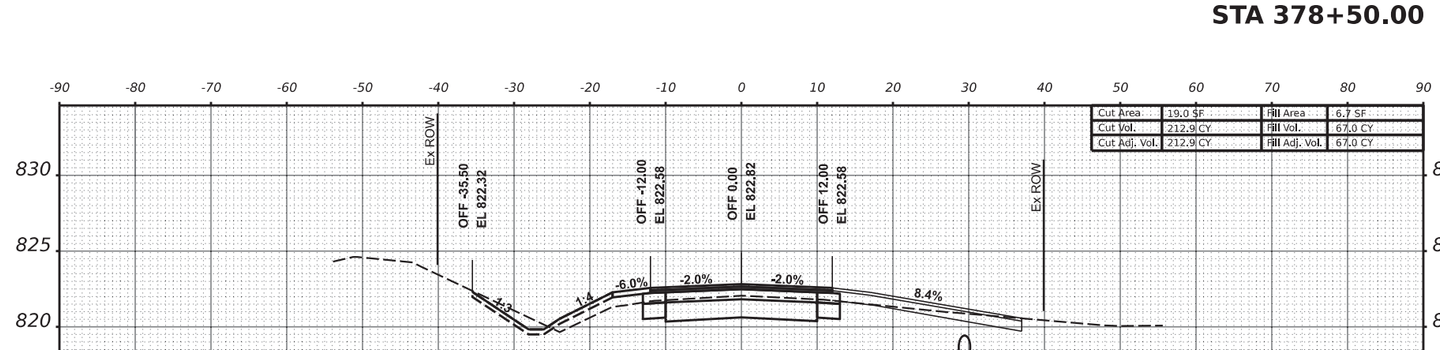

STA 378+10.73

F.A.S. RTE.	SECTION	COUNTY	TOTAL SHEETS	SHEET NO.
1084	20-00102-00-PV	CARROLL	217	101
ILLINOIS	FED. AID PROJECT	CONTRACT NO. 85761		

85761

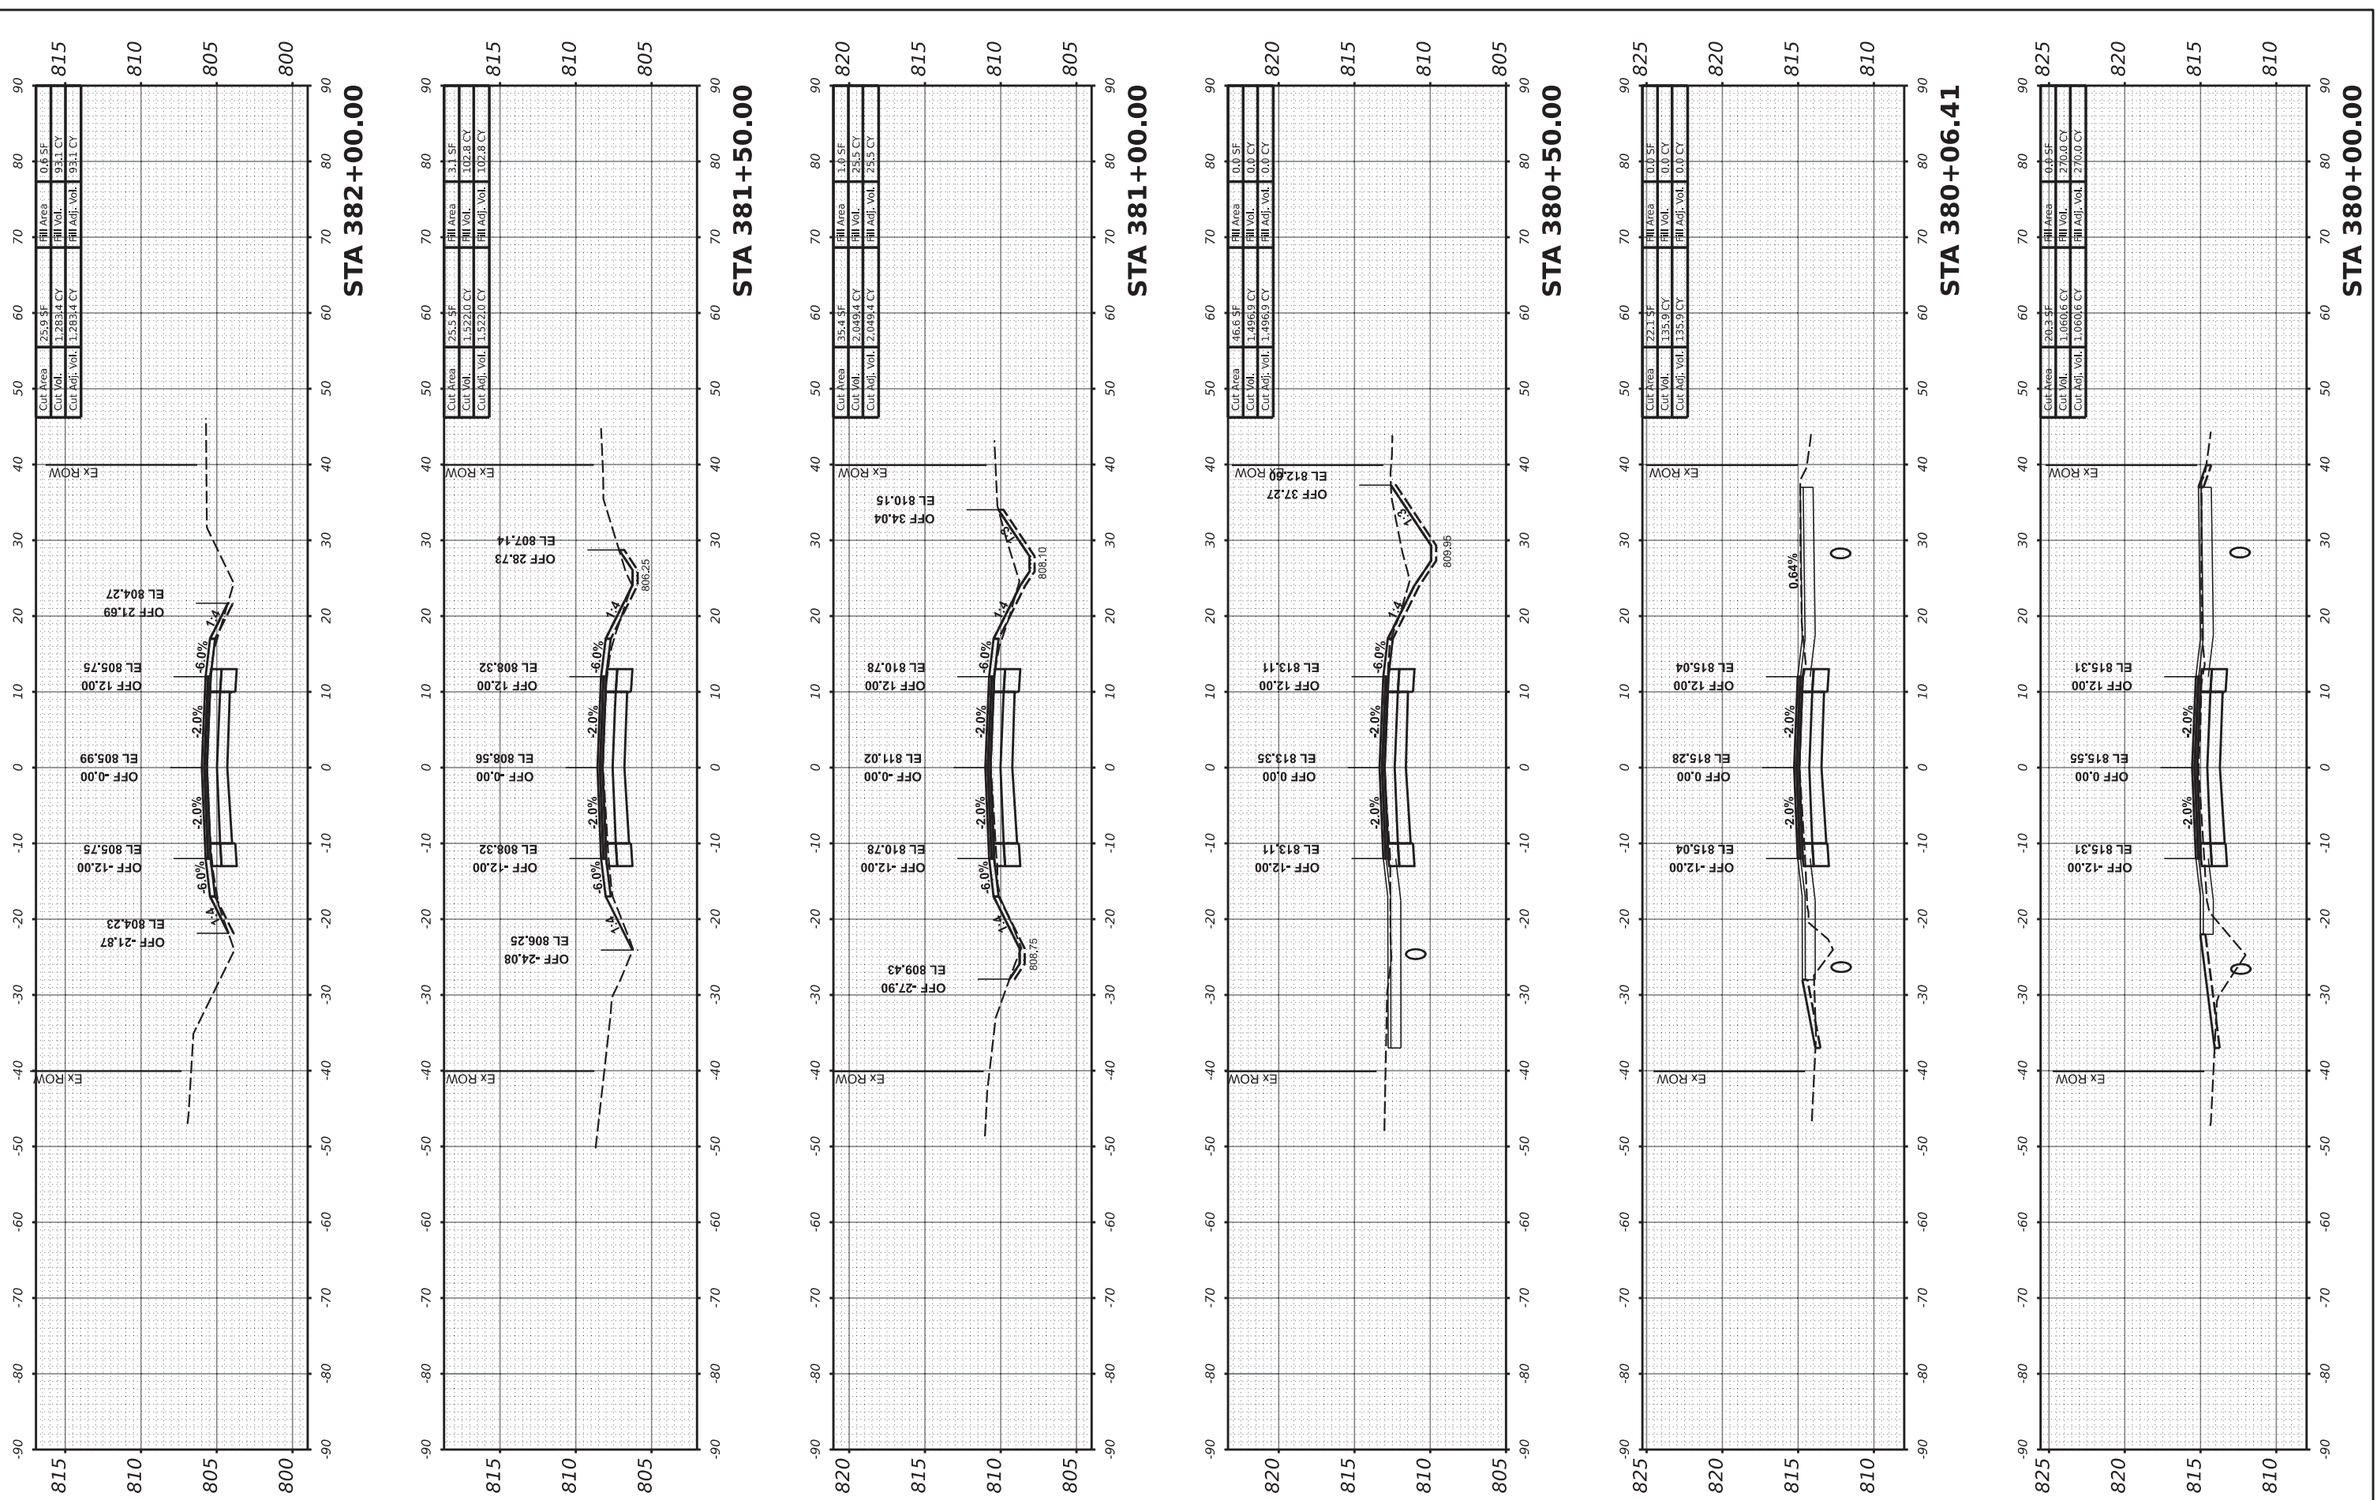

FINAL SURVEY		BY	DATE
NOTE BOOK	SURVEYED		
NO.	PLOTTED		
	TEMPLATE		
	AREAS		
	AREAS CHECKED		

ORIGINAL SURVEY		BY	DATE
NOTE BOOK	SURVEYED		
NO.	PLOTTED		
	TEMPLATE		
	AREAS		
	AREAS CHECKED		

MODEL: PrCL-3 - 380+00.00 [Sheet]
FILE NAME: R:\Prj_County\7997 Carroll County - Ideal Road Reconstruction\CADD\CADD_Civil\Sheets\7997-SHT_X-Sect-Ideal-v3-01.dgn

USER NAME = dwozniarski	DESIGNED -		REVISED -
	DRAWN -		REVISED -
PLOT SCALE = 0.16666633 ' / in.	CHECKED -		REVISED -
PLOT DATE = 6/14/2024	DATE -	04/17/2024	REVISED -

STATE OF ILLINOIS
DEPARTMENT OF TRANSPORTATION

IDEAL ROAD RECONSTRUCTION
CROSS SECTIONS – IDEAL ROAD


SCALE: 1" = 10' H, 1" = 5' V | SHEET | OF 125 SHEETS | STA.

F.A.S. RTE.	SECTION	COUNTY	TOTAL SHEETS	SHEET NO.
1084	20-00102-00-PV	CARROLL	217	102
		CONTRACT NO. 85761		
	ILLINOIS	FED. AID PROJECT		

85761

FINAL SURVEY	SURVEYED	BY	DATE
NOTE BOOK	PLOTTED		
NO.	TEMPLATE		
	AREAS		
	AREAS CHECKED		

ORIGINAL SURVEY	SURVEYED	BY	DATE
NOTE BOOK	PLOTTED		
NO.	TEMPLATE		
	AREAS		
	AREAS CHECKED		

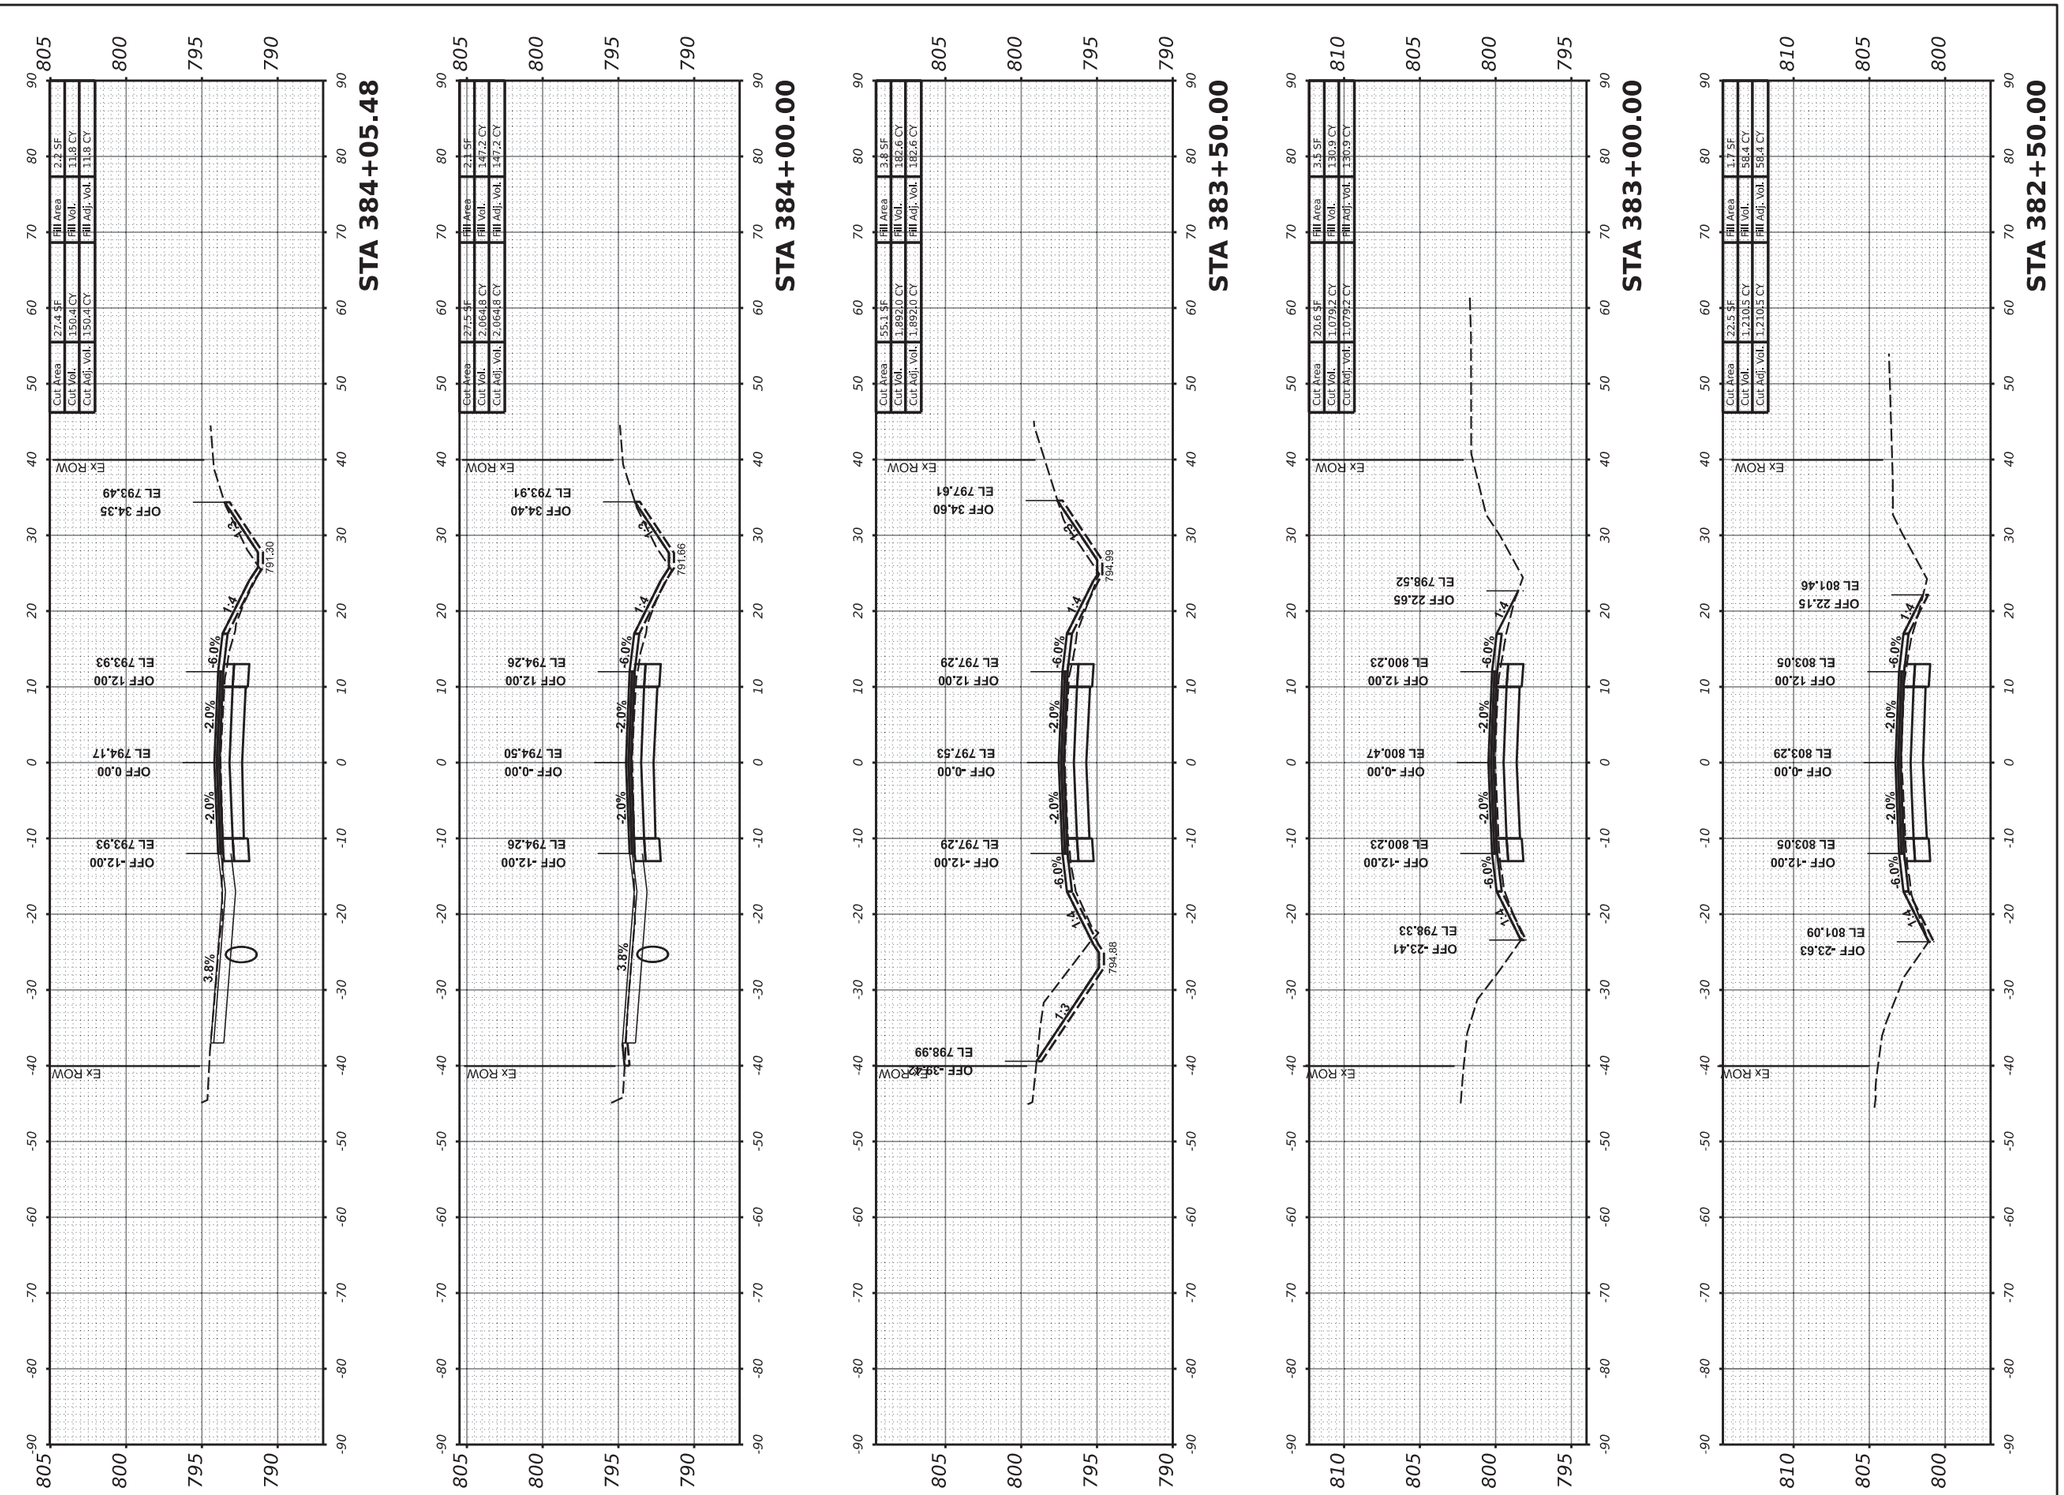

MODEL: PrCL-3 - 382+50.00 [Sheet]
FILE NAME: R:\Prj_County\7997 Carroll County - Ideal Road Reconstruction\CADD\CADD_Civil\Sheets\7997-Shit_X-Sect-Ideal-v3-01.dgn

USER NAME = dwozniarski	DESIGNED -	REVISED -	
	DRAWN -	REVISED -	
PLOT SCALE = 0.16666633 ' / in.	CHECKED -	REVISED -	
PLOT DATE = 6/14/2024	DATE - 04/17/2024	REVISED -	

STATE OF ILLINOIS
DEPARTMENT OF TRANSPORTATION

IDEAL ROAD RECONSTRUCTION
CROSS SECTIONS – IDEAL ROAD


SCALE: 1" = 10' H, 1" = 5' V | SHEET OF 125 SHEETS | STA.

F.A.S. RTE.	SECTION	COUNTY	TOTAL SHEETS	SHEET NO.
1084	20-00102-00-PV	CARROLL	217	103
		CONTRACT NO. 85761		
	ILLINOIS	FED. AID PROJECT		

85761

FINAL SURVEY		BY	DATE
NOTE BOOK	SURVEYED		
NO.	PLOTTED		
	TEMPLATE		
	AREAS		
	AREAS CHECKED		

ORIGINAL SURVEY		BY	DATE
NOTE BOOK	SURVEYED		
NO.	PLOTTED		
	TEMPLATE		
	AREAS		
	AREAS CHECKED		

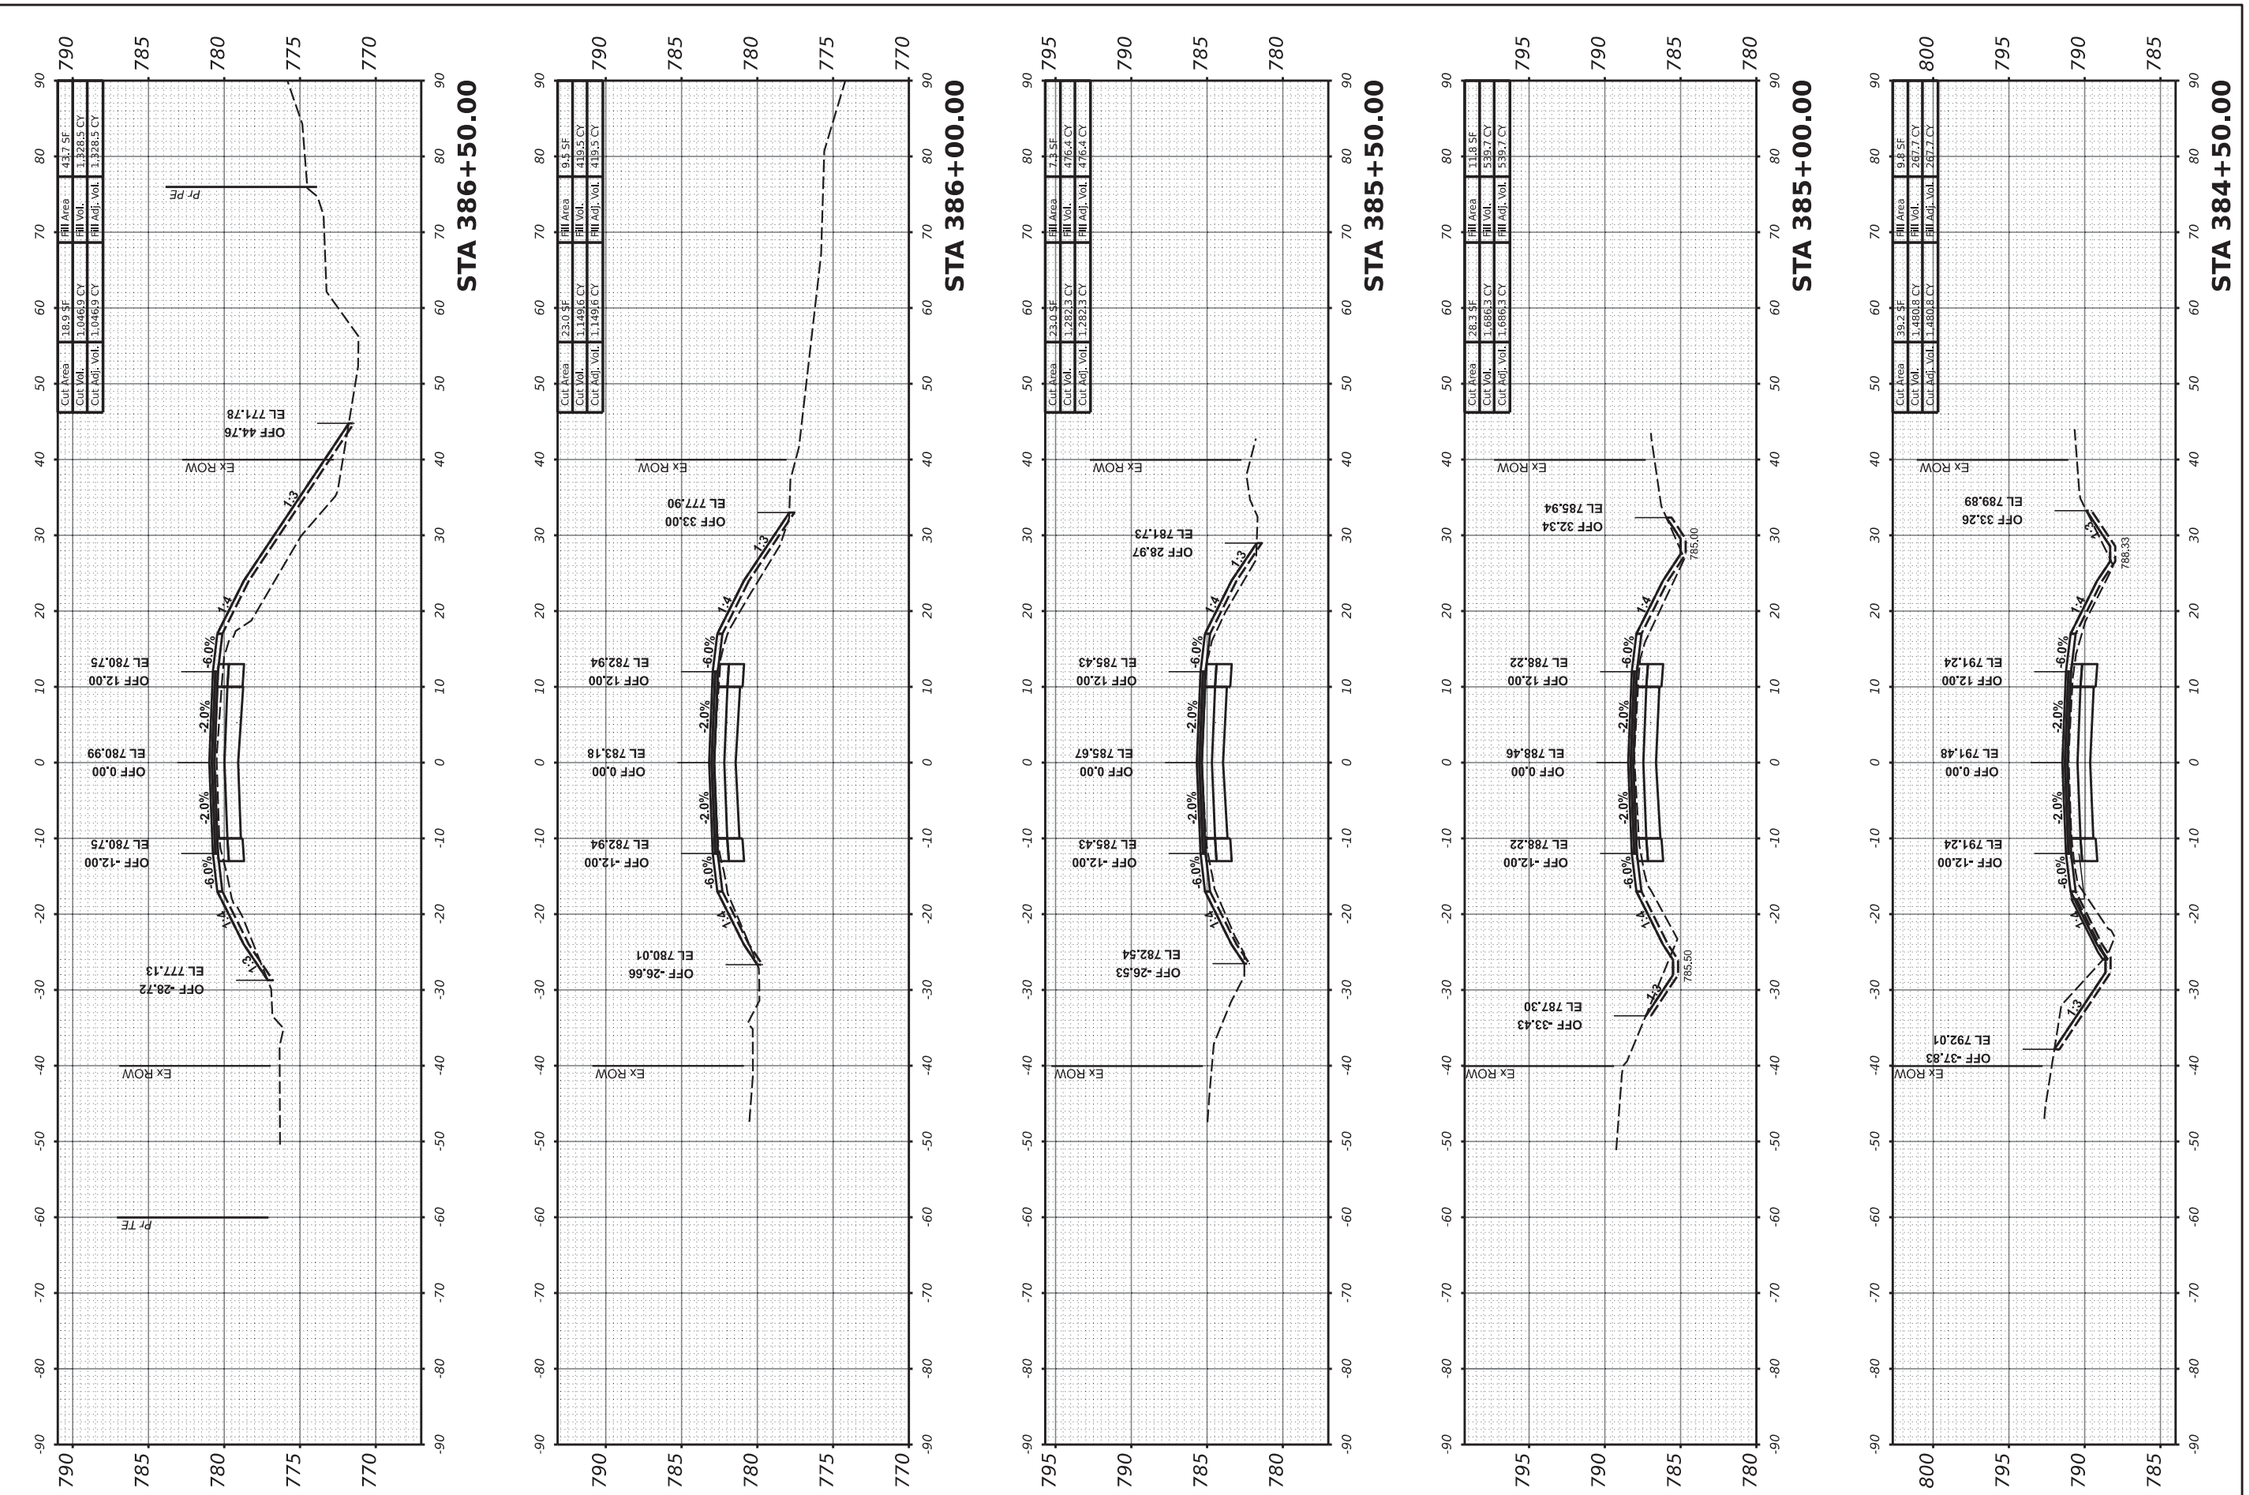

MODEL: PrCL-3 - 384+50.00 [Sheet]
FILE NAME: R:\Pf_County\7997 Carroll County - Ideal Road Reconstruction\CADD\CADD_Civil\Sheets\7997-SHT_X-Sect-Ideal-v3-01.dgn

USER NAME = dwozniarski	DESIGNED -		REVISED -
	DRAWN -		REVISED -
PLOT SCALE = 0.16666633 ' / in.	CHECKED -		REVISED -
PLOT DATE = 6/14/2024	DATE -	04/17/2024	REVISED -

STATE OF ILLINOIS
DEPARTMENT OF TRANSPORTATION

IDEAL ROAD RECONSTRUCTION
CROSS SECTIONS – IDEAL ROAD


SCALE: 1" = 10' H, 1" = 5' V | SHEET OF 125 SHEETS | STA.

F.A.S. RTE.	SECTION	COUNTY	TOTAL SHEETS	SHEET NO.
1084	20-00102-00-PV	CARROLL	217	104
		CONTRACT NO. 85761		
	ILLINOIS	FED. AID PROJECT		

85761

FINAL SURVEY	SURVEYED	BY	DATE
NOTE BOOK	PLOTTED		
NO.	TEMPLATE		
	AREAS		
	AREAS CHECKED		

ORIGINAL SURVEY	SURVEYED	BY	DATE
NOTE BOOK	PLOTTED		
NO.	TEMPLATE		
	AREAS		
	AREAS CHECKED		

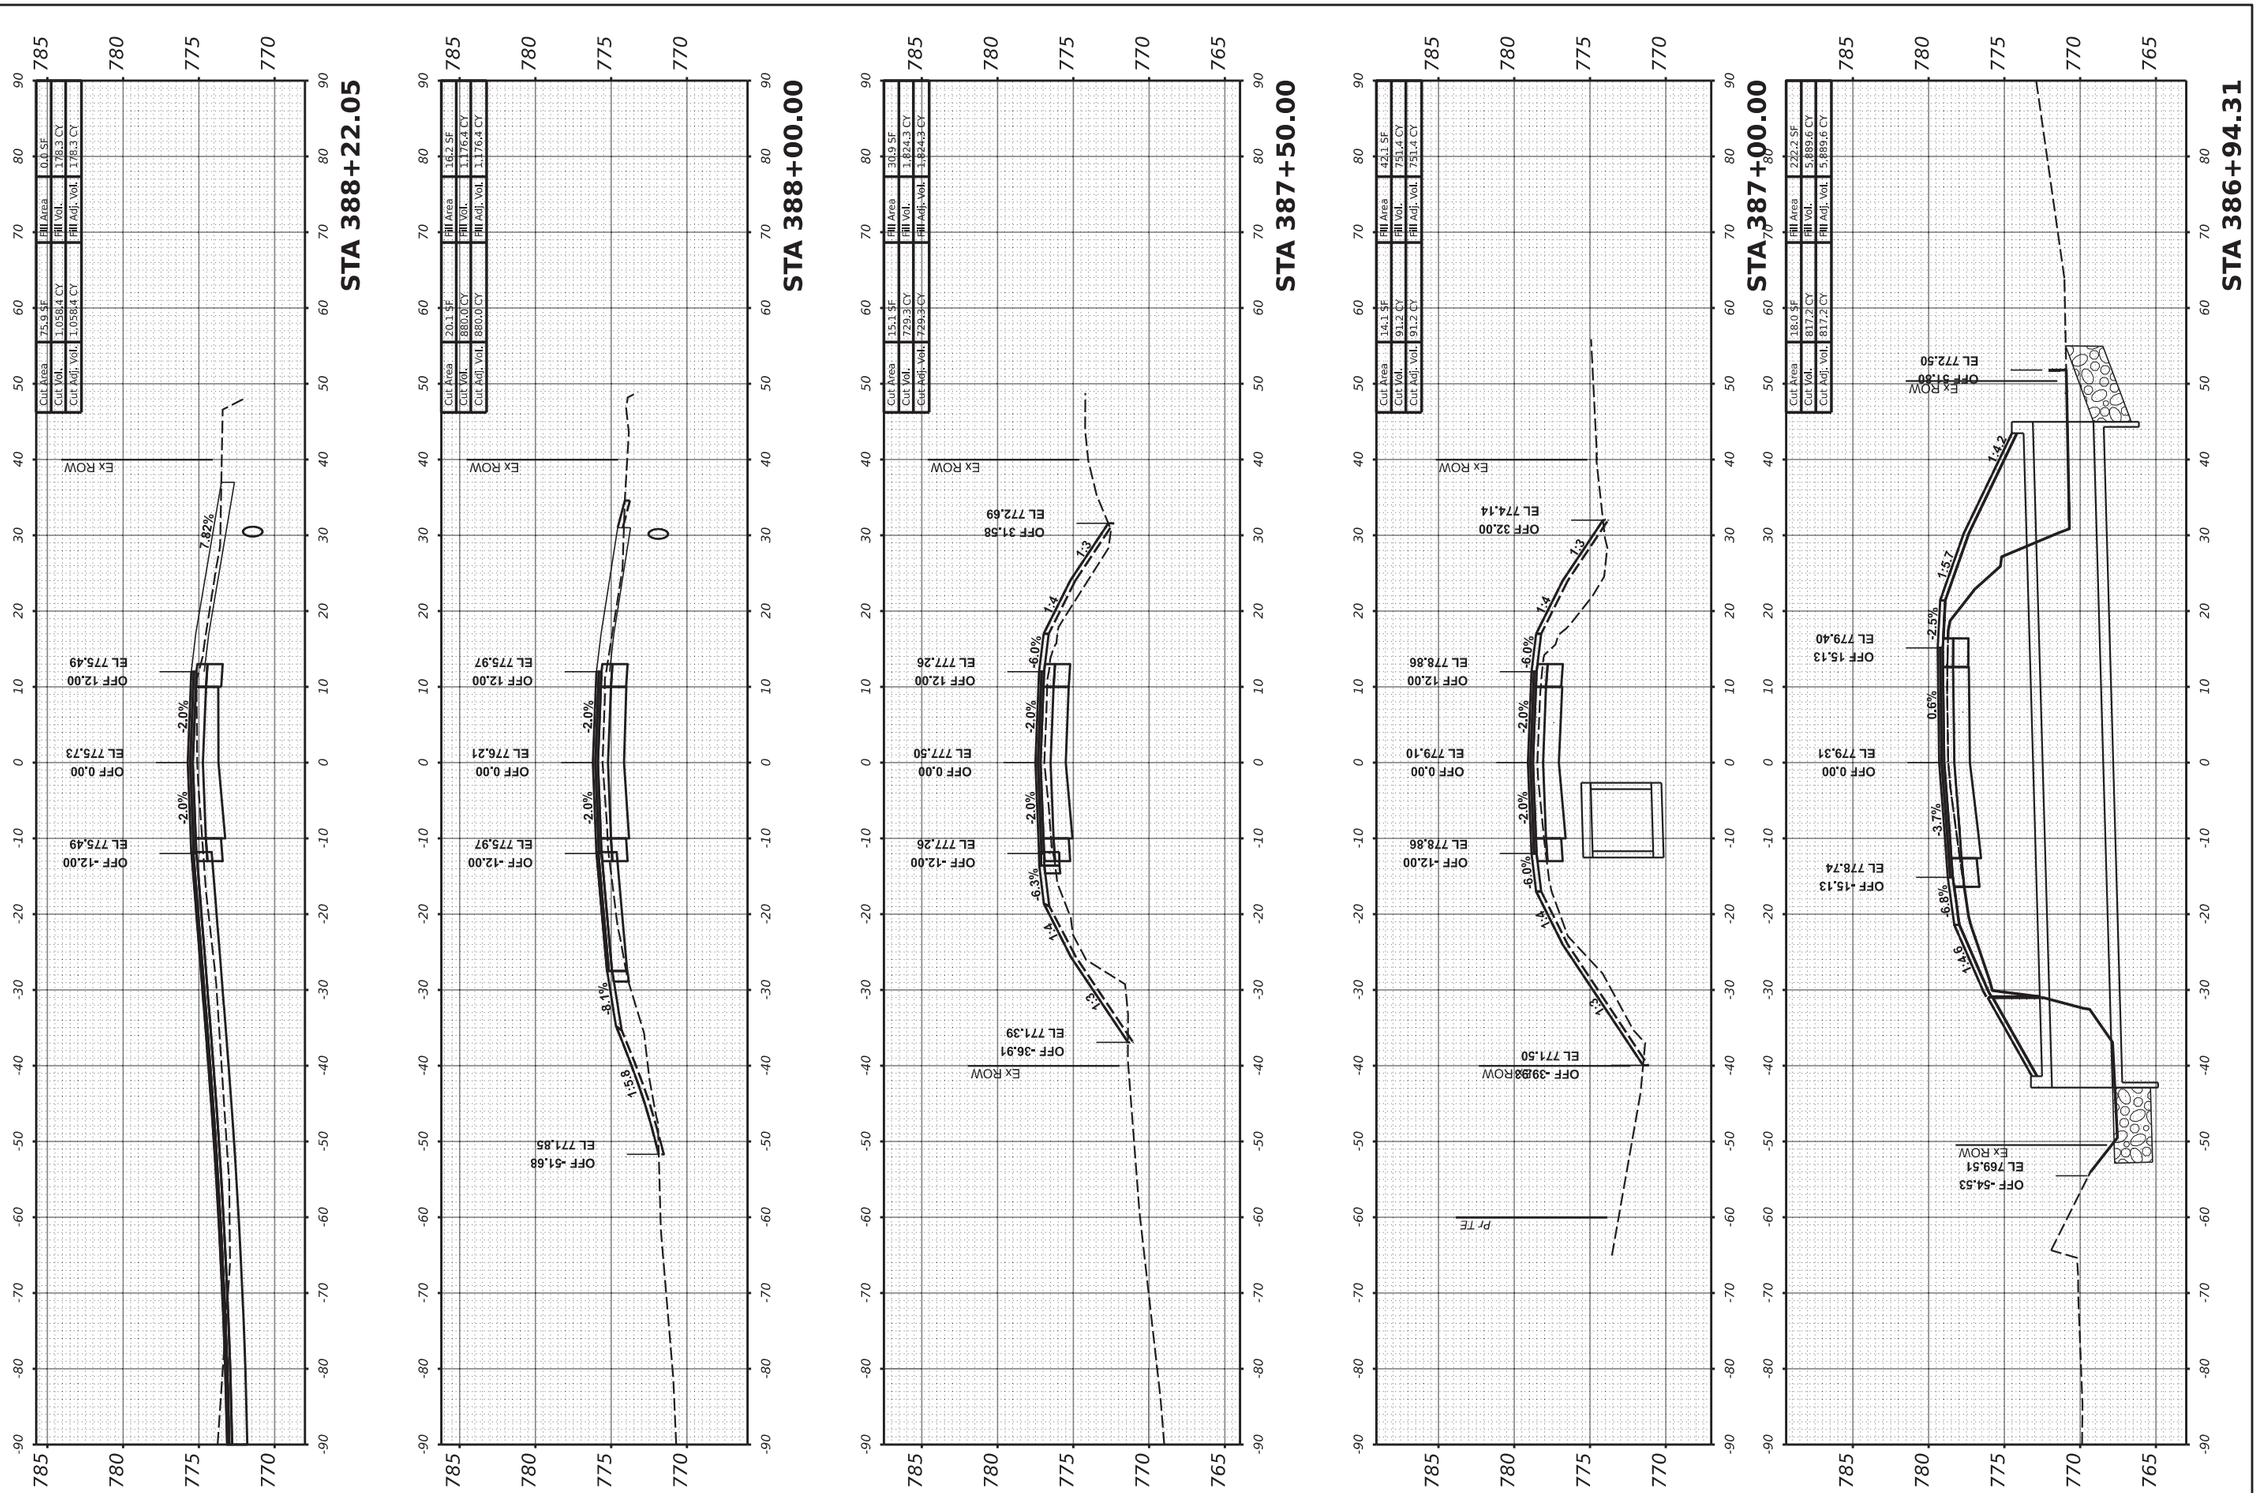

USER NAME = dwozniarski	DESIGNED -	REVISED -	
	DRAWN -	REVISED -	
PLOT SCALE = 0.16666633 ' / in.	CHECKED -	REVISED -	
PLOT DATE = 6/14/2024	DATE - 04/17/2024	REVISED -	

STATE OF ILLINOIS
DEPARTMENT OF TRANSPORTATION

IDEAL ROAD RECONSTRUCTION
CROSS SECTIONS – IDEAL ROAD


SCALE: 1" = 10' H, 1" = 5' V | SHEET | OF 125 SHEETS | STA.

F.A.S. RTE.	SECTION	COUNTY	TOTAL SHEETS	SHEET NO.
1084	20-00102-00-PV	CARROLL	217	105
		CONTRACT NO. 85761		
		ILLINOIS	FED. AID PROJECT	

MODEL: P:\CL\3 - 386+94.17 (Sheet)
FILE NAME: P:\Pr_County\7997 Carroll County - Ideal Road Reconstruction\CADD\CADD_Civil\Sheets\7997-SHT_X-Sect-Ideal+3-01.dgn

85761

FINAL SURVEY		BY	DATE
NOTE BOOK	SURVEYED		
	PLOTTED		
	TEMPLATE		
	AREAS		
NO.	AREAS CHECKED		

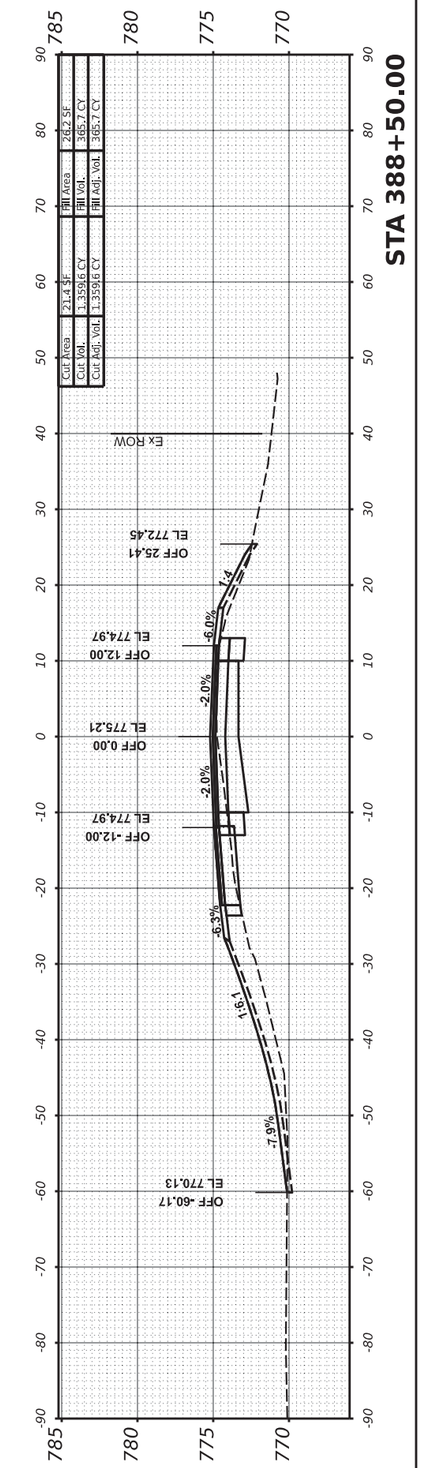

ORIGINAL SURVEY		BY	DATE
NOTE BOOK	SURVEYED		
	PLOTTED		
	TEMPLATE		
	AREAS		
NO.	AREAS CHECKED		

MODEL: PrCL-3 - 388+50.00 [Sheet]
FILE NAME: R:\Prj_County\7997 Carroll County - Ideal Road Reconstruction\CADD\CADD_CivilSheets\7997-SHT_X-Sect-Ideal-v3-01.dgn

USER NAME	= dwozniarski	DESIGNED	-	REVISED	-
		DRAWN	-	REVISED	-
PLOT SCALE	= 0.16666633 ' / in.	CHECKED	-	REVISED	-
PLOT DATE	= 6/14/2024	DATE	- 04/17/2024	REVISED	-

STATE OF ILLINOIS
DEPARTMENT OF TRANSPORTATION

IDEAL ROAD RECONSTRUCTION
CROSS SECTIONS – IDEAL ROAD


SCALE: 1" = 10' H, 1" = 5' V | SHEET | OF 125 SHEETS | STA.

F.A.S. RTE.	SECTION	COUNTY	TOTAL SHEETS	SHEET NO.
1084	20-00102-00-PV	CARROLL	217	106
		CONTRACT NO. 85761		
	ILLINOIS FED. AID PROJECT			

85761

FINAL SURVEY	SURVEYED	BY	DATE
NOTE BOOK	PLOTTED		
NO.	TEMPLATE		
	AREAS		
	AREAS CHECKED		

ORIGINAL SURVEY	SURVEYED	BY	DATE
NOTE BOOK	PLOTTED		
NO.	TEMPLATE		
	AREAS		
	AREAS CHECKED		

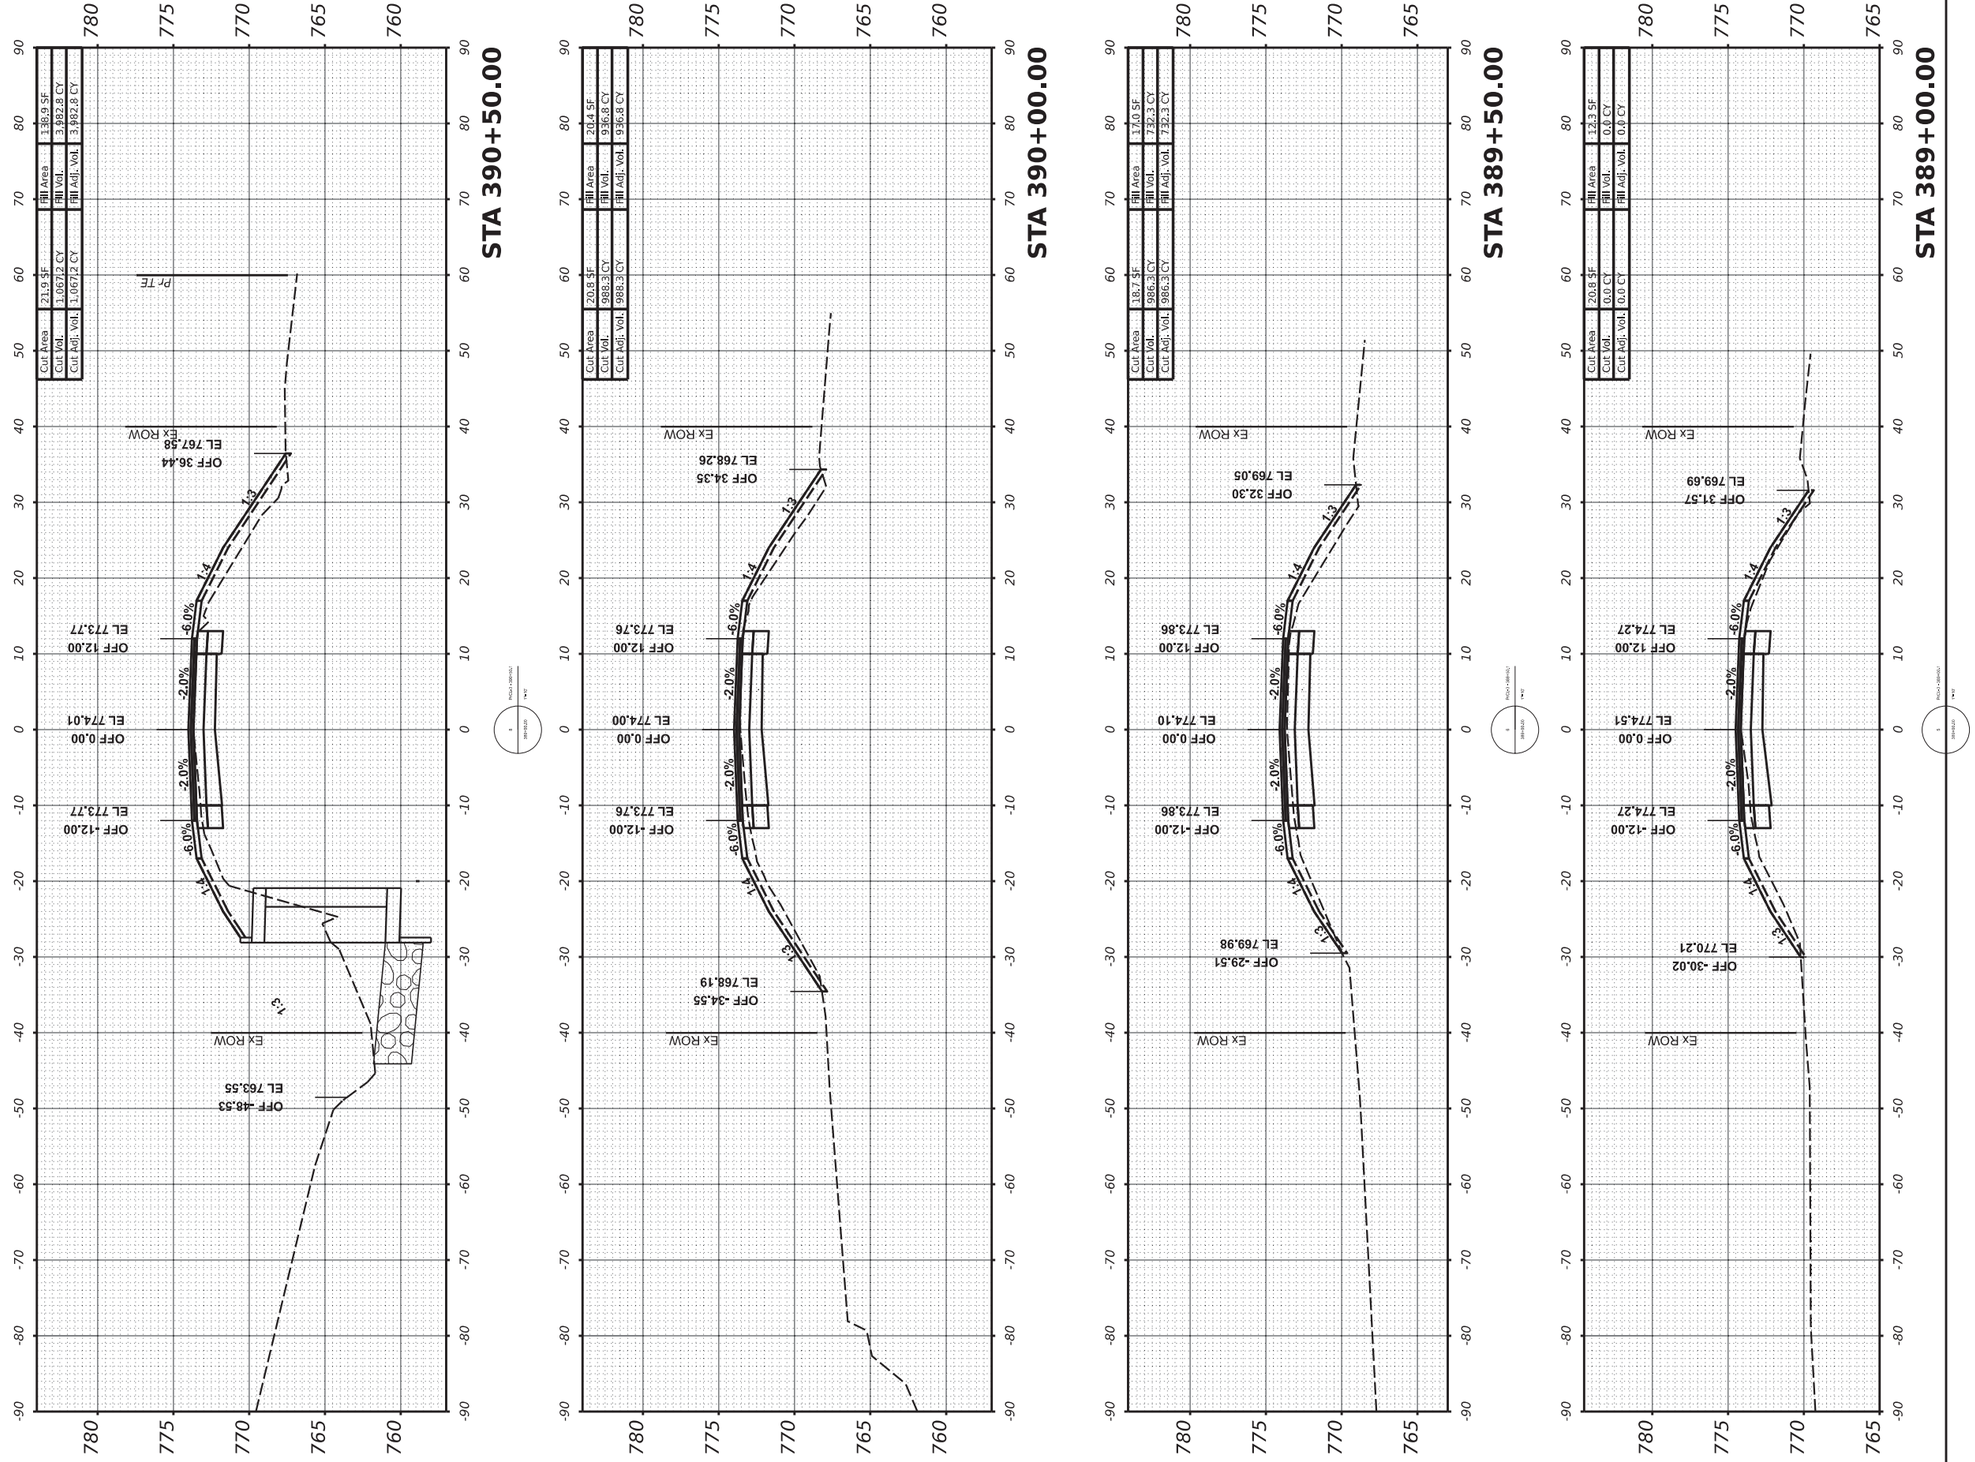

MODEL: PrCL-3 - 389+00.00 [Sheet]
FILE NAME: R:\PrL\County\7997 Carroll County - Ideal Road Reconstruction\CADD\CADD_Civil\Sheets\7997-SHT_X-Sect-Ideal-v3-02.dgn

USER NAME = dwozniarski	DESIGNED -	REVISED -	
	DRAWN -	REVISED -	
PLOT SCALE = 0.16666633 ' / in.	CHECKED -	REVISED -	
PLOT DATE = 6/14/2024	DATE - 04/17/2024	REVISED -	

STATE OF ILLINOIS
DEPARTMENT OF TRANSPORTATION


SHEETTITLELINE1
SHEETTITLELINE2
SCALE: 1" = 10' H
1" = 5' V
SHEET 0 OF 125 SHEETS STA.

F.A.S. RTE.	SECTION	COUNTY	TOTAL SHEETS	SHEET NO.
ROUTE	20-SECTION-PV	COUNTY	217	107
		CONTRACT NO. 85761		
	ILLINOIS	FED. AID PROJECT		

85761

FINAL SURVEY	SURVEYED	BY	DATE
NOTE BOOK	PLOTTED		
NO.	TEMPLATE		
	AREAS		
	AREAS CHECKED		

ORIGINAL SURVEY	SURVEYED	BY	DATE
NOTE BOOK	PLOTTED		
NO.	TEMPLATE		
	AREAS		
	AREAS CHECKED		

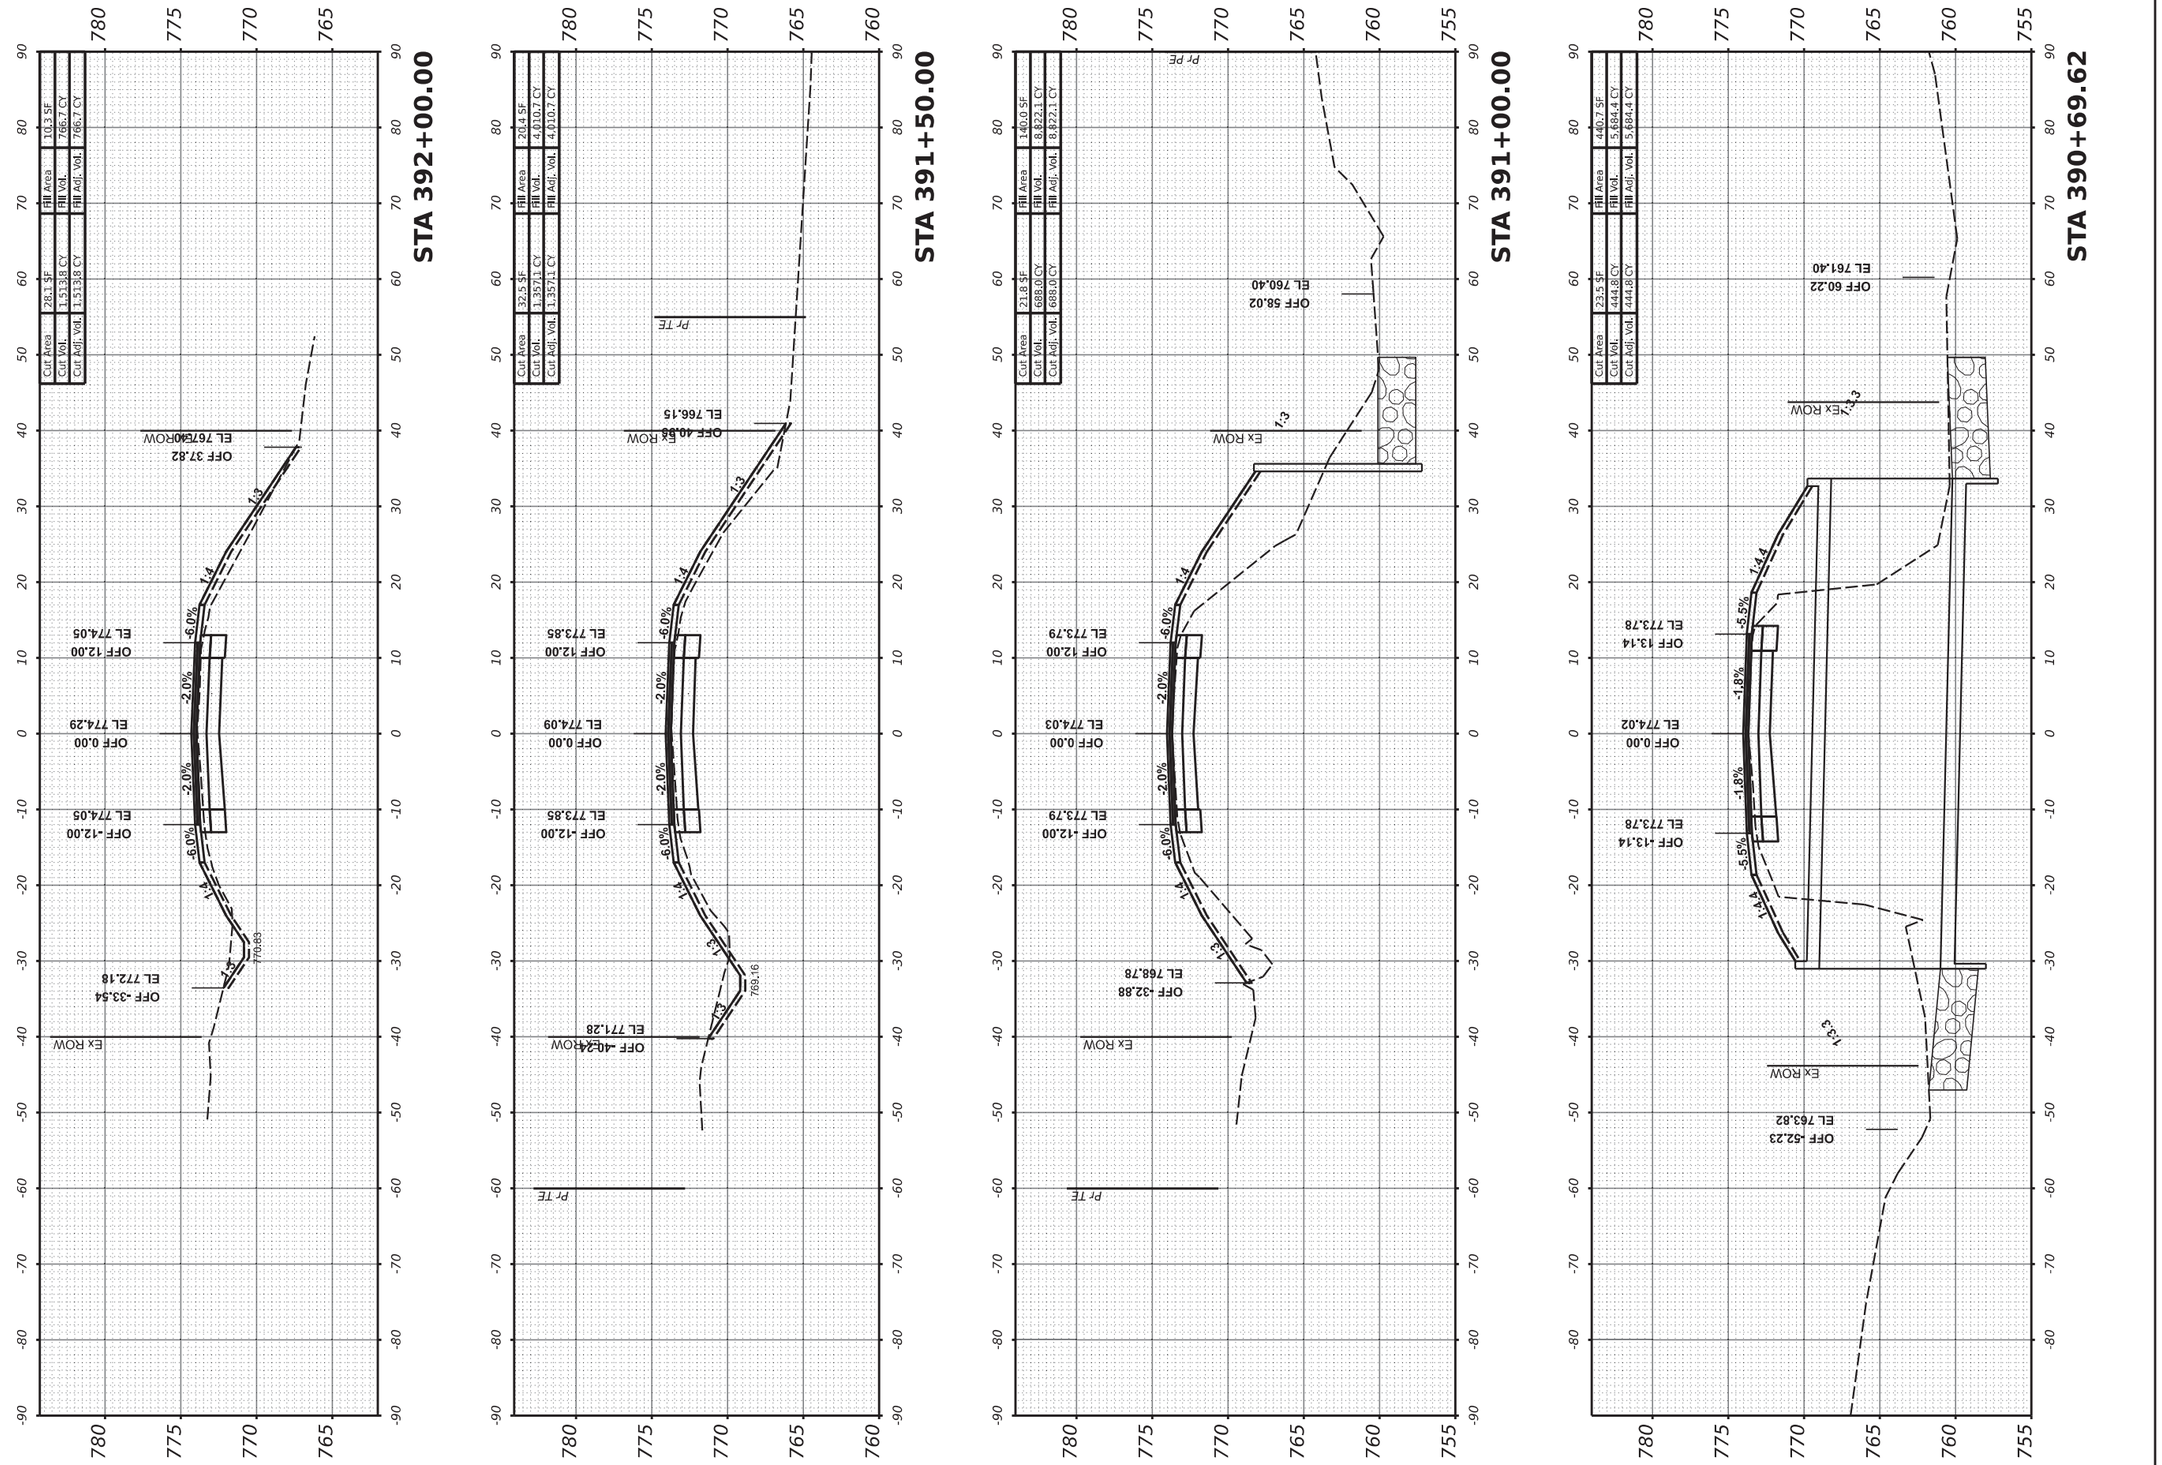

MODEL: PrCL-3 - 390+69.62 [Sheet]
FILE NAME: R:\PL_County\7997 Carroll County - Ideal Road Reconstruction\CADD\CADD_Civil\Sheets\7997-Sht_X-Sect-Ideal-v3-02.dgn

USER NAME = dwozniarski	DESIGNED -		REVISED -
	DRAWN -		REVISED -
PLOT SCALE = 0.16666633 ' / in.	CHECKED -		REVISED -
PLOT DATE = 6/14/2024	DATE -	04/17/2024	REVISED -

STATE OF ILLINOIS
DEPARTMENT OF TRANSPORTATION

IDEAL ROAD RECONSTRUCTION
CROSS SECTIONS – IDEAL ROAD


SCALE: 1" = 10' H, 1" = 5' V | SHEET | OF 125 SHEETS | STA.

F.A.S. RTE.	SECTION	COUNTY	TOTAL SHEETS	SHEET NO.
1084	20-00102-00-PV	CARROLL	217	108
		CONTRACT NO. 85761		
	ILLINOIS	FED. AID PROJECT		

85761

FINAL SURVEY	SURVEYED	BY	DATE
NOTE BOOK	PLOTTED		
NO.	TEMPLATE		
	AREAS		
	AREAS CHECKED		

ORIGINAL SURVEY	SURVEYED	BY	DATE
NOTE BOOK	PLOTTED		
NO.	TEMPLATE		
	AREAS		
	AREAS CHECKED		

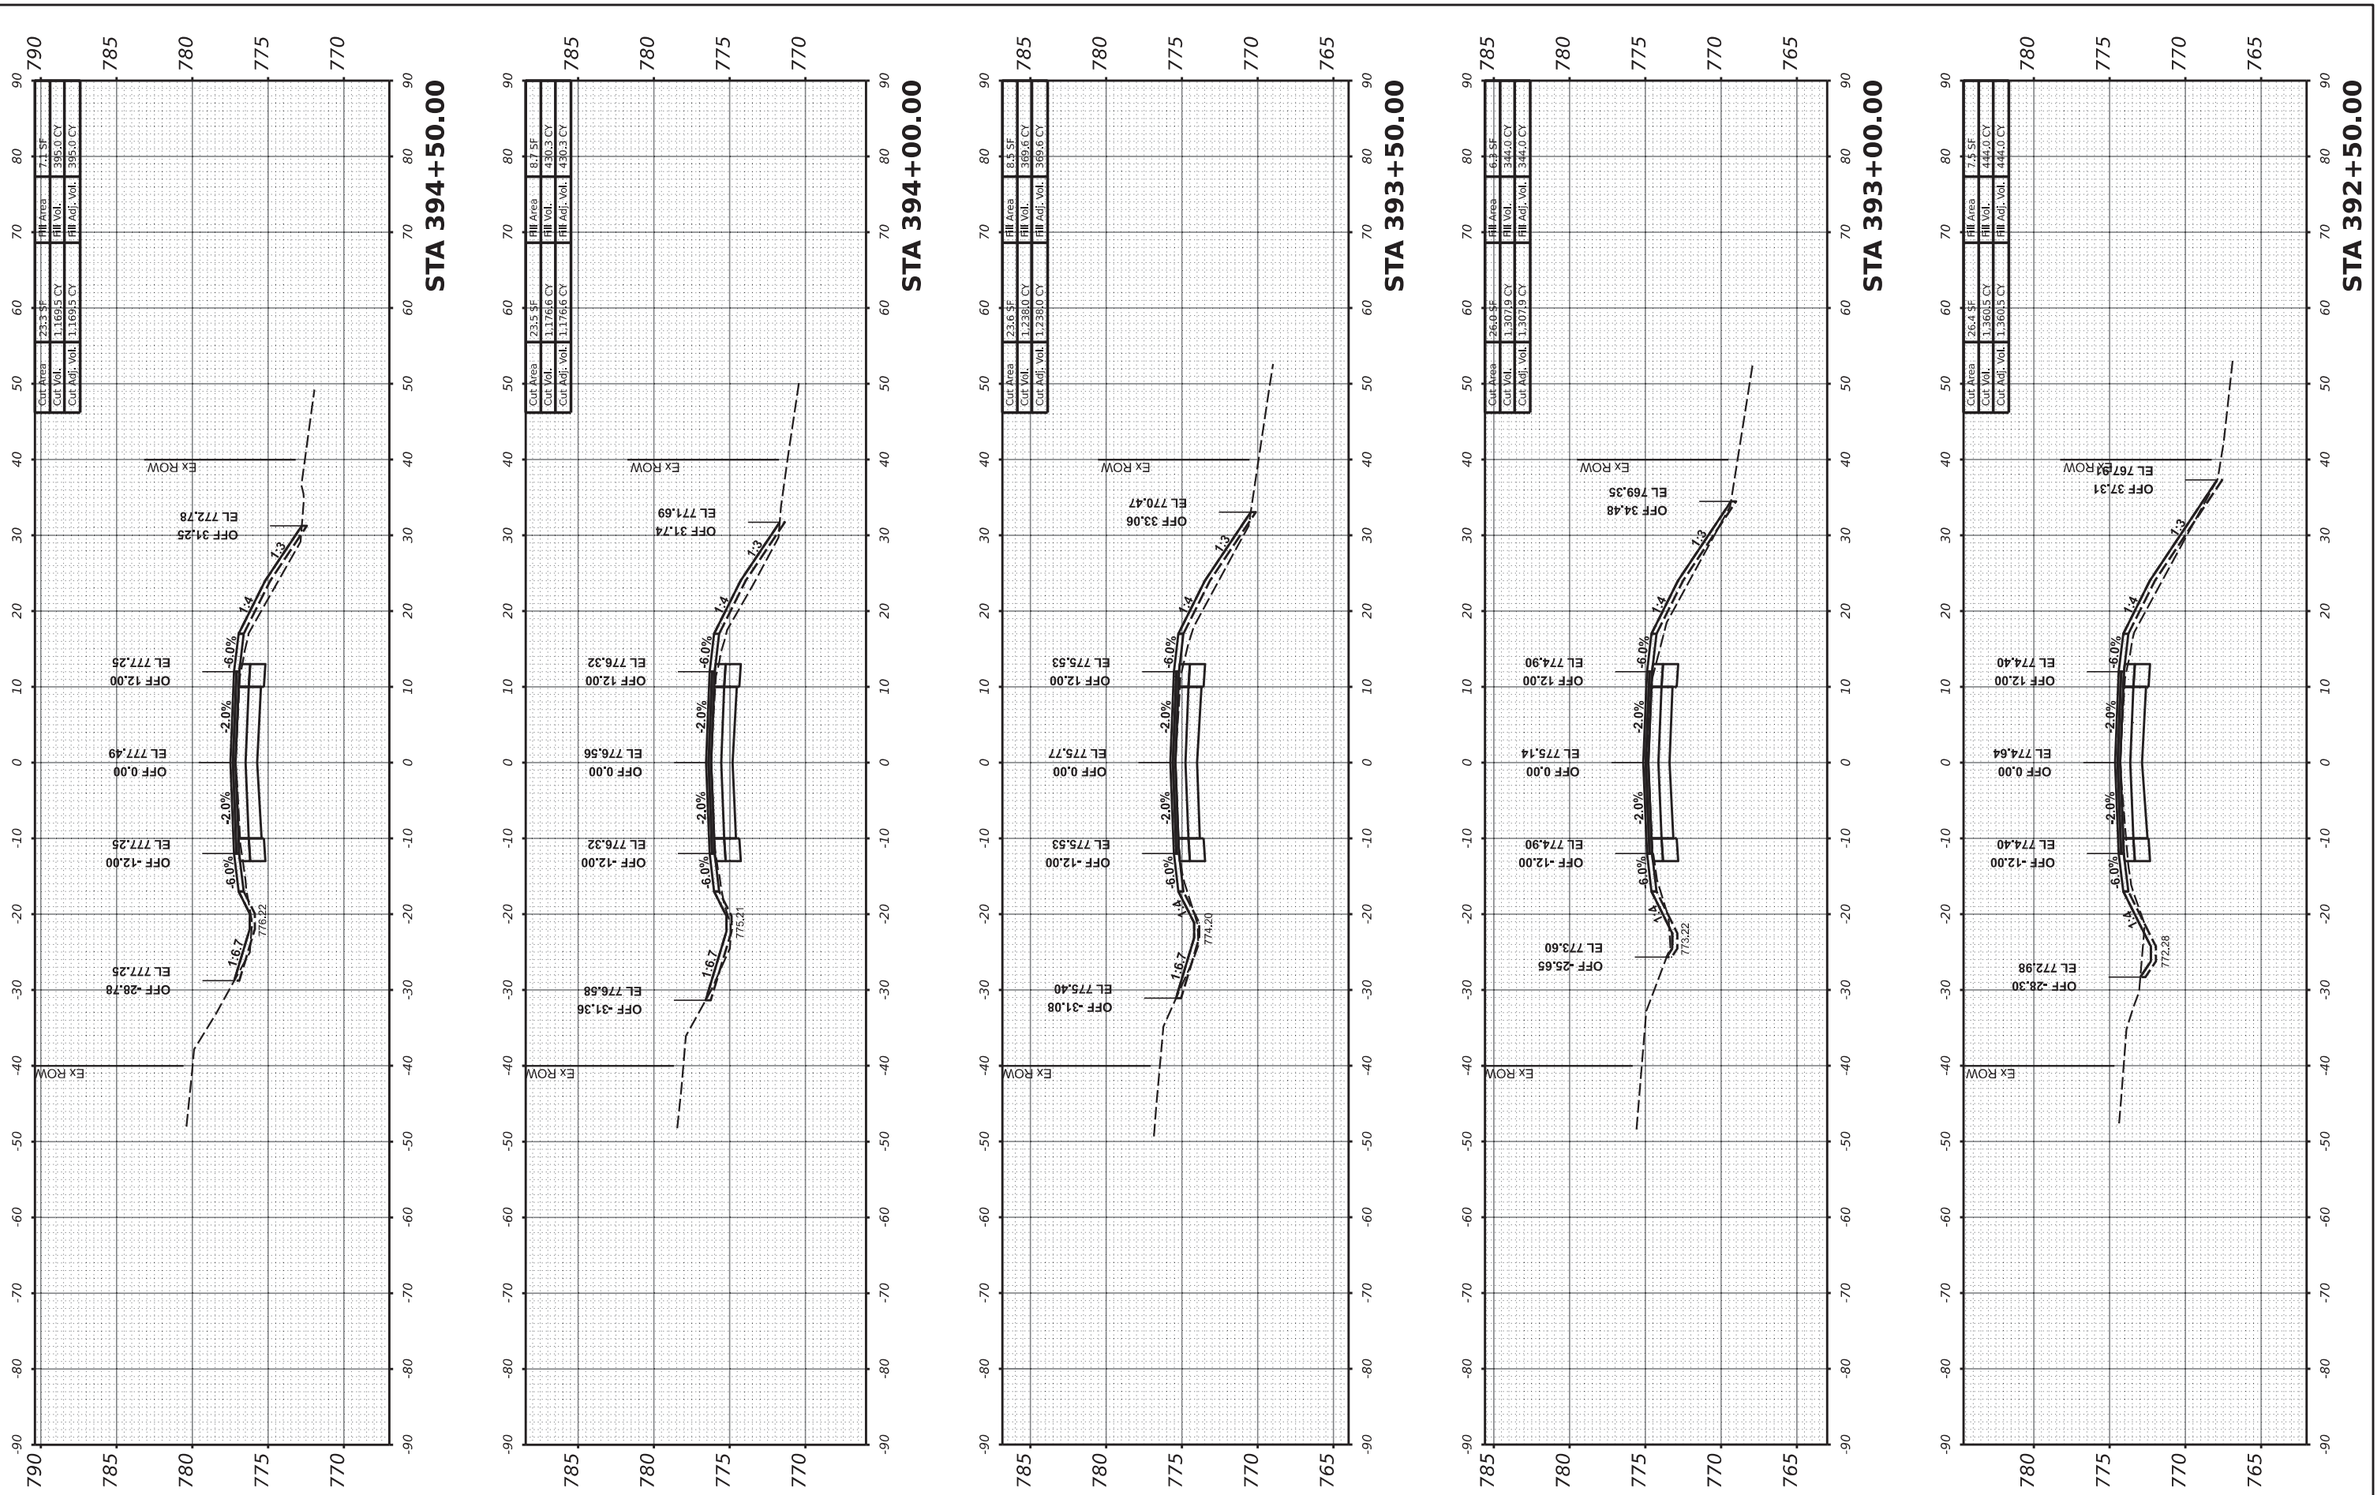

MODEL: PrCL-3 - 392+50.00 [Sheet]
FILE NAME: R:\Prj_County\7997 Carroll County - Ideal Road Reconstruction\CADD\CADD_Civil\Sheets\7997-SHT_XSect-Ideal-v3-02.dgn

USER NAME = dwozniarski	DESIGNED -		REVISED -
	DRAWN -		REVISED -
PLOT SCALE = 0.16666633 ' / in.	CHECKED -		REVISED -
PLOT DATE = 6/14/2024	DATE -	04/17/2024	REVISED -

STATE OF ILLINOIS
DEPARTMENT OF TRANSPORTATION

IDEAL ROAD RECONSTRUCTION
CROSS SECTIONS – IDEAL ROAD


SCALE: 1" = 10' H, 1" = 5' V | SHEET OF 125 SHEETS | STA.

F.A.S. RTE.	SECTION	COUNTY	TOTAL SHEETS	SHEET NO.
1084	20-00102-00-PV	CARROLL	217	109
		CONTRACT NO. 85761		
	ILLINOIS	FED. AID PROJECT		

85761

FINAL SURVEY	SURVEYED	BY	DATE
NOTE BOOK	PLOTTED		
NO.	TEMPLATE		
	AREAS		
	AREAS CHECKED		

ORIGINAL SURVEY	SURVEYED	BY	DATE
NOTE BOOK	PLOTTED		
NO.	TEMPLATE		
	AREAS		
	AREAS CHECKED		

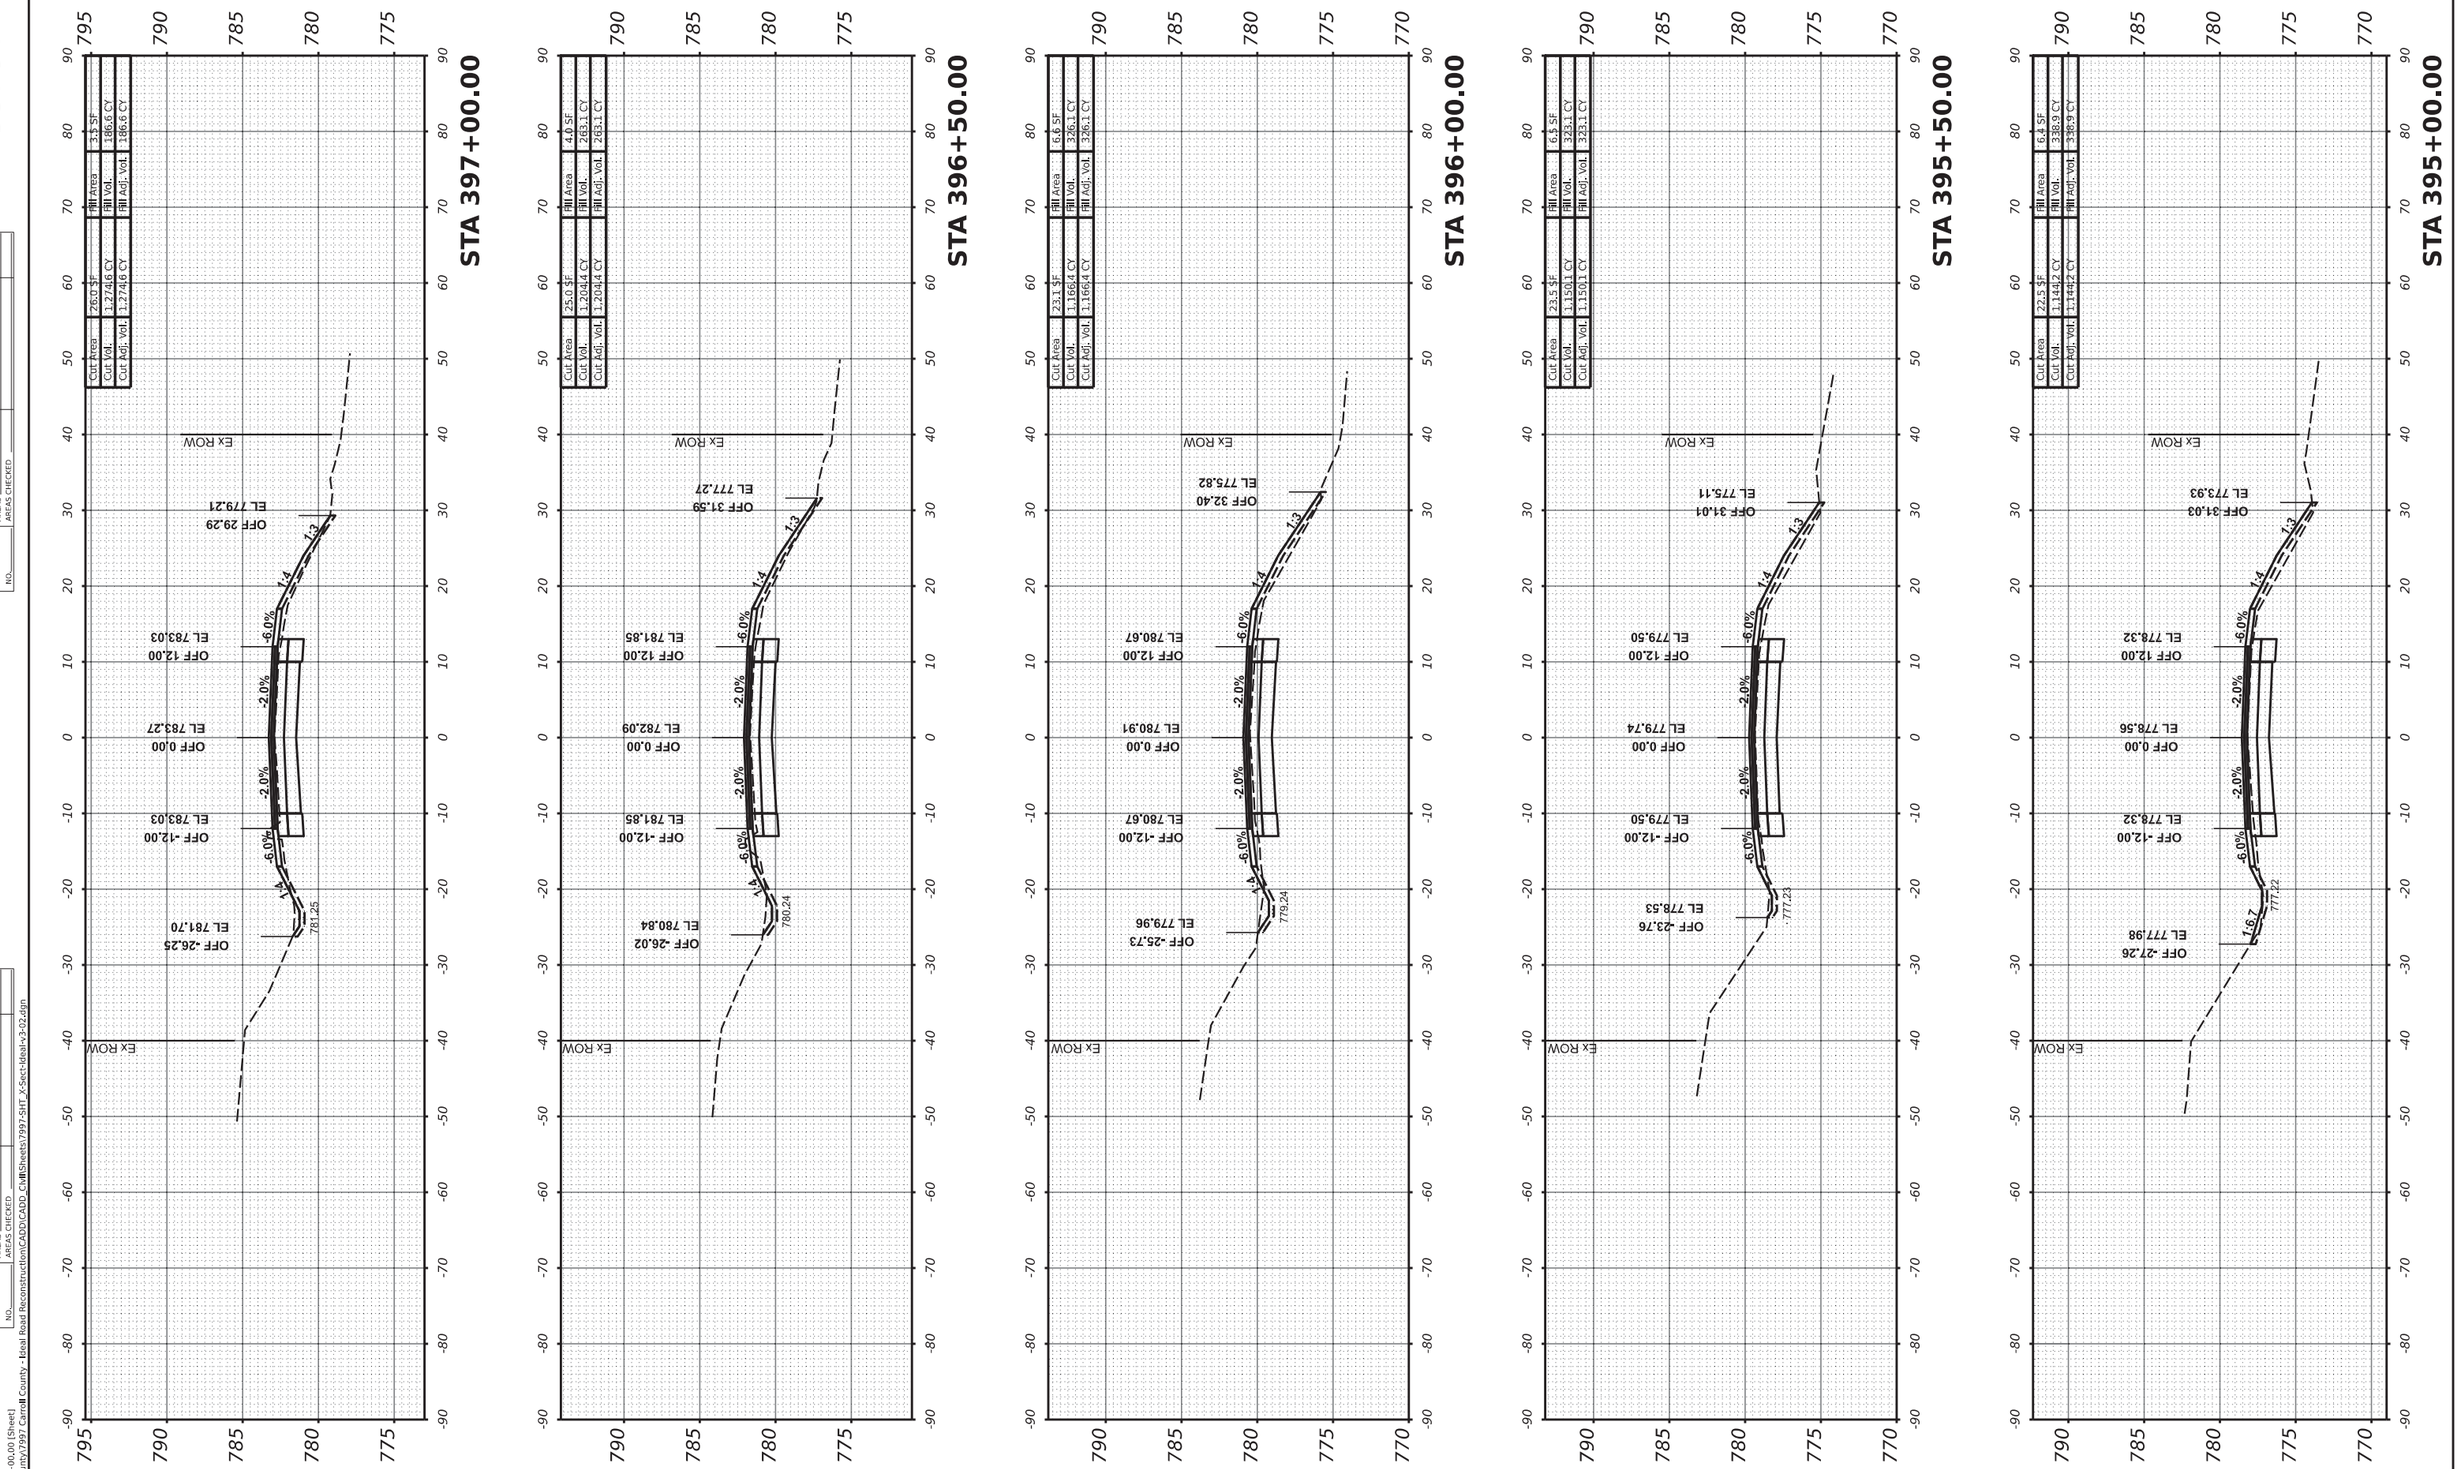

MODEL: PrCL-3 - 395+00.00 [Sheet]
FILE NAME: R:\Prj_County\7997 Carroll County - Ideal Road Reconstruction\CADD\CADD_Civil\Sheets\7997-Sht_X-Sect-Ideal-v3-02.dgn

USER NAME = dwozniarski	DESIGNED -	REVISED -	
	DRAWN -	REVISED -	
PLOT SCALE = 0.16666633 ' / in.	CHECKED -	REVISED -	
PLOT DATE = 6/14/2024	DATE - 04/17/2024	REVISED -	

STATE OF ILLINOIS
DEPARTMENT OF TRANSPORTATION

IDEAL ROAD RECONSTRUCTION
CROSS SECTIONS – IDEAL ROAD


SCALE: 1" = 10' H, 1" = 5' V | SHEET OF 125 SHEETS | STA.

F.A.S. RTE.	SECTION	COUNTY	TOTAL SHEETS	SHEET NO.
1084	20-00102-00-PV	CARROLL	217	110
		CONTRACT NO. 85761		
	ILLINOIS	FED. AID PROJECT		

85761

FINAL SURVEY	SURVEYED	BY	DATE
NOTE BOOK	PLOTTED		
NO.	TEMPLATE		
	AREAS		
	AREAS CHECKED		

ORIGINAL SURVEY	SURVEYED	BY	DATE
NOTE BOOK	PLOTTED		
NO.	TEMPLATE		
	AREAS		
	AREAS CHECKED		

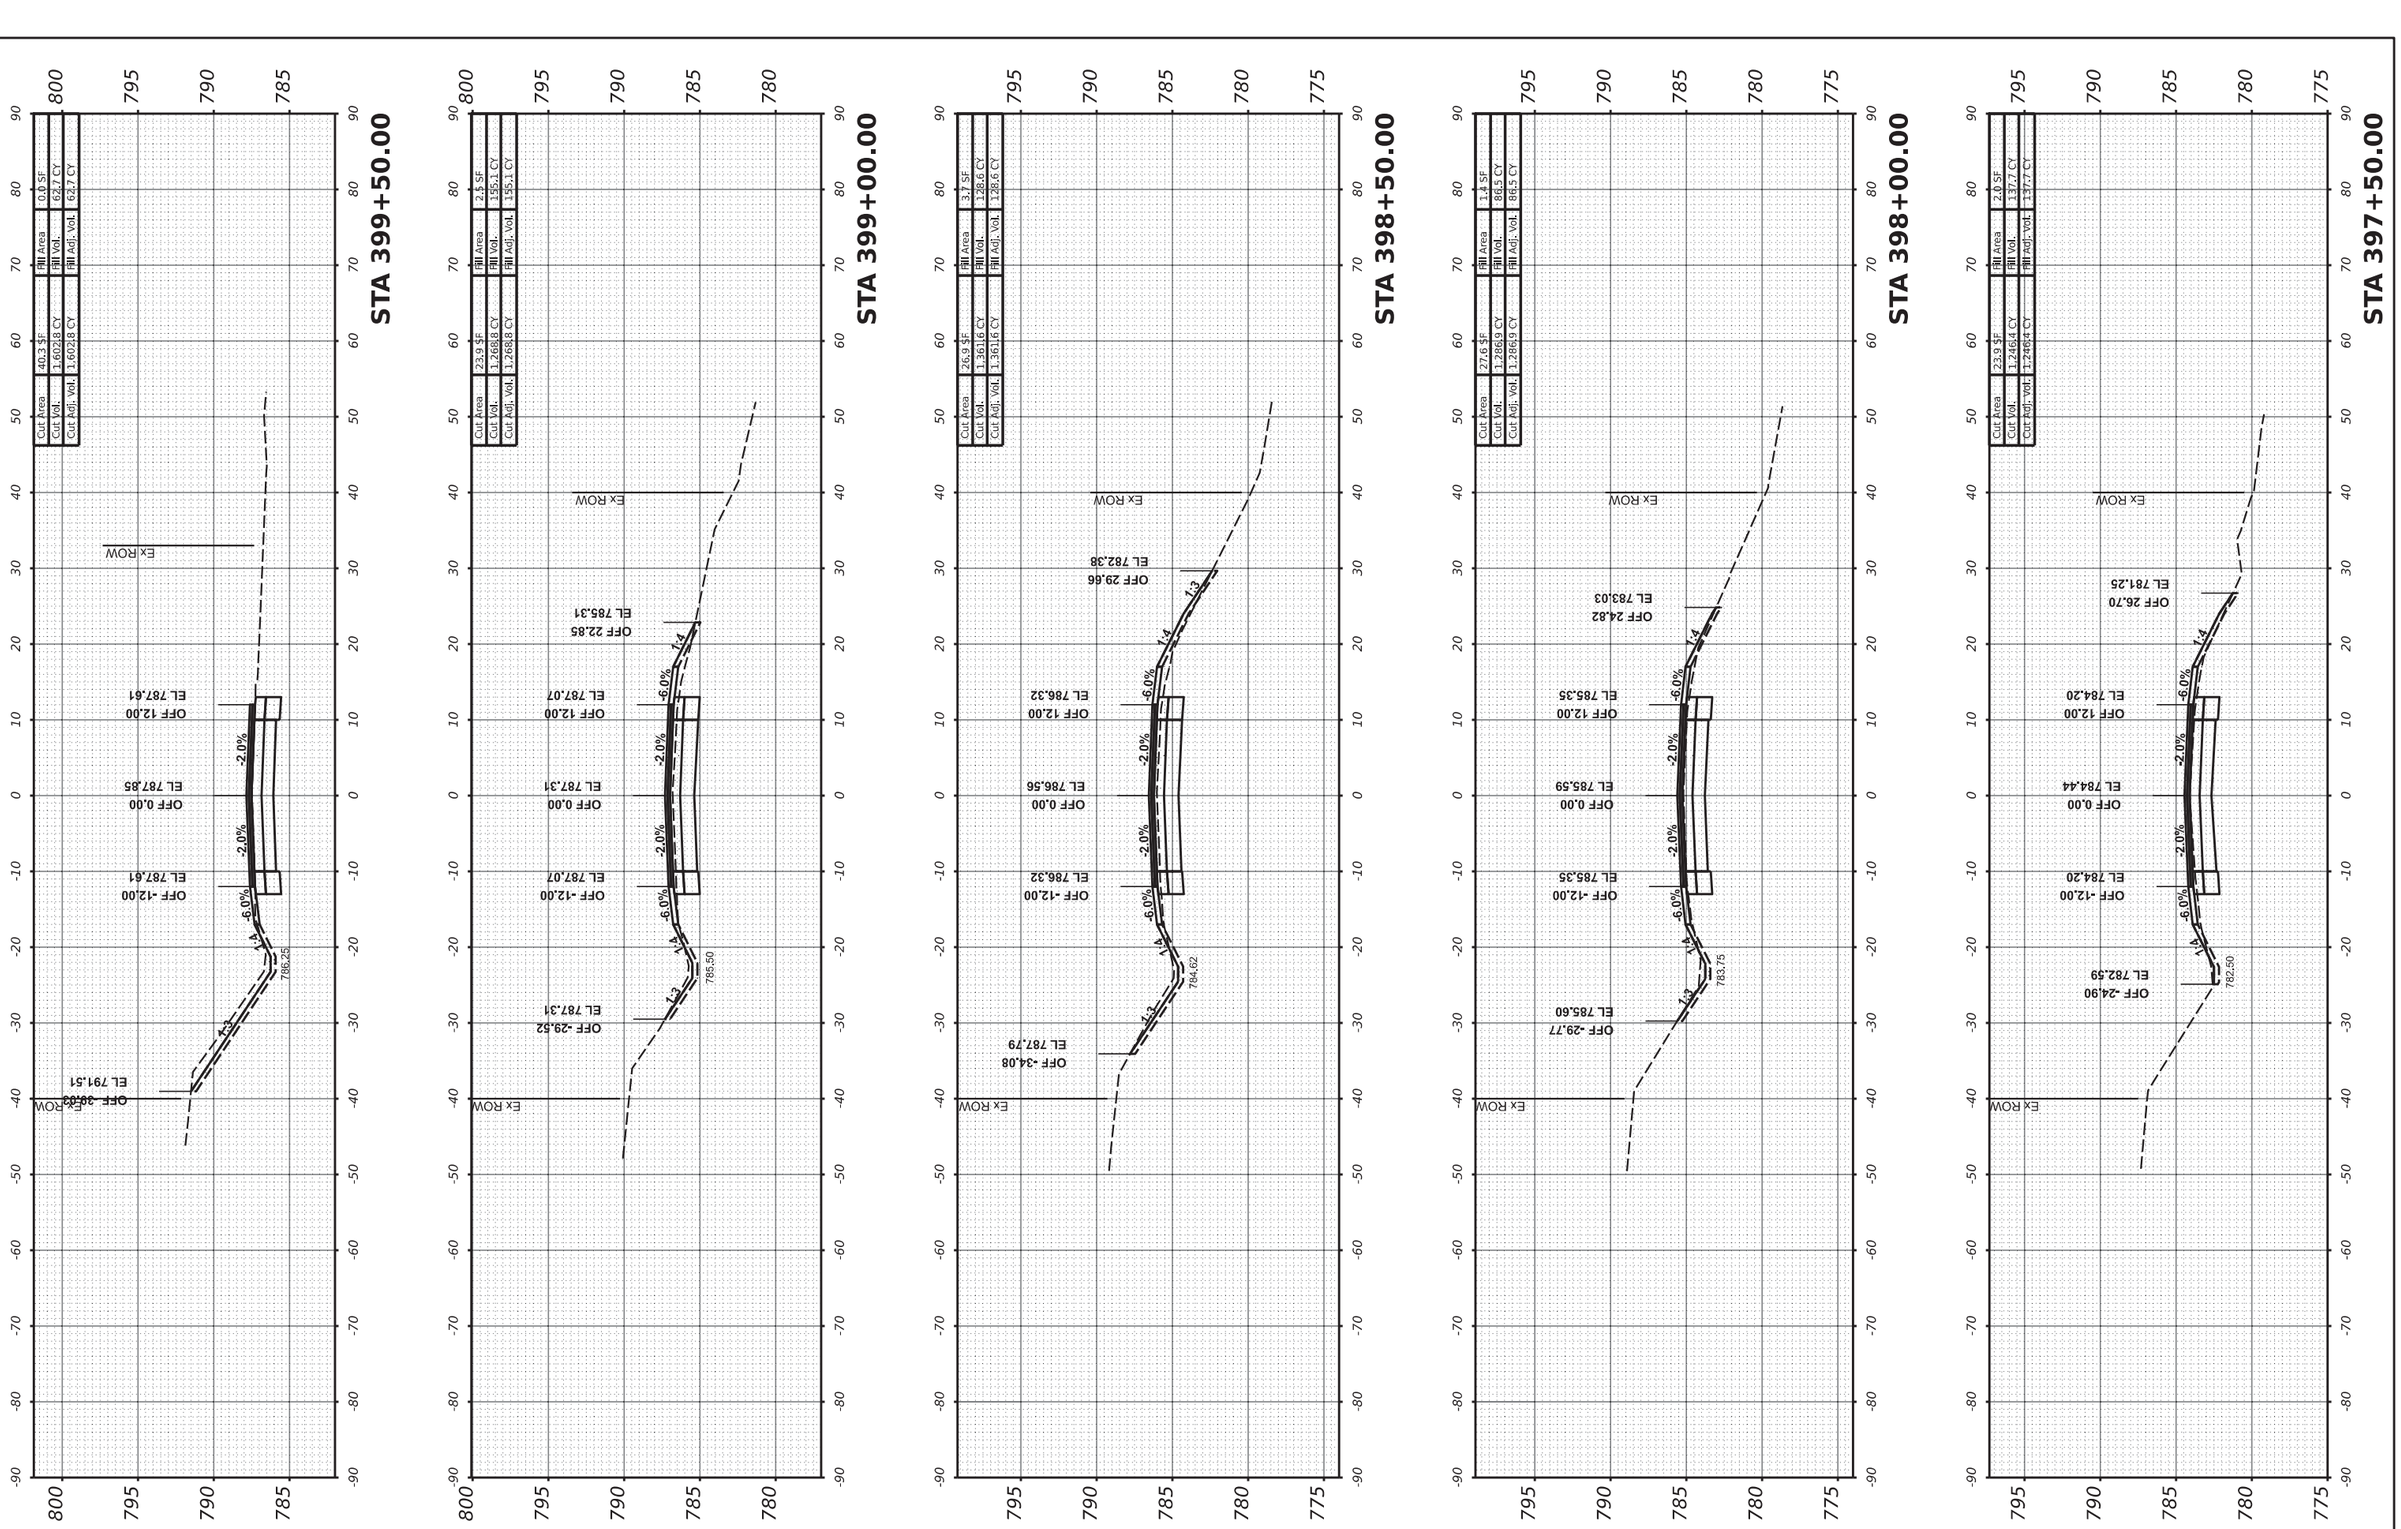

MODEL: PrCL-3 - 397+50.00 [Sheet]
FILE NAME: R:\Prj_County\7997 Carroll County - Ideal Road Reconstruction\CADD\CADD_CivilSheets\7997-SHT_X-Sect-Ideal-v3-02.dgn

USER NAME = dwozniarski	DESIGNED -		REVISED -
	DRAWN -		REVISED -
PLOT SCALE = 0.16666633 ' / in.	CHECKED -		REVISED -
PLOT DATE = 6/14/2024	DATE -	04/17/2024	REVISED -

STATE OF ILLINOIS
DEPARTMENT OF TRANSPORTATION

IDEAL ROAD RECONSTRUCTION
CROSS SECTIONS – IDEAL ROAD


SCALE: 1" = 10' H, 1" = 5' V | SHEET | OF 125 SHEETS | STA.

F.A.S. RTE.	SECTION	COUNTY	TOTAL SHEETS	SHEET NO.
1084	20-00102-00-PV	CARROLL	217	111
		CONTRACT NO. 85761		
	ILLINOIS	FED. AID PROJECT		

85761

FINAL SURVEY	SURVEYED	BY	DATE
NOTE BOOK	PLOTTED		
NO.	TEMPLATE		
	AREAS		
	AREAS CHECKED		

ORIGINAL SURVEY	SURVEYED	BY	DATE
NOTE BOOK	PLOTTED		
NO.	TEMPLATE		
	AREAS		
	AREAS CHECKED		

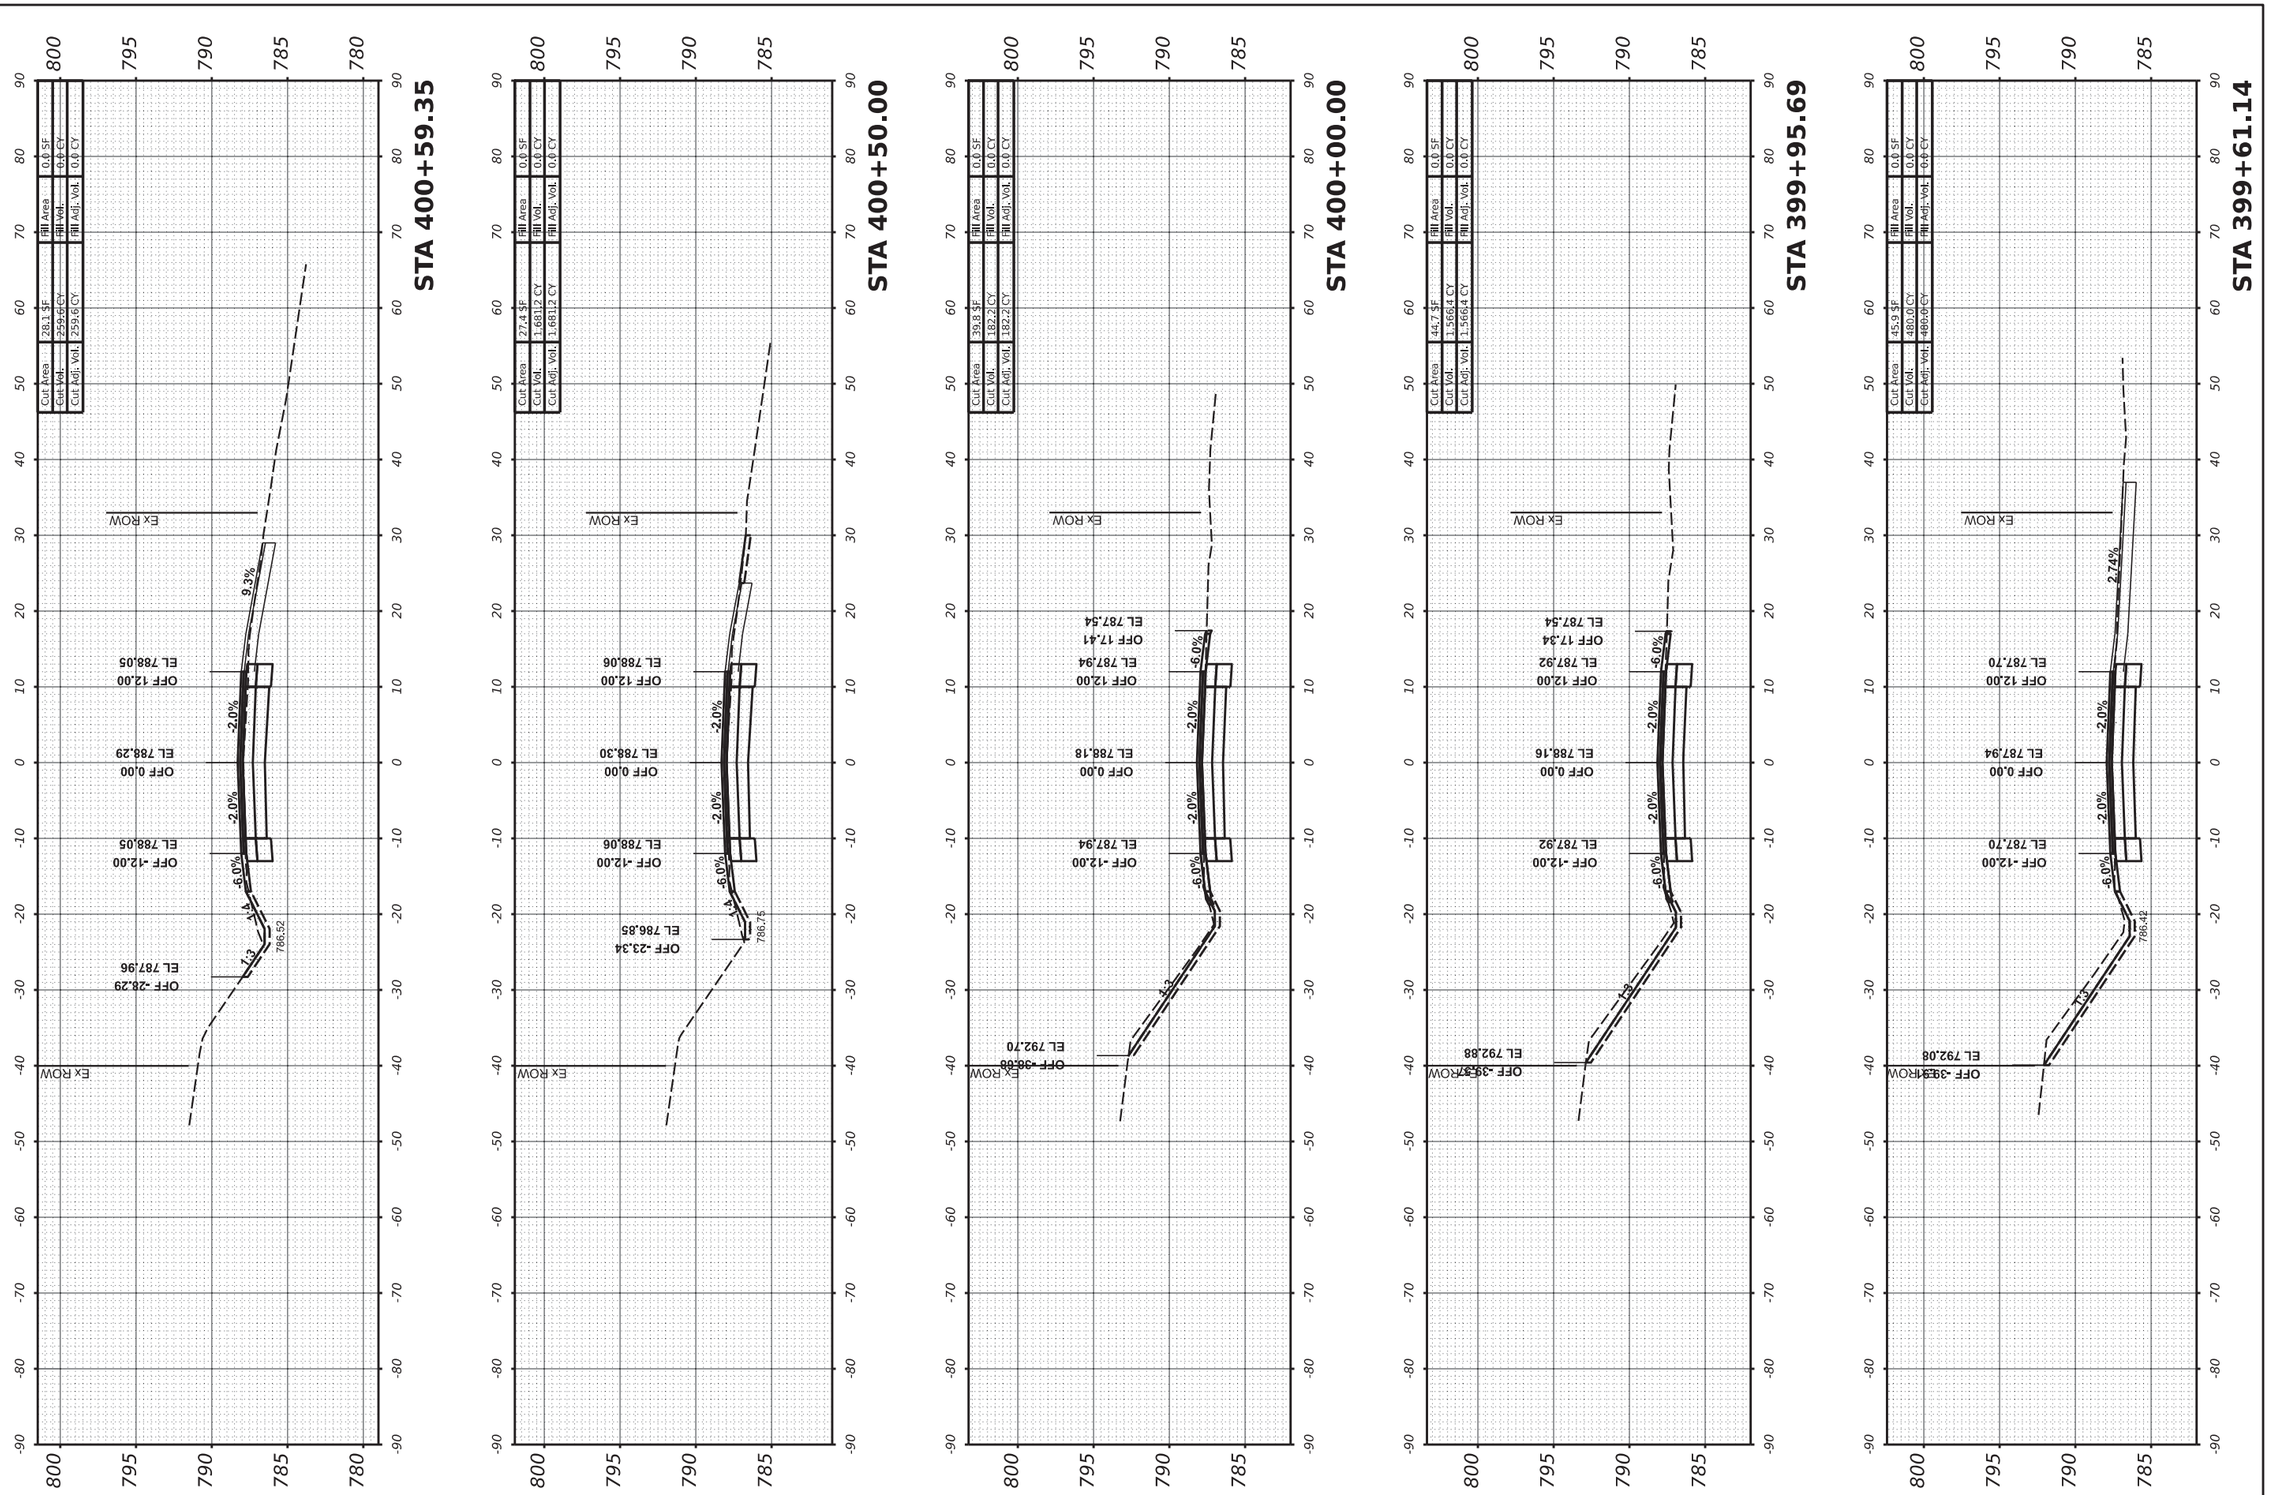

MODEL: PrCl-3 - 399+61.14 [Sheet]
FILE NAME: R:\Prl_County\1997 Carroll County - Ideal Road Reconstruction\CADD\CADD_Civil\Sheets\7997-SHT_X-Sect-Ideal-v3-02.dgn

USER NAME = dwozniarski	DESIGNED -	REVISED -
	DRAWN -	REVISED -
PLOT SCALE = 0.16666633 ' / in.	CHECKED -	REVISED -
PLOT DATE = 6/14/2024	DATE - 04/17/2024	REVISED -

STATE OF ILLINOIS
DEPARTMENT OF TRANSPORTATION

IDEAL ROAD RECONSTRUCTION
CROSS SECTIONS – IDEAL ROAD


SCALE: 1" = 10' H, 1" = 5' V | SHEET OF 125 SHEETS | STA.

F.A.S. RTE.	SECTION	COUNTY	TOTAL SHEETS	SHEET NO.
1084	20-00102-00-PV	CARROLL	217	112
		CONTRACT NO. 85761		
	ILLINOIS	FED. AID PROJECT		

85761

FINAL SURVEY		BY	DATE
NOTE BOOK	SURVEYED		
NO.	PLOTTED		
	TEMPLATE		
	AREAS		
	AREAS CHECKED		

ORIGINAL SURVEY		BY	DATE
NOTE BOOK	SURVEYED		
NO.	PLOTTED		
	TEMPLATE		
	AREAS		
	AREAS CHECKED		

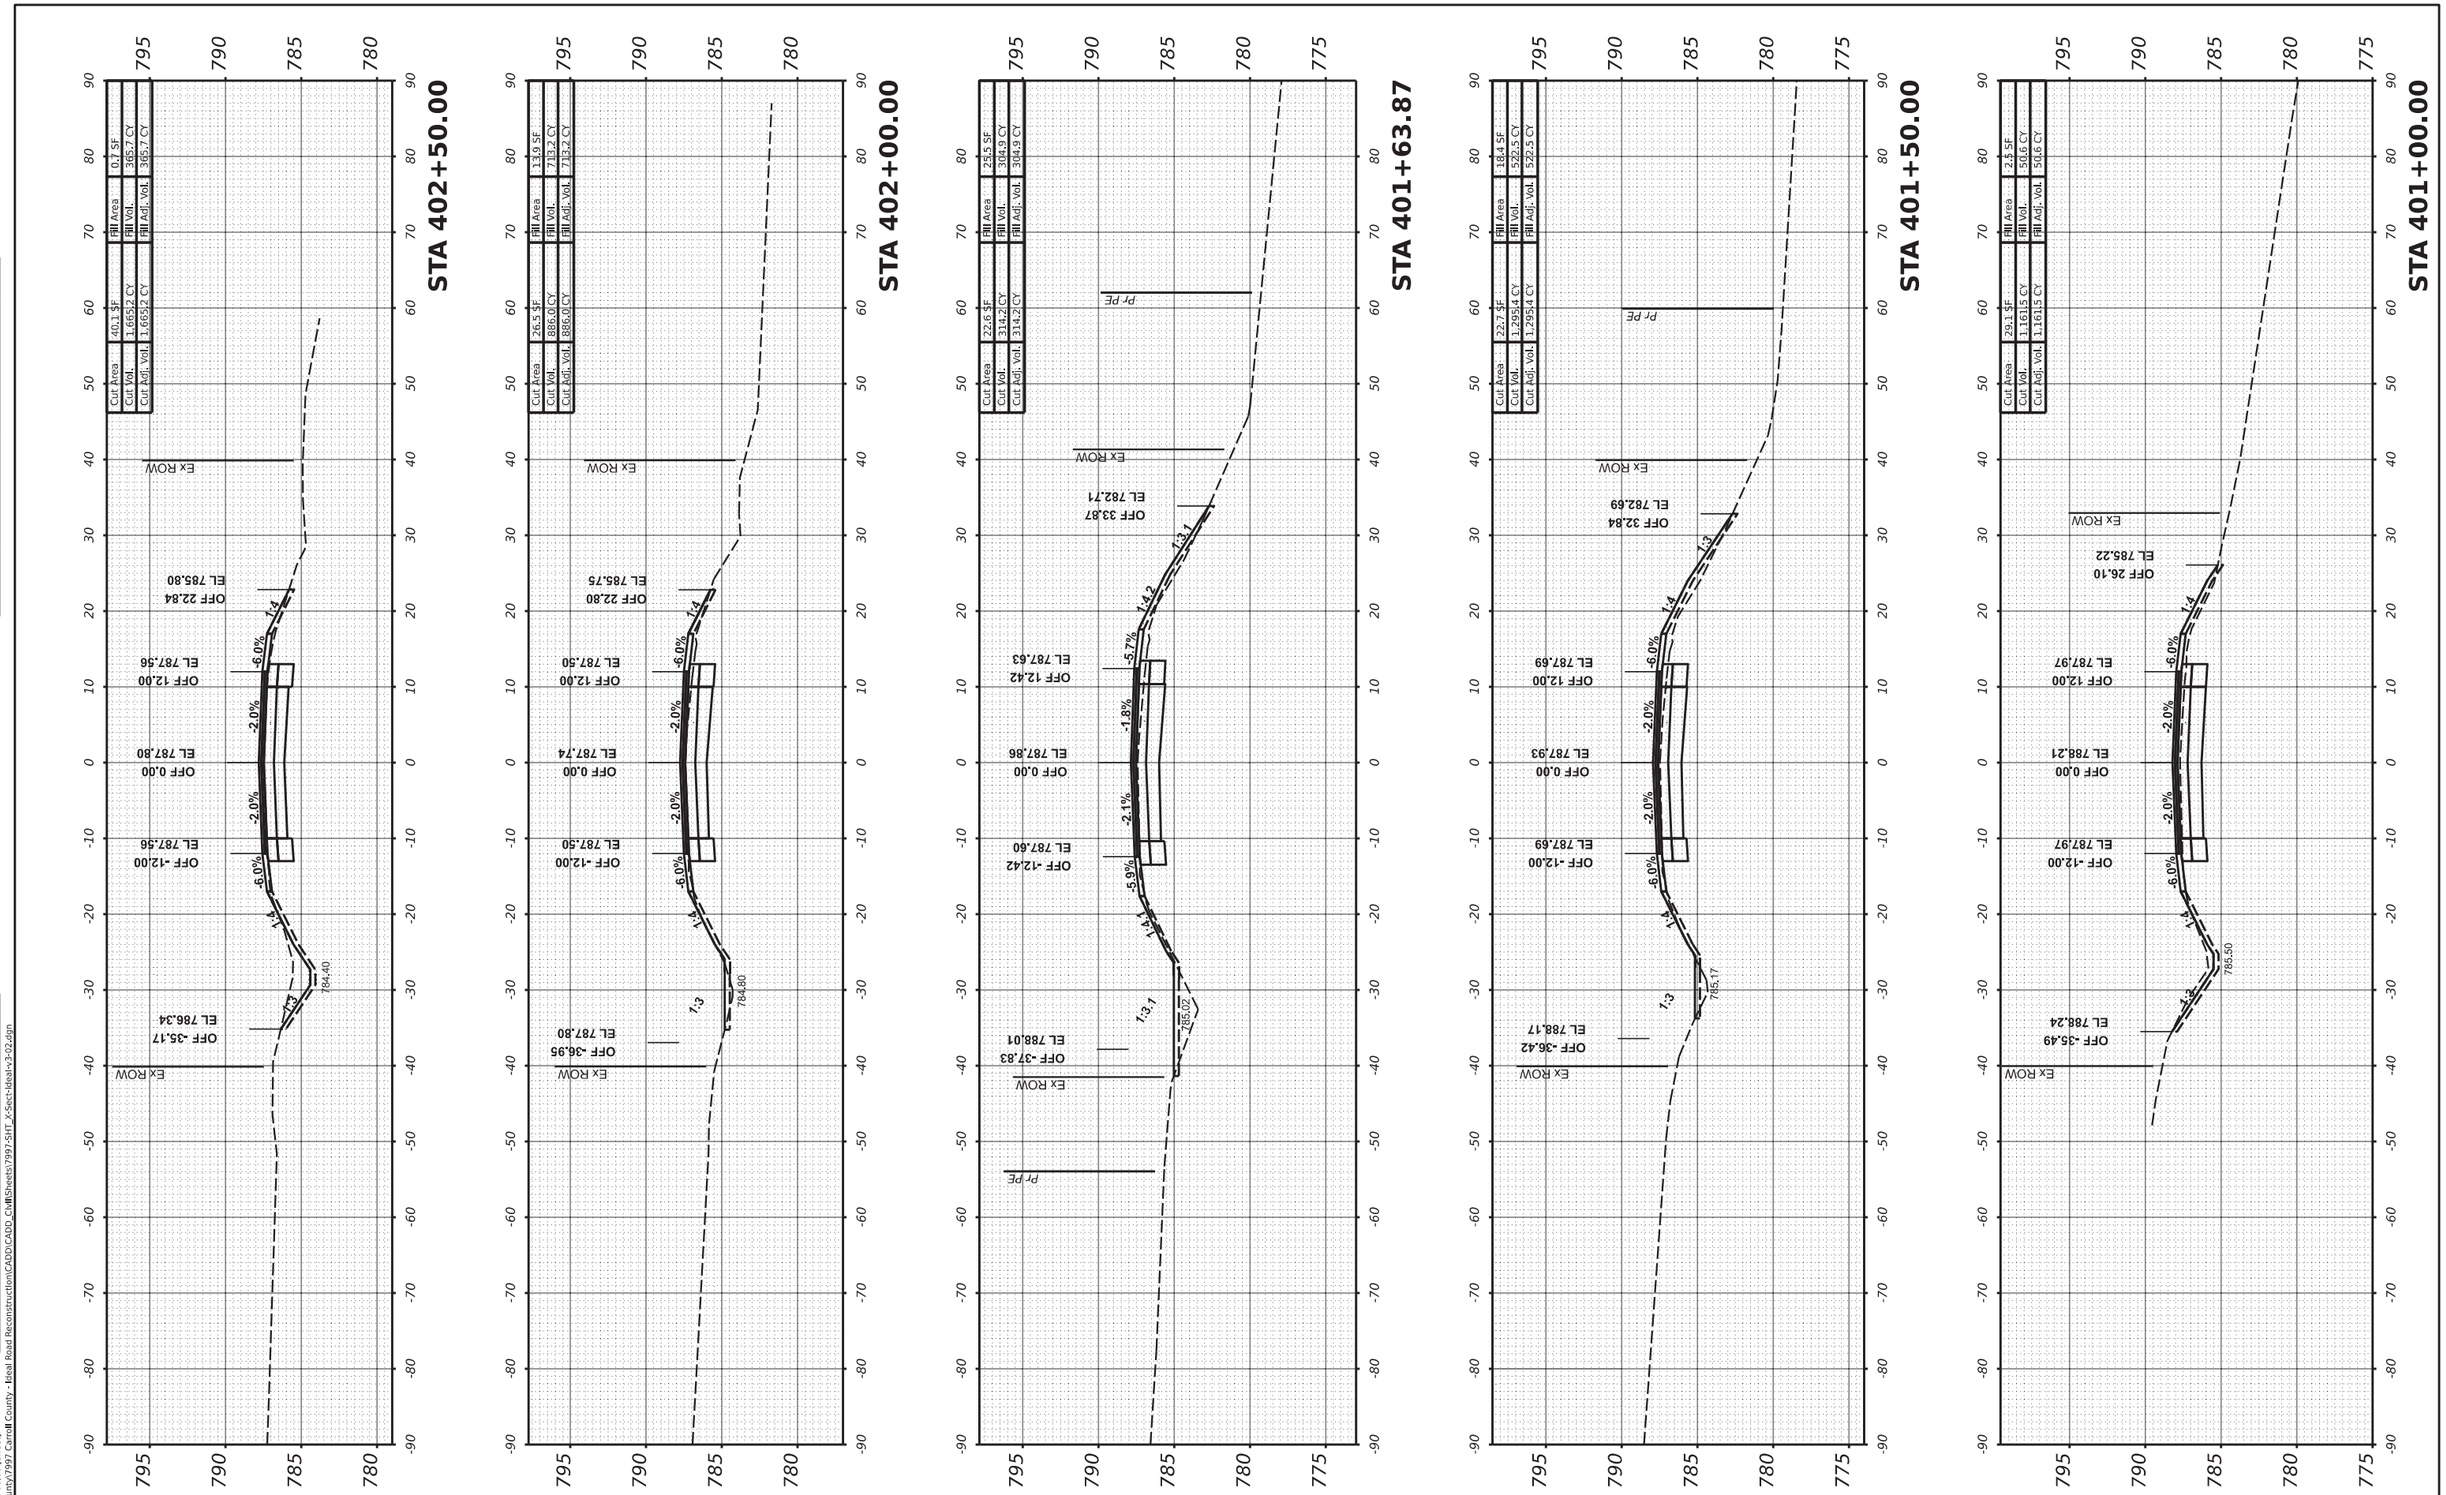

MODEL: PrCL-3 - 401+00.00 [Sheet]
FILE NAME: R:\Pr_County\7997 Carroll County - Ideal Road Reconstruction\CADD\CADD_Civil\Sheets\7997-SHT_X-Sect-Ideal-v3-02.dgn

USER NAME = dwozniarski	DESIGNED -		REVISED -
	DRAWN -		REVISED -
PLOT SCALE = 0.16666633 ' / in.	CHECKED -		REVISED -
PLOT DATE = 6/14/2024	DATE -	04/17/2024	REVISED -

STATE OF ILLINOIS
DEPARTMENT OF TRANSPORTATION

IDEAL ROAD RECONSTRUCTION
CROSS SECTIONS – IDEAL ROAD


SCALE: 1" = 10' H, 1" = 5' V | SHEET OF 125 SHEETS | STA.

F.A.S. RTE.	SECTION	COUNTY	TOTAL SHEETS	SHEET NO.
1084	20-00102-00-PV	CARROLL	217	113
		CONTRACT NO. 85761		
	ILLINOIS	FED. AID PROJECT		

85761

FINAL SURVEY	SURVEYED	BY	DATE
NOTE BOOK	PLOTTED		
NO.	TEMPLATE		
	AREAS		
	AREAS CHECKED		

ORIGINAL SURVEY	SURVEYED	BY	DATE
NOTE BOOK	PLOTTED		
NO.	TEMPLATE		
	AREAS		
	AREAS CHECKED		

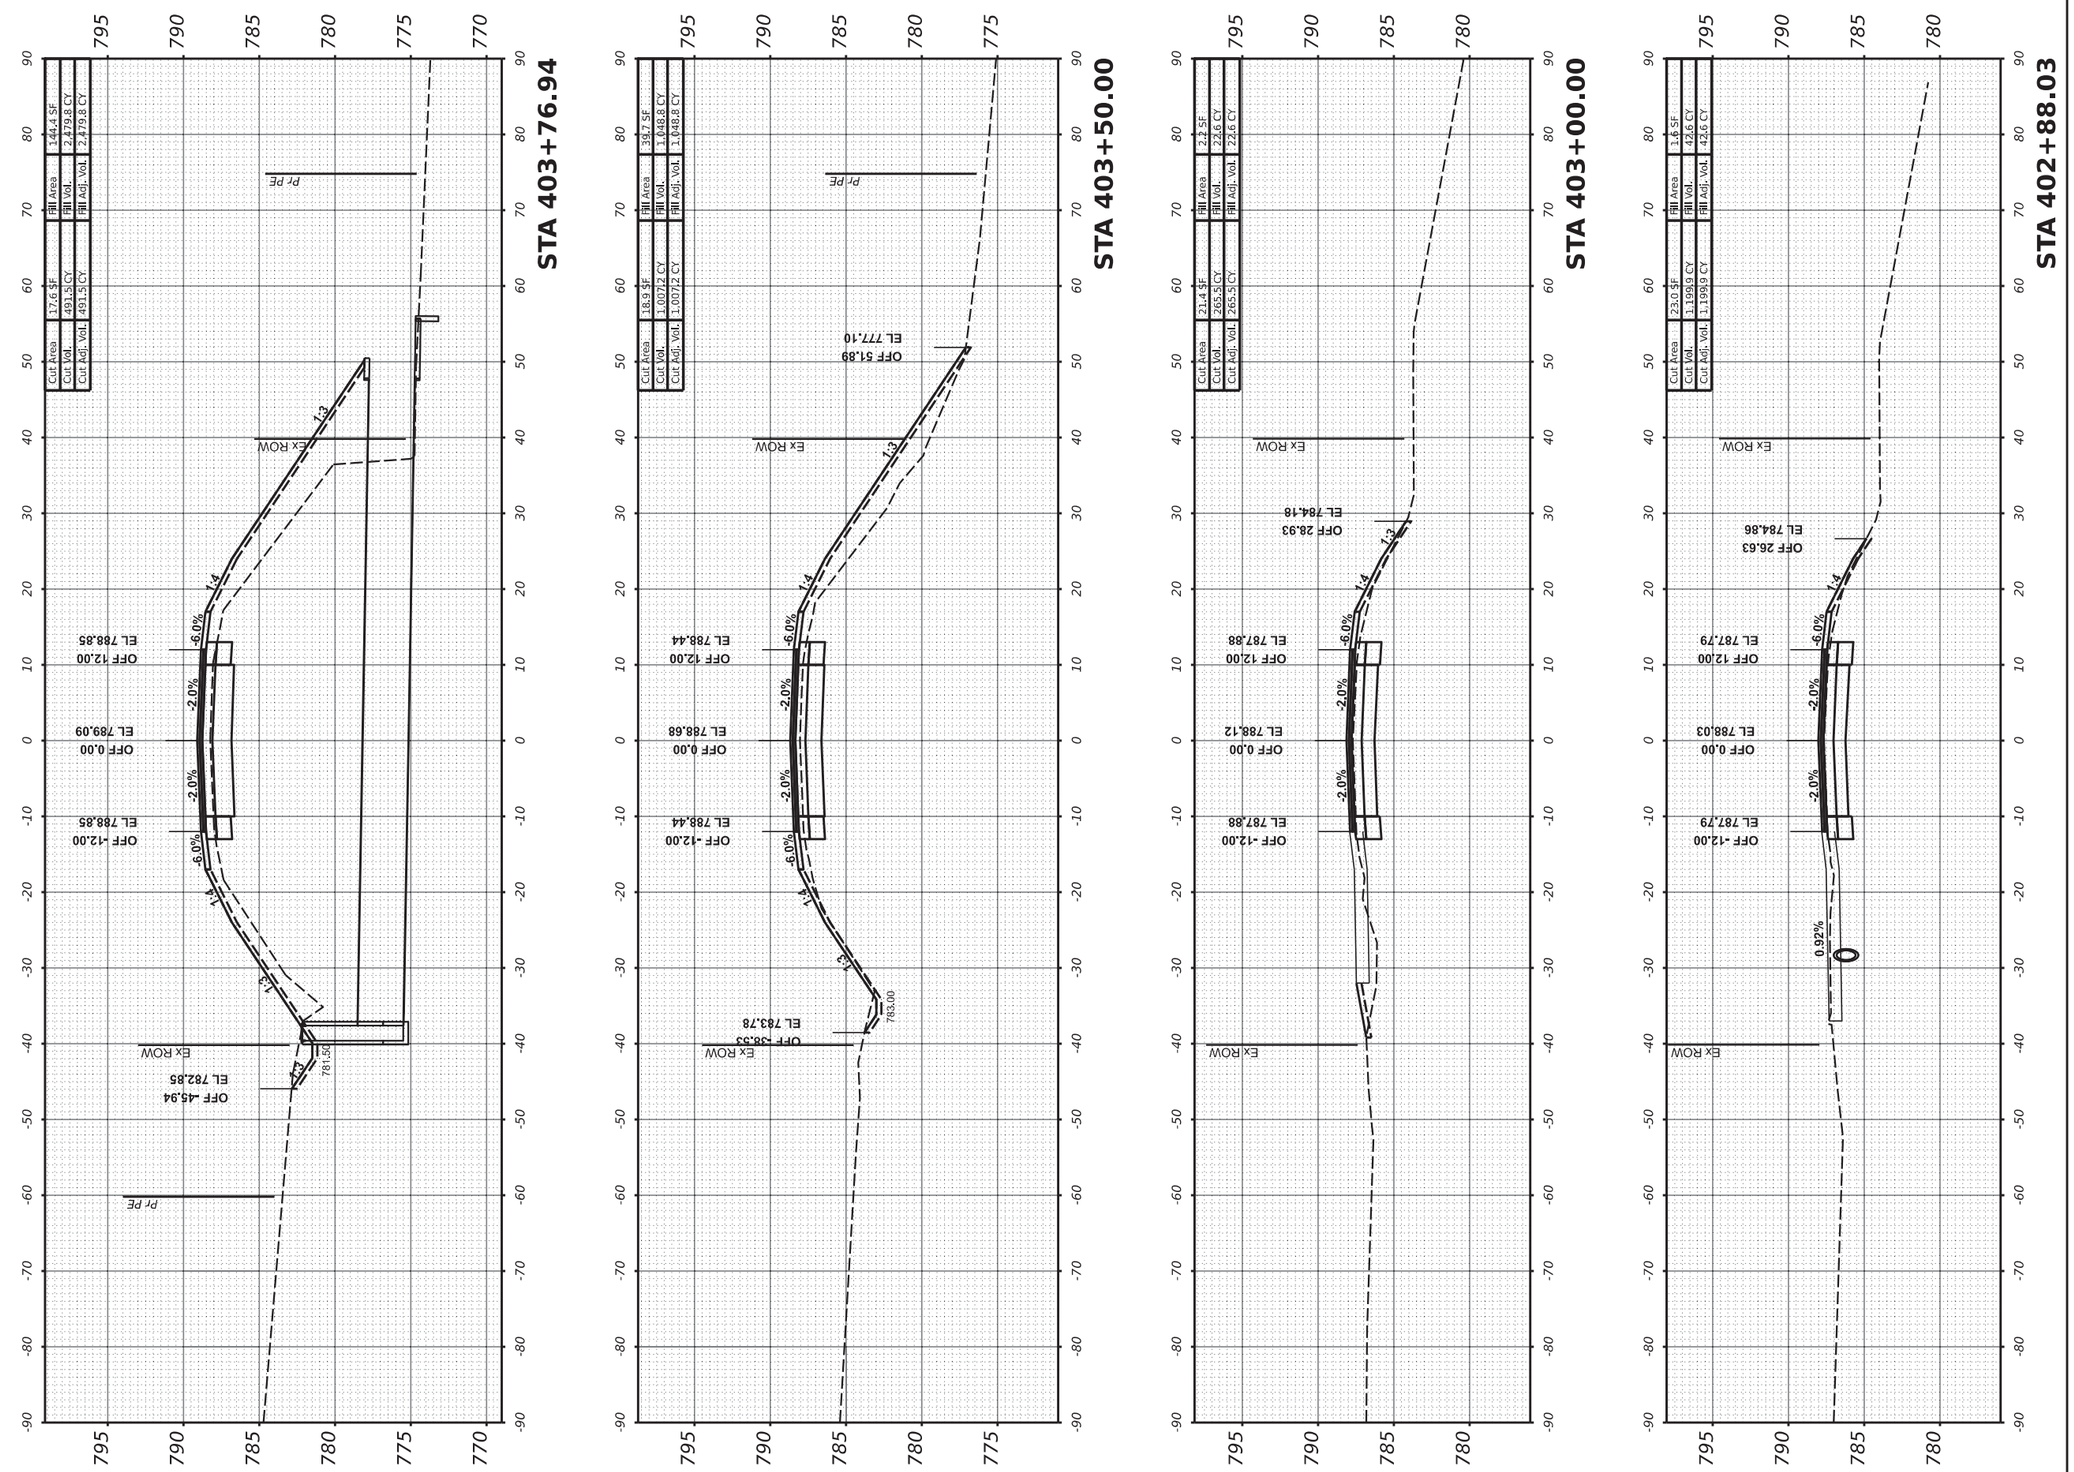

MODEL: PrCL-3 - 402+88.03 [Sheet]
FILE NAME: R:\Pr_County\7997 Carroll County - Ideal Road Reconstruction\CADD\CADD_Civil\Sheets\7997-SHT_X-Sect-Ideal-v3-02.dgn

USER NAME = dwozniarski	DESIGNED -		REVISED -
	DRAWN -		REVISED -
PLOT SCALE = 0.16666633 ' / in.	CHECKED -		REVISED -
PLOT DATE = 6/14/2024	DATE -	04/17/2024	REVISED -

STATE OF ILLINOIS
DEPARTMENT OF TRANSPORTATION

IDEAL ROAD RECONSTRUCTION
CROSS SECTIONS – IDEAL ROAD


SCALE: 1" = 10' H
1" = 5' V
SHEET OF 125 SHEETS STA.

F.A.S. RTE.	SECTION	COUNTY	TOTAL SHEETS	SHEET NO.
1084	20-00102-00-PV	CARROLL	217	114
		CONTRACT NO. 85761		
	ILLINOIS	FED. AID PROJECT		

85761

FINAL SURVEY	SURVEYED	BY	DATE
NOTE BOOK	PLOTTED		
NO.	TEMPLATE		
	AREAS		
	AREAS CHECKED		

ORIGINAL SURVEY	SURVEYED	BY	DATE
NOTE BOOK	PLOTTED		
NO.	TEMPLATE		
	AREAS		
	AREAS CHECKED		

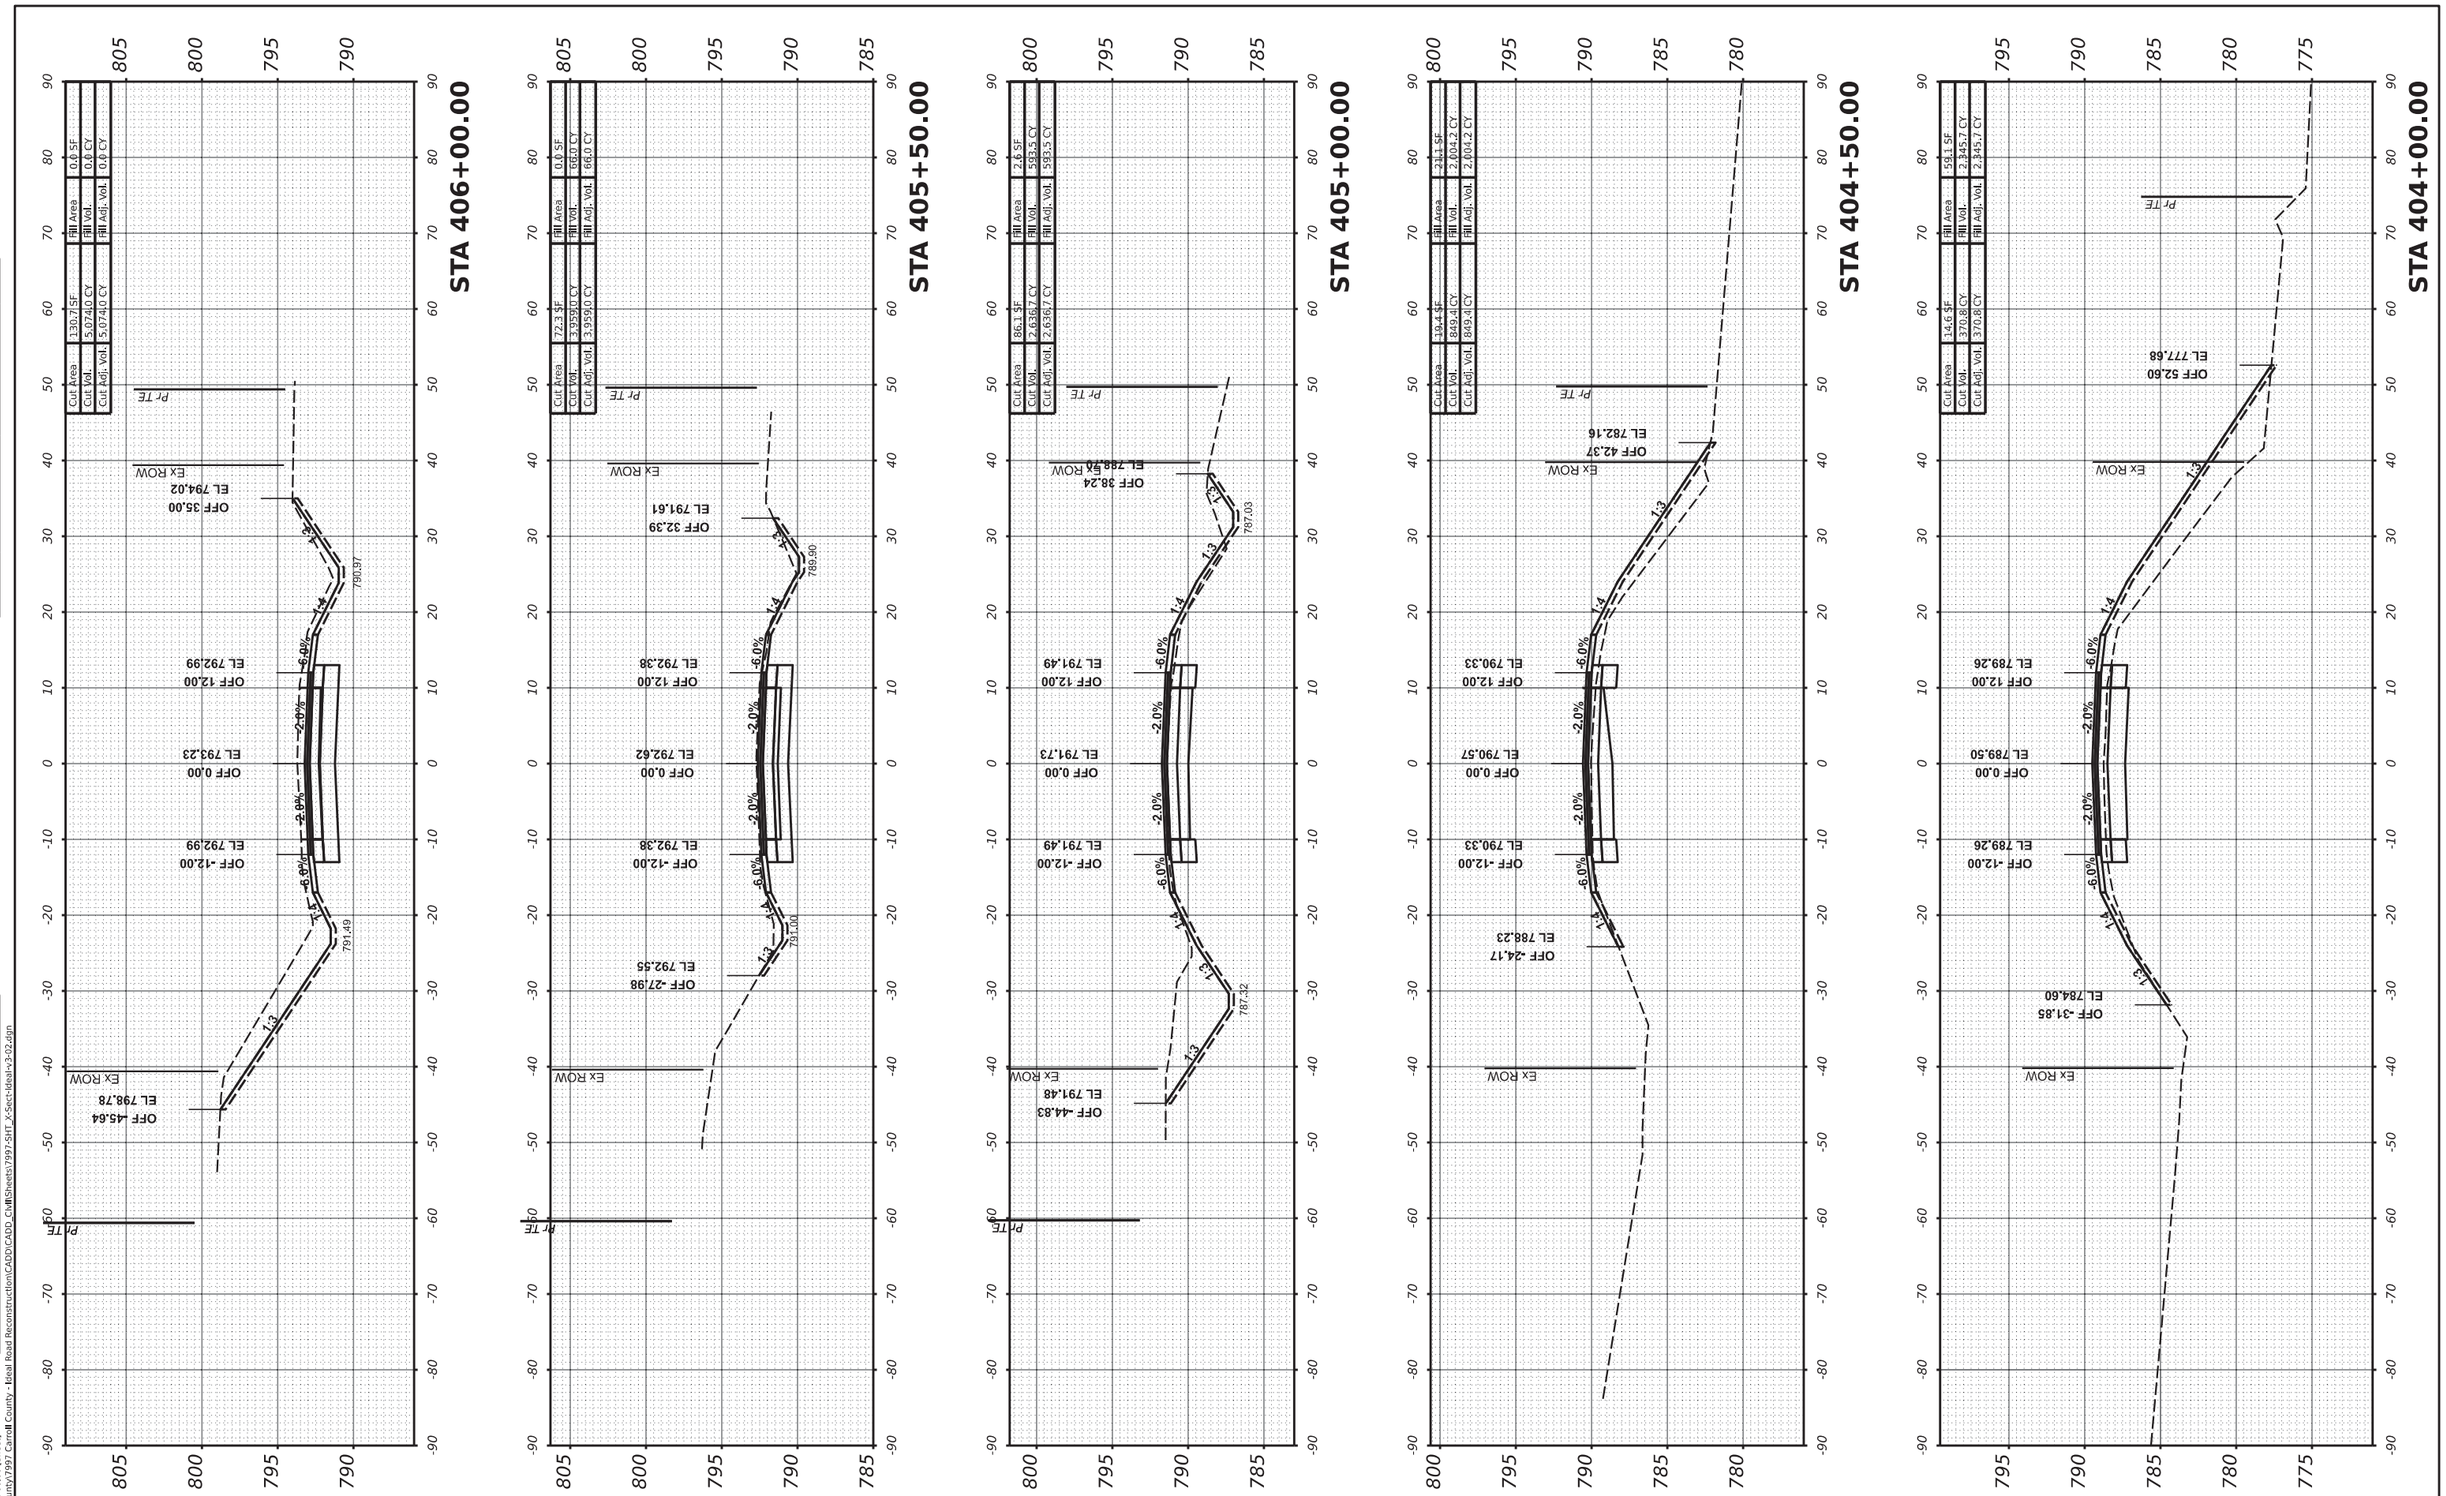

MODEL: PrCL-3 - 404+00.00 [Sheet]
FILE NAME: R:\Pr_County\7997 Carroll County - Ideal Road Reconstruction\CADD\CADD_Civil\Sheets\7997-SHT_X-Sect-Ideal-v3-02.dgn

USER NAME = dwozniarski	DESIGNED -	REVISED -	
	DRAWN -	REVISED -	
PLOT SCALE = 0.16666633 ' / in.	CHECKED -	REVISED -	
PLOT DATE = 6/14/2024	DATE - 04/17/2024	REVISED -	

STATE OF ILLINOIS
DEPARTMENT OF TRANSPORTATION

IDEAL ROAD RECONSTRUCTION
CROSS SECTIONS – IDEAL ROAD


SCALE: 1" = 10' H, 1" = 5' V | SHEET OF 125 SHEETS | STA.

F.A.S. RTE.	SECTION	COUNTY	TOTAL SHEETS	SHEET NO.
1084	20-00102-00-PV	CARROLL	217	115
		CONTRACT NO. 85761		
	ILLINOIS	FED. AID PROJECT		

85761

FINAL SURVEY		BY	DATE
	SURVEYED		
NOTE BOOK	PLOTTED		
NO.	TEMPLATE		
	AREAS		
	AREAS CHECKED		

ORIGINAL SURVEY		BY	DATE
	SURVEYED		
NOTE BOOK	PLOTTED		
NO.	TEMPLATE		
	AREAS		
	AREAS CHECKED		

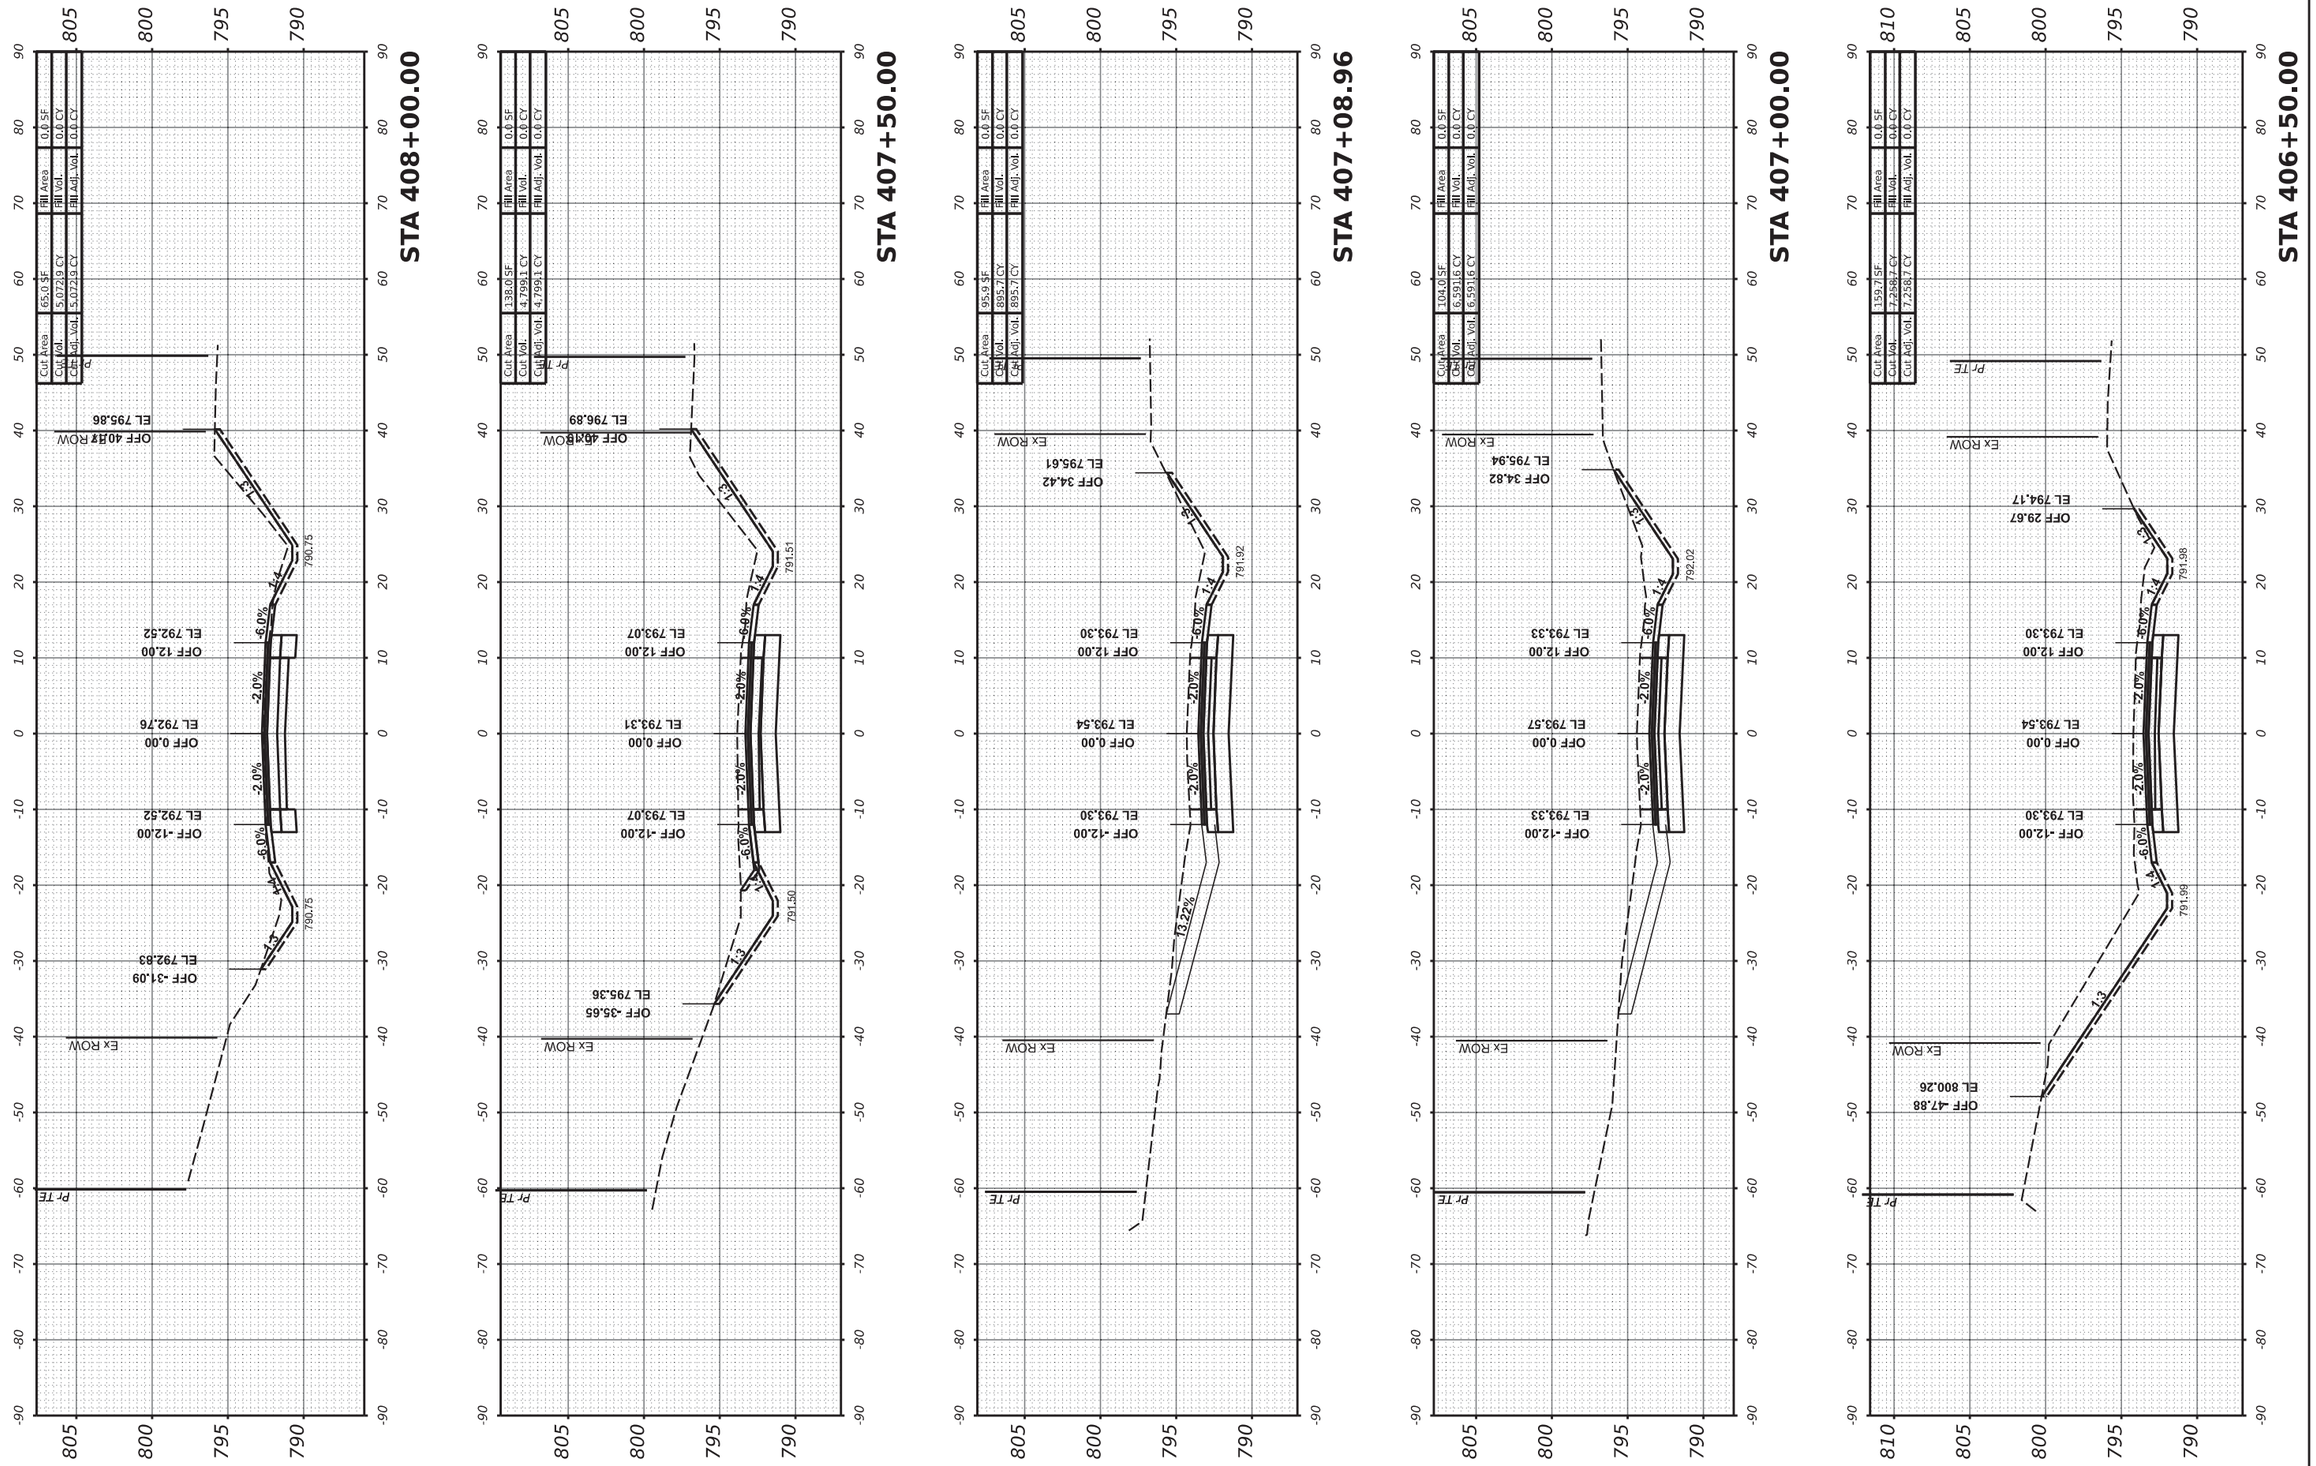

MODEL: PrCL-3 - 406+50.00 [Sheet]
FILE NAME: R:\Pr_County\7997 Carroll County - Ideal Road Reconstruction\CADD\CADD_Civil\Sheets\7997-SHT_X-Sect-Ideal-v3-02.dgn

USER NAME = dwozniarski	DESIGNED -	REVISED -	
	DRAWN -	REVISED -	
PLOT SCALE = 0.16666633 ' / in.	CHECKED -	REVISED -	
PLOT DATE = 6/14/2024	DATE - 04/17/2024	REVISED -	

STATE OF ILLINOIS
DEPARTMENT OF TRANSPORTATION

IDEAL ROAD RECONSTRUCTION
CROSS SECTIONS – IDEAL ROAD


SCALE: 1" = 10' H, 1" = 5' V | SHEET OF 125 SHEETS | STA.

F.A.S. RTE.	SECTION	COUNTY	TOTAL SHEETS	SHEET NO.
1084	20-00102-00-PV	CARROLL	217	116
		CONTRACT NO. 85761		
	ILLINOIS	FED. AID PROJECT		

85761

FINAL SURVEY		BY	DATE
NOTE BOOK	SURVEYED		
NO.	PLOTTED		
	TEMPLATE		
	AREAS		
	AREAS CHECKED		

ORIGINAL SURVEY		BY	DATE
NOTE BOOK	SURVEYED		
NO.	PLOTTED		
	TEMPLATE		
	AREAS		
	AREAS CHECKED		

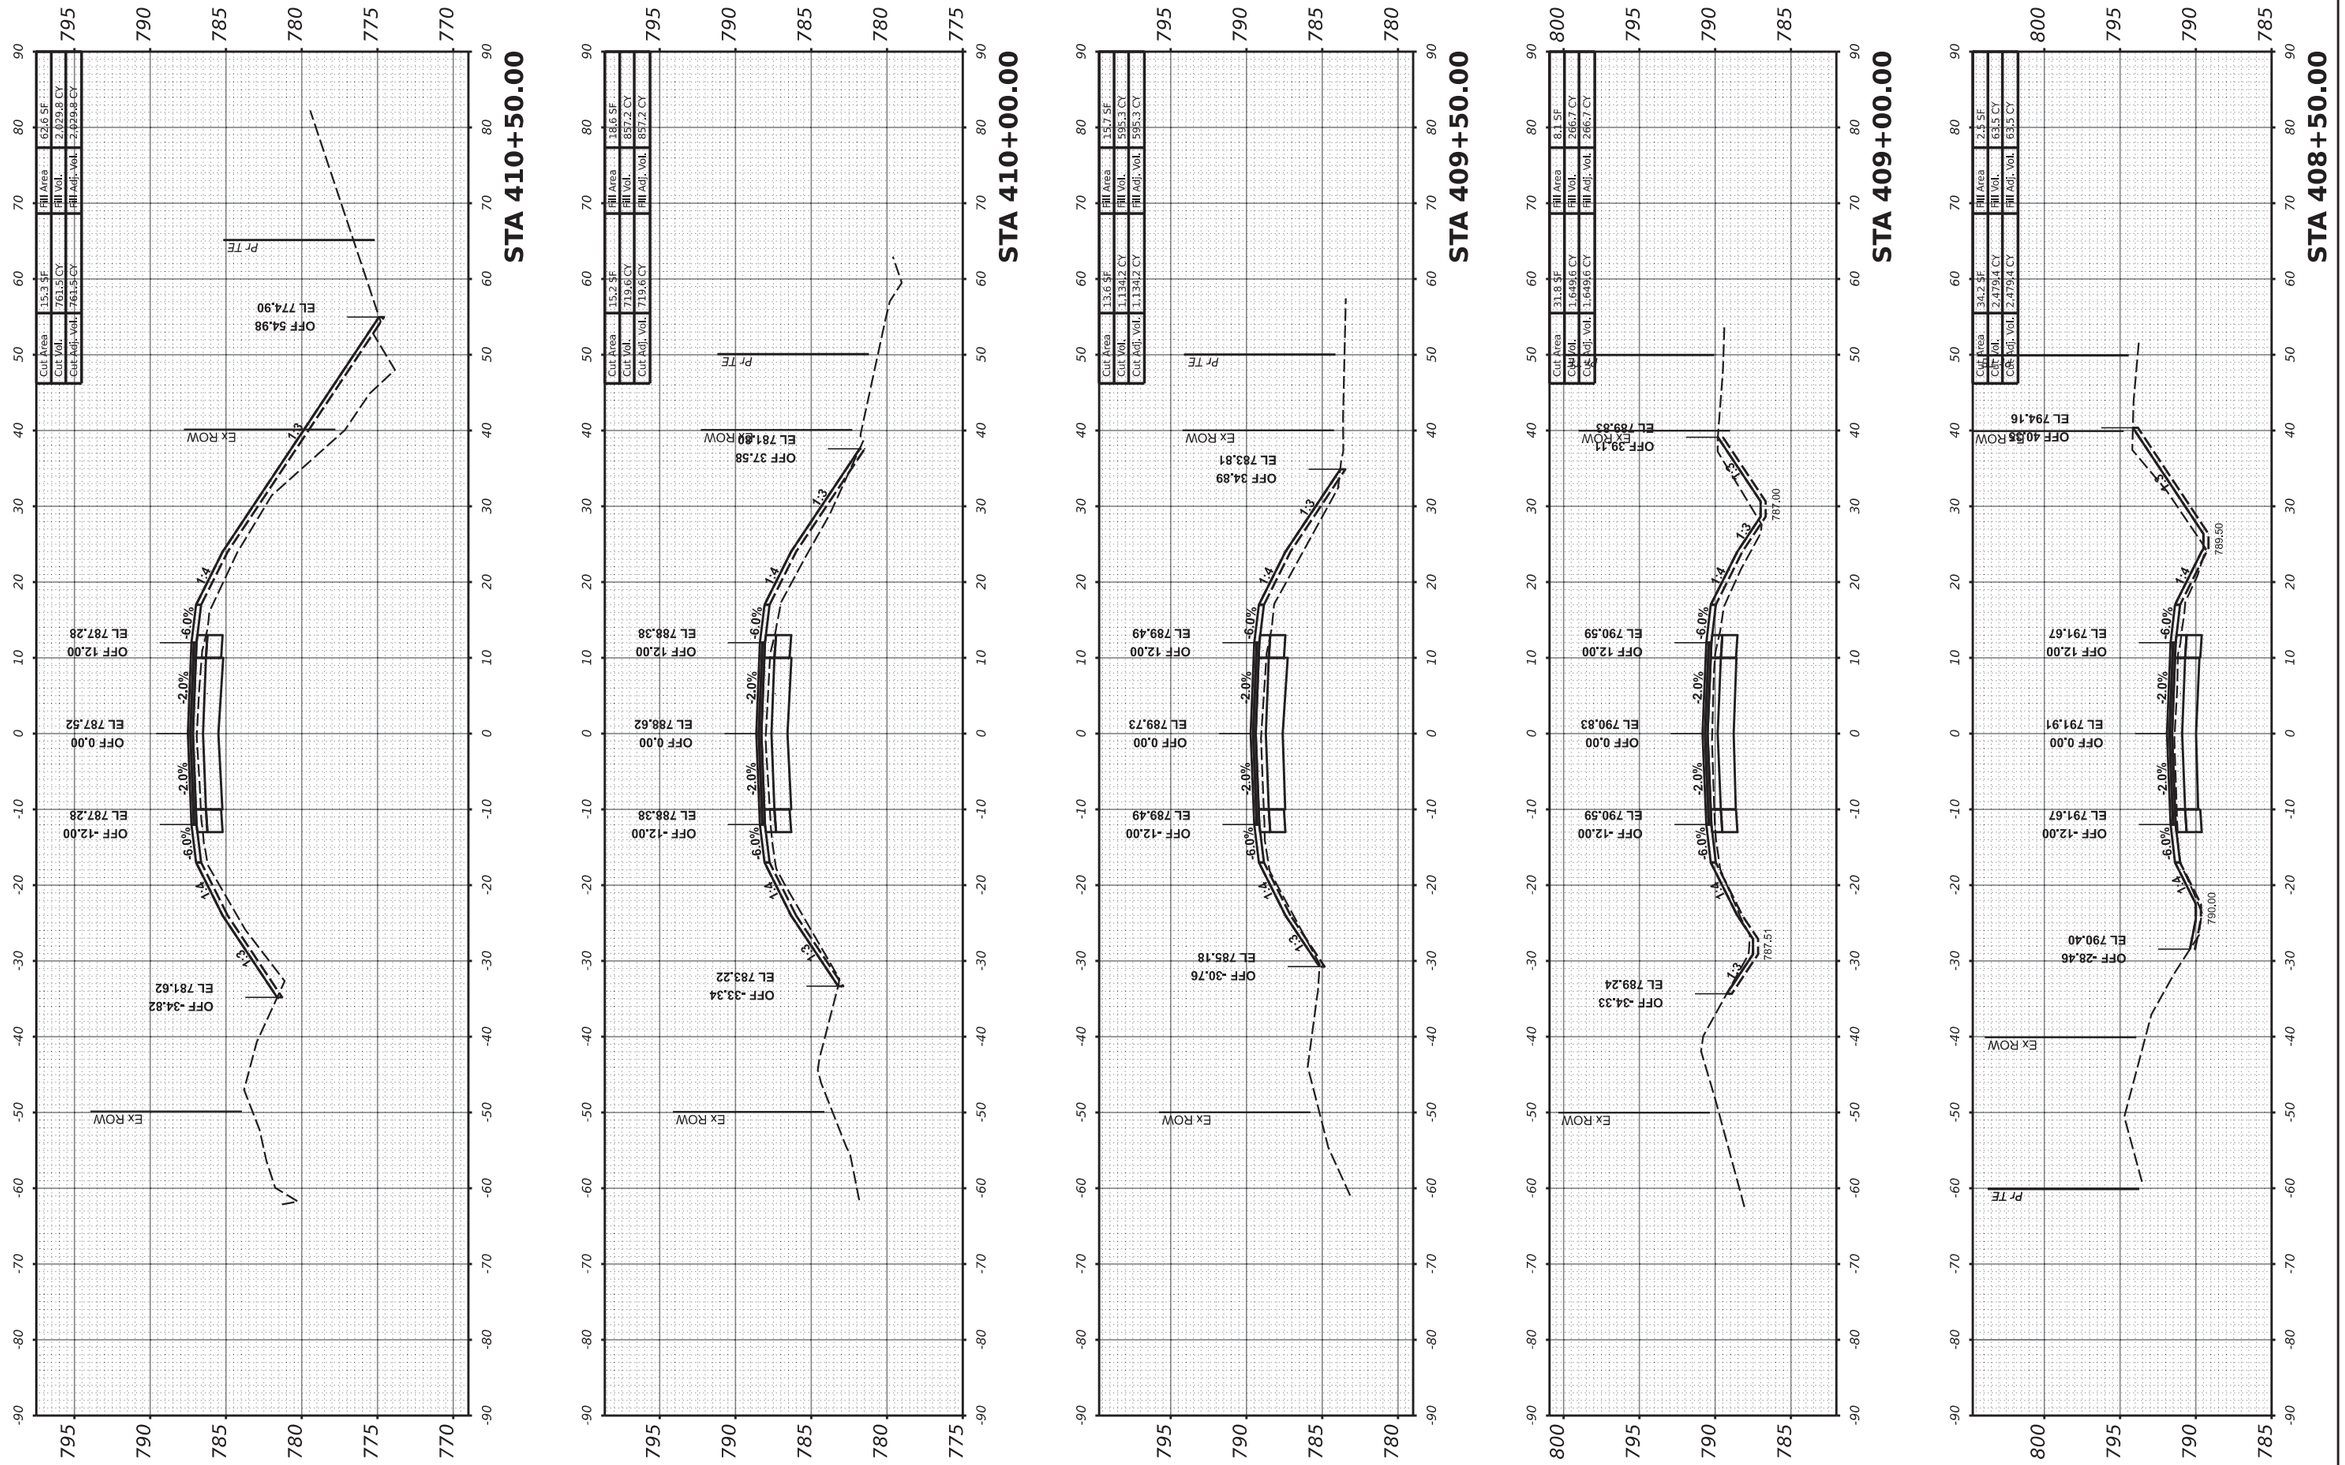

USER NAME = dwozniarski	DESIGNED -	REVISED -	
	DRAWN -	REVISED -	
PLOT SCALE = 0.16666633 ' / in.	CHECKED -	REVISED -	
PLOT DATE = 6/14/2024	DATE - 04/17/2024	REVISED -	

STATE OF ILLINOIS
DEPARTMENT OF TRANSPORTATION

IDEAL ROAD RECONSTRUCTION
CROSS SECTIONS – IDEAL ROAD

SCALE: 1" = 10' H, 1" = 5' V | SHEET OF 125 SHEETS | STA.


F.A.S. RTE.	SECTION	COUNTY	TOTAL SHEETS	SHEET NO.
1084	20-00102-00-PV	CARROLL	217	117
		CONTRACT NO. 85761		
	ILLINOIS	FED. AID PROJECT		

MODEL: PrCL-3 - 408+50.00 [Sheet]
FILE NAME: R:\Pr_County\7997 Carroll County - Ideal Road Reconstruction\CADD\CADD_Civil\Sheets\7997-SHT_X-Sect-Ideal-v3-02.dgn

85761

FINAL SURVEY	SURVEYED	BY	DATE
NOTE BOOK	PLOTTED		
NO.	TEMPLATE		
	AREAS		
	AREAS CHECKED		

ORIGINAL SURVEY	SURVEYED	BY	DATE
NOTE BOOK	PLOTTED		
NO.	TEMPLATE		
	AREAS		
	AREAS CHECKED		

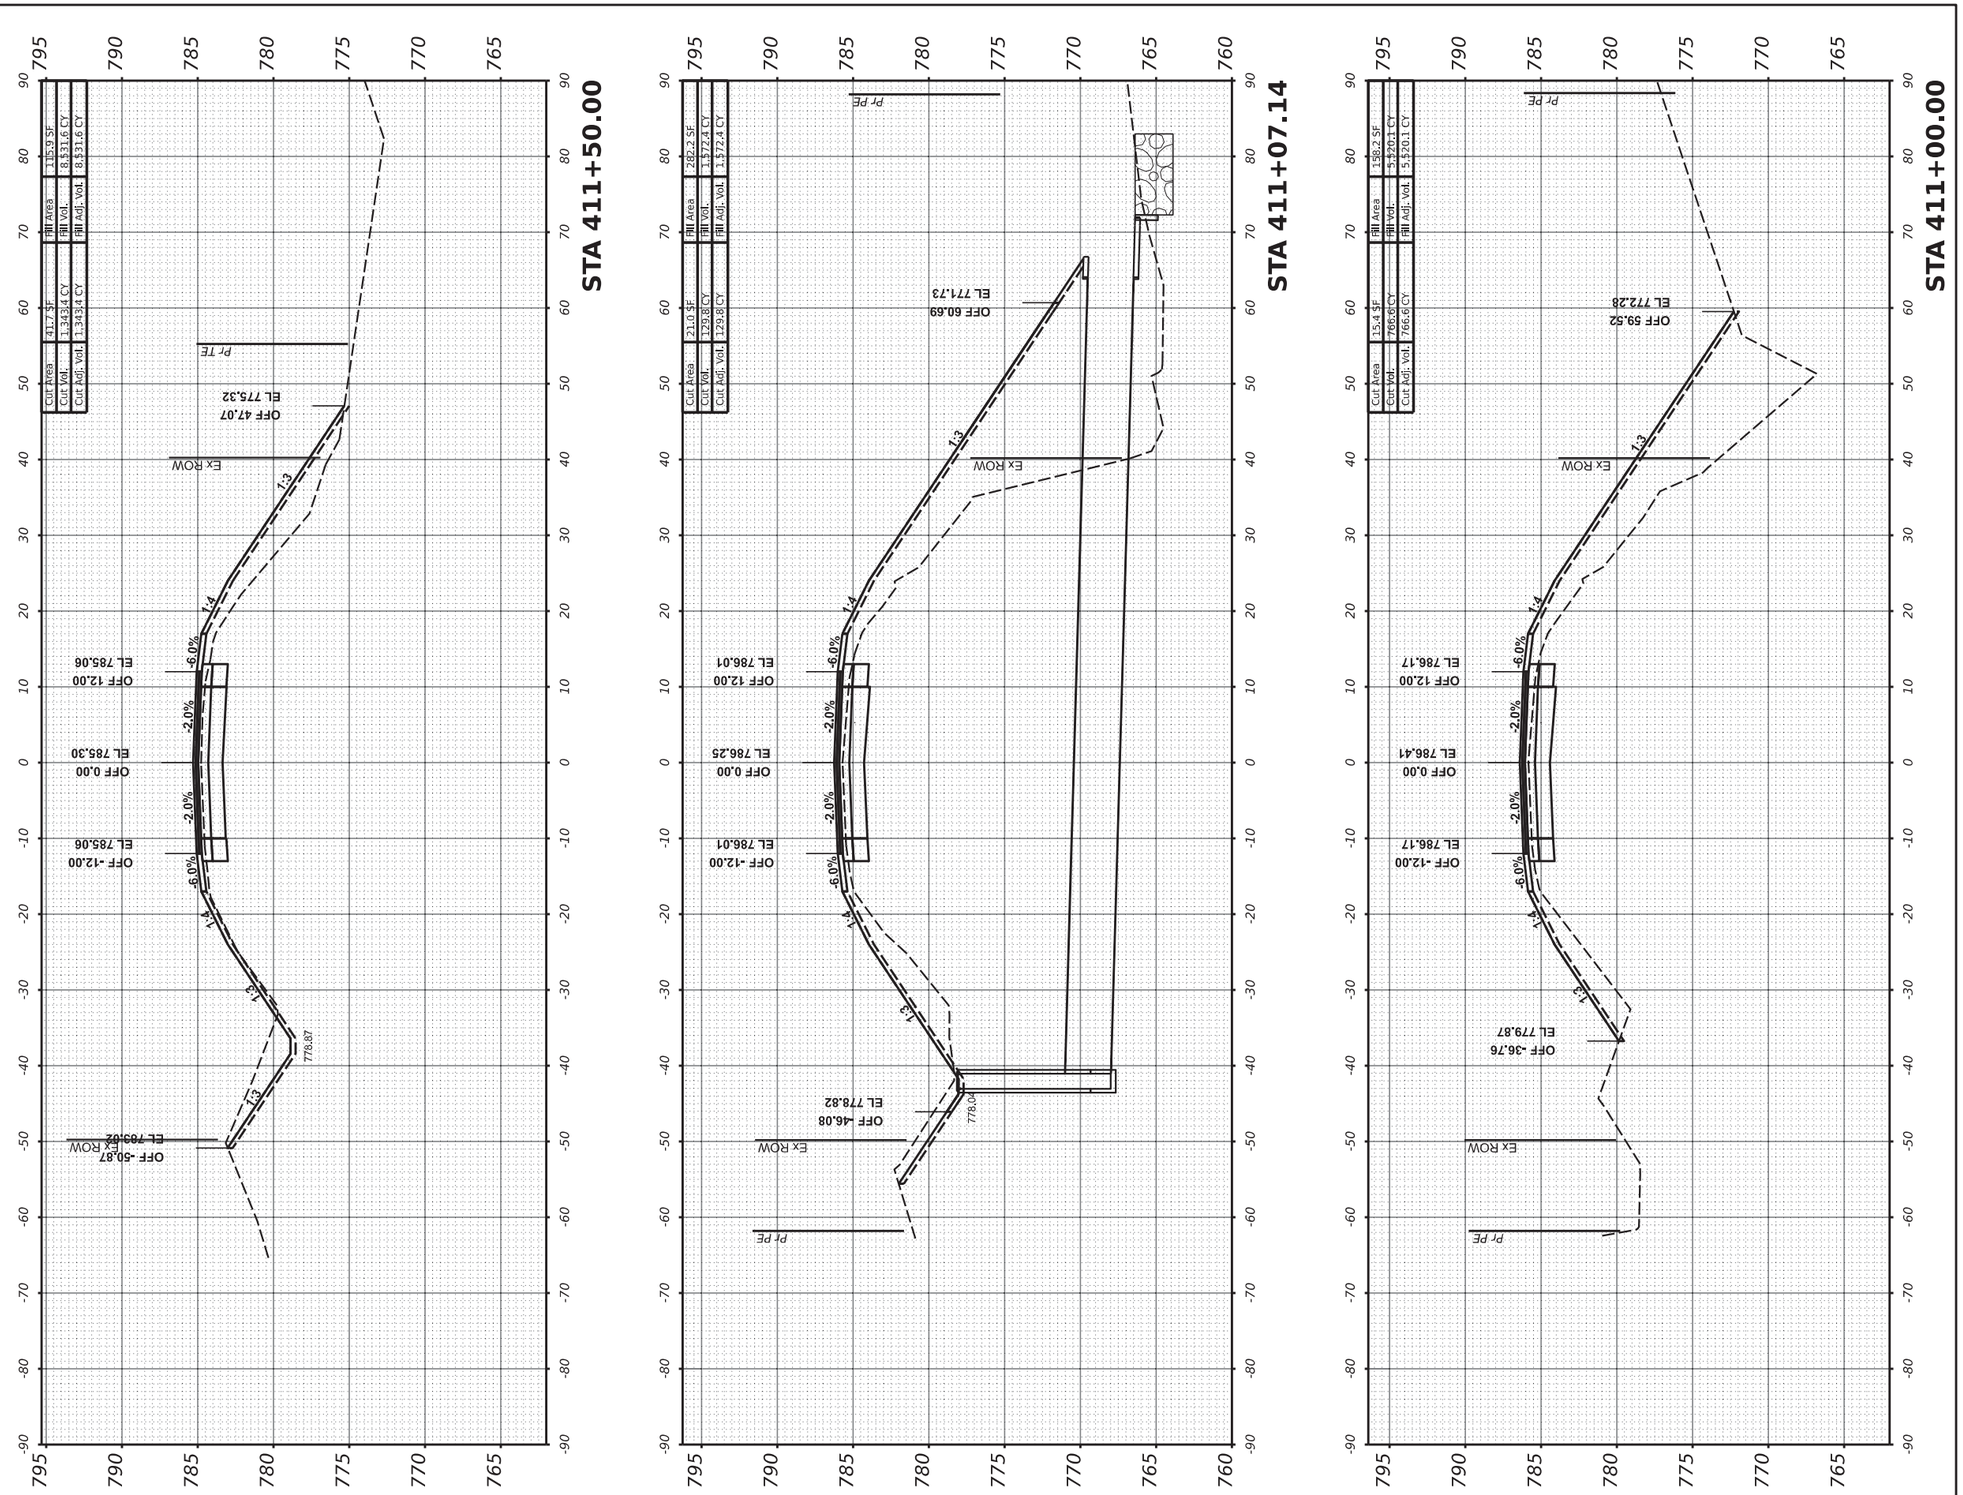

MODEL: PrCL-3 - 411+00.00 [Sheet]
FILE NAME: R:\Pr_County\7997 Carroll County - Ideal Road Reconstruction\CADD\CADD_Civil\Sheets\7997-SHT_X-Sect-Ideal-v3-02.dgn

USER NAME = dwozniarski	DESIGNED -		REVISED -
	DRAWN -		REVISED -
PLOT SCALE = 0.16666633 ' / in.	CHECKED -		REVISED -
PLOT DATE = 6/14/2024	DATE -	04/17/2024	REVISED -

STATE OF ILLINOIS
DEPARTMENT OF TRANSPORTATION

IDEAL ROAD RECONSTRUCTION
CROSS SECTIONS – IDEAL ROAD


SCALE: 1" = 10' H, 1" = 5' V | SHEET OF 125 SHEETS | STA.

F.A.S. RTE.	SECTION	COUNTY	TOTAL SHEETS	SHEET NO.
1084	20-00102-00-PV	CARROLL	217	118
		CONTRACT NO. 85761		
	ILLINOIS	FED. AID PROJECT		

85761

FINAL SURVEY	SURVEYED	BY	DATE
NOTE BOOK	PLOTTED		
NO.	TEMPLATE		
	AREAS		
	AREAS CHECKED		

ORIGINAL SURVEY	SURVEYED	BY	DATE
NOTE BOOK	PLOTTED		
NO.	TEMPLATE		
	AREAS		
	AREAS CHECKED		

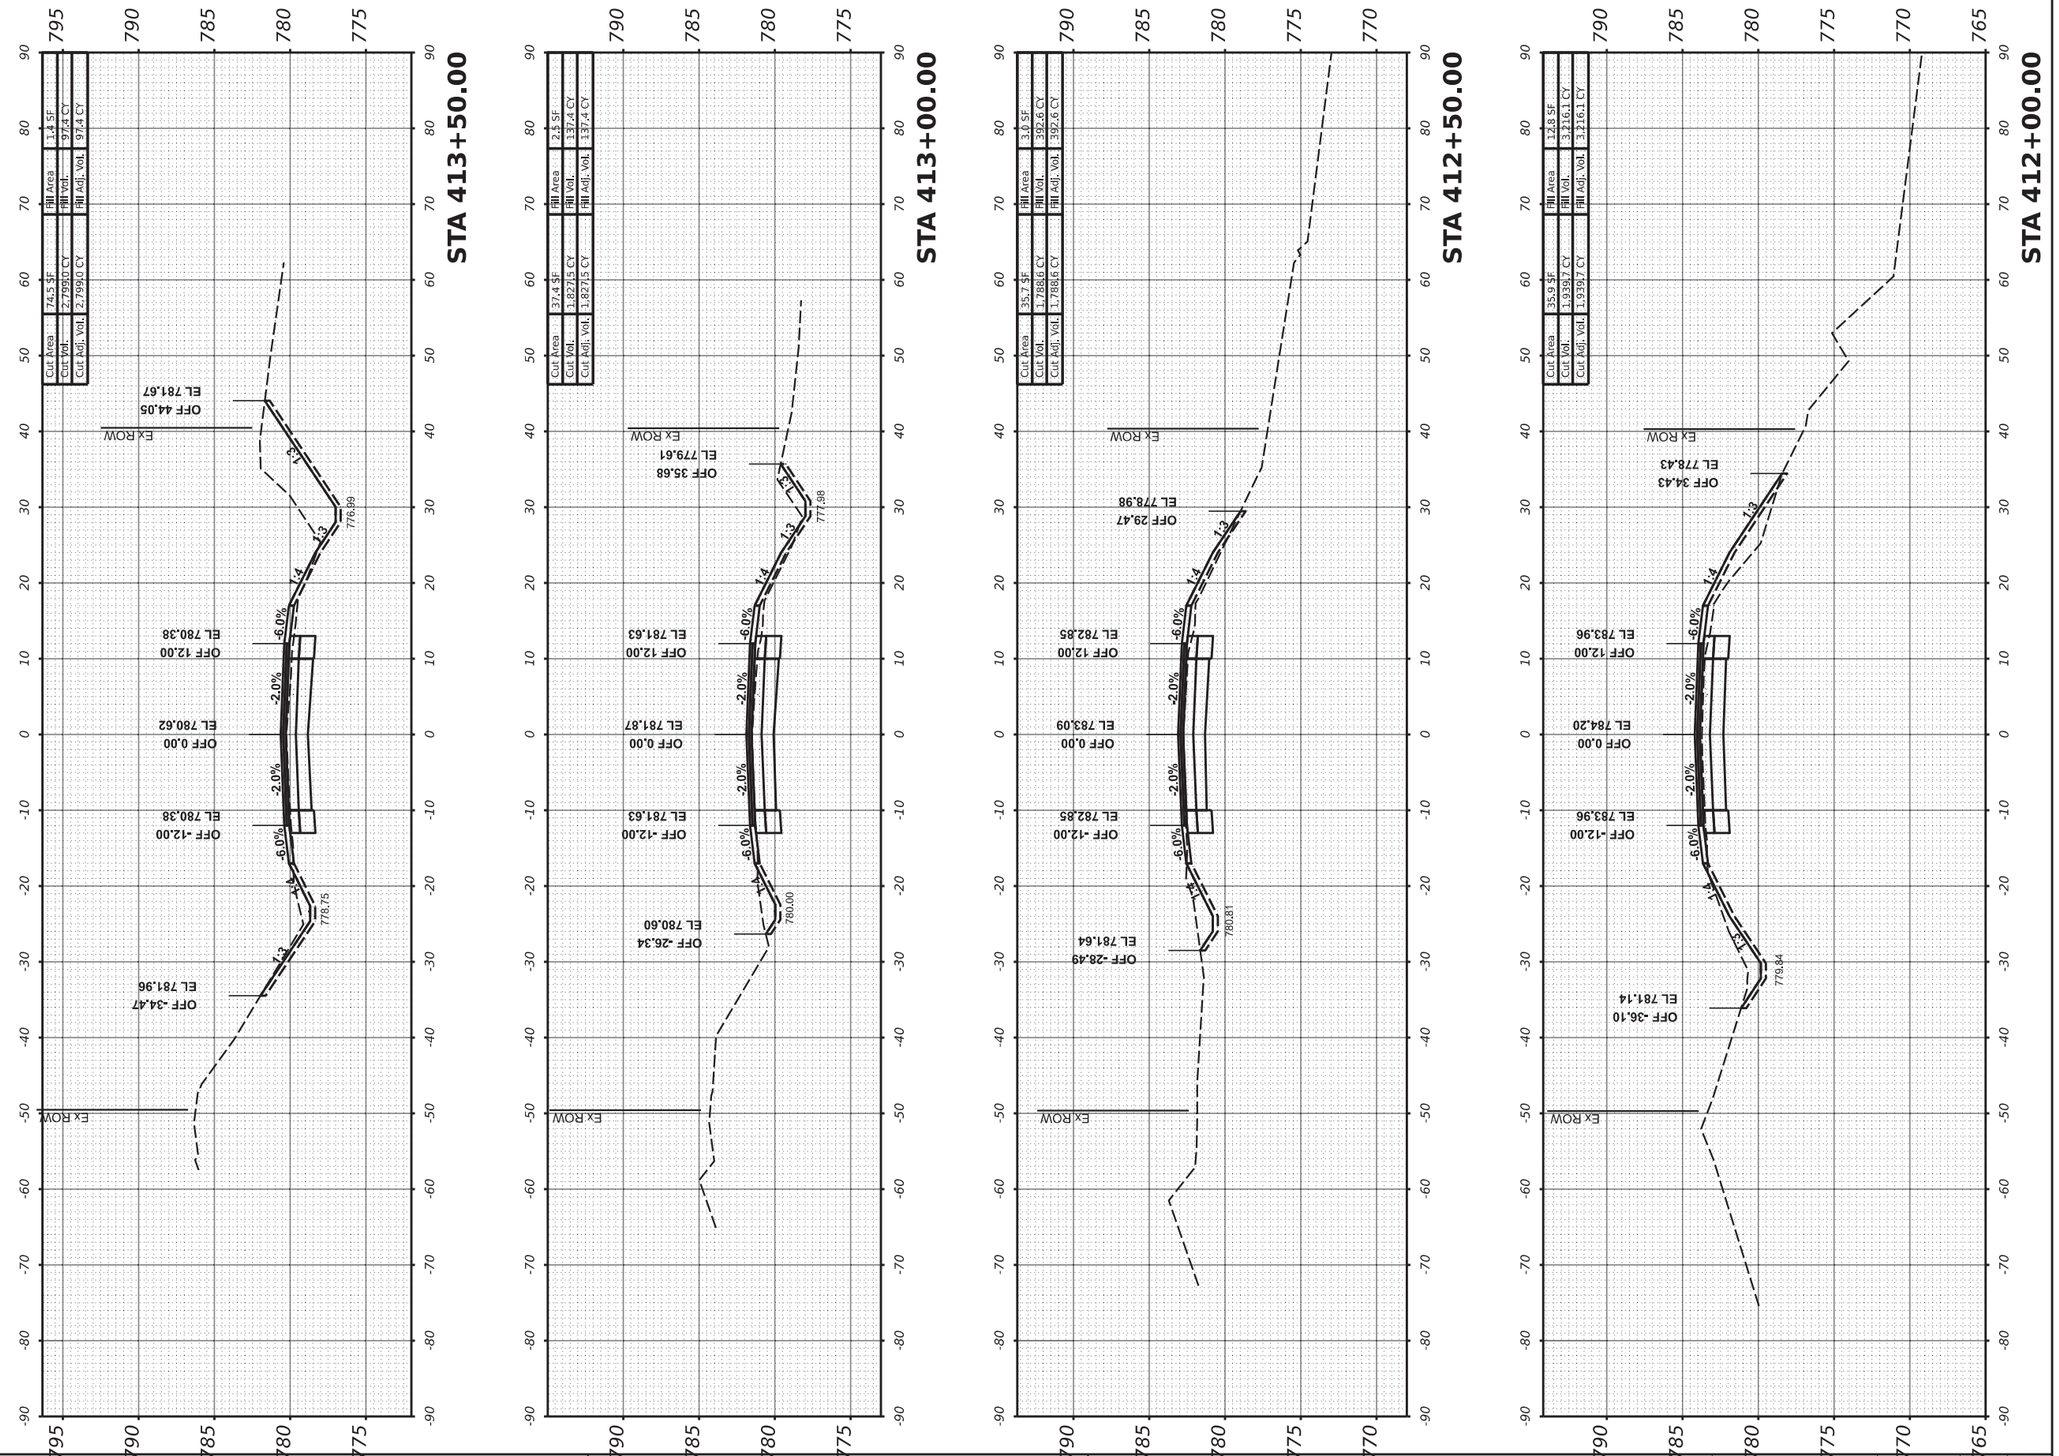

MODEL: PrCL-3 - 412+00.00 [Sheet]
FILE NAME: R:\Prl_County\7997 Carroll County - Ideal Road Reconstruction\CADD\CADD_Civil\Sheets\7997-SHT_X-Sect-Ideal-r-3-02.dgn

USER NAME = dwozniarski	DESIGNED -		REVISED -
	DRAWN -		REVISED -
PLOT SCALE = 0.16666633 ' / in.	CHECKED -		REVISED -
PLOT DATE = 6/14/2024	DATE -	04/17/2024	REVISED -

STATE OF ILLINOIS
DEPARTMENT OF TRANSPORTATION


IDEAL ROAD RECONSTRUCTION
CROSS SECTIONS – IDEAL ROAD

SCALE: 1" = 10' H, 1" = 5' V | SHEET OF 125 SHEETS | STA.

F.A.S. RTE.	SECTION	COUNTY	TOTAL SHEETS	SHEET NO.
1084	20-00102-00-PV	CARROLL	217	119
		CONTRACT NO. 85761		
	ILLINOIS	FED. AID PROJECT		

85761

FINAL SURVEY		BY	DATE
NOTE BOOK	SURVEYED		
	PLOTTED		
	TEMPLATE		
	AREAS		
NO.	AREAS CHECKED		

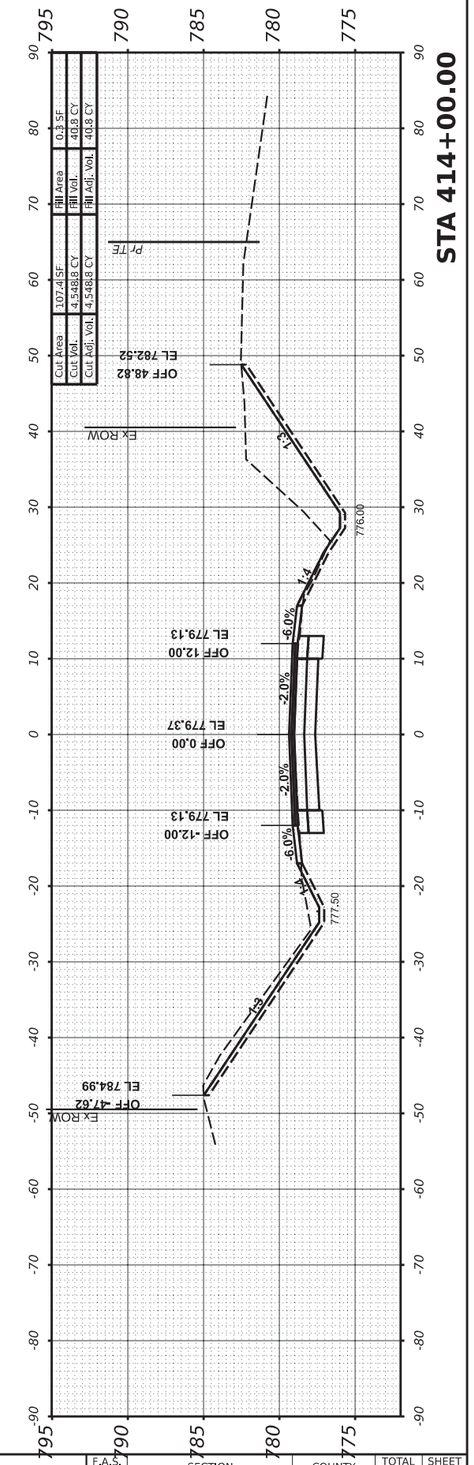

USER NAME = dwozniarski	DESIGNED -	REVISED -	
	DRAWN -	REVISED -	
PLOT SCALE = 0.16666633 ' / in.	CHECKED -	REVISED -	
PLOT DATE = 6/14/2024	DATE - 04/17/2024	REVISED -	

STATE OF ILLINOIS
DEPARTMENT OF TRANSPORTATION

IDEAL ROAD RECONSTRUCTION
CROSS SECTIONS – IDEAL ROAD

SCALE: 1" = 10' H, 1" = 5' V | SHEET 0 OF 125 SHEETS | STA.

F.A.S. RTE.	SECTION	COUNTY	TOTAL SHEETS	SHEET NO.
1084	20-00102-00-PV	CARROLL	217	414+00.00
	CONTRACT NO. 85761			
	ILLINOIS FED. AID PROJECT			


ORIGINAL SURVEY		BY	DATE
NOTE BOOK	SURVEYED		
	PLOTTED		
	TEMPLATE		
	AREAS		
NO.	AREAS CHECKED		

MODEL: PrCl-3 - 414+00.00 [Sheet]
FILE NAME: R:\Prj_County\7997 Carroll County - Ideal Road Reconstruction\CADD\CADD_Civil\Sheets\7997-SHT_X-Sect-Ideal-r3-02.dgn

85761

FINAL SURVEY	SURVEYED	BY	DATE
NOTE BOOK	PLOTTED		
NO.	TEMPLATE		
	AREAS		
	AREAS CHECKED		

ORIGINAL SURVEY	SURVEYED	BY	DATE
NOTE BOOK	PLOTTED		
NO.	TEMPLATE		
	AREAS		
	AREAS CHECKED		

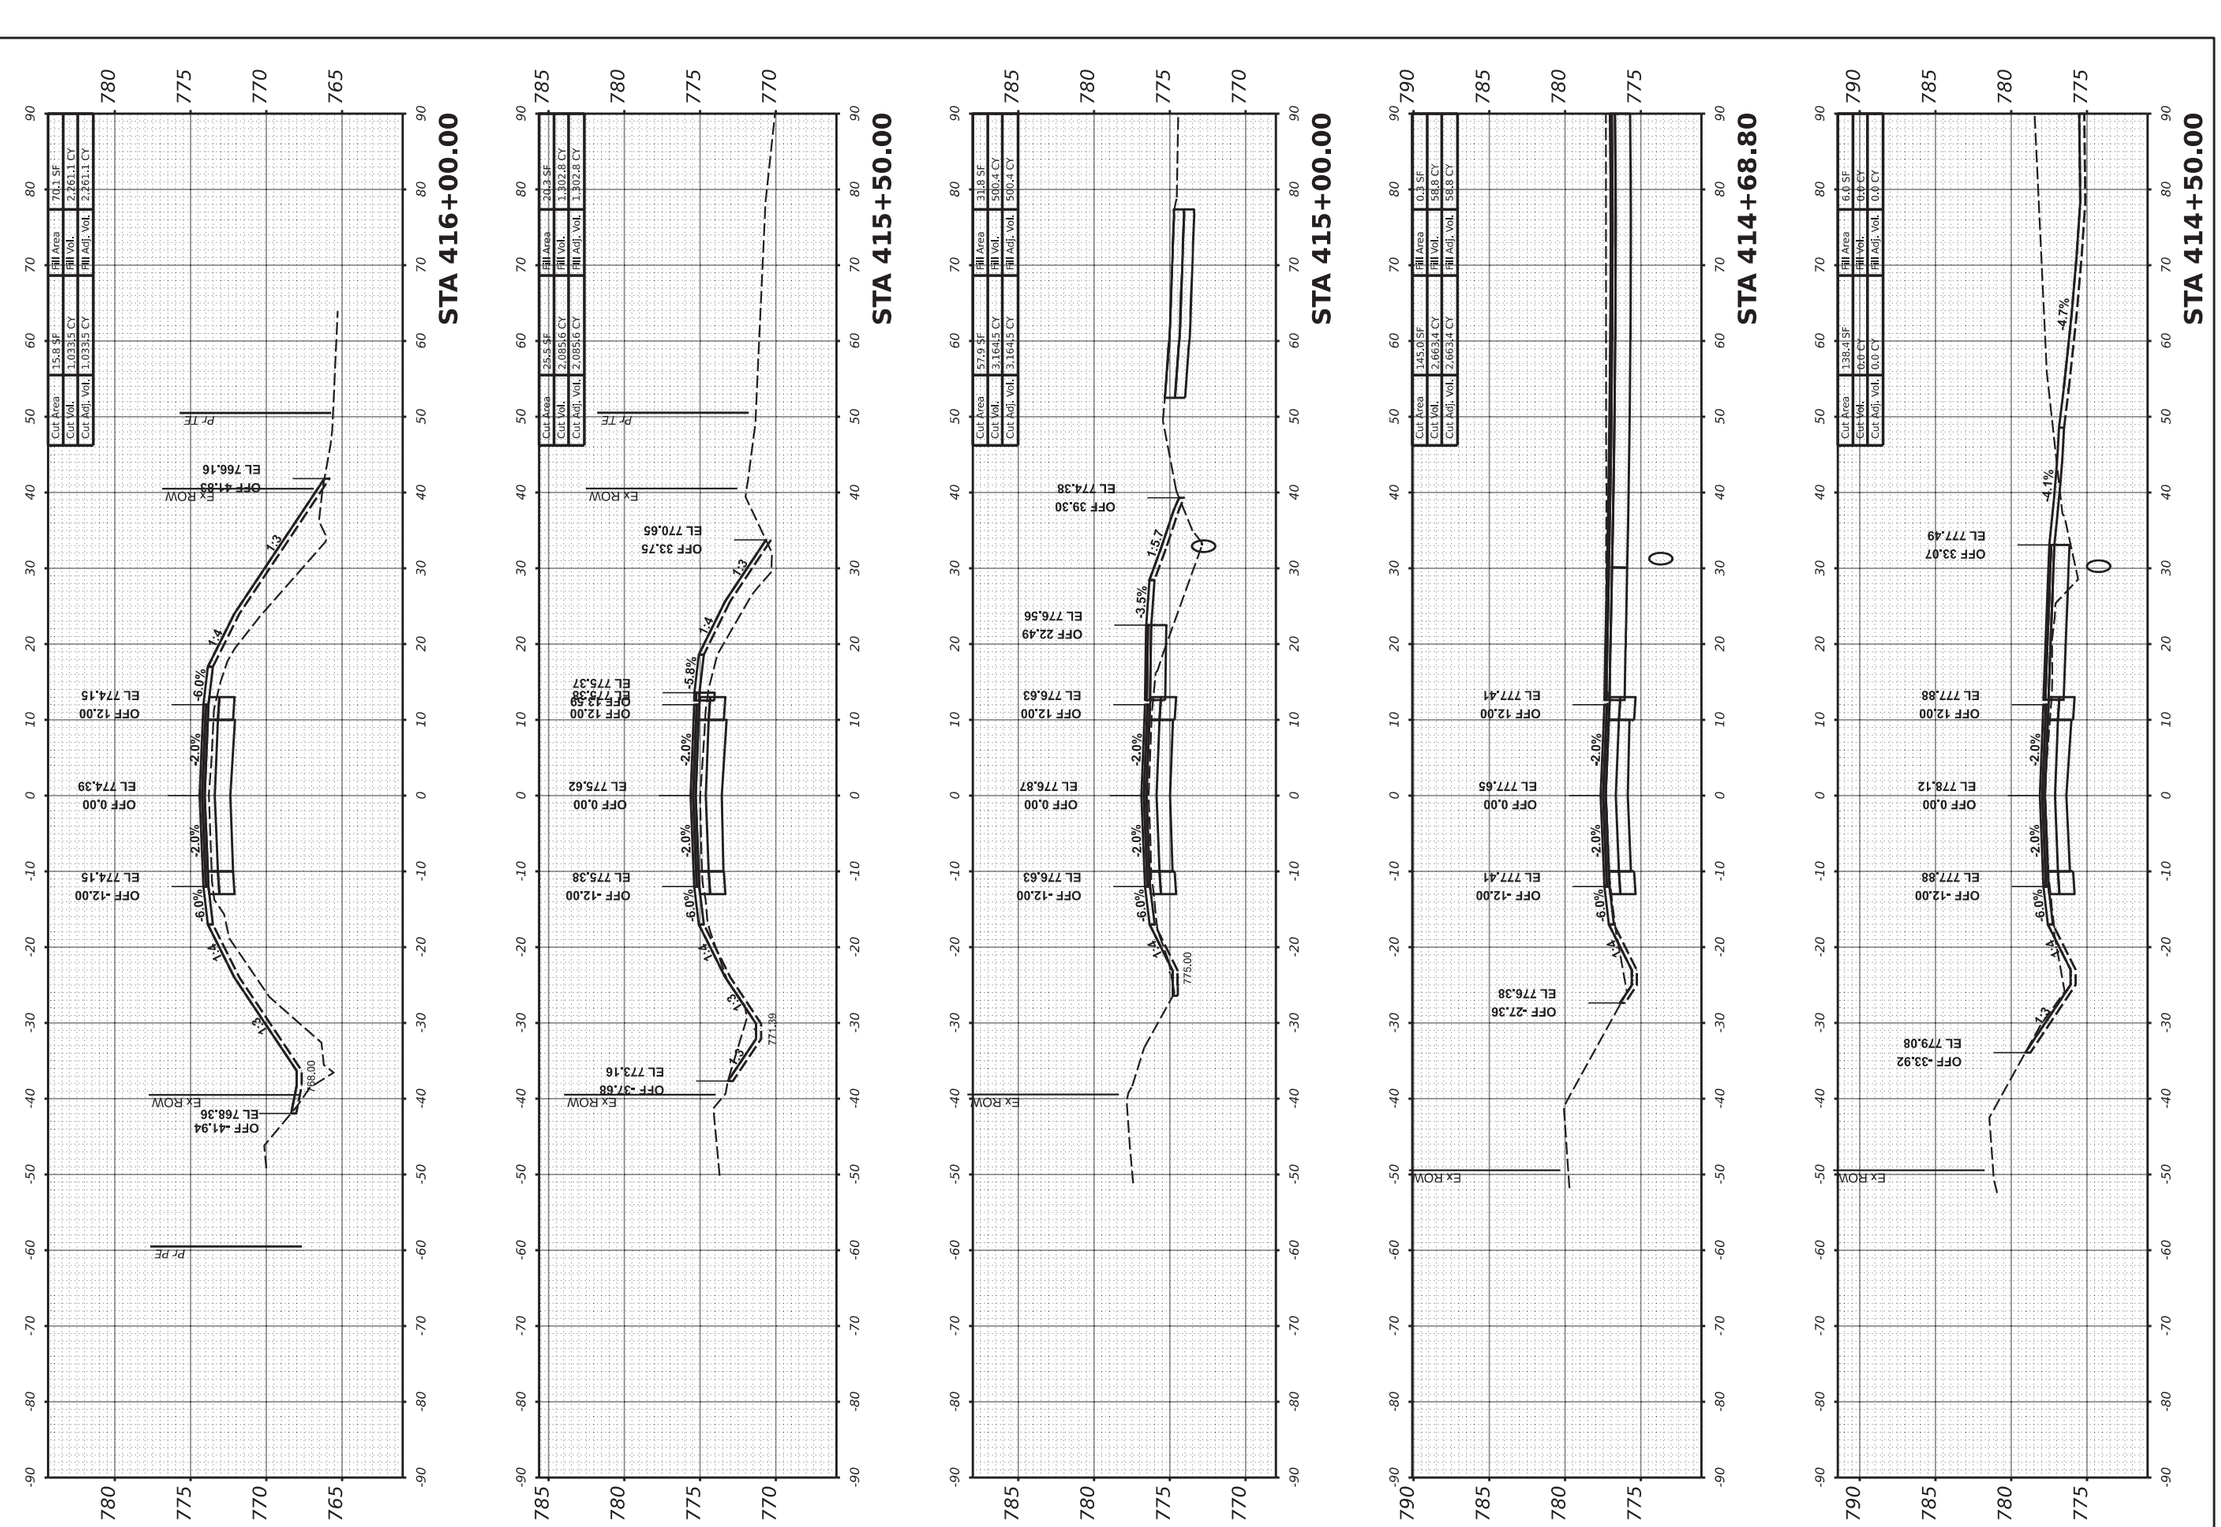

USER NAME = dwozniarski	DESIGNED -	REVISED -	
	DRAWN -	REVISED -	
PLOT SCALE = 0.16666633 ' / in.	CHECKED -	REVISED -	
PLOT DATE = 6/14/2024	DATE - 04/17/2024	REVISED -	

STATE OF ILLINOIS
DEPARTMENT OF TRANSPORTATION

IDEAL ROAD RECONSTRUCTION
CROSS SECTIONS – IDEAL ROAD

SCALE: 1" = 10' H, 1" = 5' V | SHEET OF 125 SHEETS | STA.


F.A.S. RTE.	SECTION	COUNTY	TOTAL SHEETS	SHEET NO.
1084	20-00102-00-PV	CARROLL	217	121
		CONTRACT NO. 85761		
	ILLINOIS	FED. AID PROJECT		


MODEL: PrCL-3 - 414+50.00 [Sheet]
FILE NAME: R:\Prj_County\7997 Carroll County - Ideal Road Reconstruction\CADD\CADD_Civil\Sheets\7997-SHT_X-Sect-Ideal-v3-03.dgn


85761


FINAL SURVEY		BY	DATE
	SURVEYED		
NOTE BOOK	PLOTTED		
	TEMPLATE		
	AREAS		
NO.	AREAS CHECKED		

ORIGINAL SURVEY		BY	DATE
	SURVEYED		
NOTE BOOK	PLOTTED		
	TEMPLATE		
	AREAS		
NO.	AREAS CHECKED		

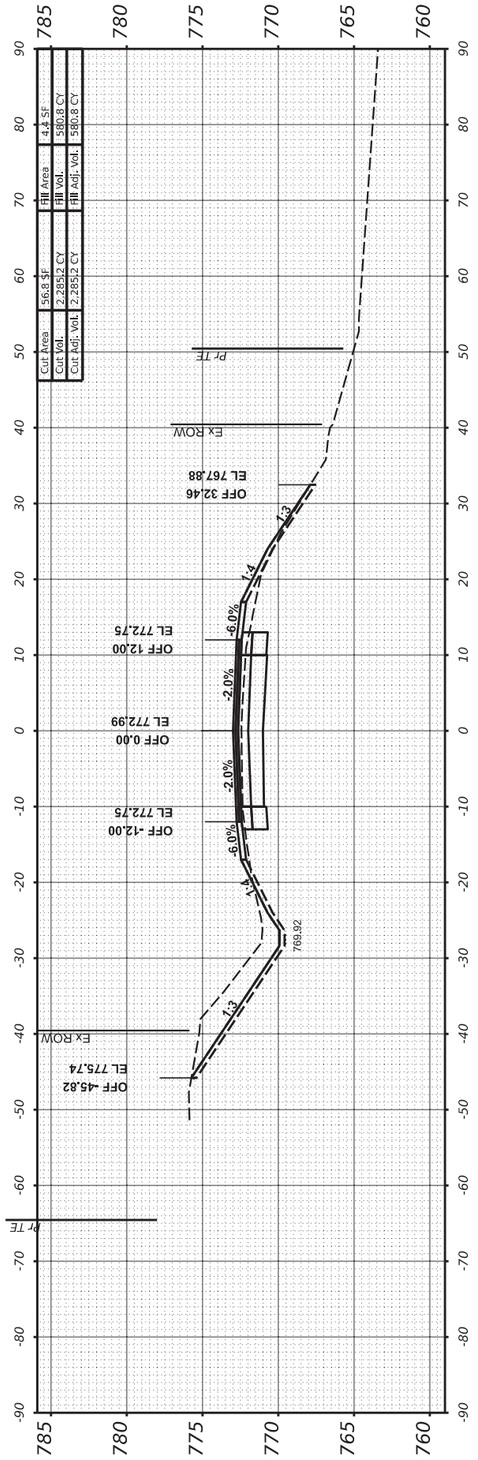

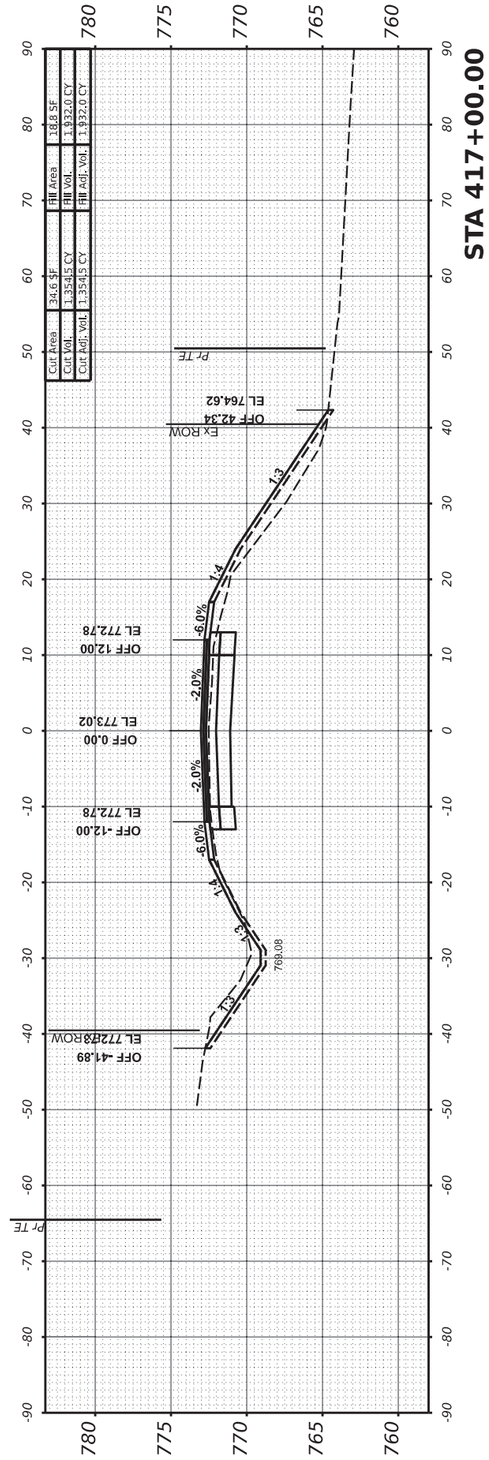

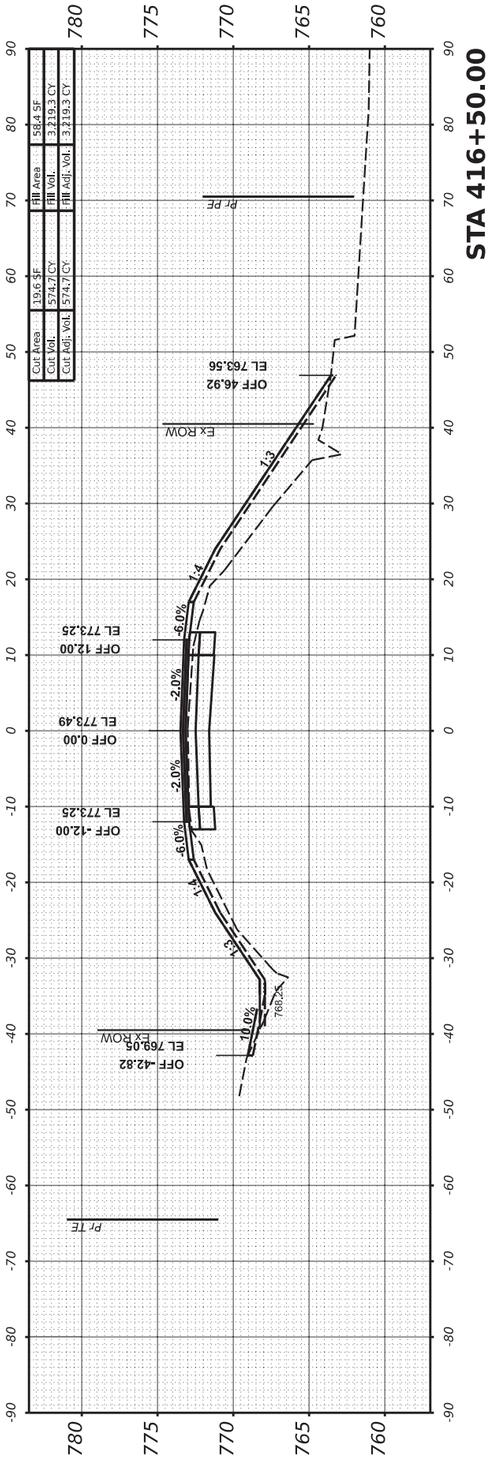

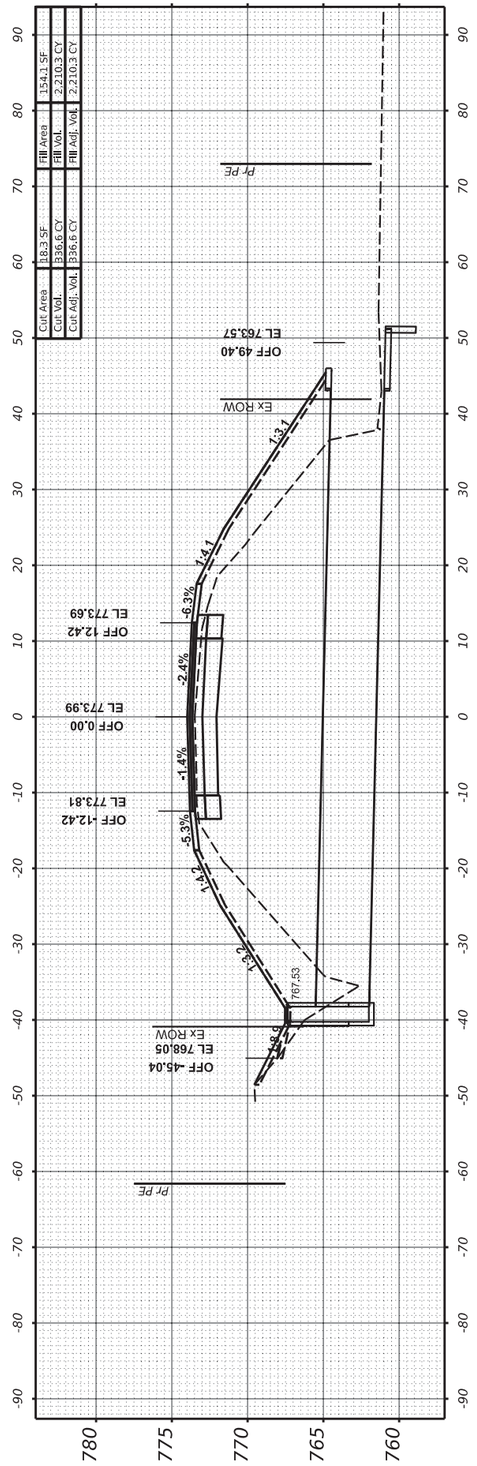

MODEL: PrCL-3 - 416+19.71 [Sheet]
FILE NAME: R:\Pr_County\7997 Carroll County - Ideal Road Reconstruction\CADD\CADD_Civil\Sheets\7997-SHT_X-Sect-Ideal-v3-03.dgn

USER NAME = dwozniarski	DESIGNED -		REVISED -
	DRAWN -		REVISED -
PLOT SCALE = 0.16666633 ' / in.	CHECKED -		REVISED -
PLOT DATE = 6/14/2024	DATE -	04/17/2024	REVISED -

STATE OF ILLINOIS
DEPARTMENT OF TRANSPORTATION

IDEAL ROAD RECONSTRUCTION
CROSS SECTIONS – IDEAL ROAD


SCALE: 1" = 10' H, 1" = 5' V | SHEET | OF 125 | SHEETS | STA.

F.A.S. RTE.	SECTION	COUNTY	TOTAL SHEETS	SHEET NO.
1084	20-00102-00-PV	CARROLL	217	122
		CONTRACT NO. 85761		
	ILLINOIS	FED. AID PROJECT		

85761

FINAL SURVEY	SURVEYED	BY	DATE
NOTE BOOK	PLOTTED		
NO.	TEMPLATE		
	AREAS		
	AREAS CHECKED		

ORIGINAL SURVEY	SURVEYED	BY	DATE
NOTE BOOK	PLOTTED		
NO.	TEMPLATE		
	AREAS		
	AREAS CHECKED		

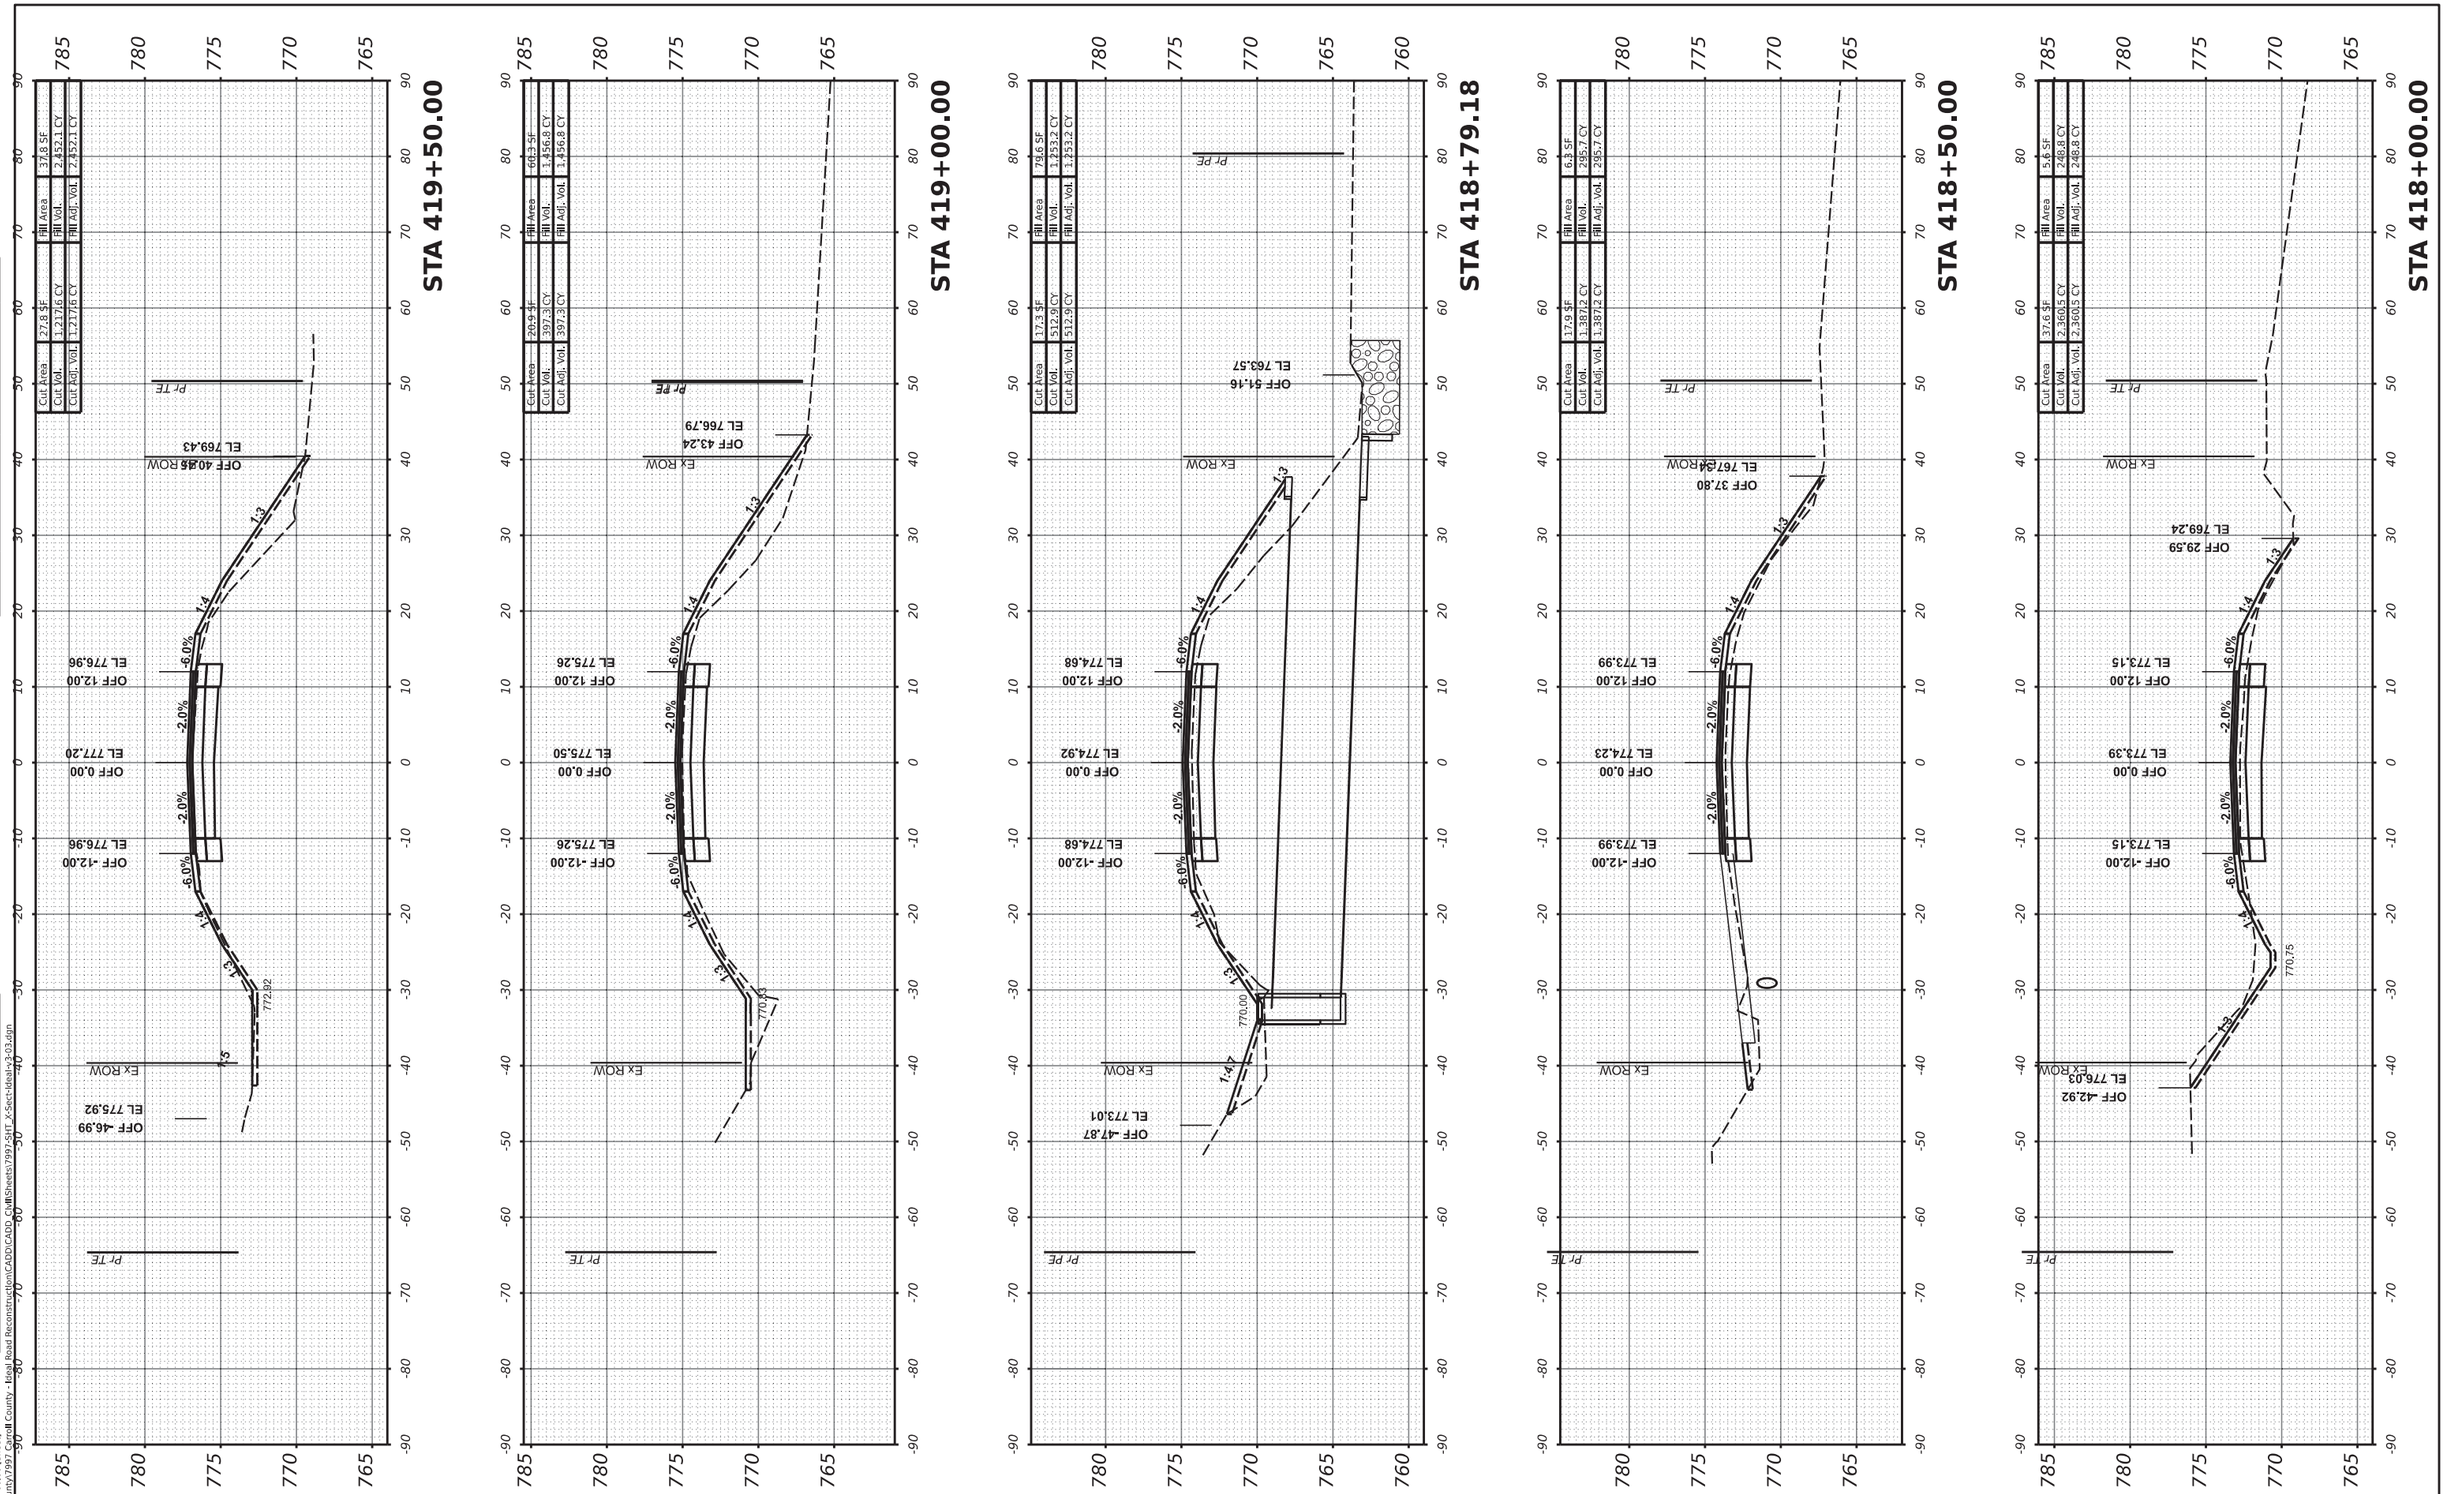

USER NAME = dwozniarski	DESIGNED -		REVISED -
	DRAWN -		REVISED -
PLOT SCALE = 0.16666633 ' / in.	CHECKED -		REVISED -
PLOT DATE = 6/14/2024	DATE -	04/17/2024	REVISED -

STATE OF ILLINOIS
DEPARTMENT OF TRANSPORTATION

IDEAL ROAD RECONSTRUCTION
CROSS SECTIONS – IDEAL ROAD

SCALE: 1" = 10' H, 1" = 5' V | SHEET | OF 125 SHEETS | STA.


F.A.S. RTE.	SECTION	COUNTY	TOTAL SHEETS	SHEET NO.
1084	20-00102-00-PV	CARROLL	217	123
		CONTRACT NO. 85761		
	ILLINOIS	FED. AID PROJECT		

MODEL: PrCL-3 - 418+00.00 [Sheet]
FILE NAME: R:\Pr_County\7997 Carroll County - Ideal Road Reconstruction\CADD\CADD_Civil\Sheets\7997-Shrt_X-Sect-Ideal-v3-03.dgn

85761

FINAL SURVEY	SURVEYED	BY	DATE
NOTE BOOK	PLOTTED		
NO.	TEMPLATE		
	AREAS		
	AREAS CHECKED		

ORIGINAL SURVEY	SURVEYED	BY	DATE
NOTE BOOK	PLOTTED		
NO.	TEMPLATE		
	AREAS		
	AREAS CHECKED		

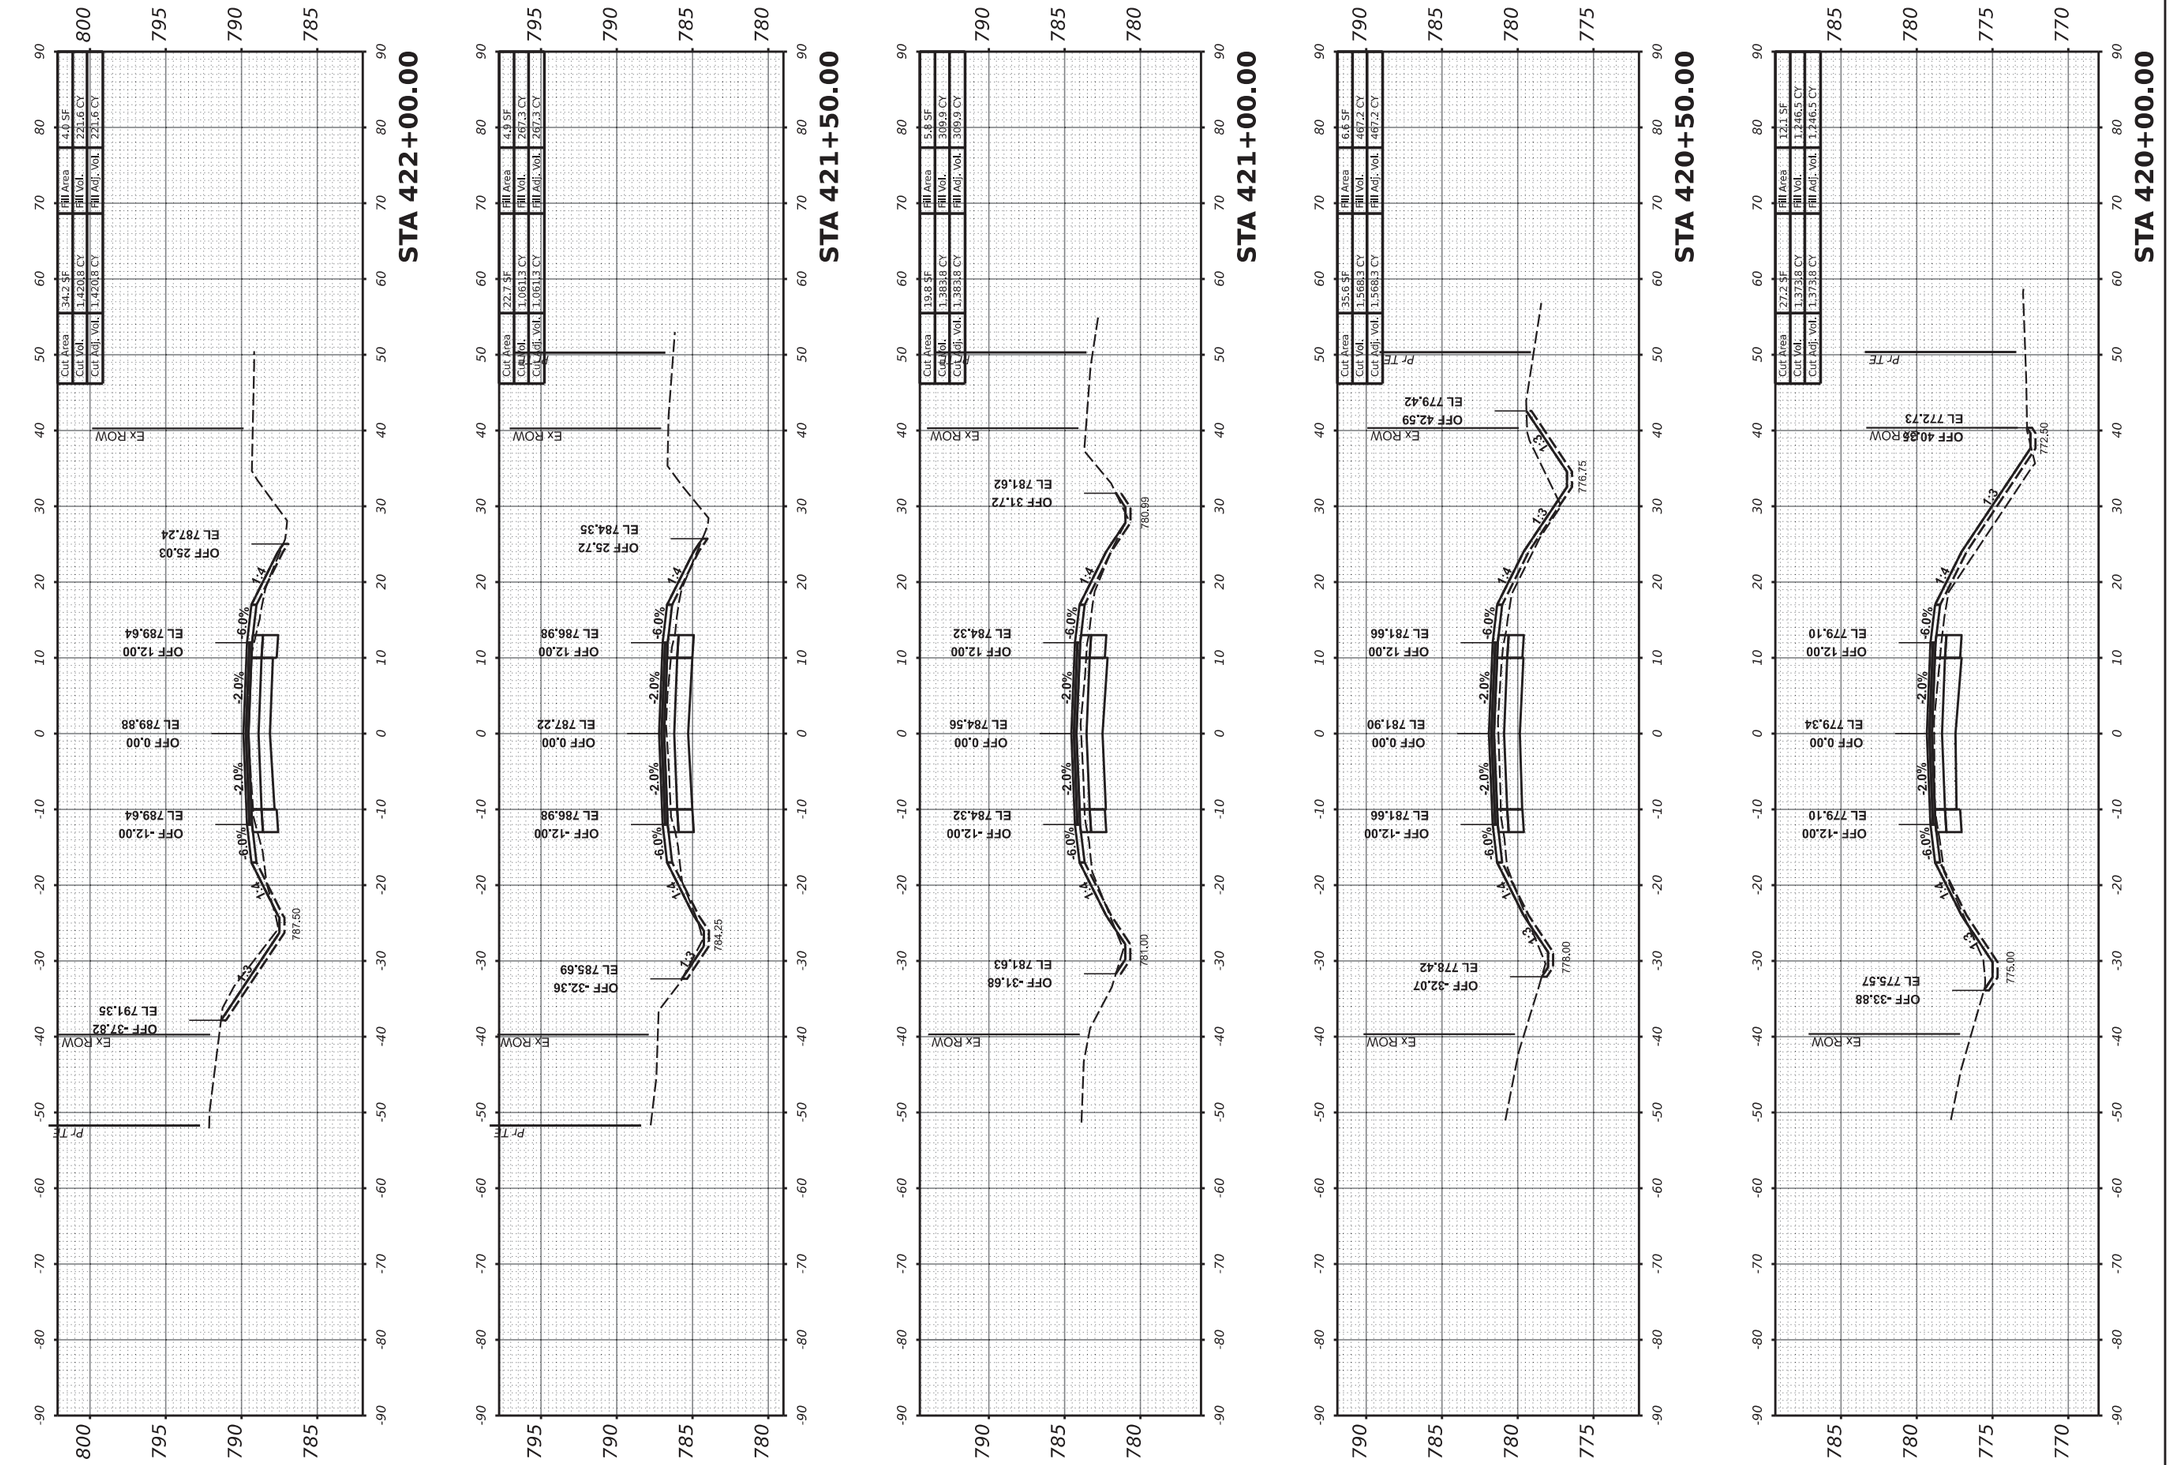

MODEL: PrCL-3 - 420+00.00 [Sheet]
FILE NAME: R:\Pr[_County\7997 Carroll County - Ideal Road Reconstruction\CADD\CADD_Civil\Sheets\7997-SHT_X-Sect-Ideal-v3-03.dgn

USER NAME = dwozniarski	DESIGNED -	REVISED -	
	DRAWN -	REVISED -	
PLOT SCALE = 0.16666633 ' / in.	CHECKED -	REVISED -	
PLOT DATE = 6/14/2024	DATE - 04/17/2024	REVISED -	

STATE OF ILLINOIS
DEPARTMENT OF TRANSPORTATION

IDEAL ROAD RECONSTRUCTION
CROSS SECTIONS – IDEAL ROAD


SCALE: 1" = 10' H, 1" = 5' V | SHEET OF 125 SHEETS | STA.

F.A.S. RTE.	SECTION	COUNTY	TOTAL SHEETS	SHEET NO.
1084	20-00102-00-PV	CARROLL	217	124
		CONTRACT NO. 85761		
	ILLINOIS	FED. AID PROJECT		

85761

FINAL SURVEY	SURVEYED	BY	DATE
NOTE BOOK	PLOTTED		
NO.	TEMPLATE		
	AREAS		
	AREAS CHECKED		

ORIGINAL SURVEY	SURVEYED	BY	DATE
NOTE BOOK	PLOTTED		
NO.	TEMPLATE		
	AREAS		
	AREAS CHECKED		

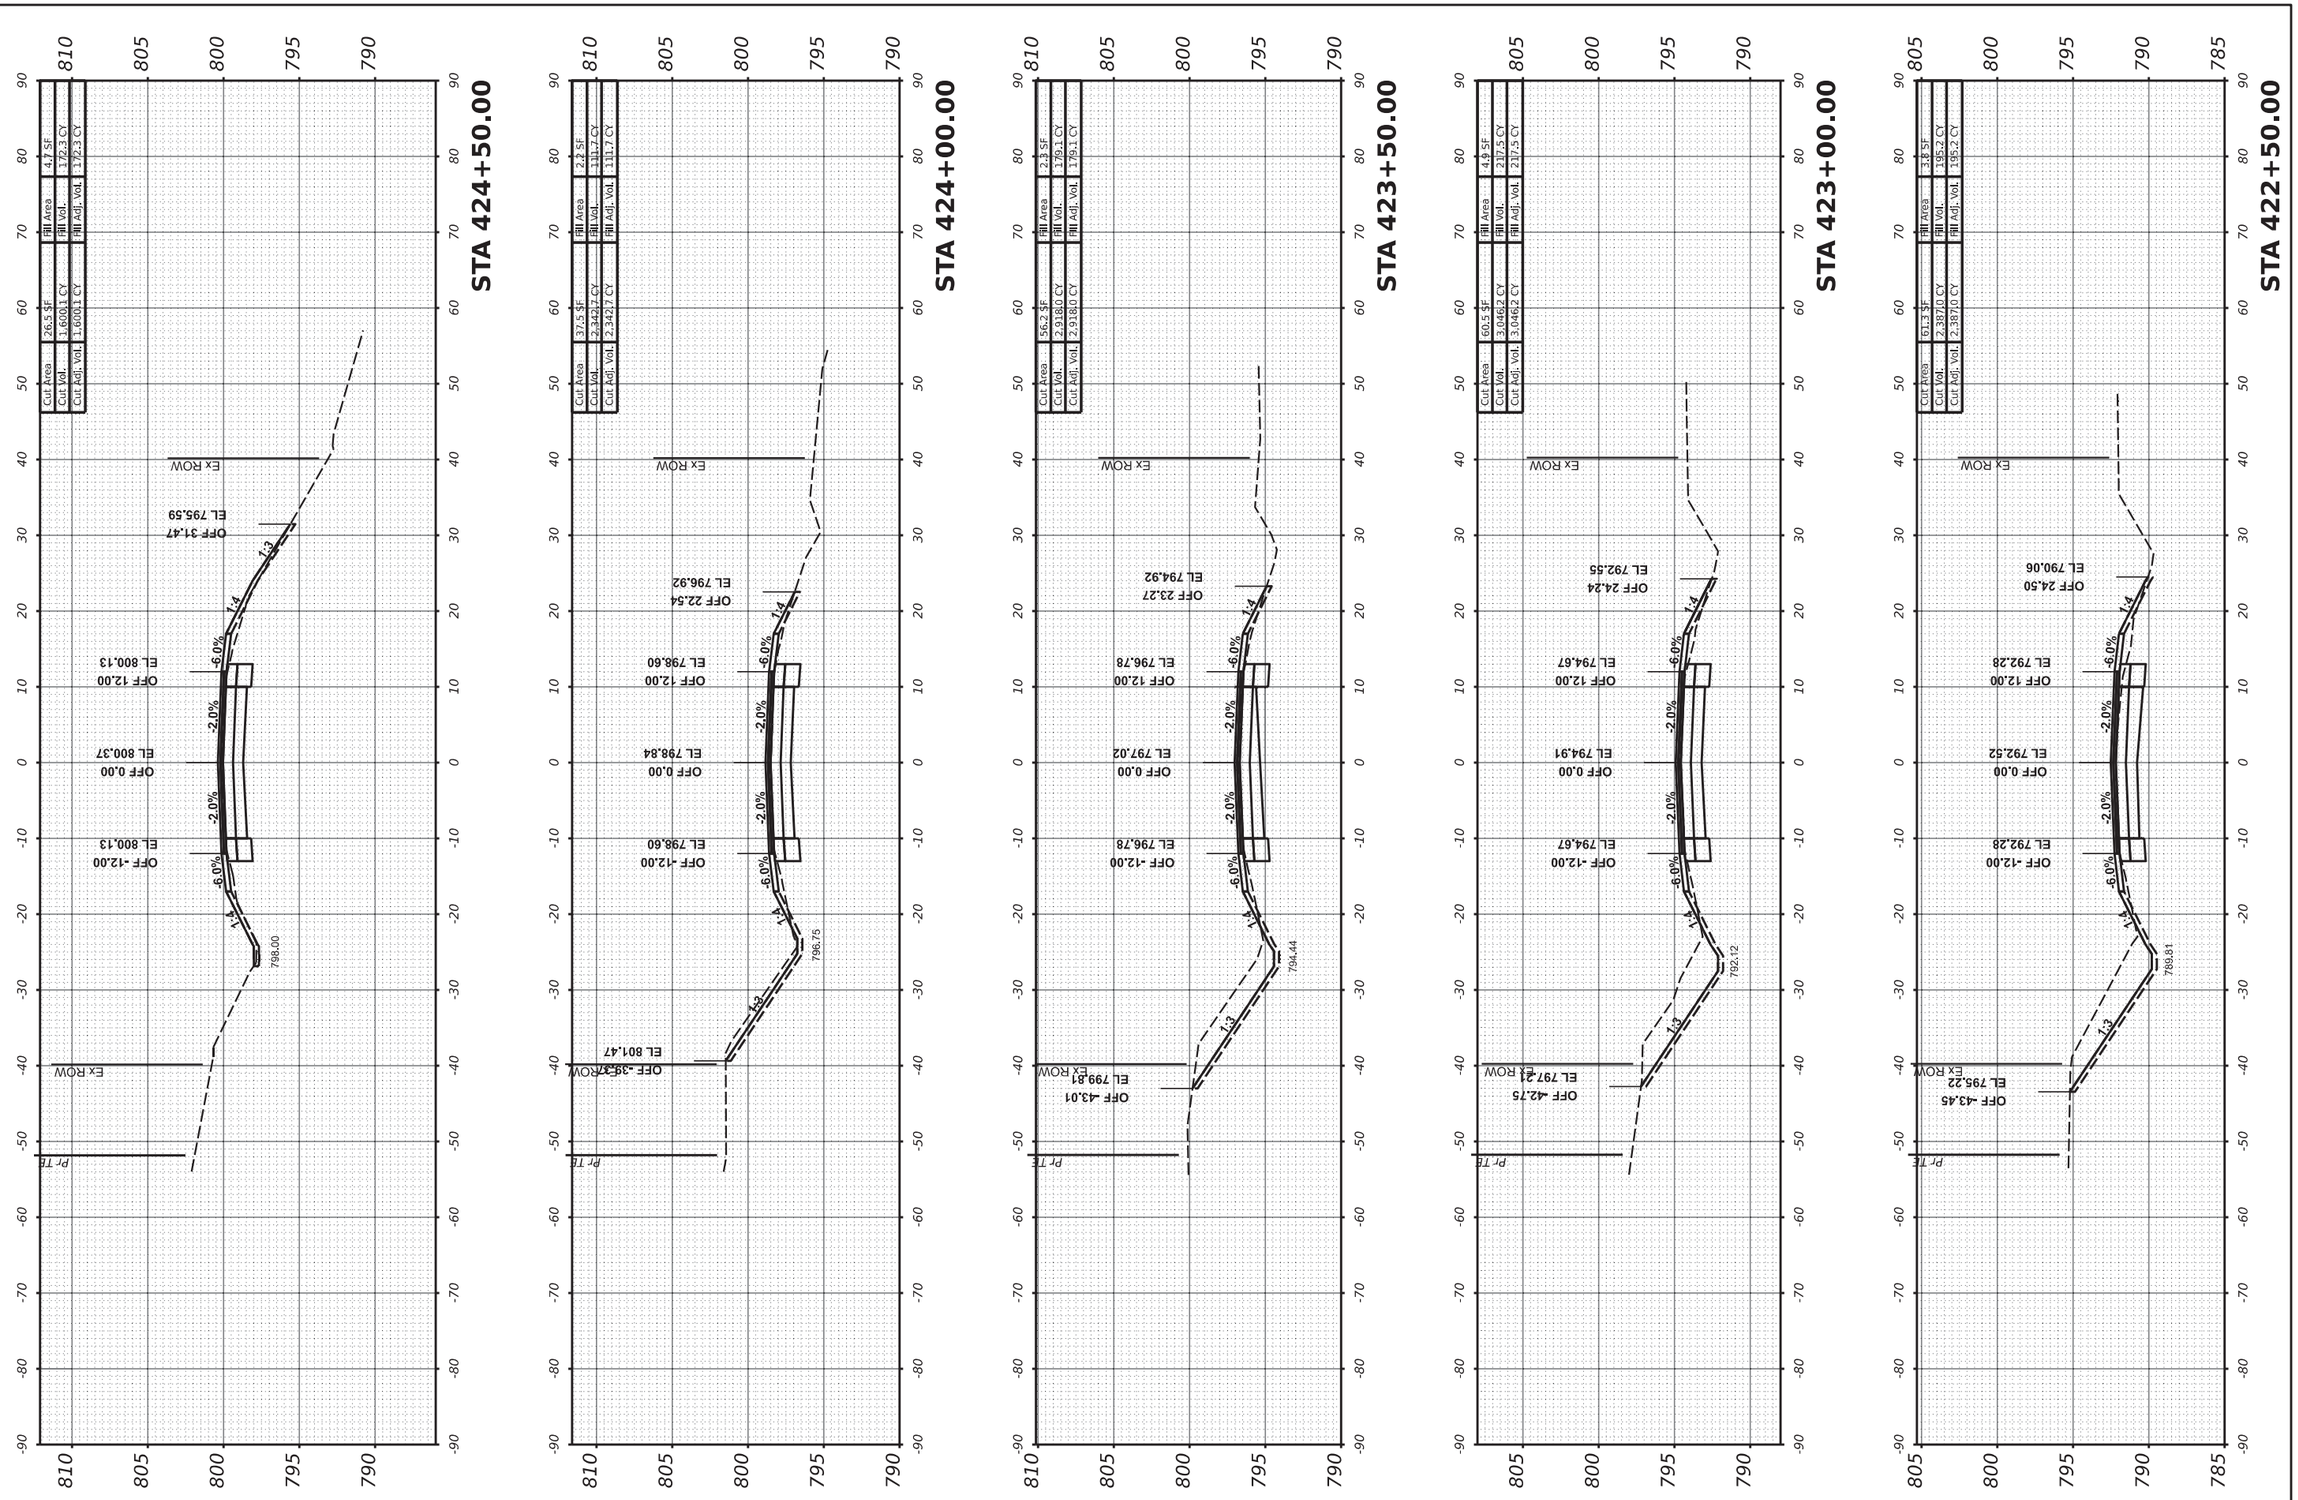

MODEL: PrCL-3 - 422+50.00 [Sheet]
FILE NAME: R:\Pr[_County\7997 Carroll County - Ideal Road Reconstruction\CADD\CADD_Civil\Sheets\7997-SHT_X-Sect-Ideal+3+3.dgn

USER NAME = dwozniarski	DESIGNED -	REVISED -	
	DRAWN -	REVISED -	
PLOT SCALE = 0.16666633 ' / in.	CHECKED -	REVISED -	
PLOT DATE = 6/14/2024	DATE - 04/17/2024	REVISED -	

STATE OF ILLINOIS
DEPARTMENT OF TRANSPORTATION

IDEAL ROAD RECONSTRUCTION
CROSS SECTIONS – IDEAL ROAD


SCALE: 1" = 10' H, 1" = 5' V | SHEET OF 125 SHEETS | STA.

F.A.S. RTE.	SECTION	COUNTY	TOTAL SHEETS	SHEET NO.
1084	20-00102-00-PV	CARROLL	217	125
		CONTRACT NO. 85761		
	ILLINOIS	FED. AID PROJECT		

85761

FINAL SURVEY		BY	DATE
NOTE BOOK	SURVEYED		
NO.	PLOTTED		
	TEMPLATE		
	AREAS		
	AREAS CHECKED		

ORIGINAL SURVEY		BY	DATE
NOTE BOOK	SURVEYED		
NO.	PLOTTED		
	TEMPLATE		
	AREAS		
	AREAS CHECKED		

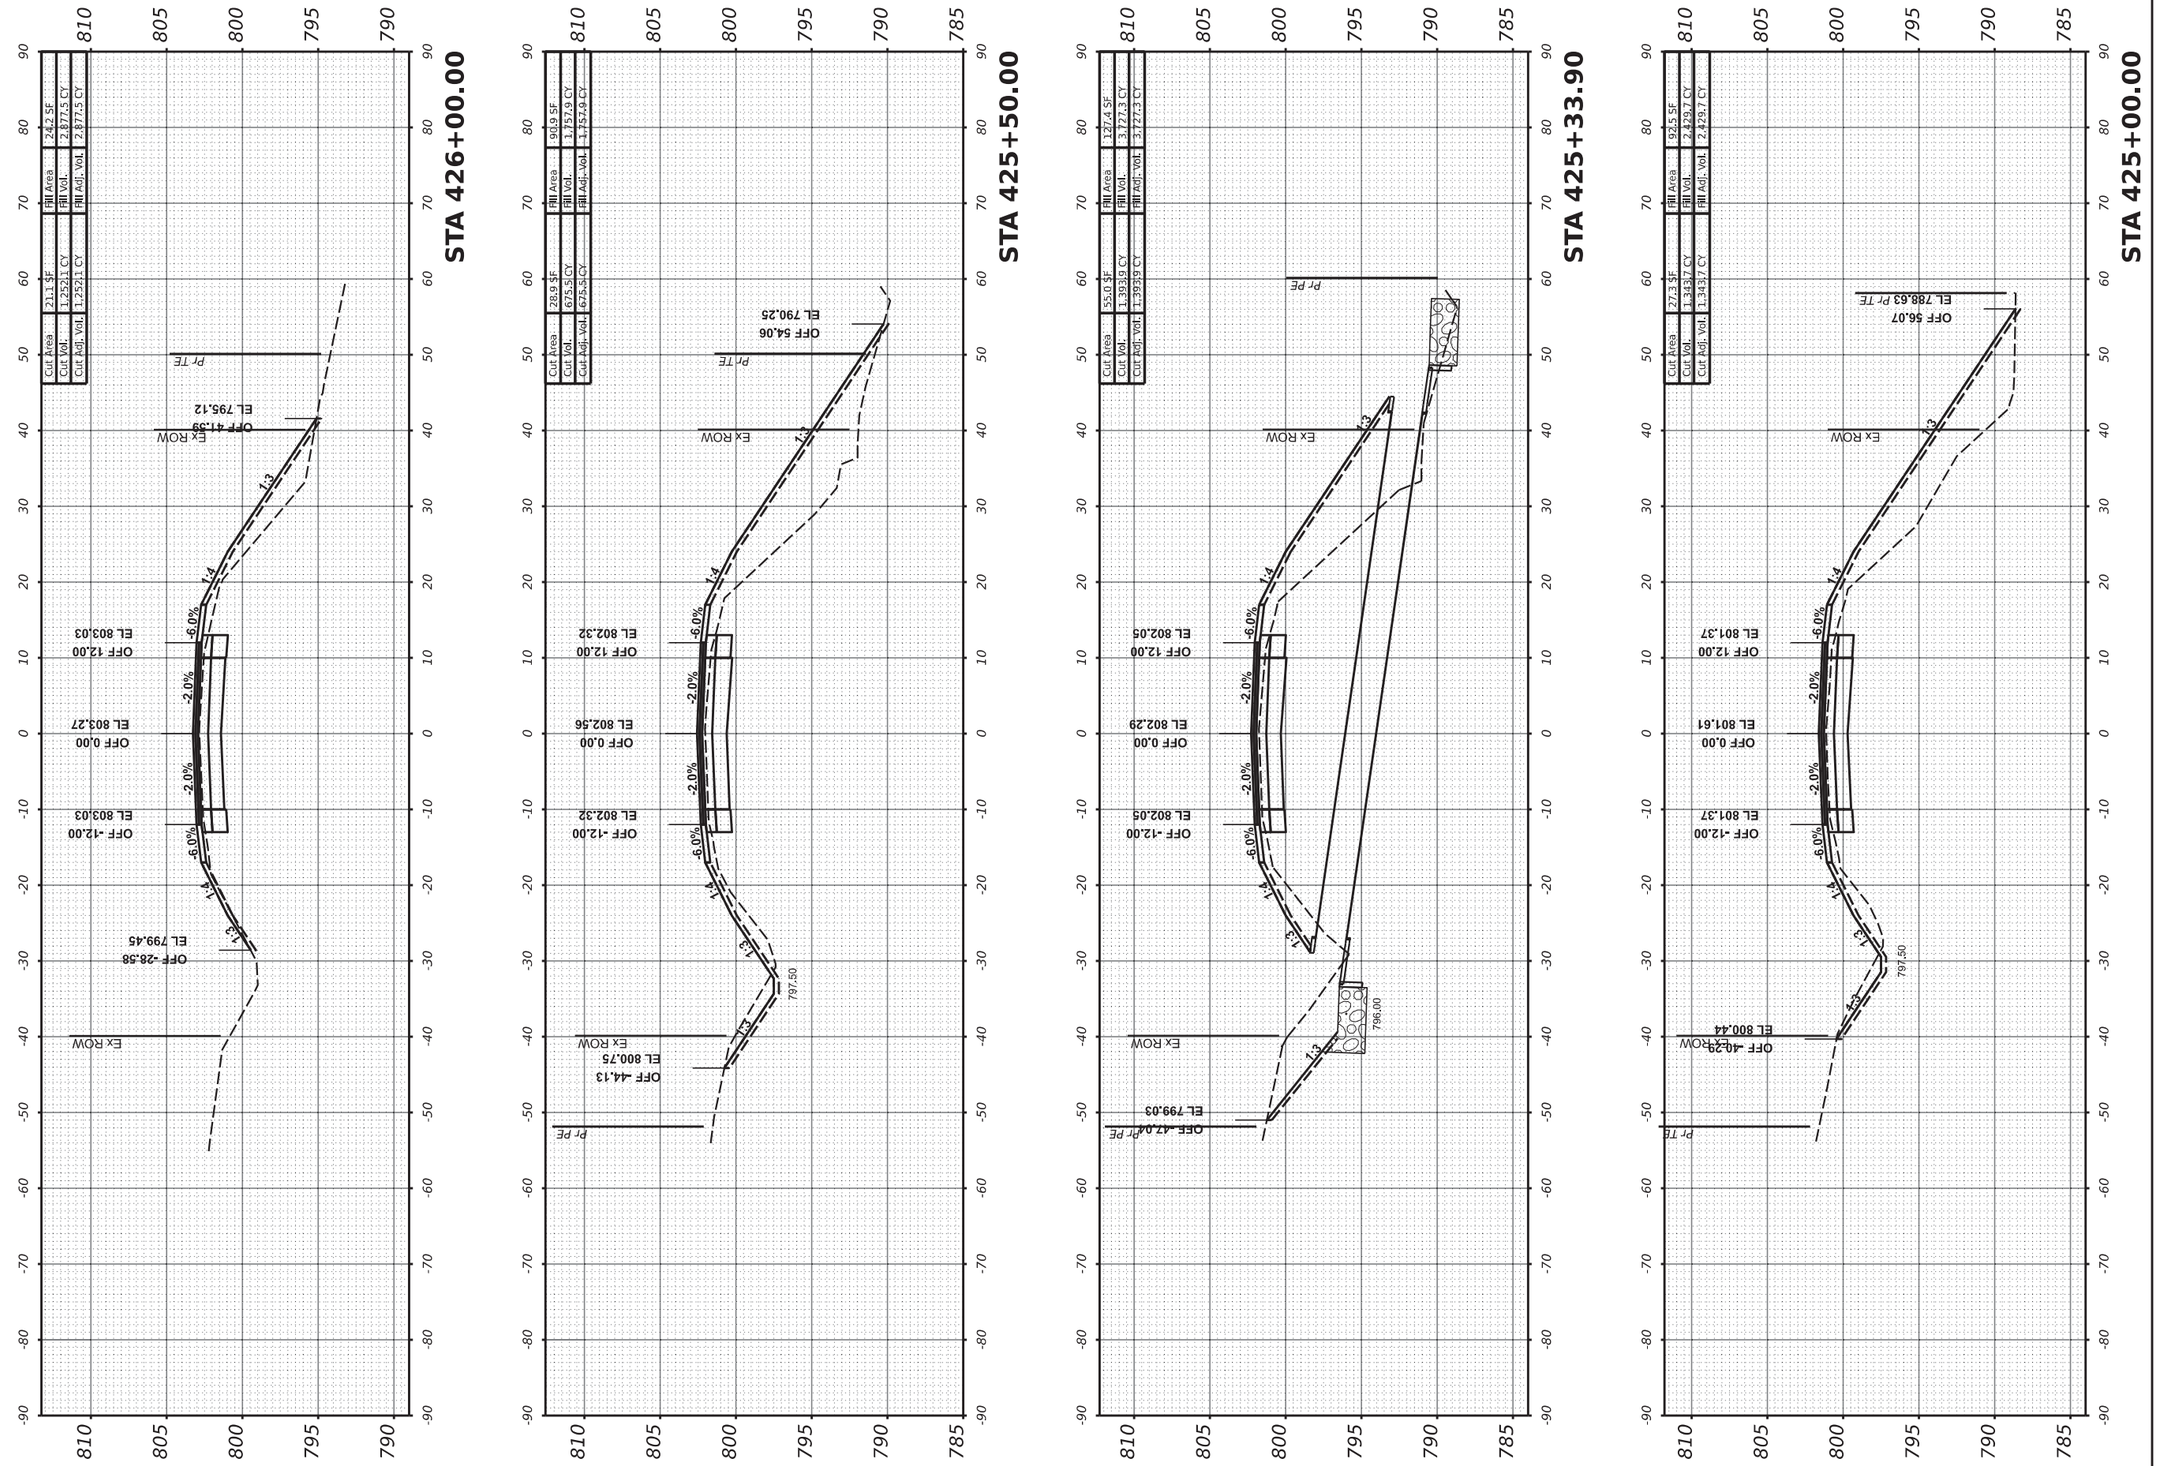

MODEL: PrCL-3 - 425+00.00 [Sheet]
FILE NAME: R:\Pr[_County\7997 Carroll County - Ideal Road Reconstruction\CADD\CADD_Civil\Sheets\7997-SHT_X-Sect-Ideal-v3-03.dgn

USER NAME = dwozniarski	DESIGNED -	REVISED -	
	DRAWN -	REVISED -	
PLOT SCALE = 0.16666633 ' / in.	CHECKED -	REVISED -	
PLOT DATE = 6/14/2024	DATE - 04/17/2024	REVISED -	

STATE OF ILLINOIS
DEPARTMENT OF TRANSPORTATION


IDEAL ROAD RECONSTRUCTION
CROSS SECTIONS – IDEAL ROAD

SCALE: 1" = 10' H, 1" = 5' V | SHEET OF 125 SHEETS | STA.

F.A.S. RTE.	SECTION	COUNTY	TOTAL SHEETS	SHEET NO.
1084	20-00102-00-PV	CARROLL	217	126
		CONTRACT NO. 85761		
	ILLINOIS	FED. AID PROJECT		

85761

FINAL SURVEY		BY	DATE
NOTE BOOK	SURVEYED		
	PLOTTED		
NO.	TEMPLATE		
	AREAS		
	AREAS CHECKED		

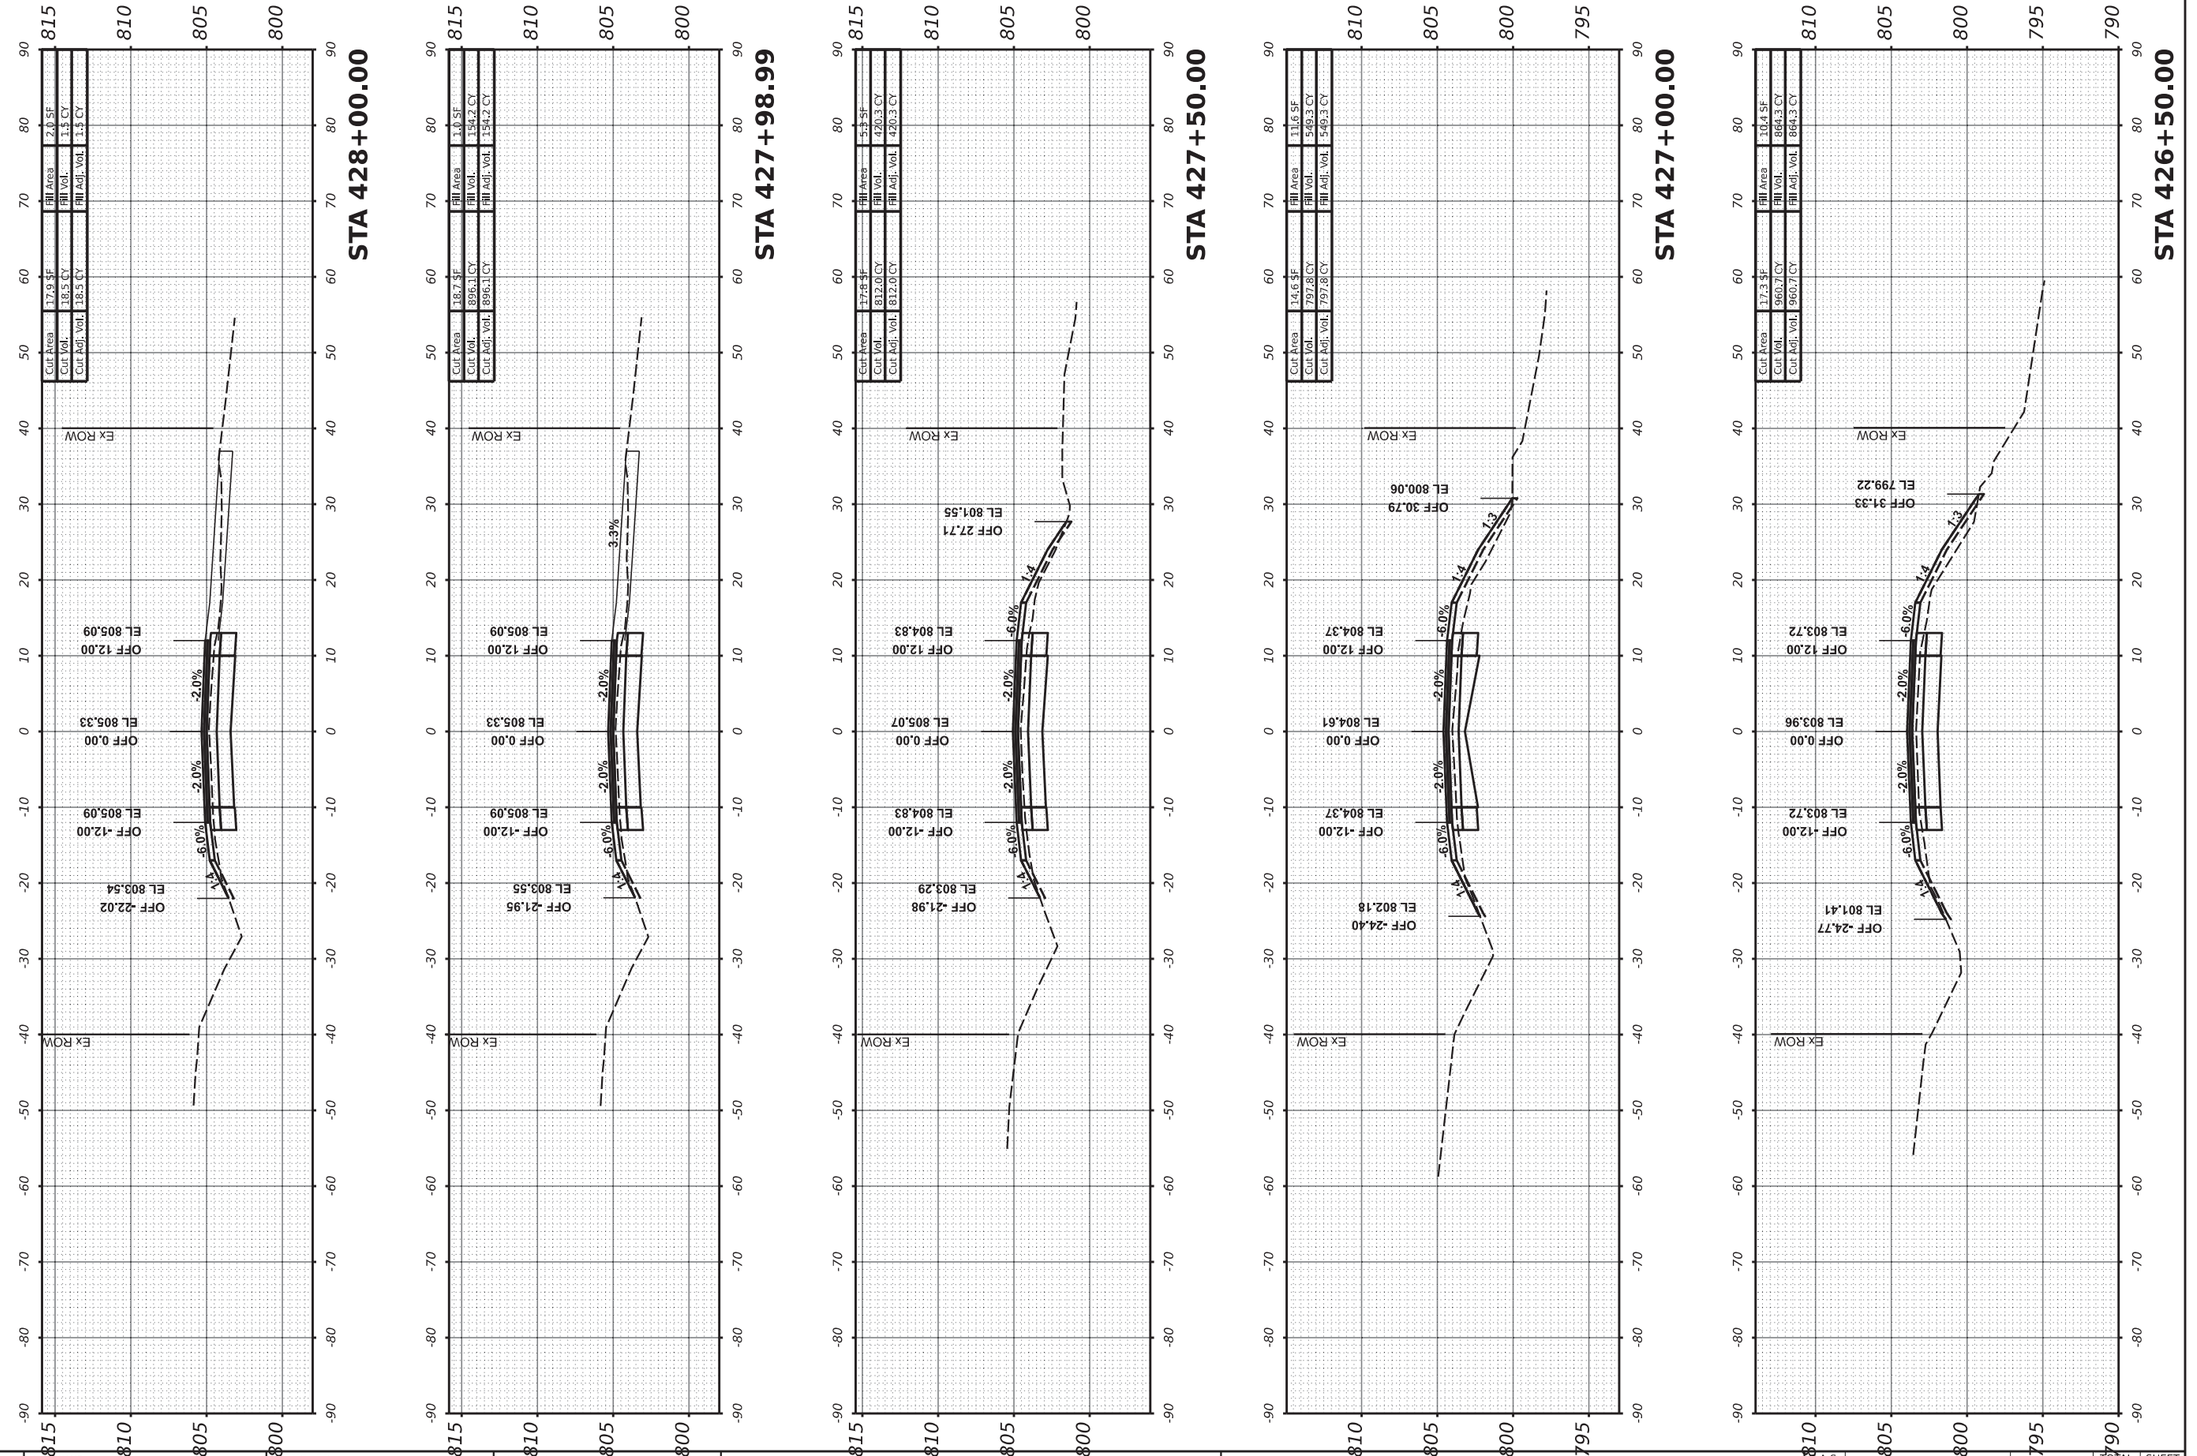

USER NAME = dwozniarski	DESIGNED -	REVISED -
	DRAWN -	REVISED -
PLOT SCALE = 0.16666633 ' / in.	CHECKED -	REVISED -
PLOT DATE = 6/14/2024	DATE - 04/17/2024	REVISED -

STATE OF ILLINOIS
DEPARTMENT OF TRANSPORTATION


IDEAL ROAD RECONSTRUCTION
CROSS SECTIONS – IDEAL ROAD


SCALE: 1" = 10' H, 1" = 5' V | SHEET OF 125 SHEETS | STA.


F.A.S. RTE.	SECTION	COUNTY	TOTAL SHEETS	SHEET NO.
1084	20-00102-00-PV	CARROLL	217	127
		CONTRACT NO. 85761		
	ILLINOIS	FED. AID PROJECT		


MODEL: PvCL-3 - 426+50.00 [Sheet]
FILE NAME: R:\Prl_County\7997 Carroll County - Ideal Road Reconstruction\CADD\CADD_Civil\Sheets\7997-SHT_X-Sect-Ideal-v3-03.dgn


85761

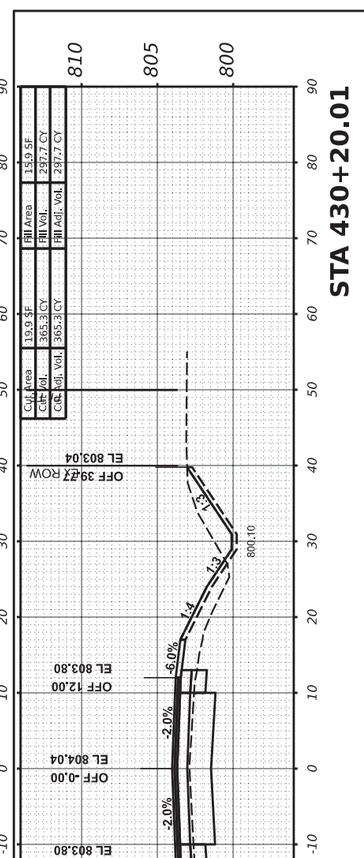


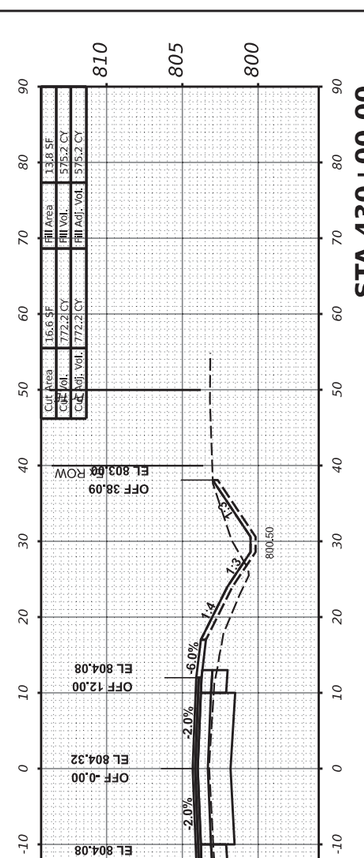

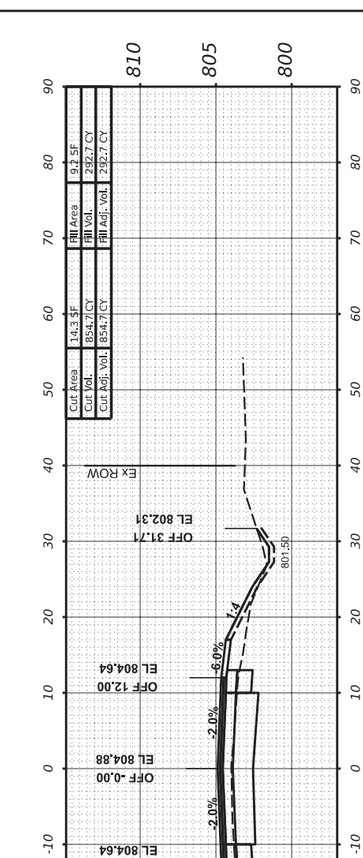

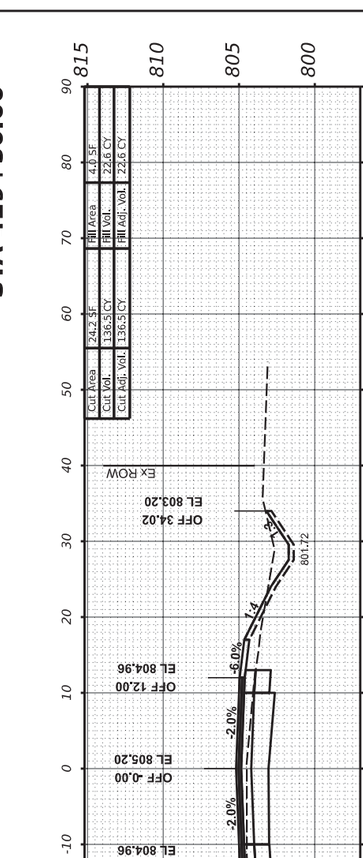

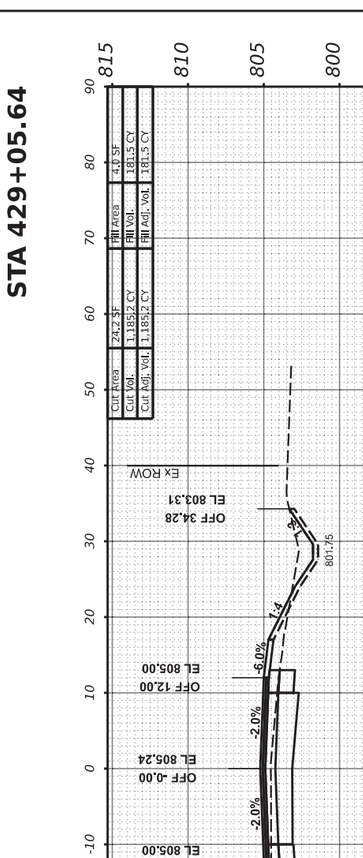

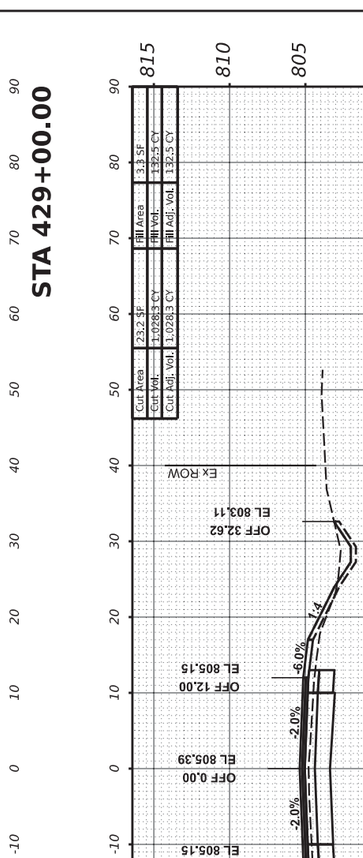

FINAL SURVEY	SURVEYED	BY	DATE
NOTE BOOK	PLOTTED		
NO.	TEMPLATE		
	AREAS		
	AREAS CHECKED		

ORIGINAL SURVEY	SURVEYED	BY	DATE
NOTE BOOK	PLOTTED		
NO.	TEMPLATE		
	AREAS		
	AREAS CHECKED		

MODEL: PrCL-3 - 428+50.00 [Sheet]
FILE NAME: c:\pw\Carroll County - Ideal Road Reconstruction\Design\CADD\CADD Data\Sheets\79975_Xsect_Ideal_03.dgn

	USER NAME = dwozniarski	DESIGNED -		REVISED -	
		DRAWN -		REVISED -	
	PLOT SCALE = 0.16666633 ' / in.	CHECKED -		REVISED -	
	PLOT DATE = 6/14/2024	DATE -	04/17/2024	REVISED -	

STATE OF ILLINOIS
DEPARTMENT OF TRANSPORTATION

IDEAL ROAD RECONSTRUCTION
CROSS SECTIONS – IDEAL ROAD


SCALE: 1" = 10' H, 1" = 5' V | SHEET | OF 125 SHEETS | STA.

F.A.S. RTE.	SECTION	COUNTY	TOTAL SHEETS	SHEET NO.
1084	20-00102-00-PV	CARROLL	217	128
		CONTRACT NO. 85761		
	ILLINOIS	FED. AID PROJECT		

85761

FINAL SURVEY		BY	DATE
NOTE BOOK	SURVEYED		
	PLOTTED		
	TEMPLATE		
NO.	AREAS		
	AREAS CHECKED		

ORIGINAL SURVEY		BY	DATE
NOTE BOOK	SURVEYED		
	PLOTTED		
	TEMPLATE		
NO.	AREAS		
	AREAS CHECKED		

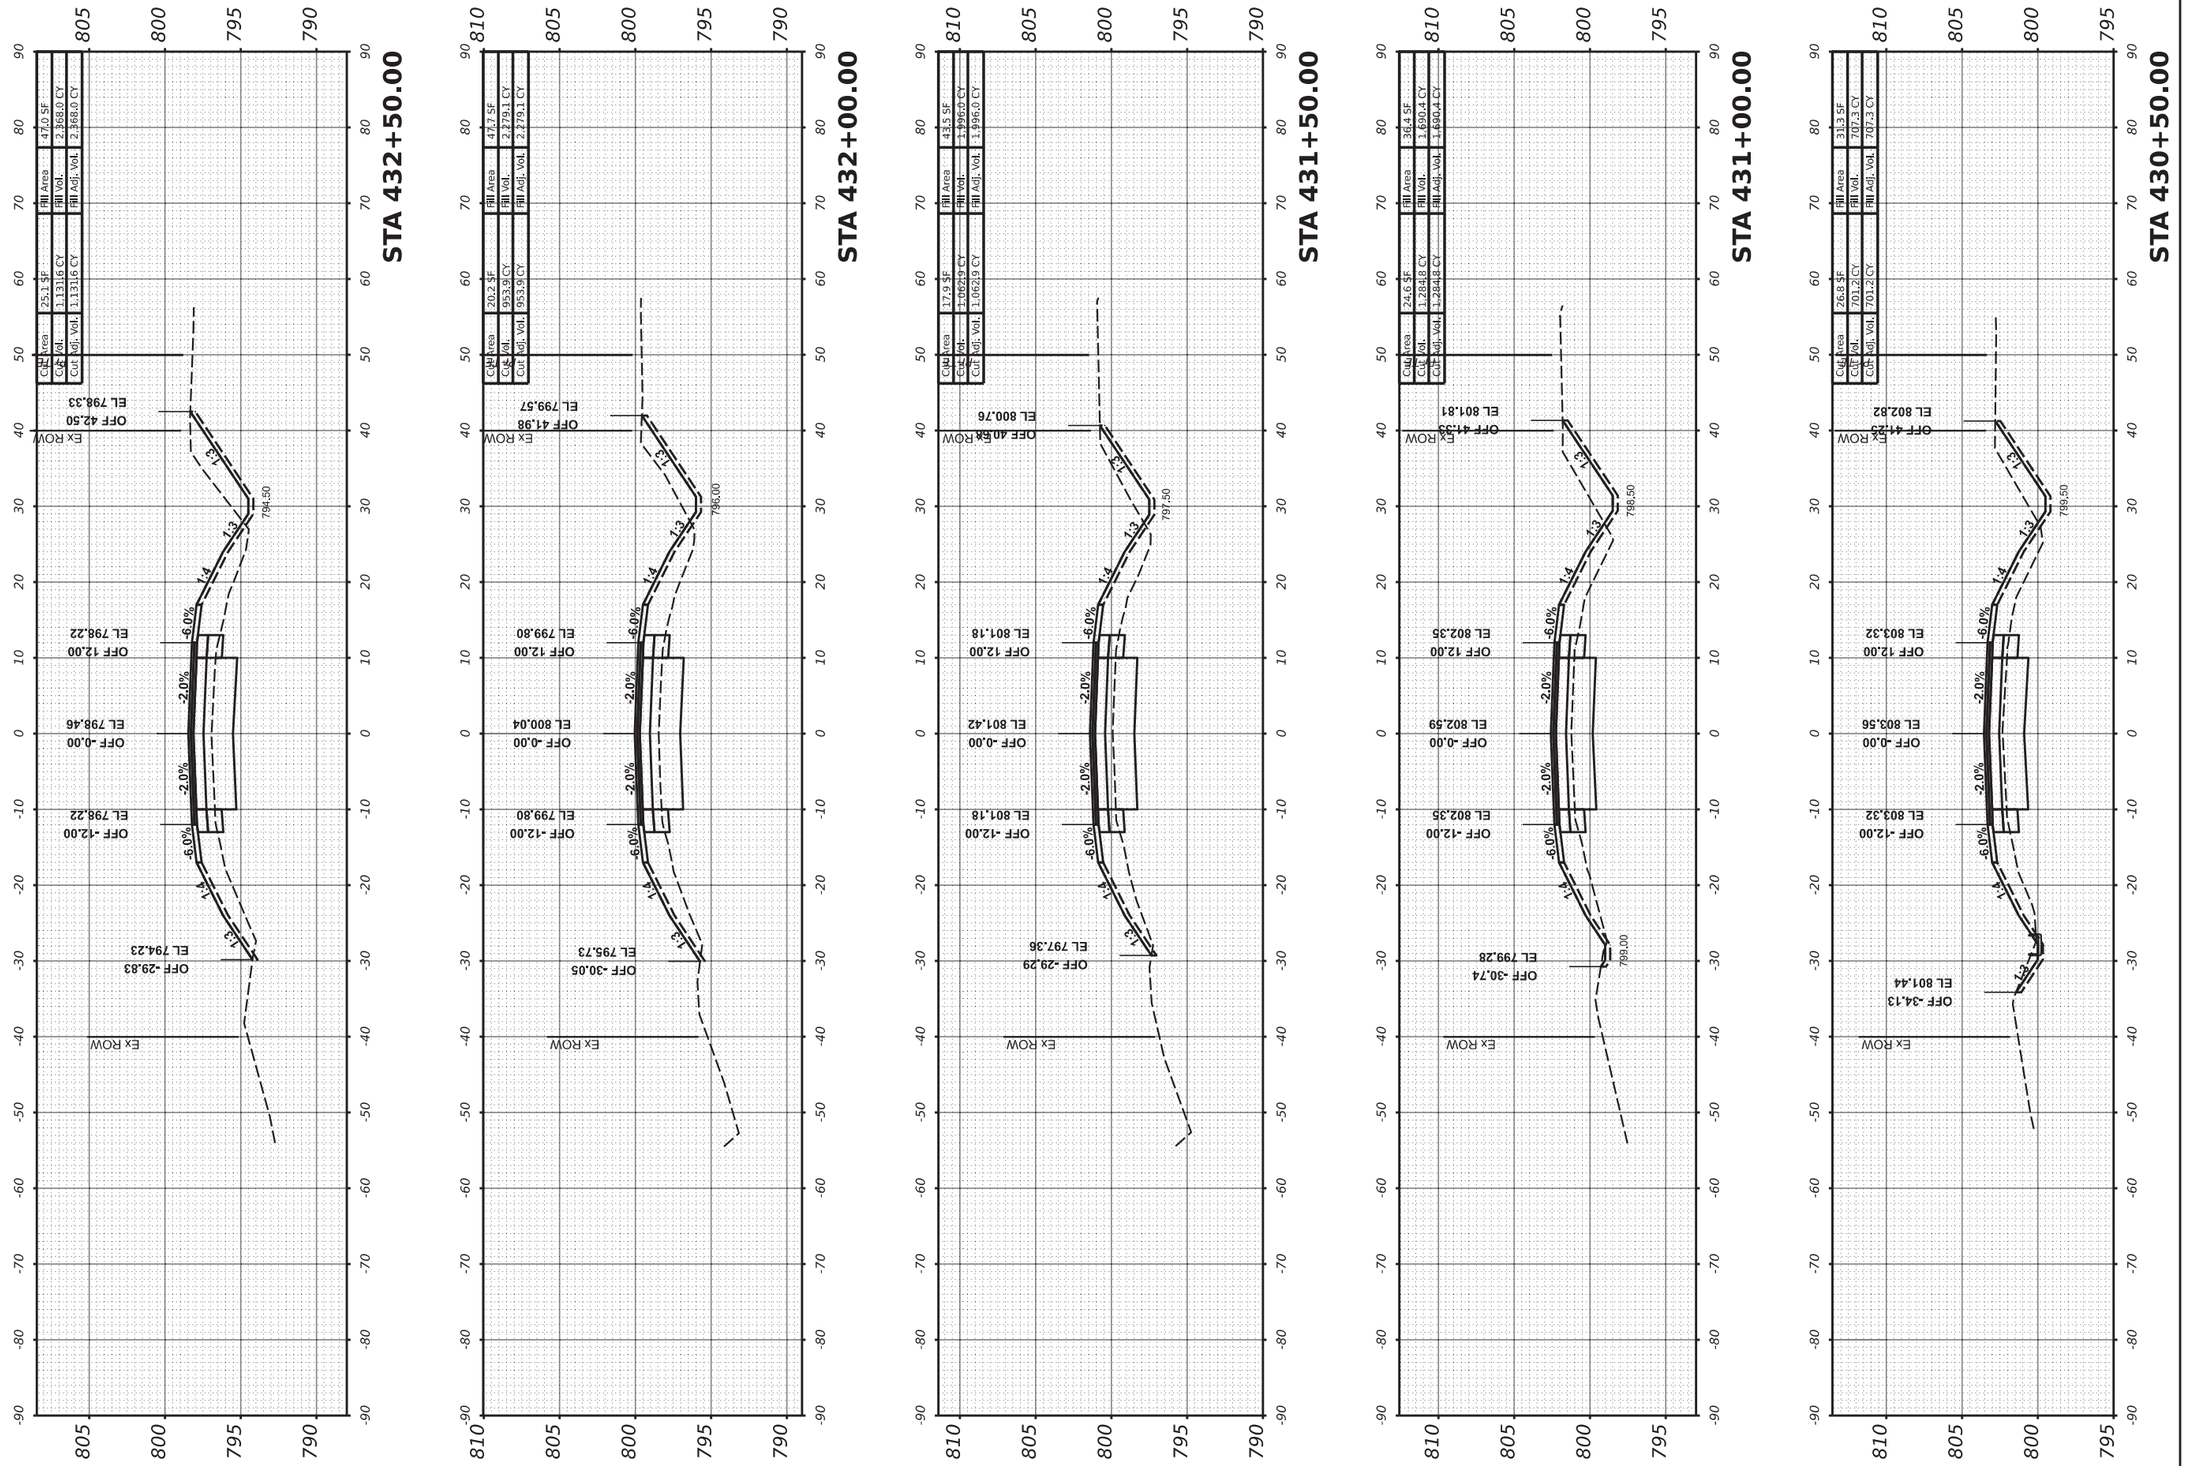

MODEL: PrCL-3 - 430+50.00 [Sheet]
FILE NAME: R:\Prj_County\7997 Carroll County - Ideal Road Reconstruction\CADD\CADD_Civil\Sheets\7997-Sht_X-Sect-Ideal-v3-03.dgn

USER NAME = dwozniarski	DESIGNED -		REVISED -
	DRAWN -		REVISED -
PLOT SCALE = 0.16666633 ' / in.	CHECKED -		REVISED -
PLOT DATE = 6/14/2024	DATE -	04/17/2024	REVISED -

STATE OF ILLINOIS
DEPARTMENT OF TRANSPORTATION

IDEAL ROAD RECONSTRUCTION
CROSS SECTIONS – IDEAL ROAD

SCALE: 1" = 10' H, 1" = 5' V | SHEET | OF 125 | SHEETS | STA.

F.A.S. RTE.	SECTION	COUNTY	TOTAL SHEETS	SHEET NO.
1084	20-00102-00-PV	CARROLL	217	129
		CONTRACT NO. 85761		
	ILLINOIS	FED. AID PROJECT		

ORIGINAL SURVEY		BY	DATE
NOTE BOOK	SURVEYED		
	PLOTTED		
NO.	TEMPLATE		
	AREAS		
	AREAS CHECKED		

FINAL SURVEY		BY	DATE
NOTE BOOK	SURVEYED		
	PLOTTED		
NO.	TEMPLATE		
	AREAS		
	AREAS CHECKED		

85761

MODEL: PrCL-3 - 433+00.00 [Sheet]
FILE NAME: R:\Prj_County\7997 Carroll County - Ideal Road Reconstruction\CADD\CADD_CMR\Sheets\7997-SHT_X-Sect-Ideal-v3-03.dgn

USER NAME = dwoytkiewi
PLOT SCALE = 0.1666666667 ' / In.
PLOT DATE = 6/14/2024

DESIGNED -
DRAWN -
CHECKED -
DATE - 04/17/2024


REVISED -
REVISED -
REVISED -
REVISED -

STATE OF ILLINOIS
DEPARTMENT OF TRANSPORTATION


IDEAL ROAD RECONSTRUCTION
CROSS SECTIONS – IDEAL ROAD

SCALE: 1" = 10' H
1" = 2' V


SHEET OF 125 SHEETS STA.

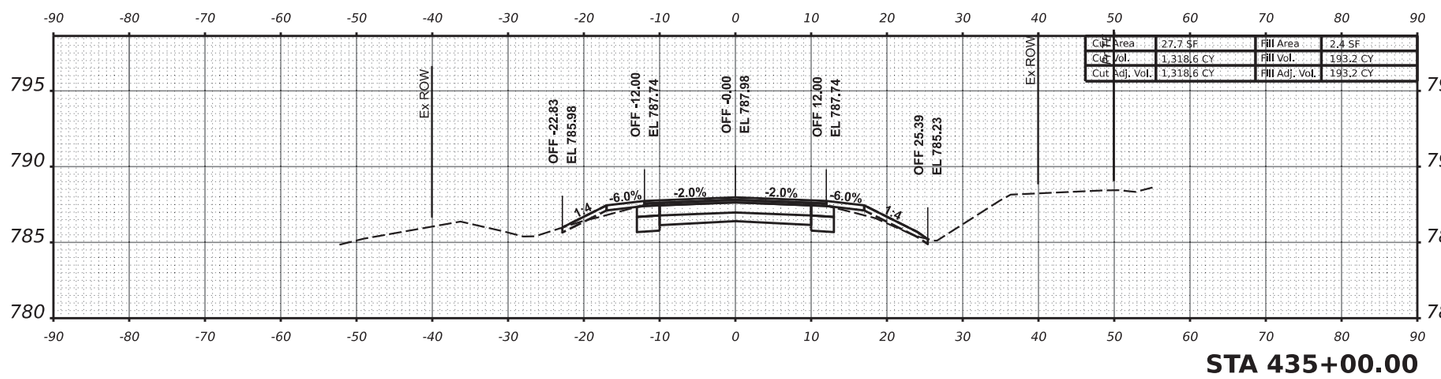


STA 435+00.00

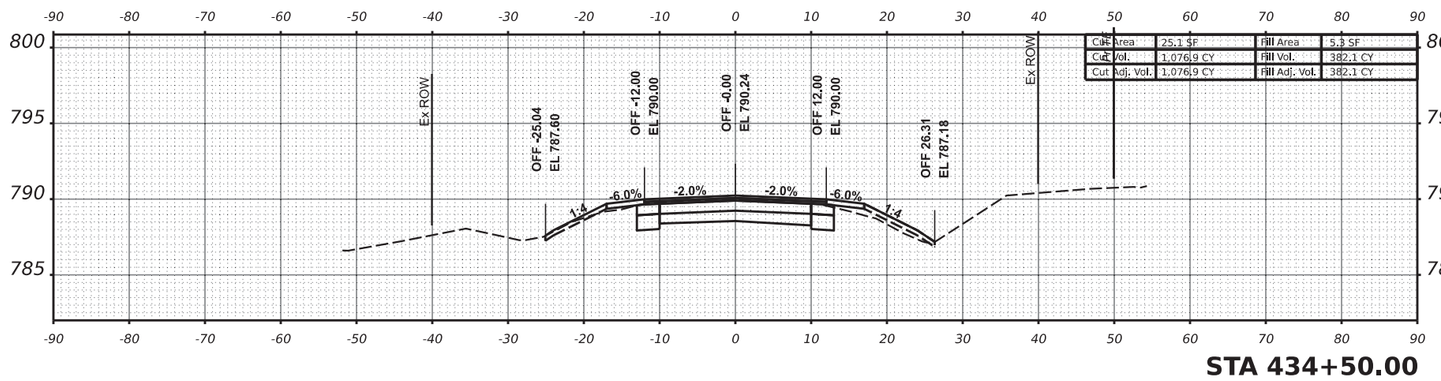


STA 434+50.00

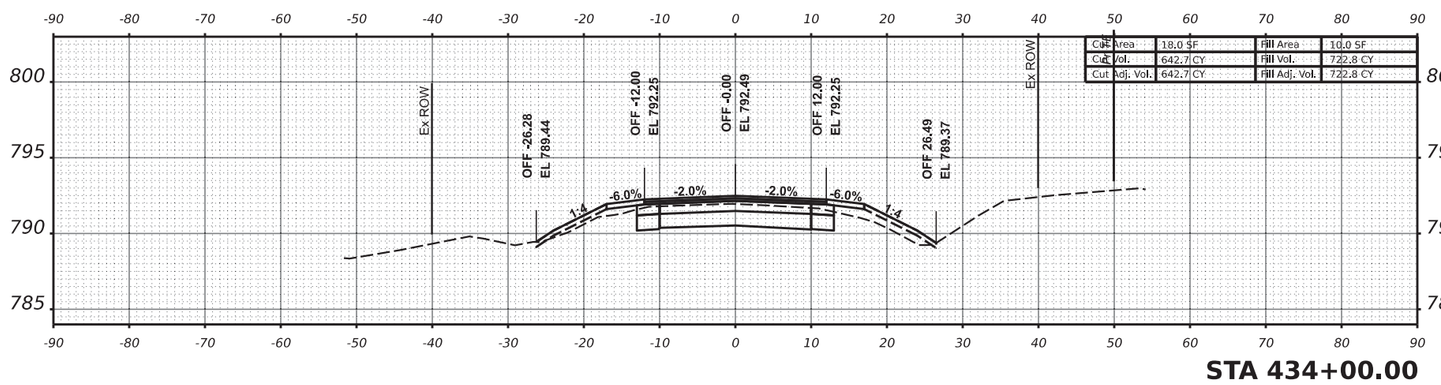

STA 434+00.00

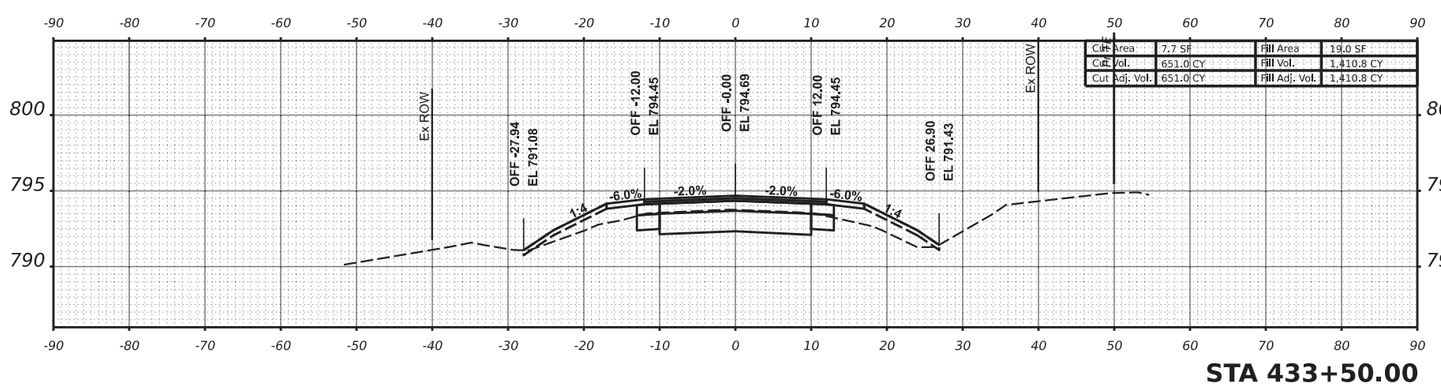

STA 433+50.00

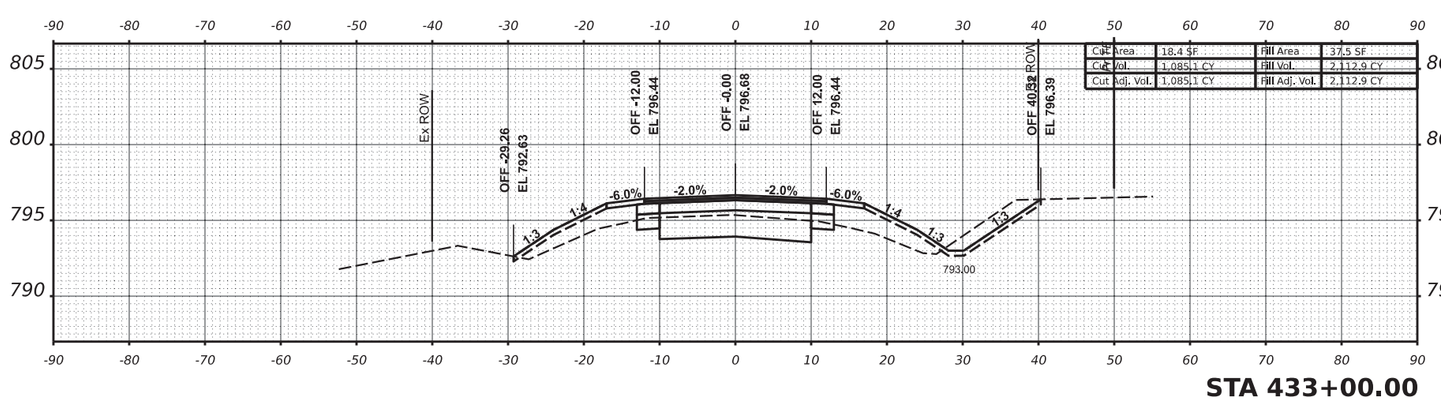

STA 433+00.00


F.A.S. RTE.	SECTION	COUNTY	TOTAL SHEETS	SHEET NO.
1084	20-00102-00-PV	CARROLL	217	130

ILLINOIS FED. AID PROJECT

CONTRACT NO. 85761

85761

FINAL SURVEY	SURVEYED	BY	DATE
NOTE BOOK	PLOTTED		
NO.	TEMPLATE		
	AREAS		
	AREAS CHECKED		

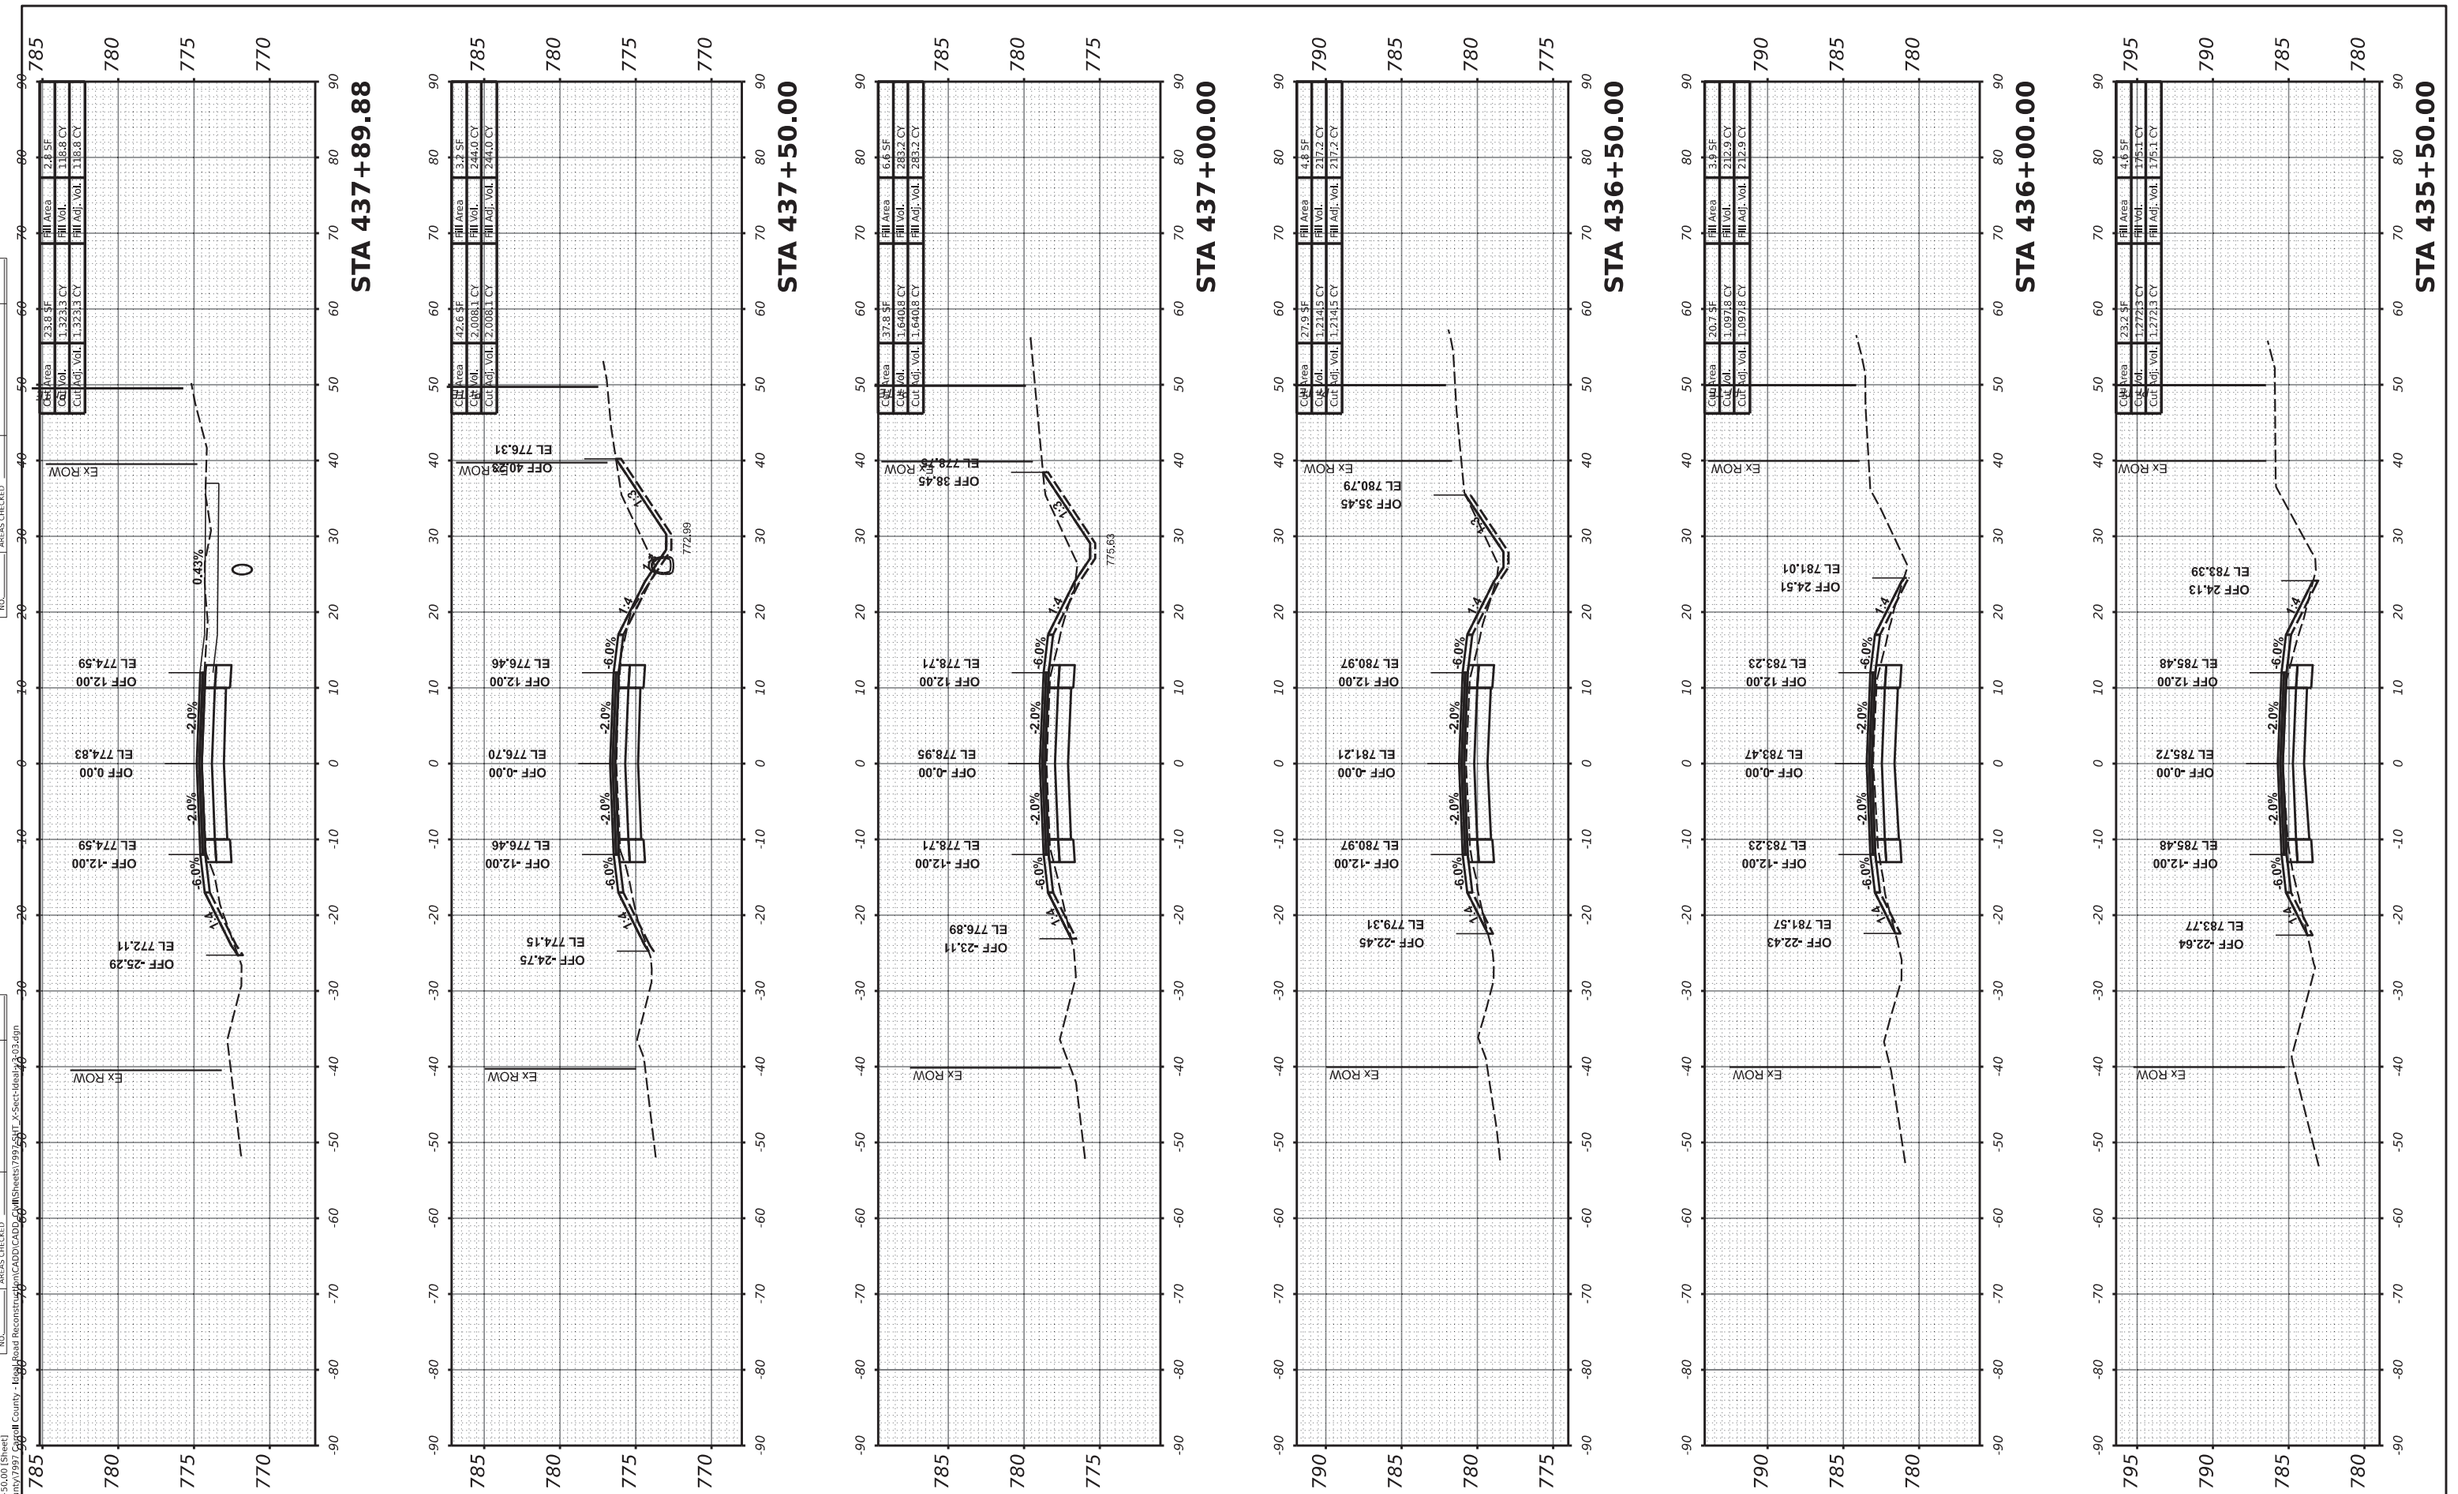

ORIGINAL SURVEY	SURVEYED	BY	DATE
NOTE BOOK	PLOTTED		
NO.	TEMPLATE		
	AREAS		
	AREAS CHECKED		

MODEL: PrCL-3 - 435+50.00 [Sheet]
FILE NAME: R:\PL County\7997 Carroll County - Ideal Road Reconstruction\CADD\CADD Sheets\7997_CRT_X-Sect-Ideal-23.dgn

USER NAME = dwozniarski	DESIGNED -		REVISED -
	DRAWN -		REVISED -
PLOT SCALE = 0.16666633 ' / in.	CHECKED -		REVISED -
PLOT DATE = 6/14/2024	DATE -	04/17/2024	REVISED -

STATE OF ILLINOIS
DEPARTMENT OF TRANSPORTATION

IDEAL ROAD RECONSTRUCTION
CROSS SECTIONS – IDEAL ROAD


SCALE: 1" = 10' H, 1" = 5' V | SHEET | OF 125 SHEETS | STA.

F.A.S. RTE.	SECTION	COUNTY	TOTAL SHEETS	SHEET NO.
1084	20-00102-00-PV	CARROLL	217	131
		CONTRACT NO. 85761		
		ILLINOIS	FED. AID PROJECT	

85761

FINAL SURVEY	SURVEYED	BY	DATE
NOTE BOOK	PLOTTED		
NO.	TEMPLATE		
	AREAS		
	AREAS CHECKED		

ORIGINAL SURVEY	SURVEYED	BY	DATE
NOTE BOOK	PLOTTED		
NO.	TEMPLATE		
	AREAS		
	AREAS CHECKED		

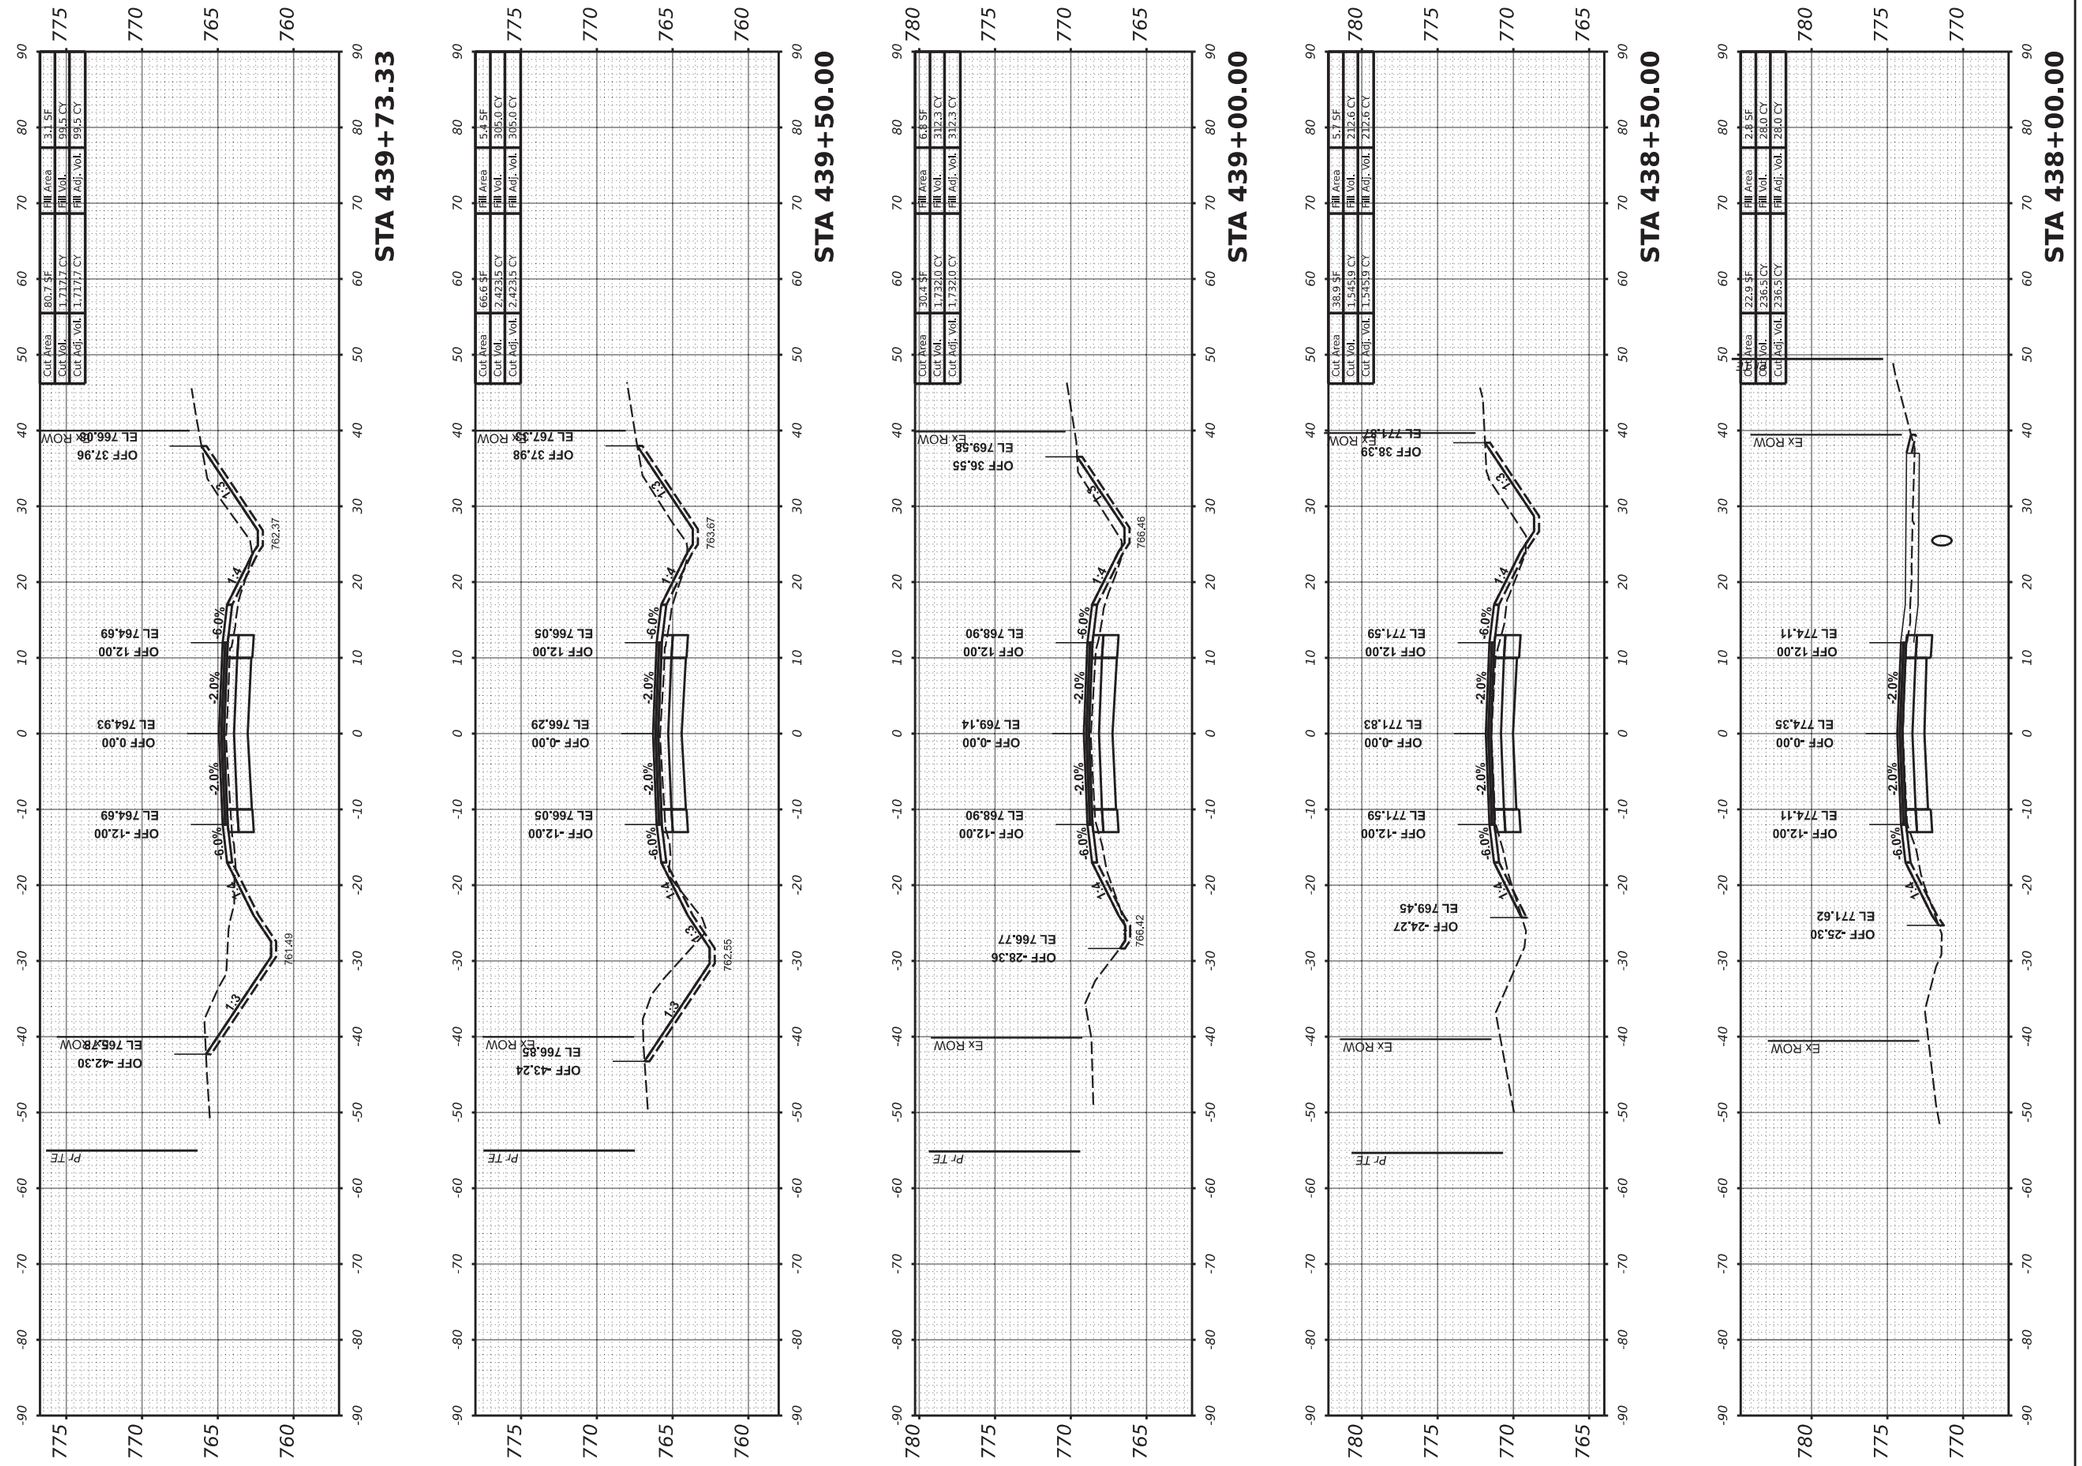

MODEL: PrCL-3 - 438+00.00 [Sheet]
FILE NAME: R:\Pr_County\7997 Carroll County - Ideal Road Reconstruction\CADD\CADD_Civil\Sheets\7997-Sht_X-Sect-Ideal-v3-03.dgn

USER NAME = dwozniarski	DESIGNED -	REVISED -	
	DRAWN -	REVISED -	
PLOT SCALE = 0.16666633 ' / in.	CHECKED -	REVISED -	
PLOT DATE = 6/14/2024	DATE - 04/17/2024	REVISED -	

STATE OF ILLINOIS
DEPARTMENT OF TRANSPORTATION

IDEAL ROAD RECONSTRUCTION
CROSS SECTIONS – IDEAL ROAD

SCALE: 1" = 10' H, 1" = 5' V | SHEET OF 125 SHEETS | STA.

F.A.S. RTE.	SECTION	COUNTY	TOTAL SHEETS	SHEET NO.
1084	20-00102-00-PV	CARROLL	217	132
		CONTRACT NO. 85761		
	ILLINOIS	FED. AID PROJECT		

ORIGINAL SURVEY		BY	DATE
NOTE BOOK	SURVEYED		
	PLOTTED		
NO.	TEMPLATE		
	AREAS		
	AREAS CHECKED		

FINAL SURVEY		BY	DATE
NOTE BOOK	SURVEYED		
	PLOTTED		
NO.	TEMPLATE		
	AREAS		
	AREAS CHECKED		

85761

MODEL: PrCL-3 - 440+00.00 [Sheet]
FILE NAME: R:\Prj_County\7997 Carroll County - Ideal Road Reconstruction\CADD\CADD_CMR\Sheets\7997-SHT_X-Sect-Ideal-v3-03.dgn

USER NAME = dwoytkiewi
PLOT SCALE = 0.1666633 ' / In.
PLOT DATE = 6/14/2024

	DESIGNED	-
	DRAWN	-
	CHECKED	-
DATE	-	04/17/2024

	REVISED	-
	REVISED	-
	REVISED	-
	REVISED	-


STATE OF ILLINOIS
DEPARTMENT OF TRANSPORTATION

SCALE: 1" = 10' H
1" = 2' V


IDEAL ROAD RECONSTRUCTION
CROSS SECTIONS – IDEAL ROAD

SHEET OF 125 SHEETS STA.


F.A.S. RTE.	SECTION	COUNTY	TOTAL SHEETS	SHEET NO.
1084	20-00102-00-PV	CARROLL	217	133
ILLINOIS FED. AID PROJECT		CONTRACT NO. 85761		

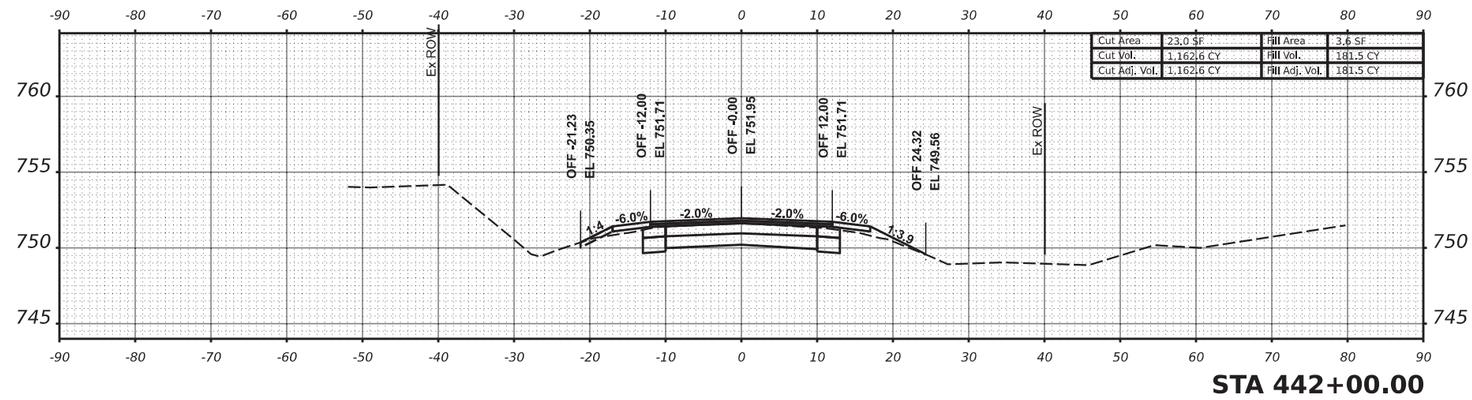


STA 442+00.00

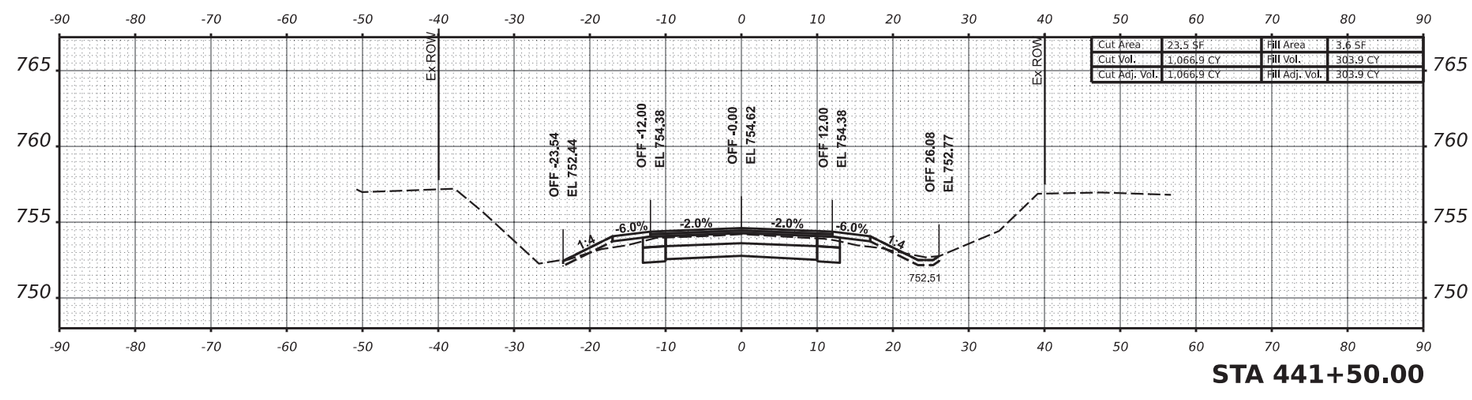


STA 441+50.00

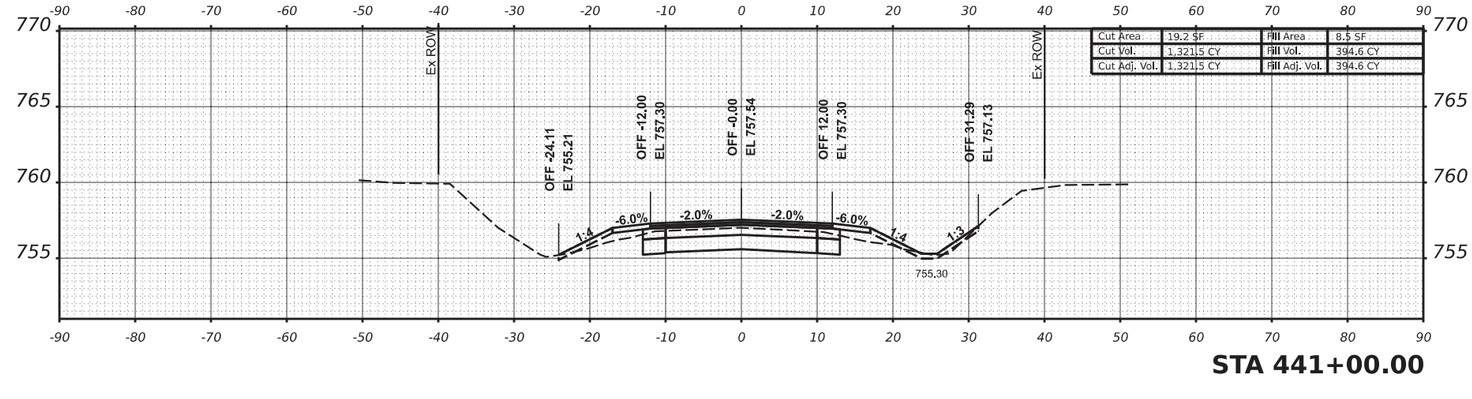

STA 441+00.00

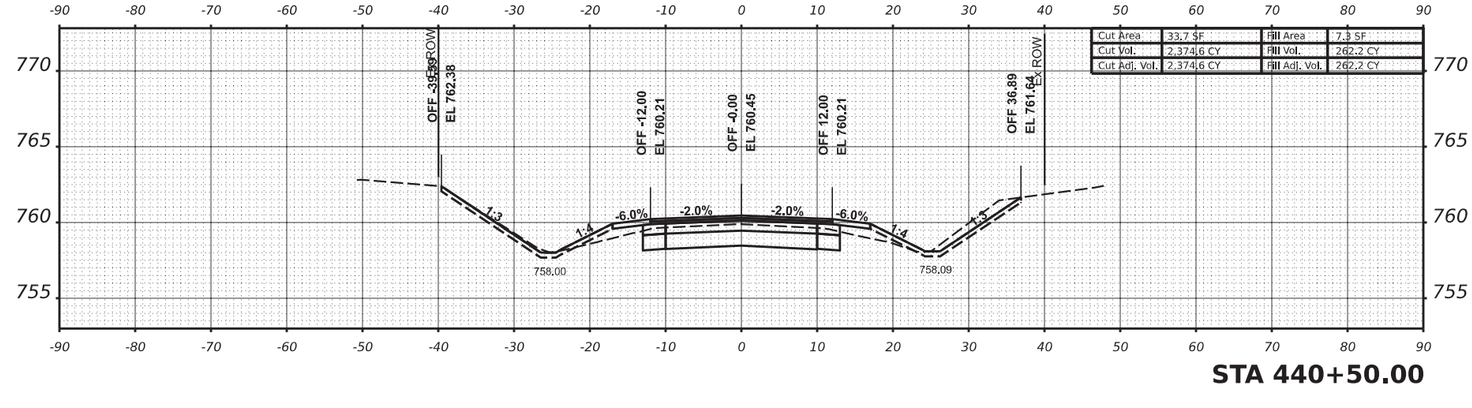

STA 440+50.00

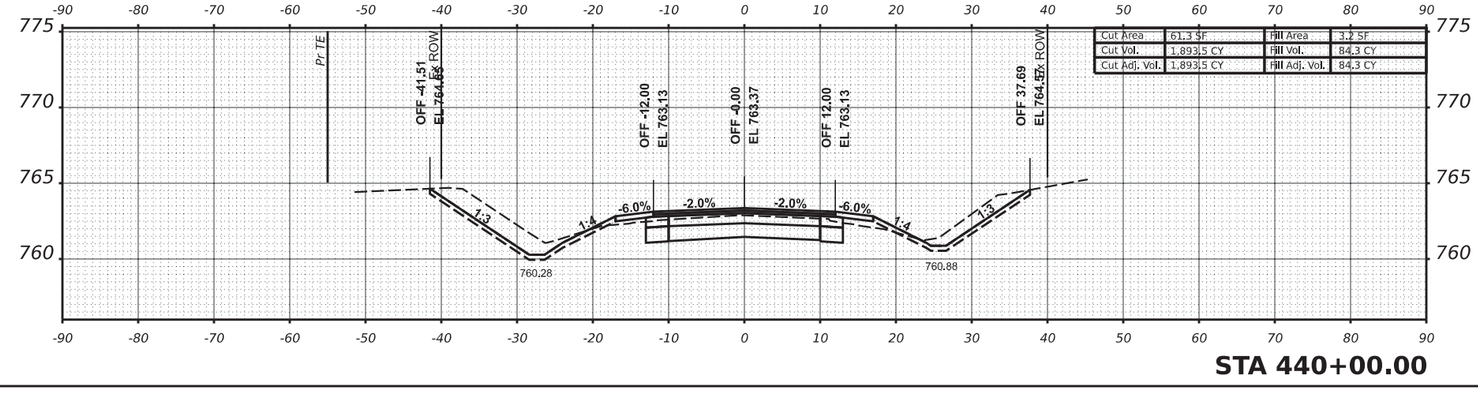


STA 440+00.00

85761

FINAL SURVEY	SURVEYED	BY	DATE
NOTE BOOK	PLOTTED		
NO.	TEMPLATE		
	AREAS		
	AREAS CHECKED		

ORIGINAL SURVEY	SURVEYED	BY	DATE
NOTE BOOK	PLOTTED		
NO.	TEMPLATE		
	AREAS		
	AREAS CHECKED		

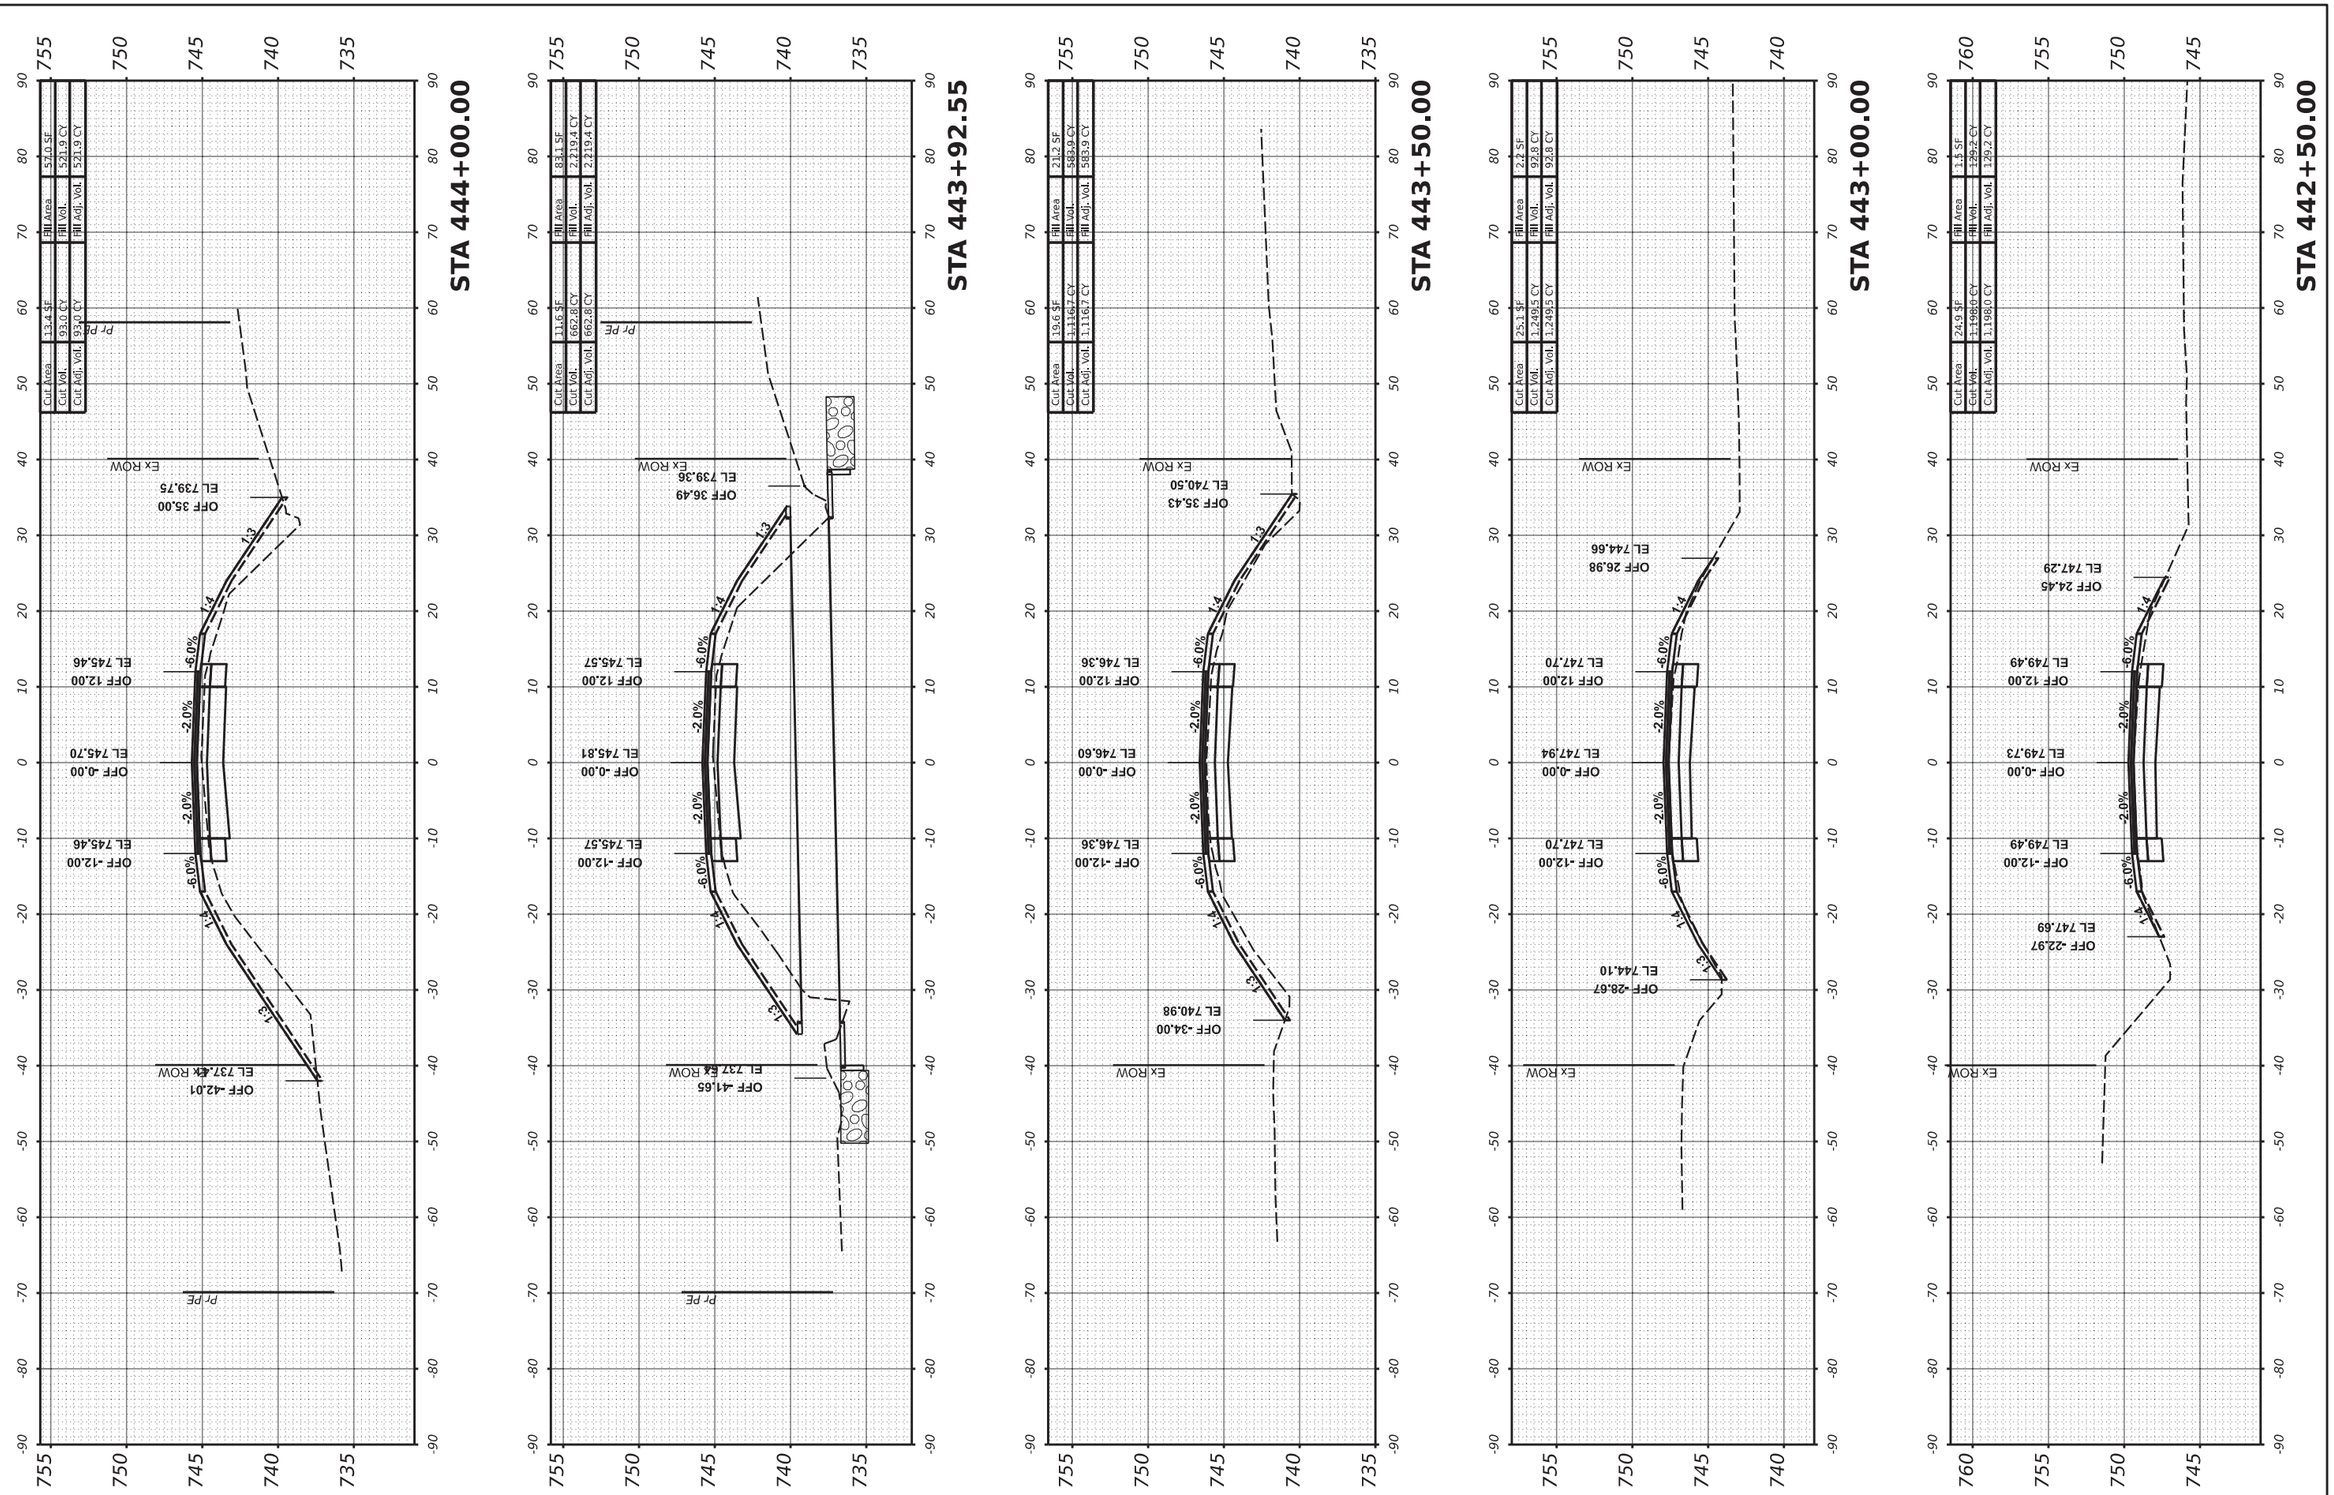

MODEL: PrCL-3 - 442+50.00 [Sheet]
FILE NAME: R:\Pr_County\7997 Carroll County - Ideal Road Reconstruction\CADD\CADD_Civil\Sheets\7997-SHT_X-Sect-Ideal-v3-03.dgn

USER NAME = dwozniarski	DESIGNED -	REVISED -
	DRAWN -	REVISED -
PLOT SCALE = 0.16666633 ' / in.	CHECKED -	REVISED -
PLOT DATE = 6/14/2024	DATE - 04/17/2024	REVISED -

STATE OF ILLINOIS
DEPARTMENT OF TRANSPORTATION

IDEAL ROAD RECONSTRUCTION
CROSS SECTIONS – IDEAL ROAD


SCALE: 1" = 10' H, 1" = 5' V | SHEET | OF 125 | SHEETS | STA.

F.A.S. RTE.	SECTION	COUNTY	TOTAL SHEETS	SHEET NO.
1084	20-00102-00-PV	CARROLL	217	134
		CONTRACT NO. 85761		
	ILLINOIS	FED. AID PROJECT		

85761

FINAL SURVEY	SURVEYED	BY	DATE
NOTE BOOK	PLOTTED		
NO.	TEMPLATE		
	AREAS		
	AREAS CHECKED		

ORIGINAL SURVEY	SURVEYED	BY	DATE
NOTE BOOK	PLOTTED		
NO.	TEMPLATE		
	AREAS		
	AREAS CHECKED		

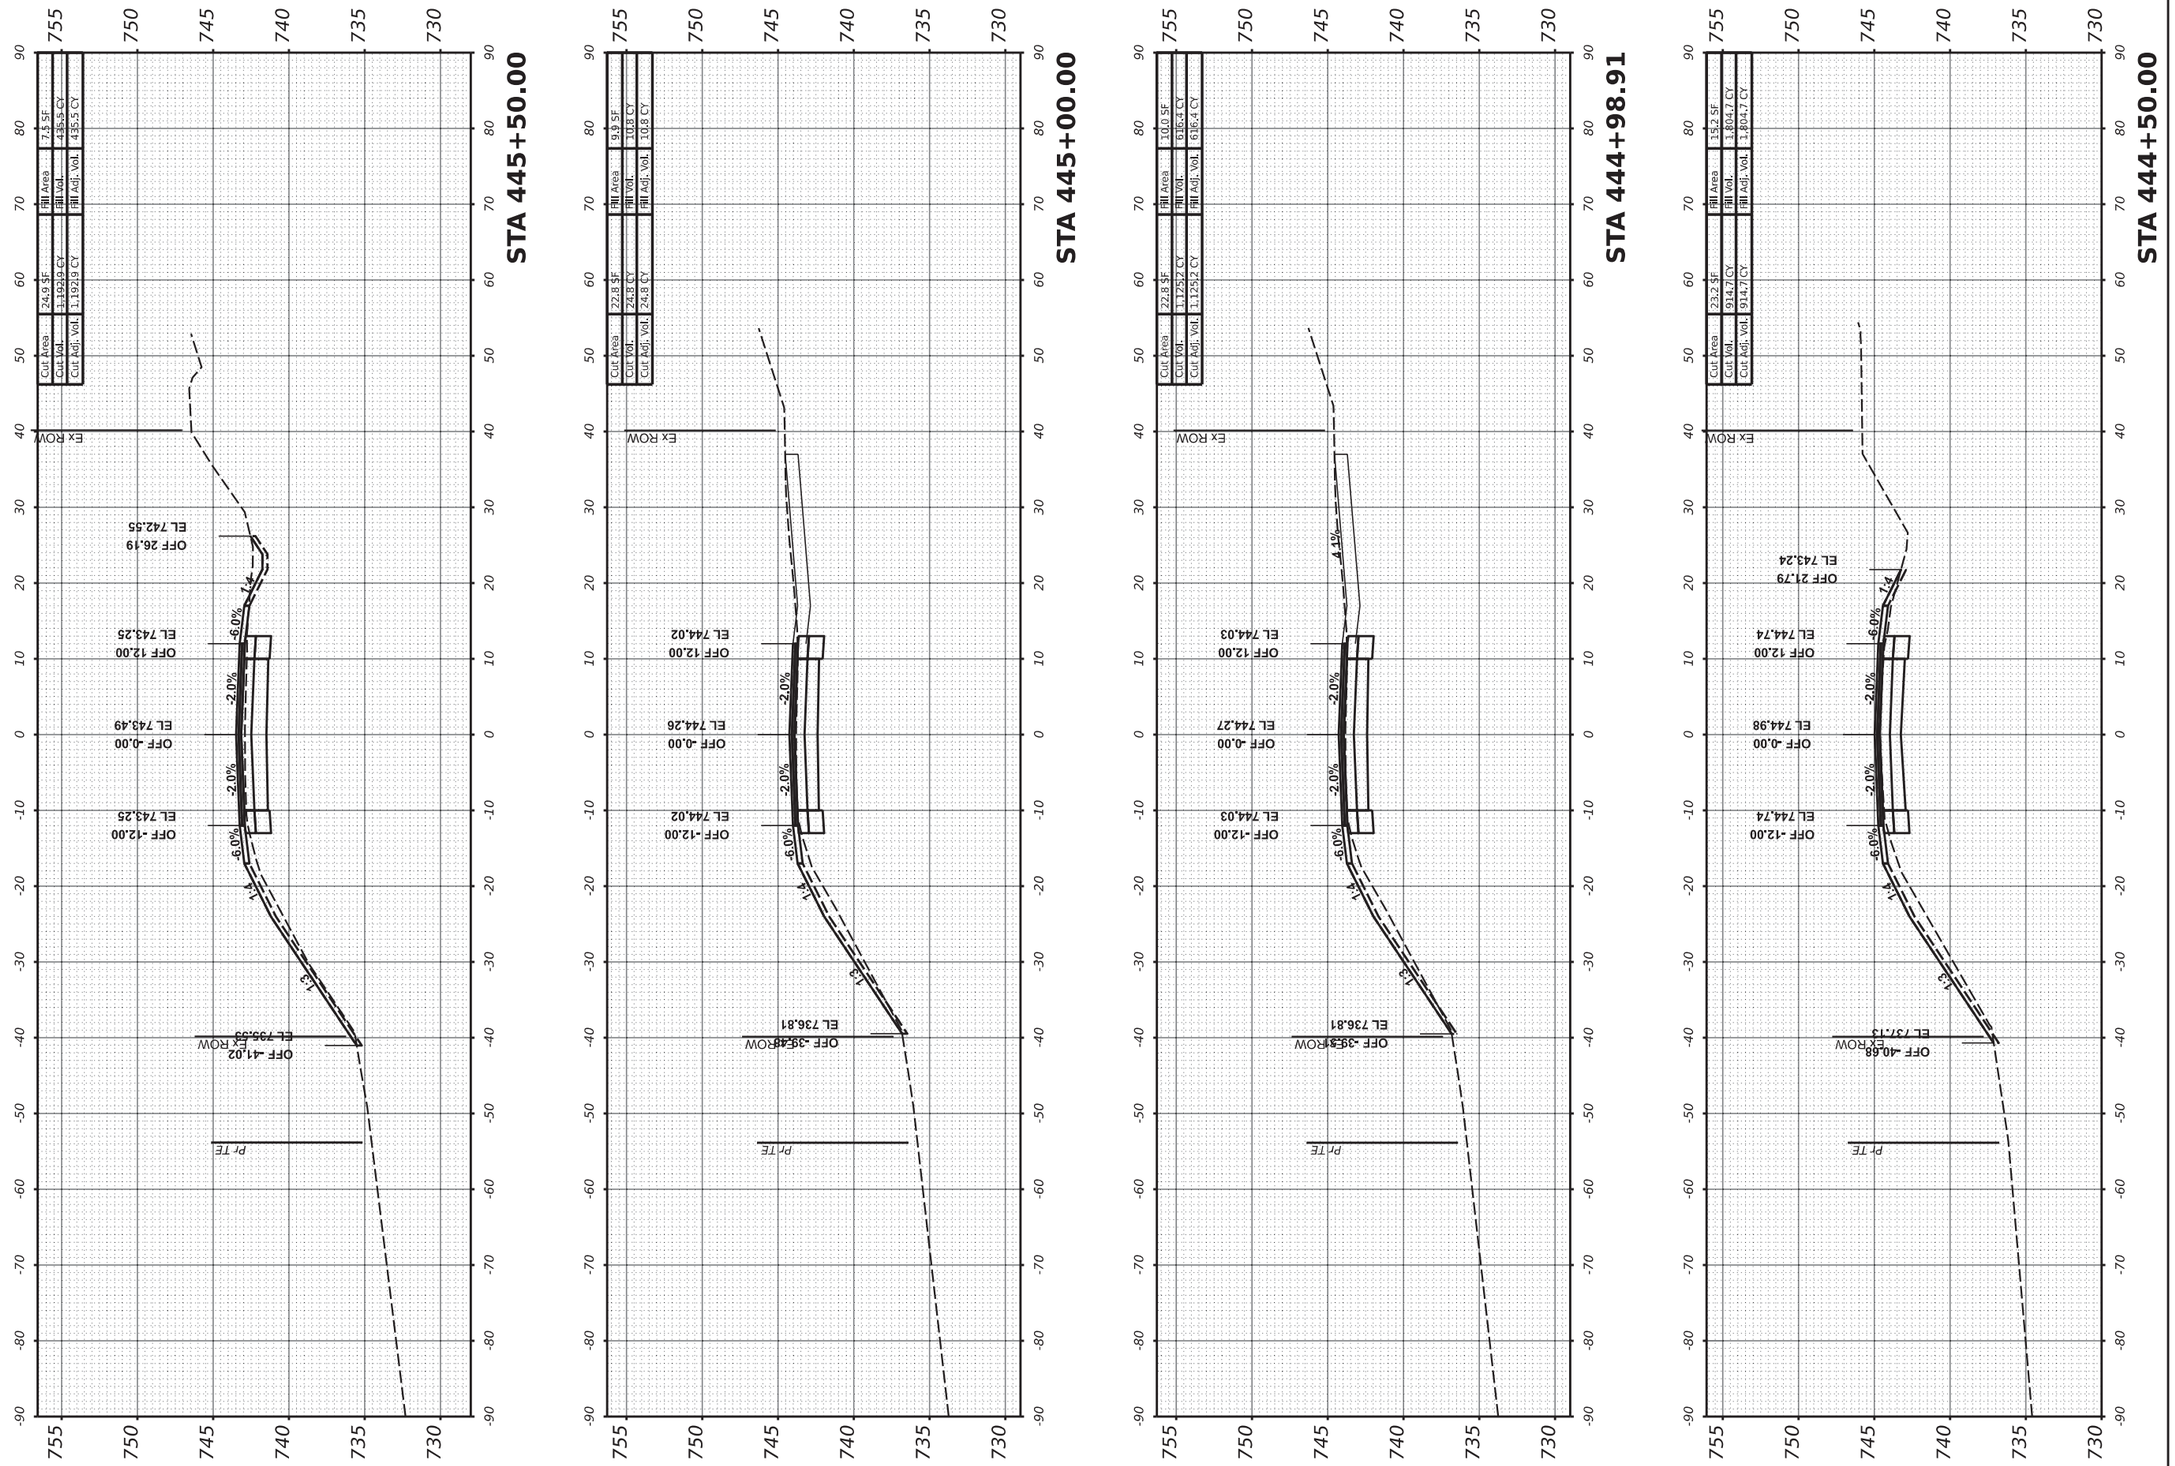

MODEL: PrCL-3 - 444+50.00 [Sheet]
FILE NAME: R:\PI_County\7997 Carroll County - Ideal Road Reconstruction\CADD\CADD_CivilSheets\7997-SHT_X-Sect-Ideal-v3-03.dgn

USER NAME = dwozniarski	DESIGNED -	REVISED -	
	DRAWN -	REVISED -	
PLOT SCALE = 0.16666633 ' / in.	CHECKED -	REVISED -	
PLOT DATE = 6/14/2024	DATE - 04/17/2024	REVISED -	

STATE OF ILLINOIS
DEPARTMENT OF TRANSPORTATION


IDEAL ROAD RECONSTRUCTION
CROSS SECTIONS – IDEAL ROAD

SCALE: 1" = 10' H, 1" = 5' V | SHEET | OF 125 SHEETS | STA.

F.A.S. RTE.	SECTION	COUNTY	TOTAL SHEETS	SHEET NO.
1084	20-00102-00-PV	CARROLL	217	135
		CONTRACT NO. 85761		
	ILLINOIS	FED. AID PROJECT		

85761

FINAL SURVEY		BY	DATE
NOTE BOOK	SURVEYED		
NO.	PLOTTED		
	TEMPLATE		
	AREAS		
	AREAS CHECKED		

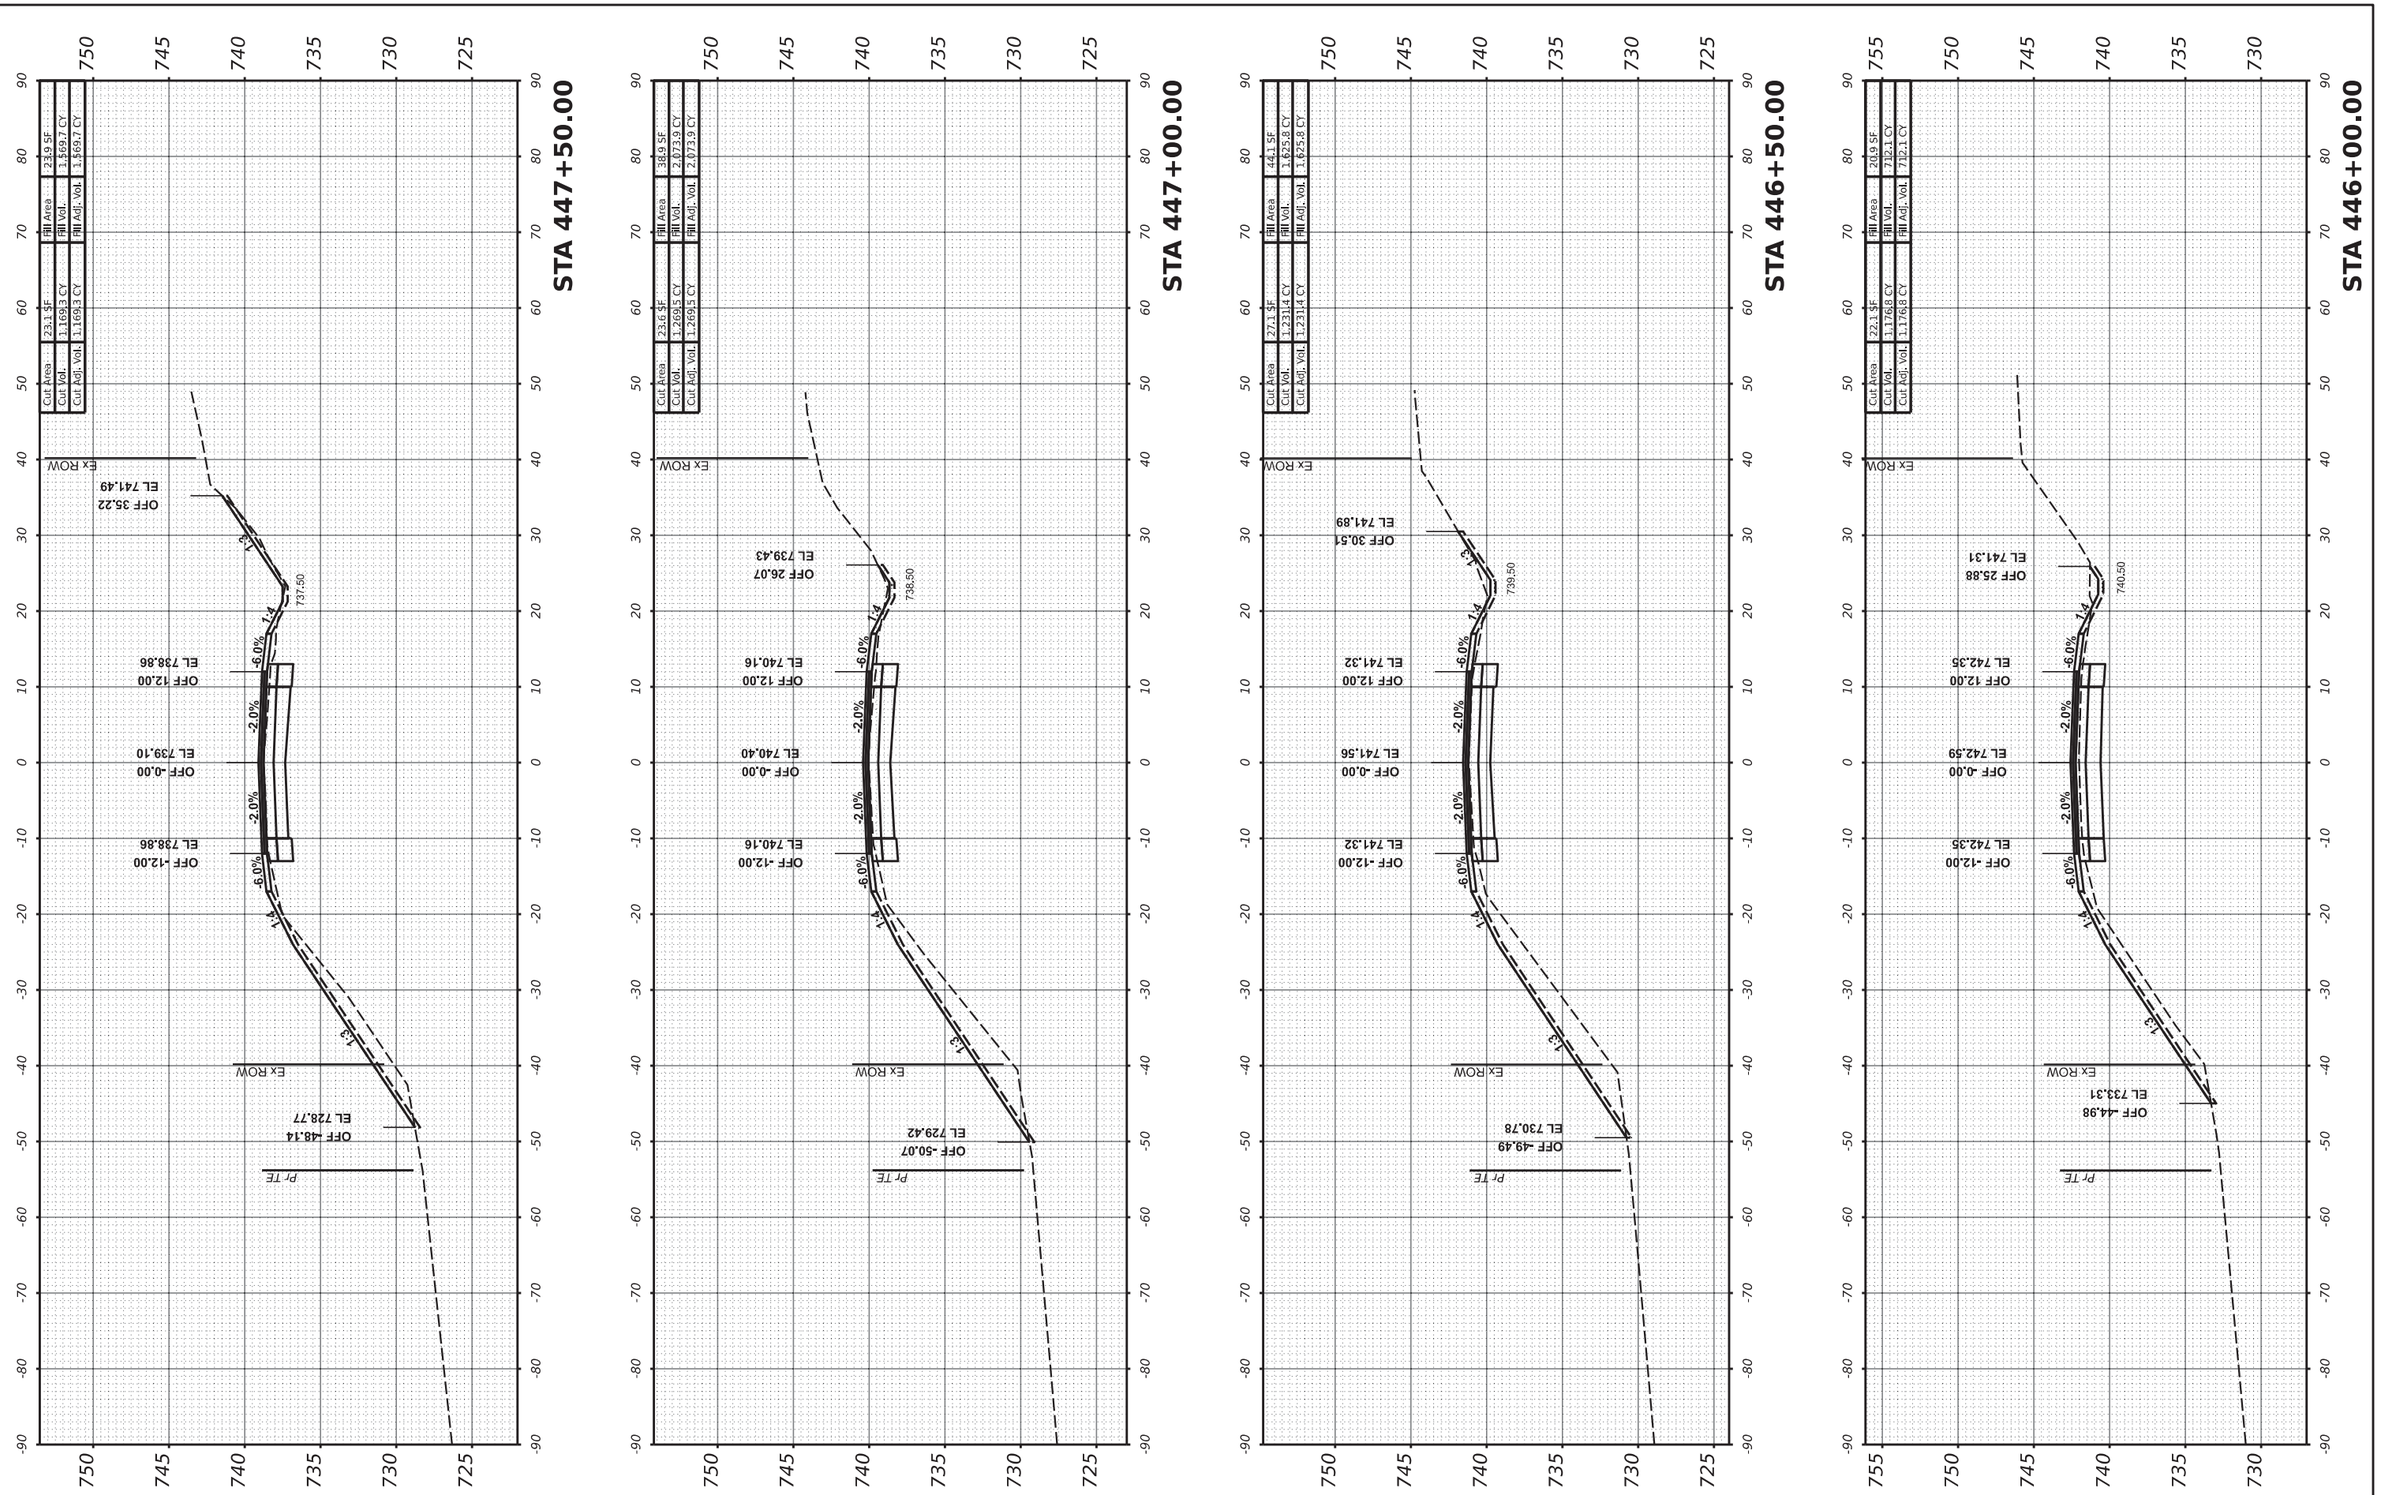

ORIGINAL SURVEY

		BY	DATE
NOTE BOOK	SURVEYED		
NO.	PLOTTED		
	TEMPLATE		
	AREAS		
	AREAS CHECKED		

MODEL: PrCL-3 - 446+00.00 [Sheet]
FILE NAME: R:\Prl_County\7997 Carroll County - Ideal Road Reconstruction\CADD\CADD_Civil\Sheets\7997-SHT_X-Sect-Ideal+3-03.dgn

USER NAME = dwozniarski	DESIGNED -	REVISED -	
	DRAWN -	REVISED -	
PLOT SCALE = 0.16666633 ' / in.	CHECKED -	REVISED -	
PLOT DATE = 6/14/2024	DATE - 04/17/2024	REVISED -	

STATE OF ILLINOIS
DEPARTMENT OF TRANSPORTATION

IDEAL ROAD RECONSTRUCTION
CROSS SECTIONS – IDEAL ROAD


SCALE: 1" = 10' H, 1" = 5' V | SHEET OF 125 SHEETS | STA.


F.A.S. RTE.	SECTION	COUNTY	TOTAL SHEETS	SHEET NO.
1084	20-00102-00-PV	CARROLL	217	136
		CONTRACT NO. 85761		
	ILLINOIS	FED. AID PROJECT		


85761


FINAL SURVEY		BY	DATE
NOTE BOOK	SURVEYED		
	PLOTTED		
	TEMPLATE		
NO.	AREAS		
	AREAS CHECKED		

ORIGINAL SURVEY		BY	DATE
NOTE BOOK	SURVEYED		
	PLOTTED		
	TEMPLATE		
NO.	AREAS		
	AREAS CHECKED		

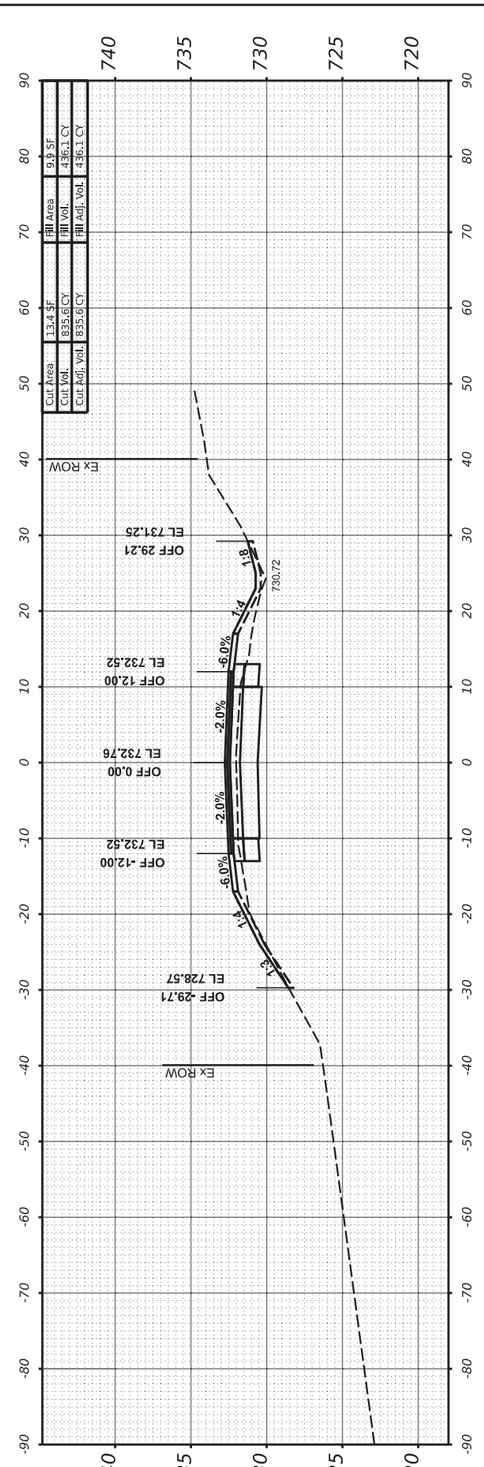

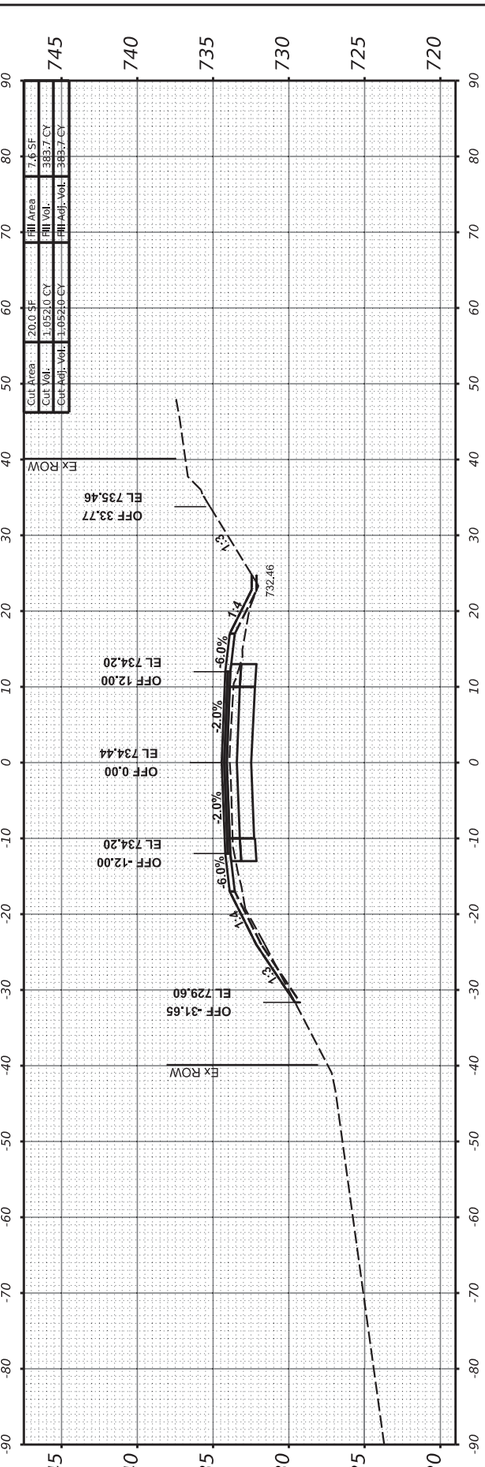

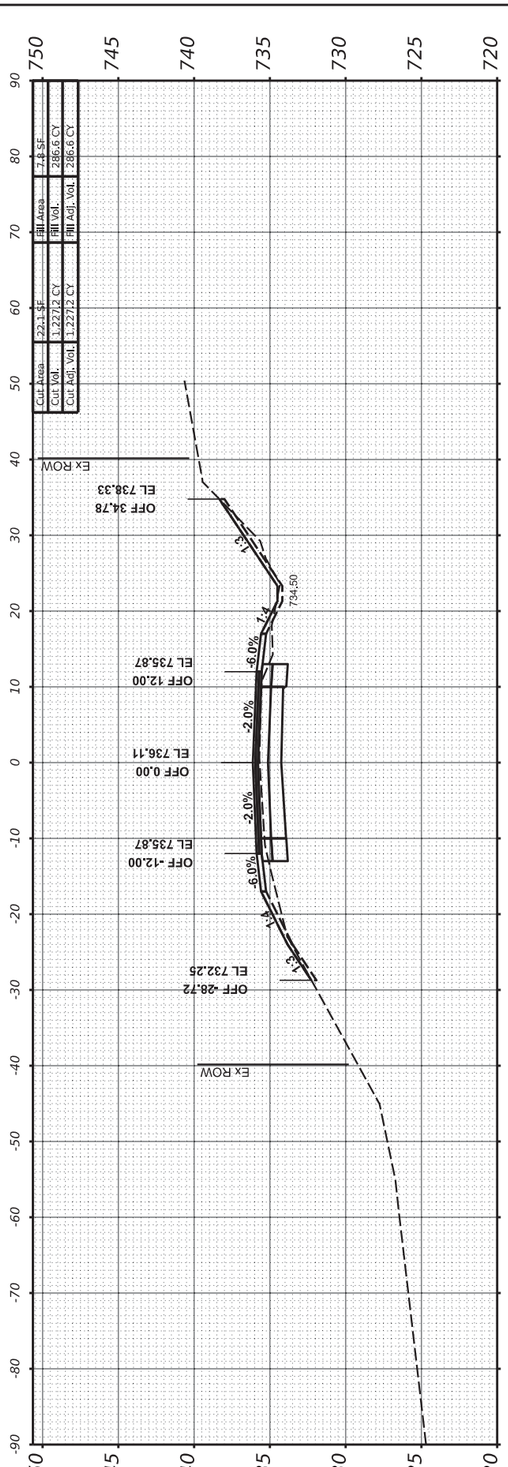

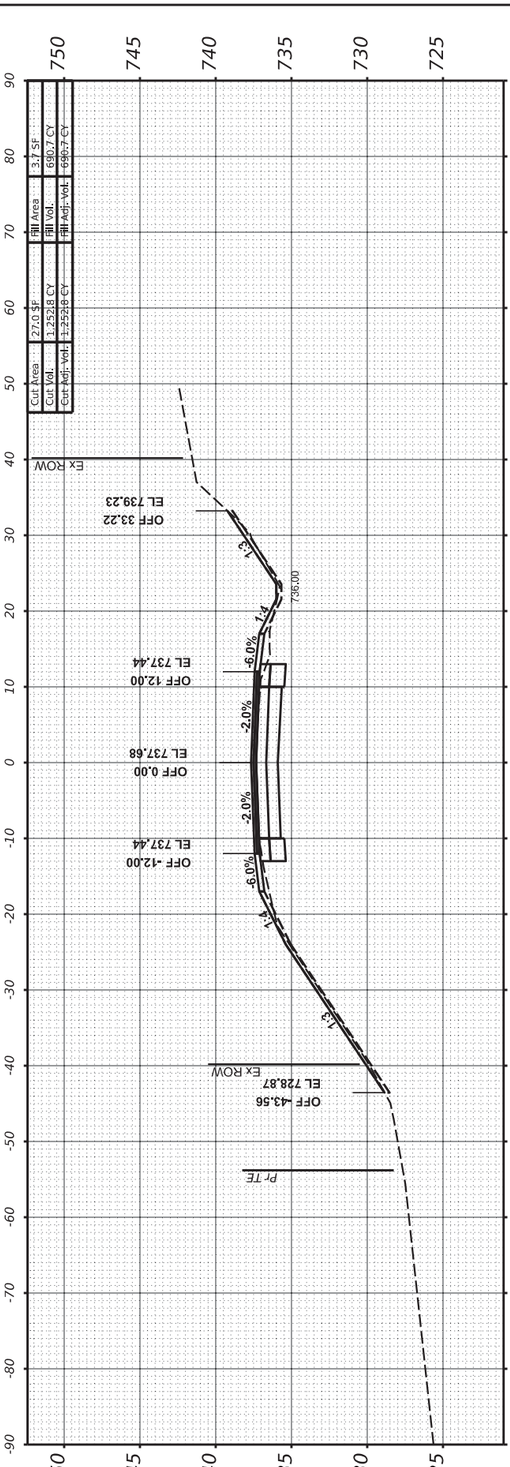

MODEL: PrCL-3 - 448+00.00 [Sheet]
FILE NAME: R:\Prl_County\7997 Carroll County - Ideal Road Reconstruction\CADD\CADD_Civil\Sheets\7997-SHT_X-Sect-Ideal+3-03.dgn

USER NAME = dwozniarski	DESIGNED -	REVISED -	
	DRAWN -	REVISED -	
PLOT SCALE = 0.16666633 ' / in.	CHECKED -	REVISED -	
PLOT DATE = 6/14/2024	DATE - 04/17/2024	REVISED -	

STATE OF ILLINOIS
DEPARTMENT OF TRANSPORTATION

IDEAL ROAD RECONSTRUCTION
CROSS SECTIONS – IDEAL ROAD


SCALE: 1" = 10' H, 1" = 5' V | SHEET OF 125 SHEETS | STA.

F.A.S. RTE.	SECTION	COUNTY	TOTAL SHEETS	SHEET NO.
1084	20-00102-00-PV	CARROLL	217	137
		CONTRACT NO. 85761		
	ILLINOIS	FED. AID PROJECT		

85761

FINAL SURVEY	SURVEYED	BY	DATE
NOTE BOOK	PLOTTED		
NO.	TEMPLATE		
	AREAS		
	AREAS CHECKED		

ORIGINAL SURVEY	SURVEYED	BY	DATE
NOTE BOOK	PLOTTED		
NO.	TEMPLATE		
	AREAS		
	AREAS CHECKED		

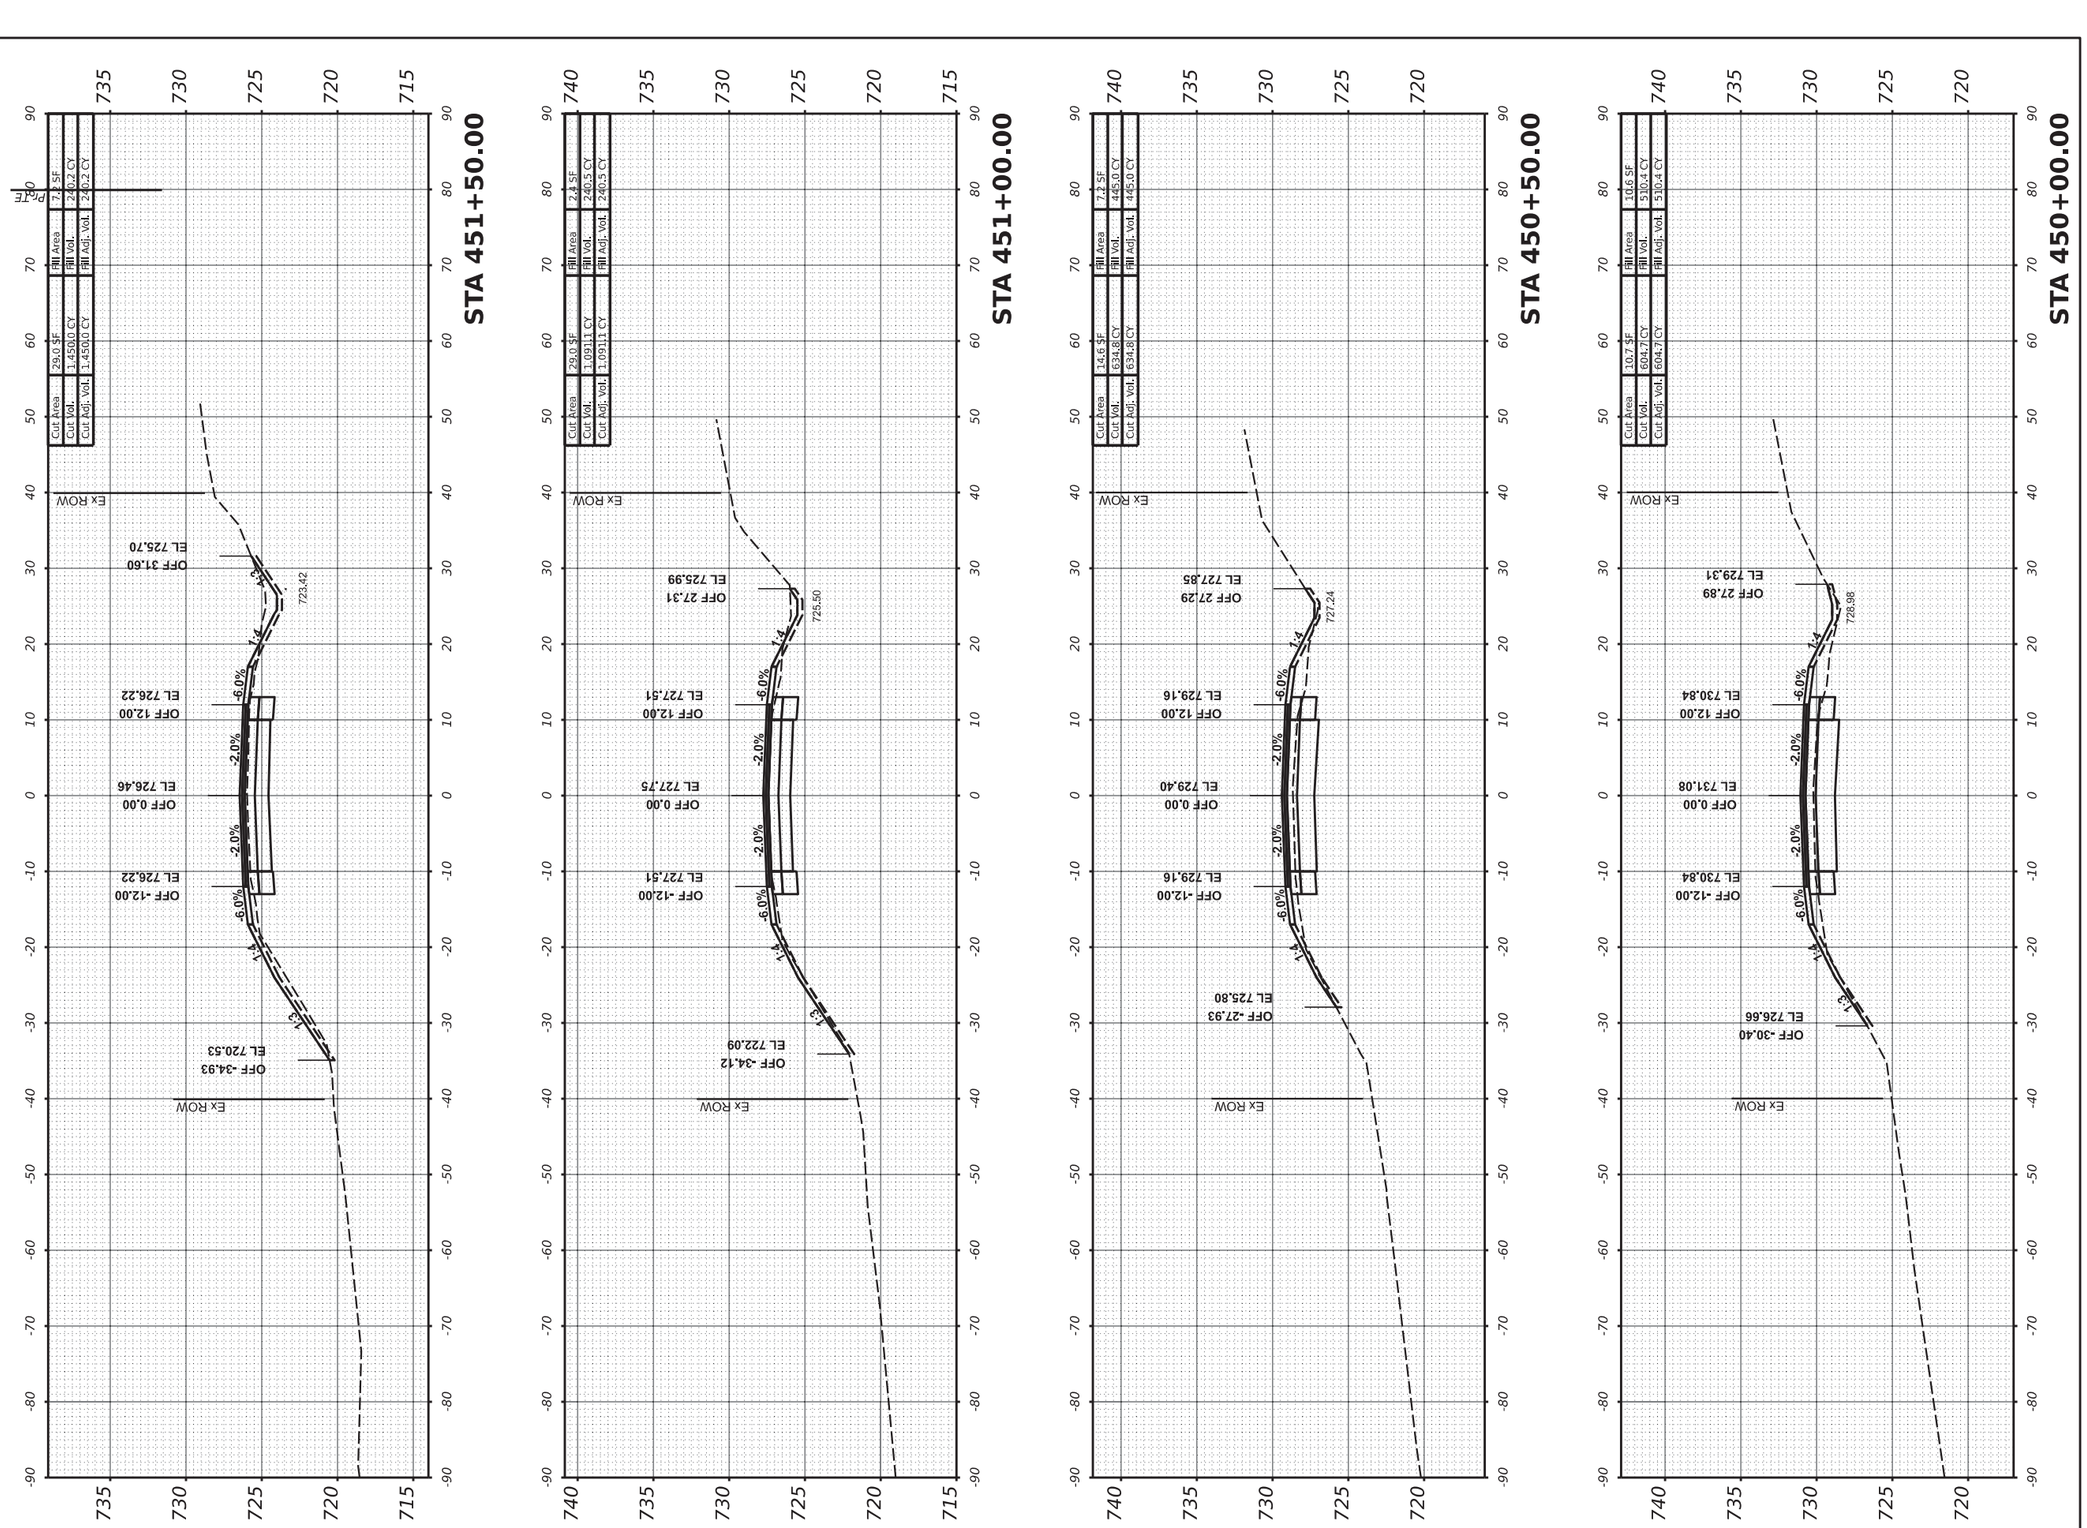

MODEL: PrCL-3 - 450+00.00 [Sheet]
FILE NAME: R:\Prj_County\7997 Carroll County - Ideal Road Reconstruction\CADD\CADD_Civil\Sheets\7997-Shft_X-Sect-Ideal-v3-03.dgn

USER NAME = dwozniarski	DESIGNED -	REVISED -	
	DRAWN -	REVISED -	
PLOT SCALE = 0.16666633 ' / in.	CHECKED -	REVISED -	
PLOT DATE = 6/14/2024	DATE - 04/17/2024	REVISED -	

STATE OF ILLINOIS
DEPARTMENT OF TRANSPORTATION

IDEAL ROAD RECONSTRUCTION
CROSS SECTIONS – IDEAL ROAD

SCALE: 1" = 10' H, 1" = 5' V | SHEET | OF 125 SHEETS | STA.

F.A.S. RTE.	SECTION	COUNTY	TOTAL SHEETS	SHEET NO.
1084	20-00102-00-PV	CARROLL	217	138
		CONTRACT NO. 85761		
	ILLINOIS	FED. AID PROJECT		

85761

FINAL SURVEY	SURVEYED	BY	DATE
NOTE BOOK	PLOTTED		
NO.	TEMPLATE		
	AREAS		
	AREAS CHECKED		

ORIGINAL SURVEY	SURVEYED	BY	DATE
NOTE BOOK	PLOTTED		
NO.	TEMPLATE		
	AREAS		
	AREAS CHECKED		

MODEL: PrCL-3 - 452+00.00 [Sheet]
FILE NAME: R:\PrL County\7997 Carroll County - Ideal Road Reconstruction\CADD\CADD_Civil\Sheets\7997-SHT_X-Sect-Ideal-v3-r3.dgn

USER NAME = dwozniarski	DESIGNED -	REVISED -
	DRAWN -	REVISED -
PLOT SCALE = 0.16666633 ' / in.	CHECKED -	REVISED -
PLOT DATE = 6/14/2024	DATE - 04/17/2024	REVISED -

STATE OF ILLINOIS
DEPARTMENT OF TRANSPORTATION

IDEAL ROAD RECONSTRUCTION
CROSS SECTIONS – IDEAL ROAD


SCALE: 1" = 10' H, 1" = 5' V | SHEET | OF 125 SHEETS | STA.

F.A.S. RTE.	SECTION	COUNTY	TOTAL SHEETS	SHEET NO.
1084	20-00102-00-PV	CARROLL	217	139
		CONTRACT NO. 85761		
	ILLINOIS	FED. AID PROJECT		

85761

FINAL SURVEY	SURVEYED	BY	DATE
NOTE BOOK	PLOTTED		
NO.	TEMPLATE		
	AREAS		
	AREAS CHECKED		

ORIGINAL SURVEY	SURVEYED	BY	DATE
NOTE BOOK	PLOTTED		
NO.	TEMPLATE		
	AREAS		
	AREAS CHECKED		

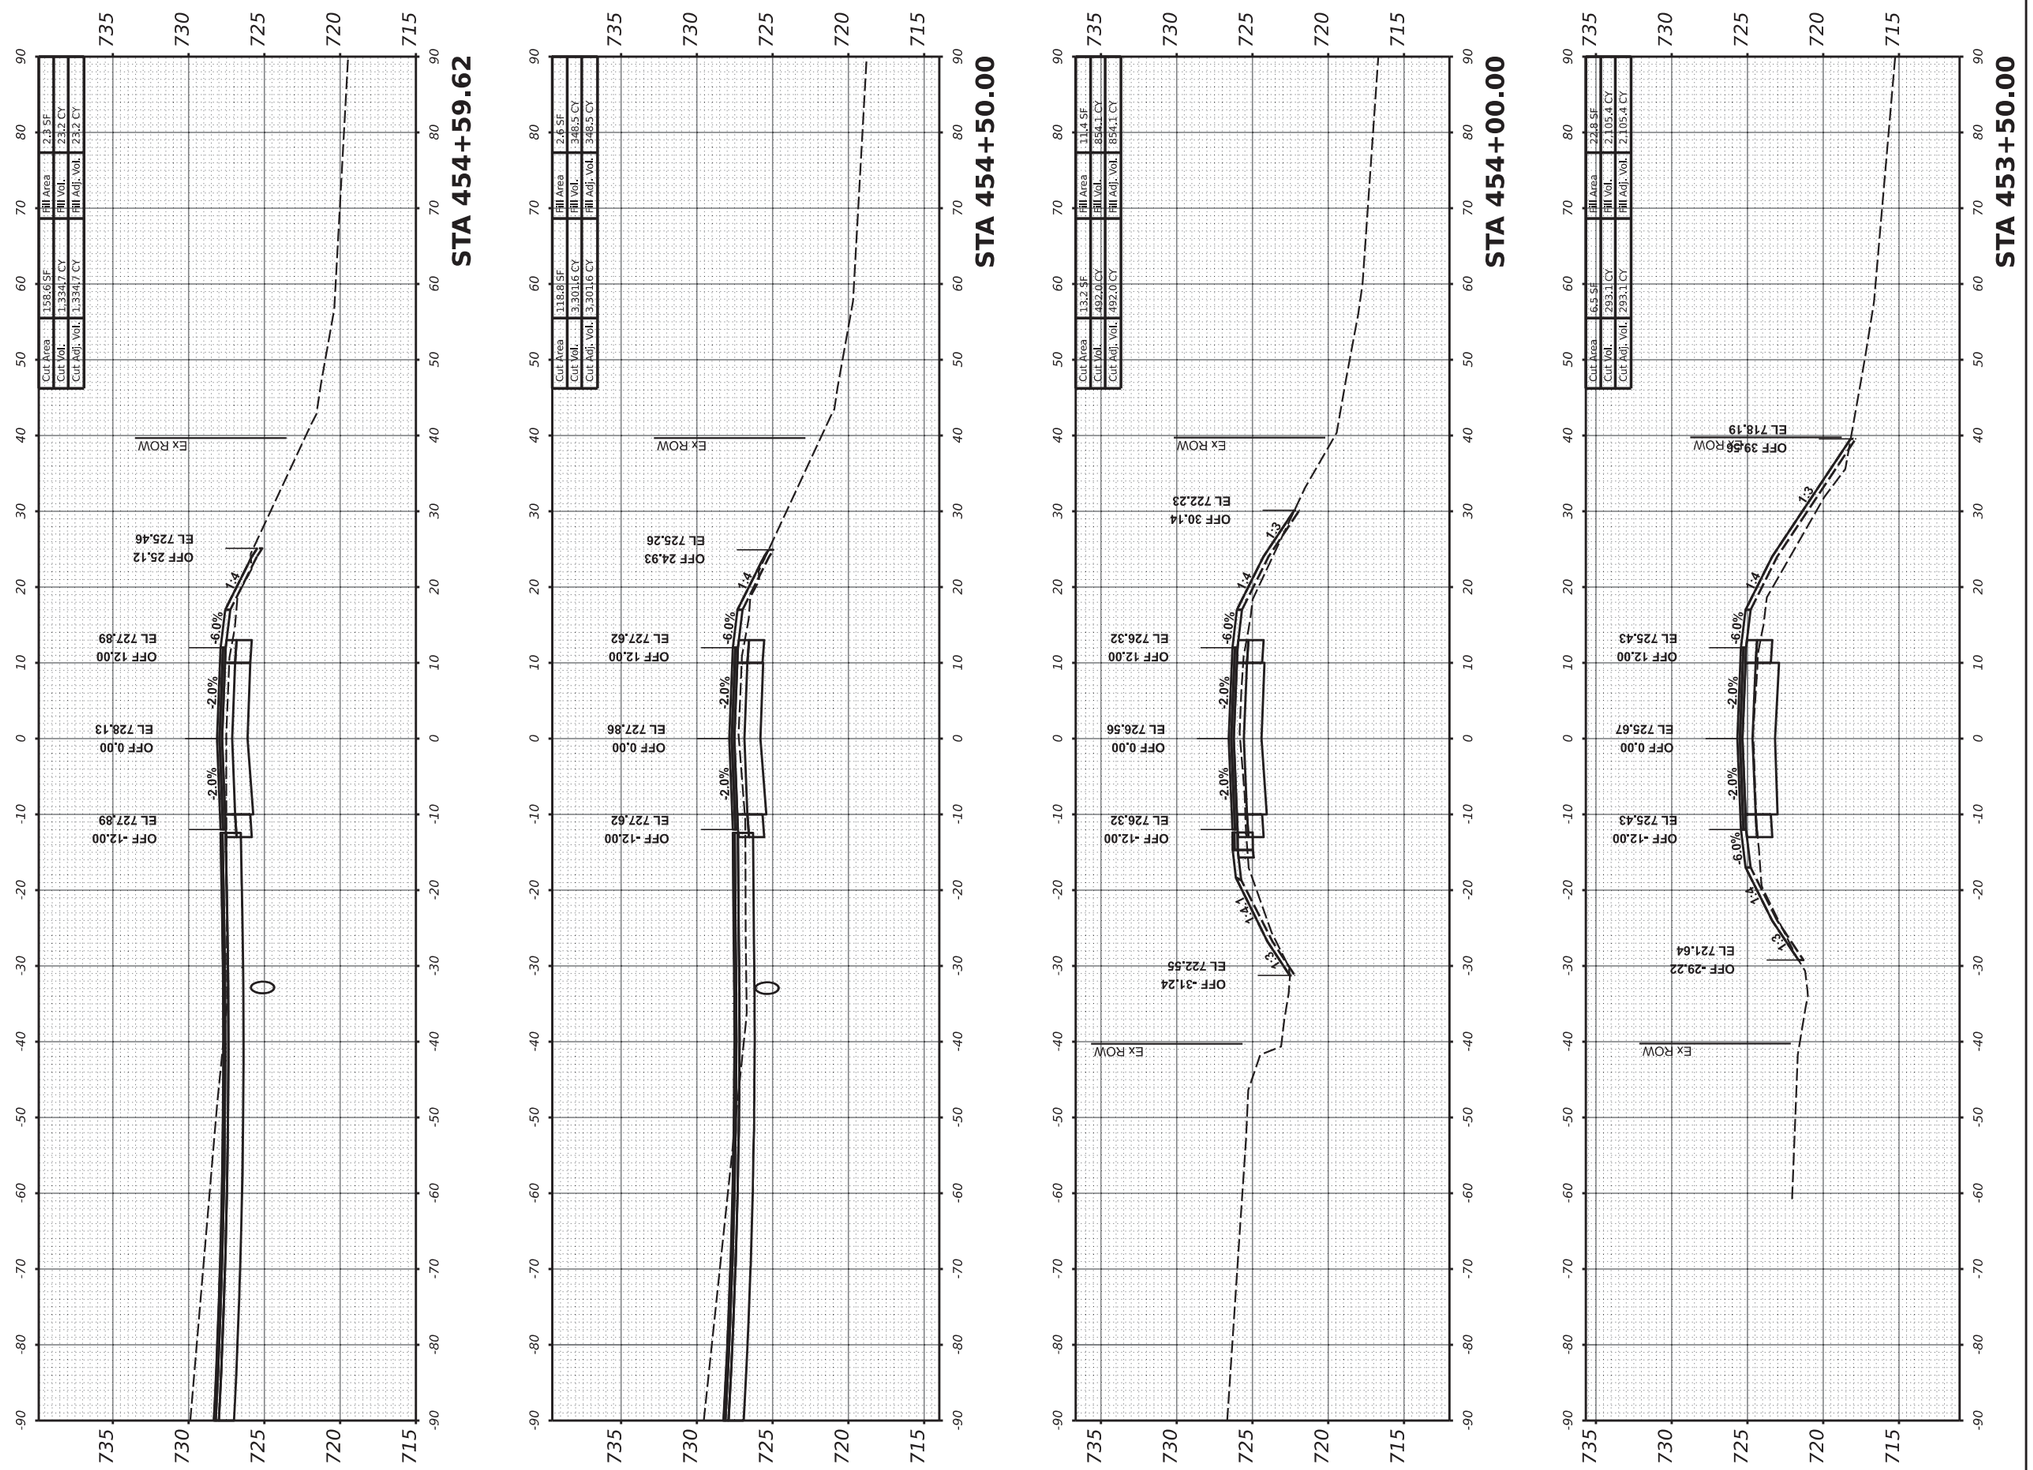

MODEL: PrCL-3 - 453+50.00 [Sheet]
FILE NAME: R:\Prj_County\7997 Carroll County - Ideal Road Reconstruction\CADD\CADD_Civil\Sheets\7997-SHT_X-Sect-Ideal-v3-03.dgn

USER NAME = dwozniarski	DESIGNED -		REVISED -
	DRAWN -		REVISED -
PLOT SCALE = 0.16666633 ' / in.	CHECKED -		REVISED -
PLOT DATE = 6/14/2024	DATE -	04/17/2024	REVISED -

STATE OF ILLINOIS
DEPARTMENT OF TRANSPORTATION

IDEAL ROAD RECONSTRUCTION
CROSS SECTIONS – IDEAL ROAD


SCALE: 1" = 10' H, 1" = 5' V | SHEET OF 125 SHEETS | STA.

F.A.S. RTE.	SECTION	COUNTY	TOTAL SHEETS	SHEET NO.
1084	20-00102-00-PV	CARROLL	217	140
		CONTRACT NO. 85761		
	ILLINOIS	FED. AID PROJECT		

85761

FINAL SURVEY	SURVEYED	BY	DATE
NOTE BOOK	PLOTTED		
NO.	TEMPLATE		
	AREAS		
	AREAS CHECKED		

ORIGINAL SURVEY	SURVEYED	BY	DATE
NOTE BOOK	PLOTTED		
NO.	TEMPLATE		
	AREAS		
	AREAS CHECKED		

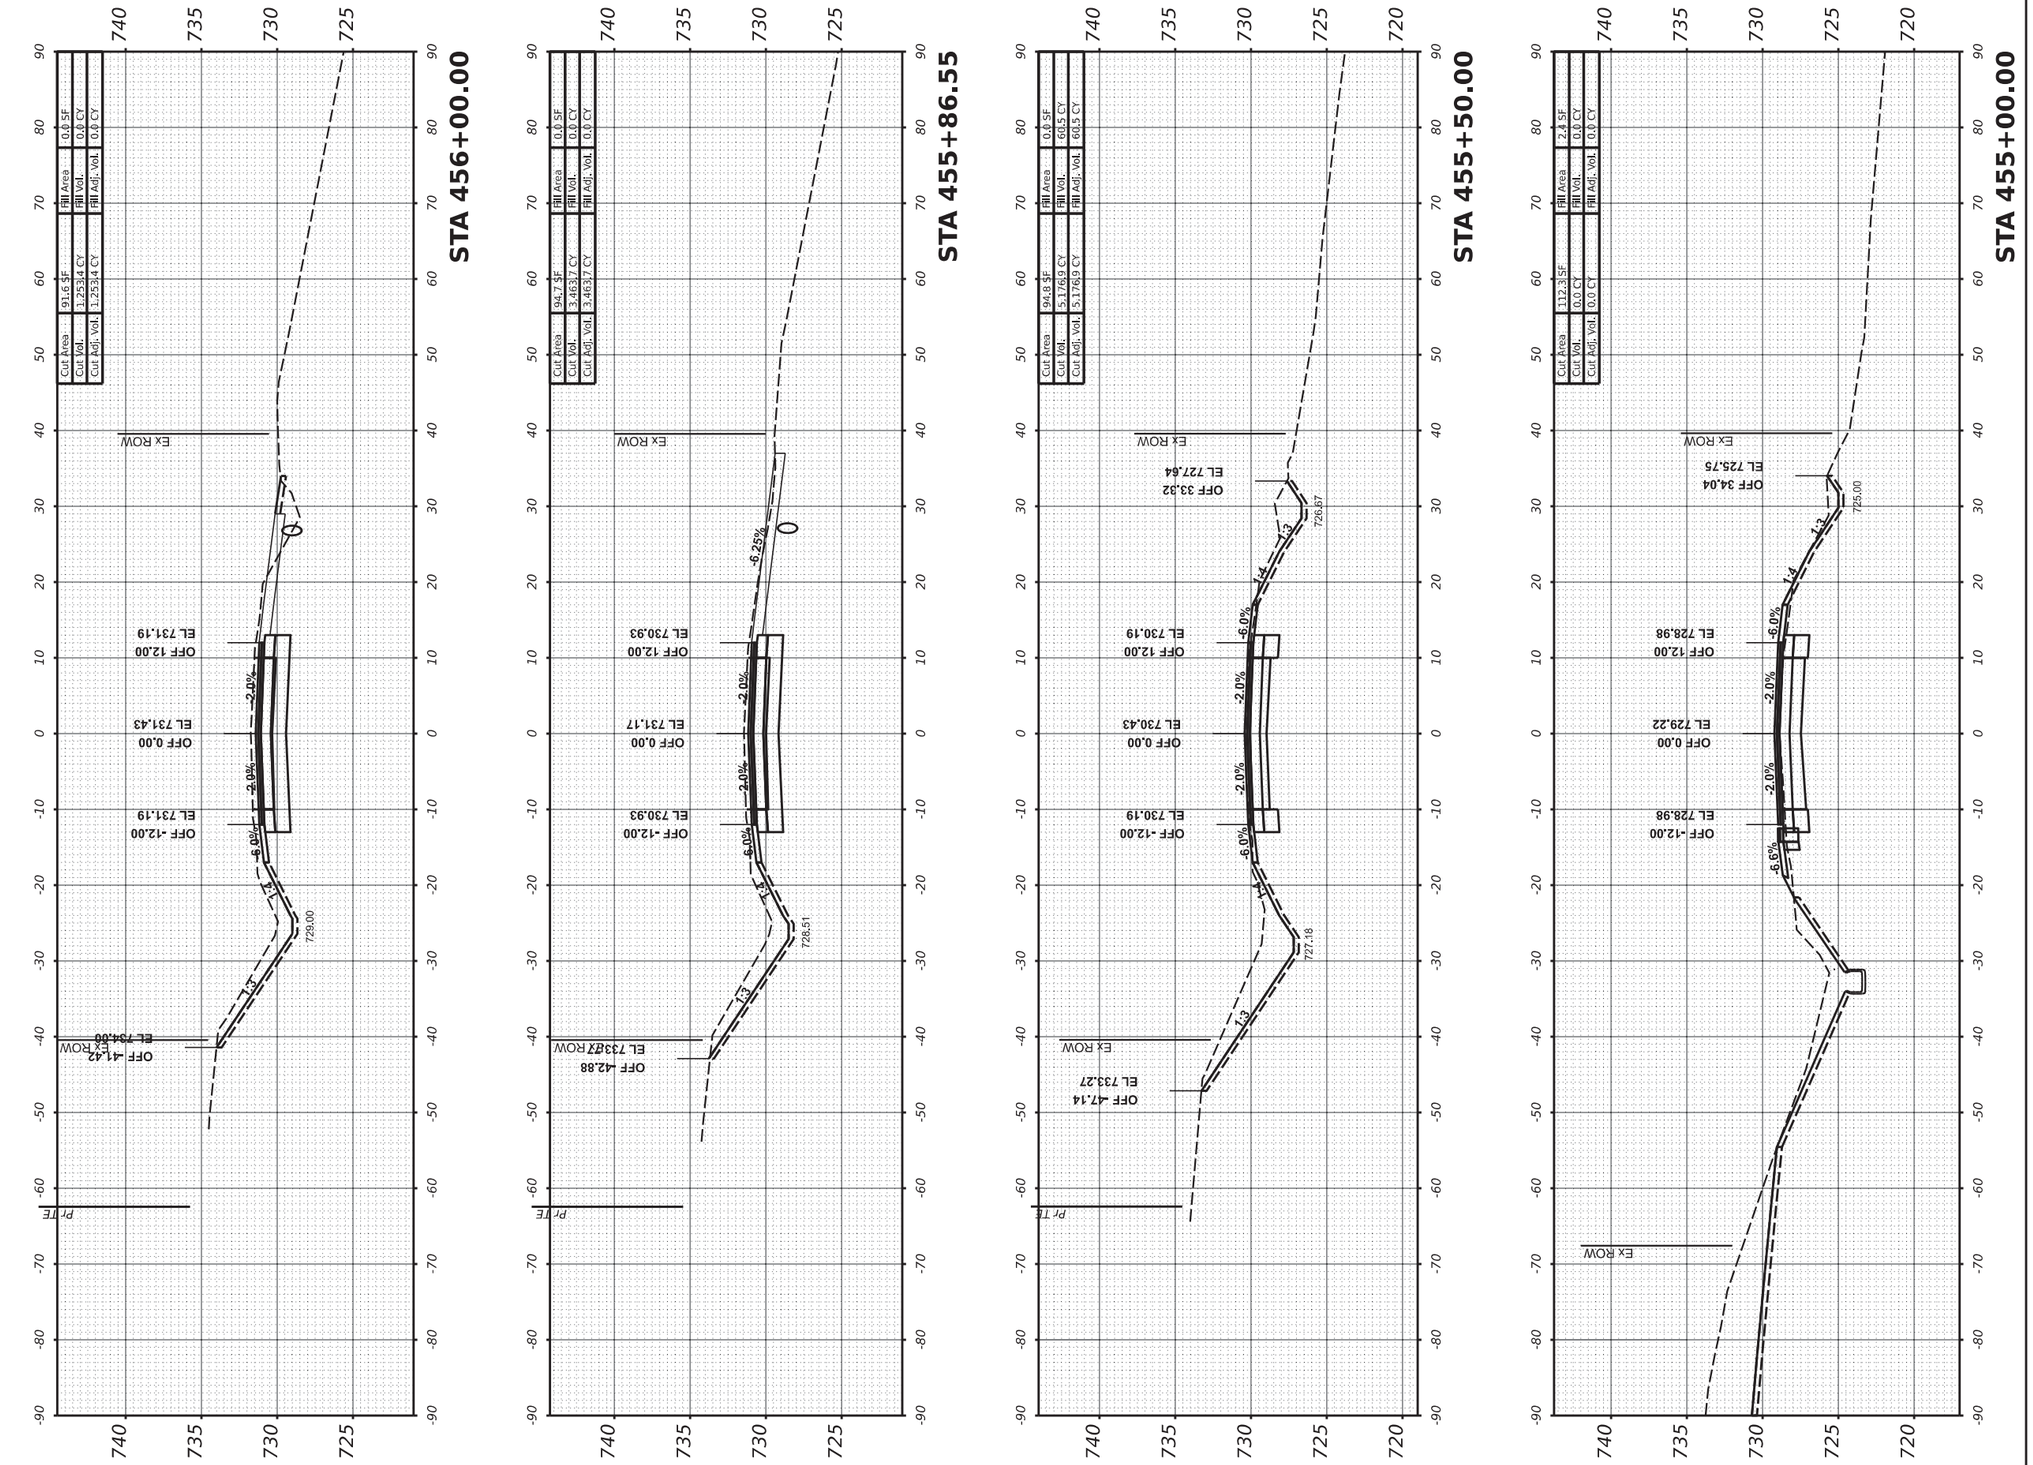

USER NAME = dwozniarski	DESIGNED -	REVISED -	
	DRAWN -	REVISED -	
PLOT SCALE = 0.16666633 ' / in.	CHECKED -	REVISED -	
PLOT DATE = 6/14/2024	DATE - 04/17/2024	REVISED -	

STATE OF ILLINOIS
DEPARTMENT OF TRANSPORTATION

IDEAL ROAD RECONSTRUCTION
CROSS SECTIONS – IDEAL ROAD

SCALE: 1" = 10' H, 1" = 5' V | SHEET | OF 125 | SHEETS | STA.


F.A.S. RTE.	SECTION	COUNTY	TOTAL SHEETS	SHEET NO.
1084	20-00102-00-PV	CARROLL	217	141
		CONTRACT NO. 85761		
	ILLINOIS	FED. AID PROJECT		

MODEL: PrCL-3 - 455+00.00 [Sheet]
FILE NAME: R:\Pr_County\7997 Carroll County - Ideal Road Reconstruction\CADD\CADD_Civil\Sheets\7997-SHT_X-Sect-Ideal-v3-04.dgn

85761

FINAL SURVEY	SURVEYED	BY	DATE
NOTE BOOK	PLOTTED		
NO.	TEMPLATE		
	AREAS		
	AREAS CHECKED		

ORIGINAL SURVEY	SURVEYED	BY	DATE
NOTE BOOK	PLOTTED		
NO.	TEMPLATE		
	AREAS		
	AREAS CHECKED		

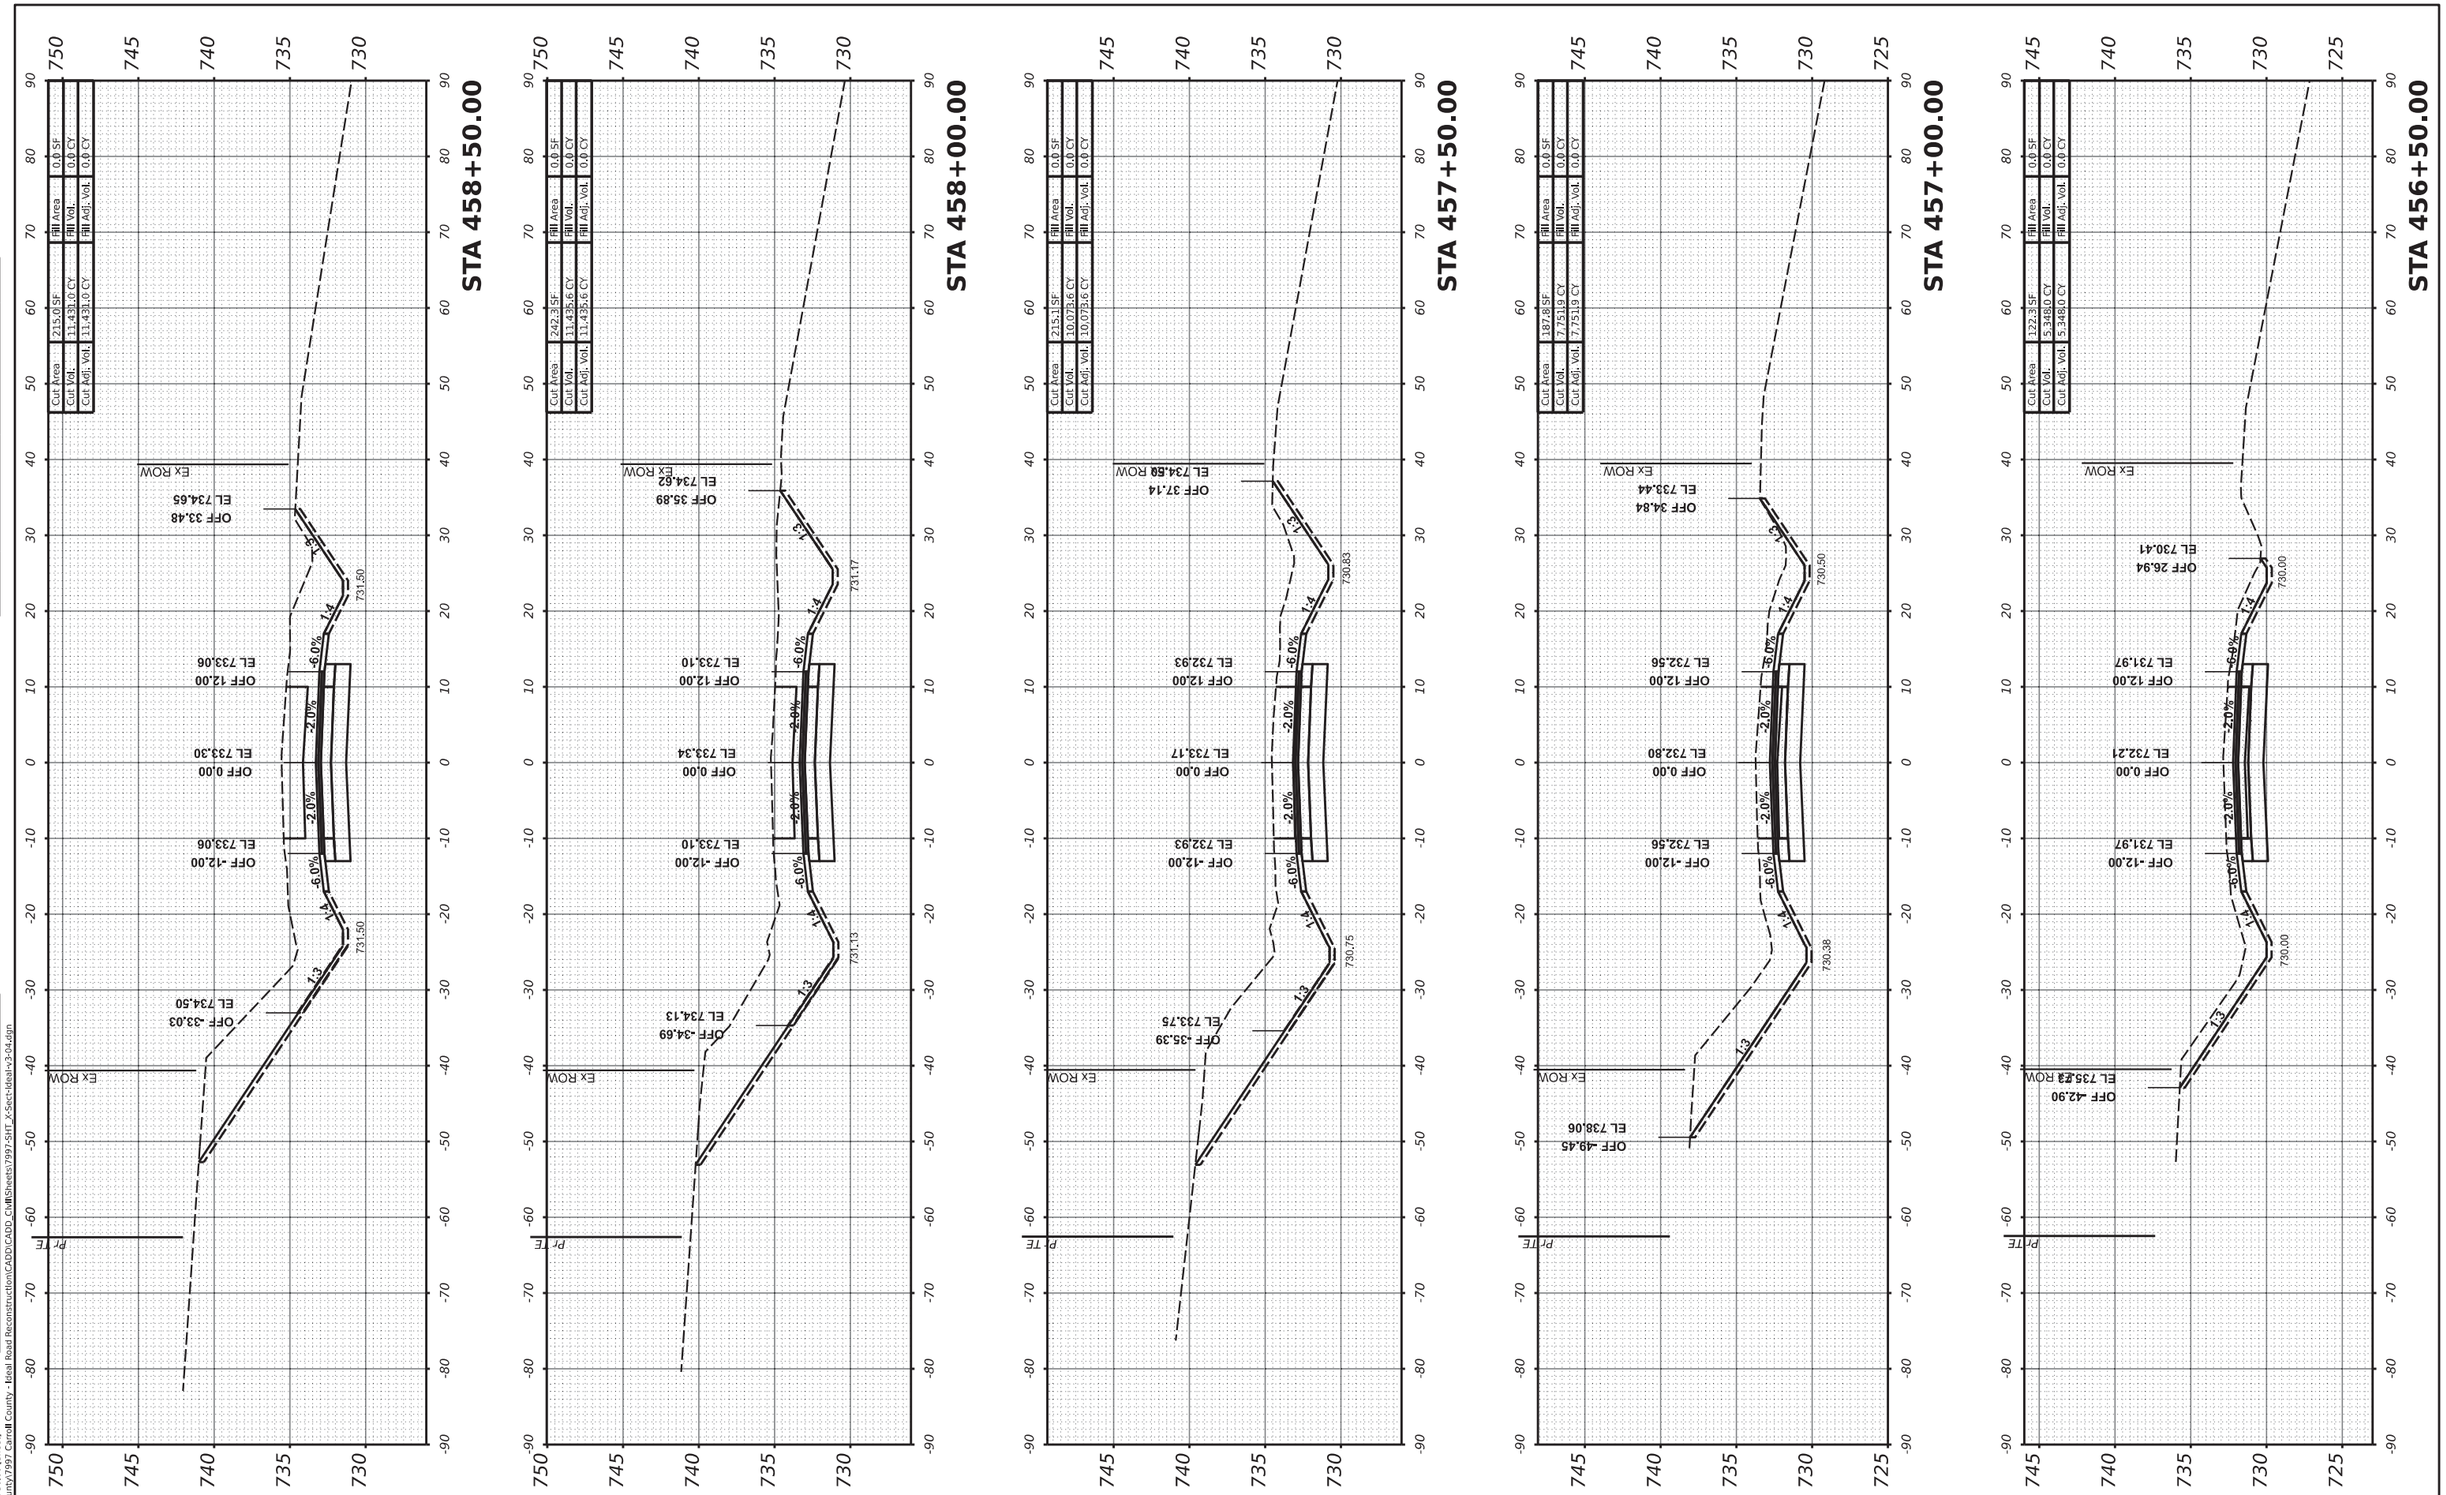

MODEL: PrCL-3 - 456+50.00 [Sheet]
FILE NAME: R:\PrL\County\7997 Carroll County - Ideal Road Reconstruction\CADD\CADD_Civil\Sheets\7997-SHT_X-Sect-Ideal-v3-04.dgn

USER NAME = dwozniarski	DESIGNED -	REVISED -	
	DRAWN -	REVISED -	
PLOT SCALE = 0.16666633 ' / in.	CHECKED -	REVISED -	
PLOT DATE = 6/14/2024	DATE - 04/17/2024	REVISED -	

STATE OF ILLINOIS
DEPARTMENT OF TRANSPORTATION

IDEAL ROAD RECONSTRUCTION
CROSS SECTIONS – IDEAL ROAD


SCALE: 1" = 10' H, 1" = 5' V | SHEET OF 125 SHEETS | STA.

F.A.S. RTE.	SECTION	COUNTY	TOTAL SHEETS	SHEET NO.
1084	20-00102-00-PV	CARROLL	217	142
		CONTRACT NO. 85761		
	ILLINOIS	FED. AID PROJECT		

85761

FINAL SURVEY	SURVEYED	BY	DATE
NOTE BOOK	PLOTTED		
NO.	TEMPLATE		
	AREAS		
	AREAS CHECKED		

ORIGINAL SURVEY	SURVEYED	BY	DATE
NOTE BOOK	PLOTTED		
NO.	TEMPLATE		
	AREAS		
	AREAS CHECKED		

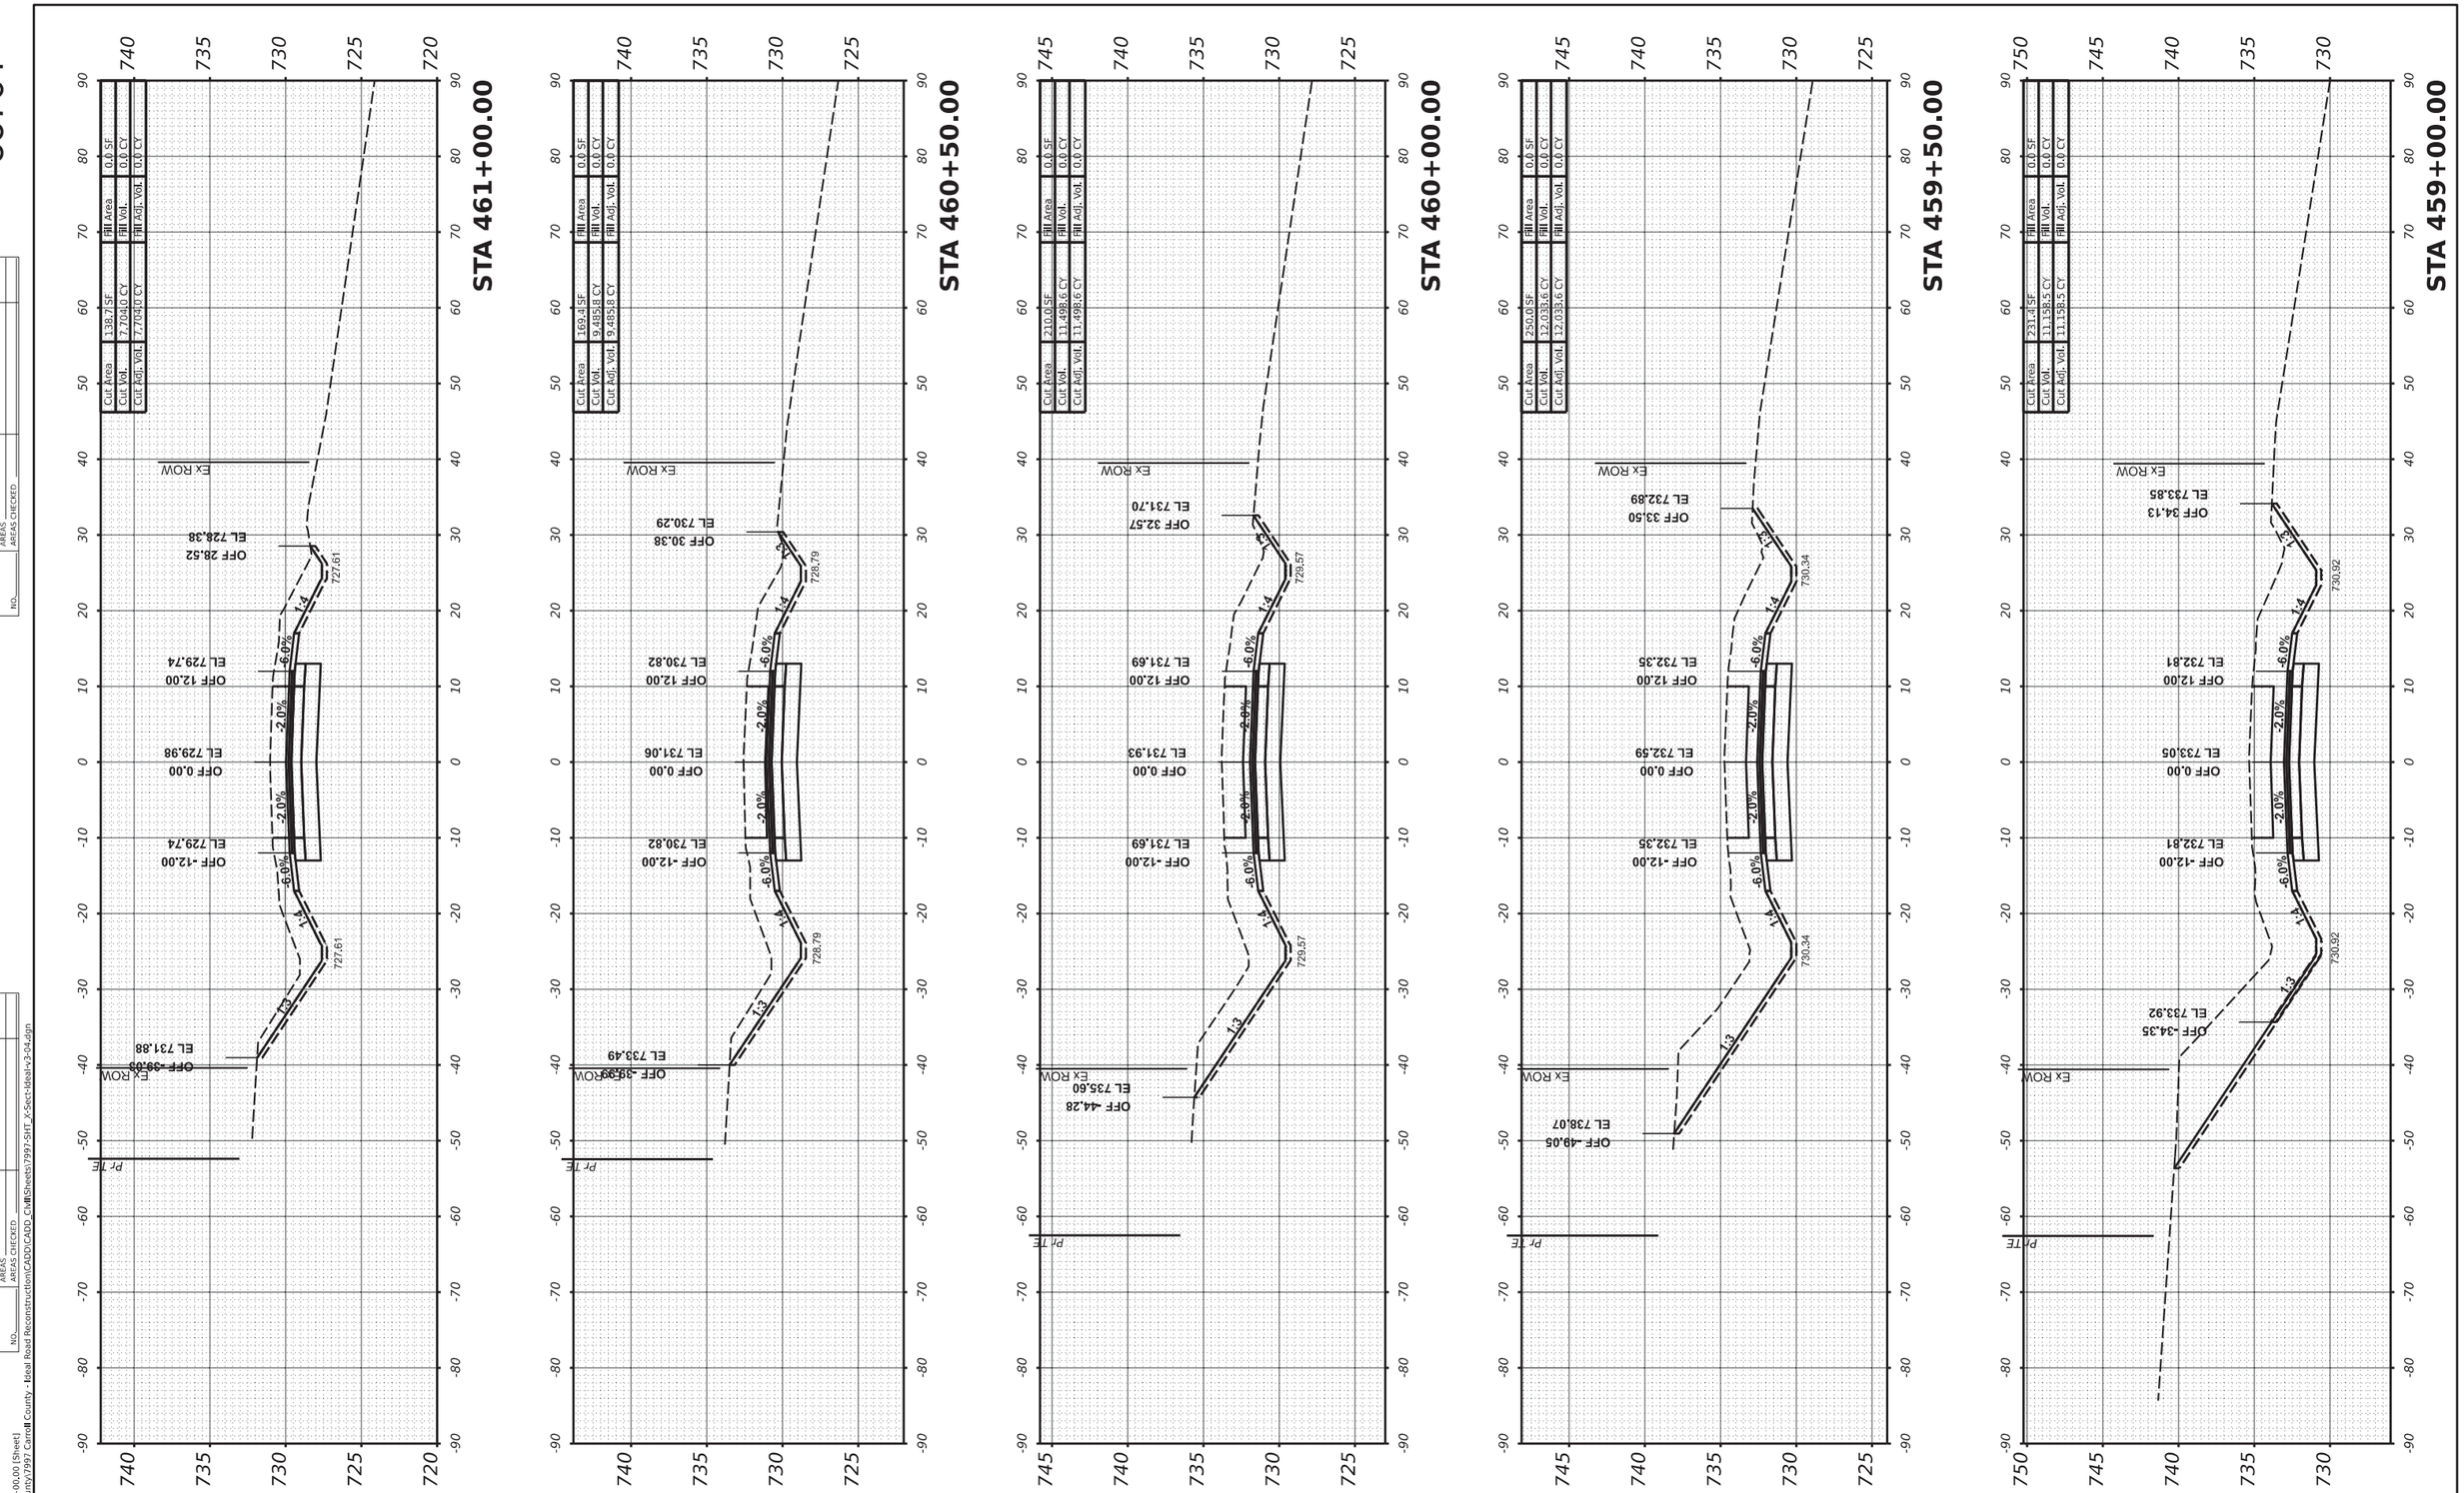

MODEL: PrCL-3 - 459+00.00 [Sheet]
FILE NAME: R:\Pr_County\7997 Carroll County - Ideal Road Reconstruction\CADD\CADD_Civil\Sheets\7997-SHT_X-Sect-Ideal-v3-04.dgn

USER NAME = dwozniarski	DESIGNED -	REVISED -	
	DRAWN -	REVISED -	
PLOT SCALE = 0.16666633 ' / in.	CHECKED -	REVISED -	
PLOT DATE = 6/14/2024	DATE - 04/17/2024	REVISED -	

STATE OF ILLINOIS
DEPARTMENT OF TRANSPORTATION

IDEAL ROAD RECONSTRUCTION
CROSS SECTIONS – IDEAL ROAD


SCALE: 1" = 10' H, 1" = 5' V | SHEET OF 125 SHEETS | STA.

F.A.S. RTE.	SECTION	COUNTY	TOTAL SHEETS	SHEET NO.
1084	20-00102-00-PV	CARROLL	217	143
		CONTRACT NO. 85761		
	ILLINOIS	FED. AID PROJECT		

85761

FINAL SURVEY	SURVEYED	BY	DATE
NOTE BOOK	PLOTTED		
NO.	TEMPLATE		
	AREAS		
	AREAS CHECKED		

ORIGINAL SURVEY	SURVEYED	BY	DATE
NOTE BOOK	PLOTTED		
NO.	TEMPLATE		
	AREAS		
	AREAS CHECKED		

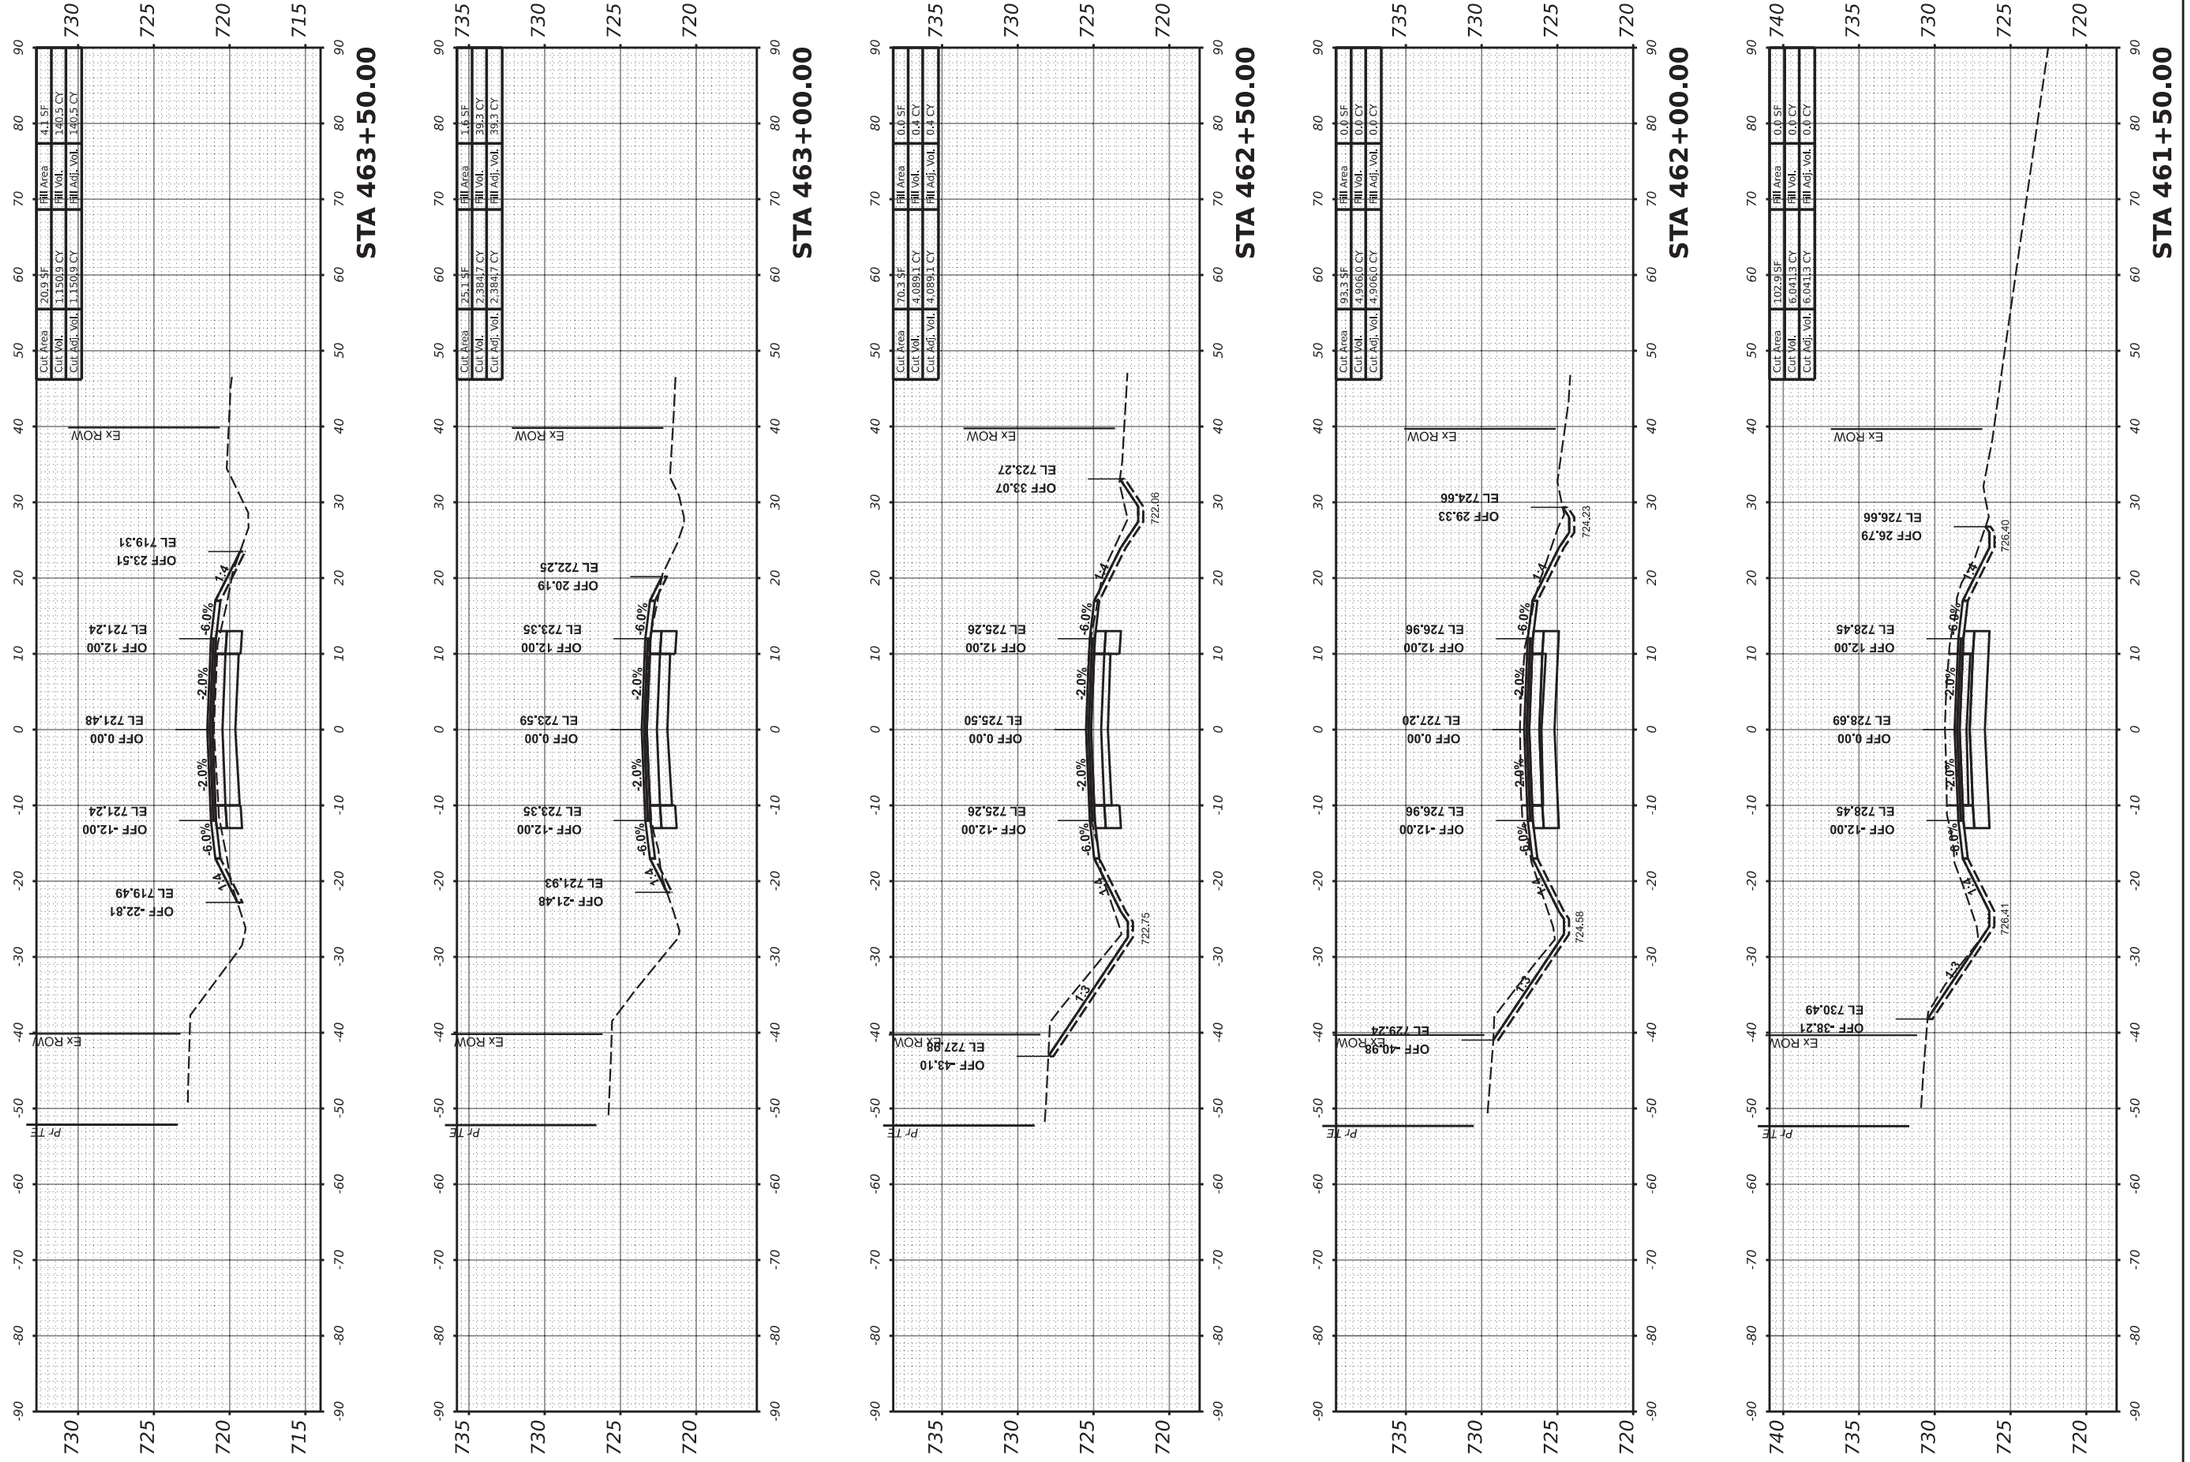

MODEL: PrCL-3 - 461+50.00 [Sheet]
FILE NAME: R:\Pr_County\7997 Carroll County - Ideal Road Reconstruction\CADD\CADD_Civil\Sheets\7997-SHT_X-Sect-Ideal-v3-04.dgn

USER NAME = dwozniarski	DESIGNED -	REVISED -	
	DRAWN -	REVISED -	
PLOT SCALE = 0.16666633 ' / in.	CHECKED -	REVISED -	
PLOT DATE = 6/14/2024	DATE - 04/17/2024	REVISED -	

STATE OF ILLINOIS
DEPARTMENT OF TRANSPORTATION

IDEAL ROAD RECONSTRUCTION
CROSS SECTIONS – IDEAL ROAD


SCALE: 1" = 10' H, 1" = 5' V | SHEET OF 125 SHEETS | STA.

F.A.S. RTE.	SECTION	COUNTY	TOTAL SHEETS	SHEET NO.
1084	20-00102-00-PV	CARROLL	217	144
		CONTRACT NO. 85761		
	ILLINOIS	FED. AID PROJECT		

85761

FINAL SURVEY	SURVEYED	BY	DATE
NOTE BOOK	PLOTTED		
NO.	TEMPLATE		
	AREAS		
	AREAS CHECKED		

ORIGINAL SURVEY	SURVEYED	BY	DATE
NOTE BOOK	PLOTTED		
NO.	TEMPLATE		
	AREAS		
	AREAS CHECKED		

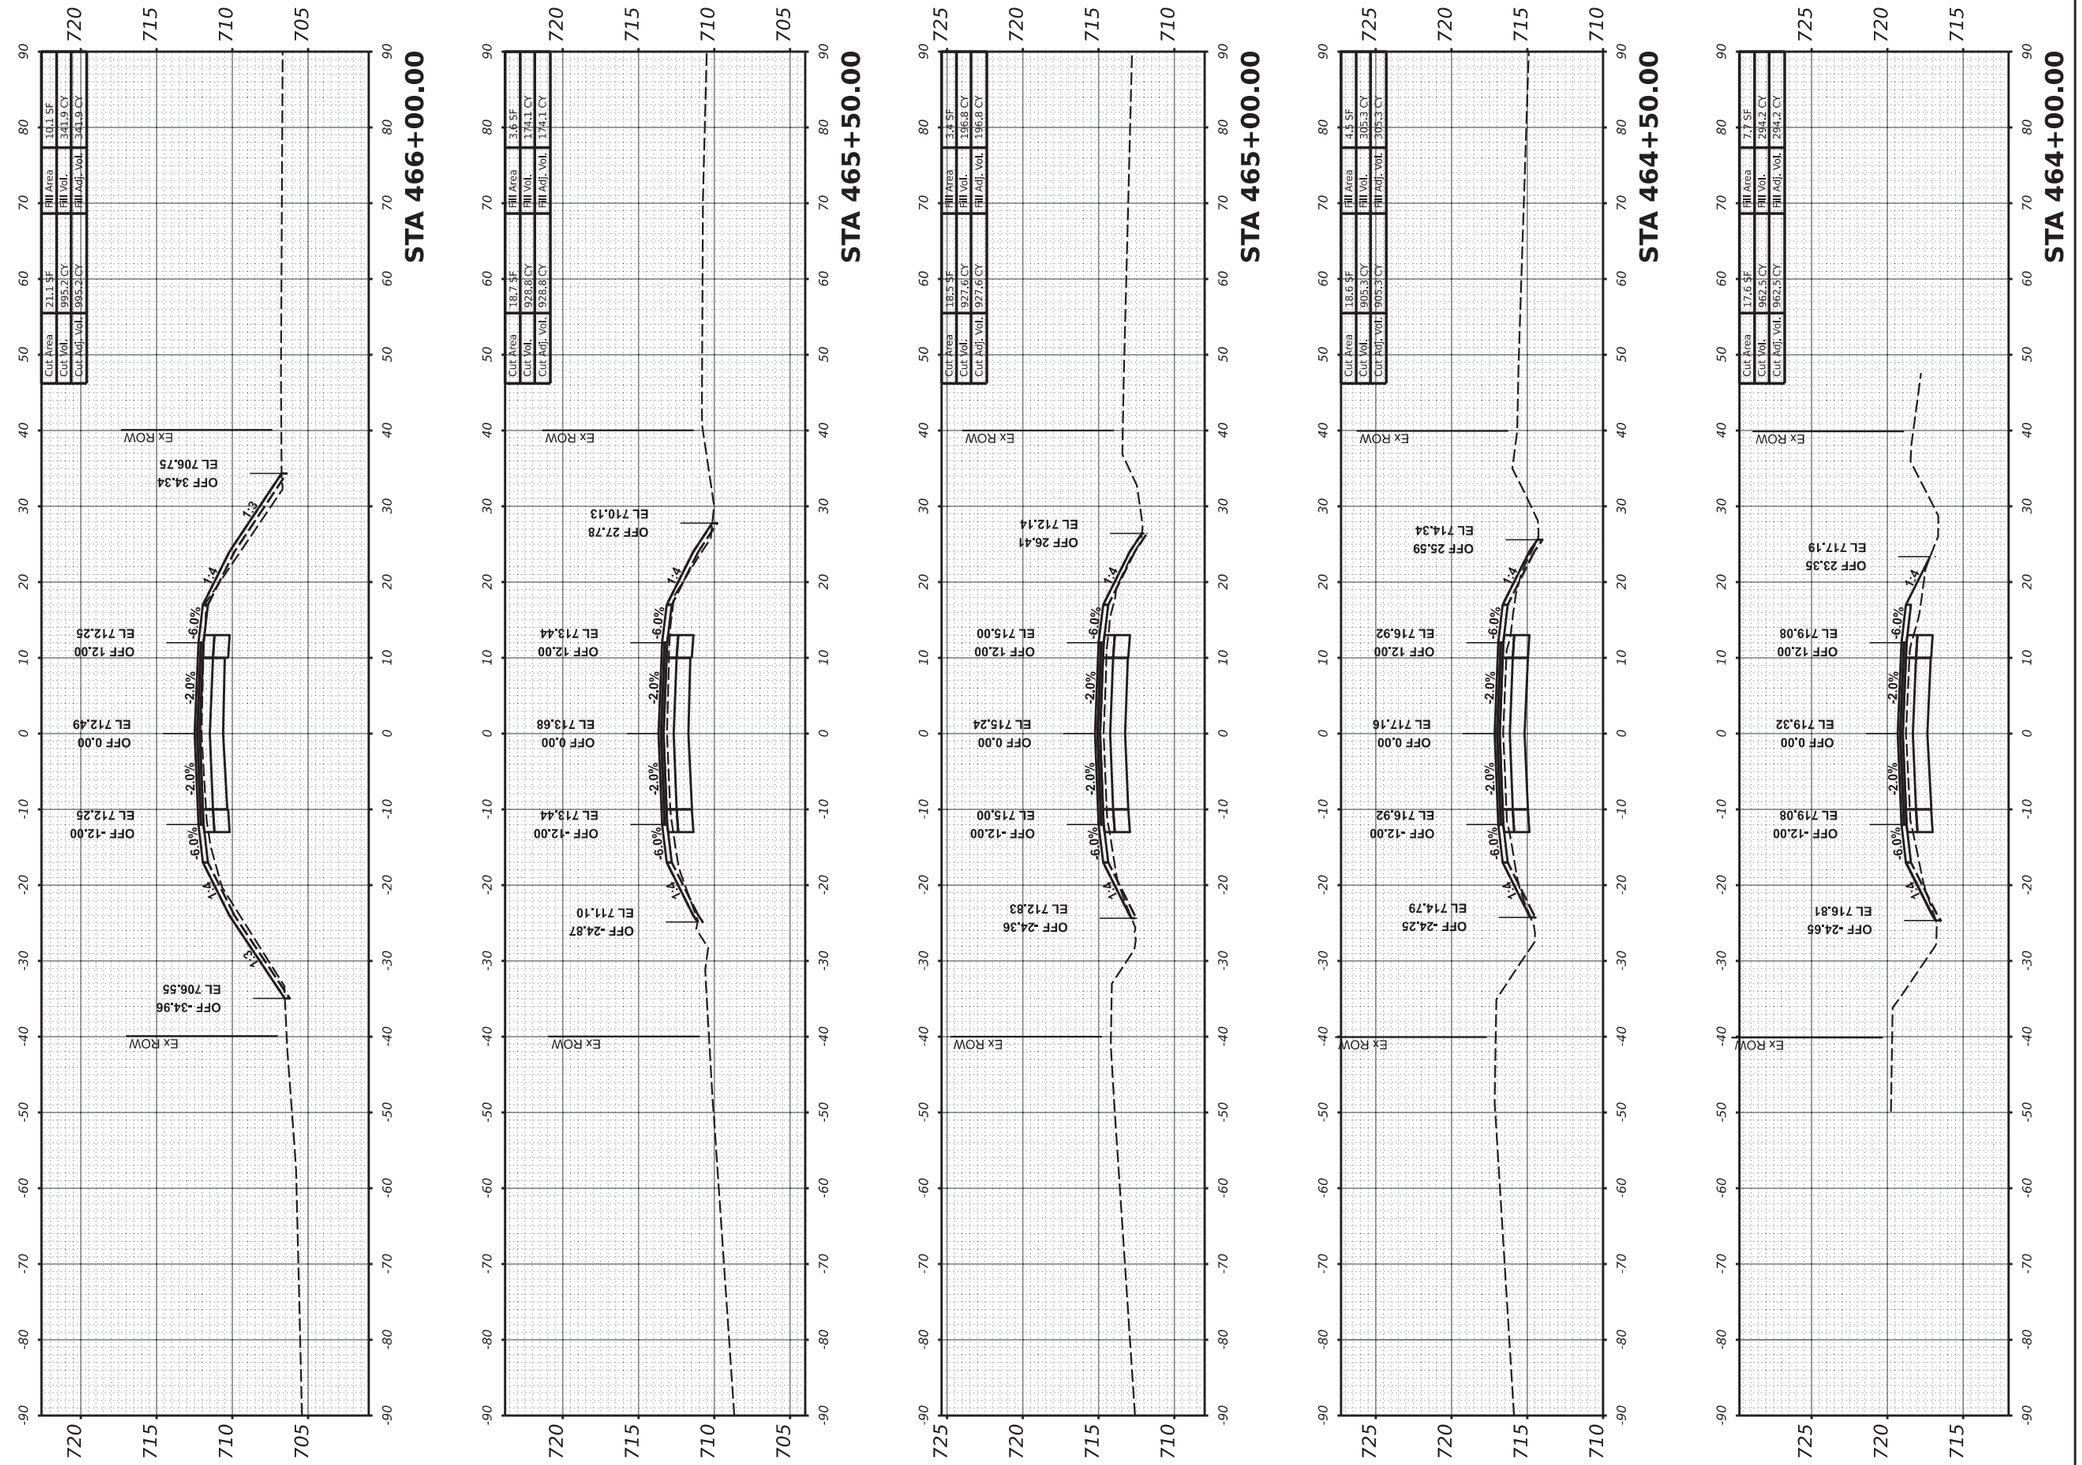

MODEL: PrCL-3 - 464+00.00 [Sheet]
FILE NAME: R:\Prj_County\7997 Carroll County - Ideal Road Reconstruction\CADD\CADD_Civil\Sheets\7997-Shit_X-Sect-Ideal-v3-04.dgn

USER NAME = dwozniarski	DESIGNED -	REVISED -	
	DRAWN -	REVISED -	
PLOT SCALE = 0.16666633 ' / in.	CHECKED -	REVISED -	
PLOT DATE = 6/14/2024	DATE - 04/17/2024	REVISED -	

STATE OF ILLINOIS
DEPARTMENT OF TRANSPORTATION

IDEAL ROAD RECONSTRUCTION
CROSS SECTIONS – IDEAL ROAD


SCALE: 1" = 10' H, 1" = 5' V | SHEET | OF 125 SHEETS | STA.


F.A.S. RTE.	SECTION	COUNTY	TOTAL SHEETS	SHEET NO.
1084	20-00102-00-PV	CARROLL	217	145
		CONTRACT NO. 85761		
	ILLINOIS	FED. AID PROJECT		


85761


FINAL SURVEY	SURVEYED	BY	DATE
NOTE BOOK	PLOTTED		
NO.	TEMPLATE		
	AREAS		
	AREAS CHECKED		

ORIGINAL SURVEY	SURVEYED	BY	DATE
NOTE BOOK	PLOTTED		
NO.	TEMPLATE		
	AREAS		
	AREAS CHECKED		

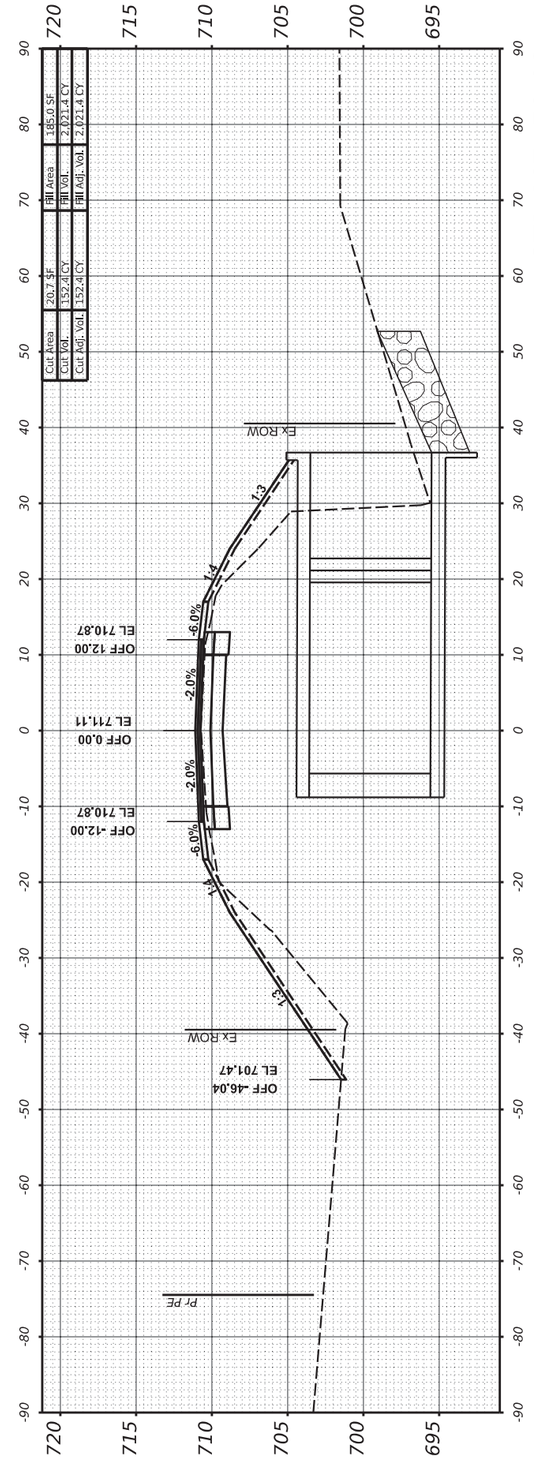

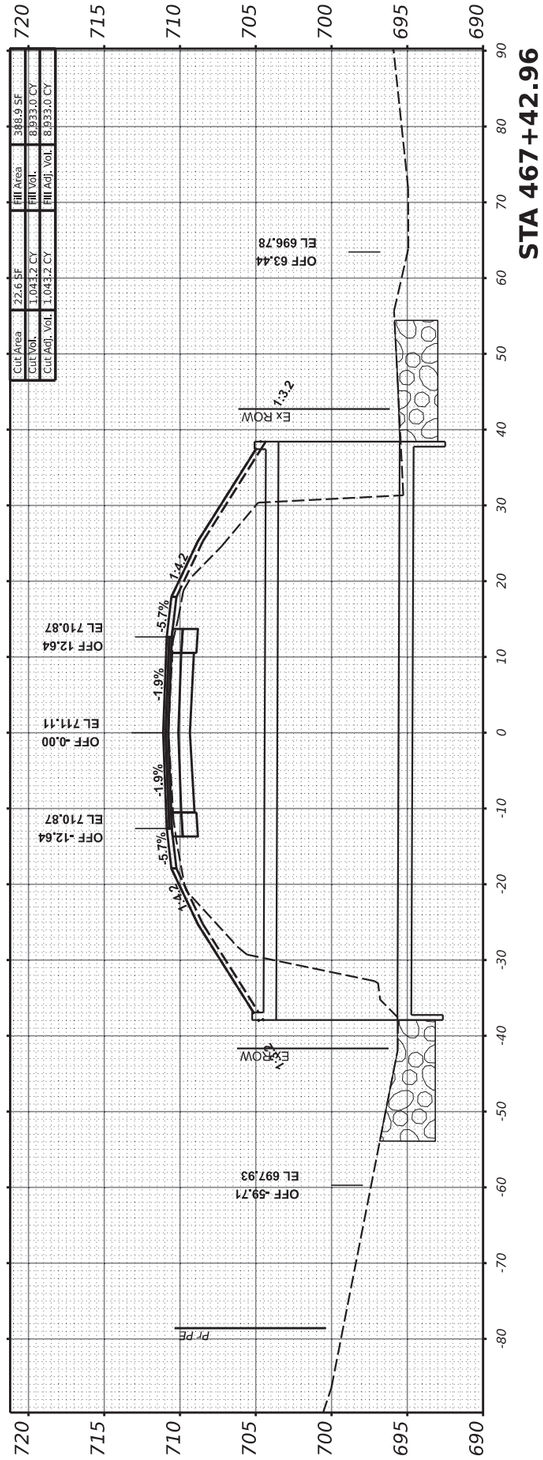

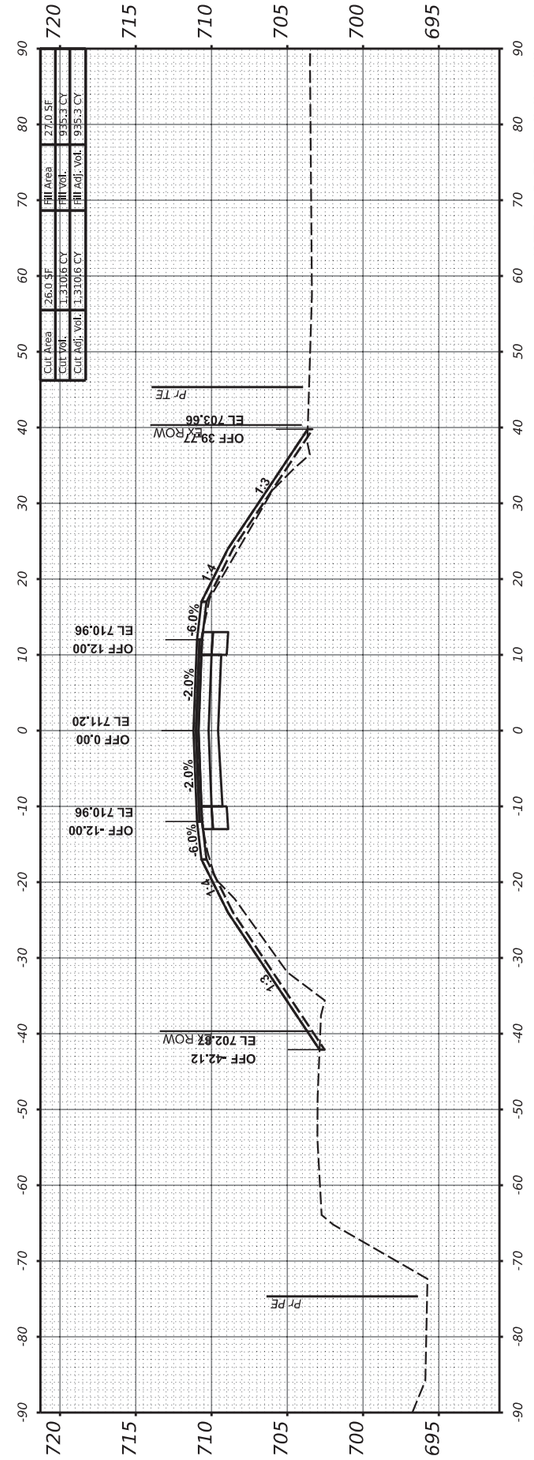

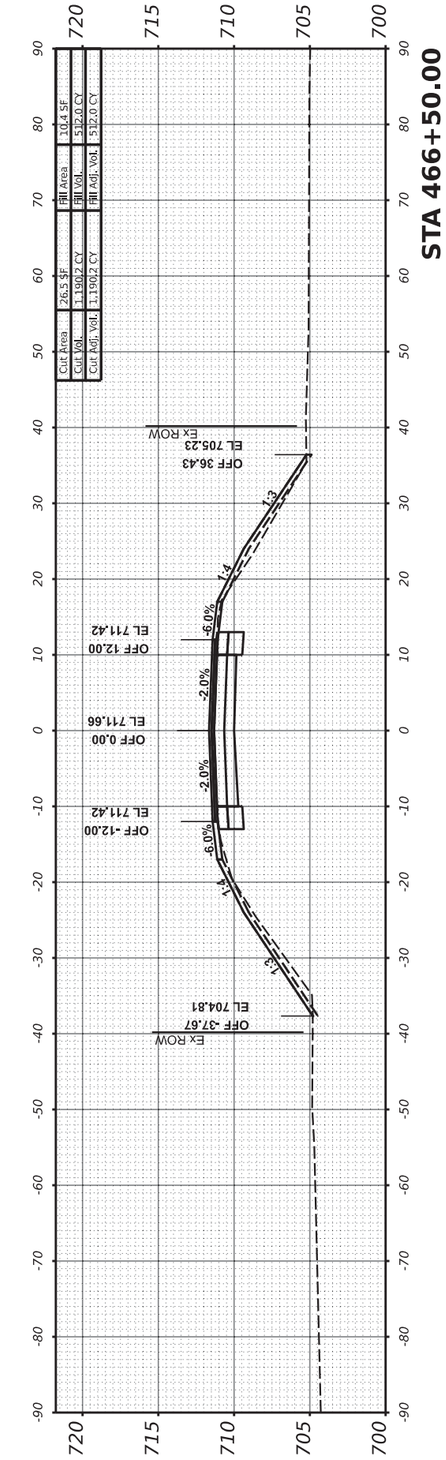

USER NAME = dwozniarski	DESIGNED -	REVISED -	
	DRAWN -	REVISED -	
PLOT SCALE = 0.16666633 ' / in.	CHECKED -	REVISED -	
PLOT DATE = 6/14/2024	DATE - 04/17/2024	REVISED -	

STATE OF ILLINOIS
DEPARTMENT OF TRANSPORTATION

IDEAL ROAD RECONSTRUCTION
CROSS SECTIONS – IDEAL ROAD

SCALE: 1" = 10' H, 1" = 5' V | SHEET OF 125 SHEETS | STA.


F.A.S. RTE.	SECTION	COUNTY	TOTAL SHEETS	SHEET NO.
1084	20-00102-00-PV	CARROLL	217	146
		CONTRACT NO. 85761		
		ILLINOIS	FED. AID PROJECT	

MODEL: PrCL-3 - 466+50.00 [Sheet]
FILE NAME: R:\PL_County\7997 Carroll County - Ideal Road Reconstruction\CADD\CADD_Civil\Sheets\7997-SHT_X-Sect-Ideal-v3-04.dgn

85761

FINAL SURVEY	SURVEYED	BY	DATE
NOTE BOOK	PLOTTED		
NO.	TEMPLATE		
	AREAS		
	AREAS CHECKED		

ORIGINAL SURVEY	SURVEYED	BY	DATE
NOTE BOOK	PLOTTED		
NO.	TEMPLATE		
	AREAS		
	AREAS CHECKED		

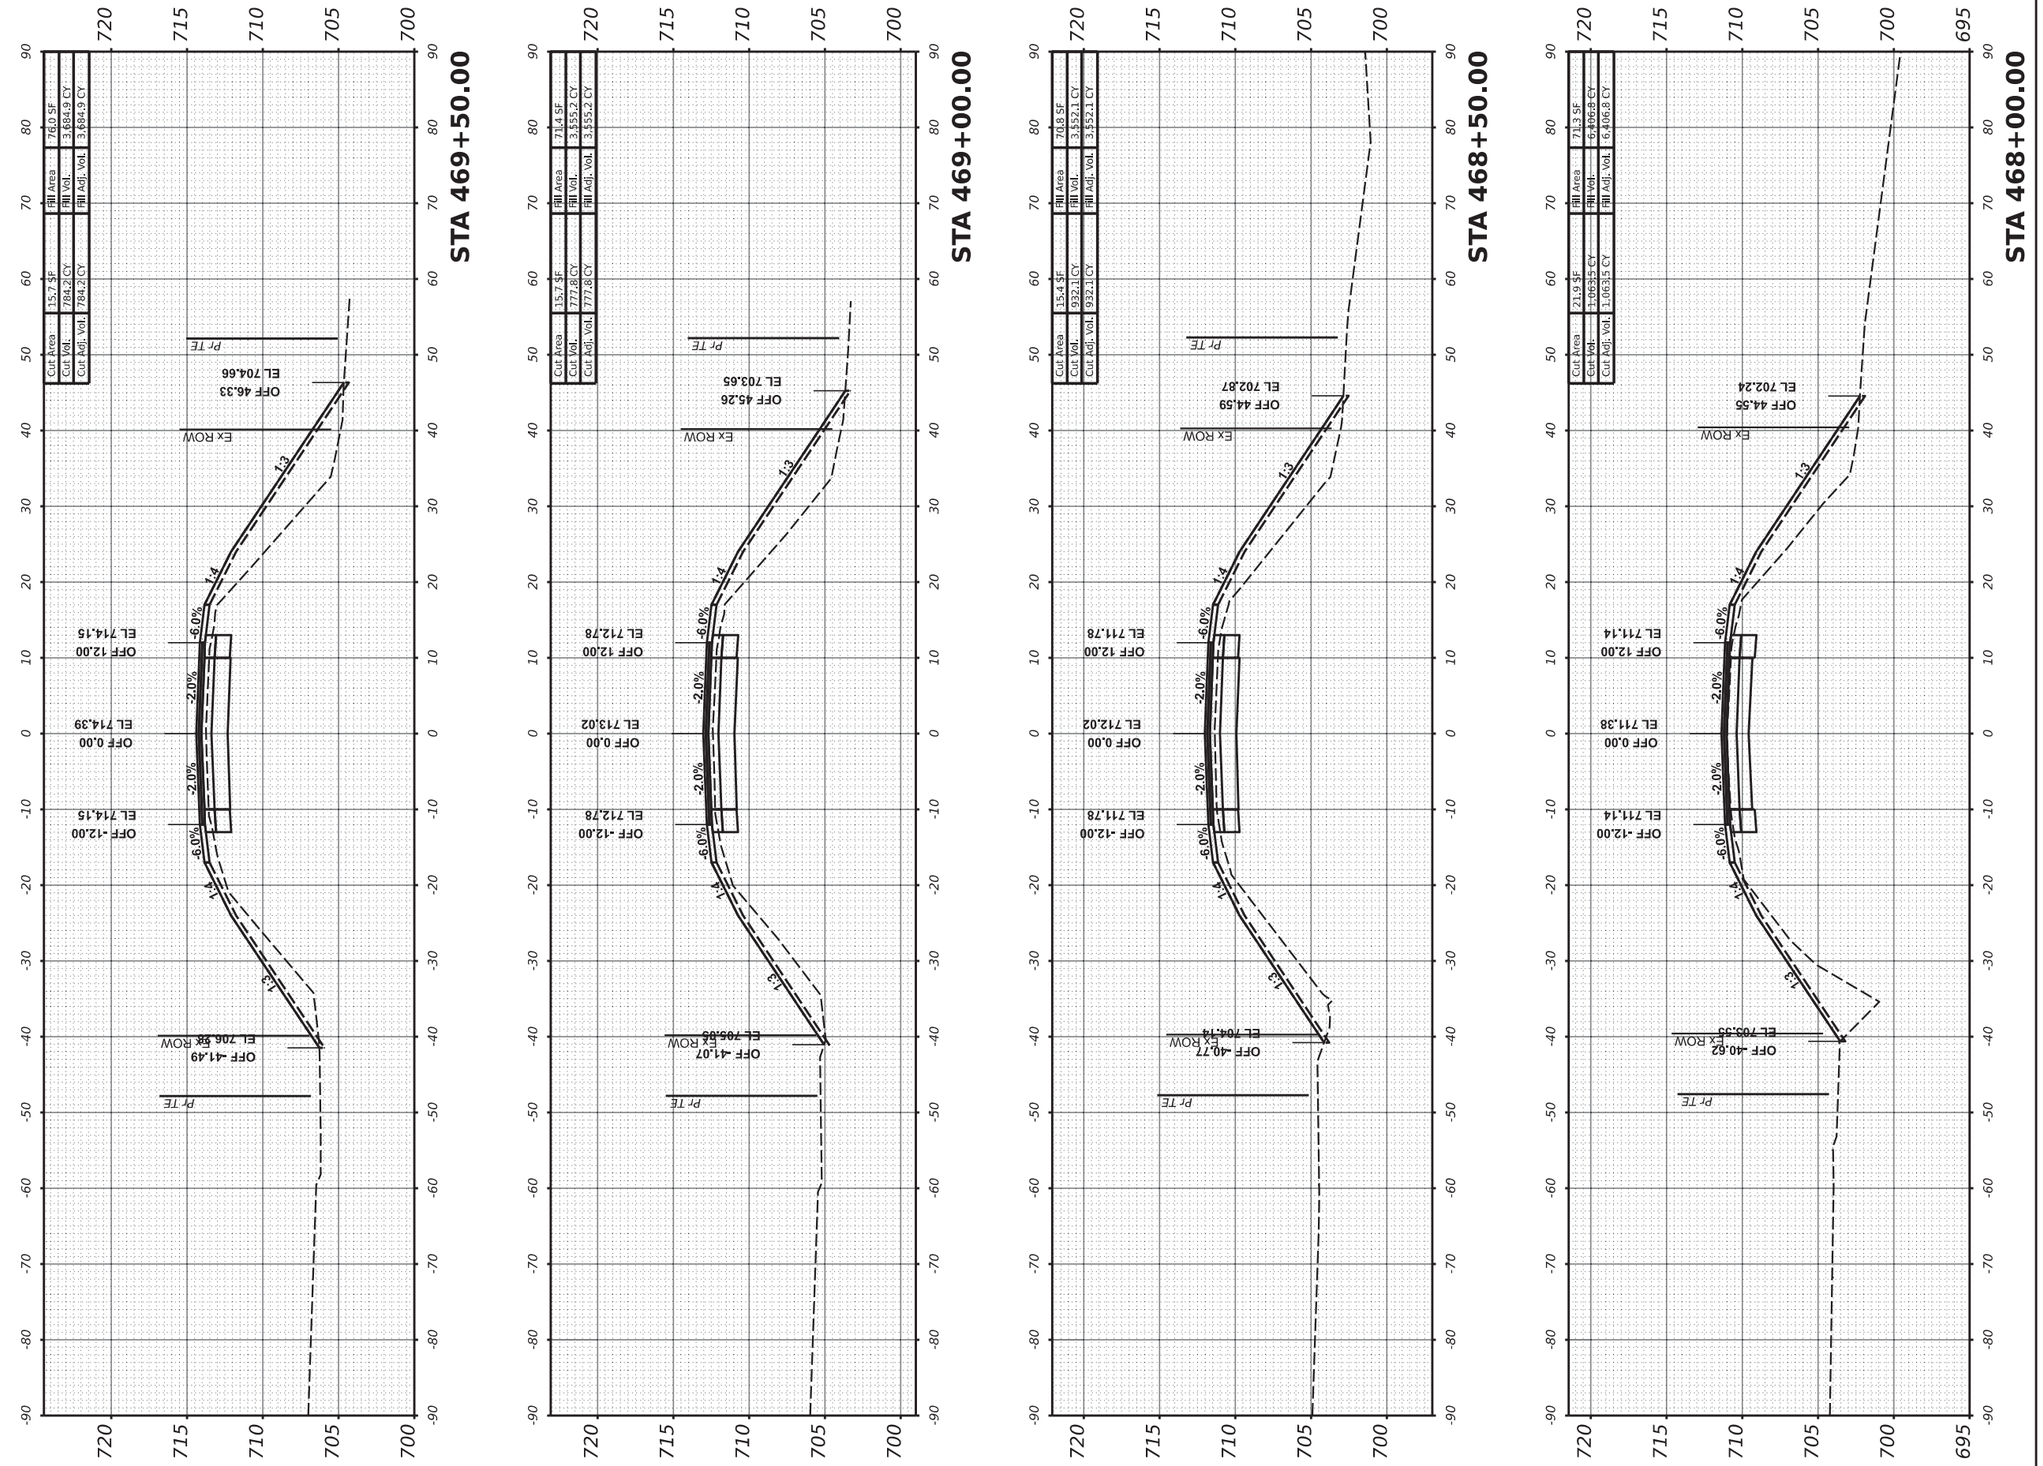

MODEL: PrCL-3 - 468+00.00 [Sheet]
FILE NAME: R:\Pr_County\7997 Carroll County - Ideal Road Reconstruction\CADD\CADD_Civil\Sheets\7997-SHT_X-Sect-Ideal-v3-04.dgn

USER NAME = dwozniarski	DESIGNED -	REVISED -	
	DRAWN -	REVISED -	
PLOT SCALE = 0.16666633 ' / in.	CHECKED -	REVISED -	
PLOT DATE = 6/14/2024	DATE - 04/17/2024	REVISED -	

STATE OF ILLINOIS
DEPARTMENT OF TRANSPORTATION

IDEAL ROAD RECONSTRUCTION
CROSS SECTIONS – IDEAL ROAD


SCALE: 1" = 10' H, 1" = 5' V | SHEET OF 125 SHEETS | STA.

F.A.S. RTE.	SECTION	COUNTY	TOTAL SHEETS	SHEET NO.
1084	20-00102-00-PV	CARROLL	217	147
		CONTRACT NO. 85761		
	ILLINOIS	FED. AID PROJECT		

85761

FINAL SURVEY		BY	DATE
	SURVEYED		
	PLOTTED		
NOTE BOOK	TEMPLATE		
	AREAS		
NO.	AREAS CHECKED		

ORIGINAL SURVEY		BY	DATE
	SURVEYED		
	PLOTTED		
NOTE BOOK	TEMPLATE		
	AREAS		
NO.	AREAS CHECKED		

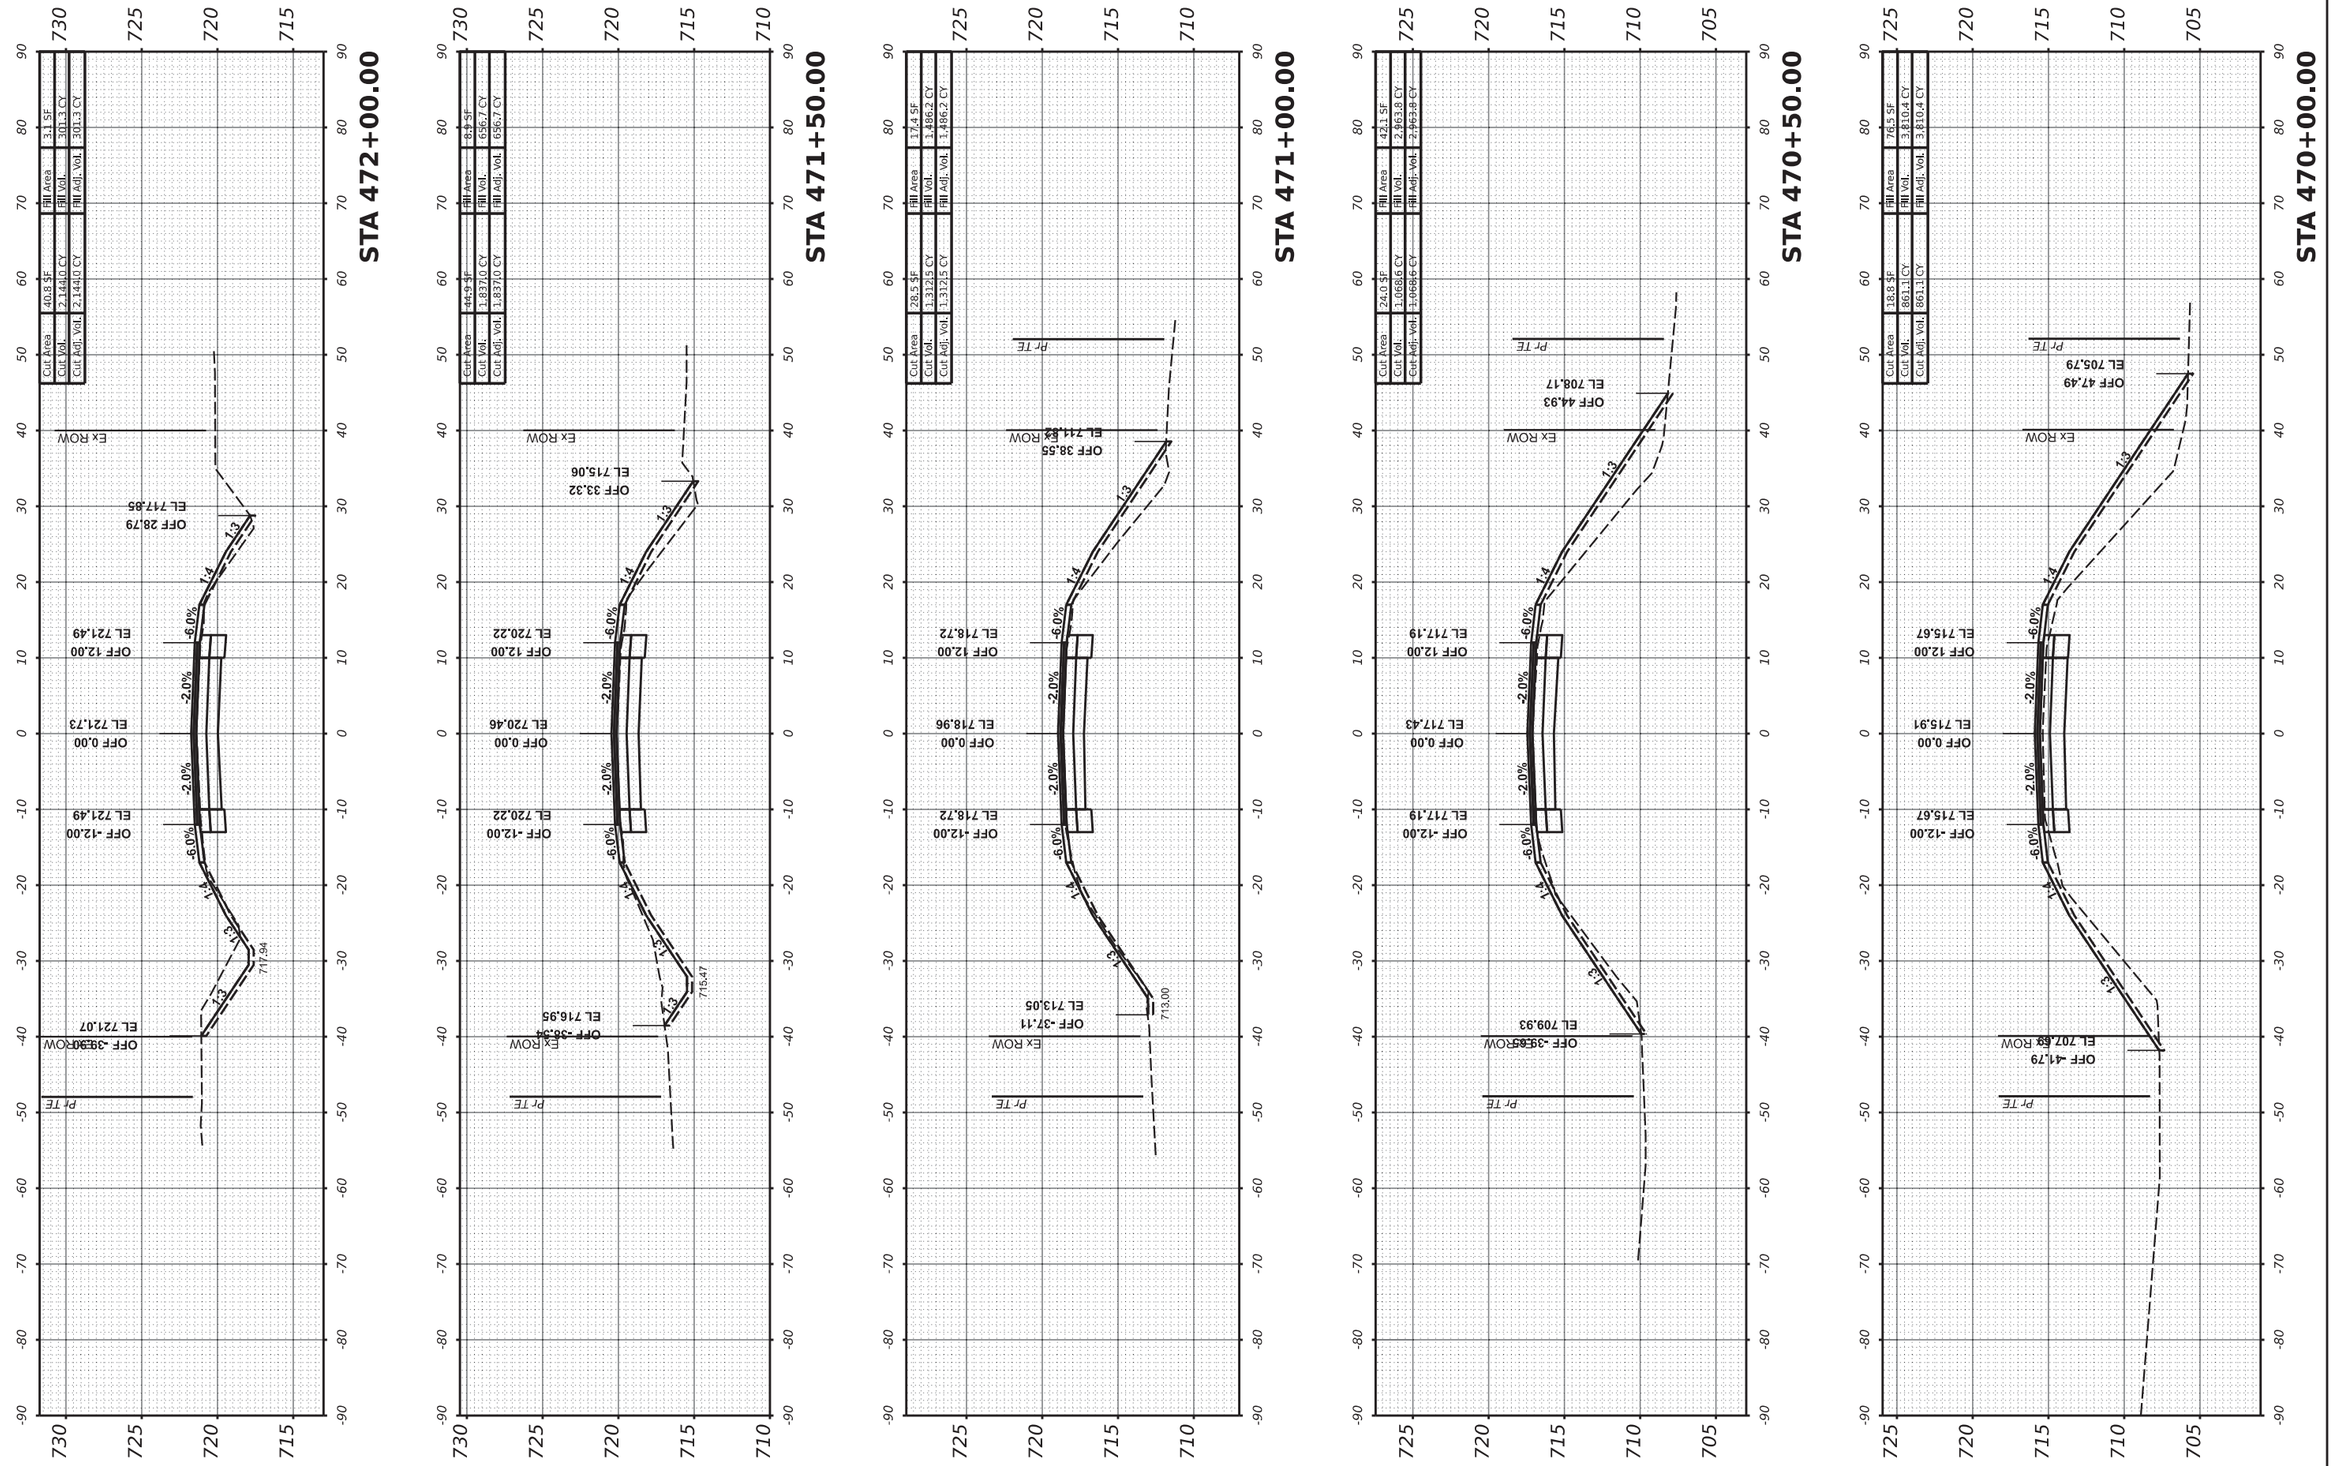

MODEL: PrCL-3 - 470+00.00 [Sheet]
FILE NAME: R:\Pr_County\7997 Carroll County - Ideal Road Reconstruction\CADD\CADD_Civil\Sheets\7997-SHT_X-Sect-Ideal-v3-04.dgn

USER NAME = dwozniarski	DESIGNED -	REVISED -	
	DRAWN -	REVISED -	
PLOT SCALE = 0.16666633 ' / in.	CHECKED -	REVISED -	
PLOT DATE = 6/14/2024	DATE - 04/17/2024	REVISED -	

STATE OF ILLINOIS
DEPARTMENT OF TRANSPORTATION

IDEAL ROAD RECONSTRUCTION
CROSS SECTIONS – IDEAL ROAD


SCALE: 1" = 10' H, 1" = 5' V | SHEET OF 125 SHEETS | STA.

F.A.S. RTE.	SECTION	COUNTY	TOTAL SHEETS	SHEET NO.
1084	20-00102-00-PV	CARROLL	217	148
		CONTRACT NO. 85761		
	ILLINOIS	FED. AID PROJECT		

85761

FINAL SURVEY	SURVEYED	BY	DATE
NOTE BOOK	PLOTTED		
NO.	TEMPLATE		
	AREAS		
	AREAS CHECKED		

ORIGINAL SURVEY	SURVEYED	BY	DATE
NOTE BOOK	PLOTTED		
NO.	TEMPLATE		
	AREAS		
	AREAS CHECKED		

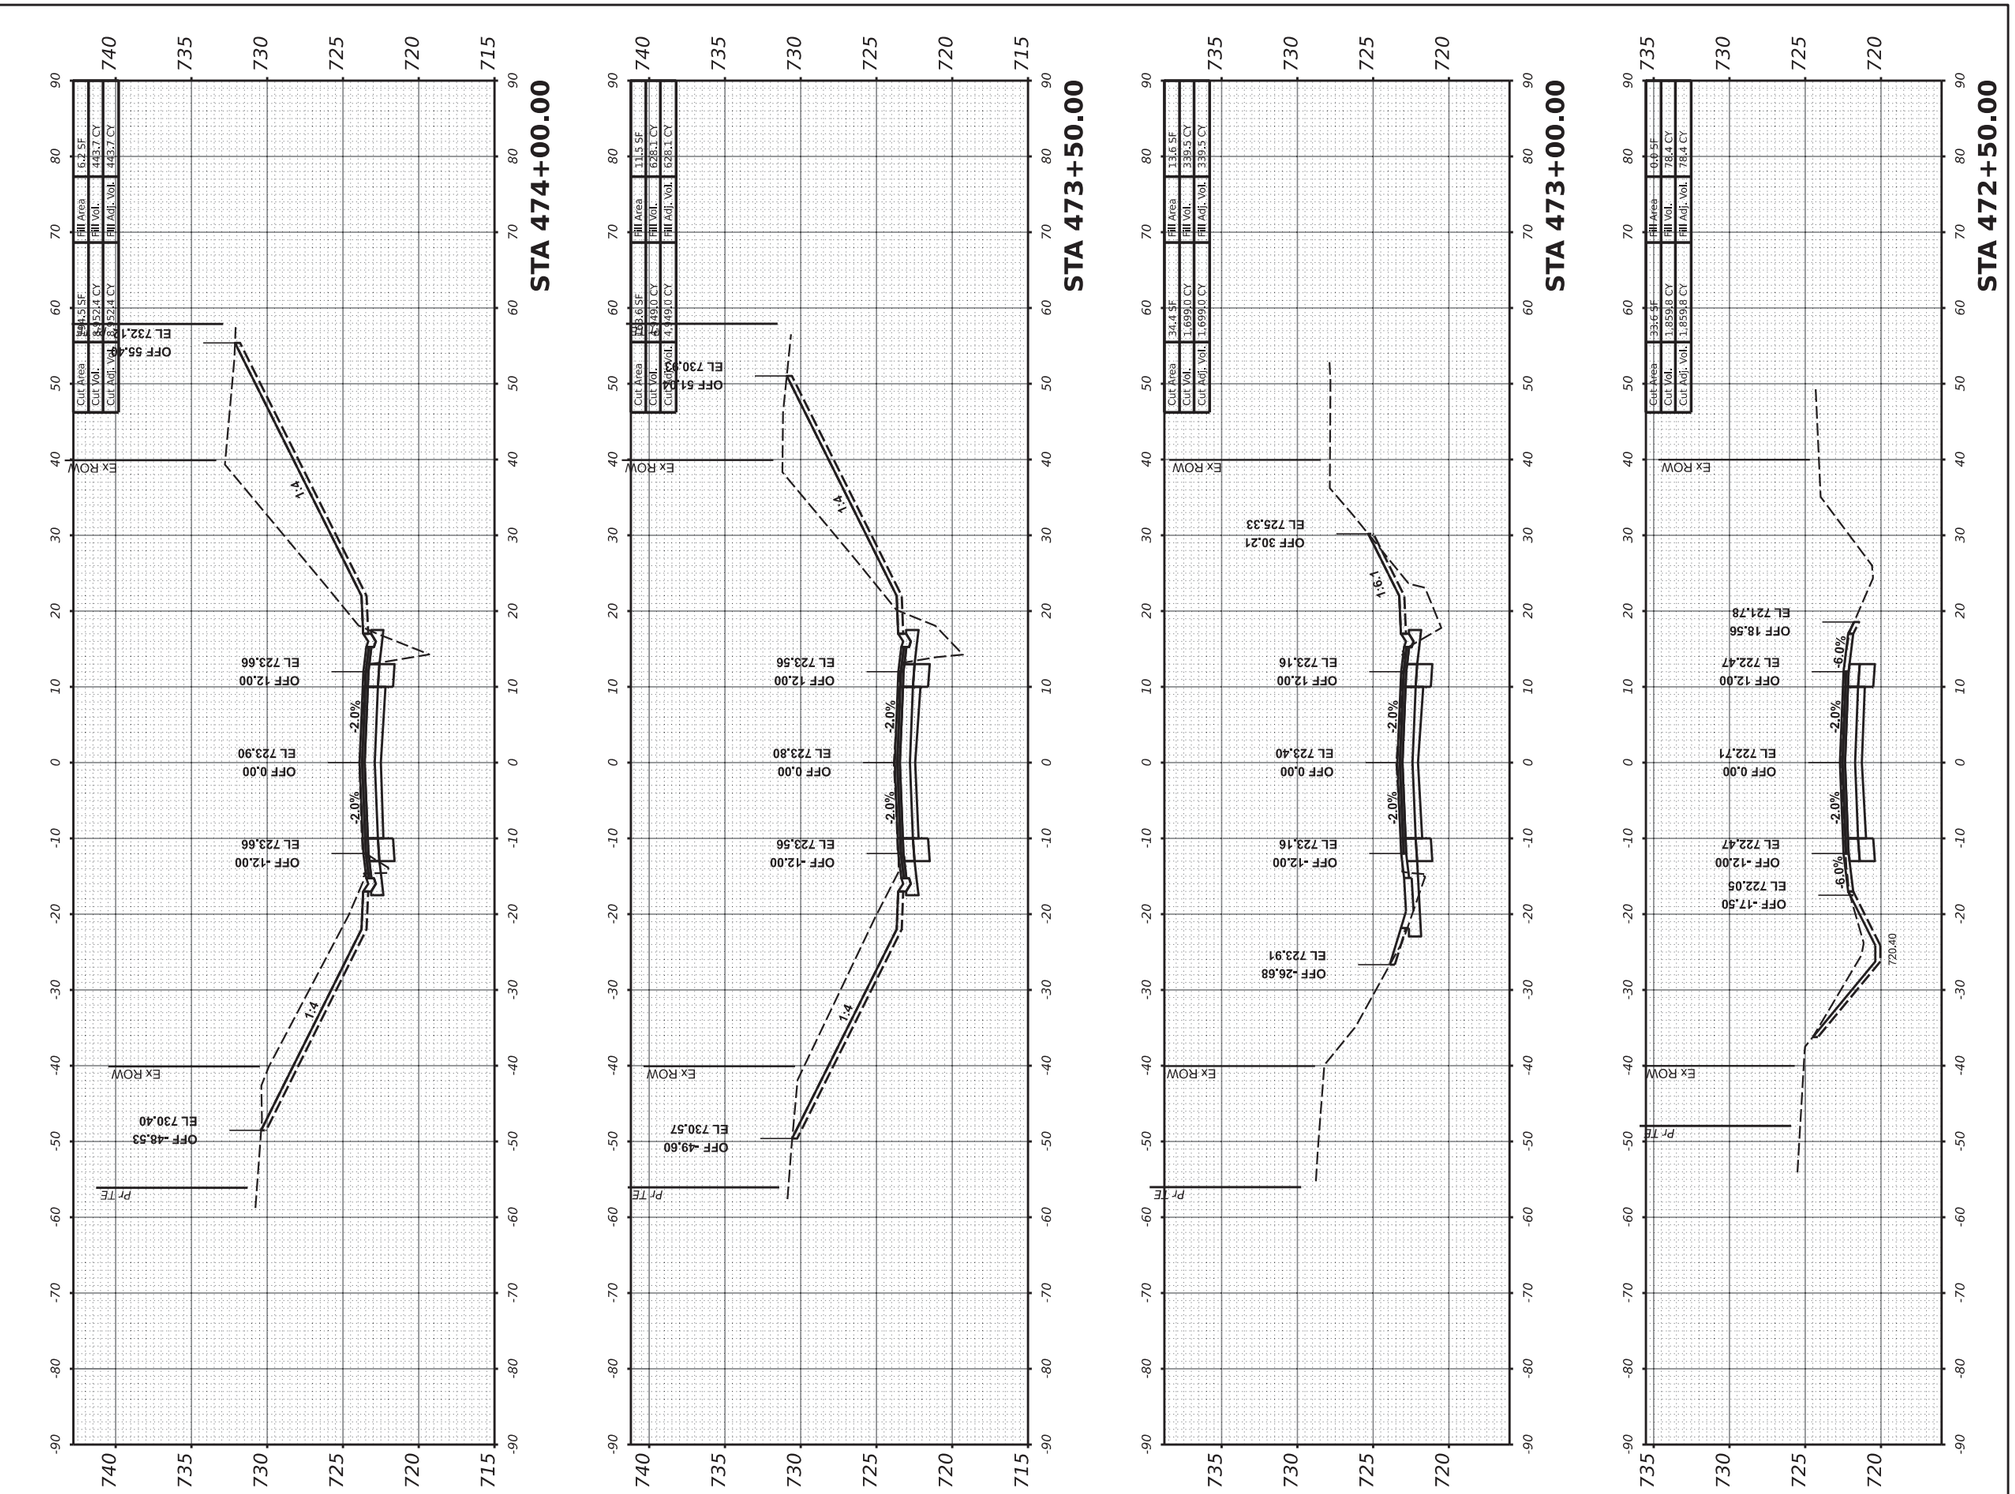

MODEL: PrCL-3 - 472+50.00 [Sheet]
FILE NAME: R:\Pr_County\7997 Carroll County - Ideal Road Reconstruction\CADD\CADD_Civil\Sheets\7997-Shit_X-Sect-Ideal-v3-04.dgn

USER NAME = dwozniarski	DESIGNED -		REVISED -
	DRAWN -		REVISED -
PLOT SCALE = 0.16666633 ' / in.	CHECKED -		REVISED -
PLOT DATE = 6/14/2024	DATE -	04/17/2024	REVISED -

STATE OF ILLINOIS
DEPARTMENT OF TRANSPORTATION

IDEAL ROAD RECONSTRUCTION
CROSS SECTIONS – IDEAL ROAD


SCALE: 1" = 10' H, 1" = 5' V | SHEET | OF 125 | SHEETS | STA.

F.A.S. RTE.	SECTION	COUNTY	TOTAL SHEETS	SHEET NO.
1084	20-00102-00-PV	CARROLL	217	149
		CONTRACT NO. 85761		
	ILLINOIS	FED. AID PROJECT		

85761

FINAL SURVEY	SURVEYED	BY	DATE
NOTE BOOK	PLOTTED		
NO.	TEMPLATE		
	AREAS		
	AREAS CHECKED		

ORIGINAL SURVEY	SURVEYED	BY	DATE
NOTE BOOK	PLOTTED		
NO.	TEMPLATE		
	AREAS		
	AREAS CHECKED		

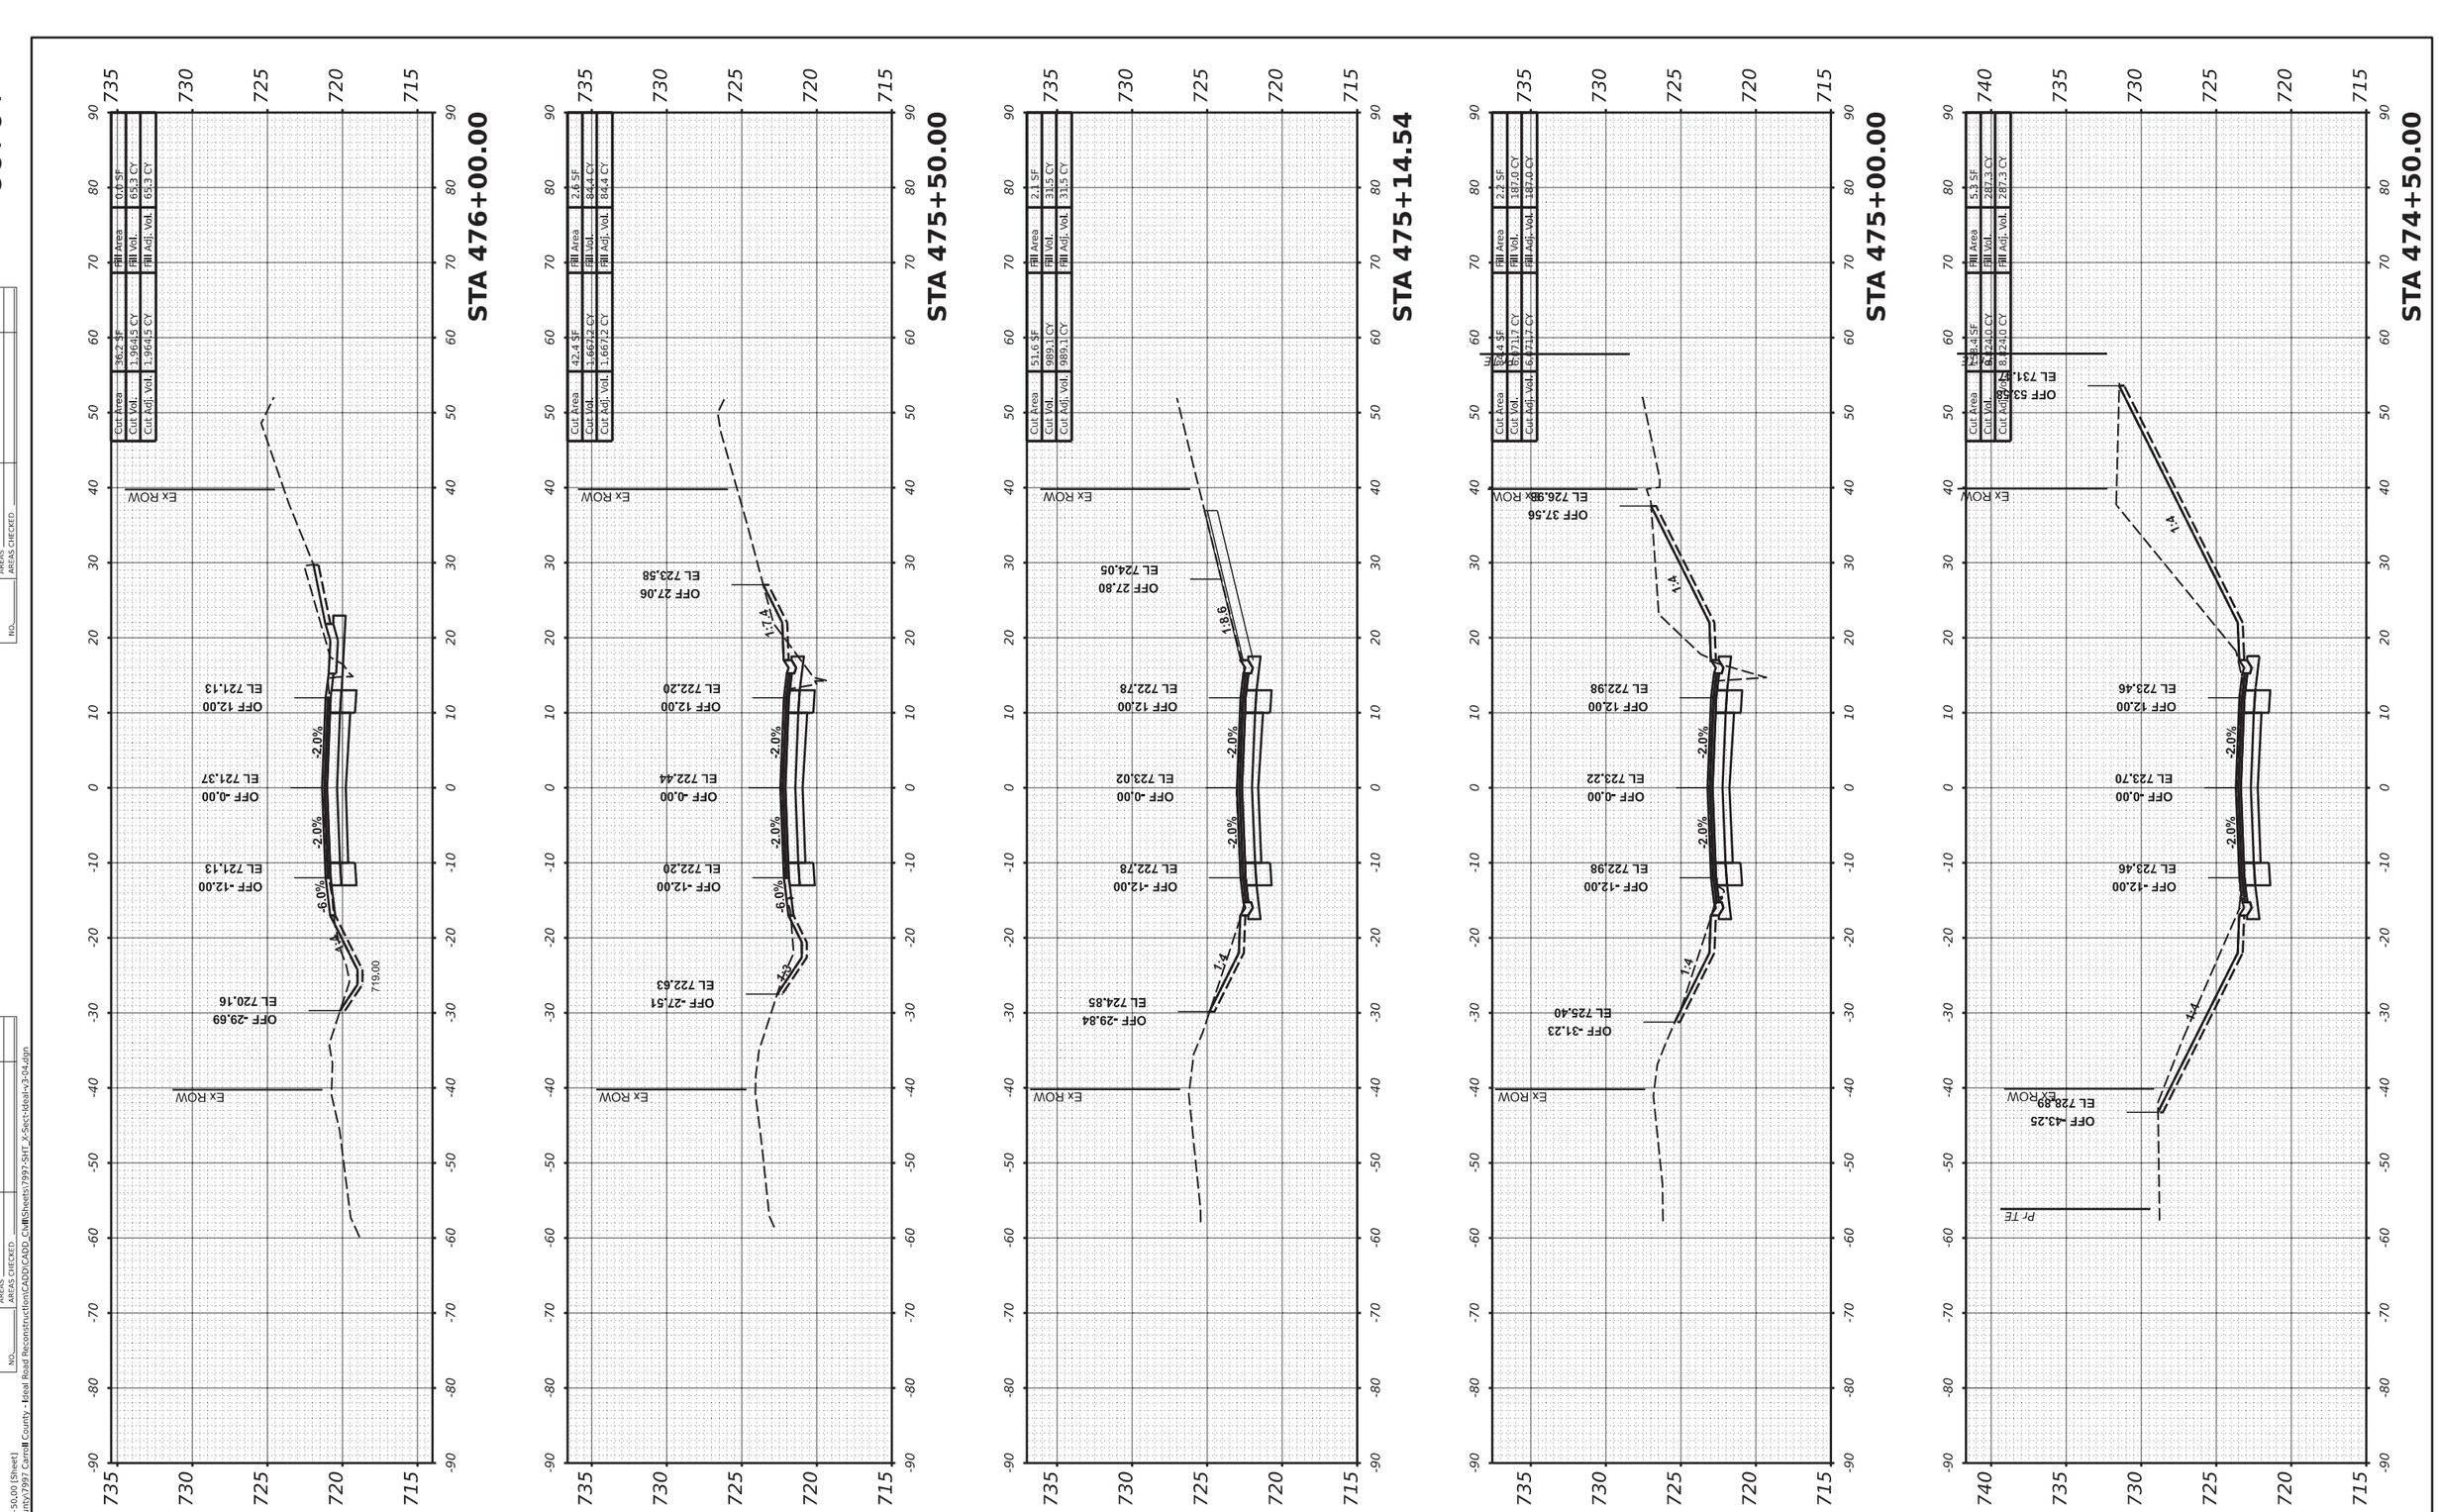

MODEL: PrCL-3_474+50.00 [Sheet]
FILE NAME: R:\Pr_County\7997 Carroll County - Ideal Road Reconstruction\CADD\CADD_Civil\Sheets\7997-SHT_X-Sect-Ideal-v3-04.dgn

USER NAME = dwozniarski	DESIGNED -	REVISED -	
	DRAWN -	REVISED -	
PLOT SCALE = 0.16666633 ' / in.	CHECKED -	REVISED -	
PLOT DATE = 6/14/2024	DATE - 04/17/2024	REVISED -	

STATE OF ILLINOIS
DEPARTMENT OF TRANSPORTATION

IDEAL ROAD RECONSTRUCTION
CROSS SECTIONS – IDEAL ROAD


SCALE: 1" = 10' H, 1" = 5' V | SHEET OF 125 SHEETS | STA.

F.A.S. RTE.	SECTION	COUNTY	TOTAL SHEETS	SHEET NO.
1084	20-00102-00-PV	CARROLL	217	150
		CONTRACT NO. 85761		
	ILLINOIS	FED. AID PROJECT		

85761

FINAL SURVEY	SURVEYED	BY	DATE
NOTE BOOK	PLOTTED		
NO.	TEMPLATE		
	AREAS		
	AREAS CHECKED		

ORIGINAL SURVEY	SURVEYED	BY	DATE
NOTE BOOK	PLOTTED		
NO.	TEMPLATE		
	AREAS		
	AREAS CHECKED		

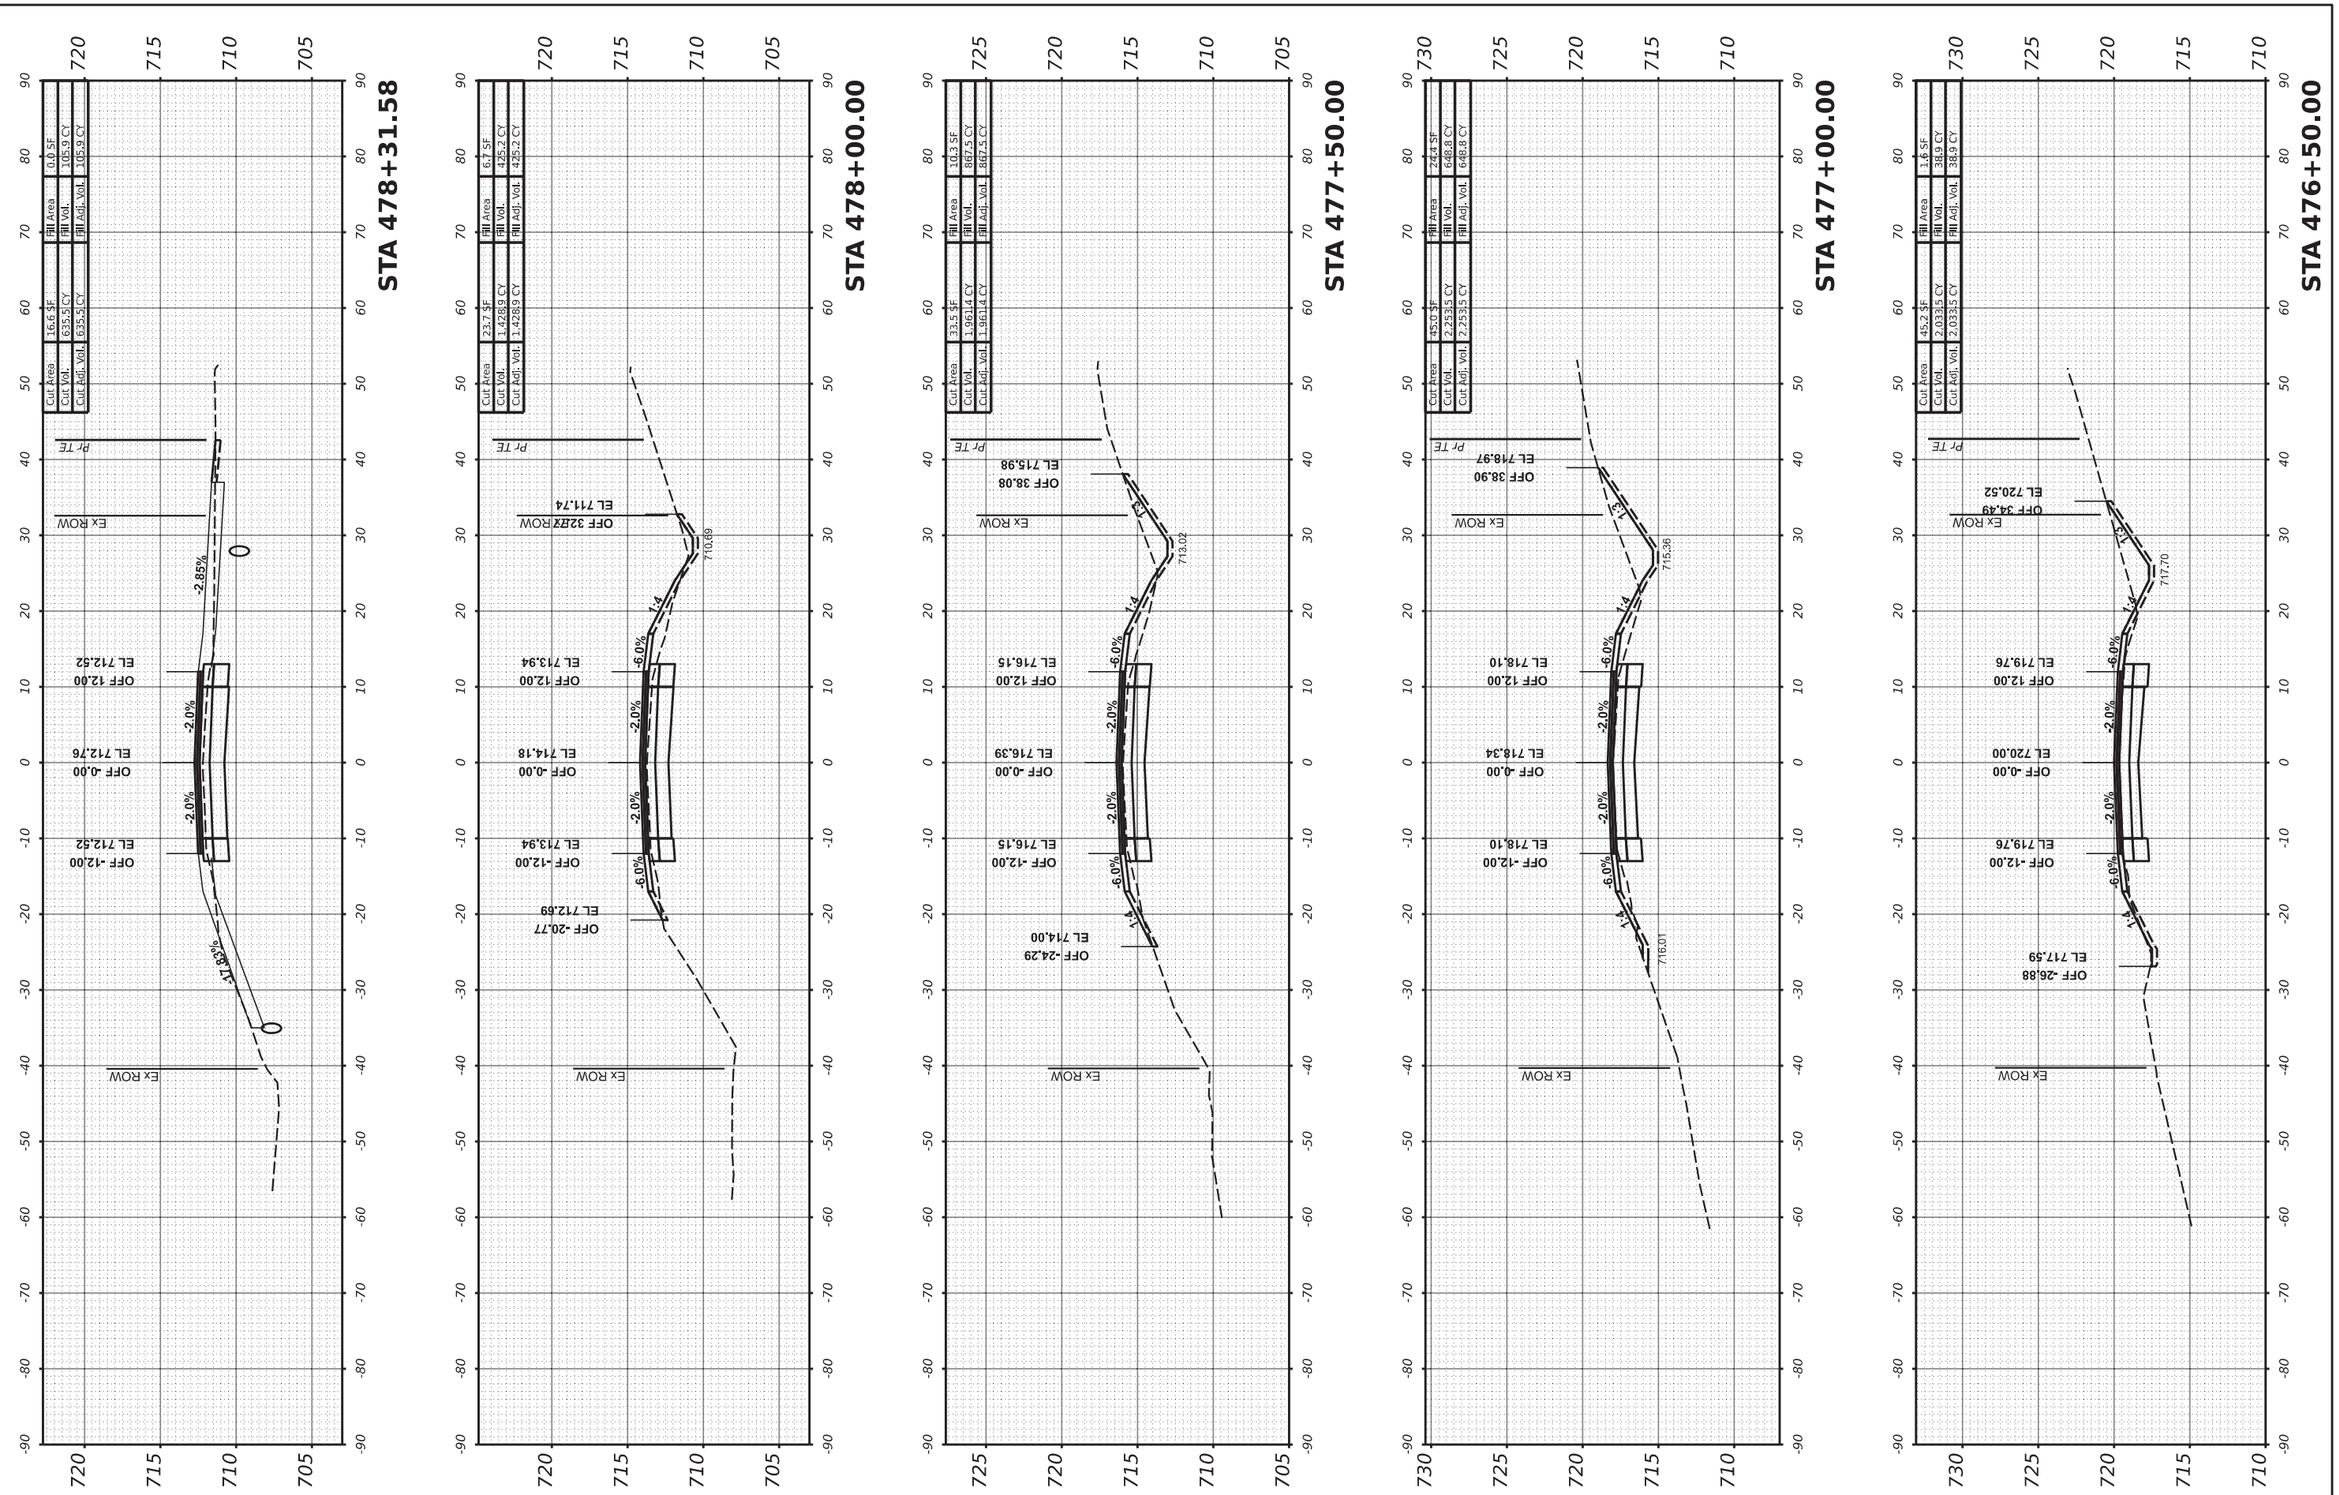

MODEL: PrCL-3 - 476+50.00 [Sheet]
FILE NAME: R:\Prj_County\7997 Carroll County - Ideal Road Reconstruction\CADD\CADD_Civil\Sheets\7997-SHT_X-Sect-Ideal-v3-04.dgn

USER NAME = dwozniarski	DESIGNED -		REVISED -
	DRAWN -		REVISED -
PLOT SCALE = 0.16666633 ' / in.	CHECKED -		REVISED -
PLOT DATE = 6/14/2024	DATE -	04/17/2024	REVISED -

STATE OF ILLINOIS
DEPARTMENT OF TRANSPORTATION

IDEAL ROAD RECONSTRUCTION
CROSS SECTIONS – IDEAL ROAD


SCALE: 1" = 10' H, 1" = 5' V | SHEET | OF 125 SHEETS | STA.

F.A.S. RTE.	SECTION	COUNTY	TOTAL SHEETS	SHEET NO.
1084	20-00102-00-PV	CARROLL	217	151
		CONTRACT NO. 85761		
	ILLINOIS	FED. AID PROJECT		

85761

FINAL SURVEY	SURVEYED	BY	DATE
NOTE BOOK	PLOTTED		
NO.	TEMPLATE		
	AREAS		
	AREAS CHECKED		

ORIGINAL SURVEY	SURVEYED	BY	DATE
NOTE BOOK	PLOTTED		
NO.	TEMPLATE		
	AREAS		
	AREAS CHECKED		

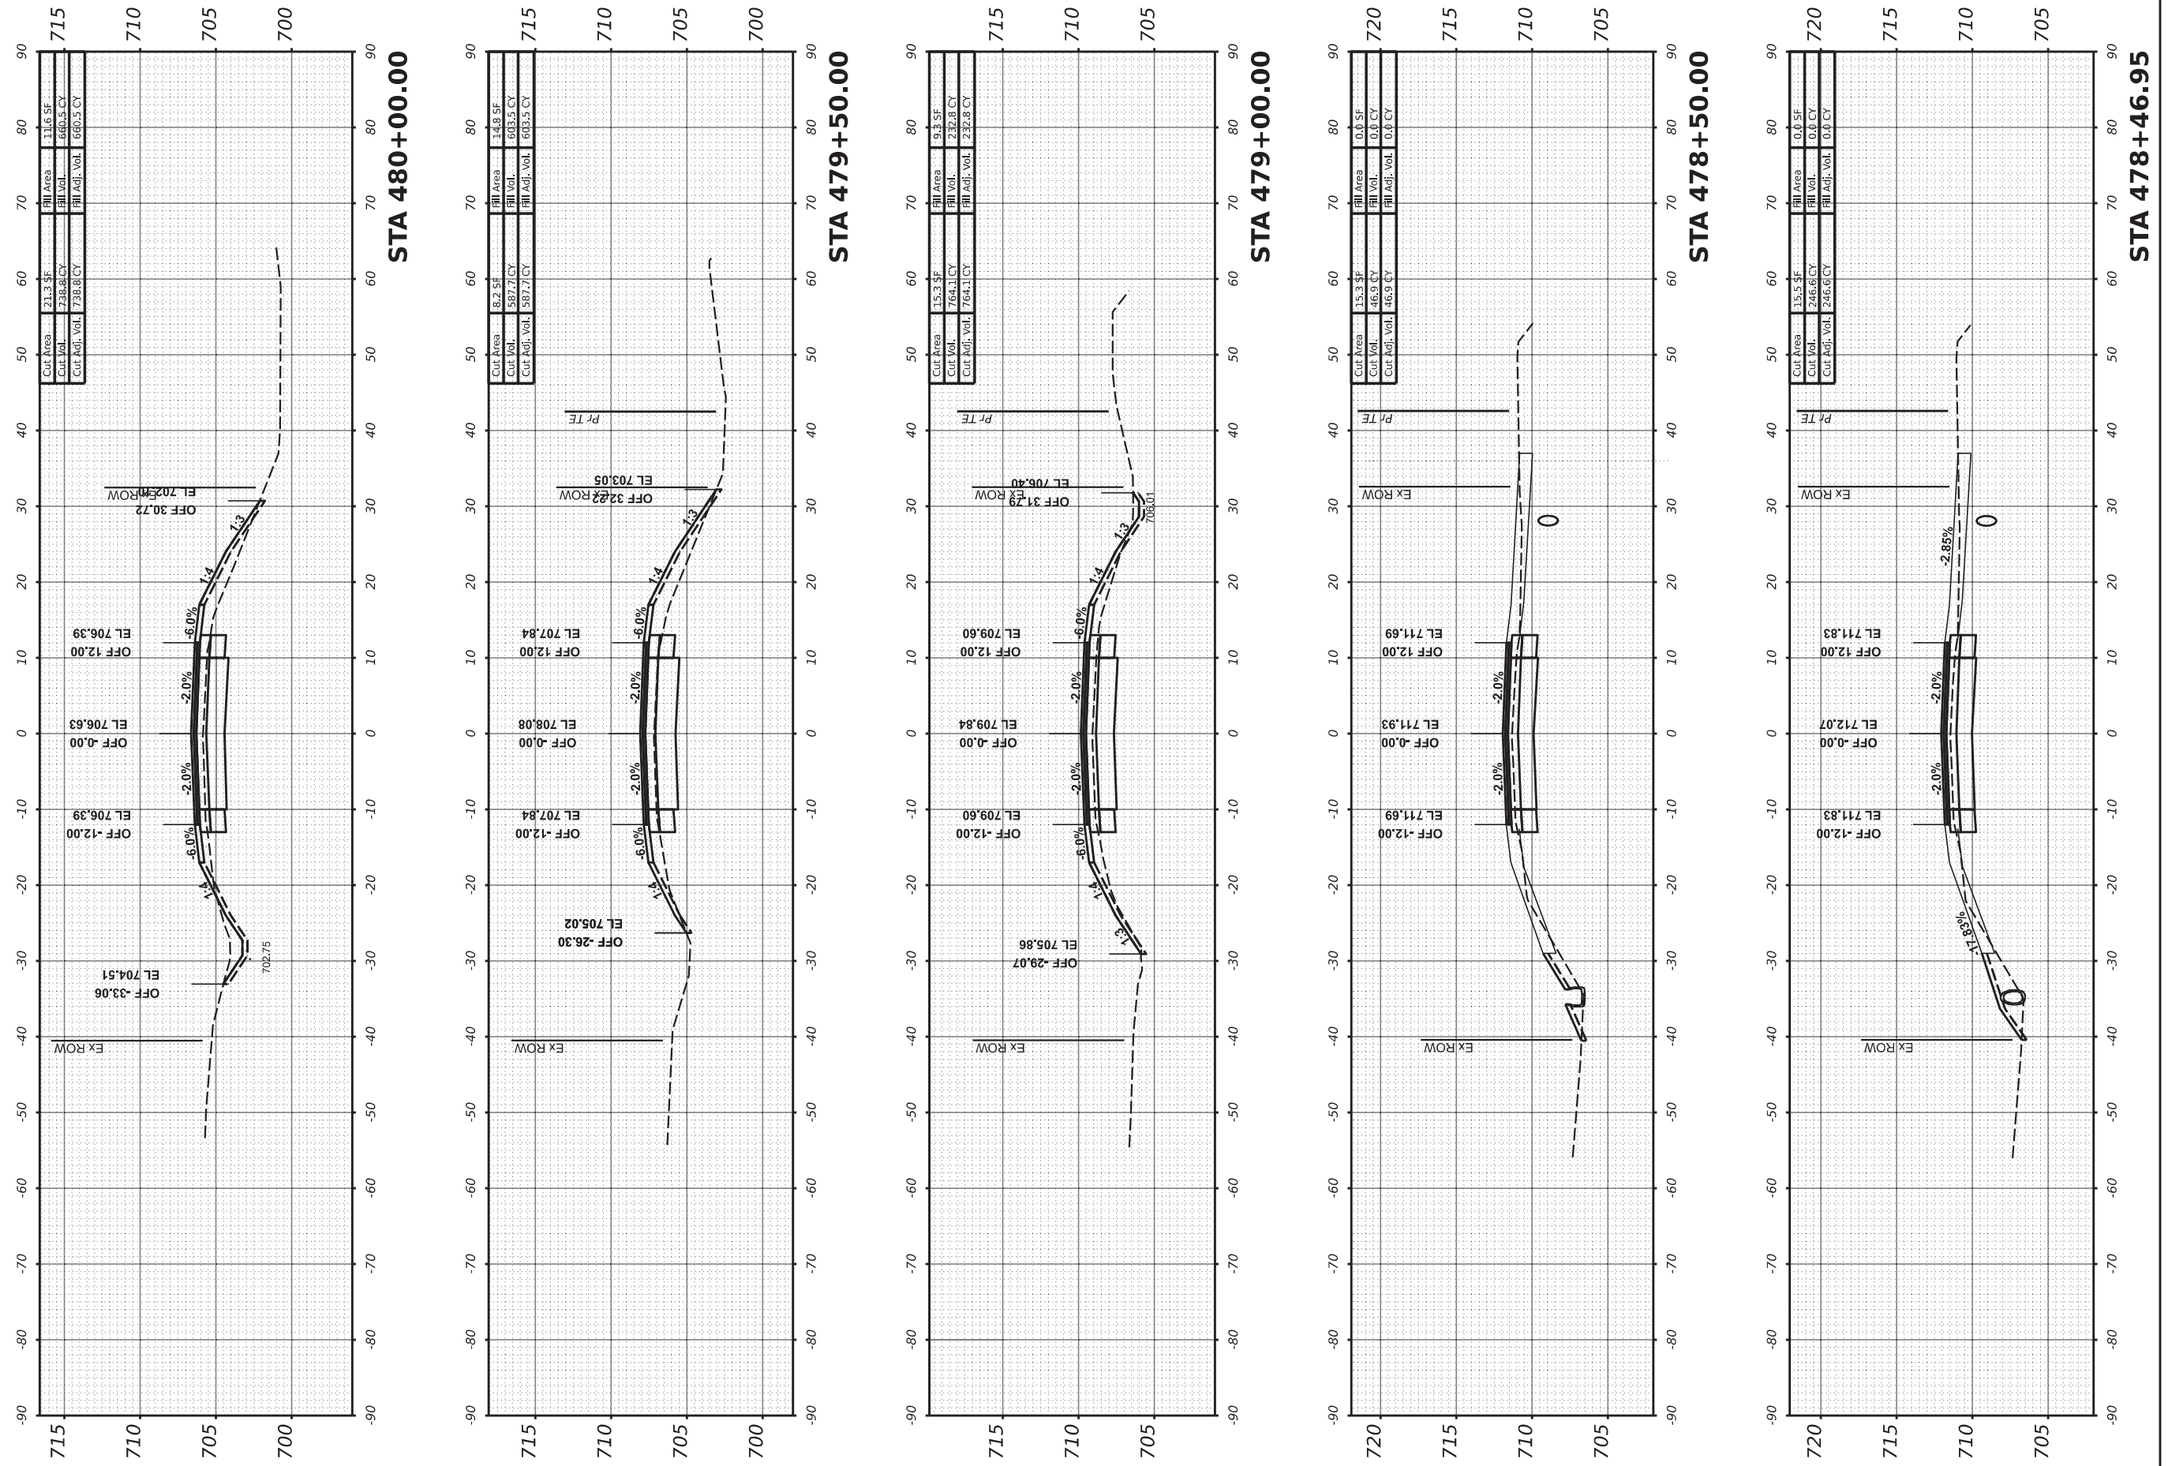

MODEL: PrCL-3 - 478+46.95 [Sheet]
FILE NAME: R:\Pr_County\7997 Carroll County - Ideal Road Reconstruction\CADD\CADD_Civil\Sheets\7997-SHT_X-Sect-Ideal-v3-04.dgn

USER NAME = dwozniarski	DESIGNED -	REVISED -	
	DRAWN -	REVISED -	
PLOT SCALE = 0.16666633 ' / in.	CHECKED -	REVISED -	
PLOT DATE = 6/14/2024	DATE - 04/17/2024	REVISED -	

STATE OF ILLINOIS
DEPARTMENT OF TRANSPORTATION

IDEAL ROAD RECONSTRUCTION
CROSS SECTIONS – IDEAL ROAD


SCALE: 1" = 10' H, 1" = 5' V | SHEET OF 125 SHEETS | STA.

F.A.S. RTE.	SECTION	COUNTY	TOTAL SHEETS	SHEET NO.
1084	20-00102-00-PV	CARROLL	217	152
		CONTRACT NO. 85761		
	ILLINOIS	FED. AID PROJECT		

85761

FINAL SURVEY		BY	DATE
NOTE BOOK	SURVEYED		
NO.	PLOTTED		
	TEMPLATE		
	AREAS		
	AREAS CHECKED		

ORIGINAL SURVEY		BY	DATE
NOTE BOOK	SURVEYED		
NO.	PLOTTED		
	TEMPLATE		
	AREAS		
	AREAS CHECKED		

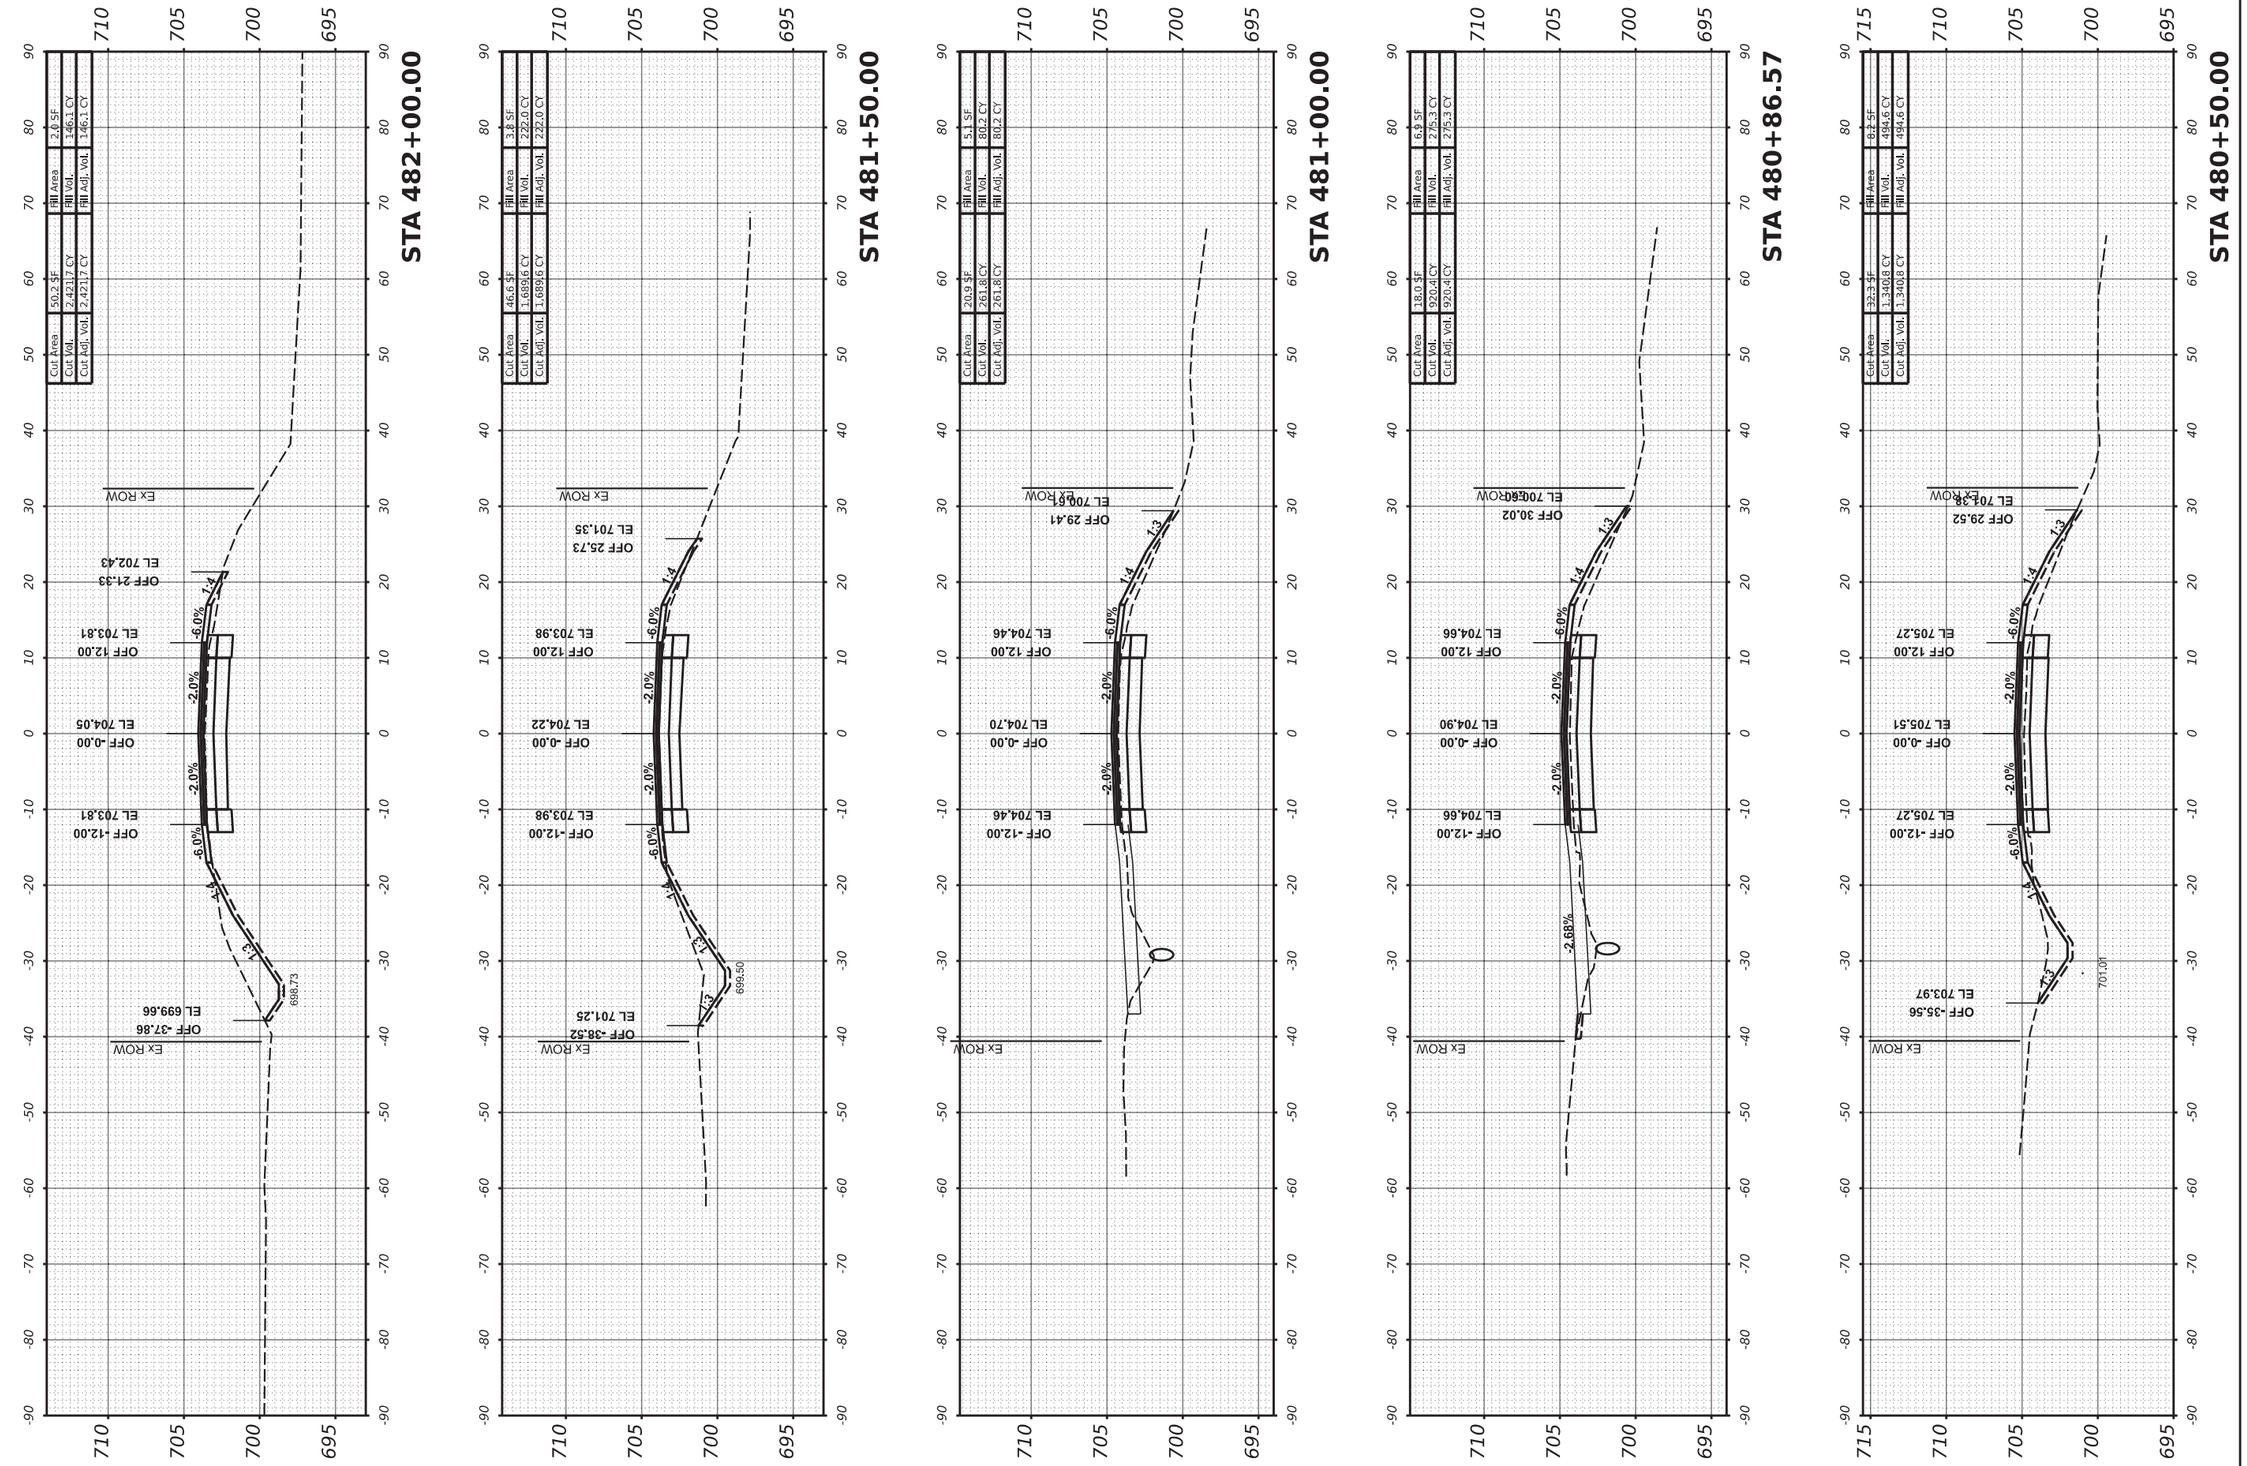

MODEL: PrCL-3 - 480+50.00 [Sheet]
FILE NAME: R:\Prj_County\7997 Carroll County - Ideal Road Reconstruction\CADD\CADD_Civil\Sheets\7997-SHT_X-Sect-Ideal-v3-04.dgn

USER NAME = dwozniarski	DESIGNED -	REVISED -	
	DRAWN -	REVISED -	
PLOT SCALE = 0.16666633 ' / in.	CHECKED -	REVISED -	
PLOT DATE = 6/14/2024	DATE - 04/17/2024	REVISED -	

STATE OF ILLINOIS
DEPARTMENT OF TRANSPORTATION

IDEAL ROAD RECONSTRUCTION
CROSS SECTIONS – IDEAL ROAD


SCALE: 1" = 10' H, 1" = 5' V | SHEET OF 125 SHEETS | STA.

F.A.S. RTE.	SECTION	COUNTY	TOTAL SHEETS	SHEET NO.
1084	20-00102-00-PV	CARROLL	217	153
		CONTRACT NO. 85761		
	ILLINOIS	FED. AID PROJECT		

85761

FINAL SURVEY	SURVEYED	BY	DATE
NOTE BOOK	PLOTTED		
NO.	TEMPLATE		
	AREAS		
	AREAS CHECKED		

ORIGINAL SURVEY	SURVEYED	BY	DATE
NOTE BOOK	PLOTTED		
NO.	TEMPLATE		
	AREAS		
	AREAS CHECKED		

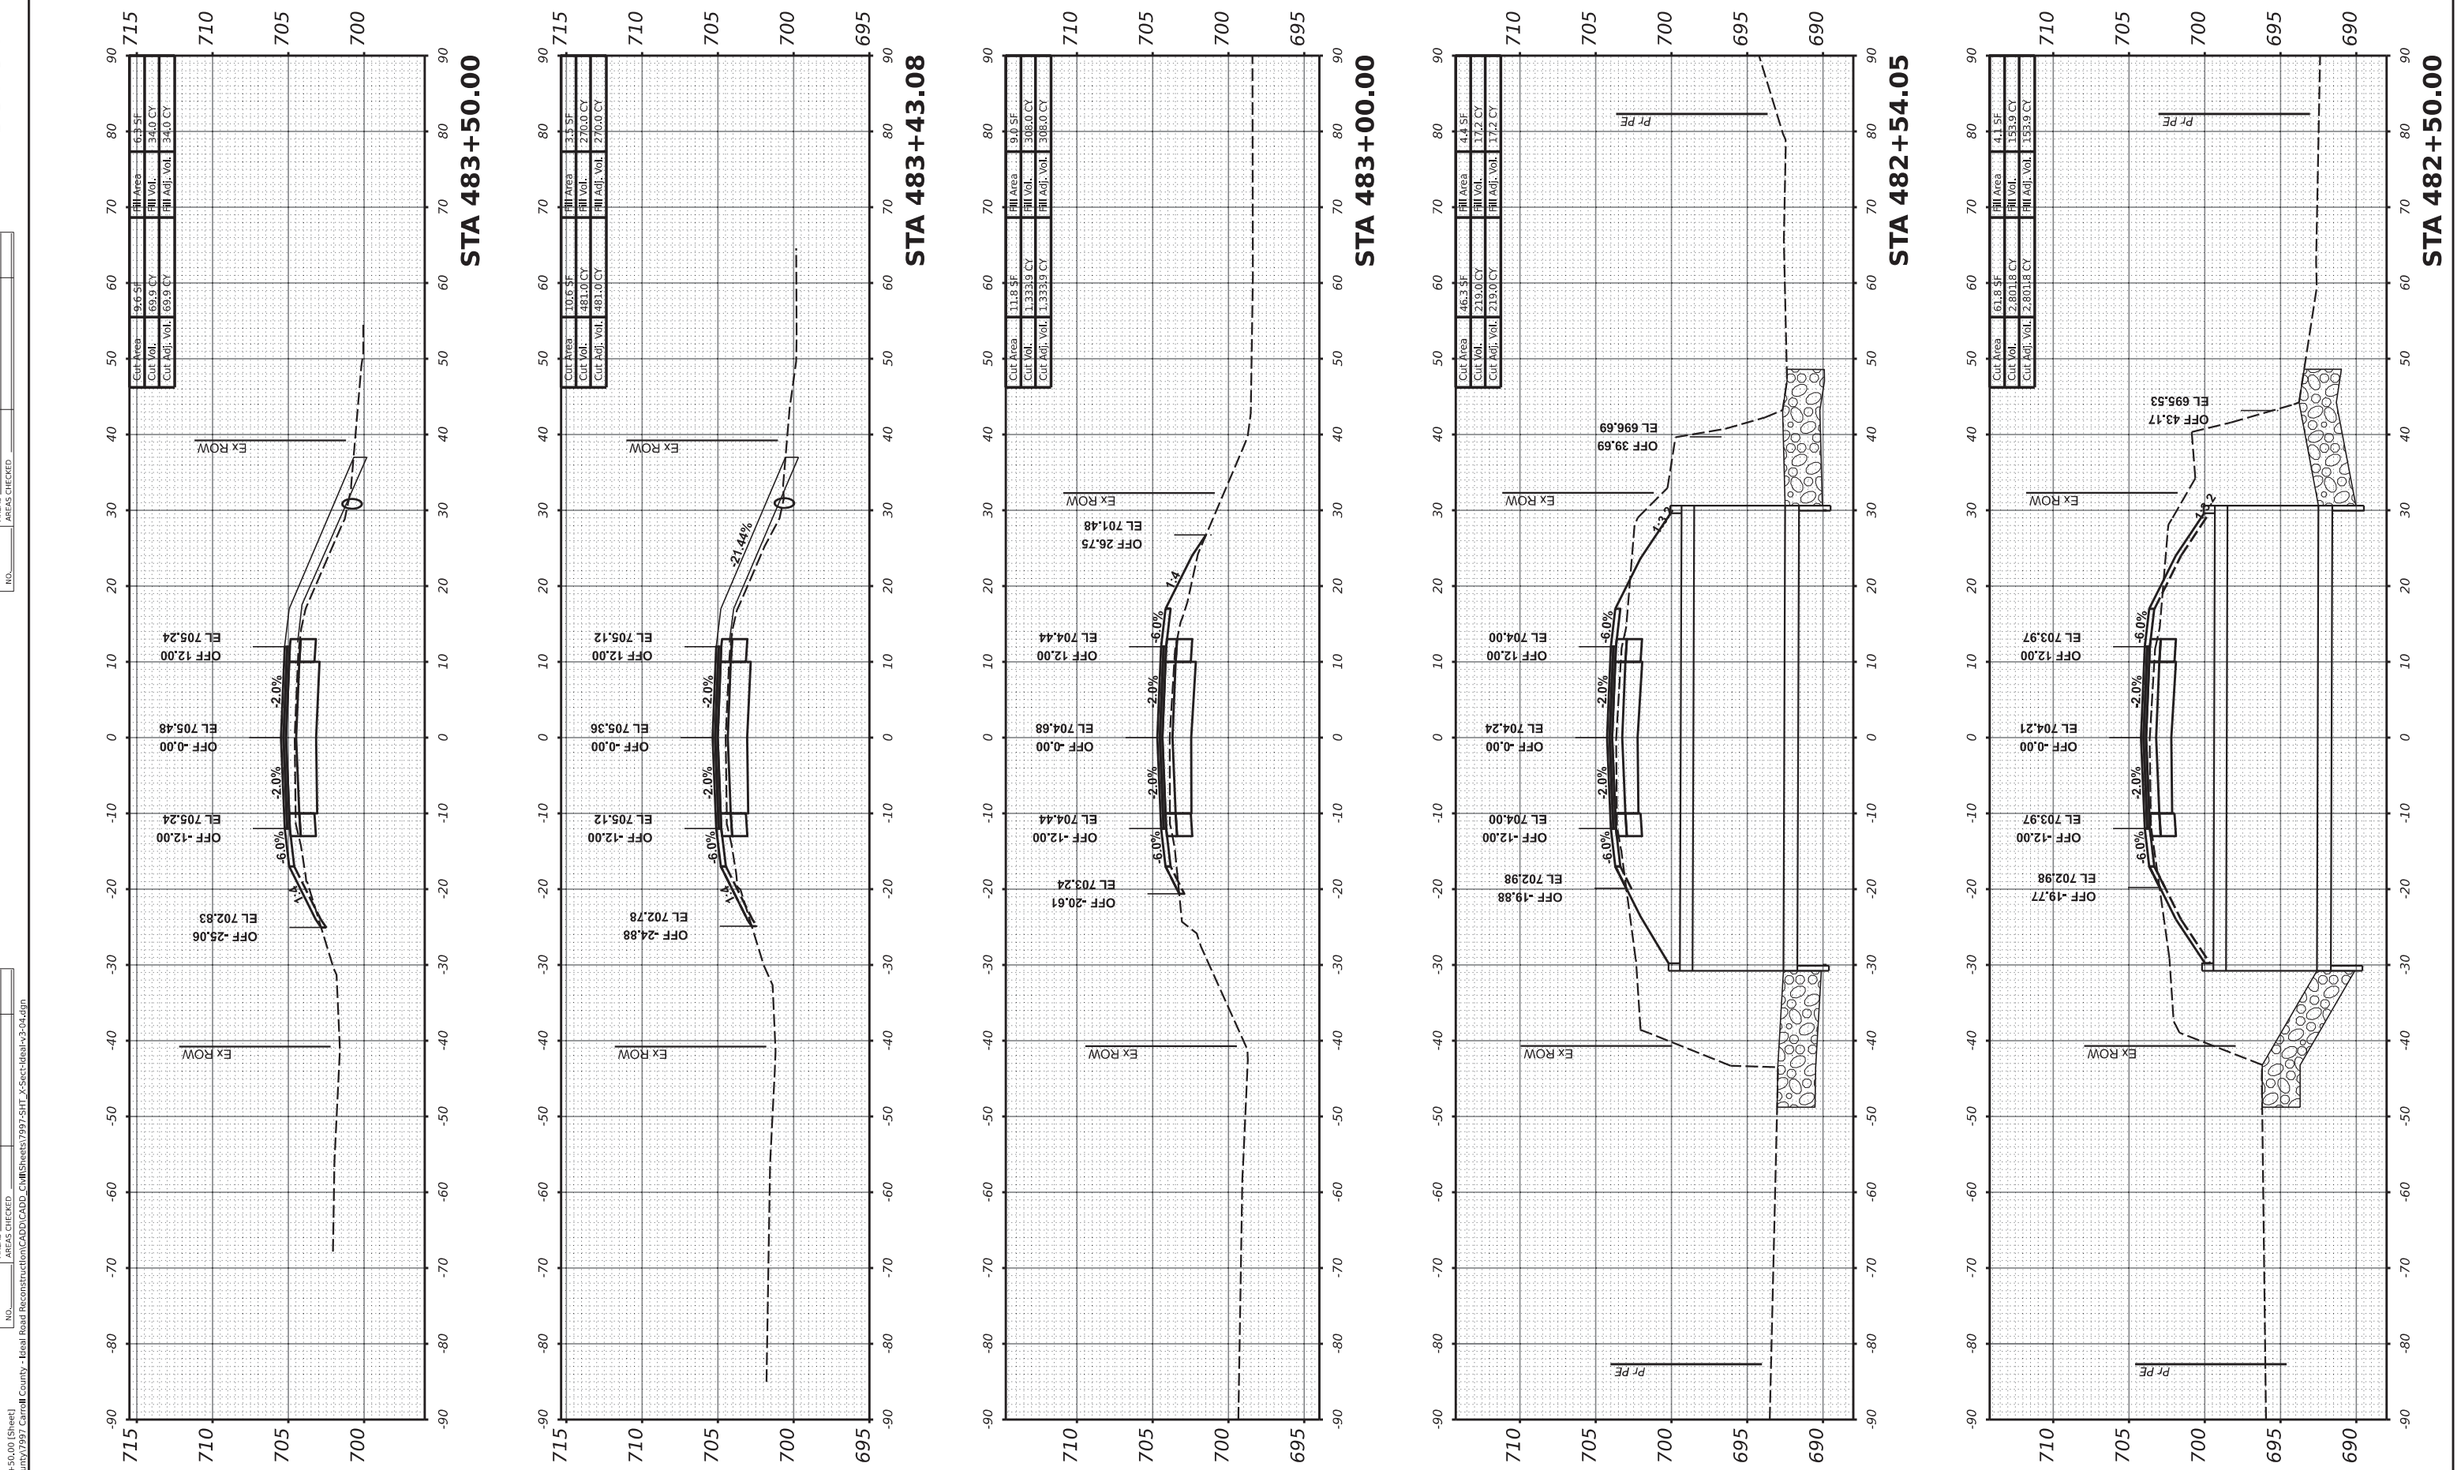

MODEL: PrCL-3 - 482+50.00 [Sheet]
FILE NAME: R:\Pr_County\7997 Carroll County - Ideal Road Reconstruction\CADD\CADD_Civil\Sheets\7997-ShT_X-Sect-Ideal-v3-04.dgn

USER NAME = dwozniarski	DESIGNED -		REVISED -
	DRAWN -		REVISED -
PLOT SCALE = 0.16666633 ' / in.	CHECKED -		REVISED -
PLOT DATE = 6/14/2024	DATE -	04/17/2024	REVISED -

STATE OF ILLINOIS
DEPARTMENT OF TRANSPORTATION

IDEAL ROAD RECONSTRUCTION
CROSS SECTIONS – IDEAL ROAD


SCALE: 1" = 10' H, 1" = 5' V | SHEET OF 125 SHEETS | STA.

F.A.S. RTE.	SECTION	COUNTY	TOTAL SHEETS	SHEET NO.
1084	20-00102-00-PV	CARROLL	217	154
		CONTRACT NO. 85761		
	ILLINOIS	FED. AID PROJECT		

85761

FINAL SURVEY	SURVEYED	BY	DATE
NOTE BOOK	PLOTTED		
NO.	TEMPLATE		
	AREAS		
	AREAS CHECKED		

ORIGINAL SURVEY	SURVEYED	BY	DATE
NOTE BOOK	PLOTTED		
NO.	TEMPLATE		
	AREAS		
	AREAS CHECKED		

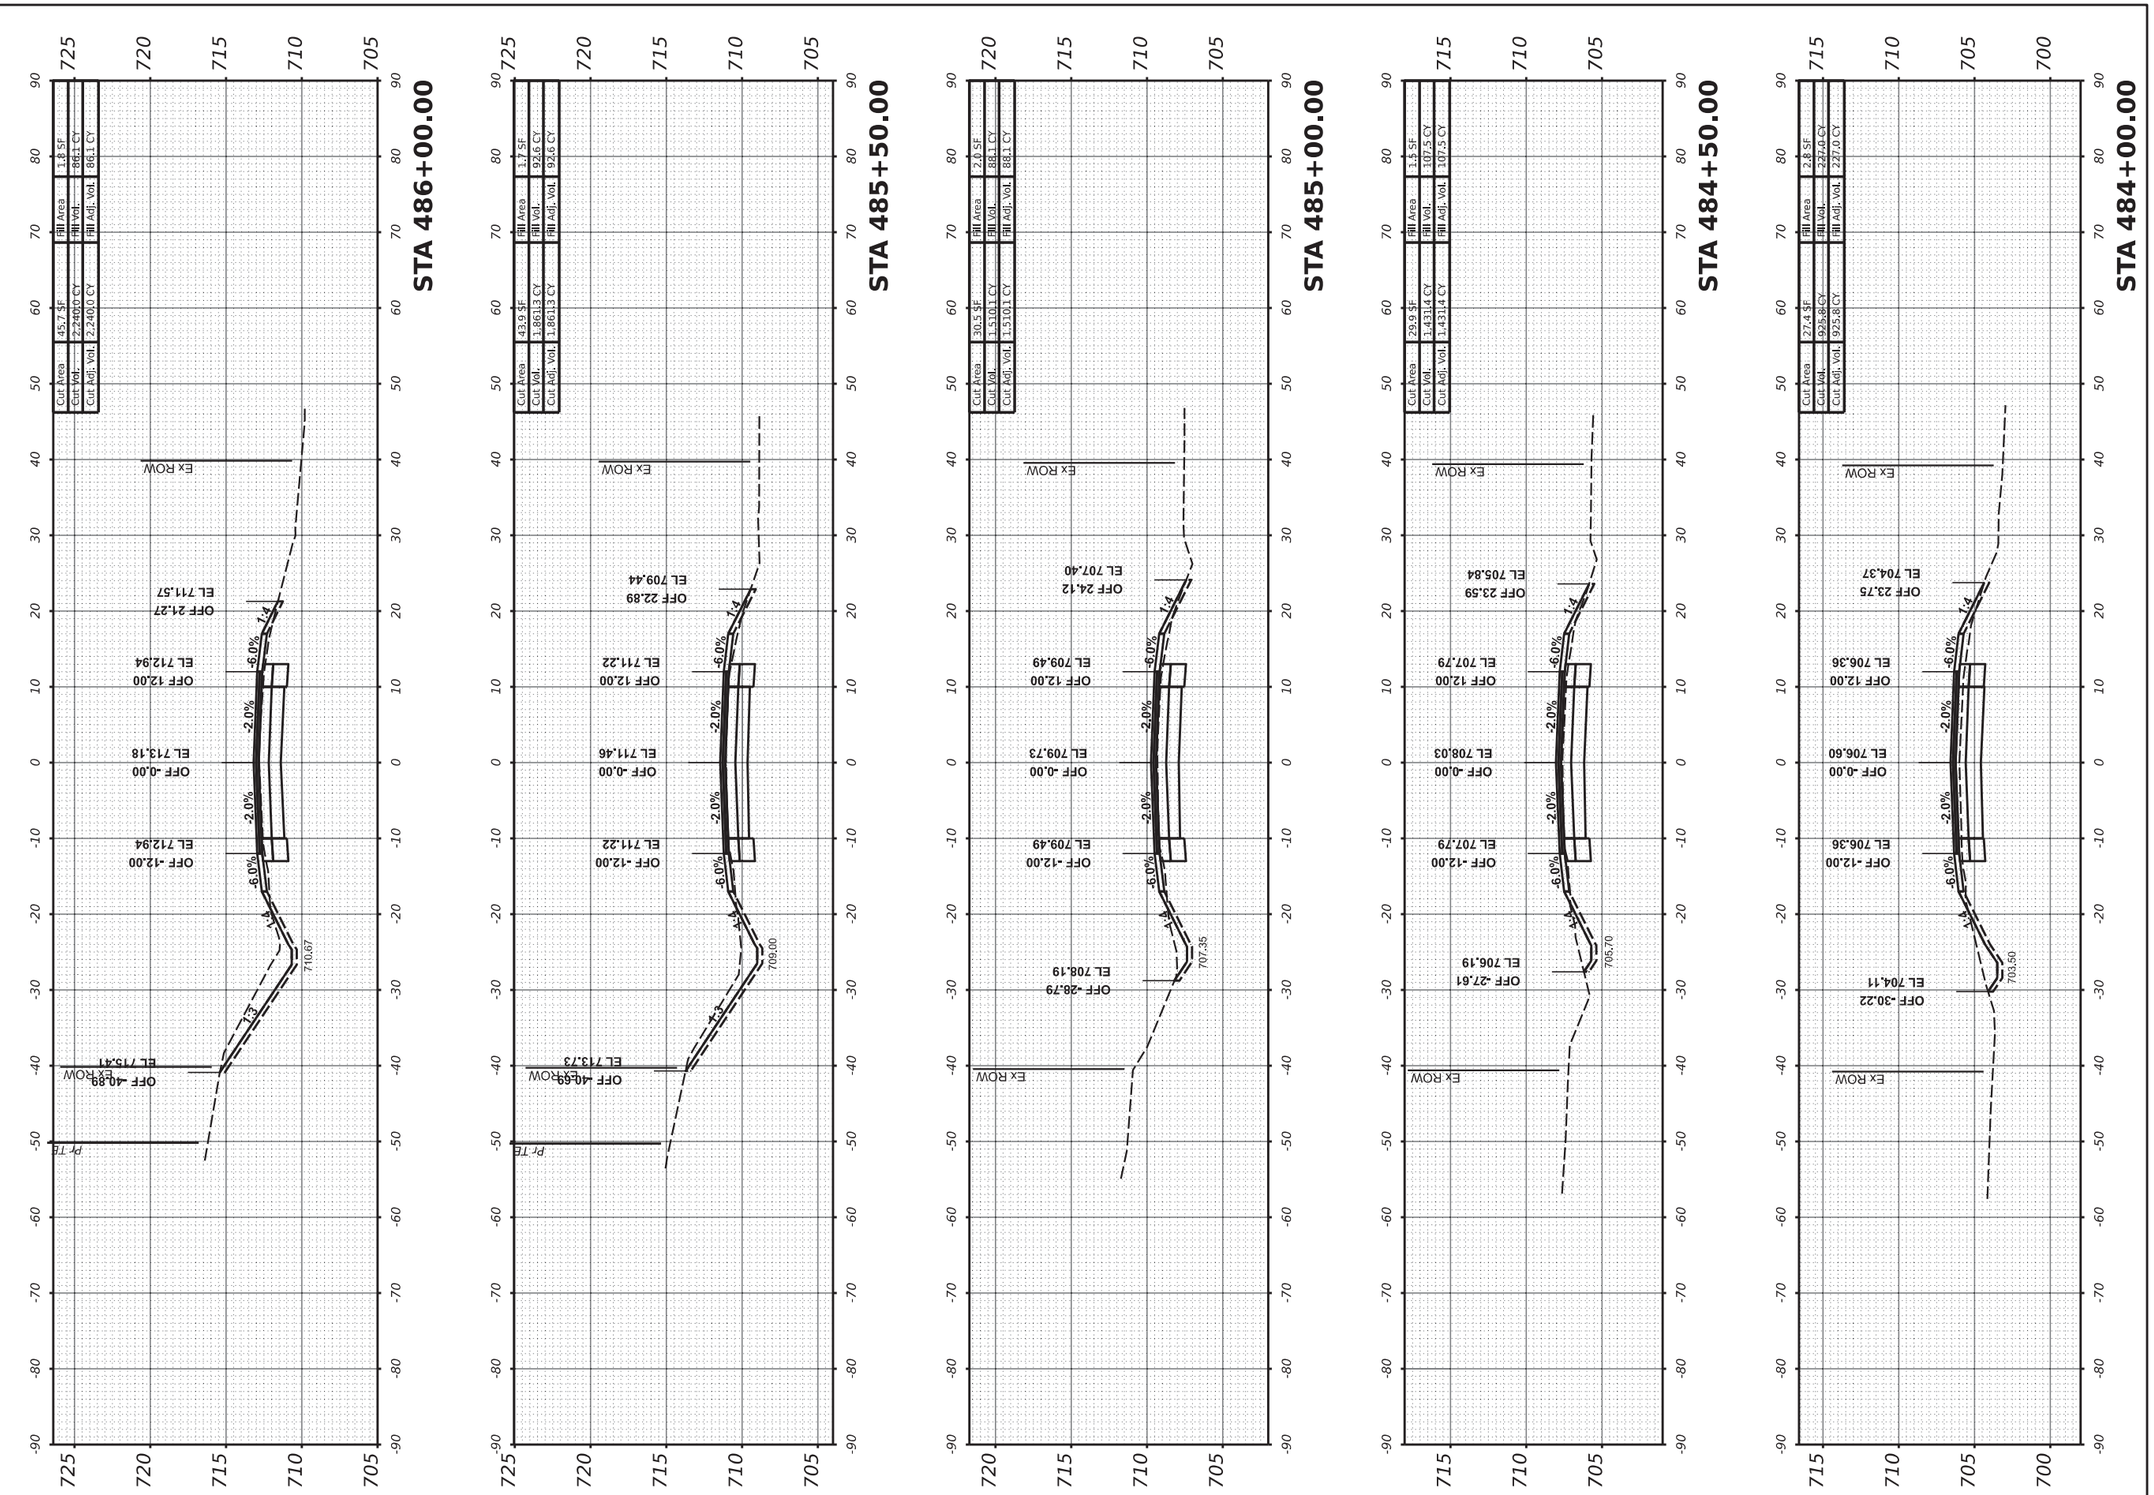

USER NAME = dwozniarski	DESIGNED -	REVISED -	
	DRAWN -	REVISED -	
PLOT SCALE = 0.16666633 ' / in.	CHECKED -	REVISED -	
PLOT DATE = 6/14/2024	DATE - 04/17/2024	REVISED -	

STATE OF ILLINOIS
DEPARTMENT OF TRANSPORTATION

IDEAL ROAD RECONSTRUCTION
CROSS SECTIONS – IDEAL ROAD

SCALE: 1" = 10' H, 1" = 5' V | SHEET OF 125 SHEETS | STA.

F.A.S. RTE.	SECTION	COUNTY	TOTAL SHEETS	SHEET NO.
1084	20-00102-00-PV	CARROLL	217	155
		CONTRACT NO. 85761		
	ILLINOIS	FED. AID PROJECT		


MODEL: PrCL-3 - 484+00.00 [Sheet]
FILE NAME: R:\Prj_County\7997 Carroll County - Ideal Road Reconstruction\CADD\CADD_Civil\Sheets\7997-Shlt_X-Sect-Ideal-v3-04.dgn

85761

FINAL SURVEY	SURVEYED	BY	DATE
NOTE BOOK	PLOTTED		
NO.	TEMPLATE		
	AREAS		
	AREAS CHECKED		

ORIGINAL SURVEY	SURVEYED	BY	DATE
NOTE BOOK	PLOTTED		
NO.	TEMPLATE		
	AREAS		
	AREAS CHECKED		

MODEL: PrCL-3 - 486+50.00 [Sheet]
FILE NAME: R:\Prl_County\7997 Carroll County - Ideal Road Reconstruction\CADD\CADD_Civil\Sheets\7997-SHT_X-Sect-Ideal-v3-04.dgn

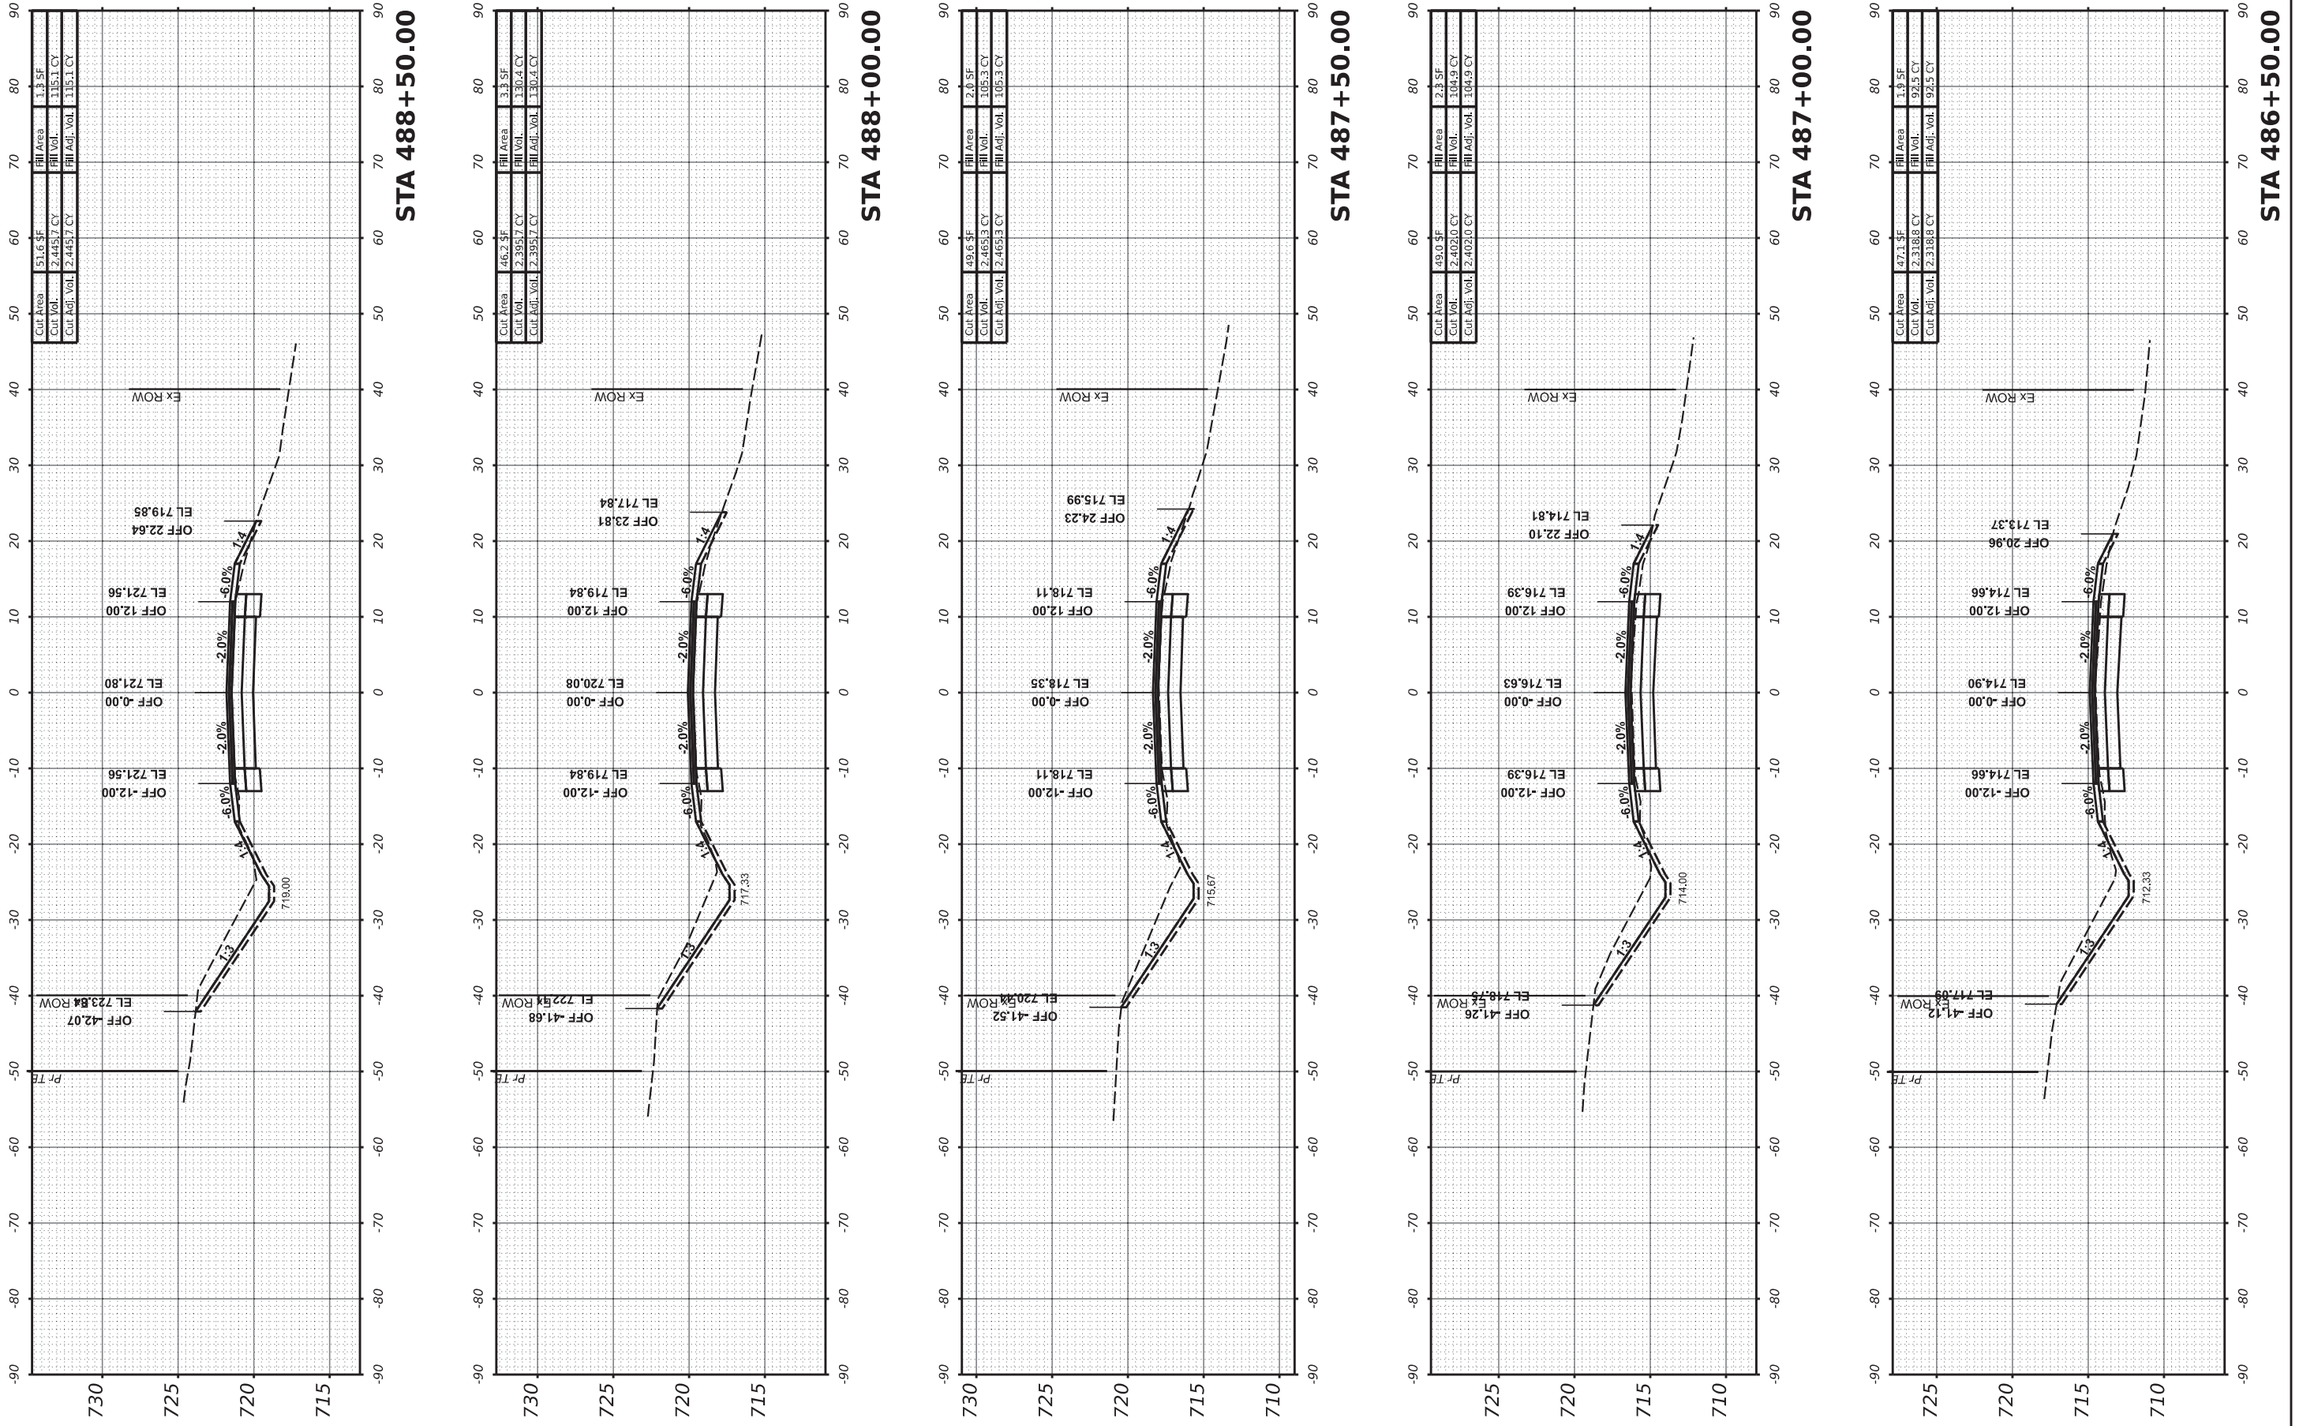

USER NAME = dwozniarski	DESIGNED -		REVISED -
	DRAWN -		REVISED -
PLOT SCALE = 0.16666633 ' / in.	CHECKED -		REVISED -
PLOT DATE = 6/14/2024	DATE -	04/17/2024	REVISED -

STATE OF ILLINOIS
DEPARTMENT OF TRANSPORTATION

IDEAL ROAD RECONSTRUCTION
CROSS SECTIONS – IDEAL ROAD


SCALE: 1" = 10' H, 1" = 5' V | SHEET | OF 125 SHEETS | STA.

F.A.S. RTE.	SECTION	COUNTY	TOTAL SHEETS	SHEET NO.
1084	20-00102-00-PV	CARROLL	217	156
		CONTRACT NO. 85761		
		ILLINOIS	FED. AID PROJECT	

85761

FINAL SURVEY	SURVEYED	BY	DATE
NOTE BOOK	PLOTTED		
NO.	TEMPLATE		
	AREAS		
	AREAS CHECKED		

ORIGINAL SURVEY	SURVEYED	BY	DATE
NOTE BOOK	PLOTTED		
NO.	TEMPLATE		
	AREAS		
	AREAS CHECKED		

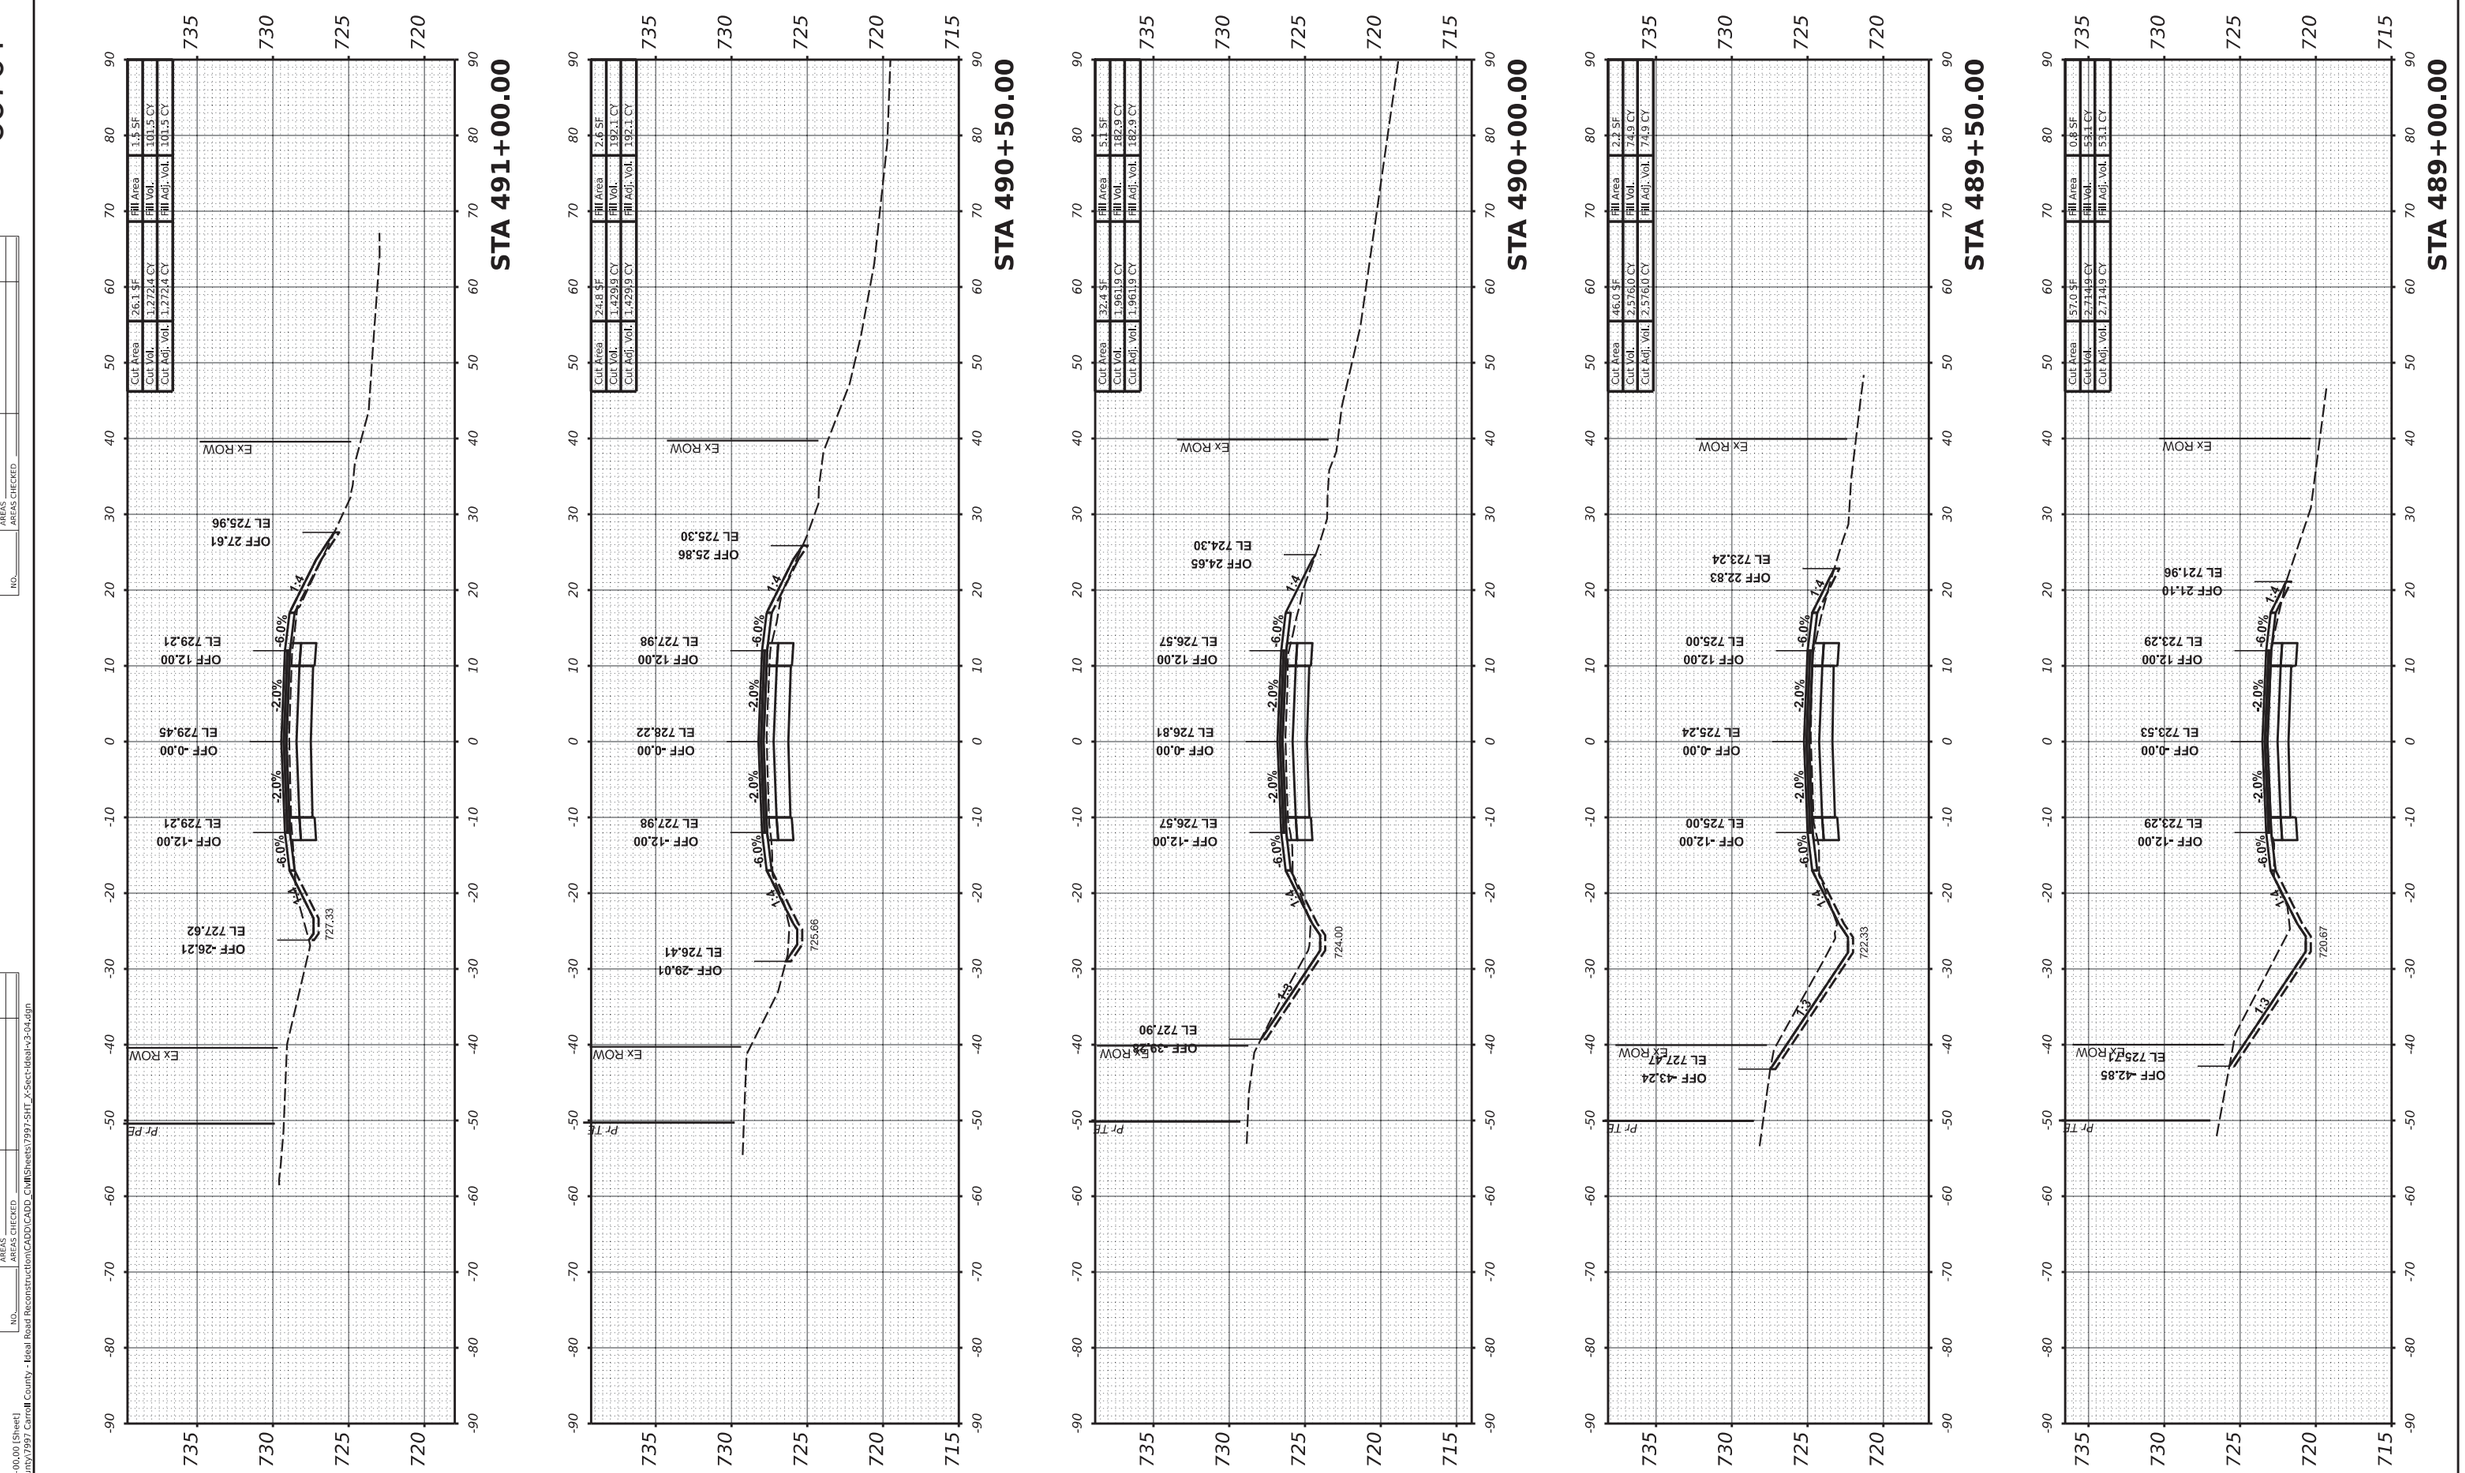

MODEL: PrCL-3 - 489+00.00 [Sheet]
FILE NAME: R:\Pr_County\7997 Carroll County - Ideal Road Reconstruction\CADD\CADD_Civil\Sheets\7997-SHT_XSect-Ideal-v3-04.dgn

USER NAME = dwozniarski	DESIGNED -	REVISED -	
	DRAWN -	REVISED -	
PLOT SCALE = 0.16666633 ' / in.	CHECKED -	REVISED -	
PLOT DATE = 6/14/2024	DATE - 04/17/2024	REVISED -	

STATE OF ILLINOIS
DEPARTMENT OF TRANSPORTATION

IDEAL ROAD RECONSTRUCTION
CROSS SECTIONS – IDEAL ROAD


SCALE: 1" = 10' H, 1" = 5' V | SHEET OF 125 SHEETS | STA.

F.A.S. RTE.	SECTION	COUNTY	TOTAL SHEETS	SHEET NO.
1084	20-00102-00-PV	CARROLL	217	157
		CONTRACT NO. 85761		
	ILLINOIS	FED. AID PROJECT		

85761

FINAL SURVEY		BY	DATE
NOTE BOOK	SURVEYED		
NO.	PLOTTED		
	TEMPLATE		
	AREAS		
	AREAS CHECKED		

ORIGINAL SURVEY		BY	DATE
NOTE BOOK	SURVEYED		
NO.	PLOTTED		
	TEMPLATE		
	AREAS		
	AREAS CHECKED		

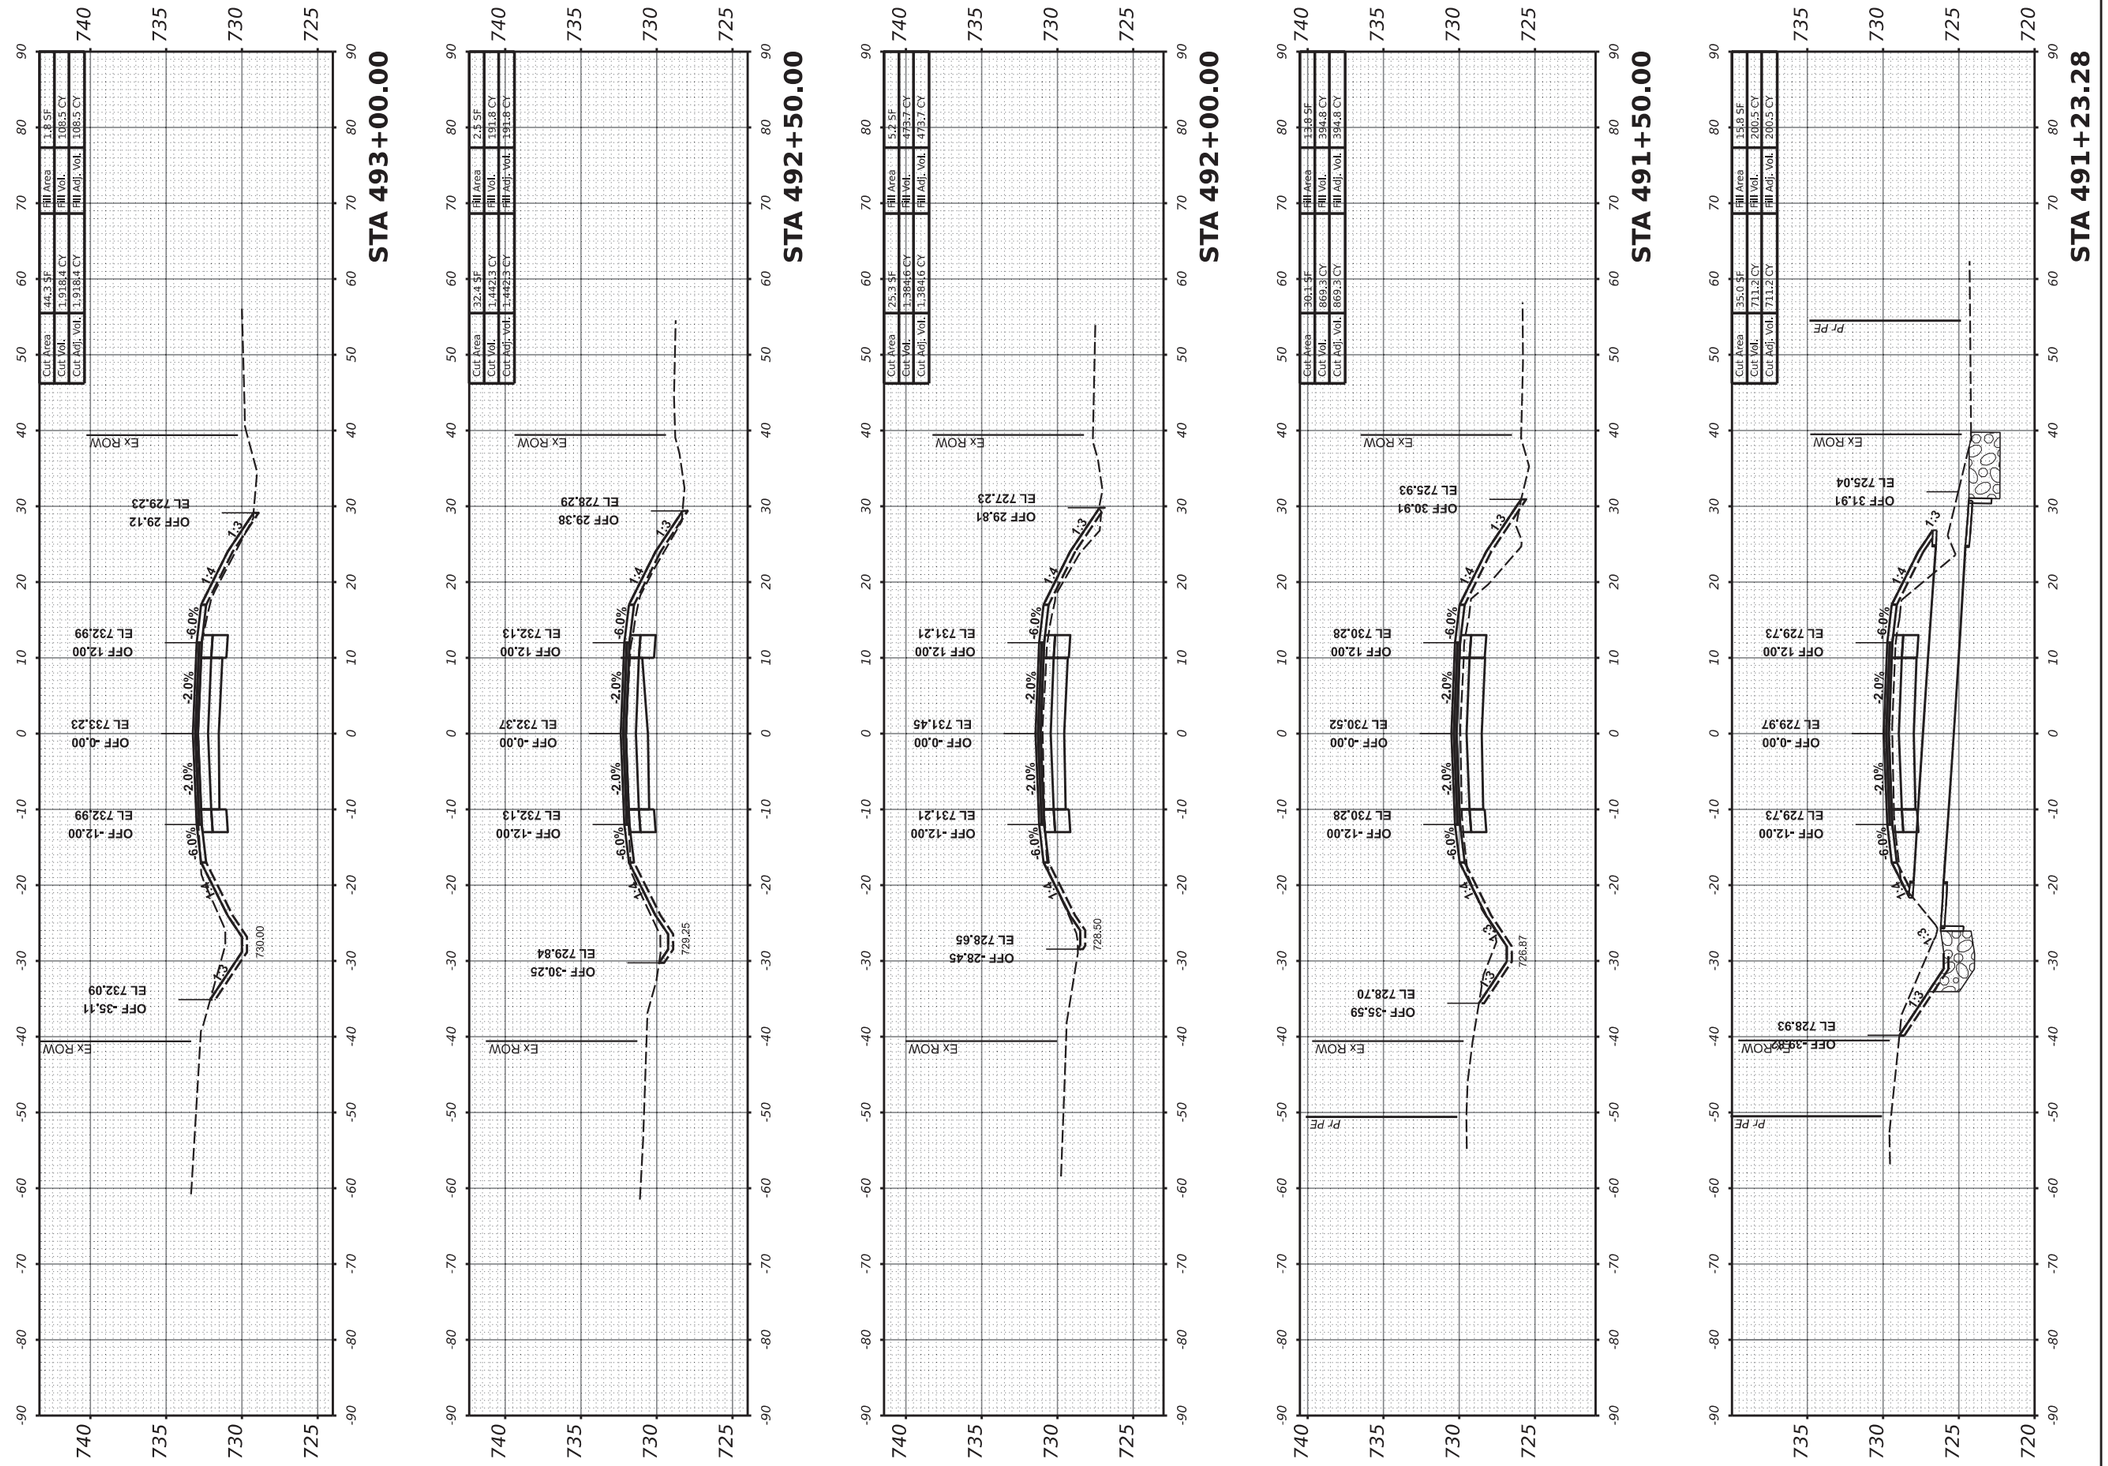

USER NAME = dwozniarski	DESIGNED -	REVISED -	
	DRAWN -	REVISED -	
PLOT SCALE = 0.16666633 ' / in.	CHECKED -	REVISED -	
PLOT DATE = 6/14/2024	DATE - 04/17/2024	REVISED -	

STATE OF ILLINOIS
DEPARTMENT OF TRANSPORTATION

IDEAL ROAD RECONSTRUCTION
CROSS SECTIONS – IDEAL ROAD

SCALE: 1" = 10' H, 1" = 5' V | SHEET OF 125 SHEETS | STA.

F.A.S. RTE.	SECTION	COUNTY	TOTAL SHEETS	SHEET NO.
1084	20-00102-00-PV	CARROLL	217	158
		CONTRACT NO. 85761		
	ILLINOIS	FED. AID PROJECT		


MODEL: PrCL-3 - 491+23.28 [Sheet]
FILE NAME: R:\Pr_County\7997 Carroll County - Ideal Road Reconstruction\CADD\CADD_Civil\Sheets\7997-SHT_X-Sect-Ideal-v3-04.dgn

85761

FINAL SURVEY	SURVEYED	BY	DATE
NOTE BOOK	PLOTTED		
NO.	TEMPLATE		
	AREAS		
	AREAS CHECKED		

ORIGINAL SURVEY	SURVEYED	BY	DATE
NOTE BOOK	PLOTTED		
NO.	TEMPLATE		
	AREAS		
	AREAS CHECKED		

MODEL: PrCL-3 - 493+50.00 [Sheet]
FILE NAME: R:\PrL_County\7997 Carroll County - Ideal Road Reconstruction\CADD\CADD_Civil\Sheets\7997-SHT_X-Sect-Ideal-v3-04.dgn

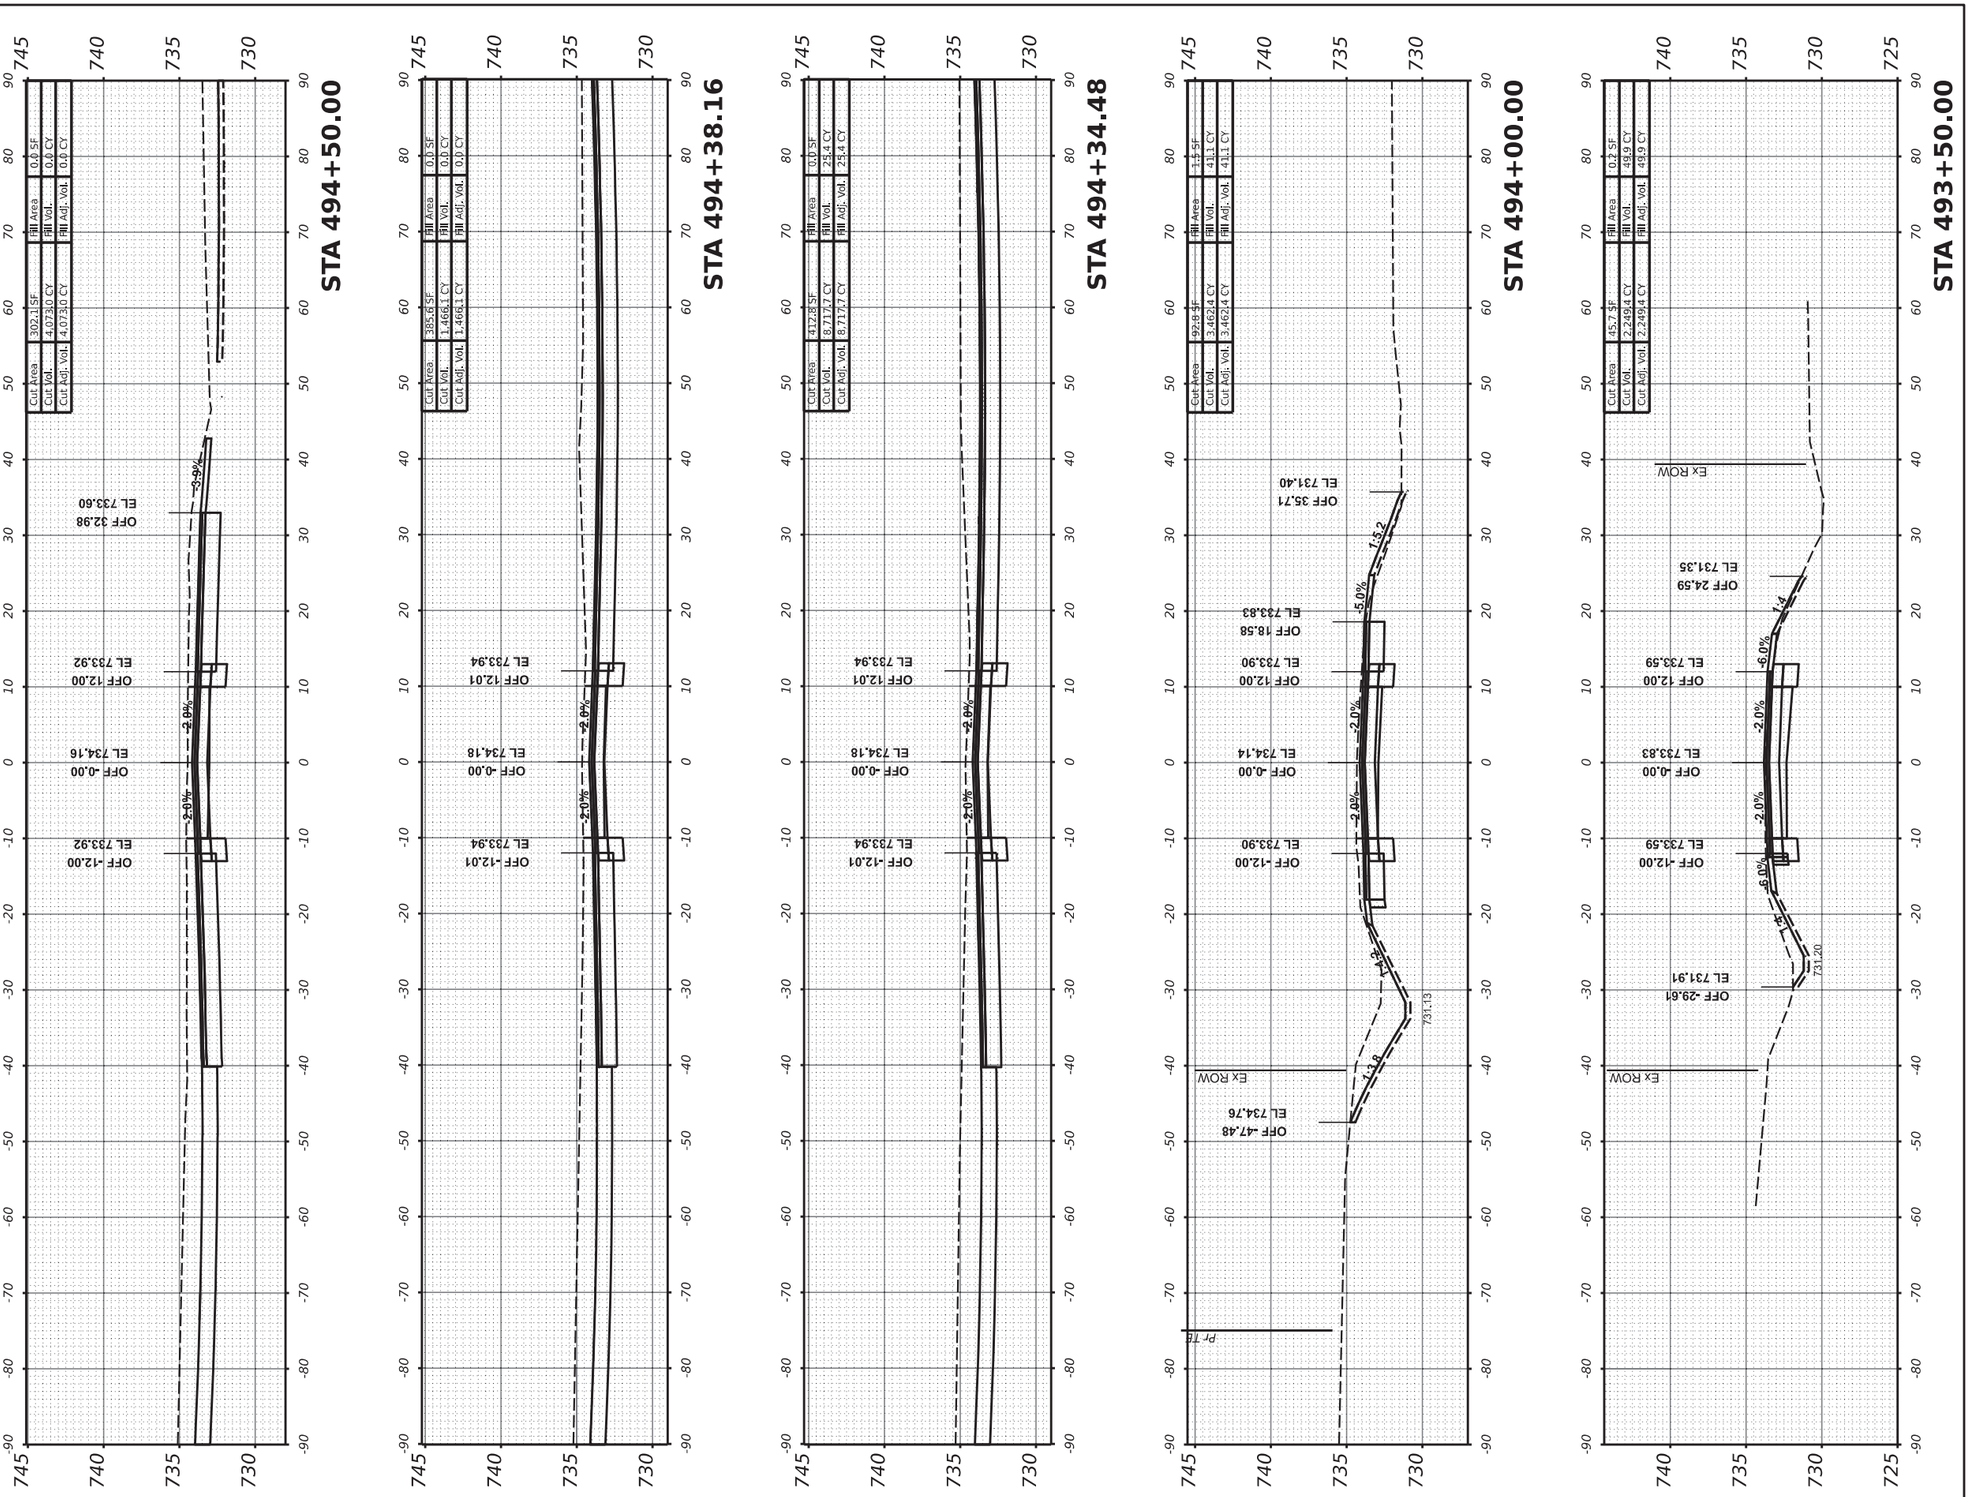


USER NAME = dwozniarski	DESIGNED -	REVISED -	**STATE OF ILLINOIS**	**IDEAL ROAD RECONSTRUCTION**	F.A.S. RTE. 1084
	DRAWN -	REVISED -	**DEPARTMENT OF TRANSPORTATION**	**CROSS SECTIONS – IDEAL ROAD**	SECTION 20-00102-00-PV
PLOT SCALE = 0.16666633 ' / in.	CHECKED -	REVISED -		SCALE: 1" = 10' H, 1" = 5' V	COUNTY CARROLL
PLOT DATE = 6/14/2024	DATE - 04/17/2024	REVISED -		SHEET OF 125 SHEETS STA.	TOTAL SHEETS 217
					SHEET NO. 159
					CONTRACT NO. 85761
					ILLINOIS FED. AID PROJECT

85761

FINAL SURVEY		BY	DATE
NOTE BOOK	SURVEYED		
NO.	PLOTTED		
	TEMPLATE		
	AREAS		
	AREAS CHECKED		

ORIGINAL SURVEY		BY	DATE
NOTE BOOK	SURVEYED		
NO.	PLOTTED		
	TEMPLATE		
	AREAS		
	AREAS CHECKED		

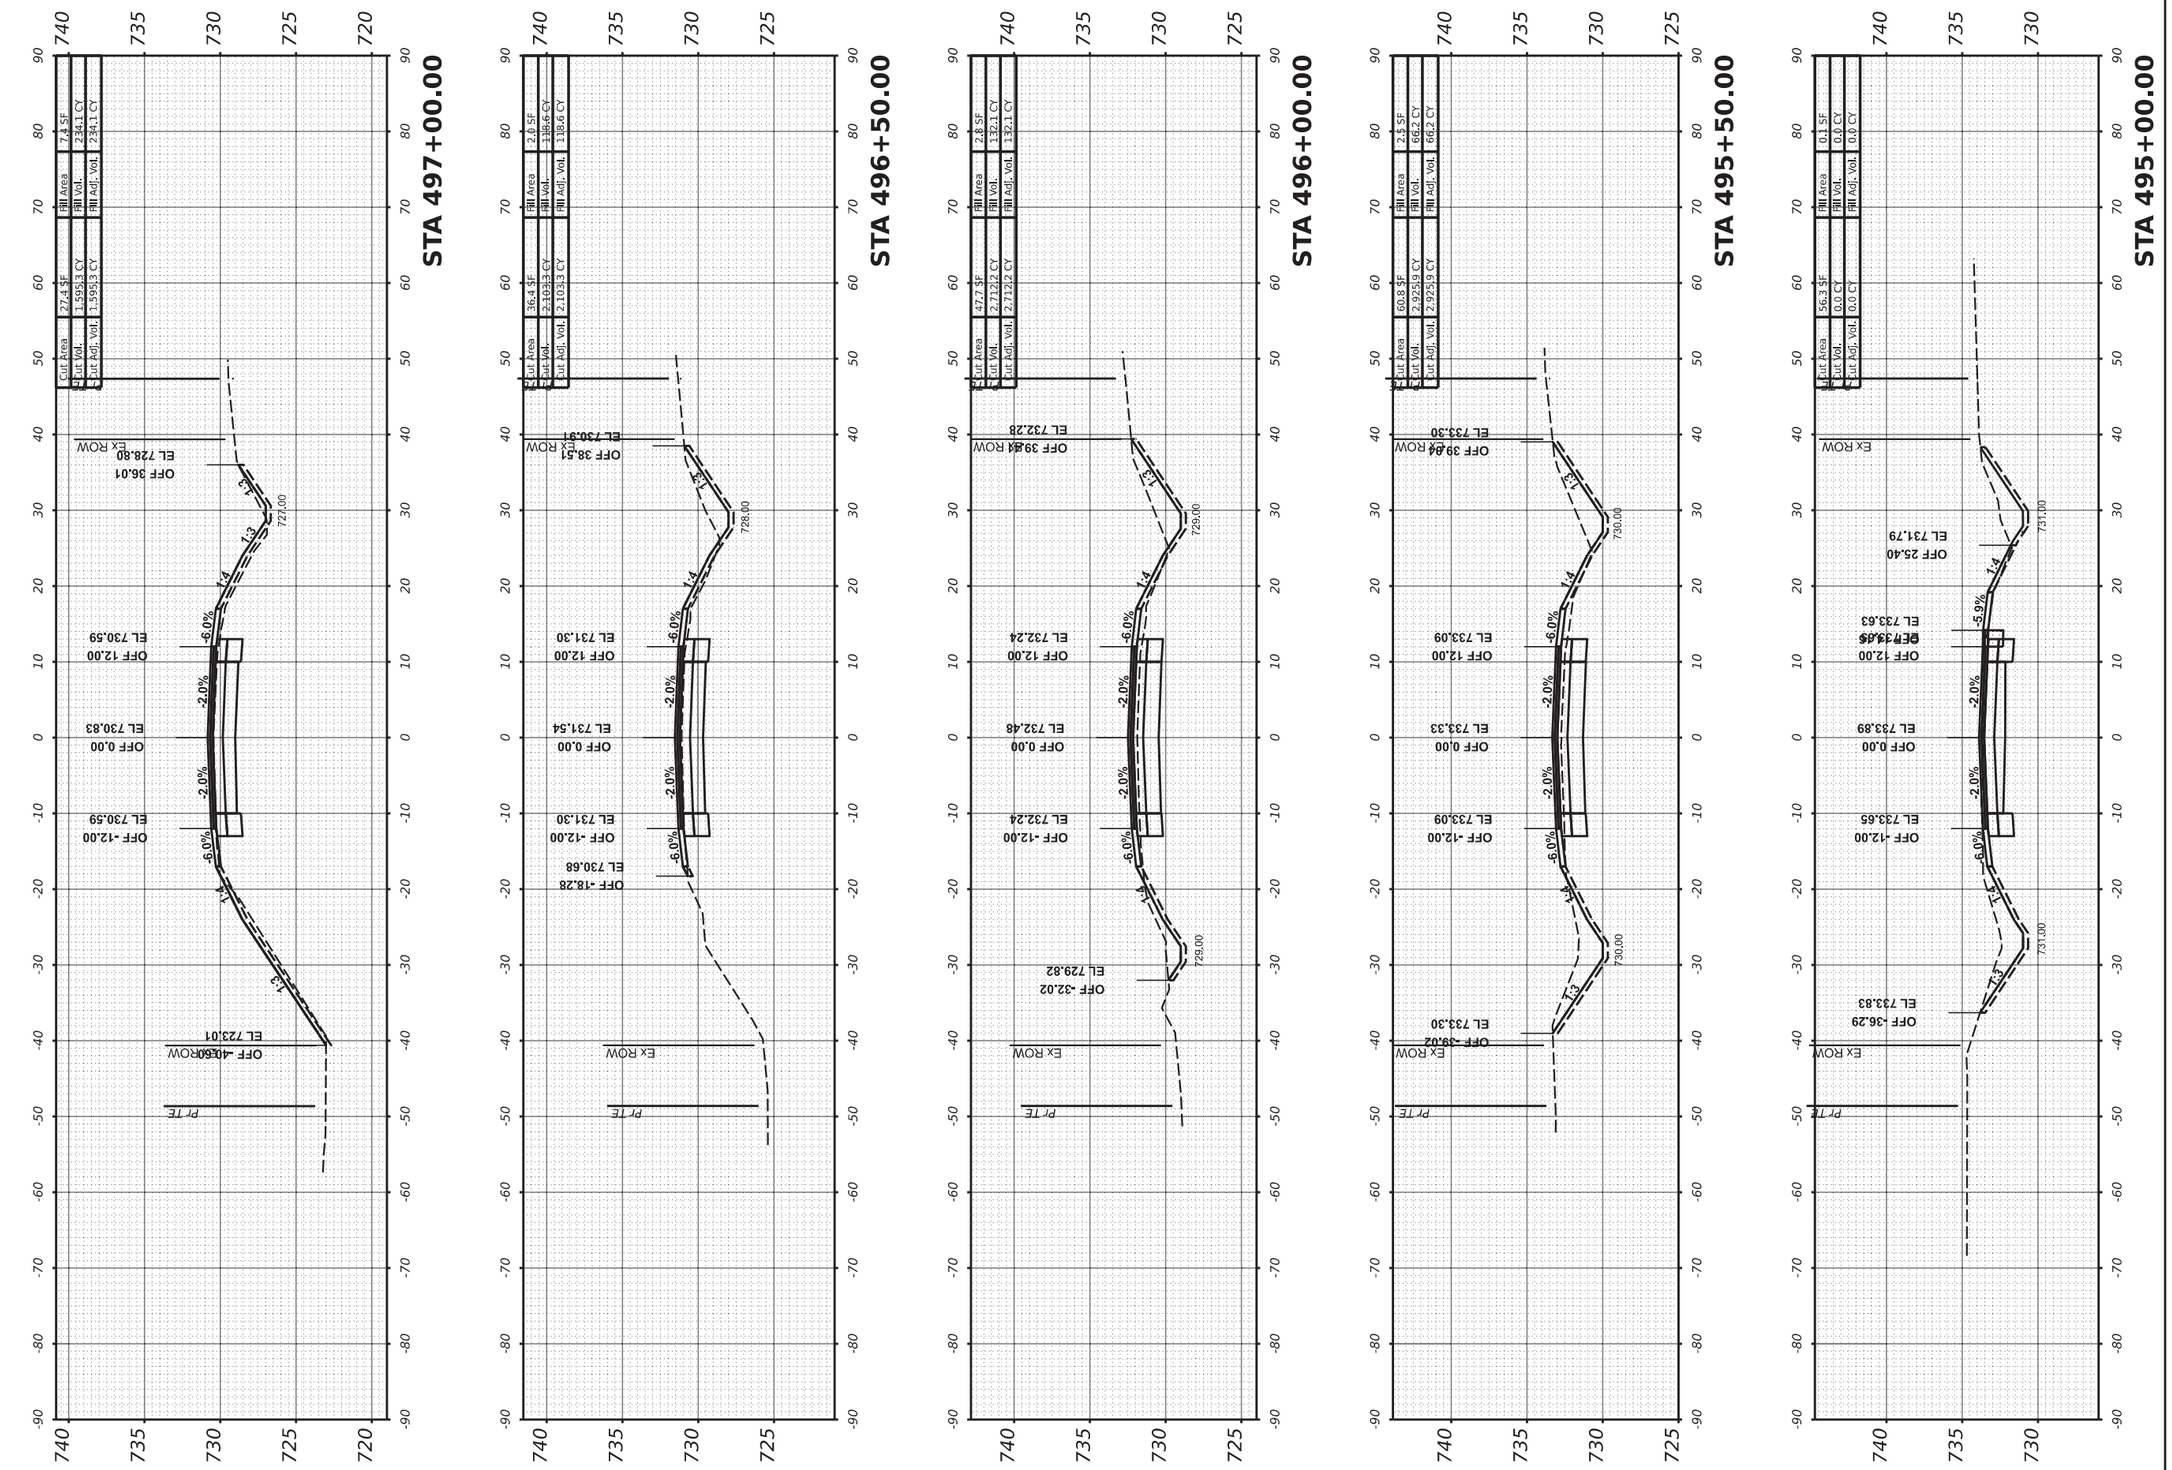

USER NAME = dwozniarski	DESIGNED -	REVISED -	
	DRAWN -	REVISED -	
PLOT SCALE = 0.16666633 ' / in.	CHECKED -	REVISED -	
PLOT DATE = 6/14/2024	DATE - 04/17/2024	REVISED -	

STATE OF ILLINOIS
DEPARTMENT OF TRANSPORTATION

IDEAL ROAD RECONSTRUCTION
CROSS SECTIONS – IDEAL ROAD

SCALE: 1" = 10' H, 1" = 5' V | SHEET OF 125 SHEETS | STA.


F.A.S. RTE.	SECTION	COUNTY	TOTAL SHEETS	SHEET NO.
1084	20-00102-00-PV	CARROLL	217	160
		CONTRACT NO. 85761		
	ILLINOIS	FED. AID PROJECT		

MODEL: PrCL-3 - 495+00.00 [Sheet]
FILE NAME: R:\Pr_County\7997 Carroll County - Ideal Road Reconstruction\CADD\CADD_Civil\Sheets\7997-Sht_X-Sect-Ideal-v3-05.dgn

85761

FINAL SURVEY	SURVEYED	BY	DATE
NOTE BOOK	PLOTTED		
NO.	TEMPLATE		
	AREAS		
	AREAS CHECKED		

ORIGINAL SURVEY	SURVEYED	BY	DATE
NOTE BOOK	PLOTTED		
NO.	TEMPLATE		
	AREAS		
	AREAS CHECKED		

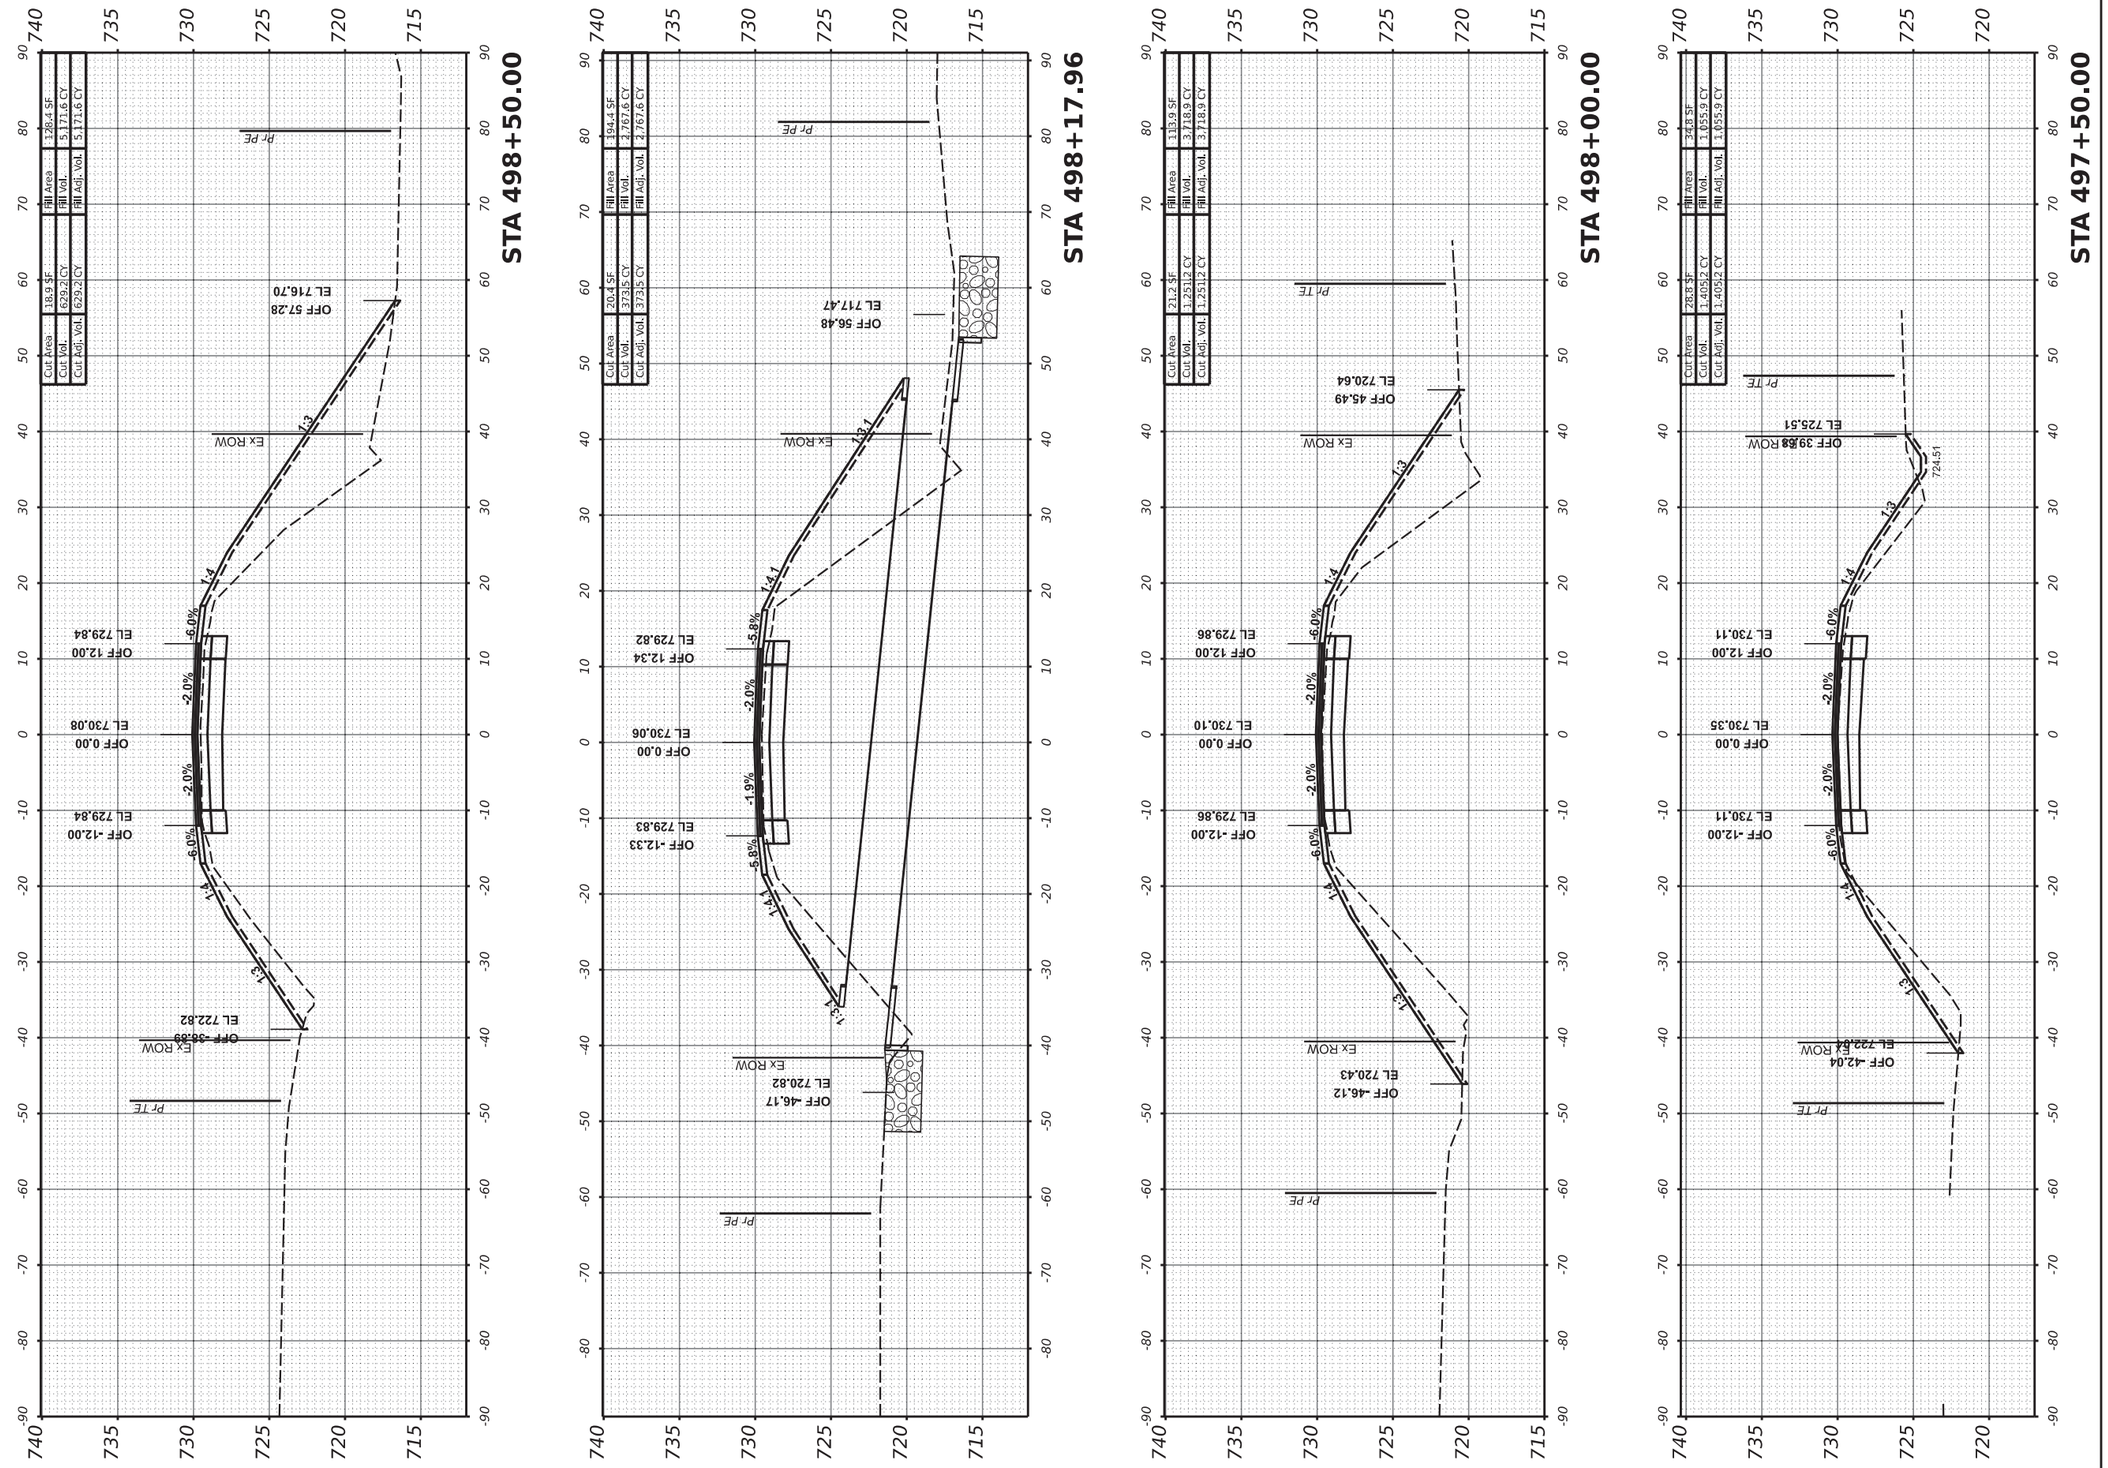

MODEL: PrCL-3 - 497+50.00 [Sheet]
FILE NAME: R:\Pr_County\7997 Carroll County - Ideal Road Reconstruction\CADD\CADD_CivilSheets\7997-SHT_X-Sect-Ideal-v3-05.dgn

USER NAME	= dwozniarski	DESIGNED	-	REVISED	-
		DRAWN	-	REVISED	-
PLOT SCALE	= 0.16666633 ' / in.	CHECKED	-	REVISED	-
PLOT DATE	= 6/14/2024	DATE	- 04/17/2024	REVISED	-

STATE OF ILLINOIS
DEPARTMENT OF TRANSPORTATION

IDEAL ROAD RECONSTRUCTION
CROSS SECTIONS – IDEAL ROAD


SCALE: 1" = 10' H, 1" = 5' V | SHEET OF 125 SHEETS | STA.

F.A.S. RTE.	SECTION	COUNTY	TOTAL SHEETS	SHEET NO.
1084	20-00102-00-PV	CARROLL	217	161
		CONTRACT NO. 85761		
	ILLINOIS	FED. AID PROJECT		

85761

FINAL SURVEY		BY	DATE
NOTE BOOK	SURVEYED		
NO.	PLOTTED		
	TEMPLATE		
	AREAS		
	AREAS CHECKED		

ORIGINAL SURVEY		BY	DATE
NOTE BOOK	SURVEYED		
NO.	PLOTTED		
	TEMPLATE		
	AREAS		
	AREAS CHECKED		

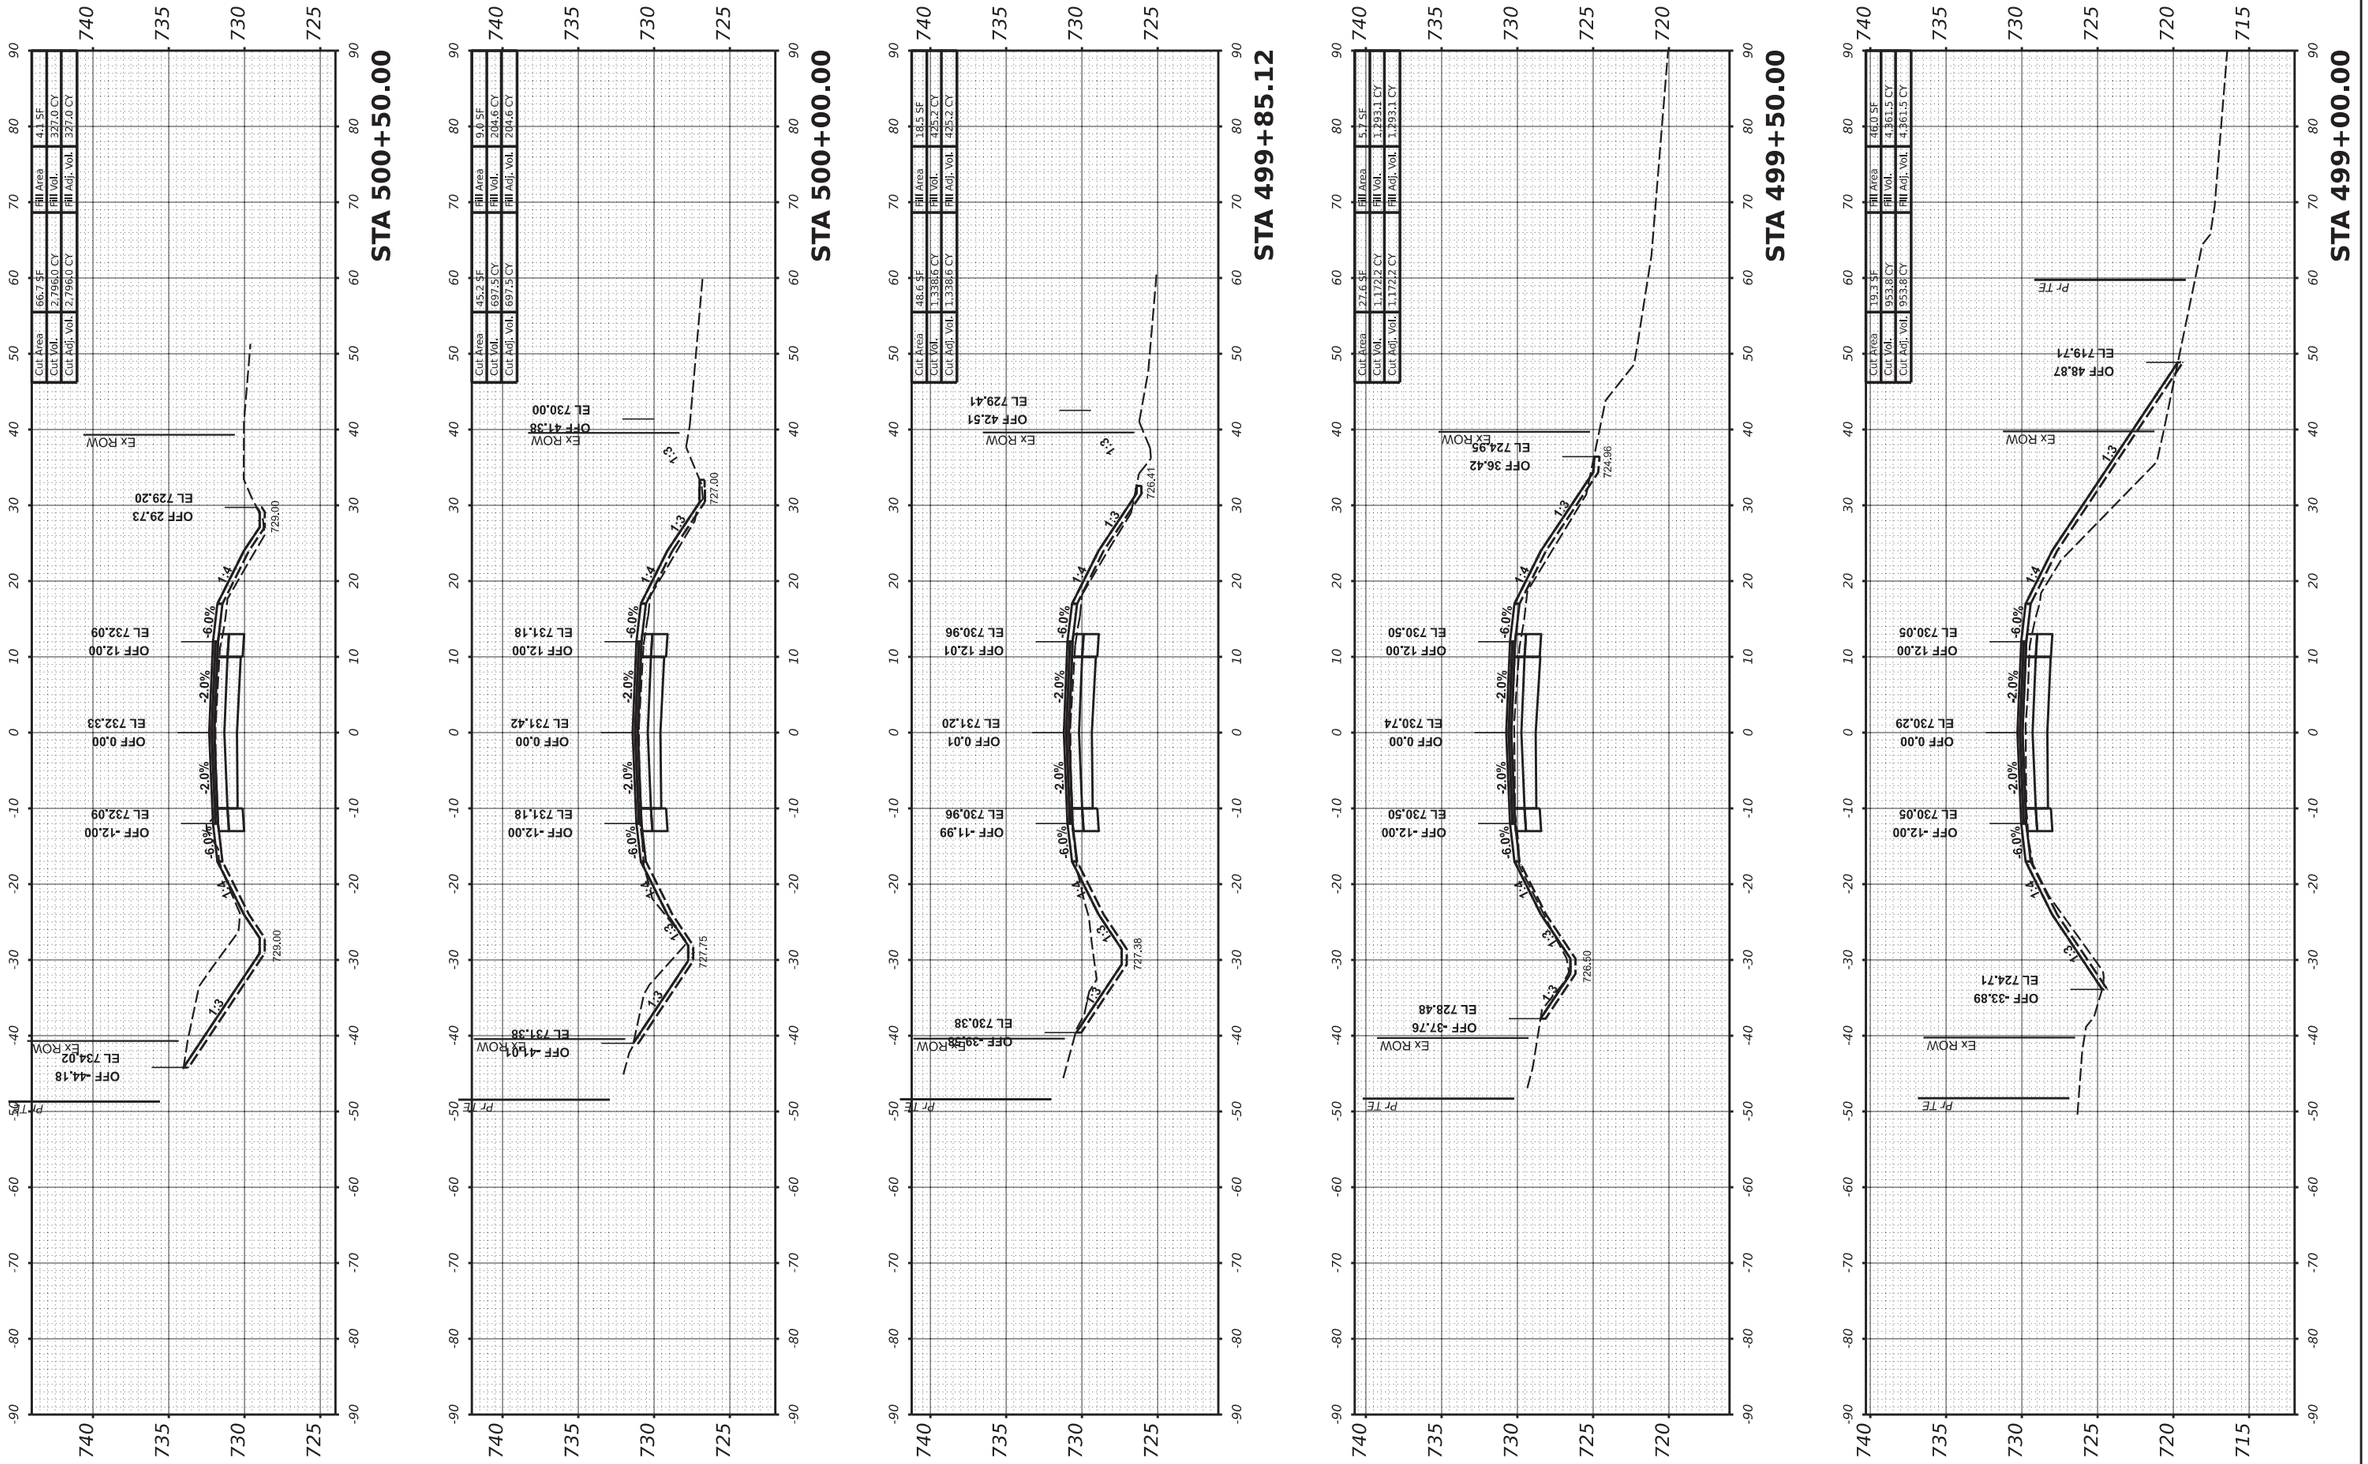

MODEL: PrCL-3 - 499+00.00 [Sheet]
FILE NAME: R:\Pr_County\7997 Carroll County - Ideal Road Reconstruction\CADD\CADD_Civil\Sheets\7997-SHT_X-Sect-Ideal-v3-05.dgn

USER NAME = dwozniarski	DESIGNED -	REVISED -	
	DRAWN -	REVISED -	
PLOT SCALE = 0.16666633 ' / in.	CHECKED -	REVISED -	
PLOT DATE = 6/14/2024	DATE - 04/17/2024	REVISED -	

STATE OF ILLINOIS
DEPARTMENT OF TRANSPORTATION

IDEAL ROAD RECONSTRUCTION
CROSS SECTIONS – IDEAL ROAD


SCALE: 1" = 10' H, 1" = 5' V | SHEET OF 125 SHEETS | STA.

F.A.S. RTE.	SECTION	COUNTY	TOTAL SHEETS	SHEET NO.
1084	20-00102-00-PV	CARROLL	217	162
		CONTRACT NO. 85761		
	ILLINOIS	FED. AID PROJECT		

85761

FINAL SURVEY		BY	DATE
NOTE BOOK	SURVEYED		
NO.	PLOTTED		
	TEMPLATE		
	AREAS		
	AREAS CHECKED		

ORIGINAL SURVEY		BY	DATE
NOTE BOOK	SURVEYED		
NO.	PLOTTED		
	TEMPLATE		
	AREAS		
	AREAS CHECKED		

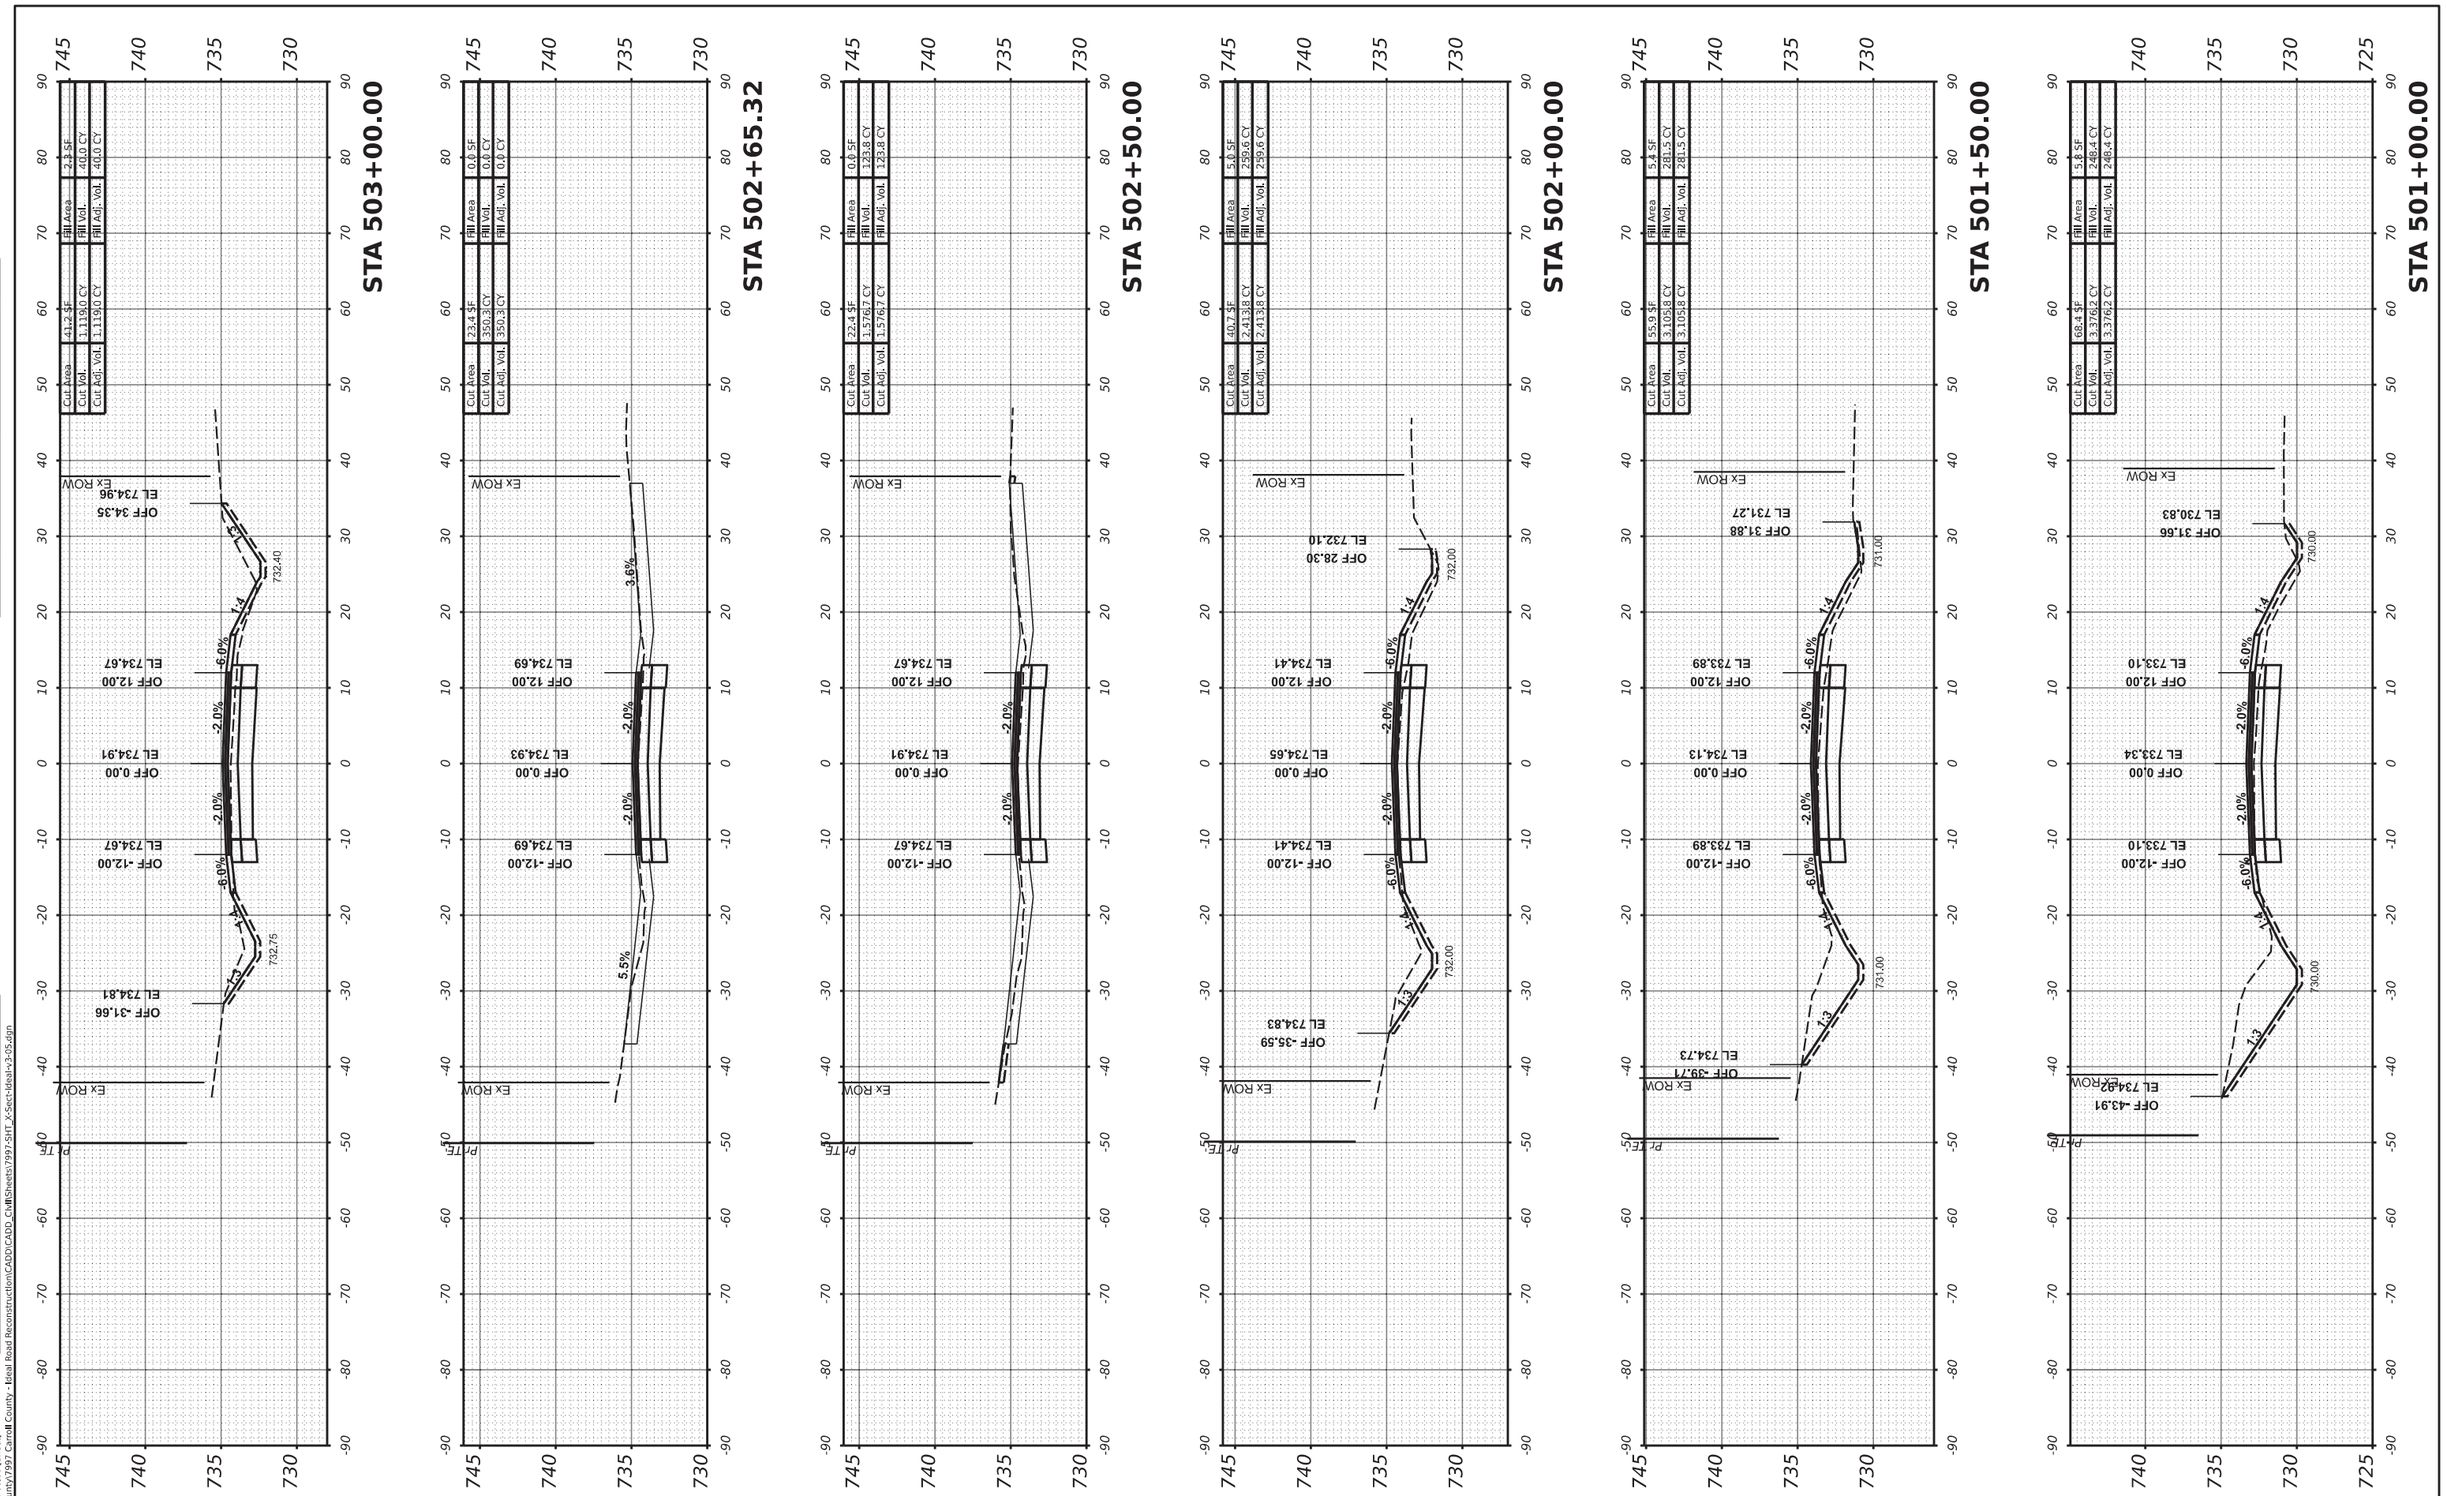

MODEL: PrCL-3 - 501+00.00 [Sheet]
FILE NAME: R:\PrL\County\7997 Carroll County - Ideal Road Reconstruction\CADD\CADD_Civil\Sheets\7997-SHT_XSect-Ideal-v3-05.dgn

USER NAME = dwozniarski	DESIGNED -		REVISED -
	DRAWN -		REVISED -
PLOT SCALE = 0.16666633 ' / in.	CHECKED -		REVISED -
PLOT DATE = 6/14/2024	DATE -	04/17/2024	REVISED -

STATE OF ILLINOIS
DEPARTMENT OF TRANSPORTATION

IDEAL ROAD RECONSTRUCTION
CROSS SECTIONS – IDEAL ROAD


SCALE: 1" = 10' H, 1" = 5' V | SHEET OF 125 SHEETS | STA.

F.A.S. RTE.	SECTION	COUNTY	TOTAL SHEETS	SHEET NO.
1084	20-00102-00-PV	CARROLL	217	163
		CONTRACT NO. 85761		
		ILLINOIS	FED. AID PROJECT	

85761

FINAL SURVEY		BY	DATE
NOTE BOOK	SURVEYED		
NO.	PLOTTED		
	TEMPLATE		
	AREAS		
	AREAS CHECKED		

ORIGINAL SURVEY		BY	DATE
NOTE BOOK	SURVEYED		
NO.	PLOTTED		
	TEMPLATE		
	AREAS		
	AREAS CHECKED		

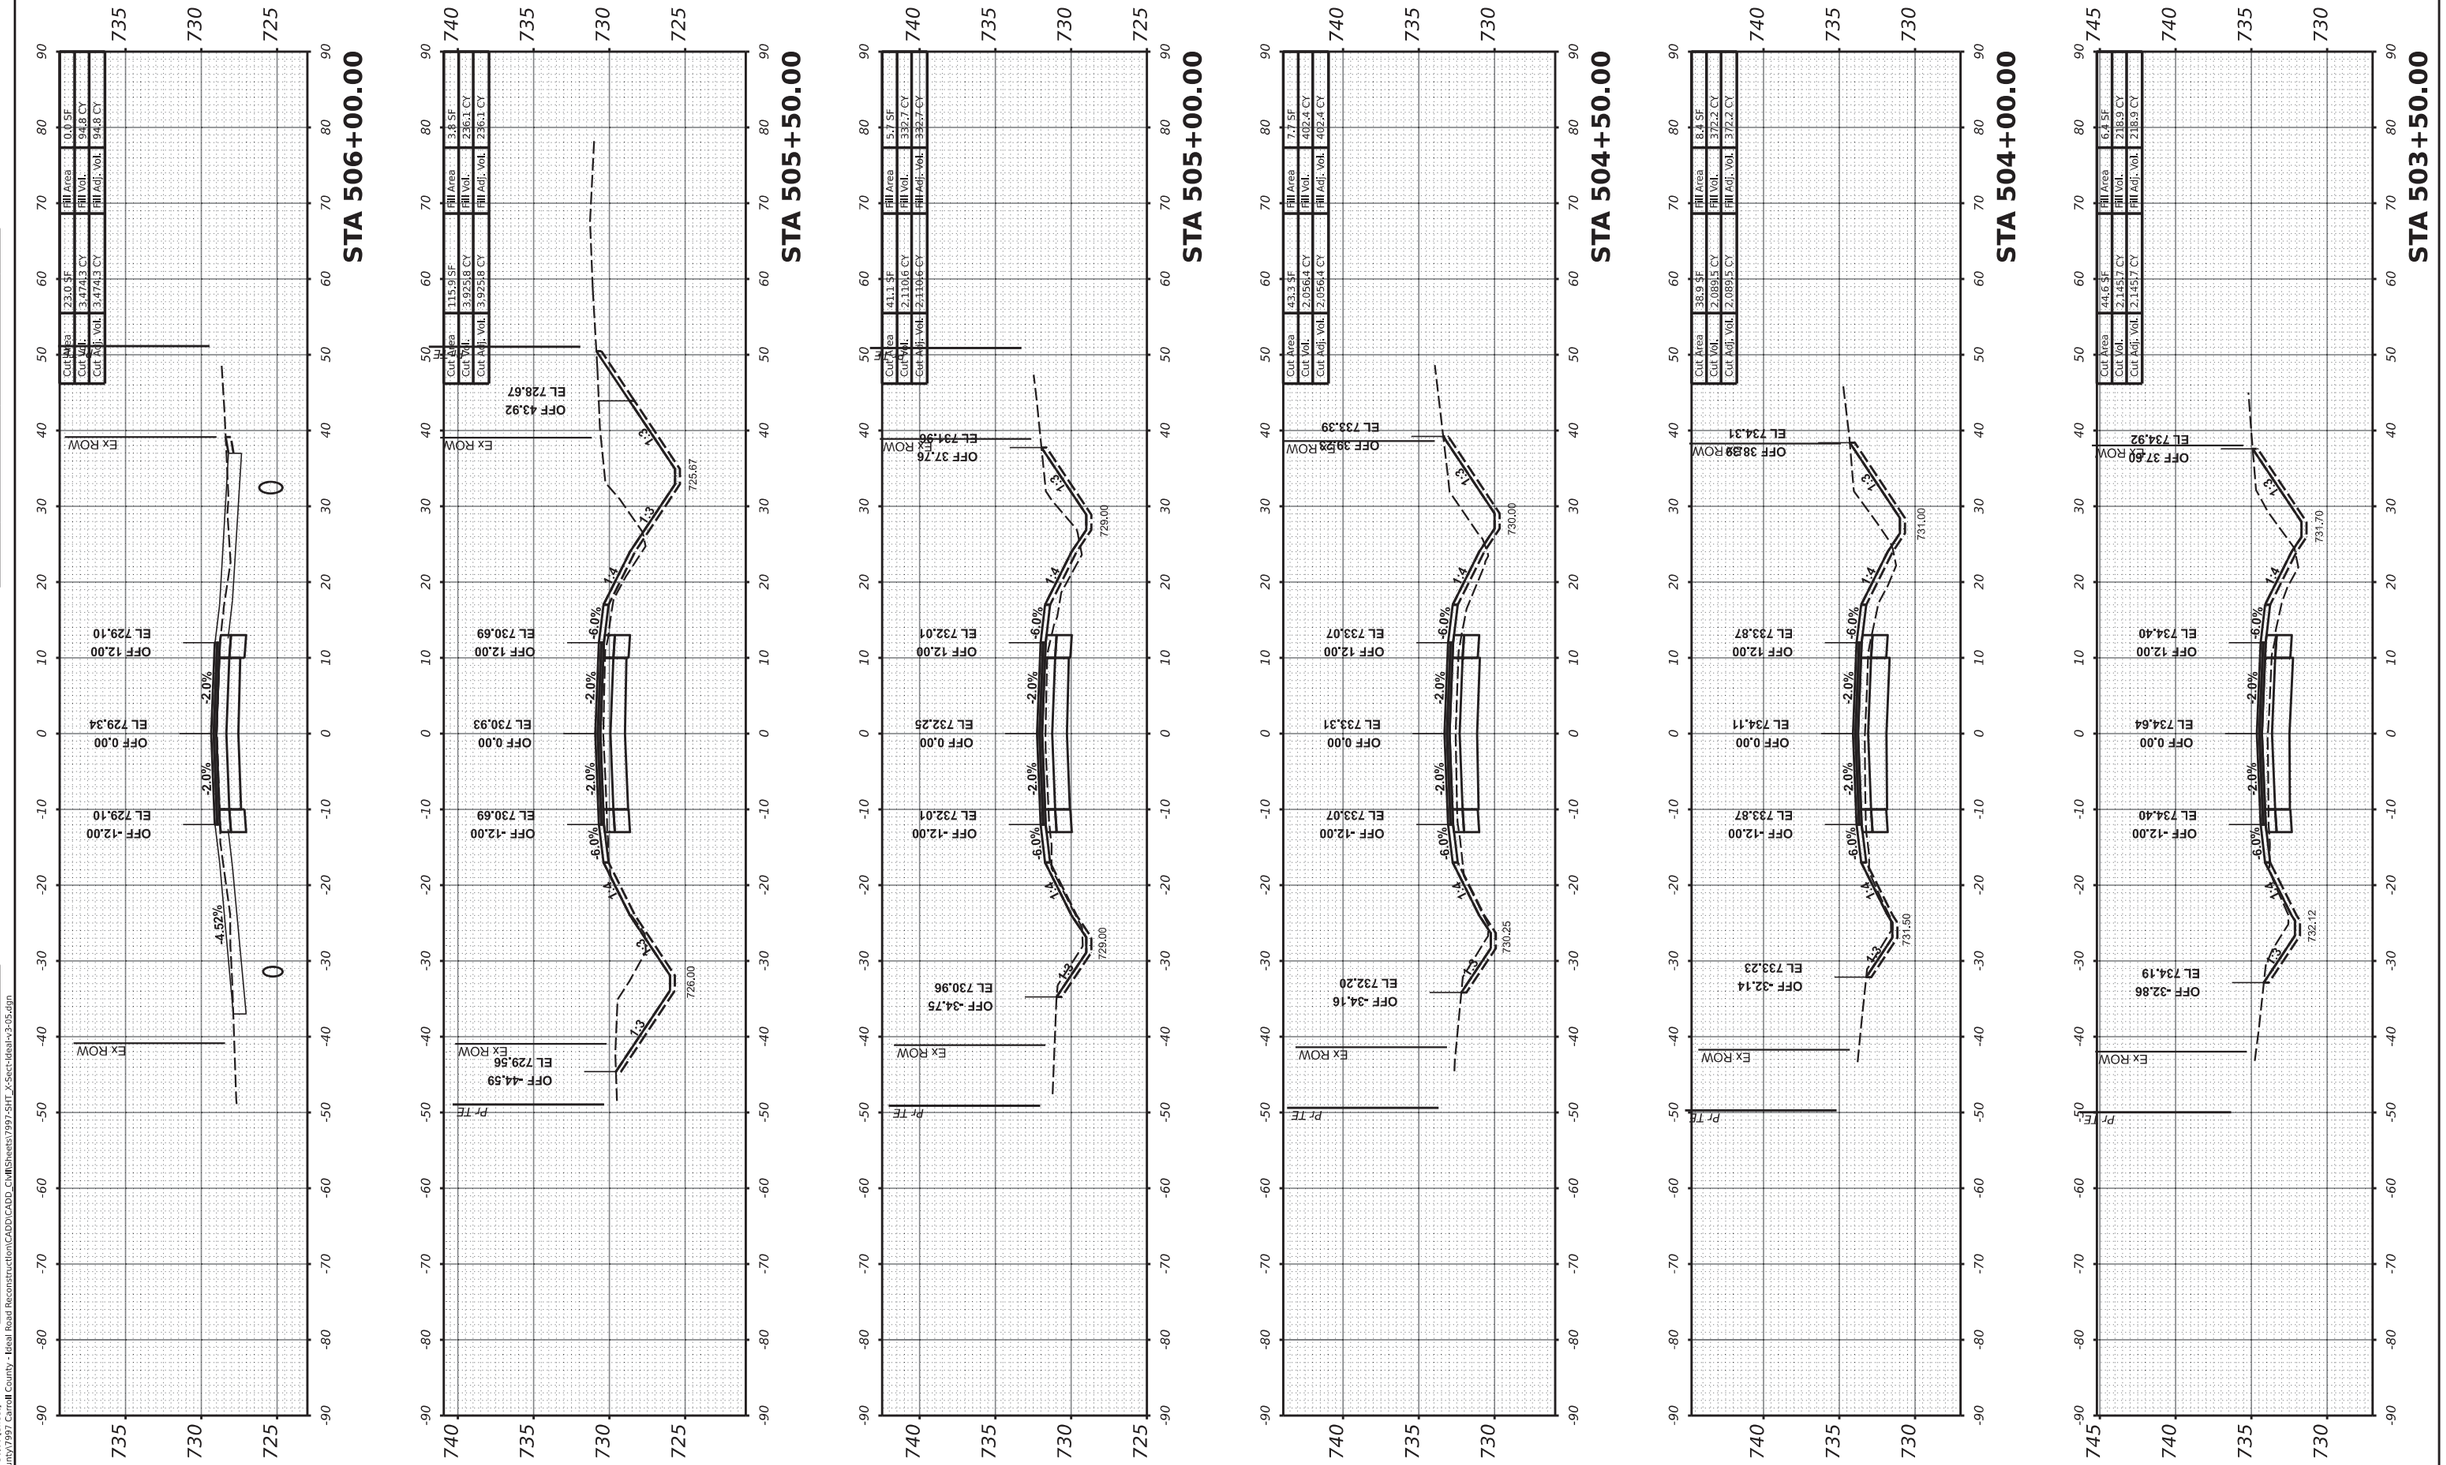

MODEL: PrCL-3 - 503+50.00 [Sheet]
FILE NAME: R:\Pr_County\7997 Carroll County - Ideal Road Reconstruction\CADD\CADD_Civil\Sheets\7997-Sht_X-Sect-Ideal-v3-05.dgn

USER NAME = dwozniarski	DESIGNED -	REVISED -	
	DRAWN -	REVISED -	
PLOT SCALE = 0.16666633 ' / in.	CHECKED -	REVISED -	
PLOT DATE = 6/14/2024	DATE - 04/17/2024	REVISED -	

STATE OF ILLINOIS
DEPARTMENT OF TRANSPORTATION

IDEAL ROAD RECONSTRUCTION
CROSS SECTIONS – IDEAL ROAD

SCALE: 1" = 10' H, 1" = 5' V | SHEET OF 125 SHEETS | STA.

F.A.S. RTE.	SECTION	COUNTY	TOTAL SHEETS	SHEET NO.
1084	20-00102-00-PV	CARROLL	217	164
		CONTRACT NO. 85761		
		ILLINOIS	FED. AID PROJECT	

ORIGINAL SURVEY		BY	DATE
NOTE BOOK	SURVEYED		
	PLOTTED		
NO.	TEMPLATE		
	AREAS		
	AREAS CHECKED		

FINAL SURVEY		BY	DATE
NOTE BOOK	SURVEYED		
	PLOTTED		
NO.	TEMPLATE		
	AREAS		
	AREAS CHECKED		

85761

MODEL: PrCL-3 - 506+05.81 [Sheet]
FILE NAME: R:\Prj_County\7997 Carroll County - Ideal Road Reconstruction\CADD\CADD_CMR\Sheets\7997-SHT_X-Sect-Ideal-v3-05.dgn

USER NAME = dwoytanish
PLOT SCALE = 0.166666633 ' / In.
PLOT DATE = 6/14/2024

	DESIGNED	-	REVISED	-
	DRAWN	-	REVISED	-
DATE	CHECKED	-	REVISED	-
-		04/17/2024	REVISED	-


STATE OF ILLINOIS
DEPARTMENT OF TRANSPORTATION

IDEAL ROAD RECONSTRUCTION
CROSS SECTIONS – IDEAL ROAD


SCALE: 1" = 10' H
1" = 5' V

SHEET OF 125 SHEETS STA.


F.A.S. RTE.	SECTION	COUNTY	TOTAL SHEETS	SHEET NO.
1084	20-00102-00-PV	CARROLL	217	165
ILLINOIS FED. AID PROJECT		CONTRACT NO. 85761		

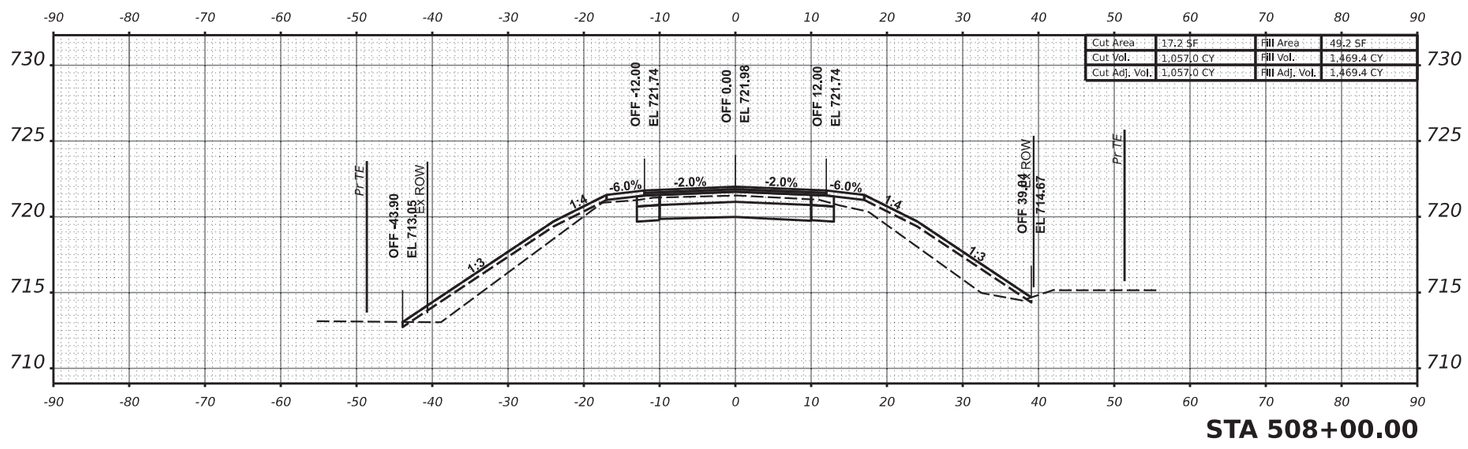


STA 508+00.00

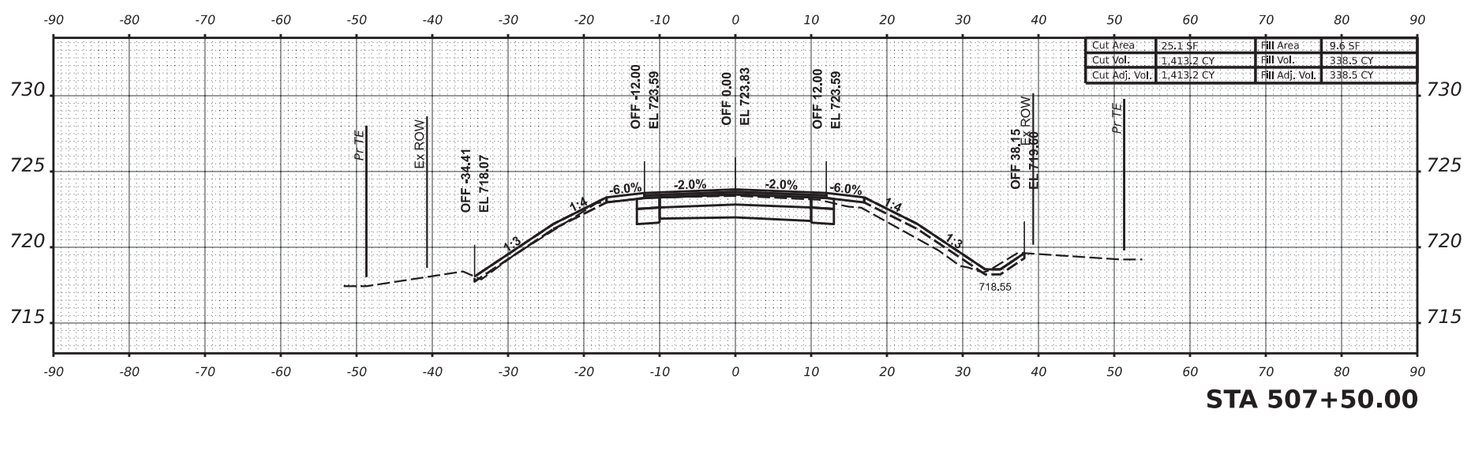


STA 507+50.00

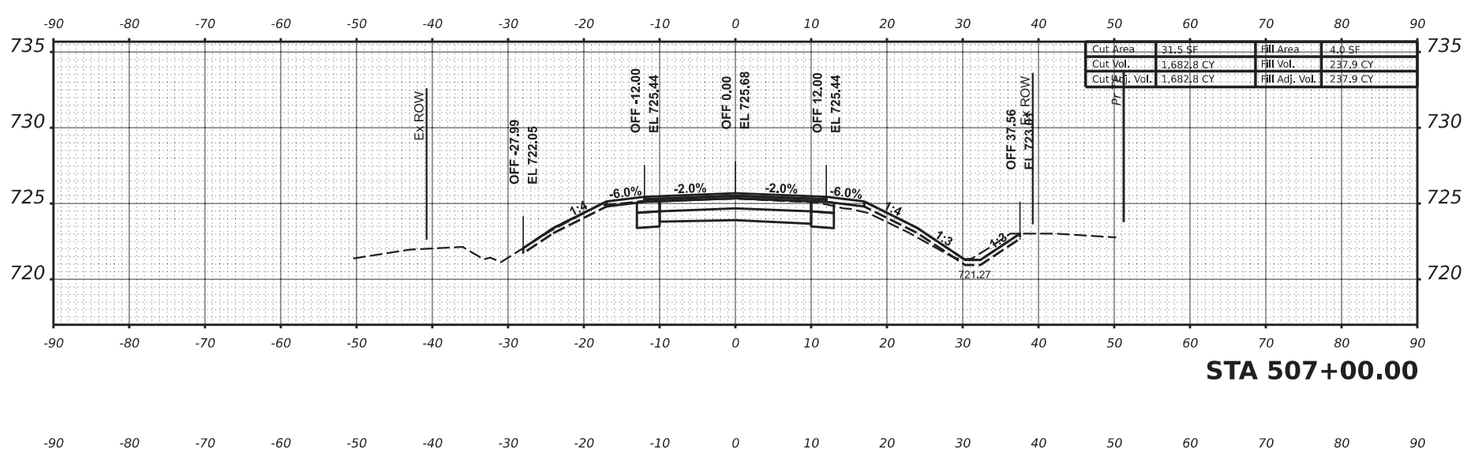

STA 507+00.00

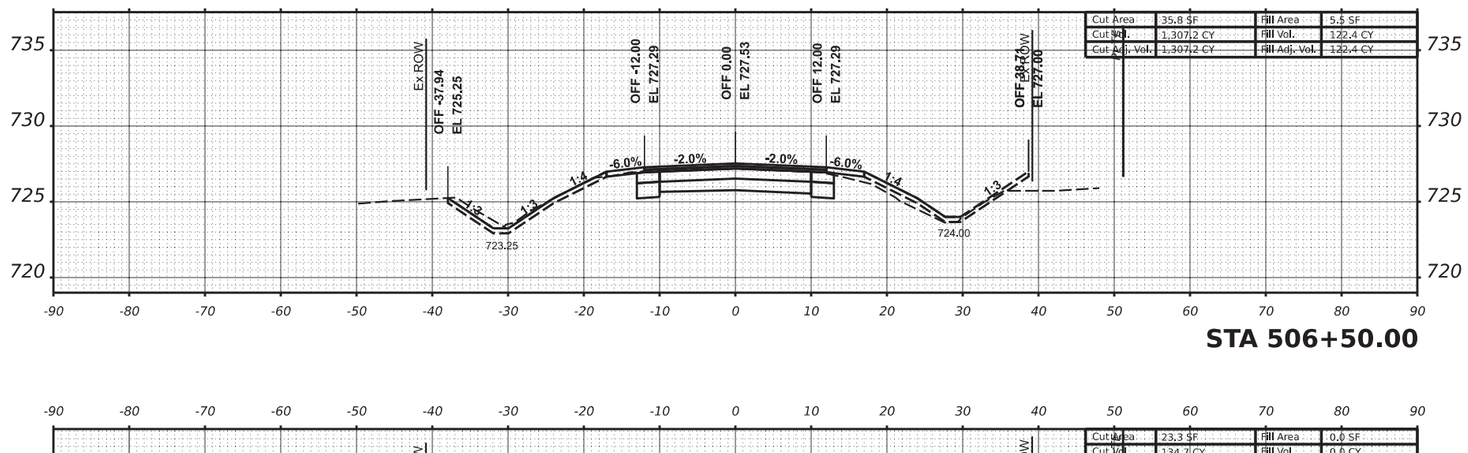

STA 506+50.00

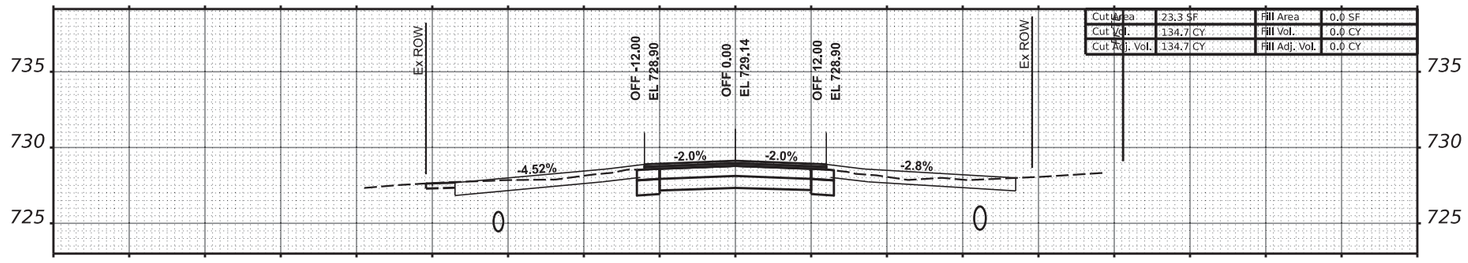


STA 506+05.81

85761

FINAL SURVEY	SURVEYED	BY	DATE
NOTE BOOK	PLOTTED		
NO.	TEMPLATE		
	AREAS		
	AREAS CHECKED		

ORIGINAL SURVEY	SURVEYED	BY	DATE
NOTE BOOK	PLOTTED		
NO.	TEMPLATE		
	AREAS		
	AREAS CHECKED		

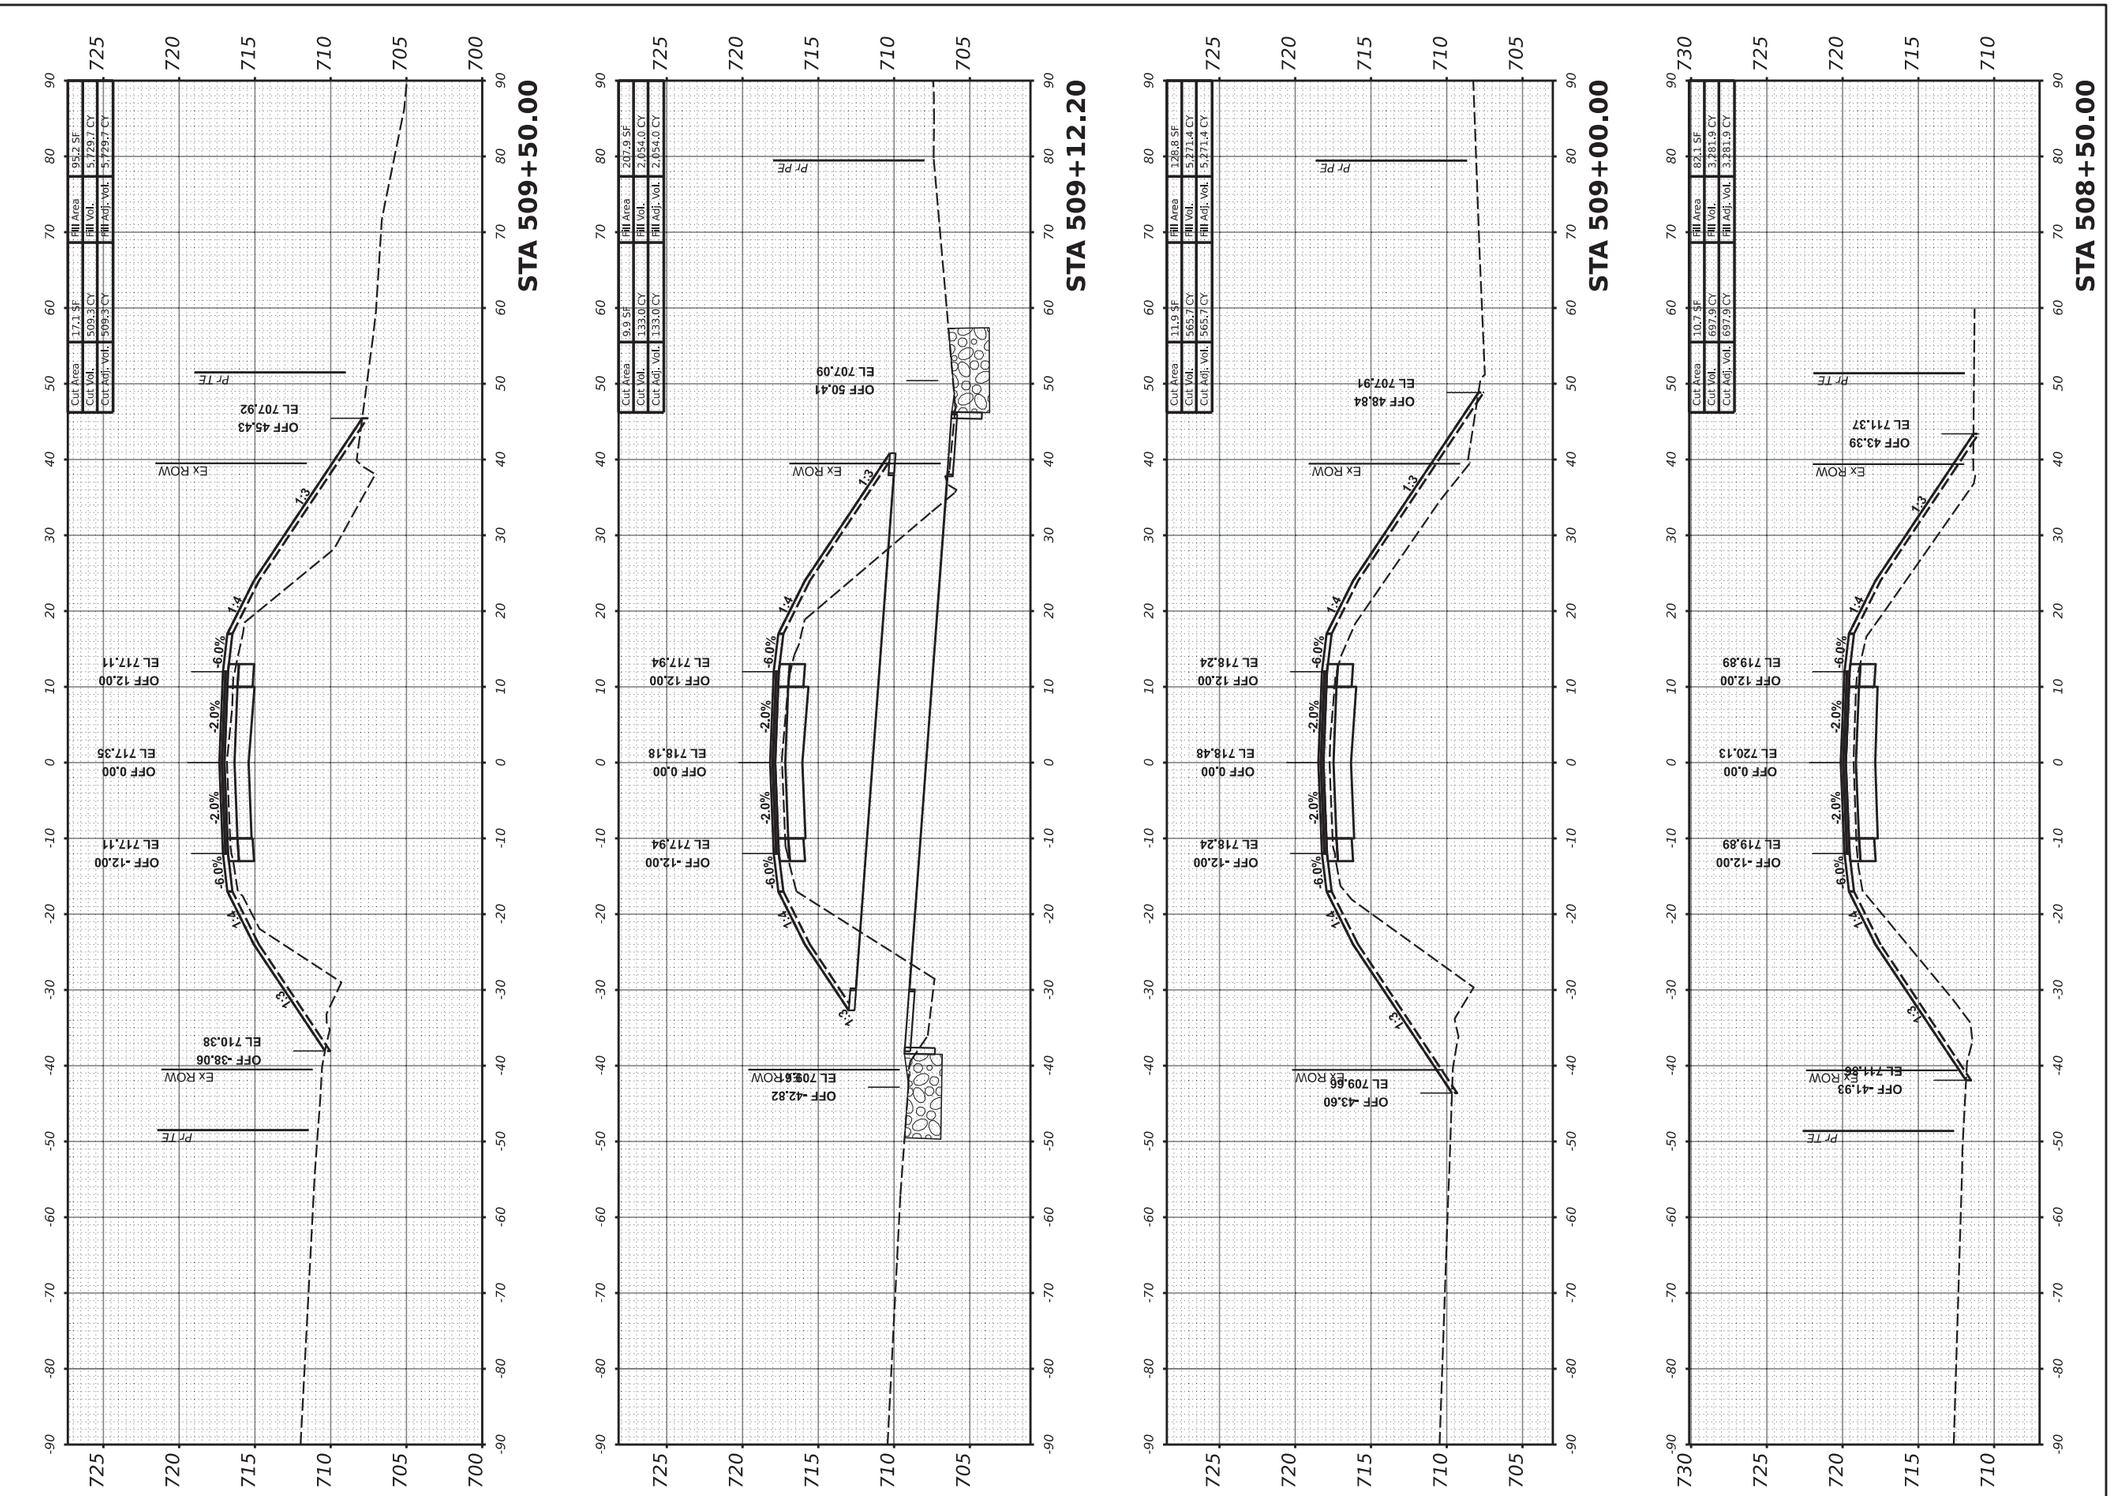

MODEL: PrCL-3 - 508+50.00 [Sheet]
FILE NAME: R:\Pr_County\7997 Carroll County - Ideal Road Reconstruction\CADD\CADD_CivilSheets\7997-SHT_X-Sect-Ideal-v3-05.dgn

USER NAME = dwozniarski	DESIGNED -		REVISED -
	DRAWN -		REVISED -
PLOT SCALE = 0.16666633 ' / in.	CHECKED -		REVISED -
PLOT DATE = 6/14/2024	DATE -	04/17/2024	REVISED -

STATE OF ILLINOIS
DEPARTMENT OF TRANSPORTATION

IDEAL ROAD RECONSTRUCTION
CROSS SECTIONS – IDEAL ROAD


SCALE: 1" = 10' H, 1" = 5' V | SHEET OF 125 SHEETS | STA.

F.A.S. RTE.	SECTION	COUNTY	TOTAL SHEETS	SHEET NO.
1084	20-00102-00-PV	CARROLL	217	166
		CONTRACT NO. 85761		
	ILLINOIS	FED. AID PROJECT		

85761

FINAL SURVEY	SURVEYED	BY	DATE
NOTE BOOK	PLOTTED		
NO.	TEMPLATE		
	AREAS		
	AREAS CHECKED		

ORIGINAL SURVEY	SURVEYED	BY	DATE
NOTE BOOK	PLOTTED		
NO.	TEMPLATE		
	AREAS		
	AREAS CHECKED		

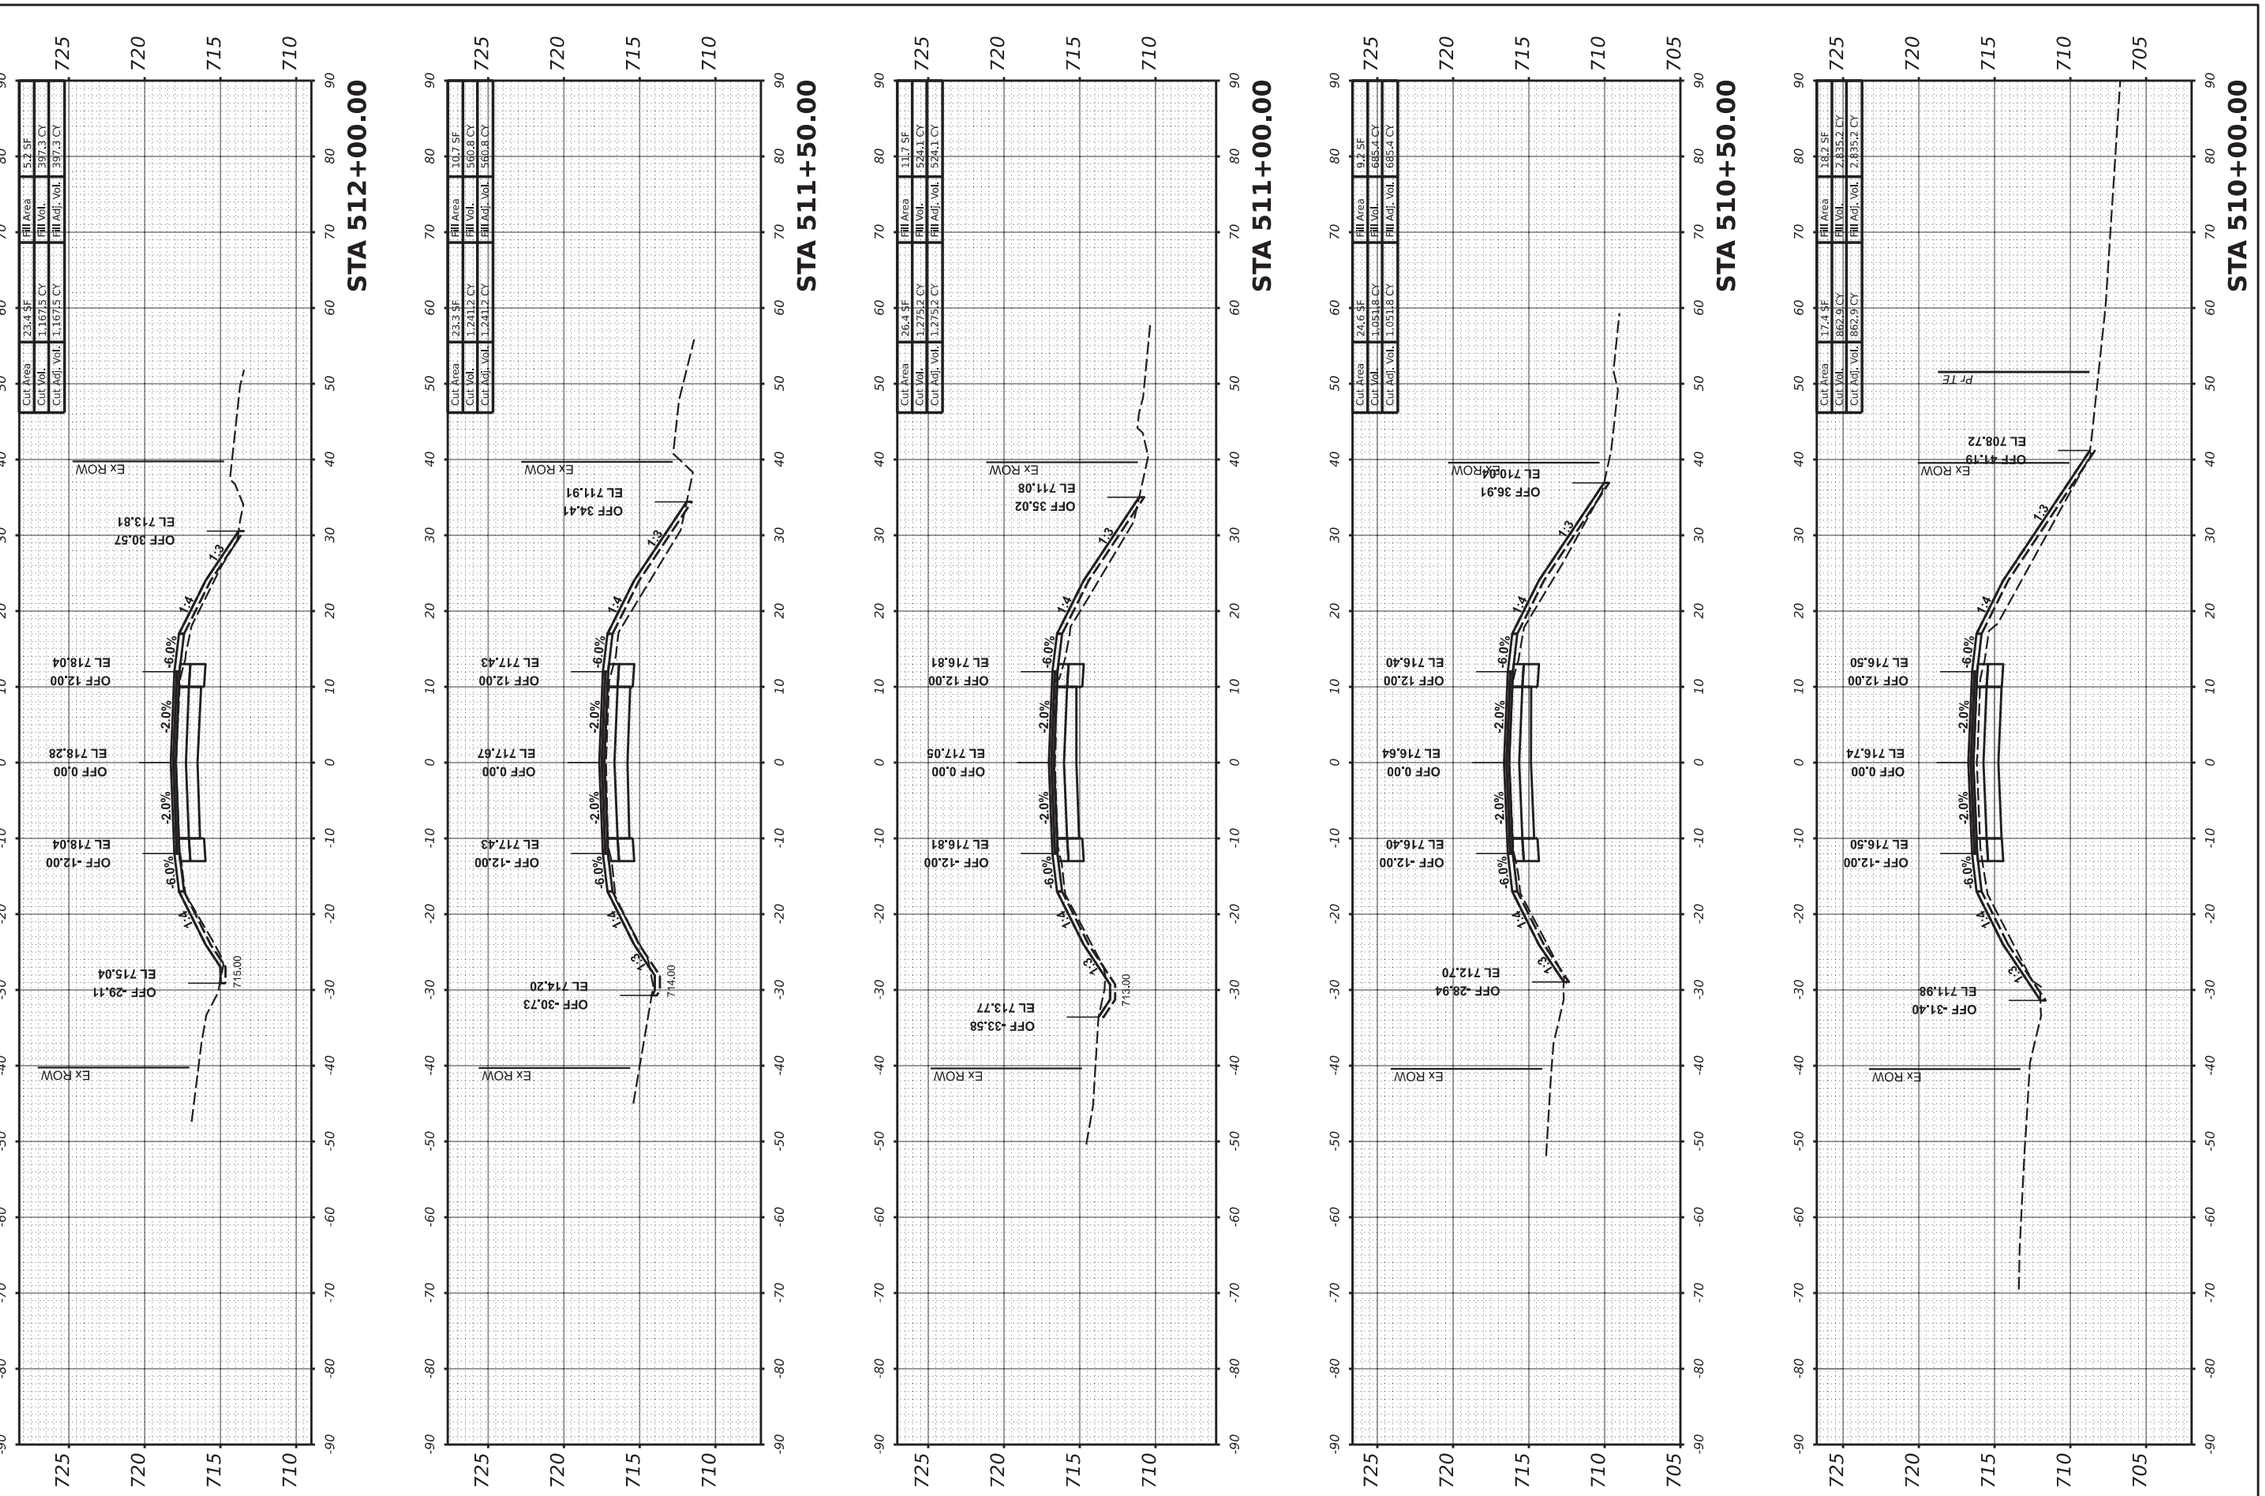

MODEL: P=CL=3 - 510+00.00 [Sheet]
FILE NAME: R:\PI_County\7997 Carroll County - Ideal Road Reconstruction\CADD\CADD_Civil\Sheets\7997-SHT_X-Sect-Ideal-v3-05.dgn

USER NAME = dwozniarski	DESIGNED -	REVISED -
	DRAWN -	REVISED -
PLOT SCALE = 0.16666633 ' / in.	CHECKED -	REVISED -
PLOT DATE = 6/14/2024	DATE - 04/17/2024	REVISED -

STATE OF ILLINOIS
DEPARTMENT OF TRANSPORTATION

IDEAL ROAD RECONSTRUCTION
CROSS SECTIONS – IDEAL ROAD


SCALE: 1" = 10' H, 1" = 5' V | SHEET | OF 125 SHEETS | STA.

F.A.S. RTE.	SECTION	COUNTY	TOTAL SHEETS	SHEET NO.
1084	20-00102-00-PV	CARROLL	217	167
		CONTRACT NO. 85761		
		ILLINOIS	FED. AID PROJECT	

85761

FINAL SURVEY	SURVEYED	BY	DATE
NOTE BOOK	PLOTTED		
NO.	TEMPLATE		
	AREAS		
	AREAS CHECKED		

ORIGINAL SURVEY	SURVEYED	BY	DATE
NOTE BOOK	PLOTTED		
NO.	TEMPLATE		
	AREAS		
	AREAS CHECKED		

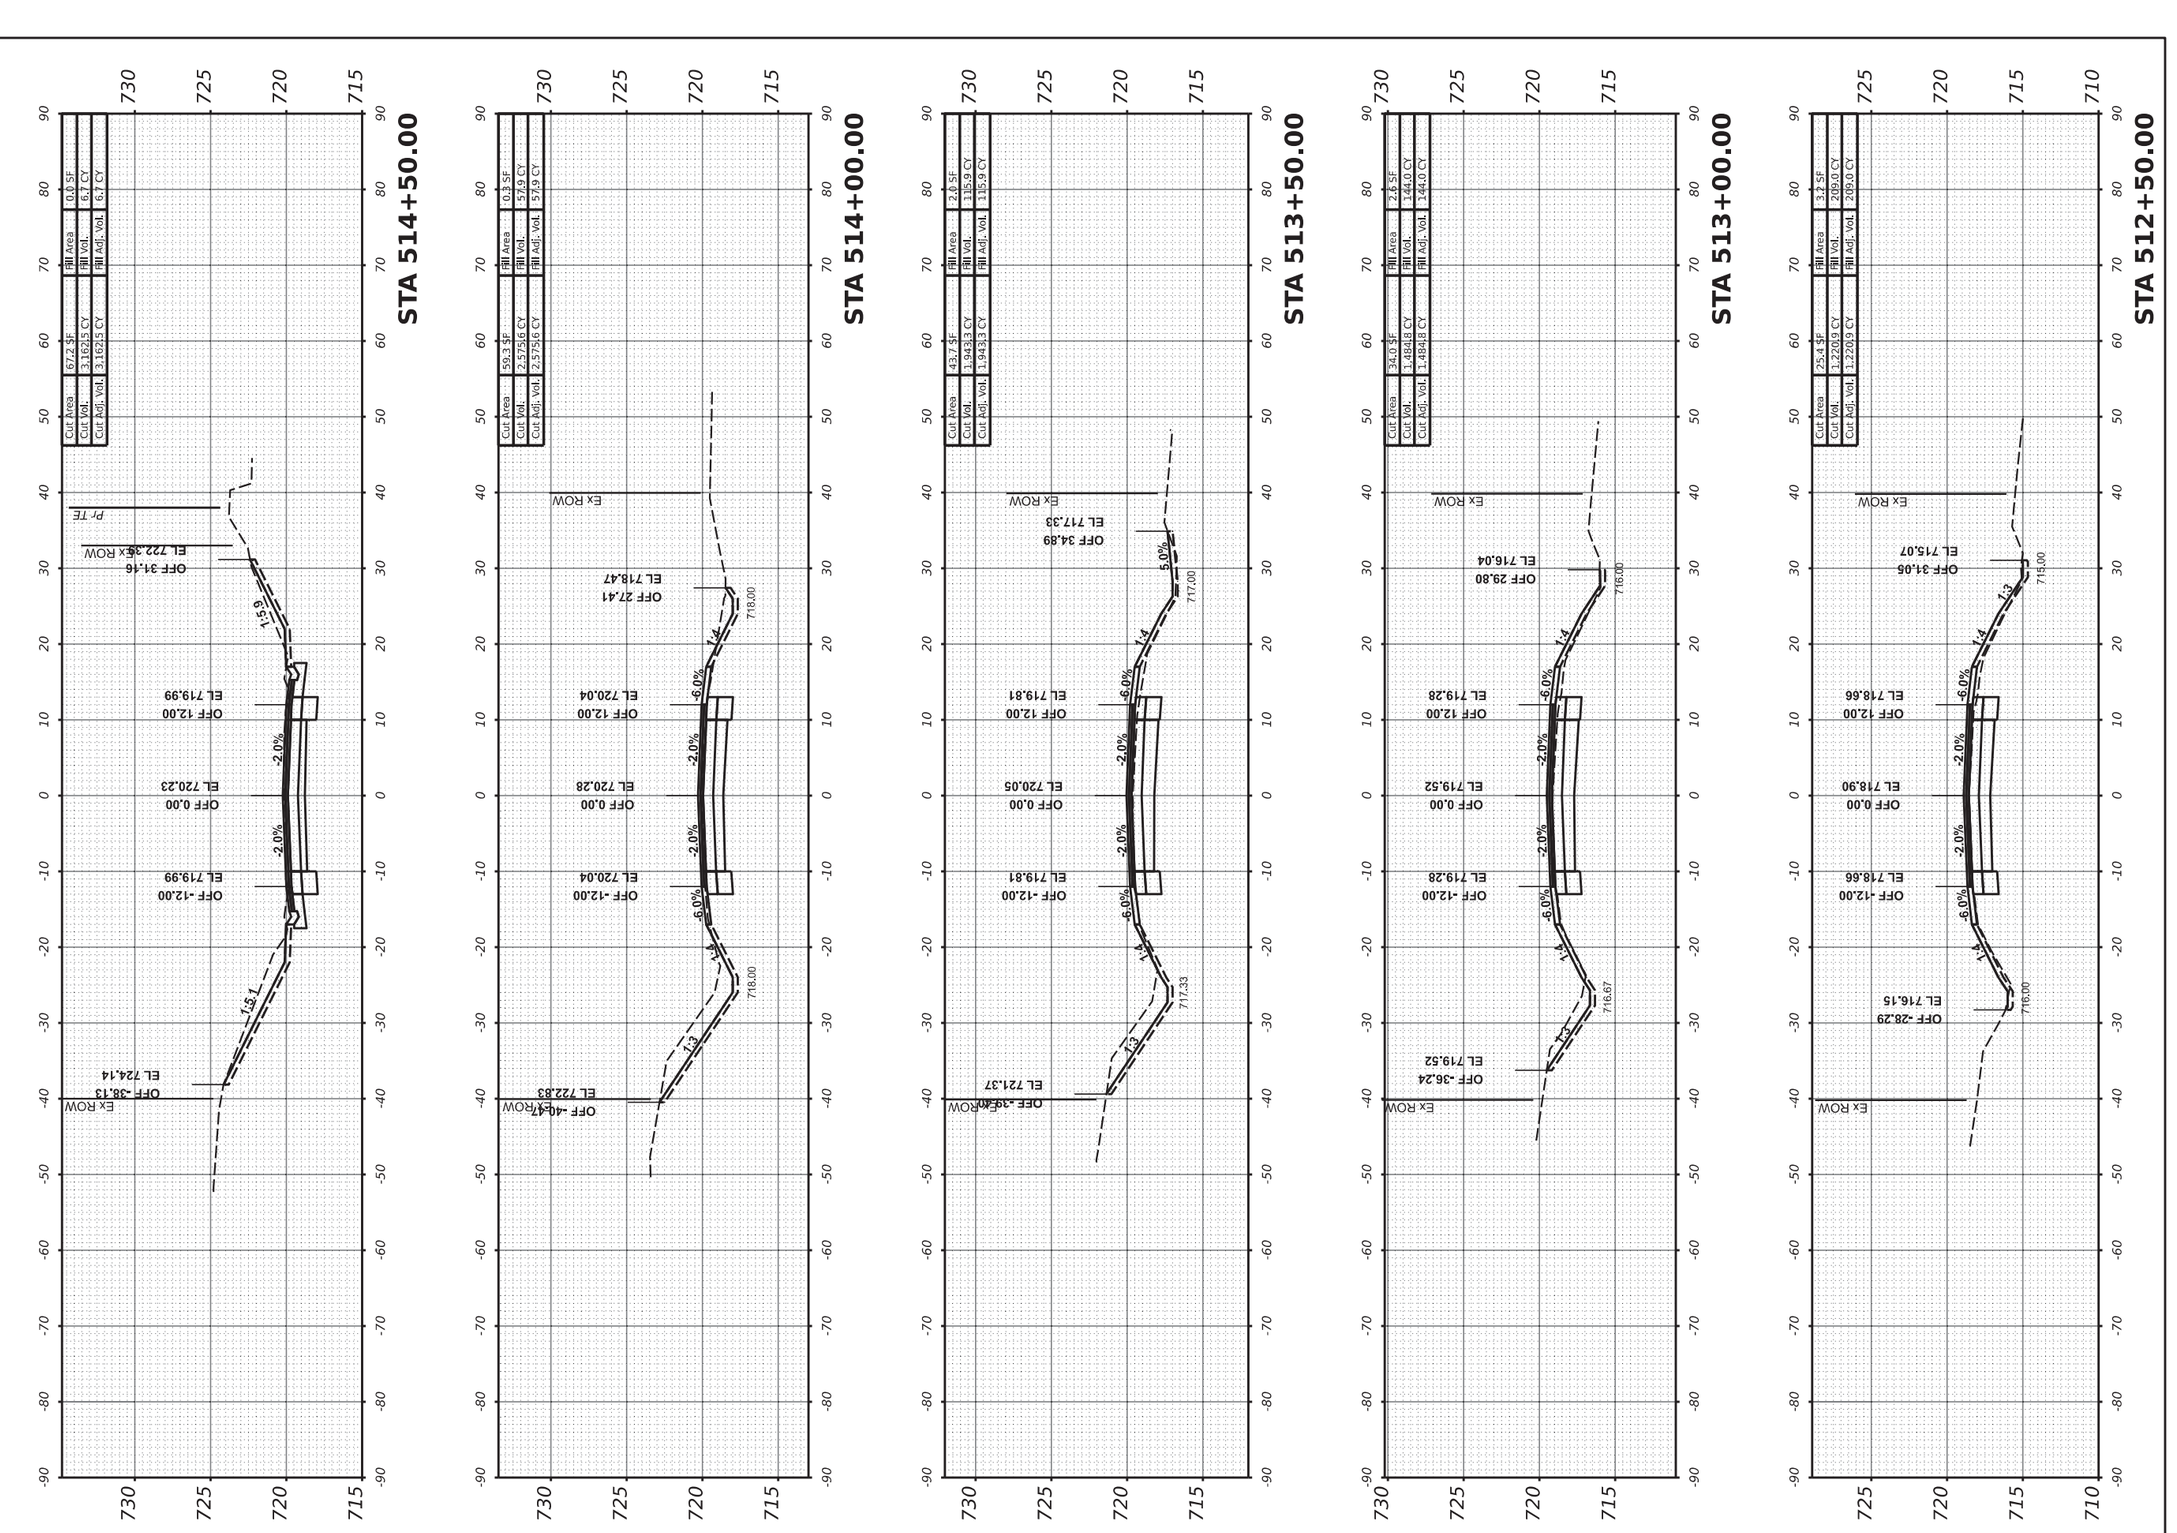

USER NAME = dwozniarski	DESIGNED -	REVISED -
	DRAWN -	REVISED -
PLOT SCALE = 0.16666633 ' / in.	CHECKED -	REVISED -
PLOT DATE = 6/14/2024	DATE - 04/17/2024	REVISED -

STATE OF ILLINOIS
DEPARTMENT OF TRANSPORTATION

IDEAL ROAD RECONSTRUCTION
CROSS SECTIONS – IDEAL ROAD

SCALE: 1" = 10' H, 1" = 5' V | SHEET OF 125 SHEETS | STA.


F.A.S. RTE.	SECTION	COUNTY	TOTAL SHEETS	SHEET NO.
1084	20-00102-00-PV	CARROLL	217	168
		CONTRACT NO. 85761		
	ILLINOIS	FED. AID PROJECT		

MODEL: PrCl-3 - 512+50.00 [Sheet]
FILE NAME: R:\Prl_County\1997 Carroll County - Ideal Road Reconstruction\CADD\CADD_Civil\Sheets\1997-SHT_X-Sect-Ideal+3-05.dgn

85761

FINAL SURVEY	SURVEYED	BY	DATE
NOTE BOOK	PLOTTED		
	TEMPLATE		
	AREAS		
NO.	AREAS CHECKED		

ORIGINAL SURVEY	SURVEYED	BY	DATE
NOTE BOOK	PLOTTED		
	TEMPLATE		
	AREAS		
NO.	AREAS CHECKED		

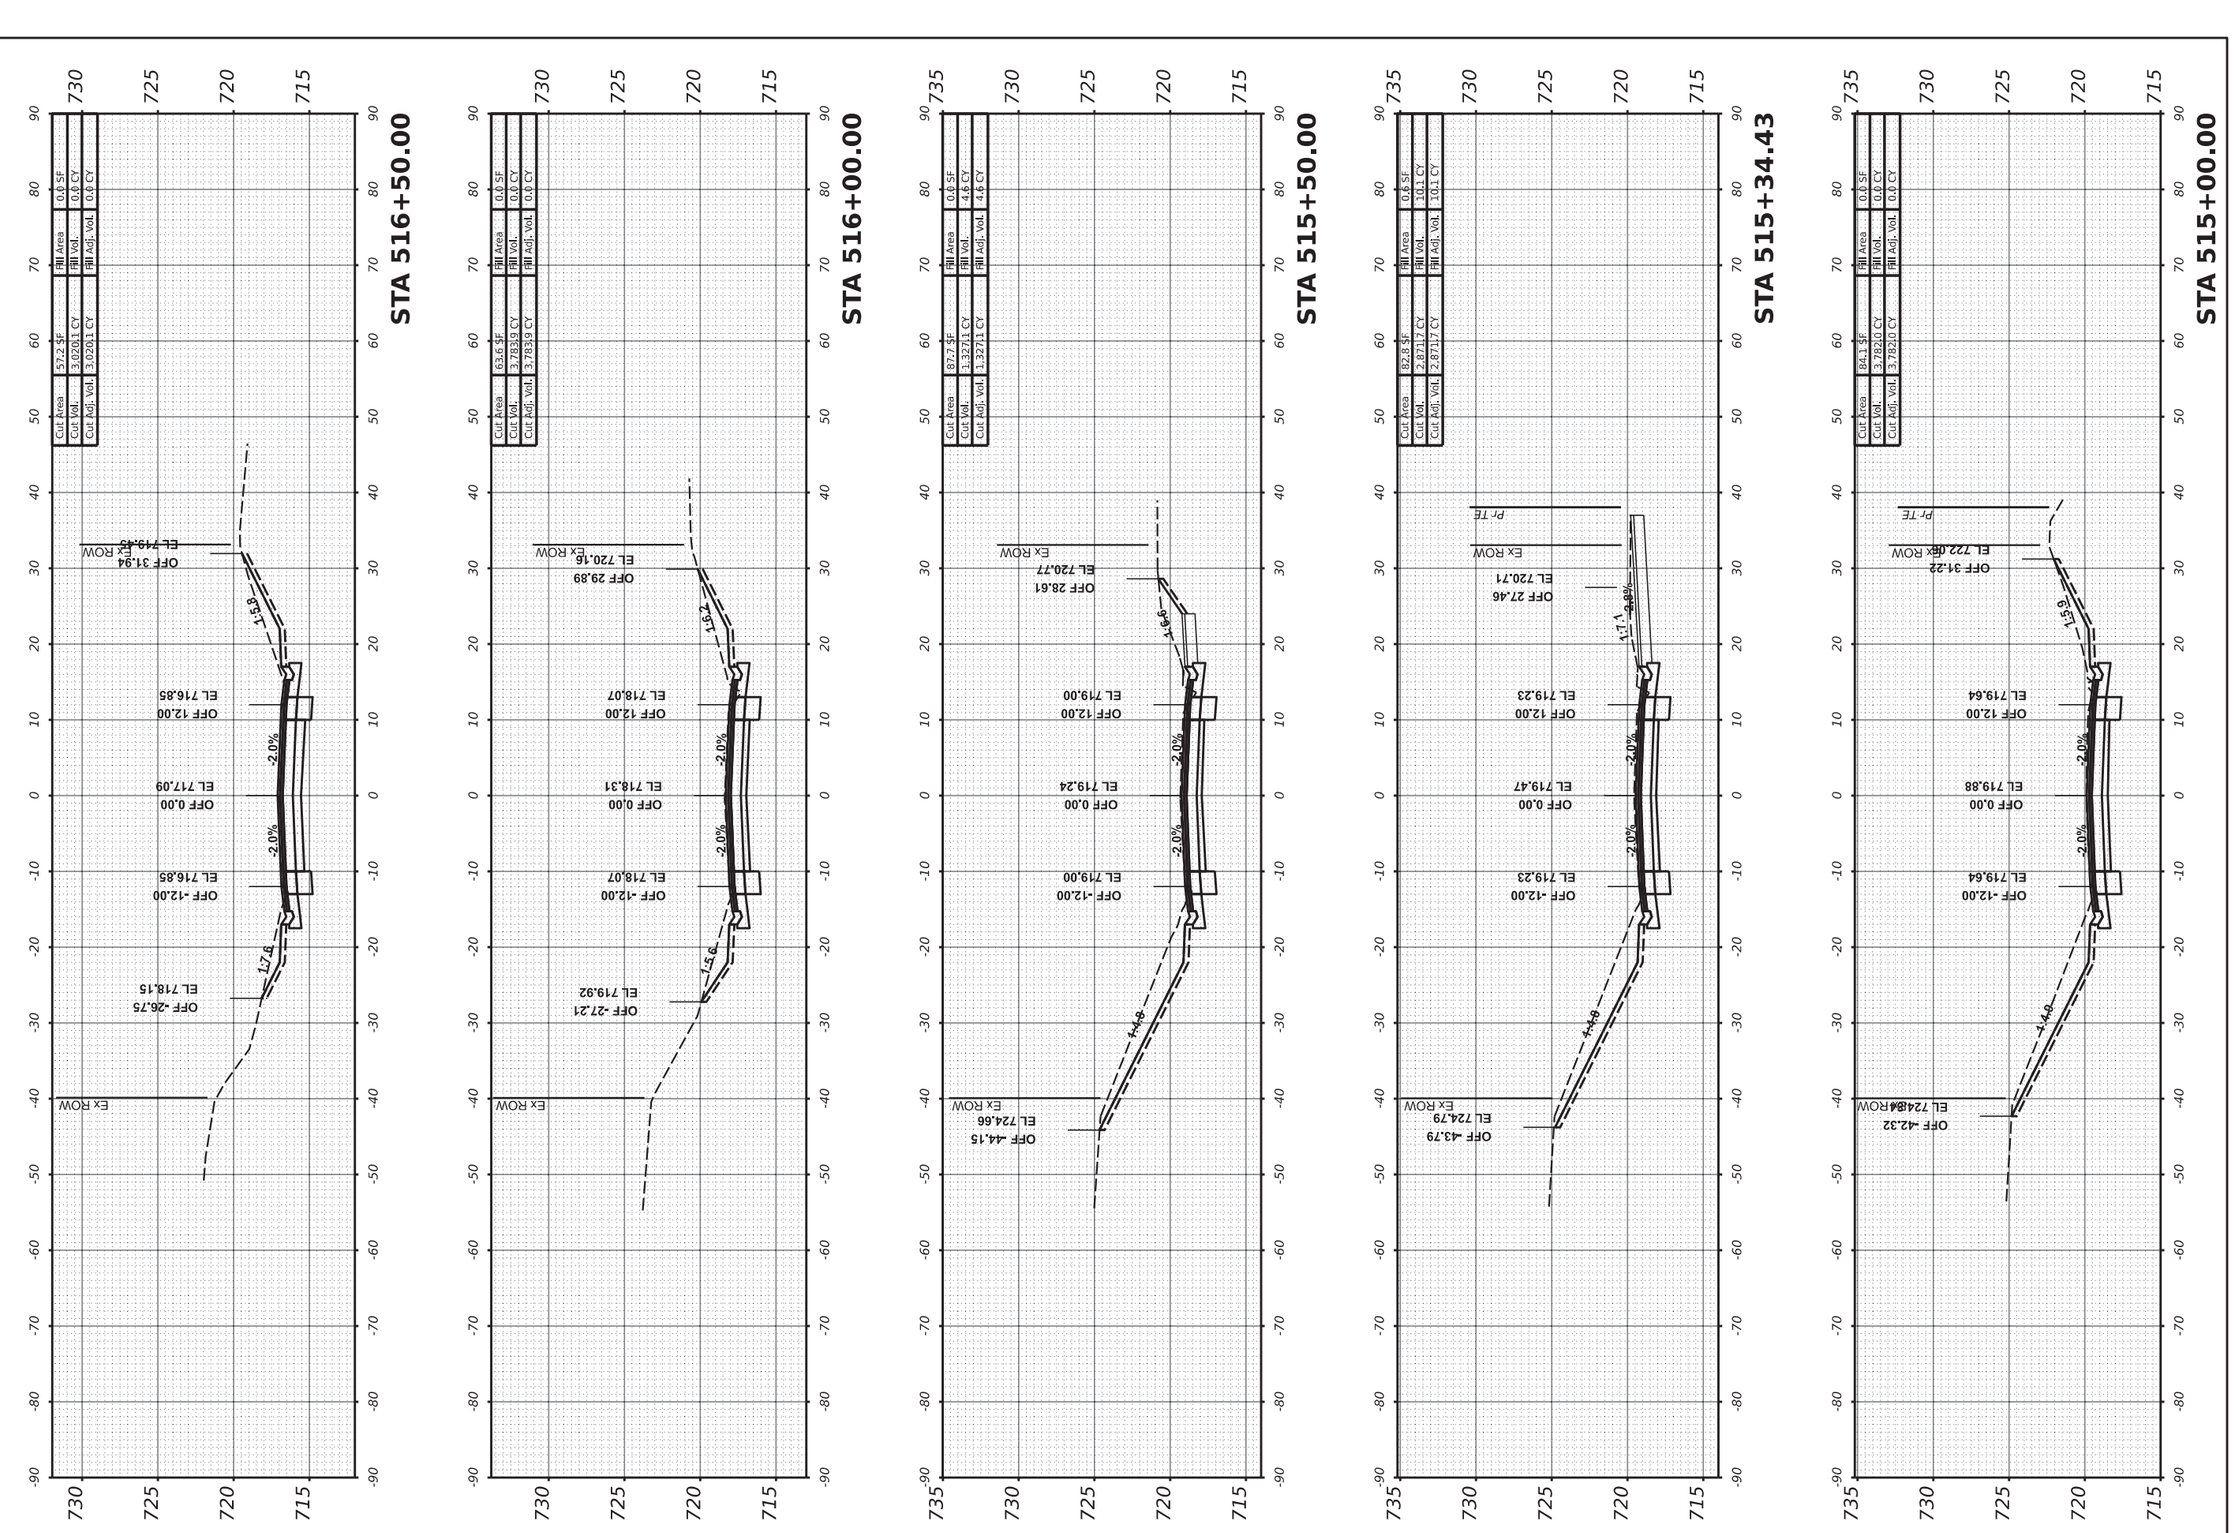

MODEL: PrCL-3 - 515+00.00 [Sheet]
FILE NAME: R:\Prl_County\1997 Carroll County - Ideal Road Reconstruction\CADD\CADD_Civil\Sheets\7997-SHT_X-Sect-Ideal+3-05.dgn

USER NAME = dwozniarski	DESIGNED -	REVISED -
	DRAWN -	REVISED -
PLOT SCALE = 0.16666633 ' / in.	CHECKED -	REVISED -
PLOT DATE = 6/14/2024	DATE - 04/17/2024	REVISED -

STATE OF ILLINOIS
DEPARTMENT OF TRANSPORTATION

IDEAL ROAD RECONSTRUCTION
CROSS SECTIONS – IDEAL ROAD


SCALE: 1" = 10' H, 1" = 5' V | SHEET OF 125 SHEETS | STA.

F.A.S. RTE.	SECTION	COUNTY	TOTAL SHEETS	SHEET NO.
1084	20-00102-00-PV	CARROLL	217	169
		CONTRACT NO. 85761		
	ILLINOIS	FED. AID PROJECT		

85761

FINAL SURVEY	SURVEYED	BY	DATE
NOTE BOOK	PLOTTED		
NO.	TEMPLATE		
	AREAS		
	AREAS CHECKED		

ORIGINAL SURVEY	SURVEYED	BY	DATE
NOTE BOOK	PLOTTED		
NO.	TEMPLATE		
	AREAS		
	AREAS CHECKED		

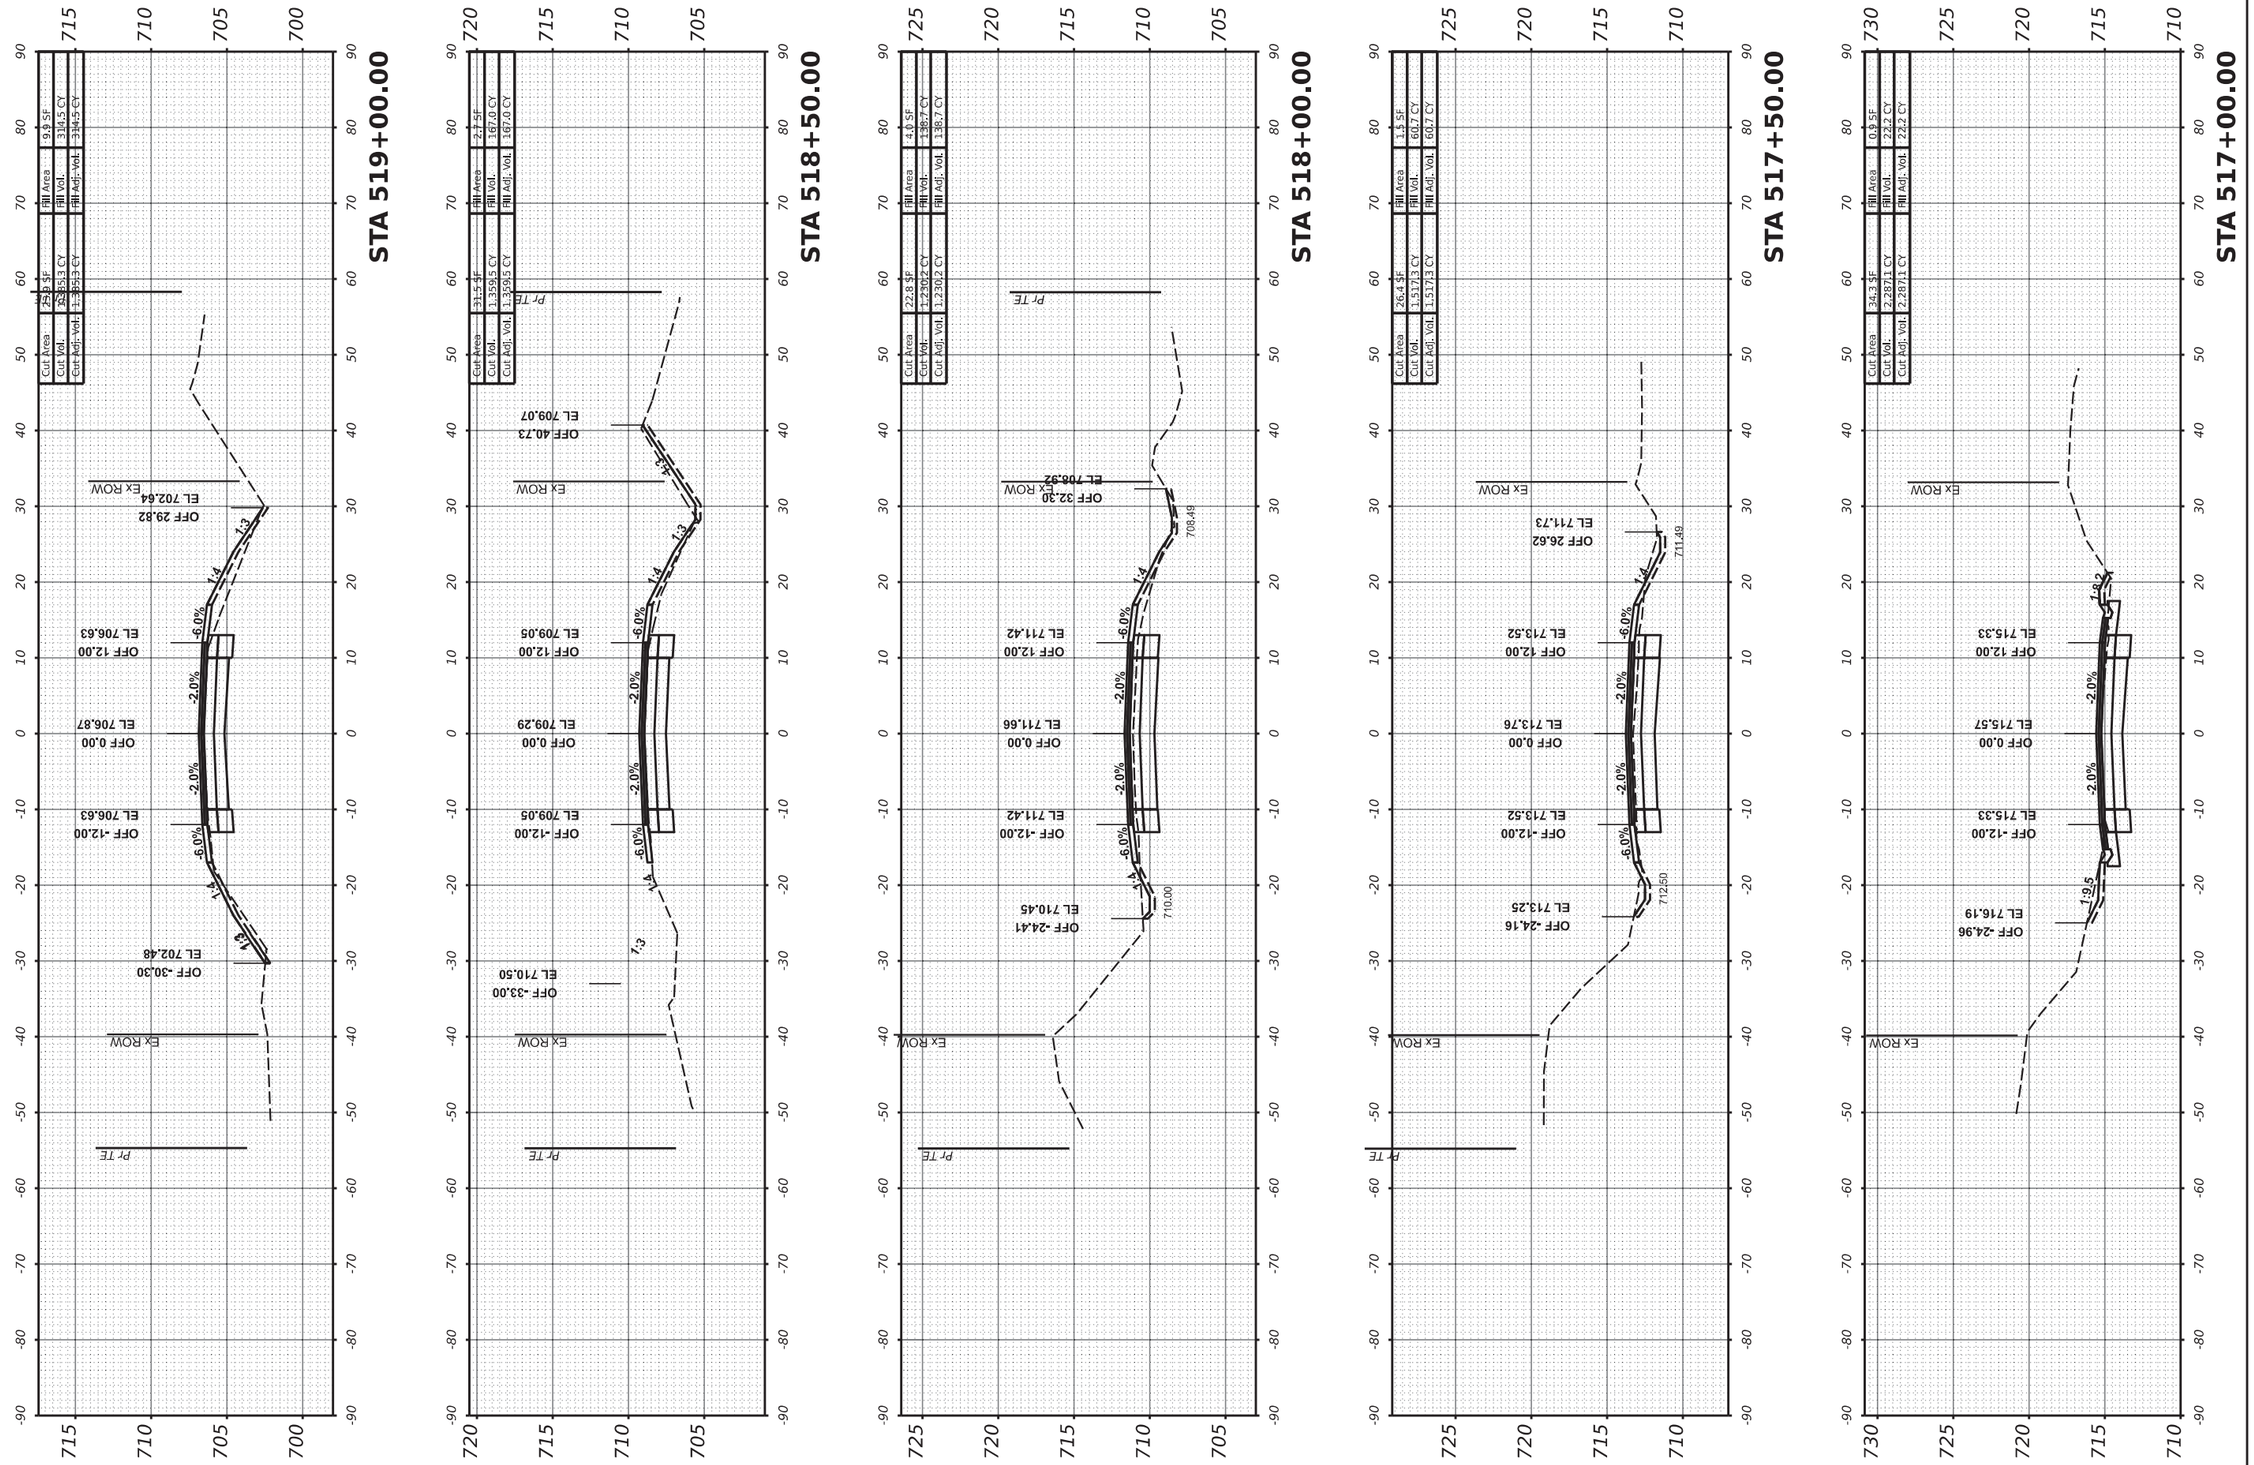

MODEL: PrCL-3 - 517+00.00 [Sheet]
FILE NAME: R:\Pr_County\7997 Carroll County - Ideal Road Reconstruction\CADD\CADD_Civil\Sheets\7997-SHT_XSect-Ideal-v3-05.dgn

USER NAME = dwozniarski	DESIGNED -	REVISED -	
	DRAWN -	REVISED -	
PLOT SCALE = 0.16666633 ' / in.	CHECKED -	REVISED -	
PLOT DATE = 6/14/2024	DATE - 04/17/2024	REVISED -	

STATE OF ILLINOIS
DEPARTMENT OF TRANSPORTATION

IDEAL ROAD RECONSTRUCTION
CROSS SECTIONS – IDEAL ROAD


SCALE: 1" = 10' H, 1" = 5' V | SHEET OF 125 SHEETS | STA.

F.A.S. RTE.	SECTION	COUNTY	TOTAL SHEETS	SHEET NO.
1084	20-00102-00-PV	CARROLL	217	170
		CONTRACT NO. 85761		
	ILLINOIS	FED. AID PROJECT		

85761

FINAL SURVEY		BY	DATE
NOTE BOOK	SURVEYED		
NO.	PLOTTED		
	TEMPLATE		
	AREAS		
	AREAS CHECKED		

ORIGINAL SURVEY		BY	DATE
NOTE BOOK	SURVEYED		
NO.	PLOTTED		
	TEMPLATE		
	AREAS		
	AREAS CHECKED		

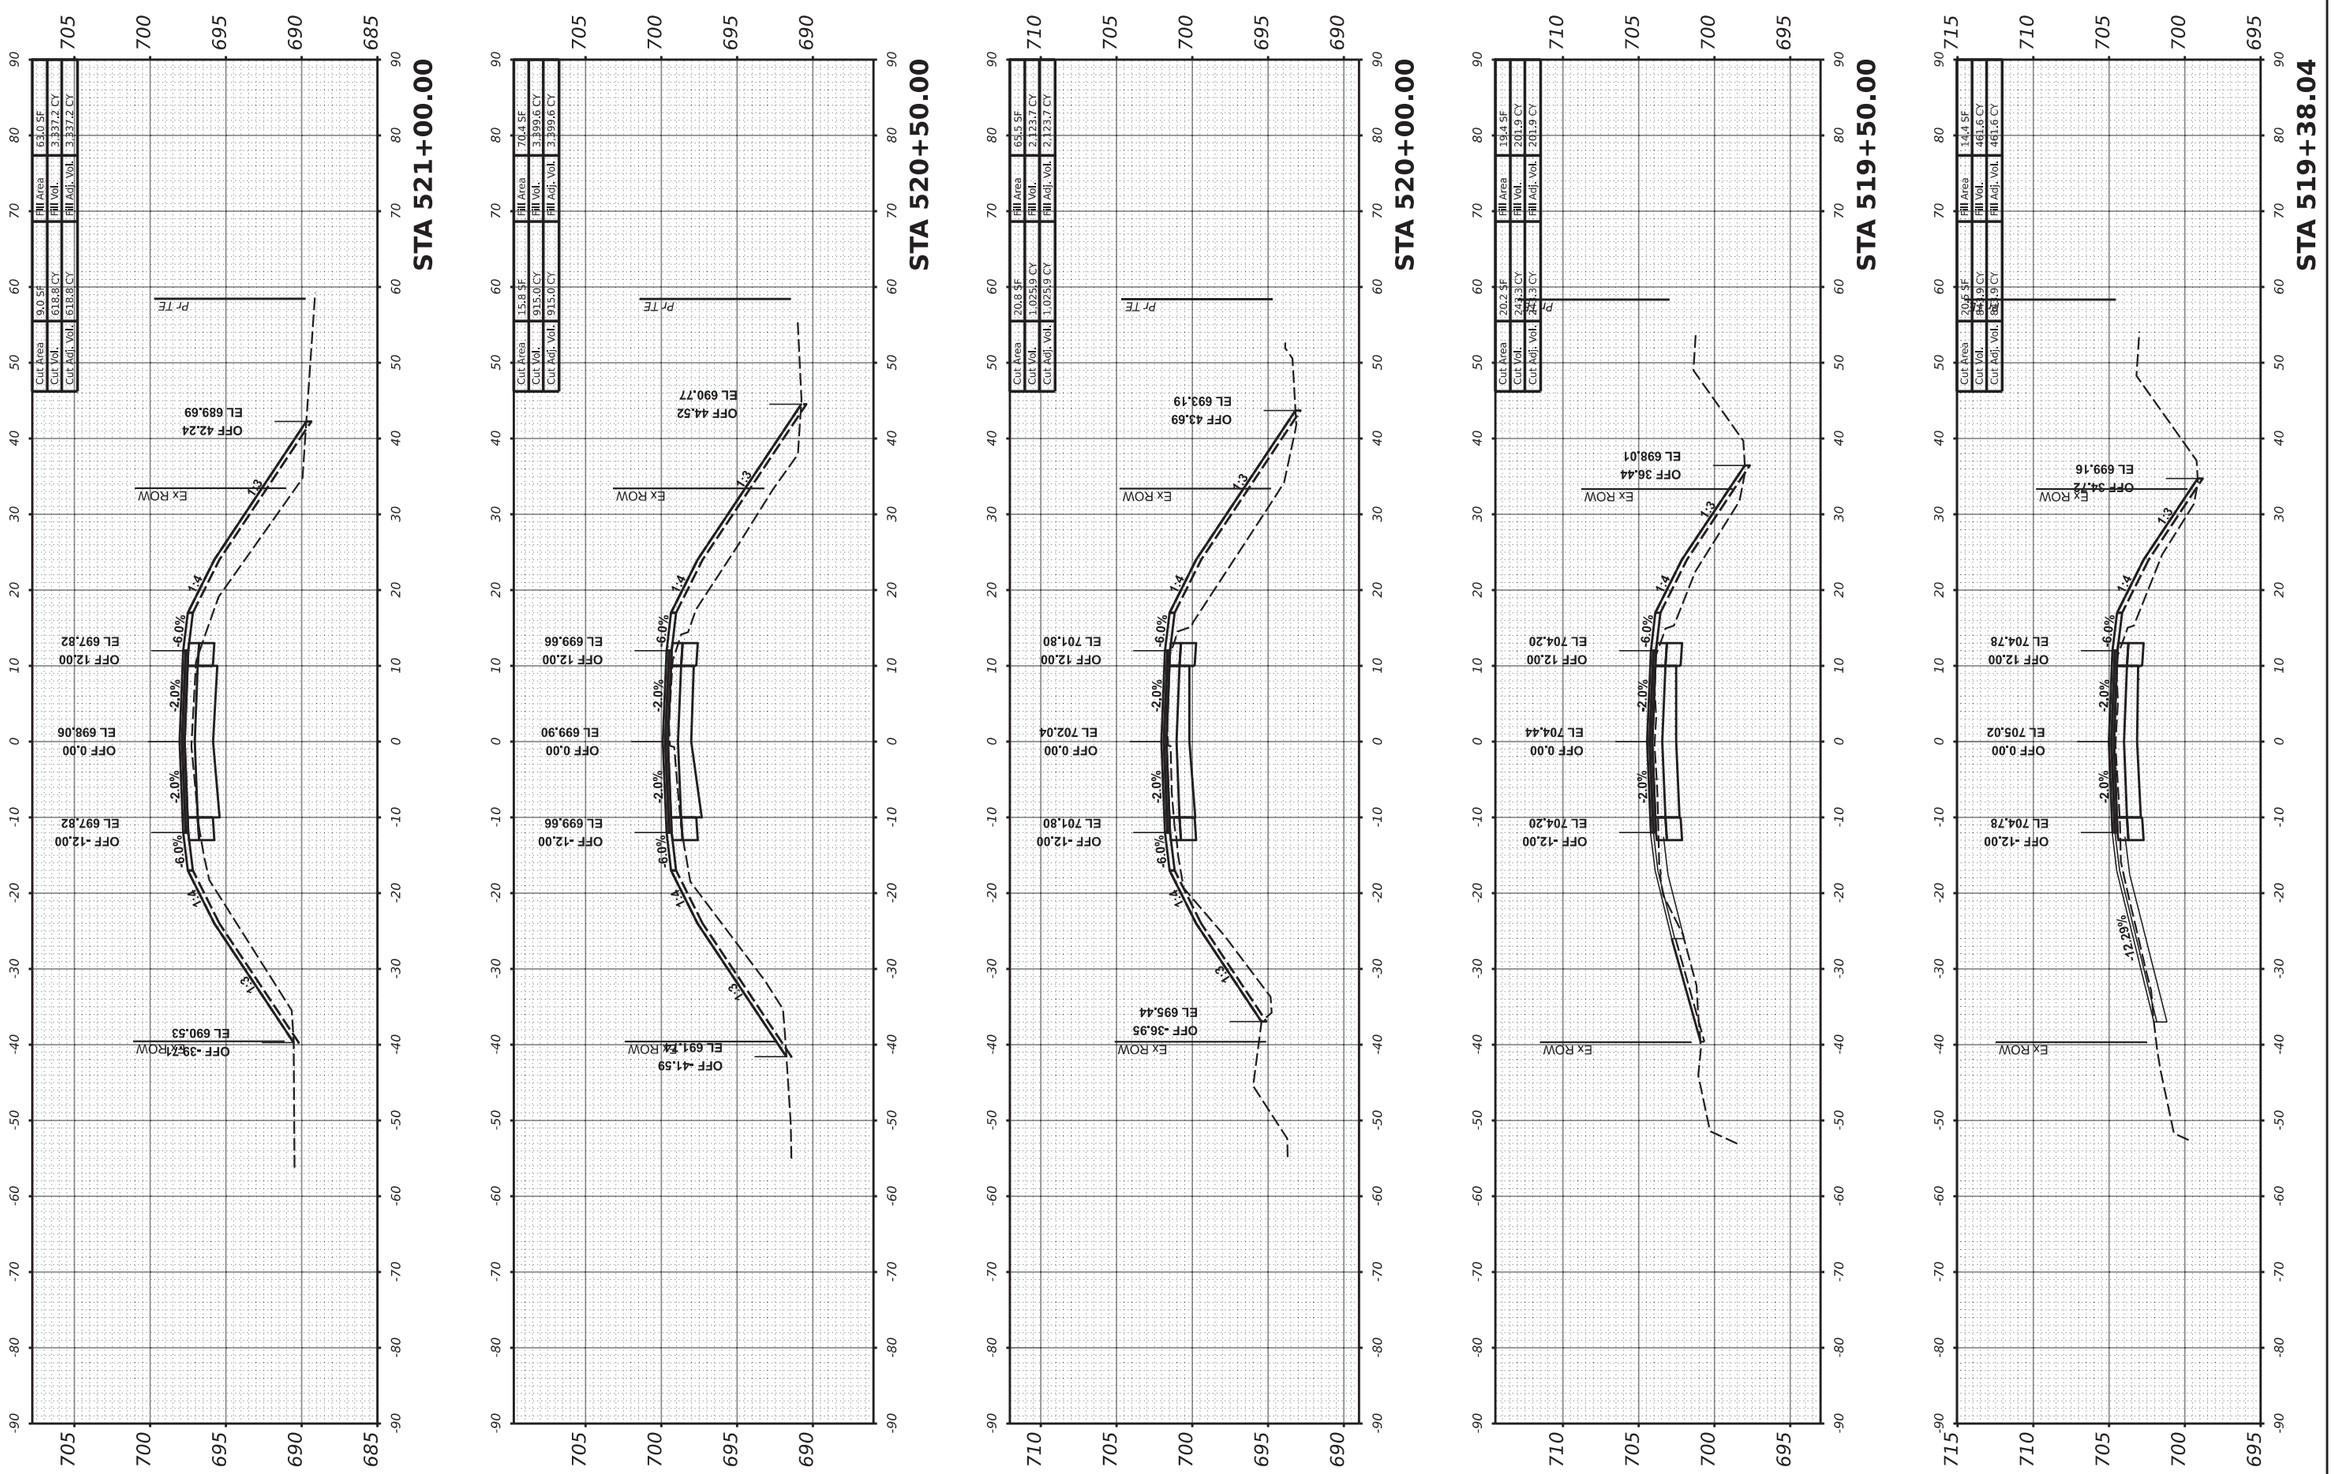

MODEL: PrCL-3 - 519+38.04 [Sheet]
FILE NAME: R:\Pr_County\7997 Carroll County - Ideal Road Reconstruction\CADD\CADD_Civil\Sheets\7997-SHT_X-Sect-Ideal-v3-05.dgn

USER NAME = dwozniarski	DESIGNED -	REVISED -	
	DRAWN -	REVISED -	
PLOT SCALE = 0.16666633 ' / in.	CHECKED -	REVISED -	
PLOT DATE = 6/14/2024	DATE - 04/17/2024	REVISED -	

STATE OF ILLINOIS
DEPARTMENT OF TRANSPORTATION

IDEAL ROAD RECONSTRUCTION
CROSS SECTIONS – IDEAL ROAD


SCALE: 1" = 10' H, 1" = 5' V | SHEET OF 125 SHEETS | STA.

F.A.S. RTE.	SECTION	COUNTY	TOTAL SHEETS	SHEET NO.
1084	20-00102-00-PV	CARROLL	217	171
		CONTRACT NO. 85761		
		ILLINOIS	FED. AID PROJECT	

85761

FINAL SURVEY		BY	DATE
	SURVEYED		
NOTE BOOK	PLOTTED		
	TEMPLATE		
NO.	AREAS		
	AREAS CHECKED		

ORIGINAL SURVEY		BY	DATE
	SURVEYED		
NOTE BOOK	PLOTTED		
	TEMPLATE		
NO.	AREAS		
	AREAS CHECKED		

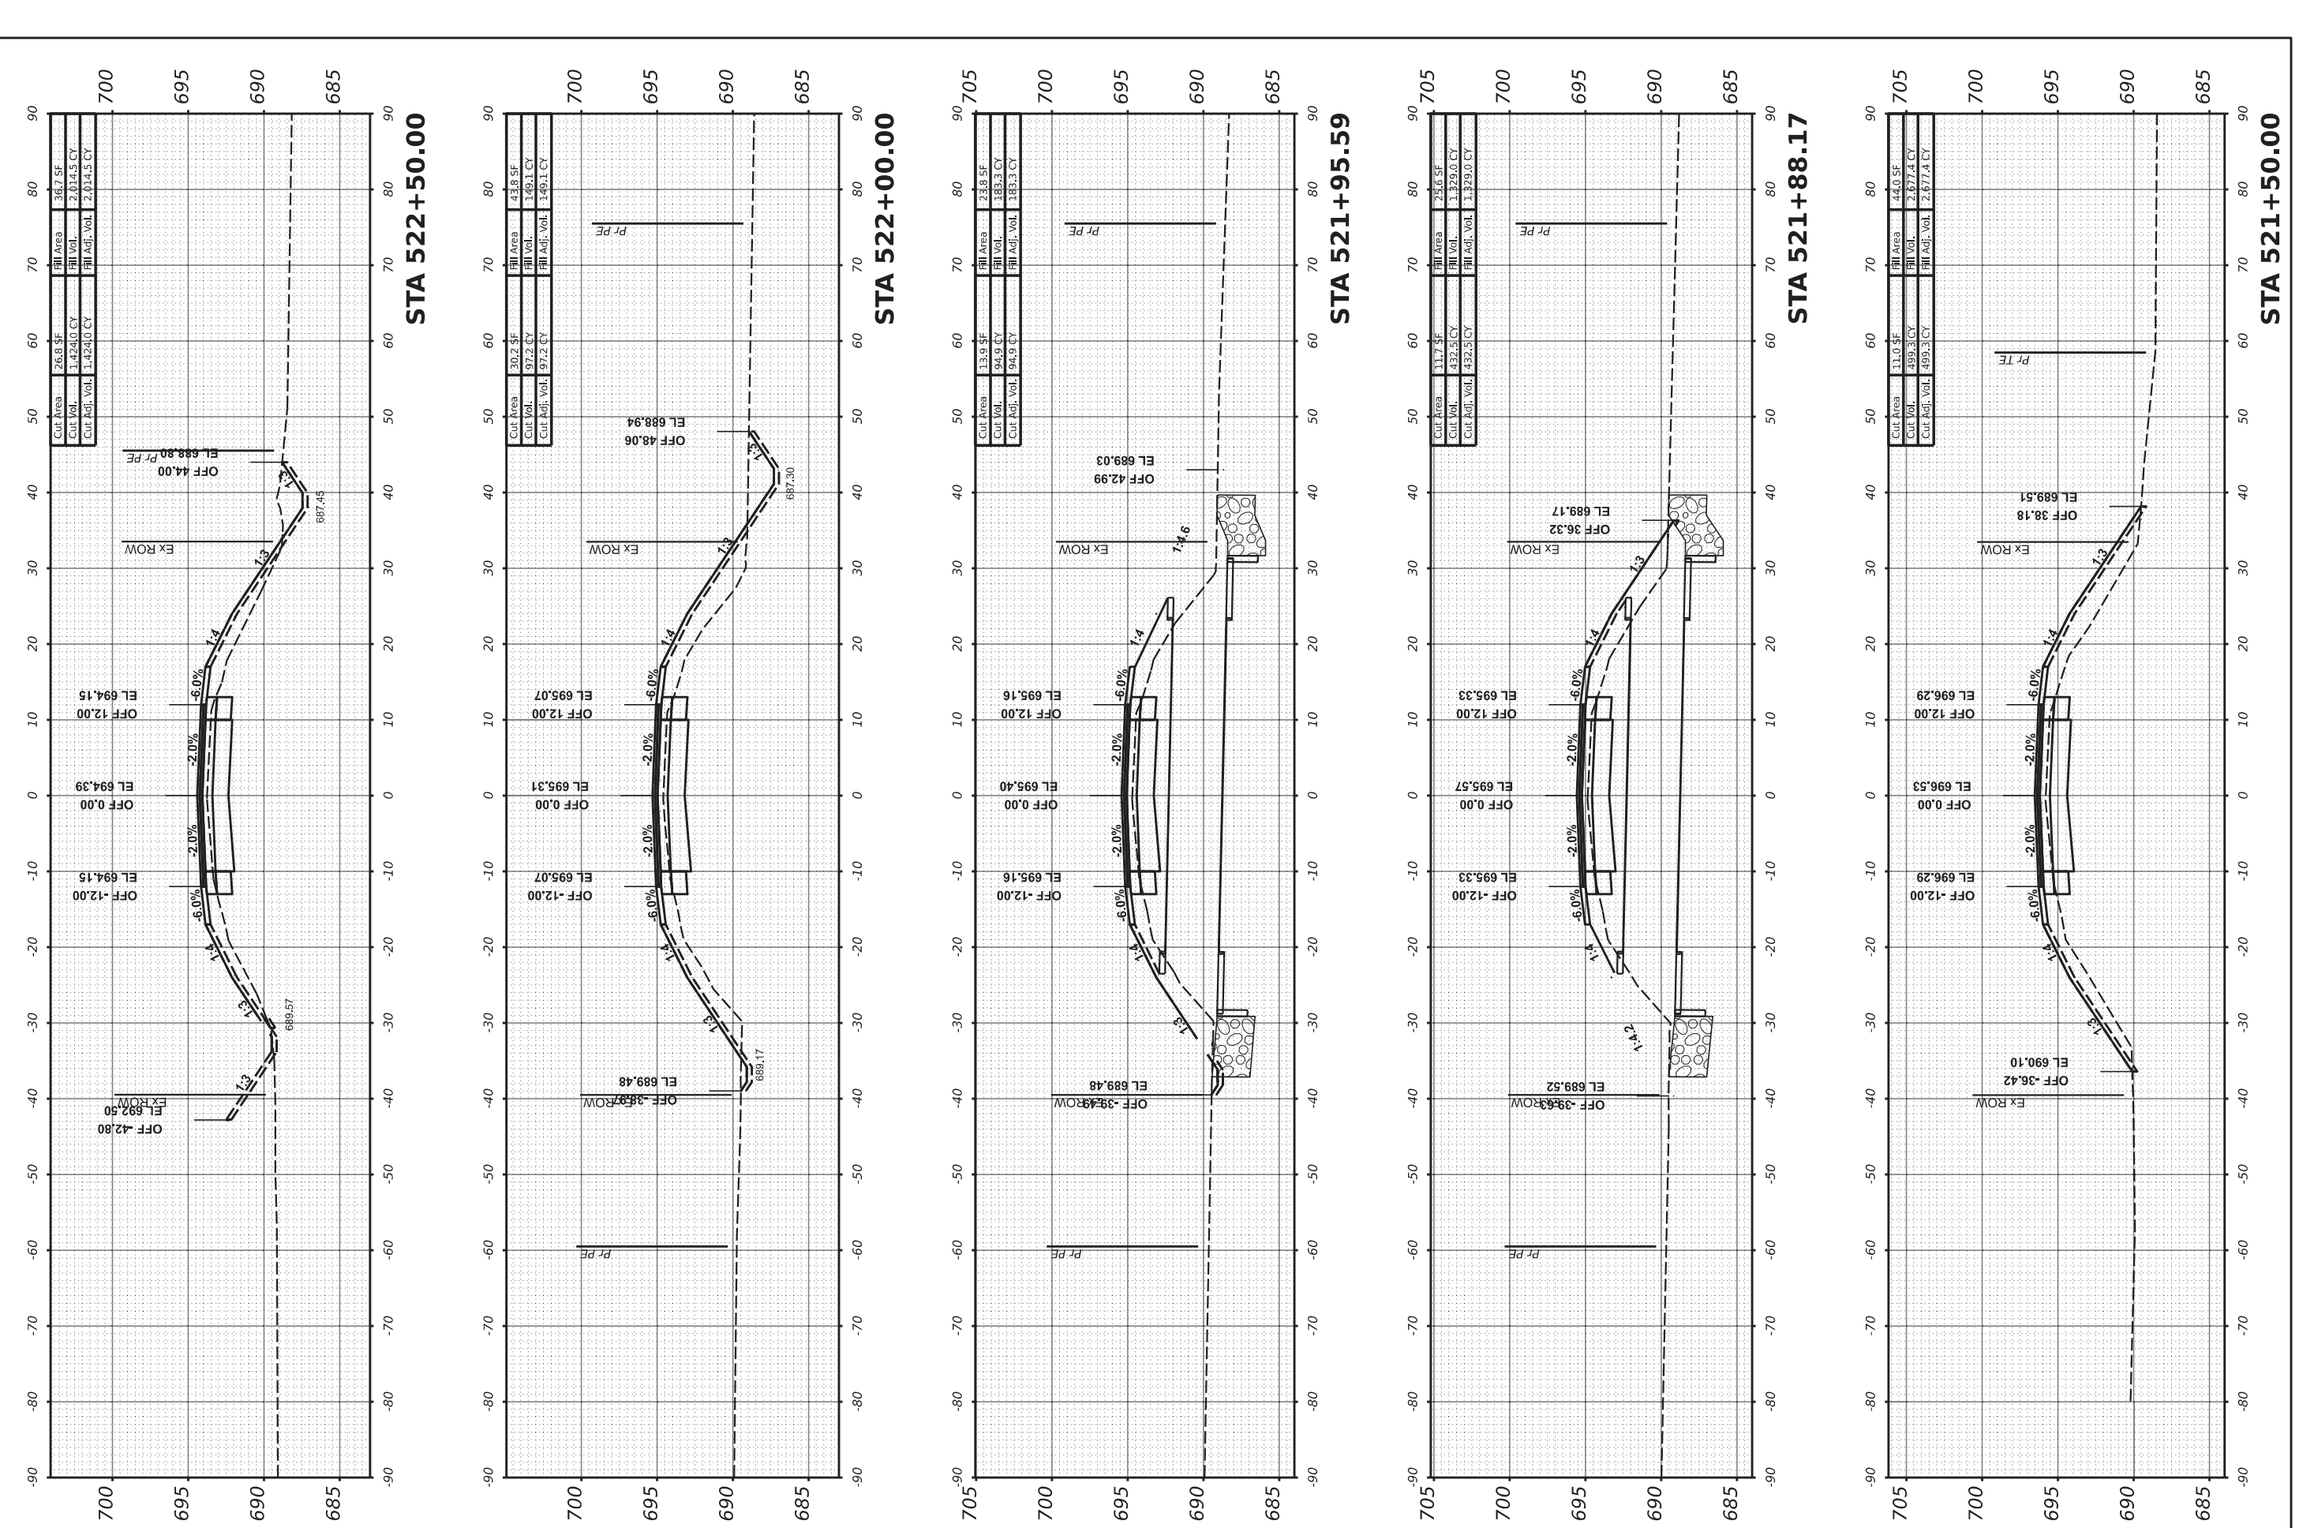

MODEL: PrCL-3 - 521+50.00 [Sheet]
FILE NAME: R:\Pr_County\7997 Carroll County - Ideal Road Reconstruction\CADD\CADD_Civil\Sheets\7997-SHT_X-Sect-Ideal-v3-05.dgn

USER NAME = dwozniarski	DESIGNED -	REVISED -	
	DRAWN -	REVISED -	
PLOT SCALE = 0.16666633 ' / in.	CHECKED -	REVISED -	
PLOT DATE = 6/14/2024	DATE - 04/17/2024	REVISED -	

STATE OF ILLINOIS
DEPARTMENT OF TRANSPORTATION

IDEAL ROAD RECONSTRUCTION
CROSS SECTIONS – IDEAL ROAD


SCALE: 1" = 10' H, 1" = 5' V | SHEET OF 125 SHEETS | STA.

F.A.S. RTE.	SECTION	COUNTY	TOTAL SHEETS	SHEET NO.
1084	20-00102-00-PV	CARROLL	217	172
		CONTRACT NO. 85761		
	ILLINOIS	FED. AID PROJECT		

85761

FINAL SURVEY	SURVEYED	BY	DATE
NOTE BOOK	PLOTTED		
NO.	TEMPLATE		
	AREAS		
	AREAS CHECKED		

ORIGINAL SURVEY	SURVEYED	BY	DATE
NOTE BOOK	PLOTTED		
NO.	TEMPLATE		
	AREAS		
	AREAS CHECKED		

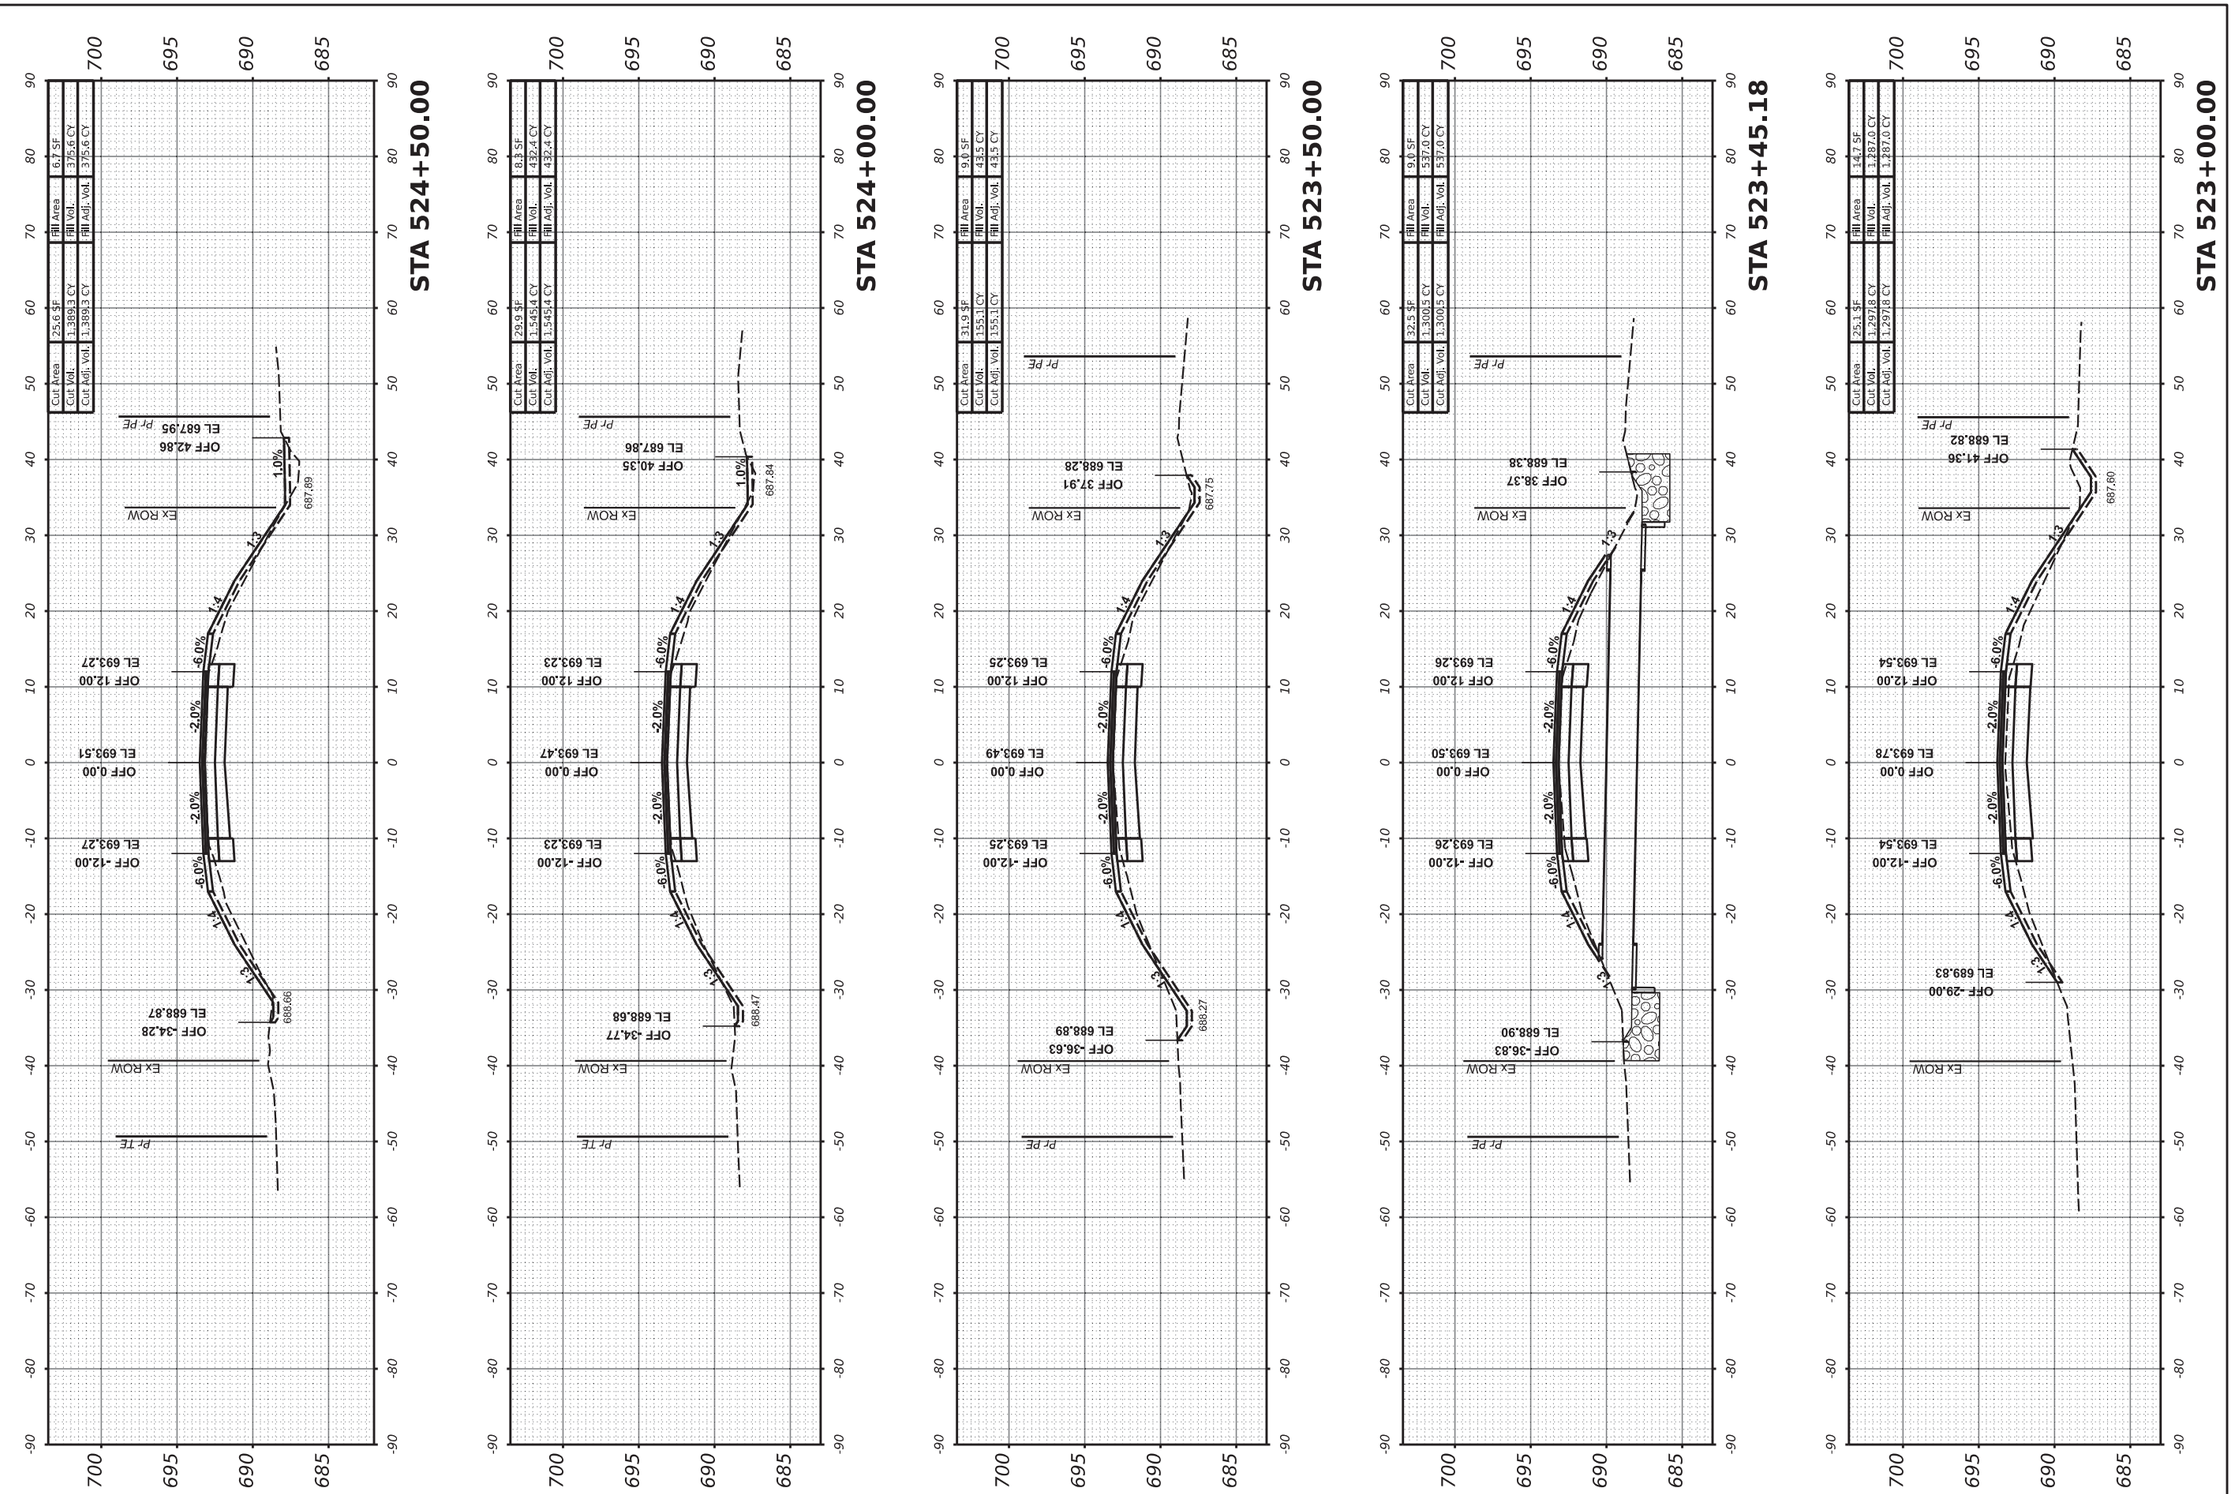

MODEL: PrCL-3 - 523+00.00 [Sheet]
FILE NAME: R:\Pr[_County\7997 Carroll County - Ideal Road Reconstruction\CADD\CADD_CivilSheets\7997-SHT_X-Sect-Ideal-v3-05.dgn

USER NAME = dwozniarski	DESIGNED -	REVISED -	
	DRAWN -	REVISED -	
PLOT SCALE = 0.16666633 ' / in.	CHECKED -	REVISED -	
PLOT DATE = 6/14/2024	DATE - 04/17/2024	REVISED -	

STATE OF ILLINOIS
DEPARTMENT OF TRANSPORTATION


IDEAL ROAD RECONSTRUCTION
CROSS SECTIONS – IDEAL ROAD

SCALE: 1" = 10' H, 1" = 5' V | SHEET OF 125 SHEETS | STA.

F.A.S. RTE.	SECTION	COUNTY	TOTAL SHEETS	SHEET NO.
1084	20-00102-00-PV	CARROLL	217	173
		CONTRACT NO. 85761		
	ILLINOIS FED. AID PROJECT			

85761

FINAL SURVEY		BY	DATE
NOTE BOOK	SURVEYED		
	PLOTTED		
	TEMPLATE		
	AREAS		
NO.	AREAS CHECKED		

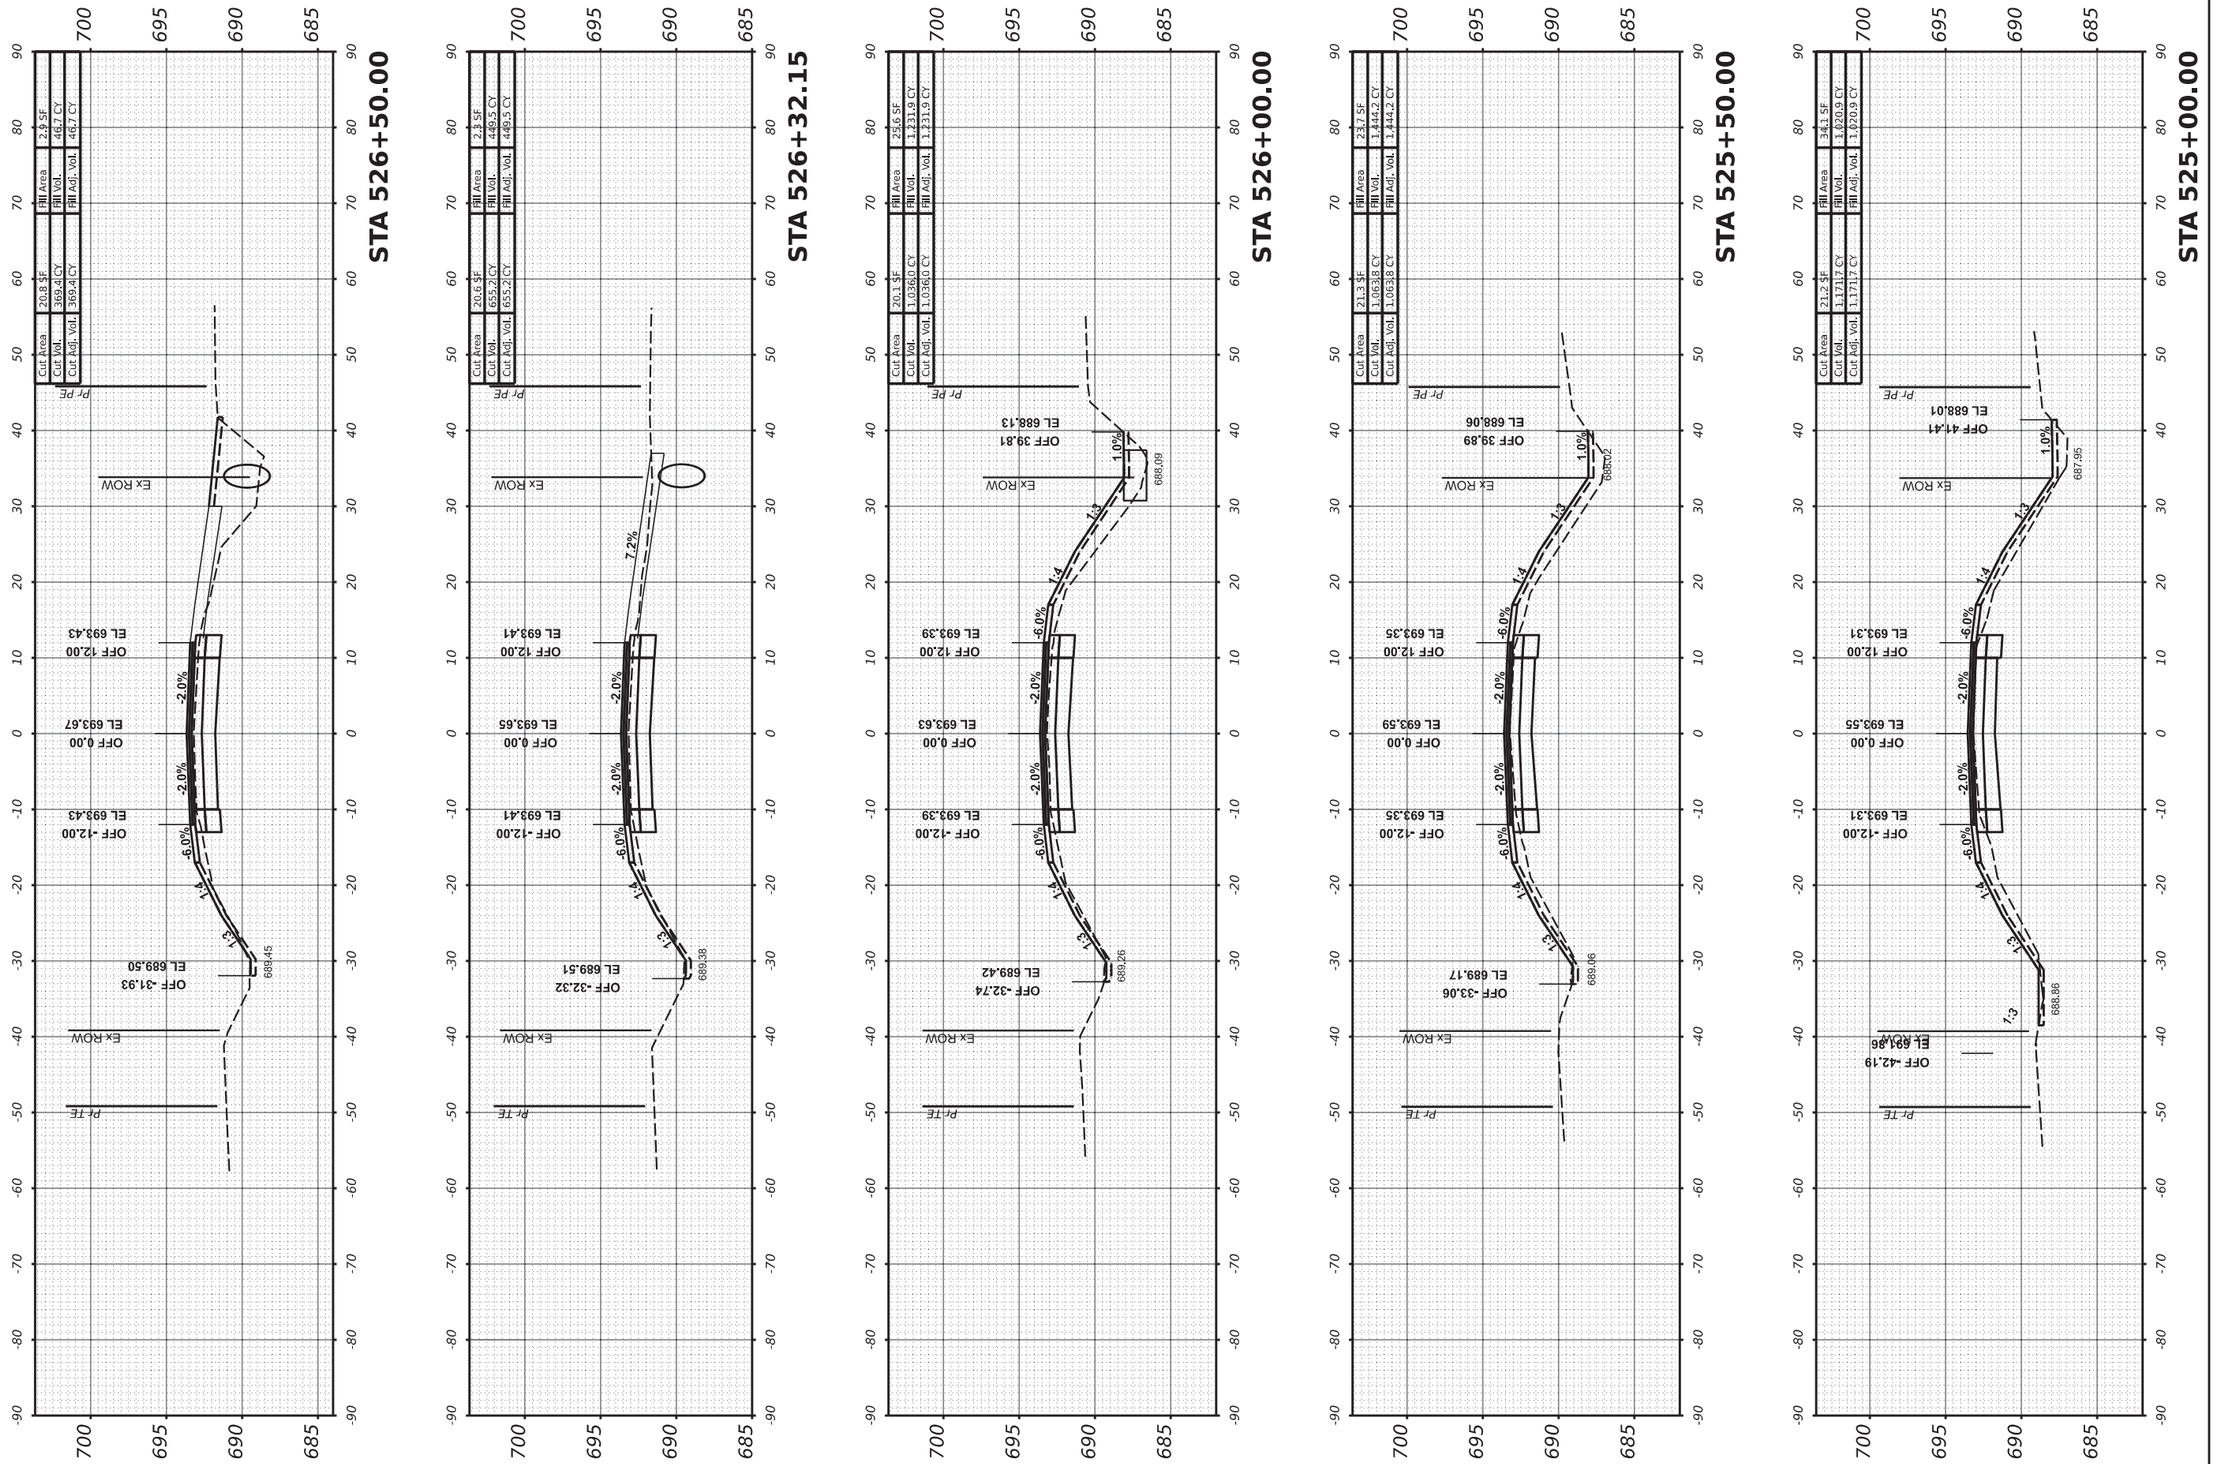

ORIGINAL SURVEY		BY	DATE
NOTE BOOK	SURVEYED		
	PLOTTED		
	TEMPLATE		
	AREAS		
NO.	AREAS CHECKED		

MODEL: PrCL-3 - 525+00.00 [Sheet]
FILE NAME: R:\PrL\County\7997 Carroll County - Ideal Road Reconstruction\CADD\CADD_Civil\Sheets\7997-SHT_X-Sect-Ideal+3-05.dgn

USER NAME	= dwozniarski	DESIGNED	-	REVISED	-
		DRAWN	-	REVISED	-
PLOT SCALE	= 0.16666633 ' / in.	CHECKED	-	REVISED	-
PLOT DATE	= 6/14/2024	DATE	- 04/17/2024	REVISED	-

STATE OF ILLINOIS
DEPARTMENT OF TRANSPORTATION

IDEAL ROAD RECONSTRUCTION
CROSS SECTIONS – IDEAL ROAD


SCALE: 1" = 10' H, 1" = 5' V | SHEET OF 125 SHEETS | STA.

F.A.S. RTE.	SECTION	COUNTY	TOTAL SHEETS	SHEET NO.
1084	20-00102-00-PV	CARROLL	217	174
		CONTRACT NO. 85761		
	ILLINOIS	FED. AID PROJECT		

85761

FINAL SURVEY	SURVEYED	BY	DATE
NOTE BOOK	PLOTTED		
NO.	TEMPLATE		
	AREAS		
	AREAS CHECKED		

ORIGINAL SURVEY	SURVEYED	BY	DATE
NOTE BOOK	PLOTTED		
NO.	TEMPLATE		
	AREAS		
	AREAS CHECKED		

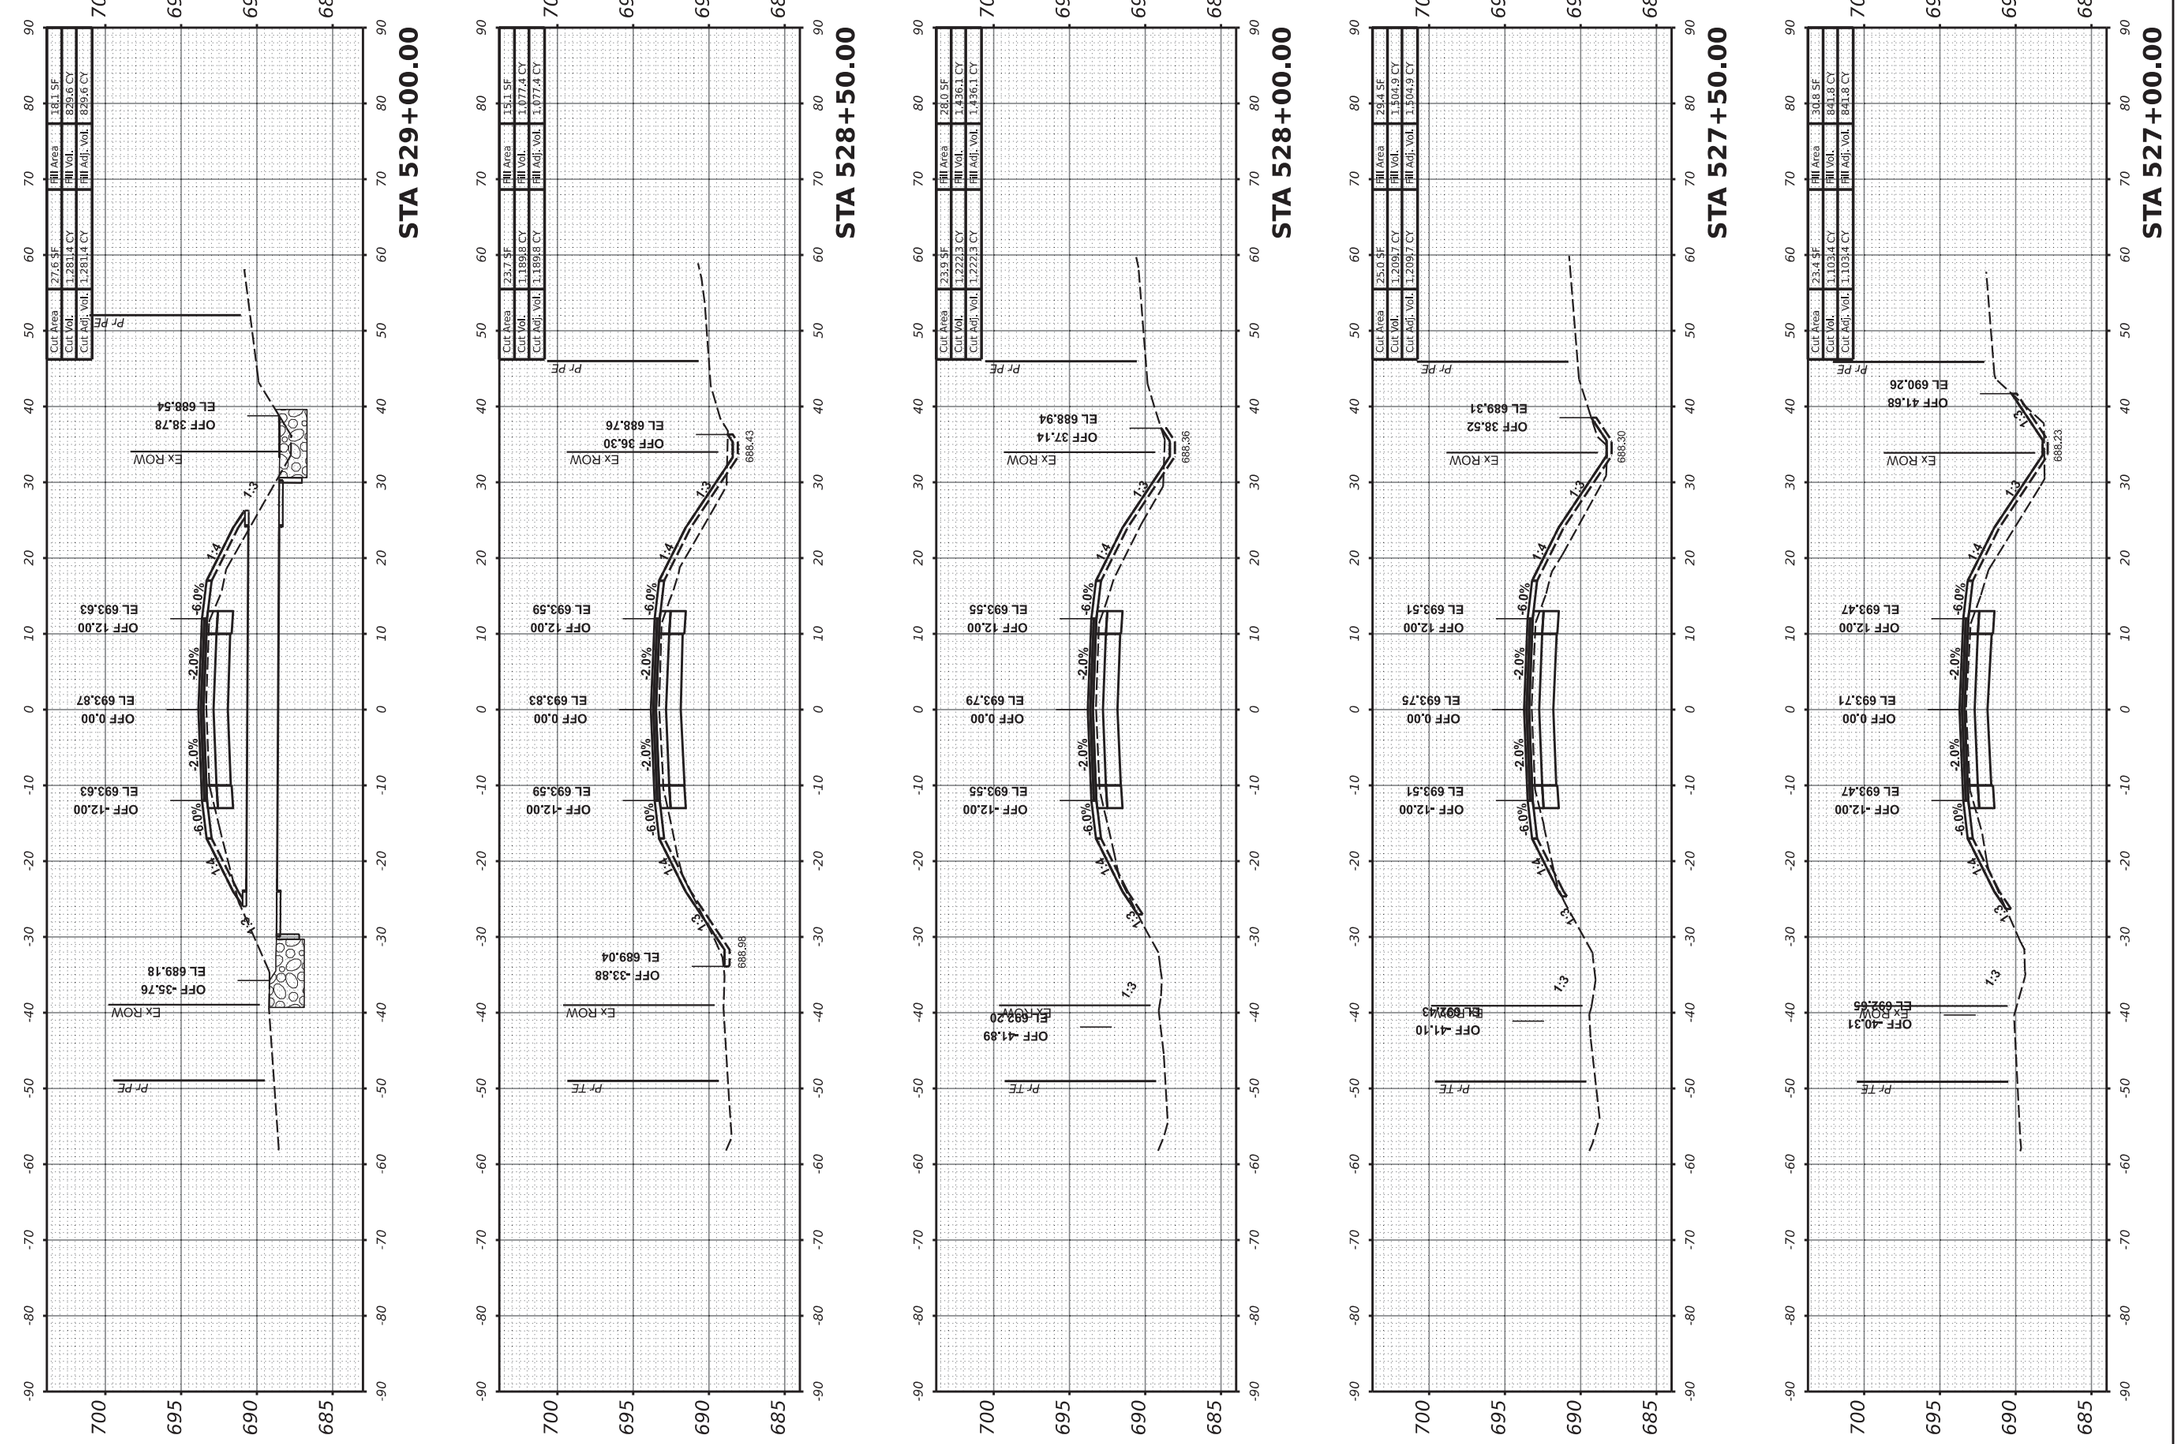

MODEL: PrCL-3 - 527+00.00 [Sheet]
FILE NAME: R:\Pr_County\7997 Carroll County - Ideal Road Reconstruction\CADD\CADD_Civil\Sheets\7997-SHT_X-Sect-Ideal-v3-05.dgn

USER NAME = dwozniarski	DESIGNED -	REVISED -	
	DRAWN -	REVISED -	
PLOT SCALE = 0.16666633 ' / in.	CHECKED -	REVISED -	
PLOT DATE = 6/14/2024	DATE - 04/17/2024	REVISED -	

STATE OF ILLINOIS
DEPARTMENT OF TRANSPORTATION

IDEAL ROAD RECONSTRUCTION
CROSS SECTIONS – IDEAL ROAD


SCALE: 1" = 10' H, 1" = 5' V | SHEET OF 125 SHEETS | STA.

F.A.S. RTE.	SECTION	COUNTY	TOTAL SHEETS	SHEET NO.
1084	20-00102-00-PV	CARROLL	217	175
		CONTRACT NO. 85761		
	ILLINOIS	FED. AID PROJECT		

85761

FINAL SURVEY		BY	DATE
	SURVEYED		
NOTE BOOK	PLOTTED		
NO.	TEMPLATE		
	AREAS		
	AREAS CHECKED		

ORIGINAL SURVEY		BY	DATE
	SURVEYED		
NOTE BOOK	PLOTTED		
NO.	TEMPLATE		
	AREAS		
	AREAS CHECKED		

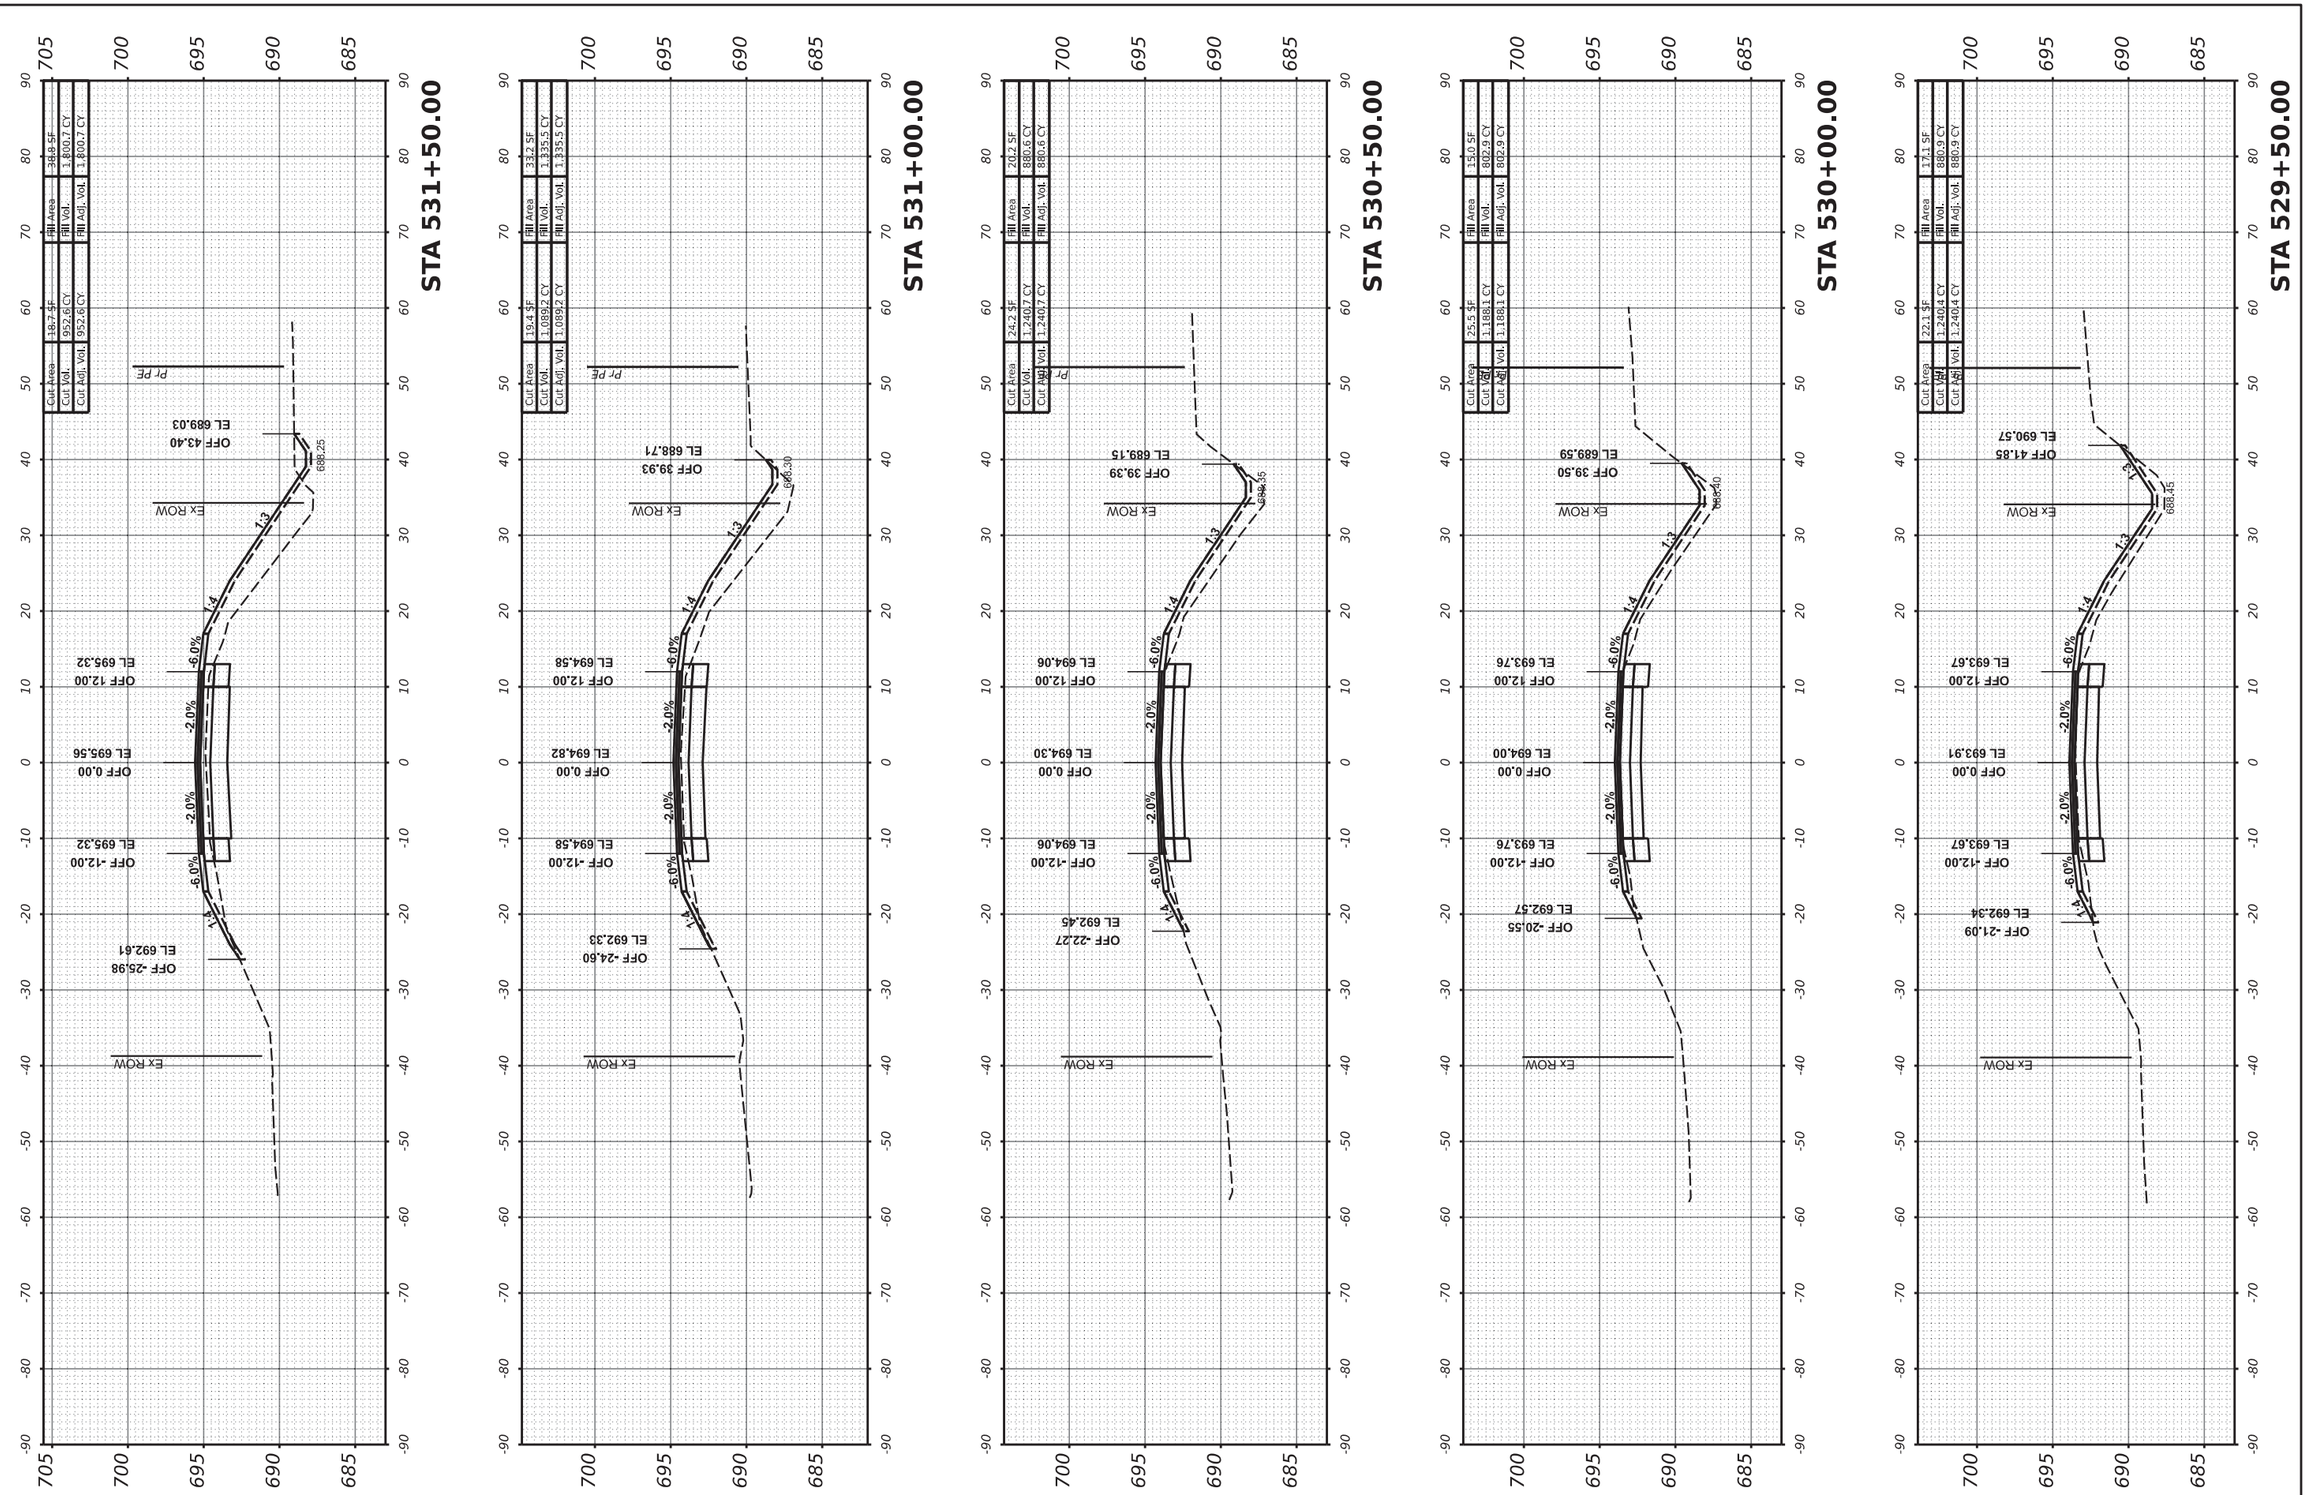

MODEL: PrCL-3 - 529+50.00 [Sheet]
FILE NAME: R:\PrL\County\7997 Carroll County - Ideal Road Reconstruction\CADD\CADD_Civil\Sheets\7997-SHT_X-Sect-Ideal-v3-05.dgn


	USER NAME = dwozniarski	DESIGNED -	REVISED -	STATE OF ILLINOIS DEPARTMENT OF TRANSPORTATION	IDEAL ROAD RECONSTRUCTION CROSS SECTIONS – IDEAL ROAD
		DRAWN -	REVISED -		
	PLOT SCALE = 0.16666633 ' / in.	CHECKED -	REVISED -		SCALE: 1" = 10' H, 1" = 5' V; SHEET OF 125 SHEETS; STA.
	PLOT DATE = 6/14/2024	DATE - 04/17/2024	REVISED -		

F.A.S. RTE.	SECTION	COUNTY	TOTAL SHEETS	SHEET NO.
1084	20-00102-00-PV	CARROLL	217	176
		CONTRACT NO. 85761		
	ILLINOIS	FED. AID PROJECT		

85761

FINAL SURVEY	SURVEYED	BY	DATE
NOTE BOOK	PLOTTED		
NO.	TEMPLATE		
	AREAS		
	AREAS CHECKED		

ORIGINAL SURVEY	SURVEYED	BY	DATE
NOTE BOOK	PLOTTED		
NO.	TEMPLATE		
	AREAS		
	AREAS CHECKED		

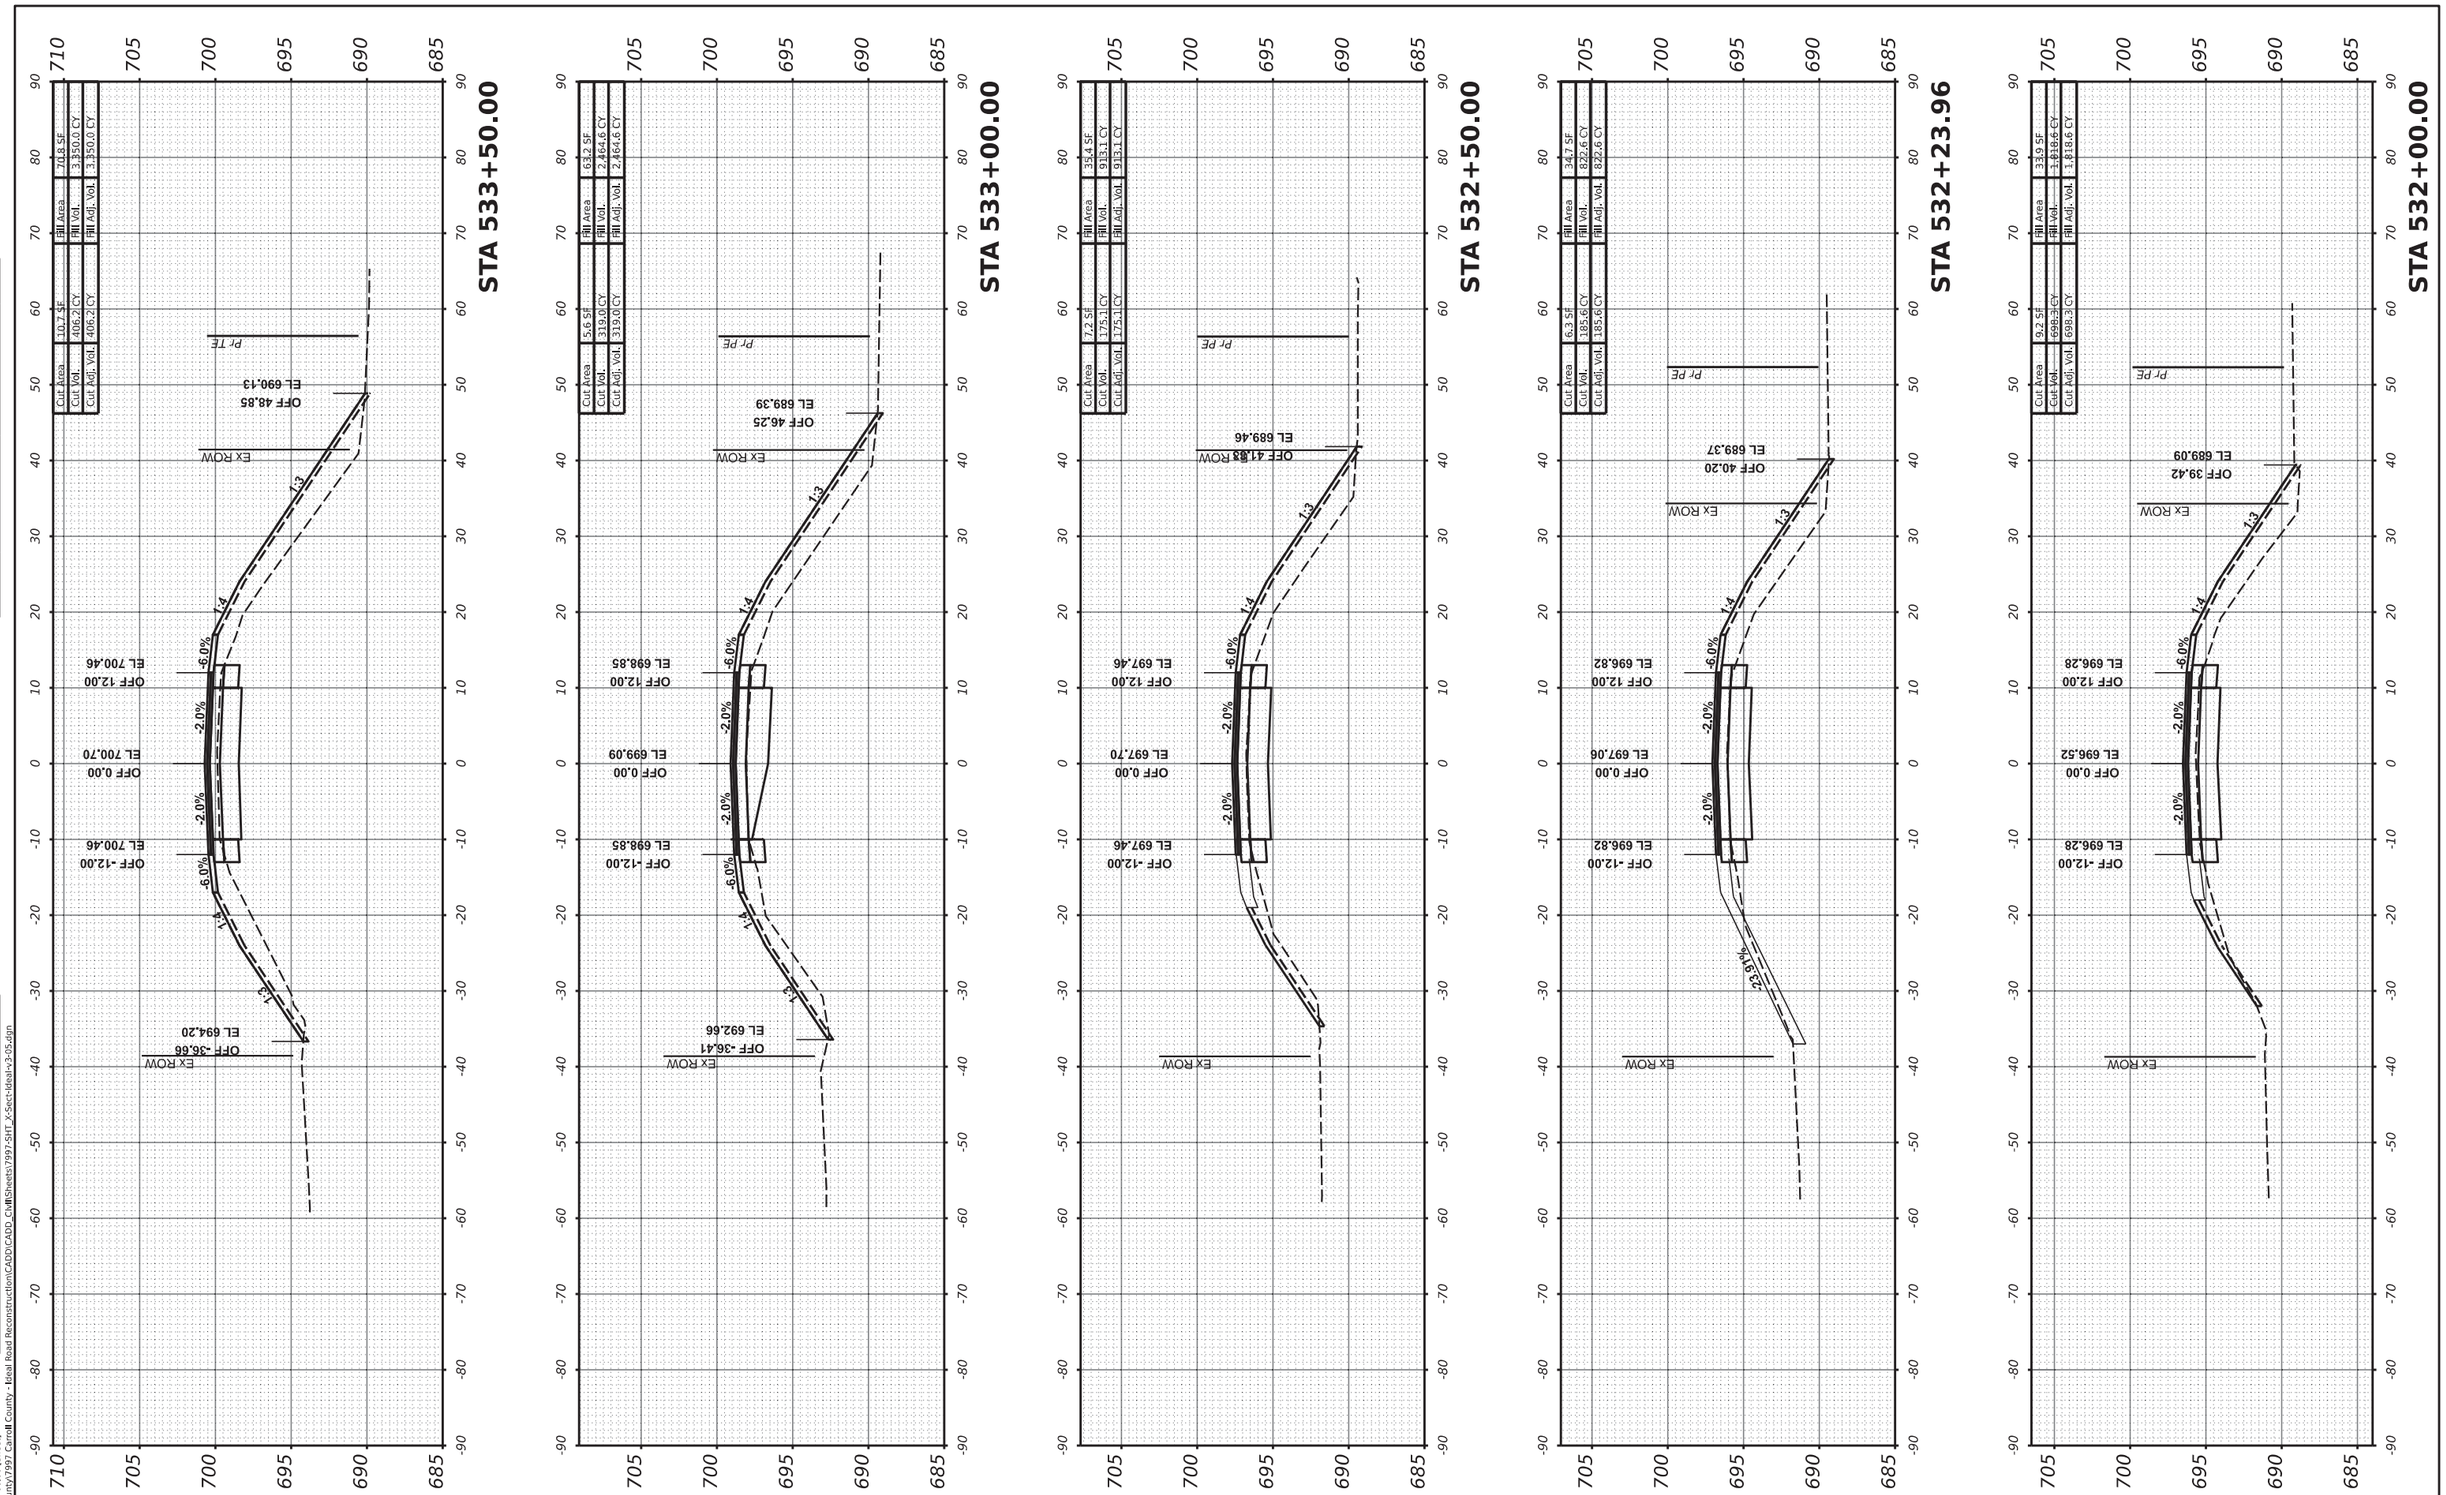

MODEL: PrCL-3 - 532+00.00 [Sheet]
FILE NAME: R:\Pr_County\7997 Carroll County - Ideal Road Reconstruction\CADD\CADD_Civil\Sheets\7997-SHT_X-Sect-Ideal-v3-05.dgn

USER NAME = dwozniarski	DESIGNED -	REVISED -	
	DRAWN -	REVISED -	
PLOT SCALE = 0.16666633 ' / in.	CHECKED -	REVISED -	
PLOT DATE = 6/14/2024	DATE - 04/17/2024	REVISED -	

STATE OF ILLINOIS
DEPARTMENT OF TRANSPORTATION

IDEAL ROAD RECONSTRUCTION
CROSS SECTIONS – IDEAL ROAD


SCALE: 1" = 10' H, 1" = 5' V | SHEET OF 125 SHEETS | STA.

F.A.S. RTE.	SECTION	COUNTY	TOTAL SHEETS	SHEET NO.
1084	20-00102-00-PV	CARROLL	217	177
		CONTRACT NO. 85761		
	ILLINOIS	FED. AID PROJECT		

85761

FINAL SURVEY	SURVEYED	BY	DATE
NOTE BOOK	PLOTTED		
NO.	TEMPLATE		
	AREAS		
	AREAS CHECKED		

ORIGINAL SURVEY	SURVEYED	BY	DATE
NOTE BOOK	PLOTTED		
NO.	TEMPLATE		
	AREAS		
	AREAS CHECKED		

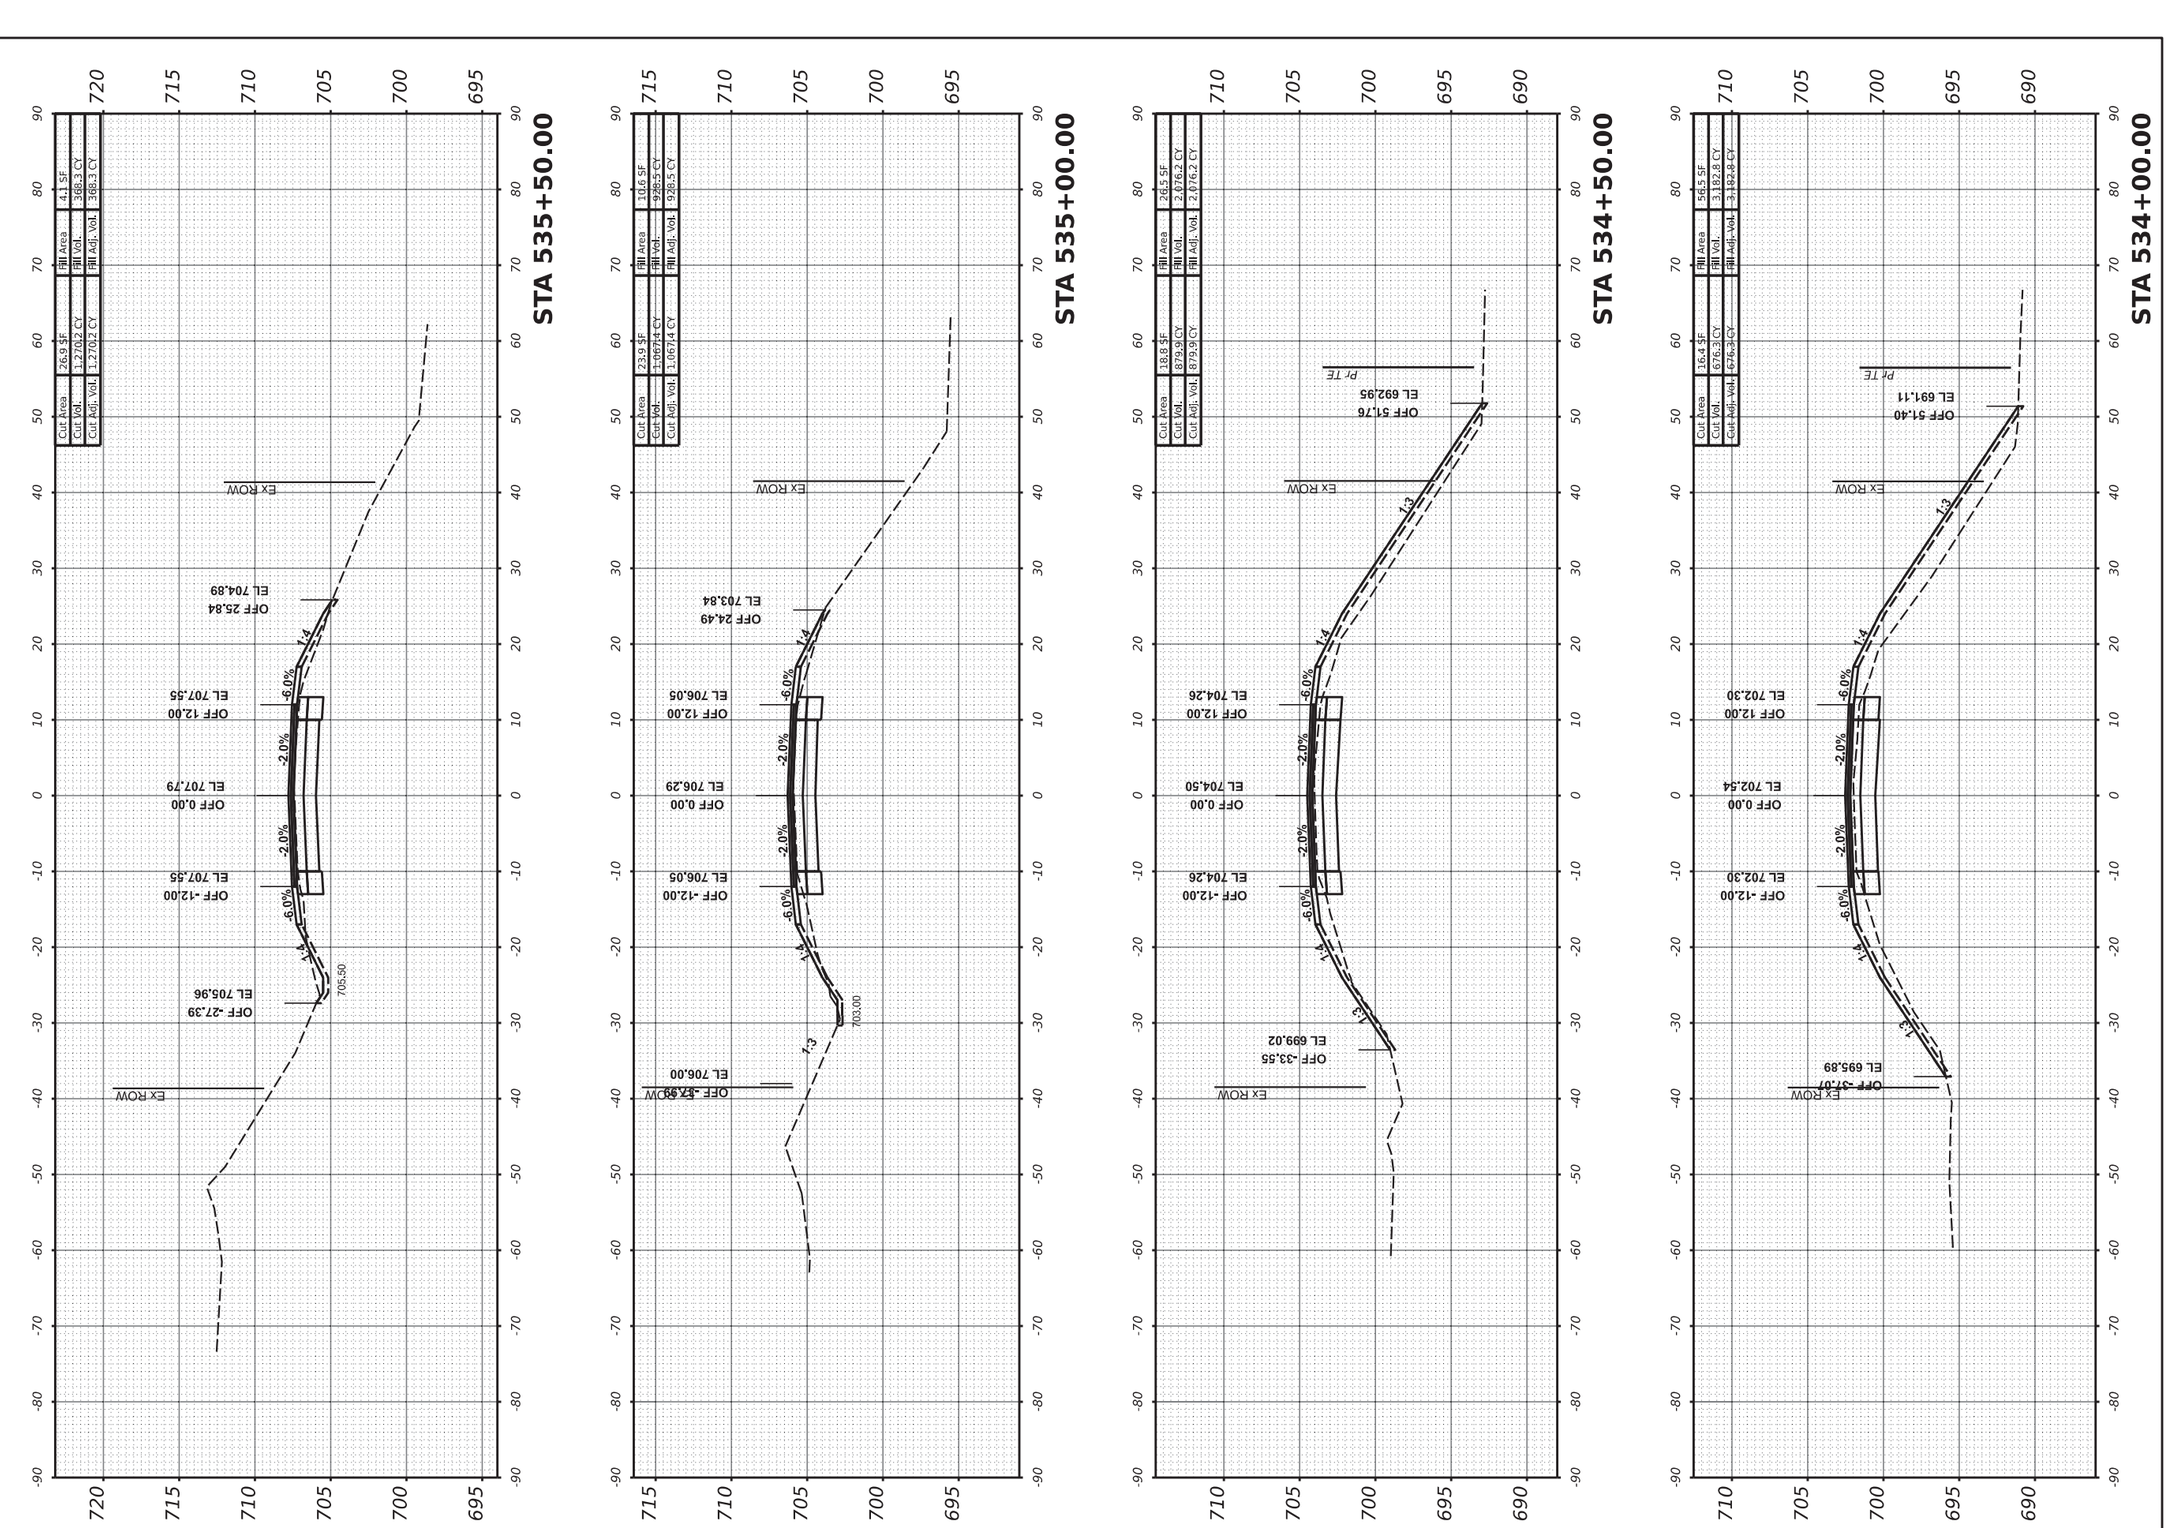

MODEL: PrCL-3 - 534+00.00 [Sheet]
FILE NAME: R:\Pr_County\7997 Carroll County - Ideal Road Reconstruction\CADD\CADD_Civil\Sheets\7997-SHT_X-Sect-Ideal-v3-05.dgn

USER NAME = dwozniarski	DESIGNED -	REVISED -	
	DRAWN -	REVISED -	
PLOT SCALE = 0.16666633 ' / in.	CHECKED -	REVISED -	
PLOT DATE = 6/14/2024	DATE - 04/17/2024	REVISED -	

STATE OF ILLINOIS
DEPARTMENT OF TRANSPORTATION

IDEAL ROAD RECONSTRUCTION
CROSS SECTIONS – IDEAL ROAD


SCALE: 1" = 10' H, 1" = 5' V | SHEET OF 125 SHEETS | STA.


F.A.S. RTE.	SECTION	COUNTY	TOTAL SHEETS	SHEET NO.
1084	20-00102-00-PV	CARROLL	217	178
		CONTRACT NO. 85761		
	ILLINOIS	FED. AID PROJECT		


85761

FINAL SURVEY	SURVEYED	BY	DATE
NOTE BOOK	PLOTTED		
NO.	TEMPLATE		
	AREAS		
	AREAS CHECKED		

ORIGINAL SURVEY	SURVEYED	BY	DATE
NOTE BOOK	PLOTTED		
NO.	TEMPLATE		
	AREAS		
	AREAS CHECKED		

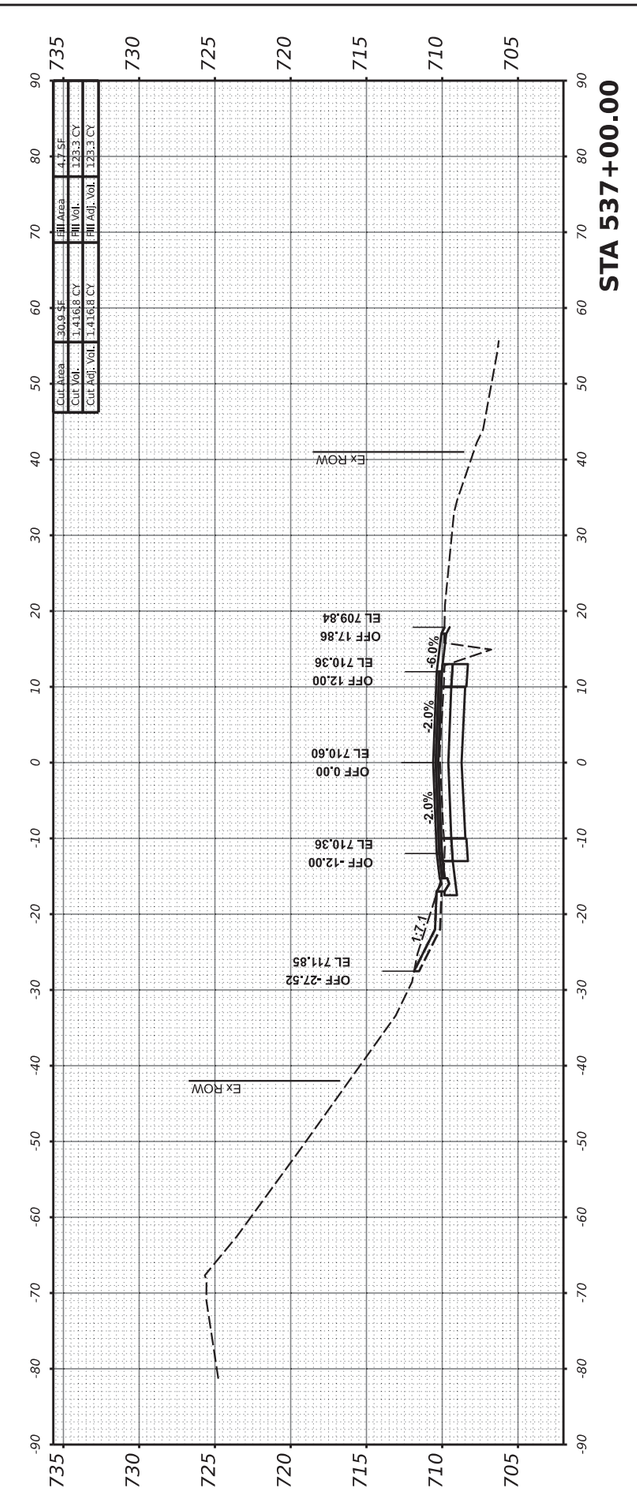

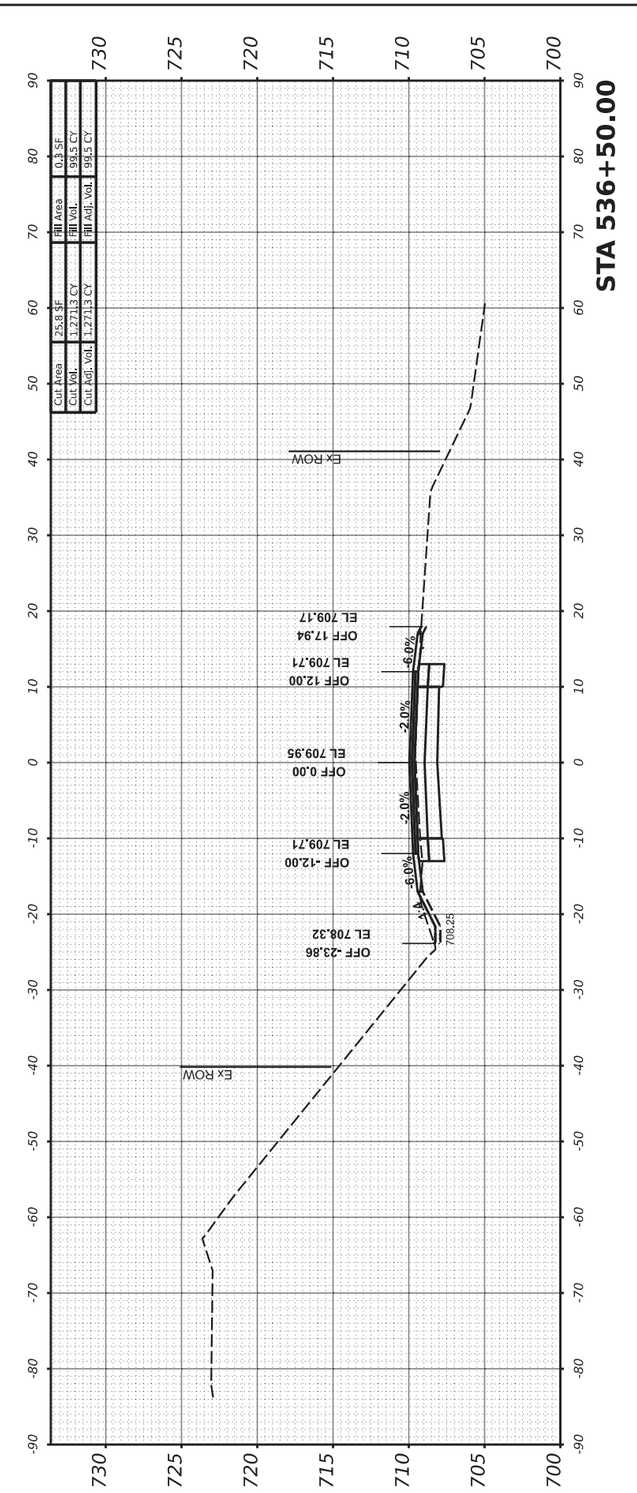

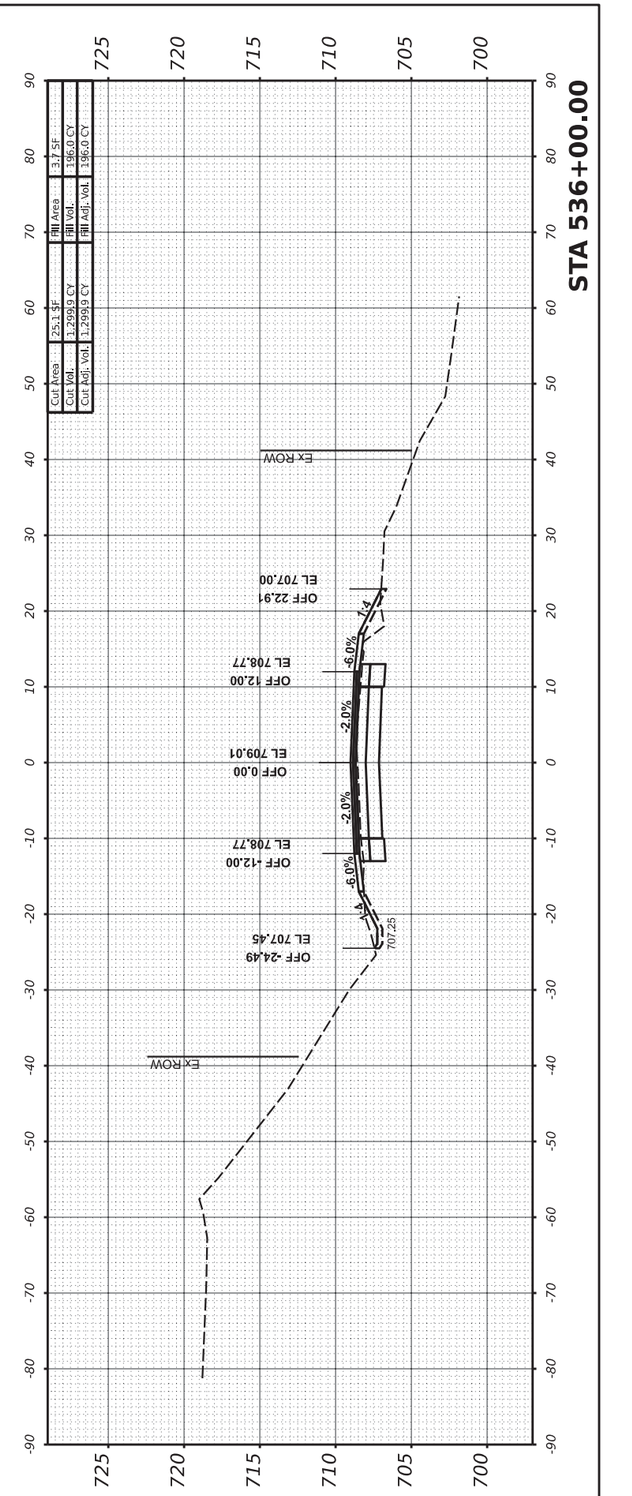

MODEL: PrCL-3 - 536+00.00 [Sheet]
FILE NAME: R:\Prj\County\7997 Carroll County - Ideal Road Reconstruction\CADD\CADD_CivilSheets\7997-SHT_X-Sect-Ideal-v3-05.dgn

USER NAME = dwozniarski	DESIGNED -		REVISED -
	DRAWN -		REVISED -
PLOT SCALE = 0.16666633 ' / in.	CHECKED -		REVISED -
PLOT DATE = 6/14/2024	DATE -	04/17/2024	REVISED -


STATE OF ILLINOIS
DEPARTMENT OF TRANSPORTATION

IDEAL ROAD RECONSTRUCTION
CROSS SECTIONS – IDEAL ROAD

SCALE: 1" = 10' H, 1" = 5' V | SHEET OF 125 SHEETS | STA.

F.A.S. RTE.	SECTION	COUNTY	TOTAL SHEETS	SHEET NO.
1084	20-00102-00-PV	CARROLL	217	179
		CONTRACT NO. 85761		
	ILLINOIS	FED. AID PROJECT		

85761

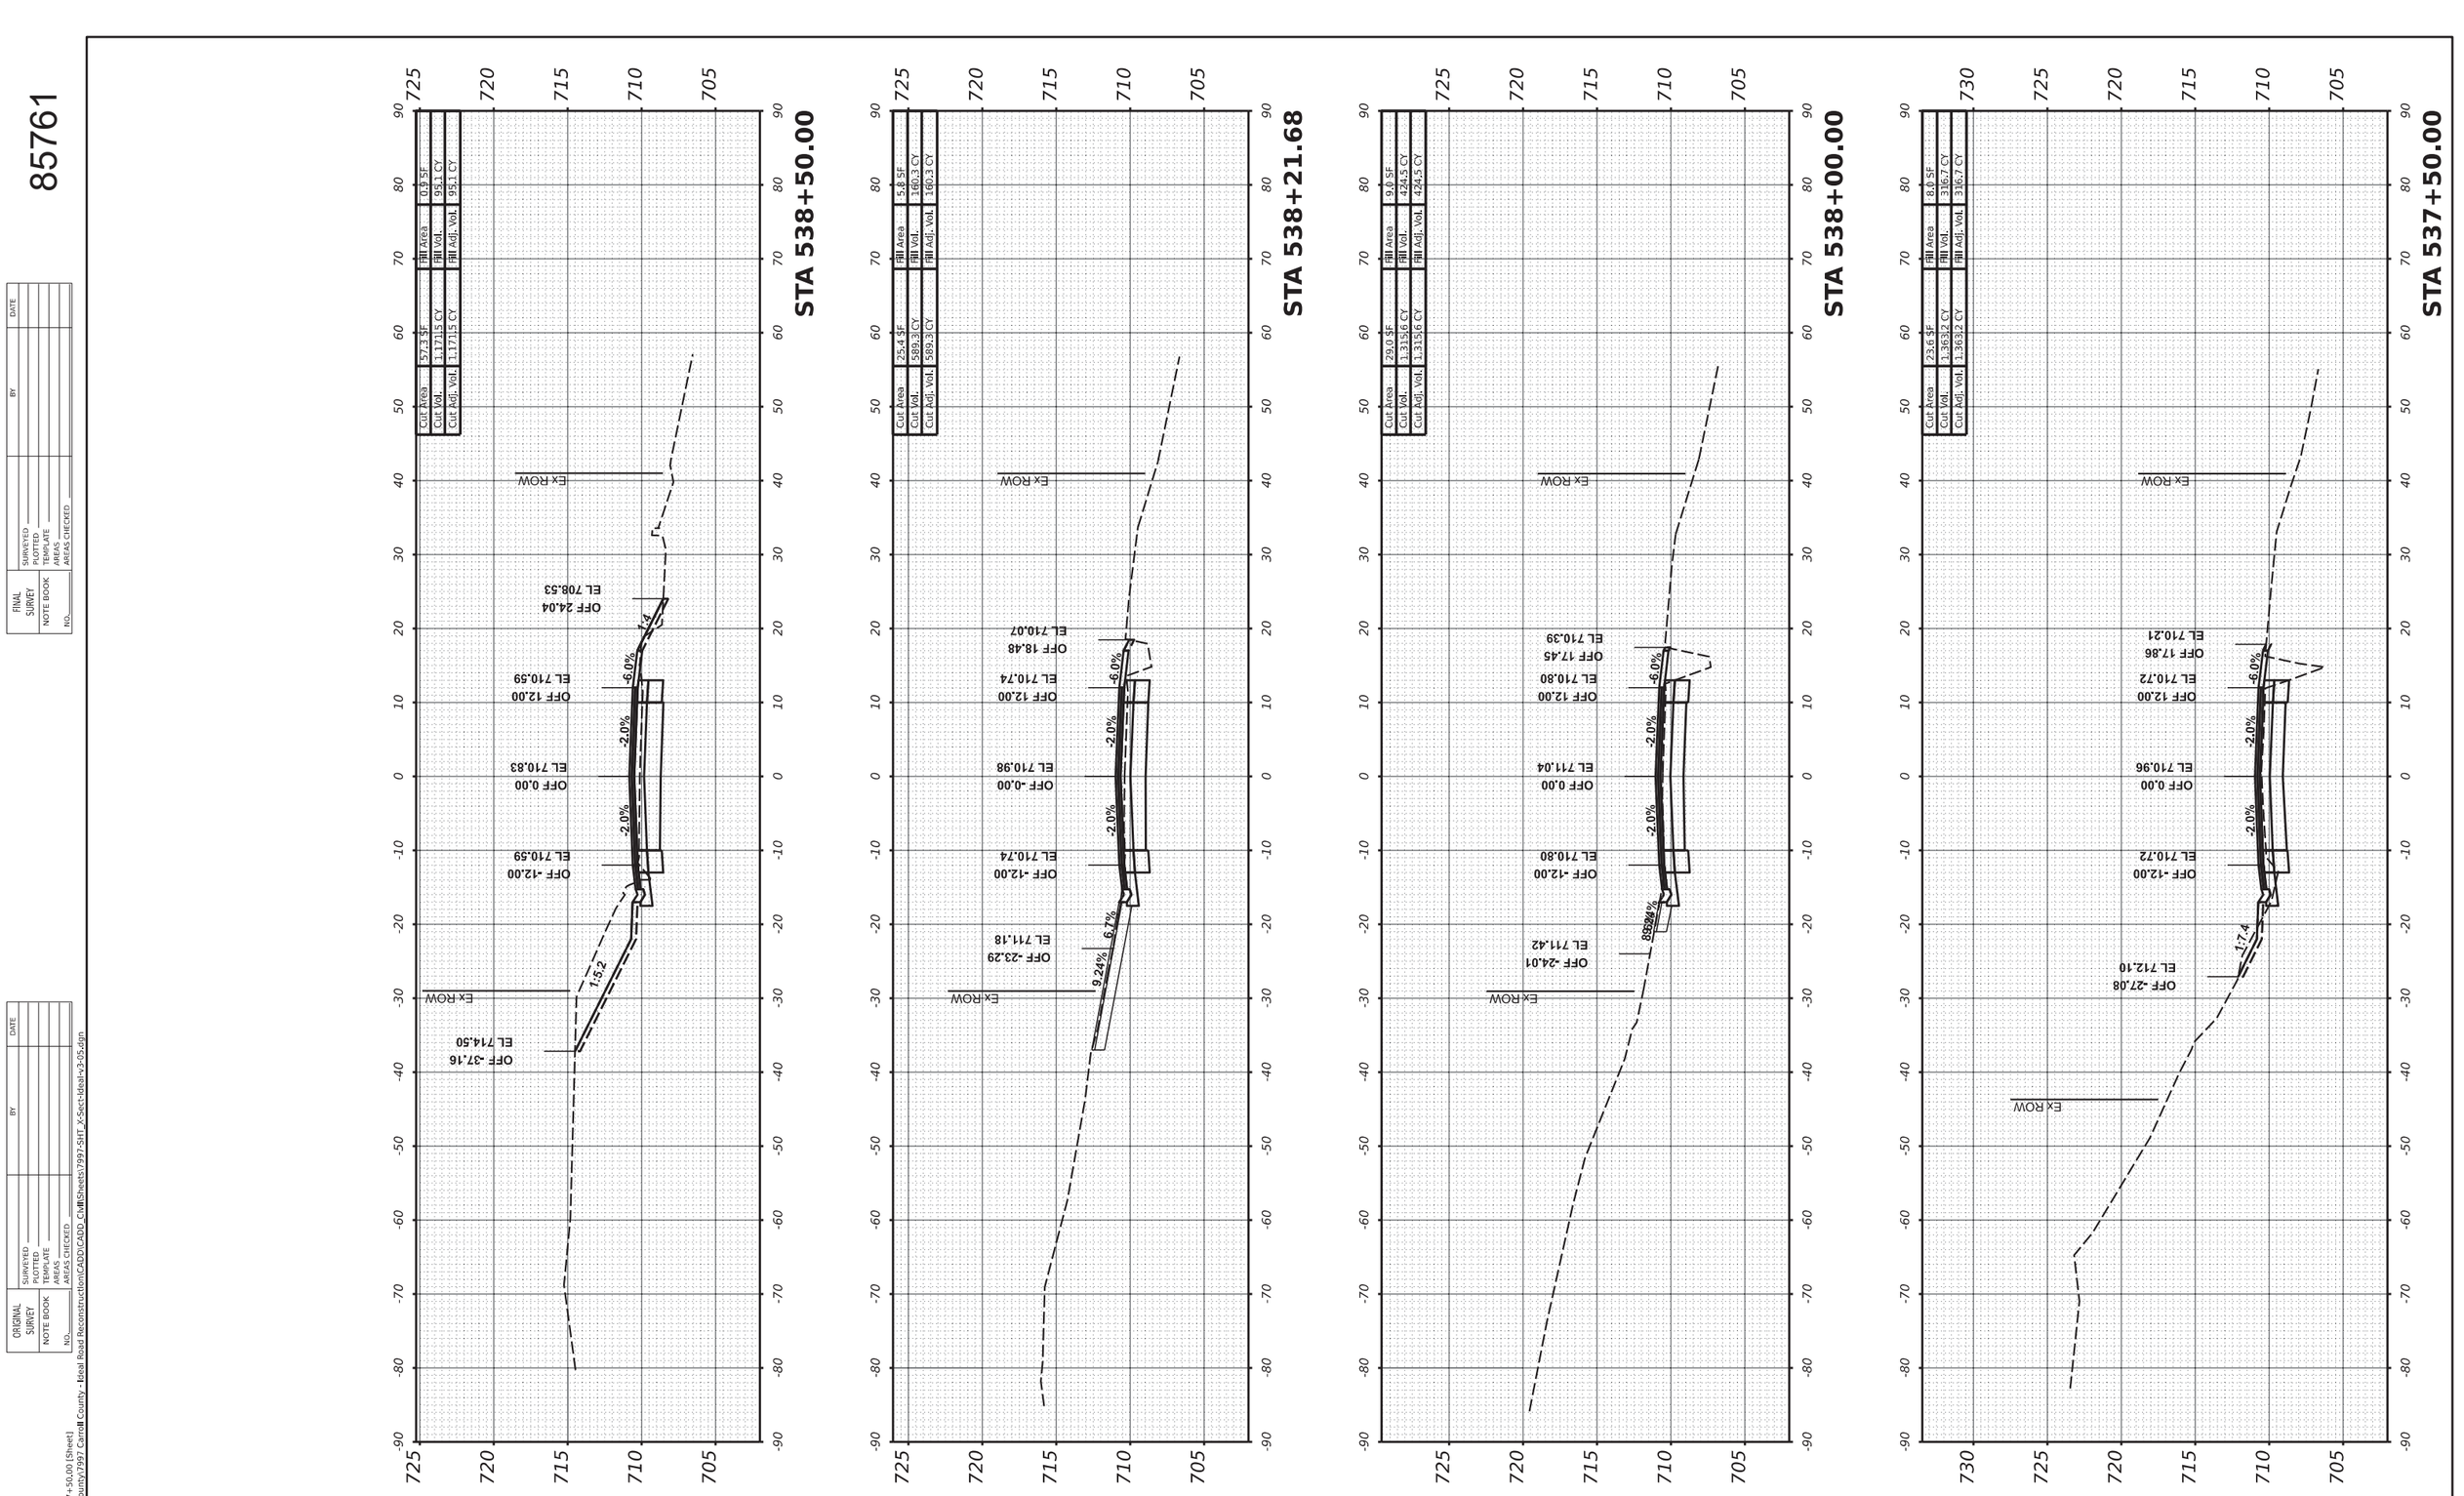

FINAL SURVEY	SURVEYED	BY	DATE
NOTE BOOK	PLOTTED		
NO.	TEMPLATE		
	AREAS		
	AREAS CHECKED		

ORIGINAL SURVEY	SURVEYED	BY	DATE
NOTE BOOK	PLOTTED		
NO.	TEMPLATE		
	AREAS		
	AREAS CHECKED		

MODEL: PrCl-3 - 537+50.00 [Sheet]
FILE NAME: R:\Prl_County\1997 Carroll County - Ideal Road Reconstruction\CADD\CADD_Civil\Sheets\7997-SHT_X-Sect-Ideal-v3-05.dgn

USER NAME = dwozniarski	DESIGNED -	REVISED -
	DRAWN -	REVISED -
PLOT SCALE = 0.16666633 ' / in.	CHECKED -	REVISED -
PLOT DATE = 6/14/2024	DATE - 04/17/2024	REVISED -

STATE OF ILLINOIS
DEPARTMENT OF TRANSPORTATION

IDEAL ROAD RECONSTRUCTION
CROSS SECTIONS – IDEAL ROAD


SCALE: 1" = 10' H, 1" = 5' V | SHEET OF 125 SHEETS | STA.

F.A.S. RTE.	SECTION	COUNTY	TOTAL SHEETS	SHEET NO.
1084	20-00102-00-PV	CARROLL	217	180
		CONTRACT NO. 85761		
	ILLINOIS	FED. AID PROJECT		

85761

FINAL SURVEY	SURVEYED	BY	DATE
NOTE BOOK	PLOTTED		
NO.	TEMPLATE		
	AREAS		
	AREAS CHECKED		

ORIGINAL SURVEY	SURVEYED	BY	DATE
NOTE BOOK	PLOTTED		
NO.	TEMPLATE		
	AREAS		
	AREAS CHECKED		

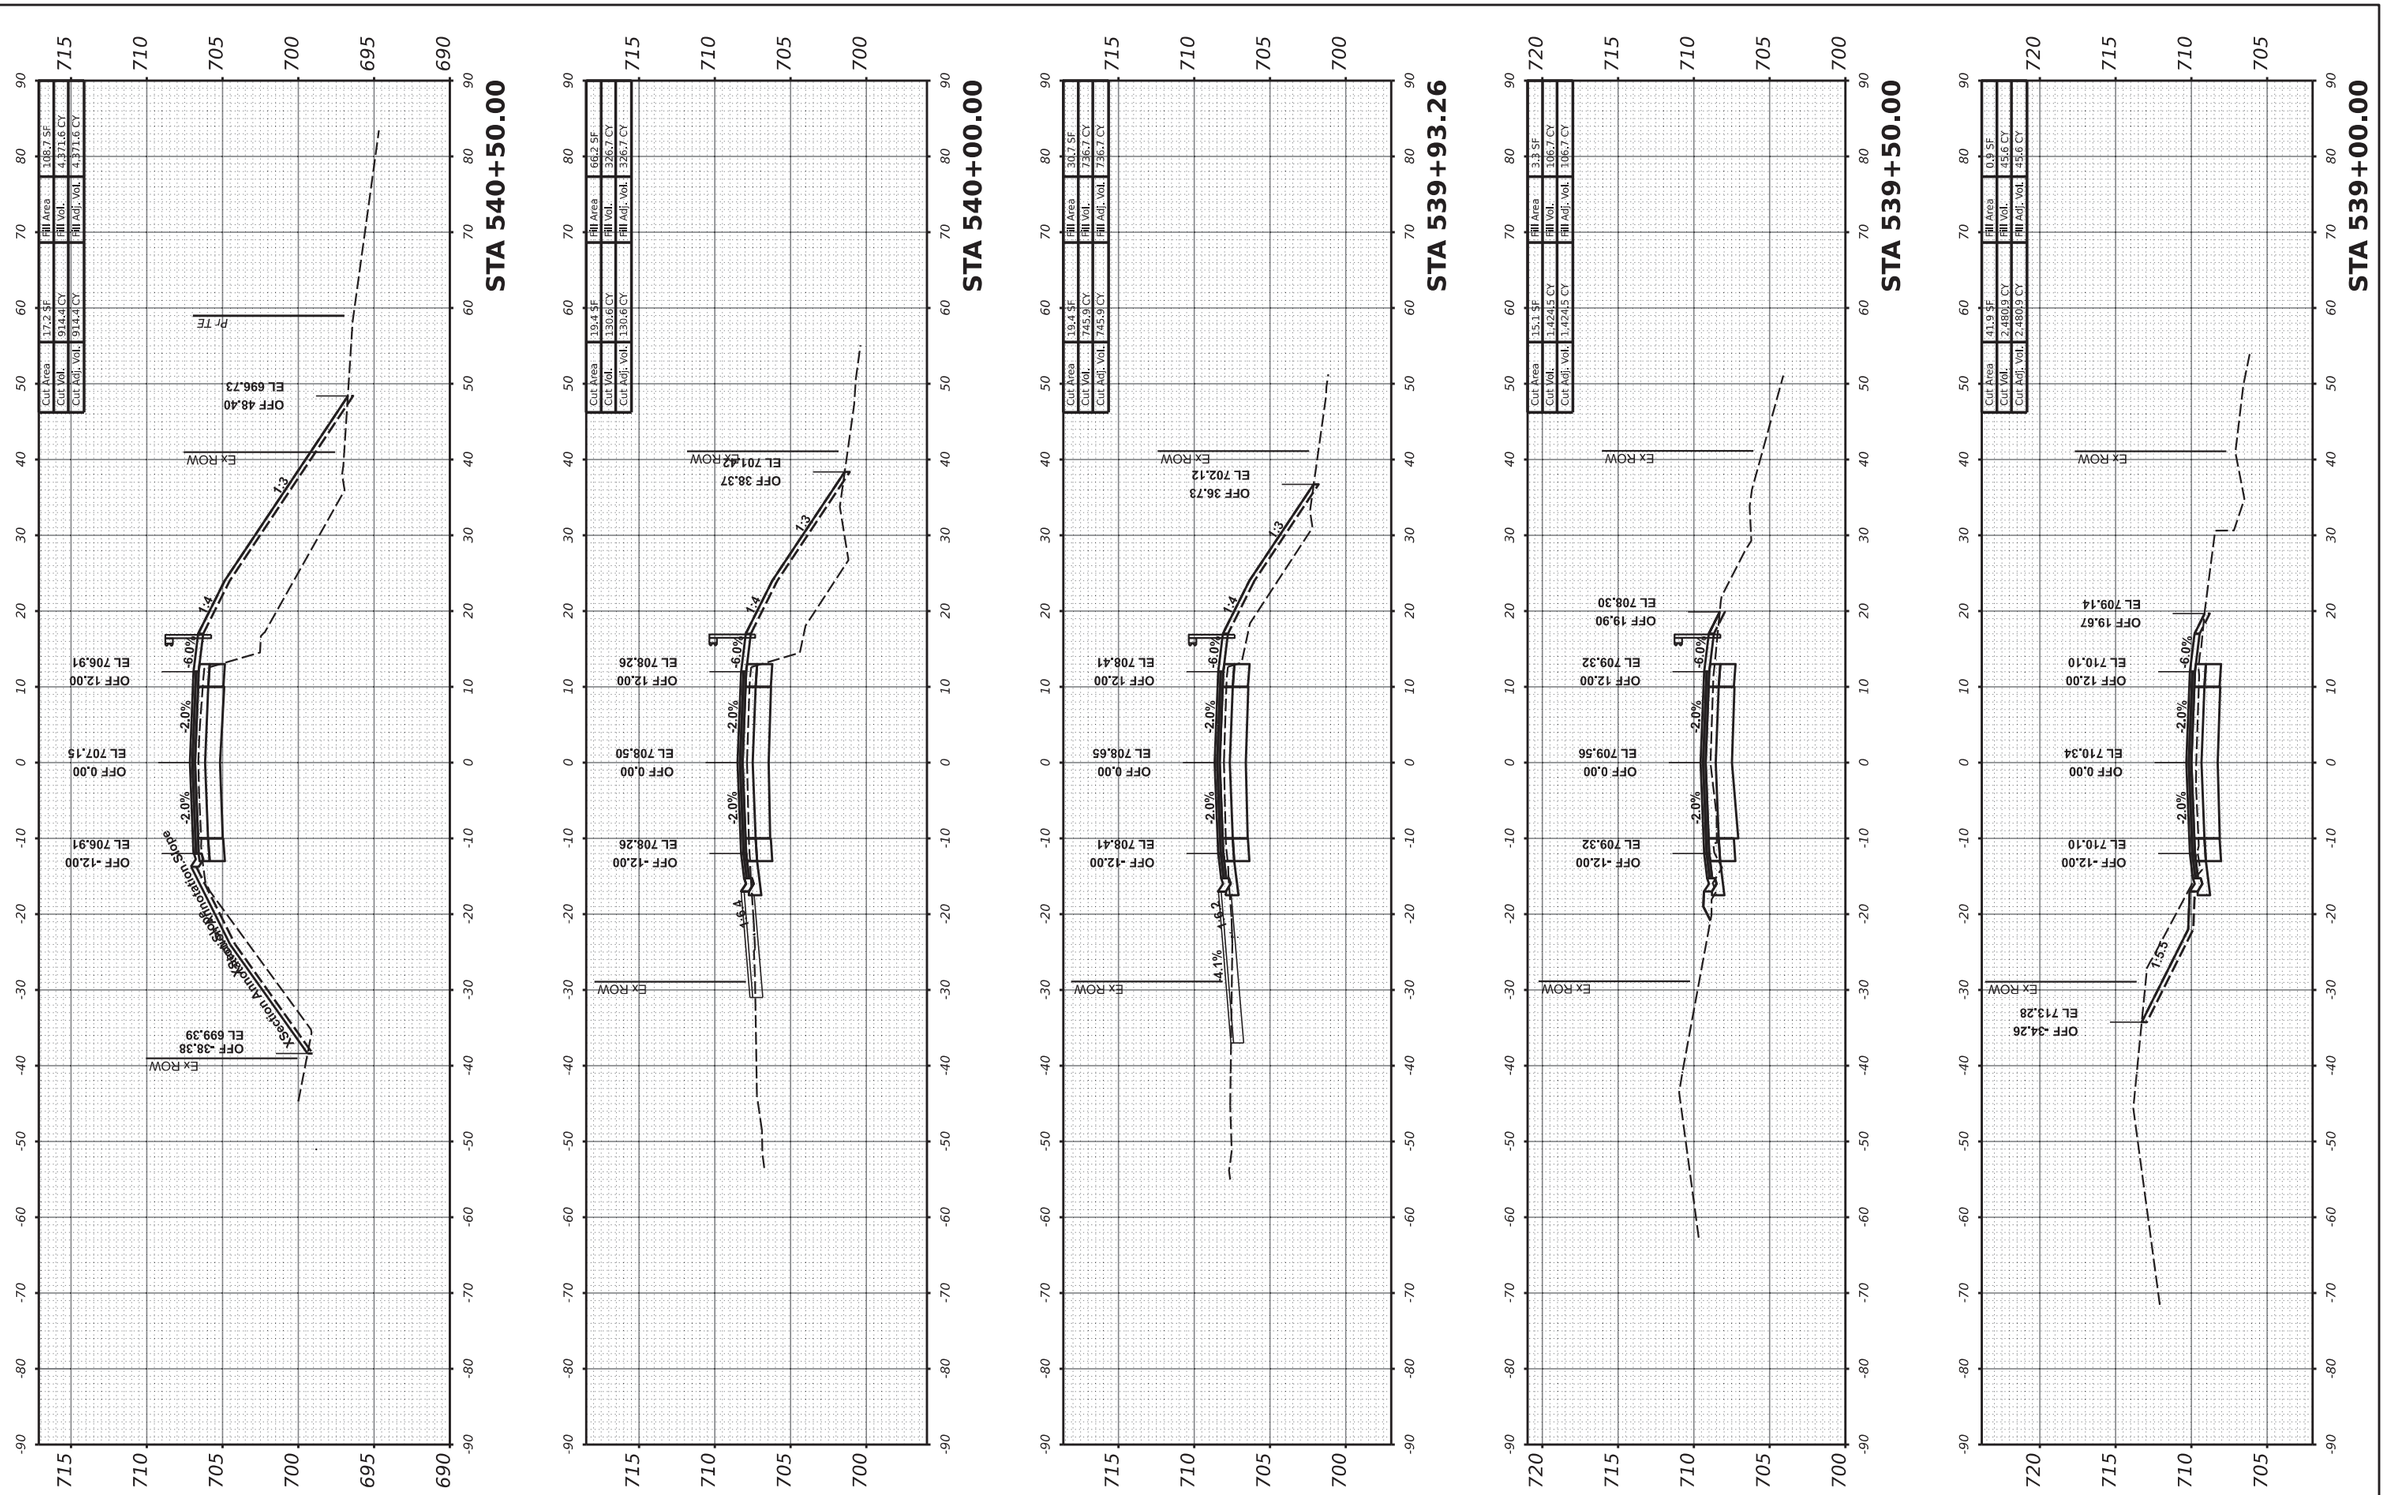

MODEL: PrCl-3 - 539+00.00 [Sheet]
FILE NAME: R:\Prl_County\7997 Carroll County - Ideal Road Reconstruction\CADD\CADD_Civil\Sheets\7997-SHT_X-Sect-Ideal+3-05.dgn

USER NAME = dwozniarski	DESIGNED -	REVISED -	
	DRAWN -	REVISED -	
PLOT SCALE = 0.16666633 ' / in.	CHECKED -	REVISED -	
PLOT DATE = 6/14/2024	DATE - 04/17/2024	REVISED -	

STATE OF ILLINOIS
DEPARTMENT OF TRANSPORTATION

IDEAL ROAD RECONSTRUCTION
CROSS SECTIONS – IDEAL ROAD

SCALE: 1" = 10' H, 1" = 5' V | SHEET OF 125 SHEETS | STA.

F.A.S. RTE.	SECTION	COUNTY	TOTAL SHEETS	SHEET NO.
1084	20-00102-00-PV	CARROLL	217	181
		CONTRACT NO. 85761		
		ILLINOIS	FED. AID PROJECT	

ORIGINAL SURVEY		BY	DATE
NOTE BOOK	SURVEYED		
	PLOTTED		
NO.	TEMPLATE		
	AREAS		
	AREAS CHECKED		

FINAL SURVEY		BY	DATE
NOTE BOOK	SURVEYED		
	PLOTTED		
NO.	TEMPLATE		
	AREAS		
	AREAS CHECKED		


85761

MODEL: PrCL-3 - 541+00.00 [Sheet]
FILE NAME: R:\Pf_County\7997 Carroll County - Ideal Road Reconstruction\CADD\CADD_CMR\Sheets\7997-SHT_X-Sect-Ideal-v3-05.dgn

USER NAME = dwoytkiewi
PLOT SCALE = 0.1666633 ' / In.
PLOT DATE = 6/14/2024


DESIGNED	-	
DRAWN	-	
CHECKED	-	
DATE	-	04/17/2024

REVISED	-	
REVISED	-	
REVISED	-	
REVISED	-	

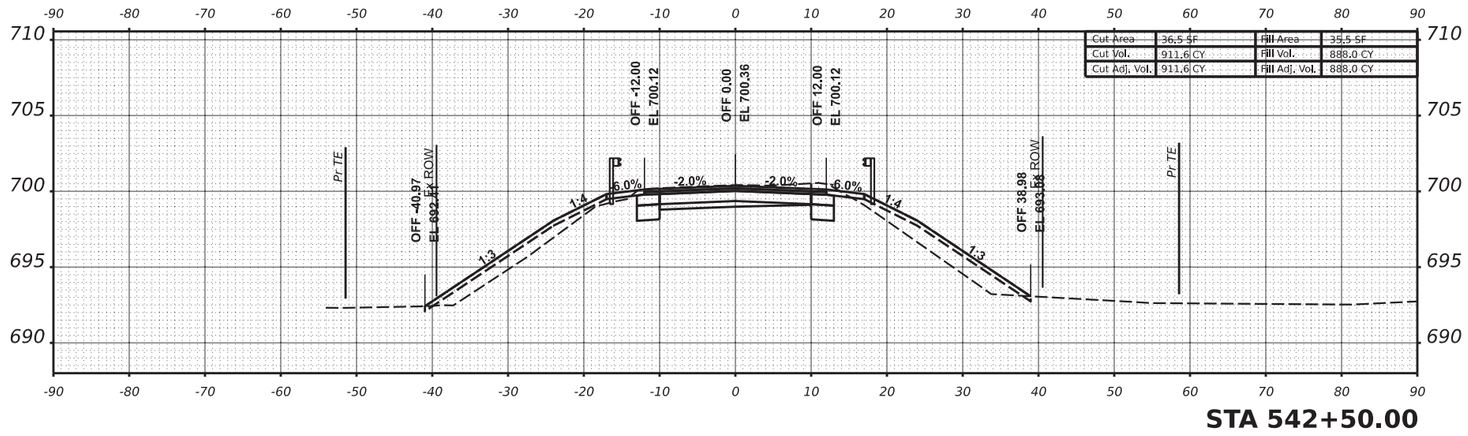

STA 542+50.00

BRIDGE OMISSION
541+29.34 TO 542+12.26

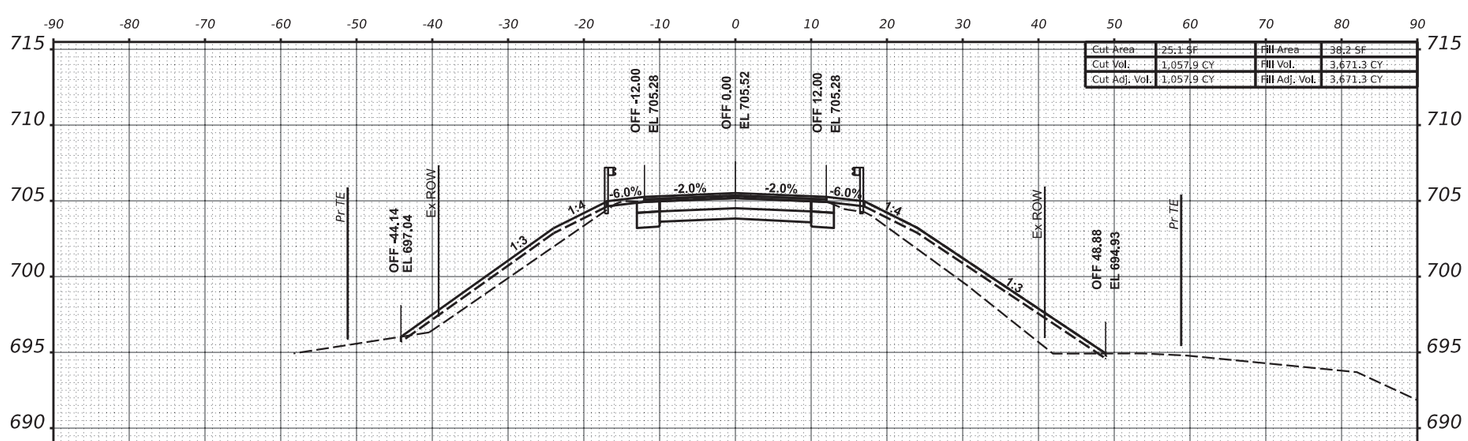

STA 541+00.00

STATE OF ILLINOIS
DEPARTMENT OF TRANSPORTATION

IDEAL ROAD RECONSTRUCTION
CROSS SECTIONS – IDEAL ROAD

SCALE: 1" = 10' H
1" = 5' V

SHEET	OF	SHEETS	STA.
	125		

F.A.S. RTE.	SECTION	COUNTY	TOTAL SHEETS	SHEET NO.
1084	20-00102-00-PV	CARROLL	217	182

ILLINOIS FED. AID PROJECT

CONTRACT NO. 85761

85761

FINAL SURVEY		BY	DATE
NOTE BOOK	SURVEYED		
NO.	PLOTTED		
	TEMPLATE		
	AREAS		
	AREAS CHECKED		

ORIGINAL SURVEY		BY	DATE
NOTE BOOK	SURVEYED		
NO.	PLOTTED		
	TEMPLATE		
	AREAS		
	AREAS CHECKED		

MODEL: PrCL-3 - 543+00.00 [Sheet]
FILE NAME: R:\Pr_County\7997 Carroll County - Ideal Road Reconstruction\CADD\CADD_Civil\Sheets\7997-Shit_X-Sect-Ideal-v3-05.dgn

USER NAME = dwozniarski	DESIGNED -	REVISED -	
	DRAWN -	REVISED -	
PLOT SCALE = 0.16666633 ' / in.	CHECKED -	REVISED -	
PLOT DATE = 6/14/2024	DATE - 04/17/2024	REVISED -	

STATE OF ILLINOIS
DEPARTMENT OF TRANSPORTATION

IDEAL ROAD RECONSTRUCTION
CROSS SECTIONS – IDEAL ROAD


SCALE: 1" = 10' H, 1" = 5' V | SHEET OF 125 SHEETS | STA.

F.A.S. RTE.	SECTION	COUNTY	TOTAL SHEETS	SHEET NO.
1084	20-00102-00-PV	CARROLL	217	183
		CONTRACT NO. 85761		
	ILLINOIS	FED. AID PROJECT		

85761

FINAL SURVEY	SURVEYED	BY	DATE
NOTE BOOK	PLOTTED		
NO.	TEMPLATE		
	AREAS		
	AREAS CHECKED		

ORIGINAL SURVEY	SURVEYED	BY	DATE
NOTE BOOK	PLOTTED		
NO.	TEMPLATE		
	AREAS		
	AREAS CHECKED		

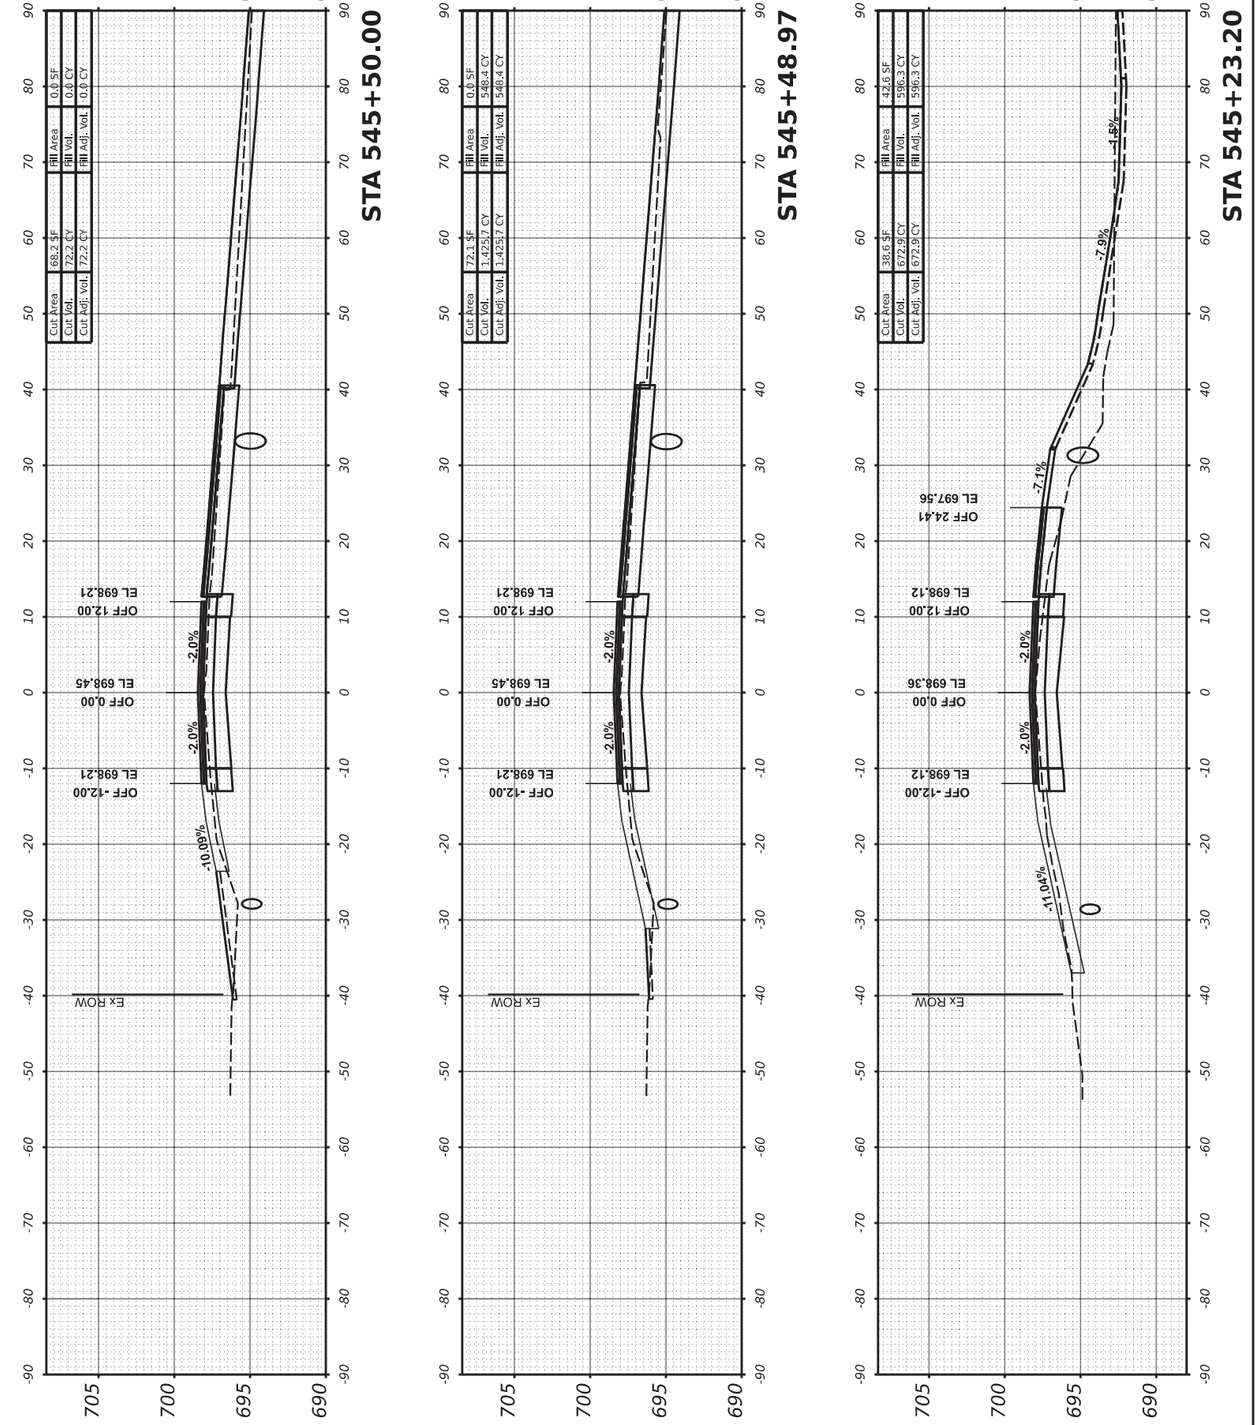

MODEL: PrCL-3 - 545+23.20 [Sheet]
FILE NAME: R:\PL\County\7997 Carroll County - Ideal Road Reconstruction\CADD\CADD_Civil\Sheets\7997-Sht_X-Sect-Ideal-v3-05.dgn

USER NAME = dwozniarski	DESIGNED -		REVISED -
	DRAWN -		REVISED -
PLOT SCALE = 0.16666633 ' / in.	CHECKED -		REVISED -
PLOT DATE = 6/14/2024	DATE -	04/17/2024	REVISED -

STATE OF ILLINOIS
DEPARTMENT OF TRANSPORTATION

IDEAL ROAD RECONSTRUCTION
CROSS SECTIONS – IDEAL ROAD


SCALE: 1" = 10' H, 1" = 5' V | SHEET OF 125 SHEETS | STA.

F.A.S. RTE.	SECTION	COUNTY	TOTAL SHEETS	SHEET NO.
1084	20-00102-00-PV	CARROLL	217	184
		CONTRACT NO. 85761		
	ILLINOIS	FED. AID PROJECT		

85761

FINAL SURVEY	SURVEYED	BY	DATE
NOTE BOOK	PLOTTED		
NO.	TEMPLATE		
	AREAS		
	AREAS CHECKED		

ORIGINAL SURVEY	SURVEYED	BY	DATE
NOTE BOOK	PLOTTED		
NO.	TEMPLATE		
	AREAS		
	AREAS CHECKED		

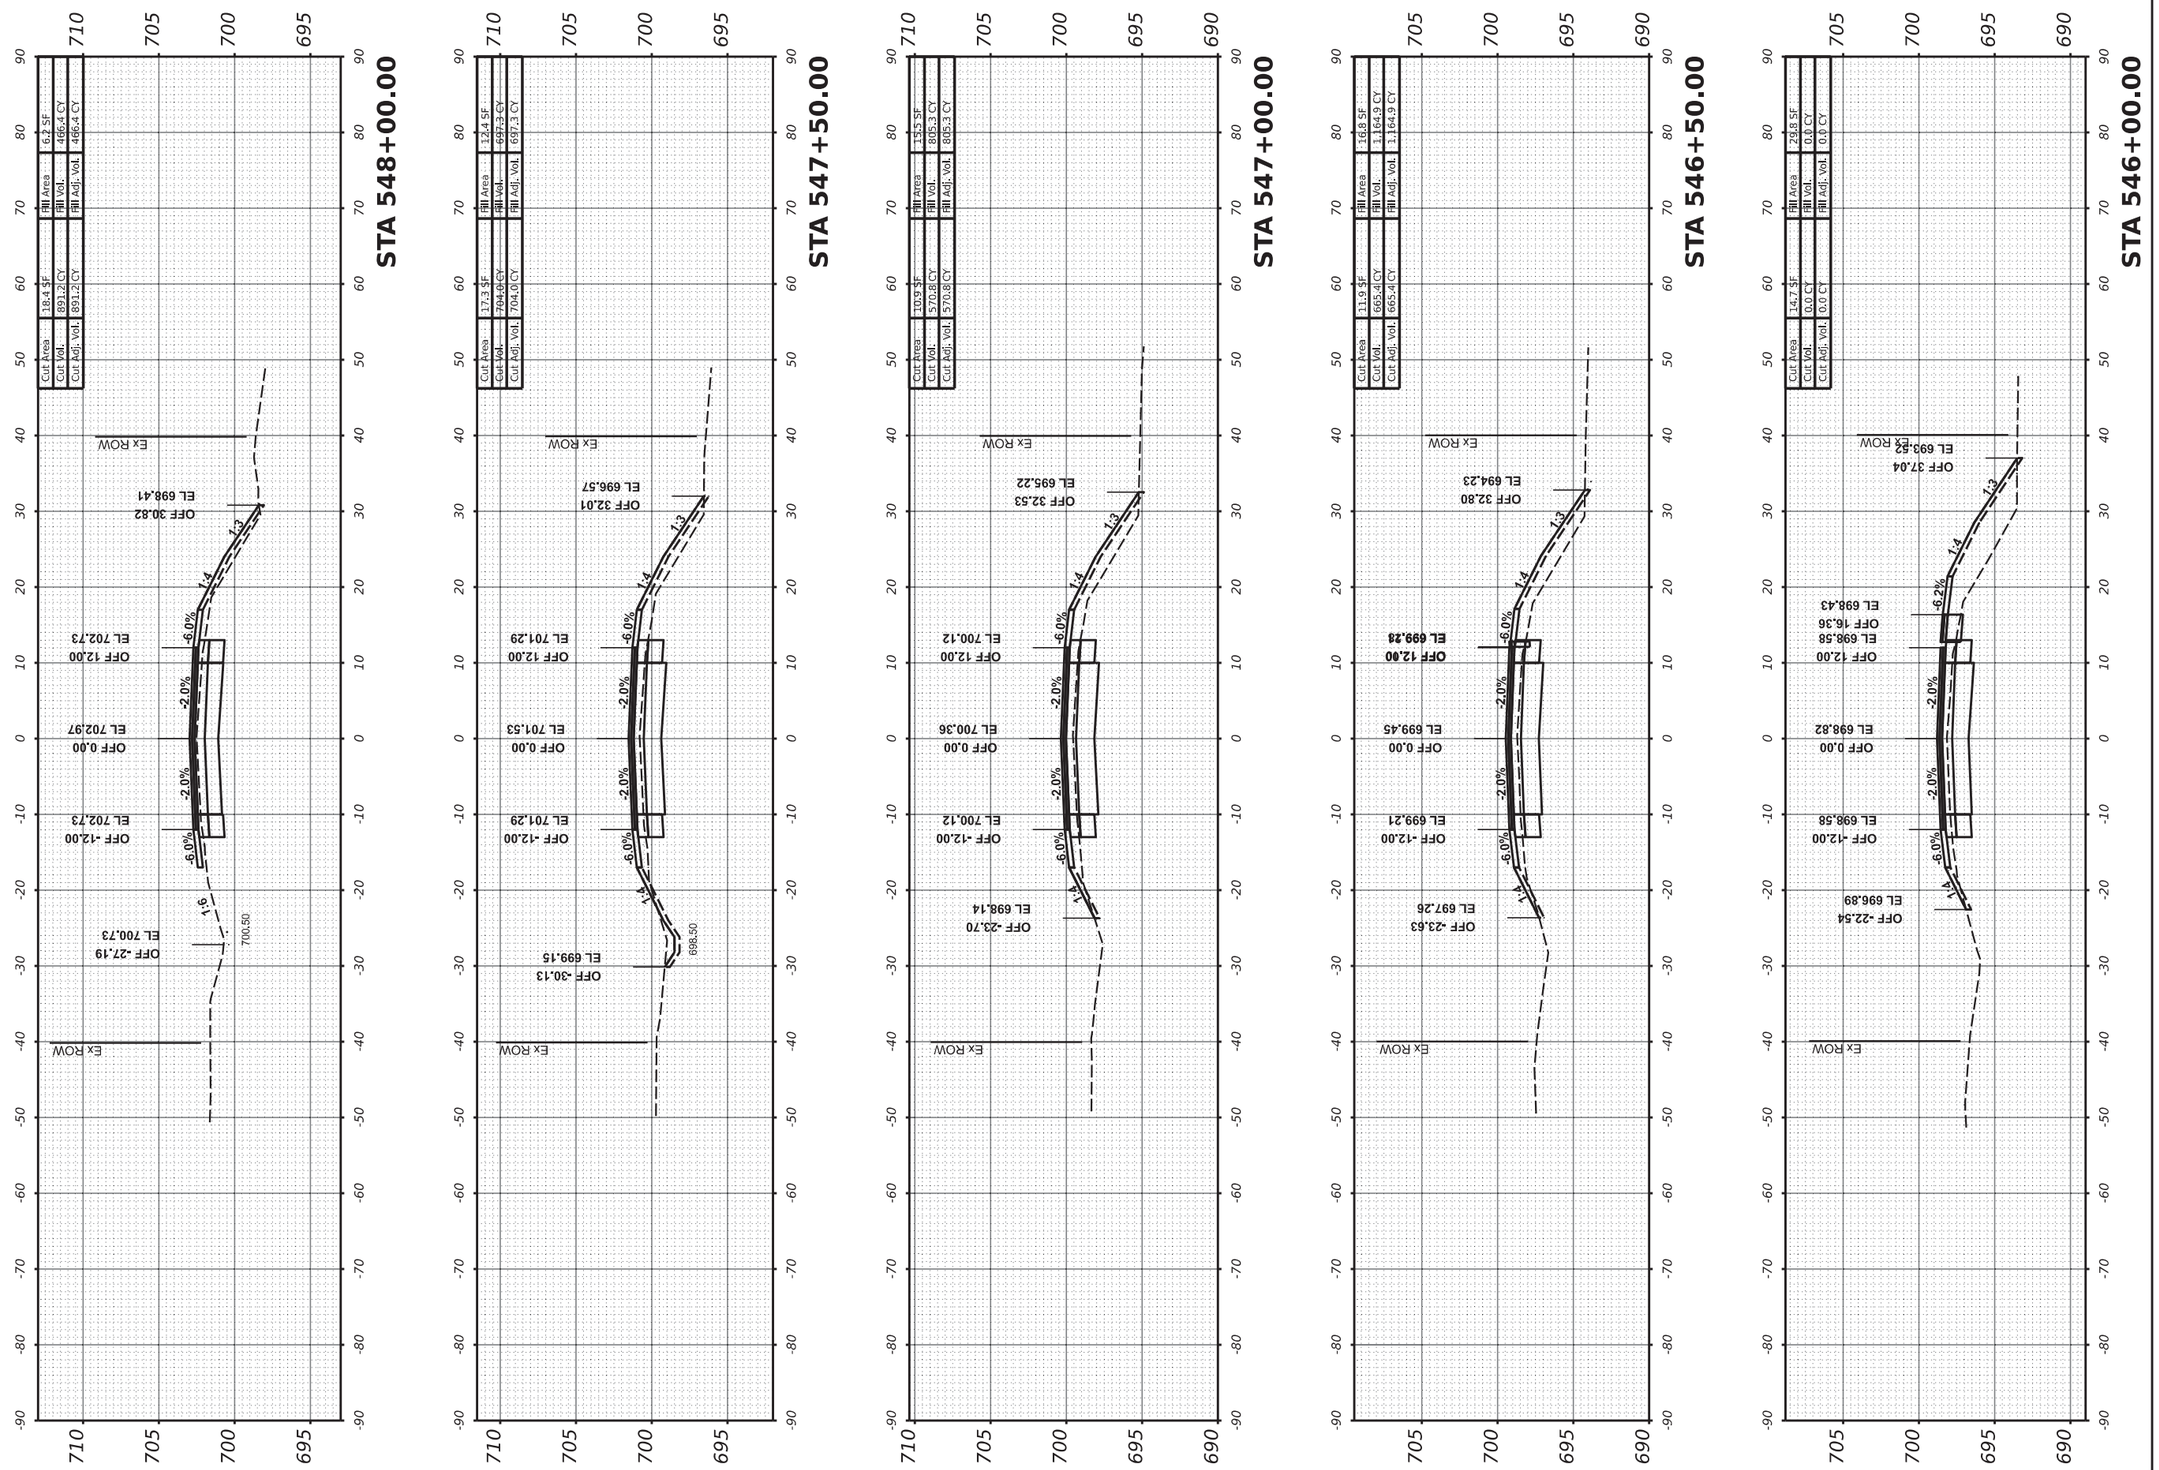

MODEL: PrCL-3 - 546+00.00 [Sheet]
FILE NAME: R:\Prj_County\7997 Carroll County - Ideal Road Reconstruction\CADD\CADD_Civil\Sheets\7997-SHT_X-Sect-Ideal-v3-06.dgn

USER NAME = dwozniarski	DESIGNED -	REVISED -	
	DRAWN -	REVISED -	
PLOT SCALE = 0.16666633 ' / in.	CHECKED -	REVISED -	
PLOT DATE = 6/14/2024	DATE - 04/17/2024	REVISED -	

STATE OF ILLINOIS
DEPARTMENT OF TRANSPORTATION

IDEAL ROAD RECONSTRUCTION
CROSS SECTIONS – IDEAL ROAD


SCALE: 1" = 10' H, 1" = 5' V | SHEET OF 125 SHEETS | STA.

F.A.S. RTE.	SECTION	COUNTY	TOTAL SHEETS	SHEET NO.
1084	20-00102-00-PV	CARROLL	217	185
		CONTRACT NO. 85761		
	ILLINOIS	FED. AID PROJECT		

85761

FINAL SURVEY		BY	DATE
NOTE BOOK	SURVEYED		
	PLOTTED		
	TEMPLATE		
	AREAS		
NO.	AREAS CHECKED		

ORIGINAL SURVEY		BY	DATE
NOTE BOOK	SURVEYED		
	PLOTTED		
	TEMPLATE		
	AREAS		
NO.	AREAS CHECKED		

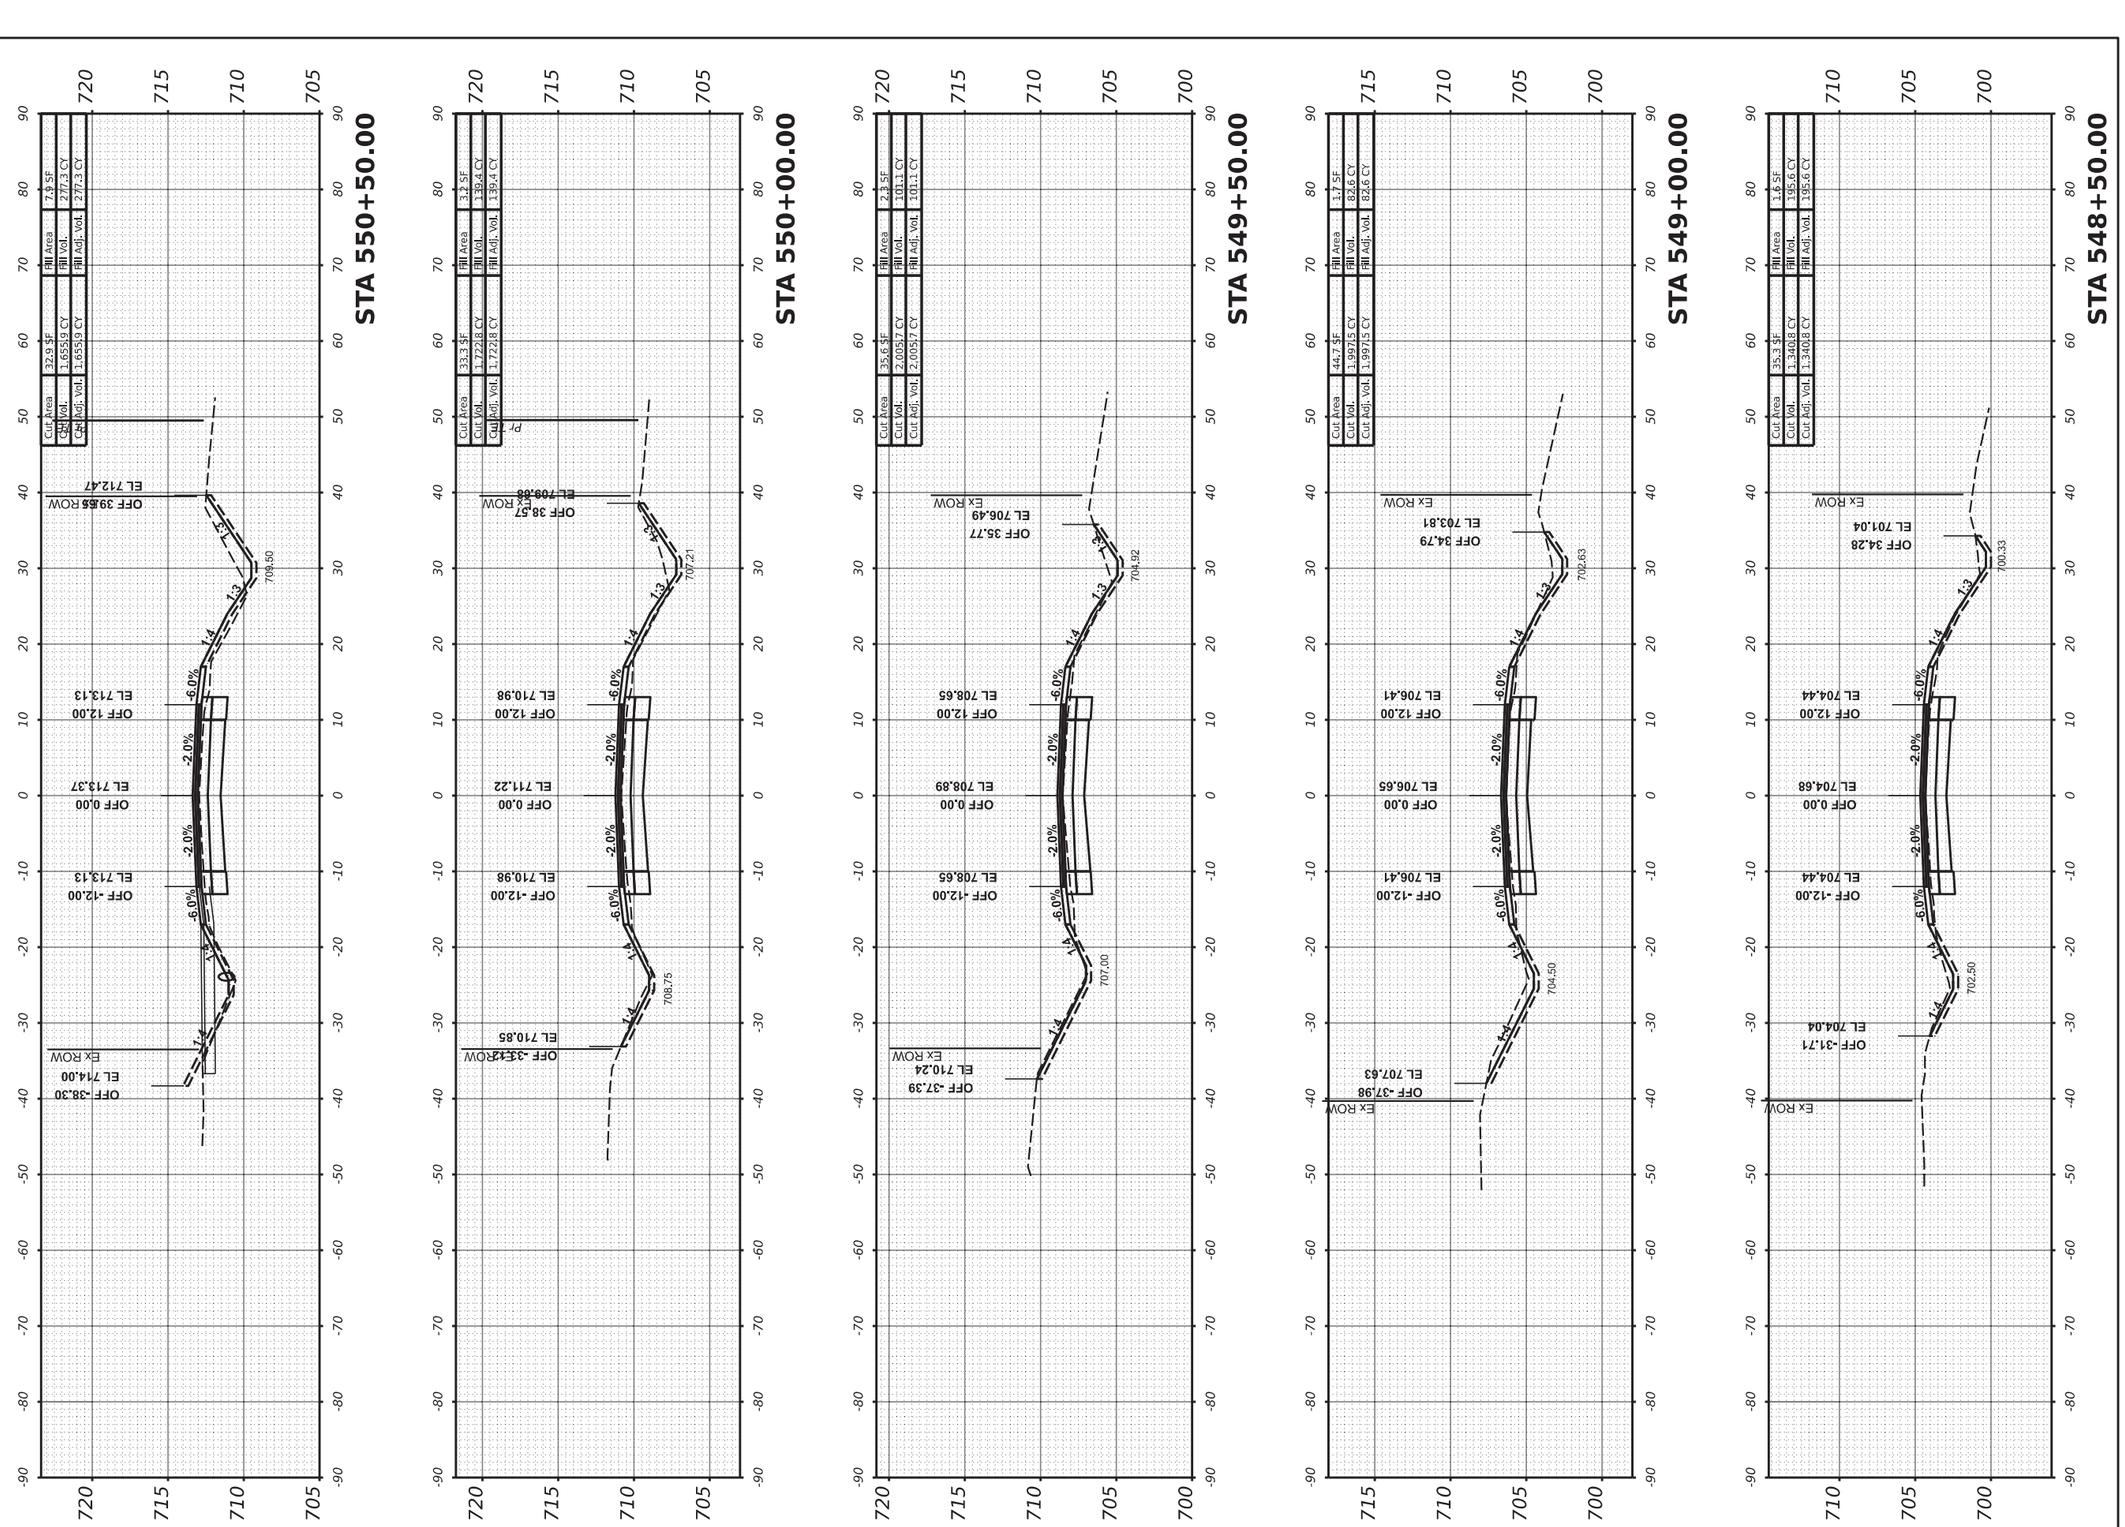

MODEL: PrCL-3 - 548+50.00 [Sheet]
FILE NAME: R:\Prj_County\7997 Carroll County - Ideal Road Reconstruction\CADD\CADD_Civil\Sheets\7997-SHT_X-Sect-Ideal-v3-06.dgn

USER NAME = dwozniarski	DESIGNED -		REVISED -
	DRAWN -		REVISED -
PLOT SCALE = 0.16666633 ' / in.	CHECKED -		REVISED -
PLOT DATE = 6/14/2024	DATE -	04/17/2024	REVISED -

STATE OF ILLINOIS
DEPARTMENT OF TRANSPORTATION

IDEAL ROAD RECONSTRUCTION
CROSS SECTIONS – IDEAL ROAD


SCALE: 1" = 10' H, 1" = 5' V | SHEET OF 125 SHEETS | STA.

F.A.S. RTE.	SECTION	COUNTY	TOTAL SHEETS	SHEET NO.
1084	20-00102-00-PV	CARROLL	217	186
		CONTRACT NO. 85761		
	ILLINOIS	FED. AID PROJECT		

85761

FINAL SURVEY		BY	DATE
NOTE BOOK	SURVEYED		
	PLOTTED		
NO.	TEMPLATE		
	AREAS		
	AREAS CHECKED		

ORIGINAL SURVEY		BY	DATE
NOTE BOOK	SURVEYED		
	PLOTTED		
NO.	TEMPLATE		
	AREAS		
	AREAS CHECKED		

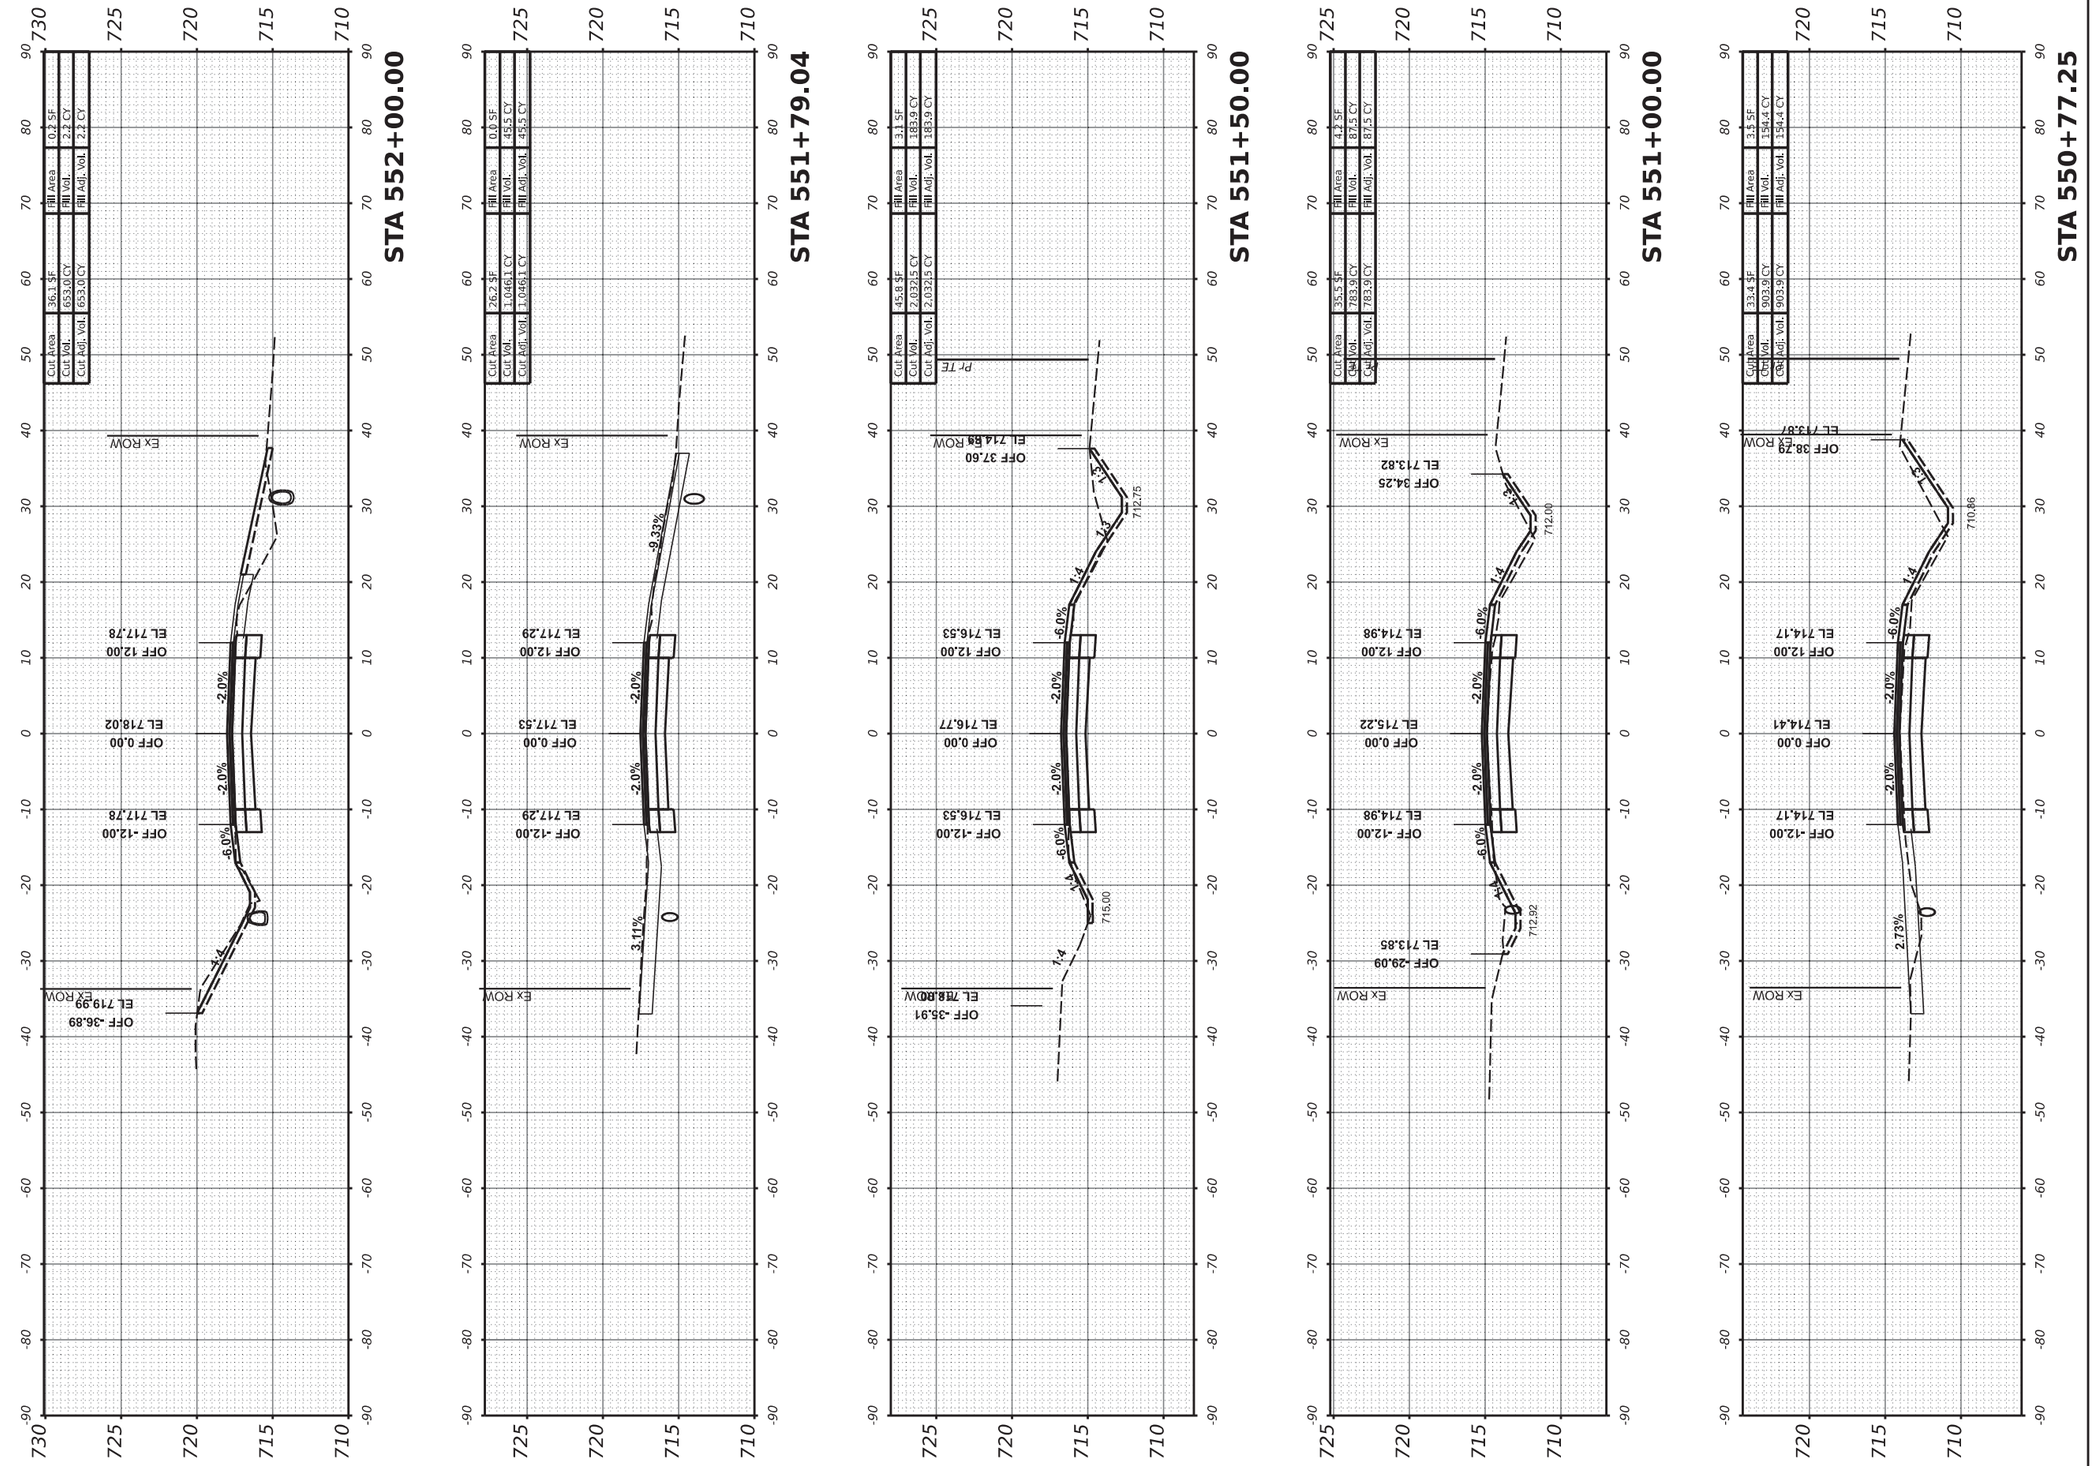

MODEL: PrCL-3 - 550+77.25 [Sheet]
FILE NAME: R:\Prj_County\7997 Carroll County - Ideal Road Reconstruction\CADD\CADD_Civil\Sheets\7997-Sht_X-Sect-Ideal-v3-06.dgn

USER NAME = dwozniarski	DESIGNED -	REVISED -	
	DRAWN -	REVISED -	
PLOT SCALE = 0.16666633 ' / in.	CHECKED -	REVISED -	
PLOT DATE = 6/14/2024	DATE - 04/17/2024	REVISED -	

STATE OF ILLINOIS
DEPARTMENT OF TRANSPORTATION

IDEAL ROAD RECONSTRUCTION
CROSS SECTIONS – IDEAL ROAD


SCALE: 1" = 10' H, 1" = 5' V | SHEET OF 125 SHEETS | STA.

F.A.S. RTE.	SECTION	COUNTY	TOTAL SHEETS	SHEET NO.
1084	20-00102-00-PV	CARROLL	217	187
		CONTRACT NO. 85761		
	ILLINOIS	FED. AID PROJECT		

85761

FINAL SURVEY	SURVEYED	BY	DATE
NOTE BOOK	PLOTTED		
NO.	TEMPLATE		
	AREAS		
	AREAS CHECKED		

ORIGINAL SURVEY	SURVEYED	BY	DATE
NOTE BOOK	PLOTTED		
NO.	TEMPLATE		
	AREAS		
	AREAS CHECKED		

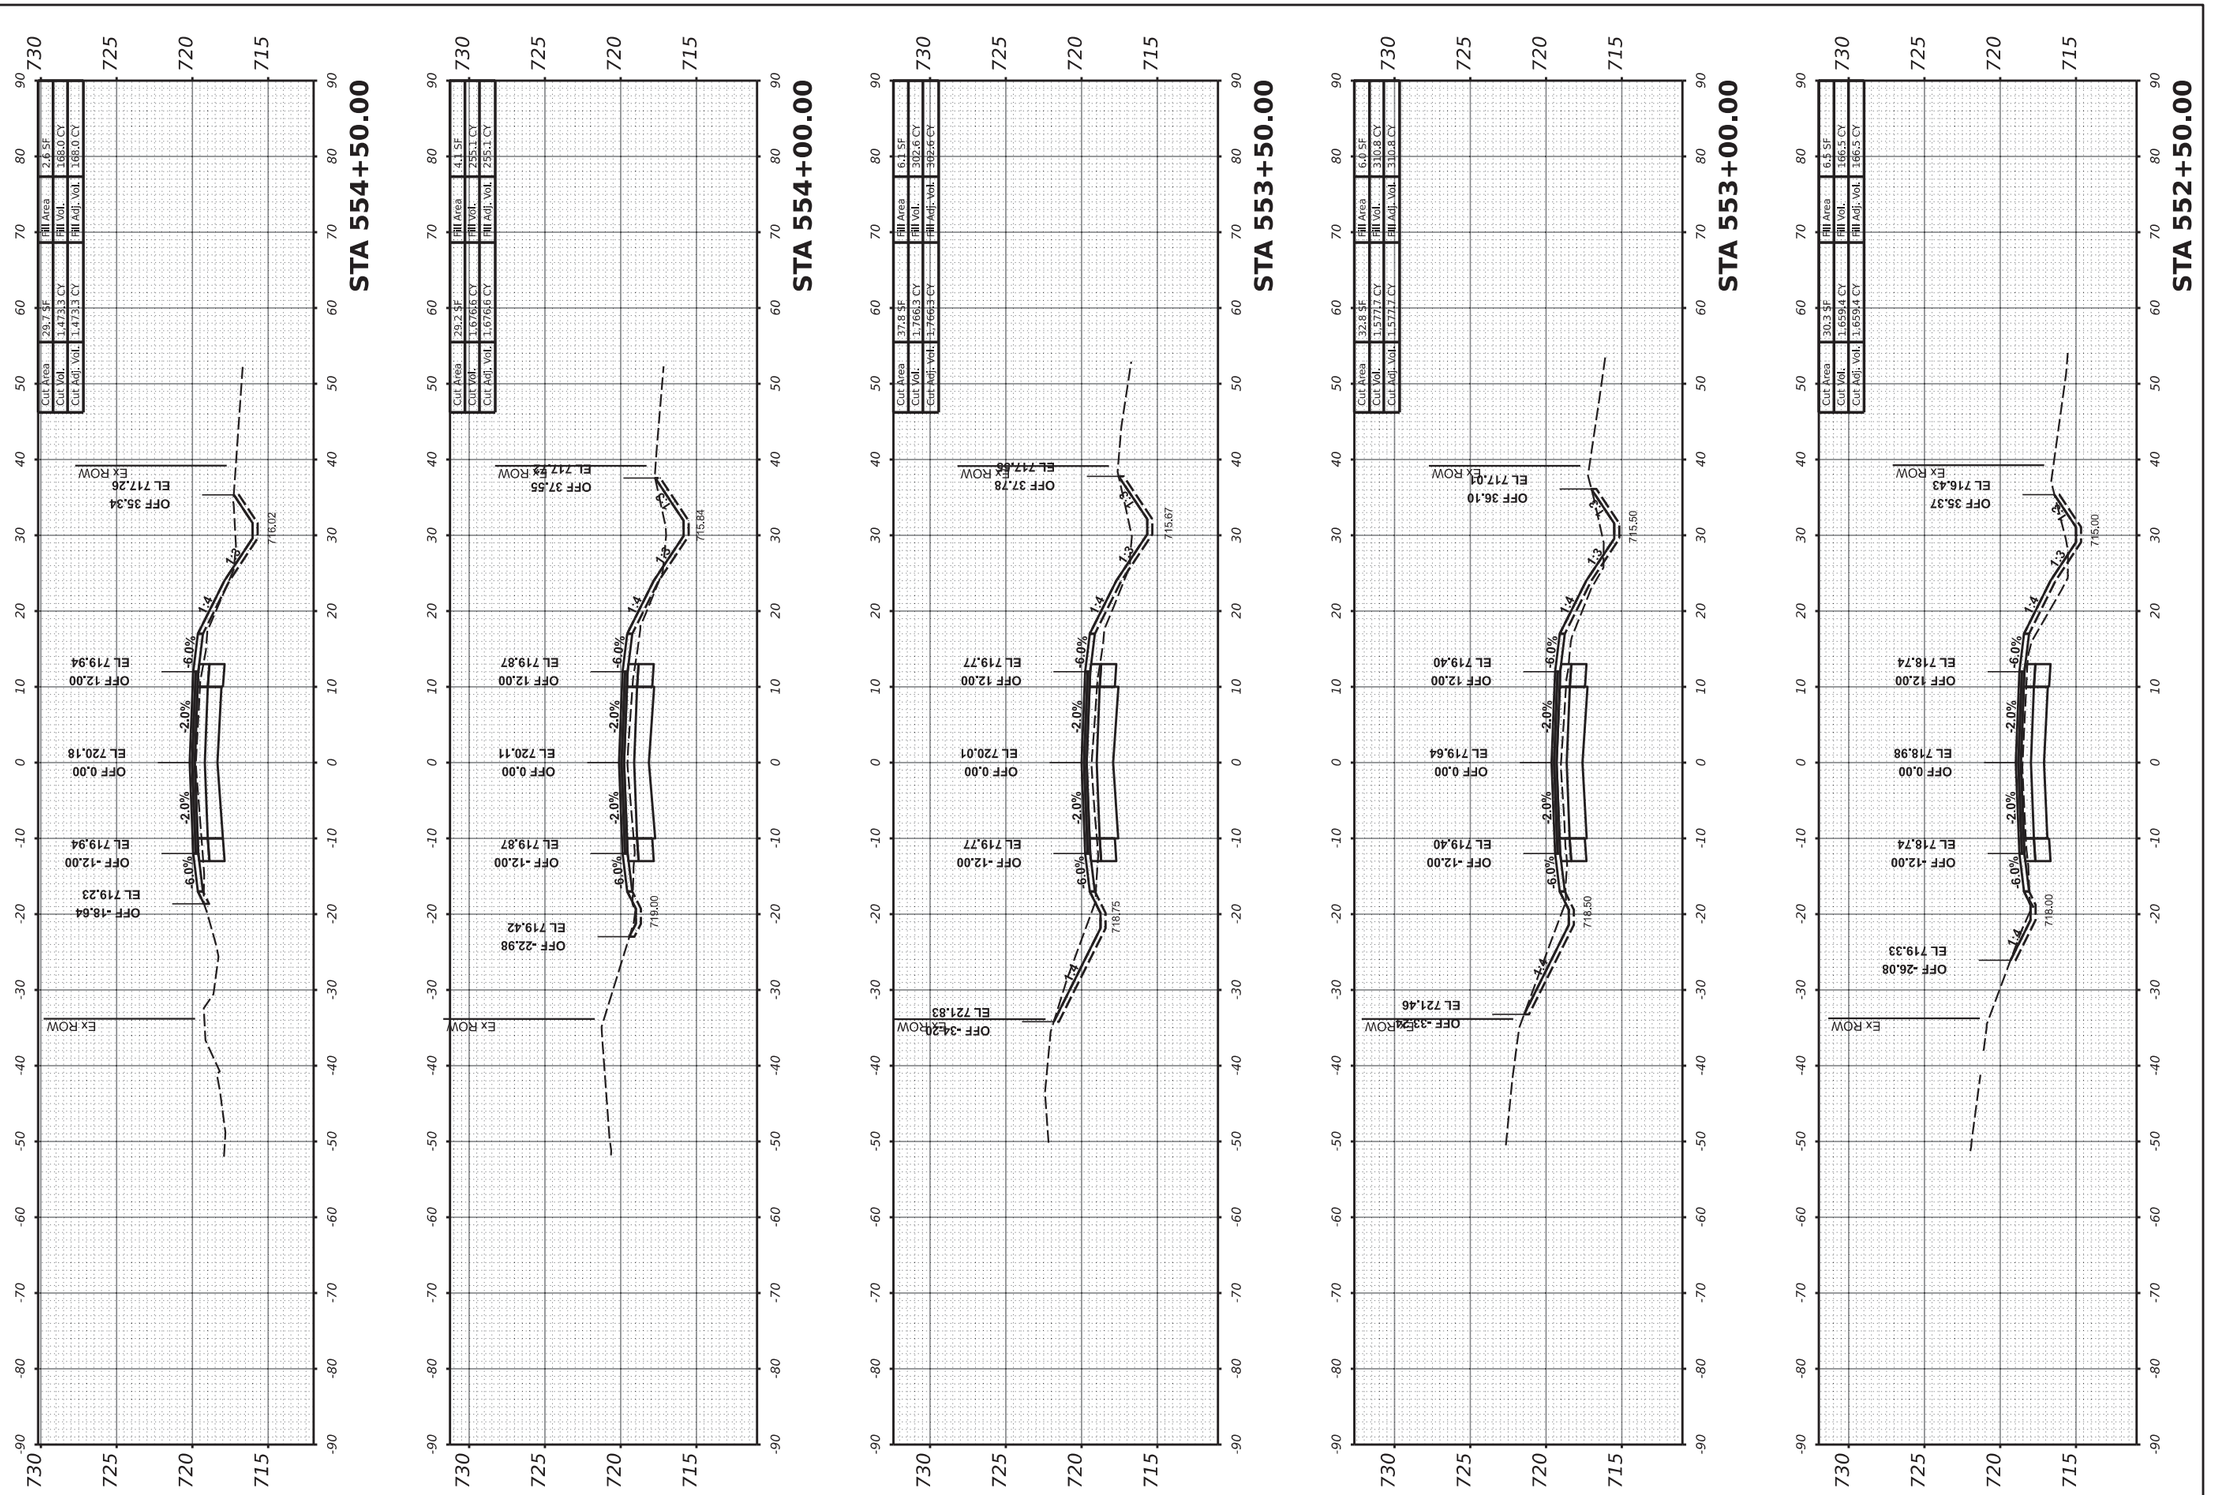

MODEL: PrCl-3 - 552+50.00 [Sheet]
FILE NAME: R:\Prl_County\1997 Carroll County - Ideal Road Reconstruction\CADD\CADD_Civil\Sheets\7997-SHT_X-Sect-Ideal-v3-06.dgn

USER NAME = dwozniarski	DESIGNED -	REVISED -
	DRAWN -	REVISED -
PLOT SCALE = 0.16666633 ' / in.	CHECKED -	REVISED -
PLOT DATE = 6/14/2024	DATE - 04/17/2024	REVISED -

STATE OF ILLINOIS
DEPARTMENT OF TRANSPORTATION

IDEAL ROAD RECONSTRUCTION
CROSS SECTIONS – IDEAL ROAD


SCALE: 1" = 10' H, 1" = 5' V | SHEET OF 125 SHEETS | STA.

F.A.S. RTE.	SECTION	COUNTY	TOTAL SHEETS	SHEET NO.
1084	20-00102-00-PV	CARROLL	217	188
		CONTRACT NO. 85761		
	ILLINOIS	FED. AID PROJECT		

85761

FINAL SURVEY	SURVEYED	BY	DATE
NOTE BOOK	PLOTTED		
NO.	TEMPLATE		
	AREAS		
	AREAS CHECKED		

ORIGINAL SURVEY	SURVEYED	BY	DATE
NOTE BOOK	PLOTTED		
NO.	TEMPLATE		
	AREAS		
	AREAS CHECKED		

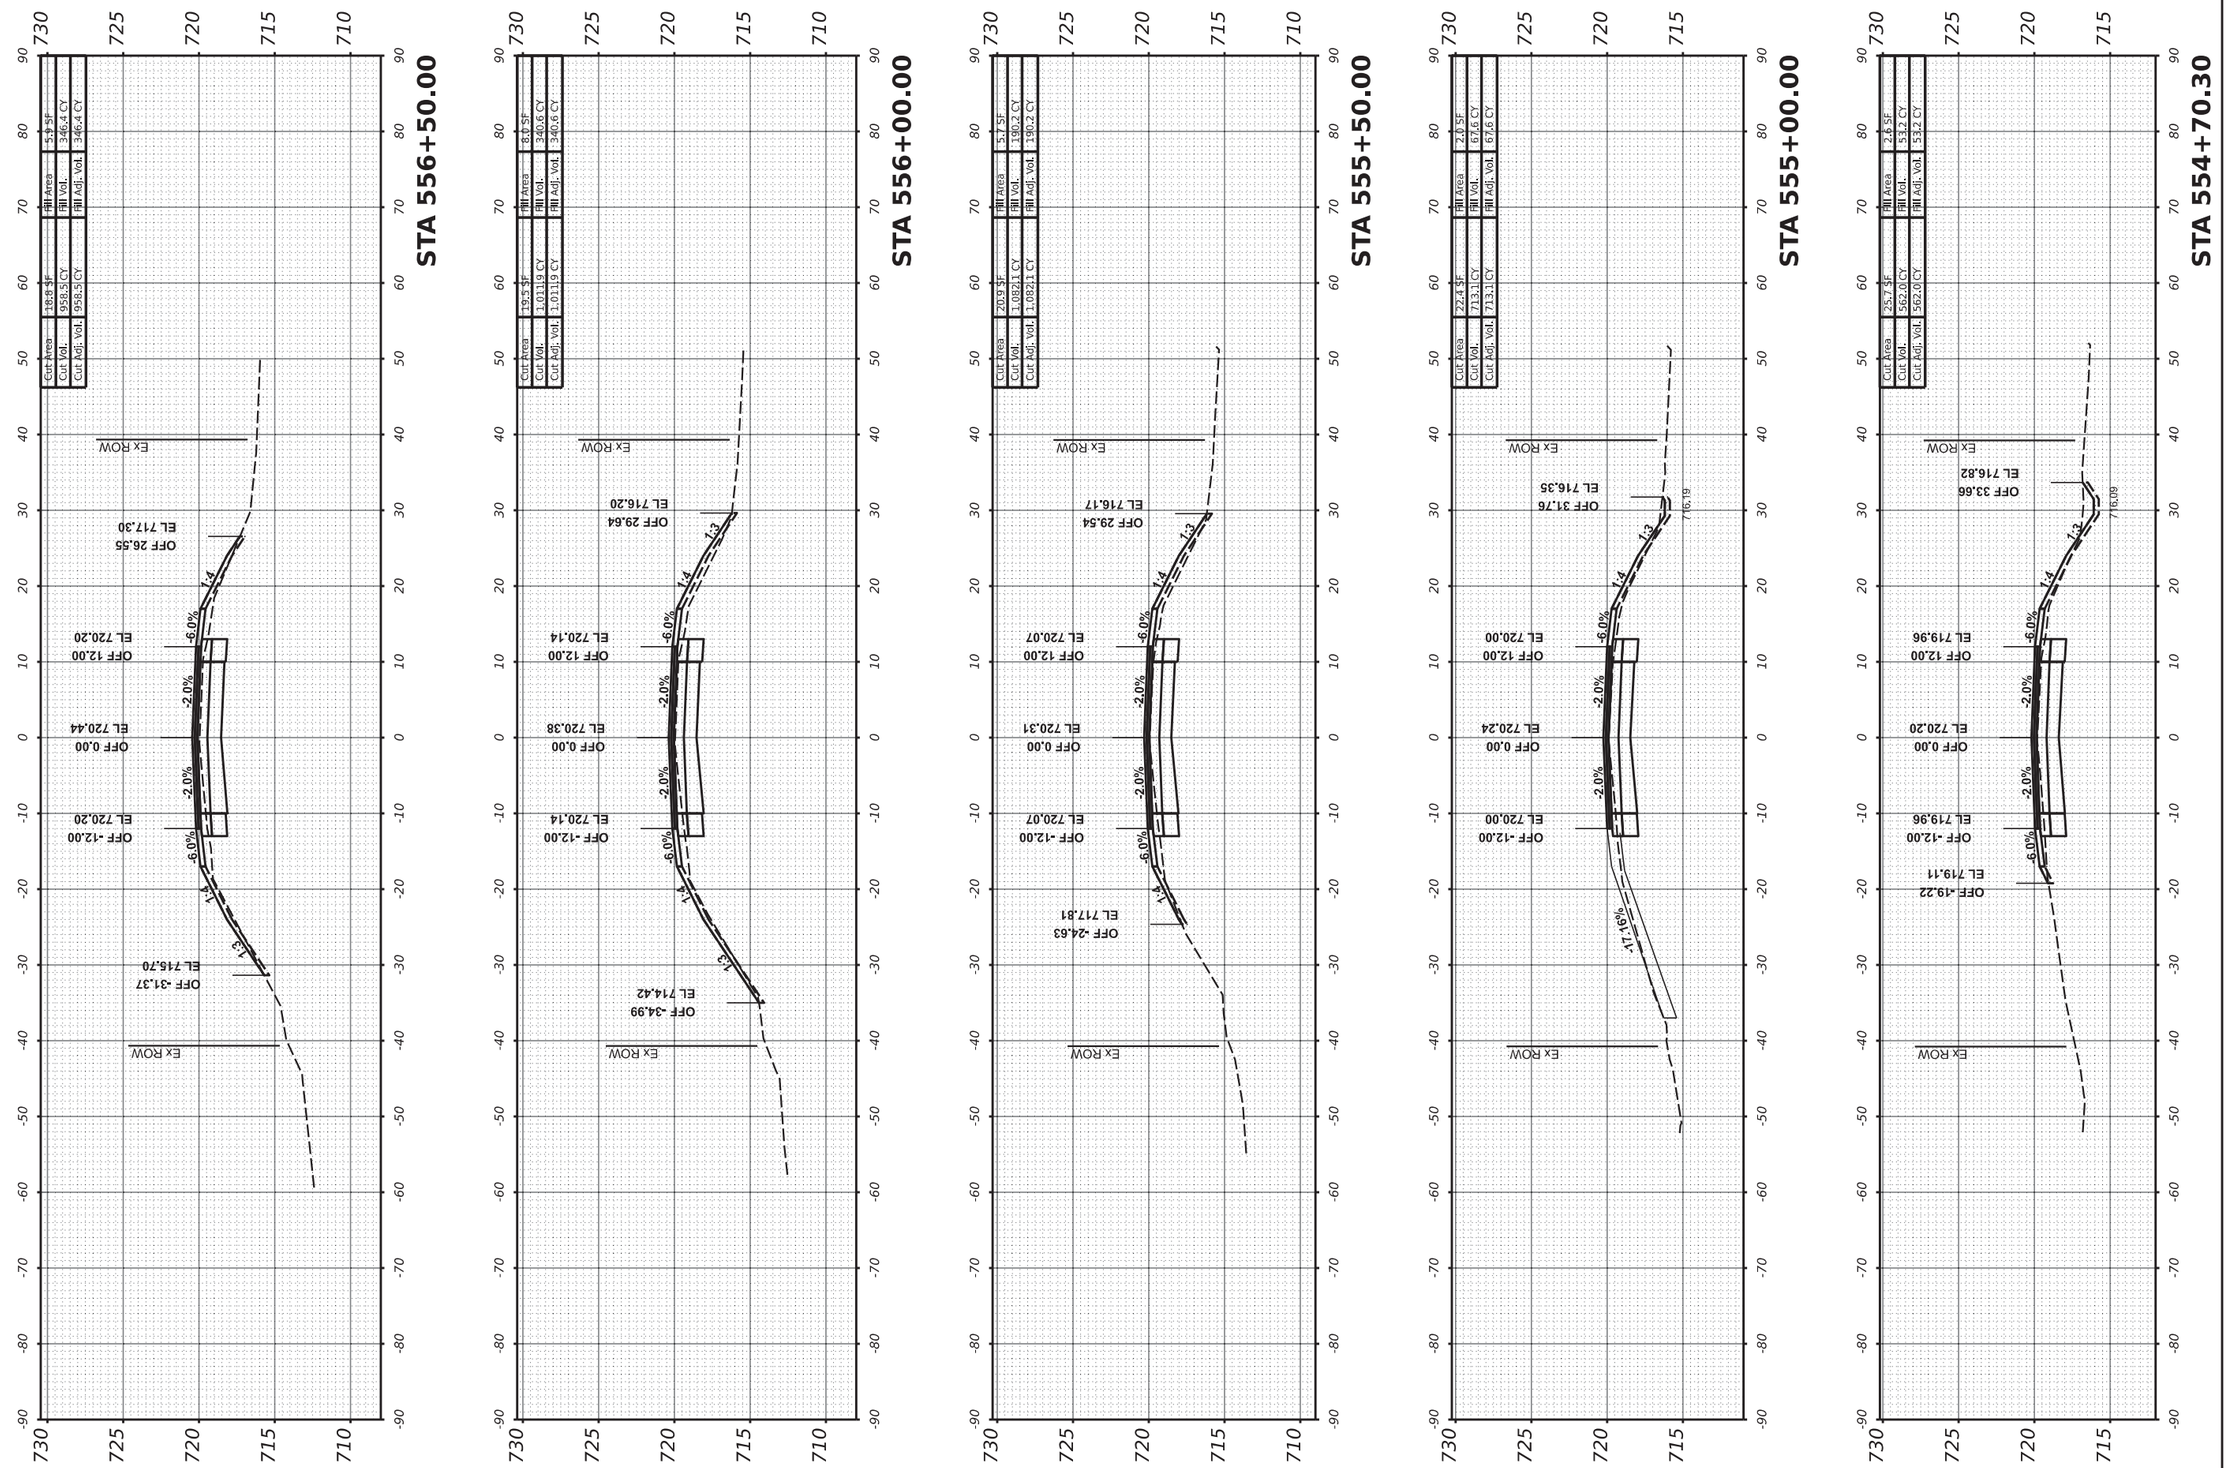

MODEL: PrCL-3 - 554+70.30 [Sheet]
FILE NAME: I:\Prj_County\7997 Carroll County - Ideal Road Reconstruction\CADD\CADD_Civil\Sheets\7997-SHT_X-Sect-Ideal-v3-06.dgn

USER NAME = dwozniarski	DESIGNED -	REVISED -	
	DRAWN -	REVISED -	
PLOT SCALE = 0.16666633 ' / in.	CHECKED -	REVISED -	
PLOT DATE = 6/14/2024	DATE - 04/17/2024	REVISED -	

STATE OF ILLINOIS
DEPARTMENT OF TRANSPORTATION

IDEAL ROAD RECONSTRUCTION
CROSS SECTIONS – IDEAL ROAD


SCALE: 1" = 10' H, 1" = 5' V | SHEET | OF 125 SHEETS | STA.

F.A.S. RTE.	SECTION	COUNTY	TOTAL SHEETS	SHEET NO.
1084	20-00102-00-PV	CARROLL	217	189
		CONTRACT NO. 85761		
	ILLINOIS	FED. AID PROJECT		

85761

FINAL SURVEY	SURVEYED	BY	DATE
NOTE BOOK	PLOTTED		
NO.	TEMPLATE		
	AREAS		
	AREAS CHECKED		

ORIGINAL SURVEY	SURVEYED	BY	DATE
NOTE BOOK	PLOTTED		
NO.	TEMPLATE		
	AREAS		
	AREAS CHECKED		

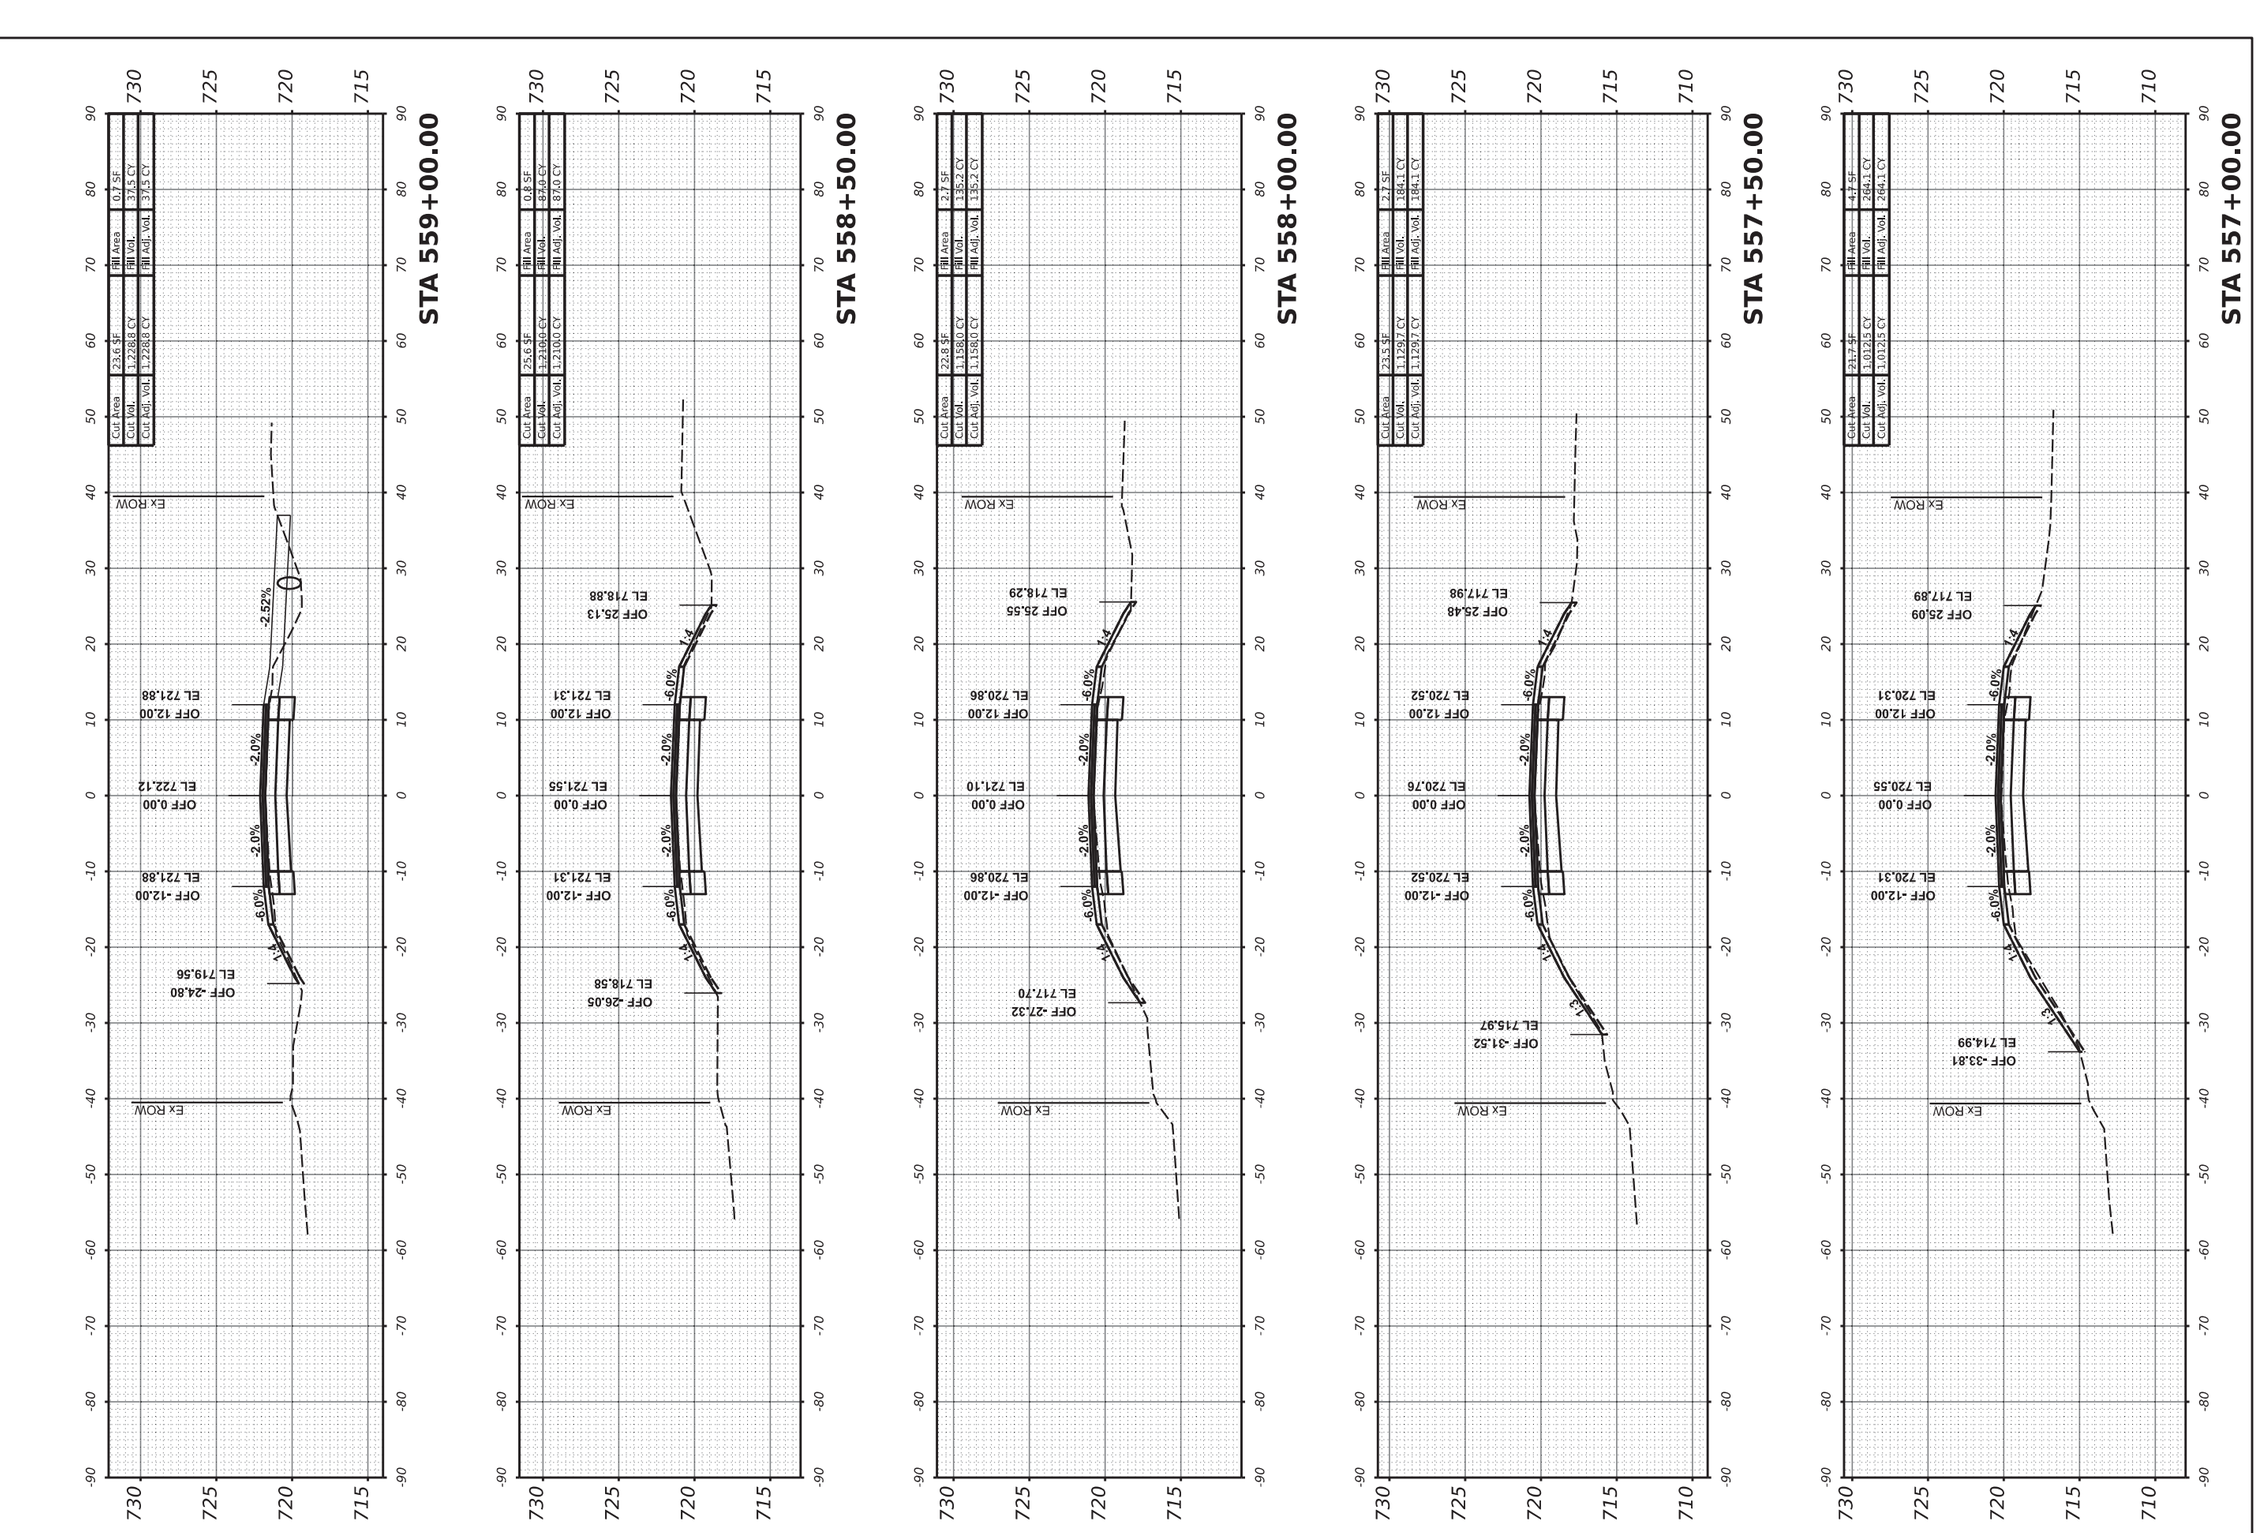

MODEL: PrCL-3 - 557+00.00 [Sheet]
FILE NAME: R:\PrI_County\7997 Carroll County - Ideal Road Reconstruction\CADD\CADD_Civil\Sheets\7997-SHT_X-Sect-Ideal-v3-06.dgn

USER NAME = dwozniarski	DESIGNED -	REVISED -	
	DRAWN -	REVISED -	
PLOT SCALE = 0.16666633 ' / in.	CHECKED -	REVISED -	
PLOT DATE = 6/14/2024	DATE - 04/17/2024	REVISED -	

STATE OF ILLINOIS
DEPARTMENT OF TRANSPORTATION

IDEAL ROAD RECONSTRUCTION
CROSS SECTIONS – IDEAL ROAD


SCALE: 1" = 10' H, 1" = 5' V | SHEET OF 125 SHEETS | STA.

F.A.S. RTE.	SECTION	COUNTY	TOTAL SHEETS	SHEET NO.
1084	20-00102-00-PV	CARROLL	217	190
		CONTRACT NO. 85761		
		ILLINOIS	FED. AID PROJECT	

85761

FINAL SURVEY	SURVEYED	BY	DATE
NOTE BOOK	PLOTTED		
NO.	TEMPLATE		
	AREAS		
	AREAS CHECKED		

ORIGINAL SURVEY	SURVEYED	BY	DATE
NOTE BOOK	PLOTTED		
NO.	TEMPLATE		
	AREAS		
	AREAS CHECKED		

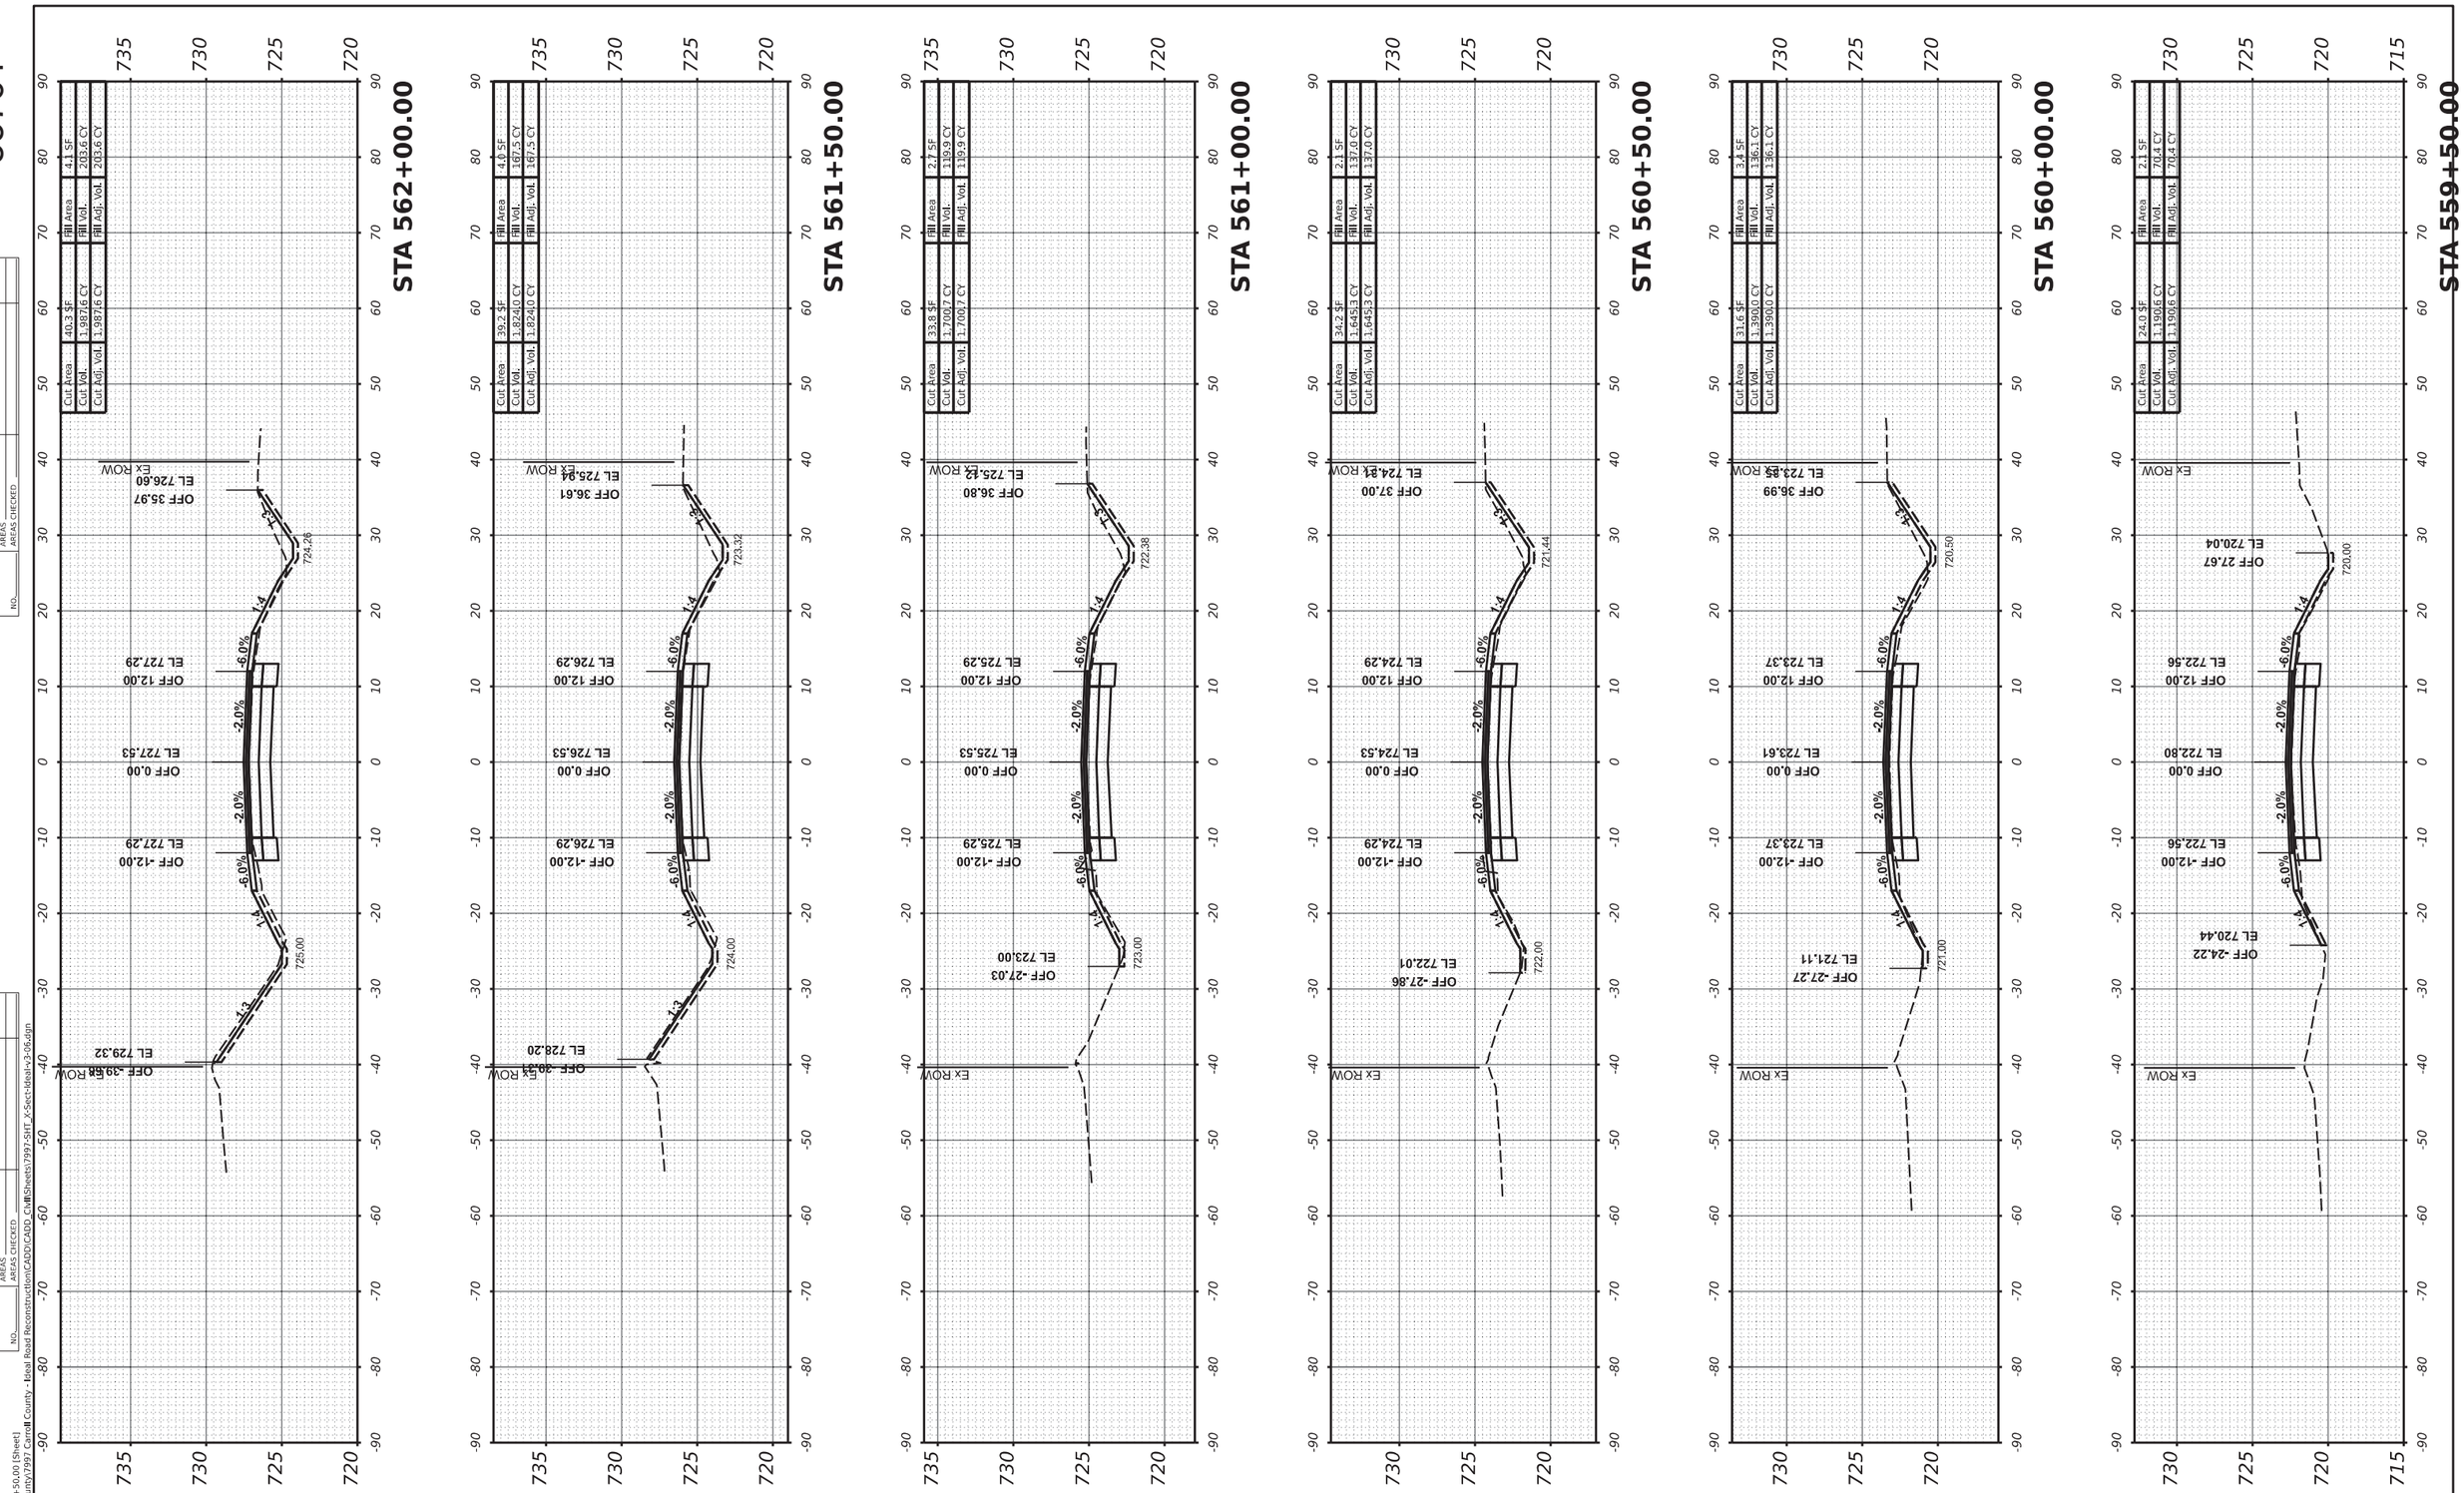

MODEL: PrCL-3 - 559+50.00 [Sheet]
FILE NAME: R:\PrL\County\7997 Carroll County - Ideal Road Reconstruction\CADD\CADD_Civil\Sheets\7997-SHT_X-Sect-Ideal-v3-06.dgn

USER NAME = dwozniarski	DESIGNED -		REVISED -
	DRAWN -		REVISED -
PLOT SCALE = 0.16666633 ' / in.	CHECKED -		REVISED -
PLOT DATE = 6/14/2024	DATE -	04/17/2024	REVISED -

STATE OF ILLINOIS
DEPARTMENT OF TRANSPORTATION

IDEAL ROAD RECONSTRUCTION
CROSS SECTIONS – IDEAL ROAD

SCALE: 1" = 10' H, 1" = 5' V | SHEET OF 125 SHEETS | STA.


F.A.S. RTE.	SECTION	COUNTY	TOTAL SHEETS	SHEET NO.
1084	20-00102-00-PV	CARROLL	217	191
		CONTRACT NO. 85761		
	ILLINOIS	FED. AID PROJECT		

85761

FINAL SURVEY	SURVEYED	BY	DATE
NOTE BOOK	PLOTTED		
NO.	TEMPLATE		
	AREAS		
	AREAS CHECKED		

ORIGINAL SURVEY	SURVEYED	BY	DATE
NOTE BOOK	PLOTTED		
NO.	TEMPLATE		
	AREAS		
	AREAS CHECKED		

MODEL: PrCL-3 - 562+50.00 [Sheet]
FILE NAME: R:\PrJ County\7997 Carroll County - Ideal Road Reconstruction\CADD\CADD_Civil\Sheets\7997-SHT_X-Sect-Ideal-v3-06.dgn

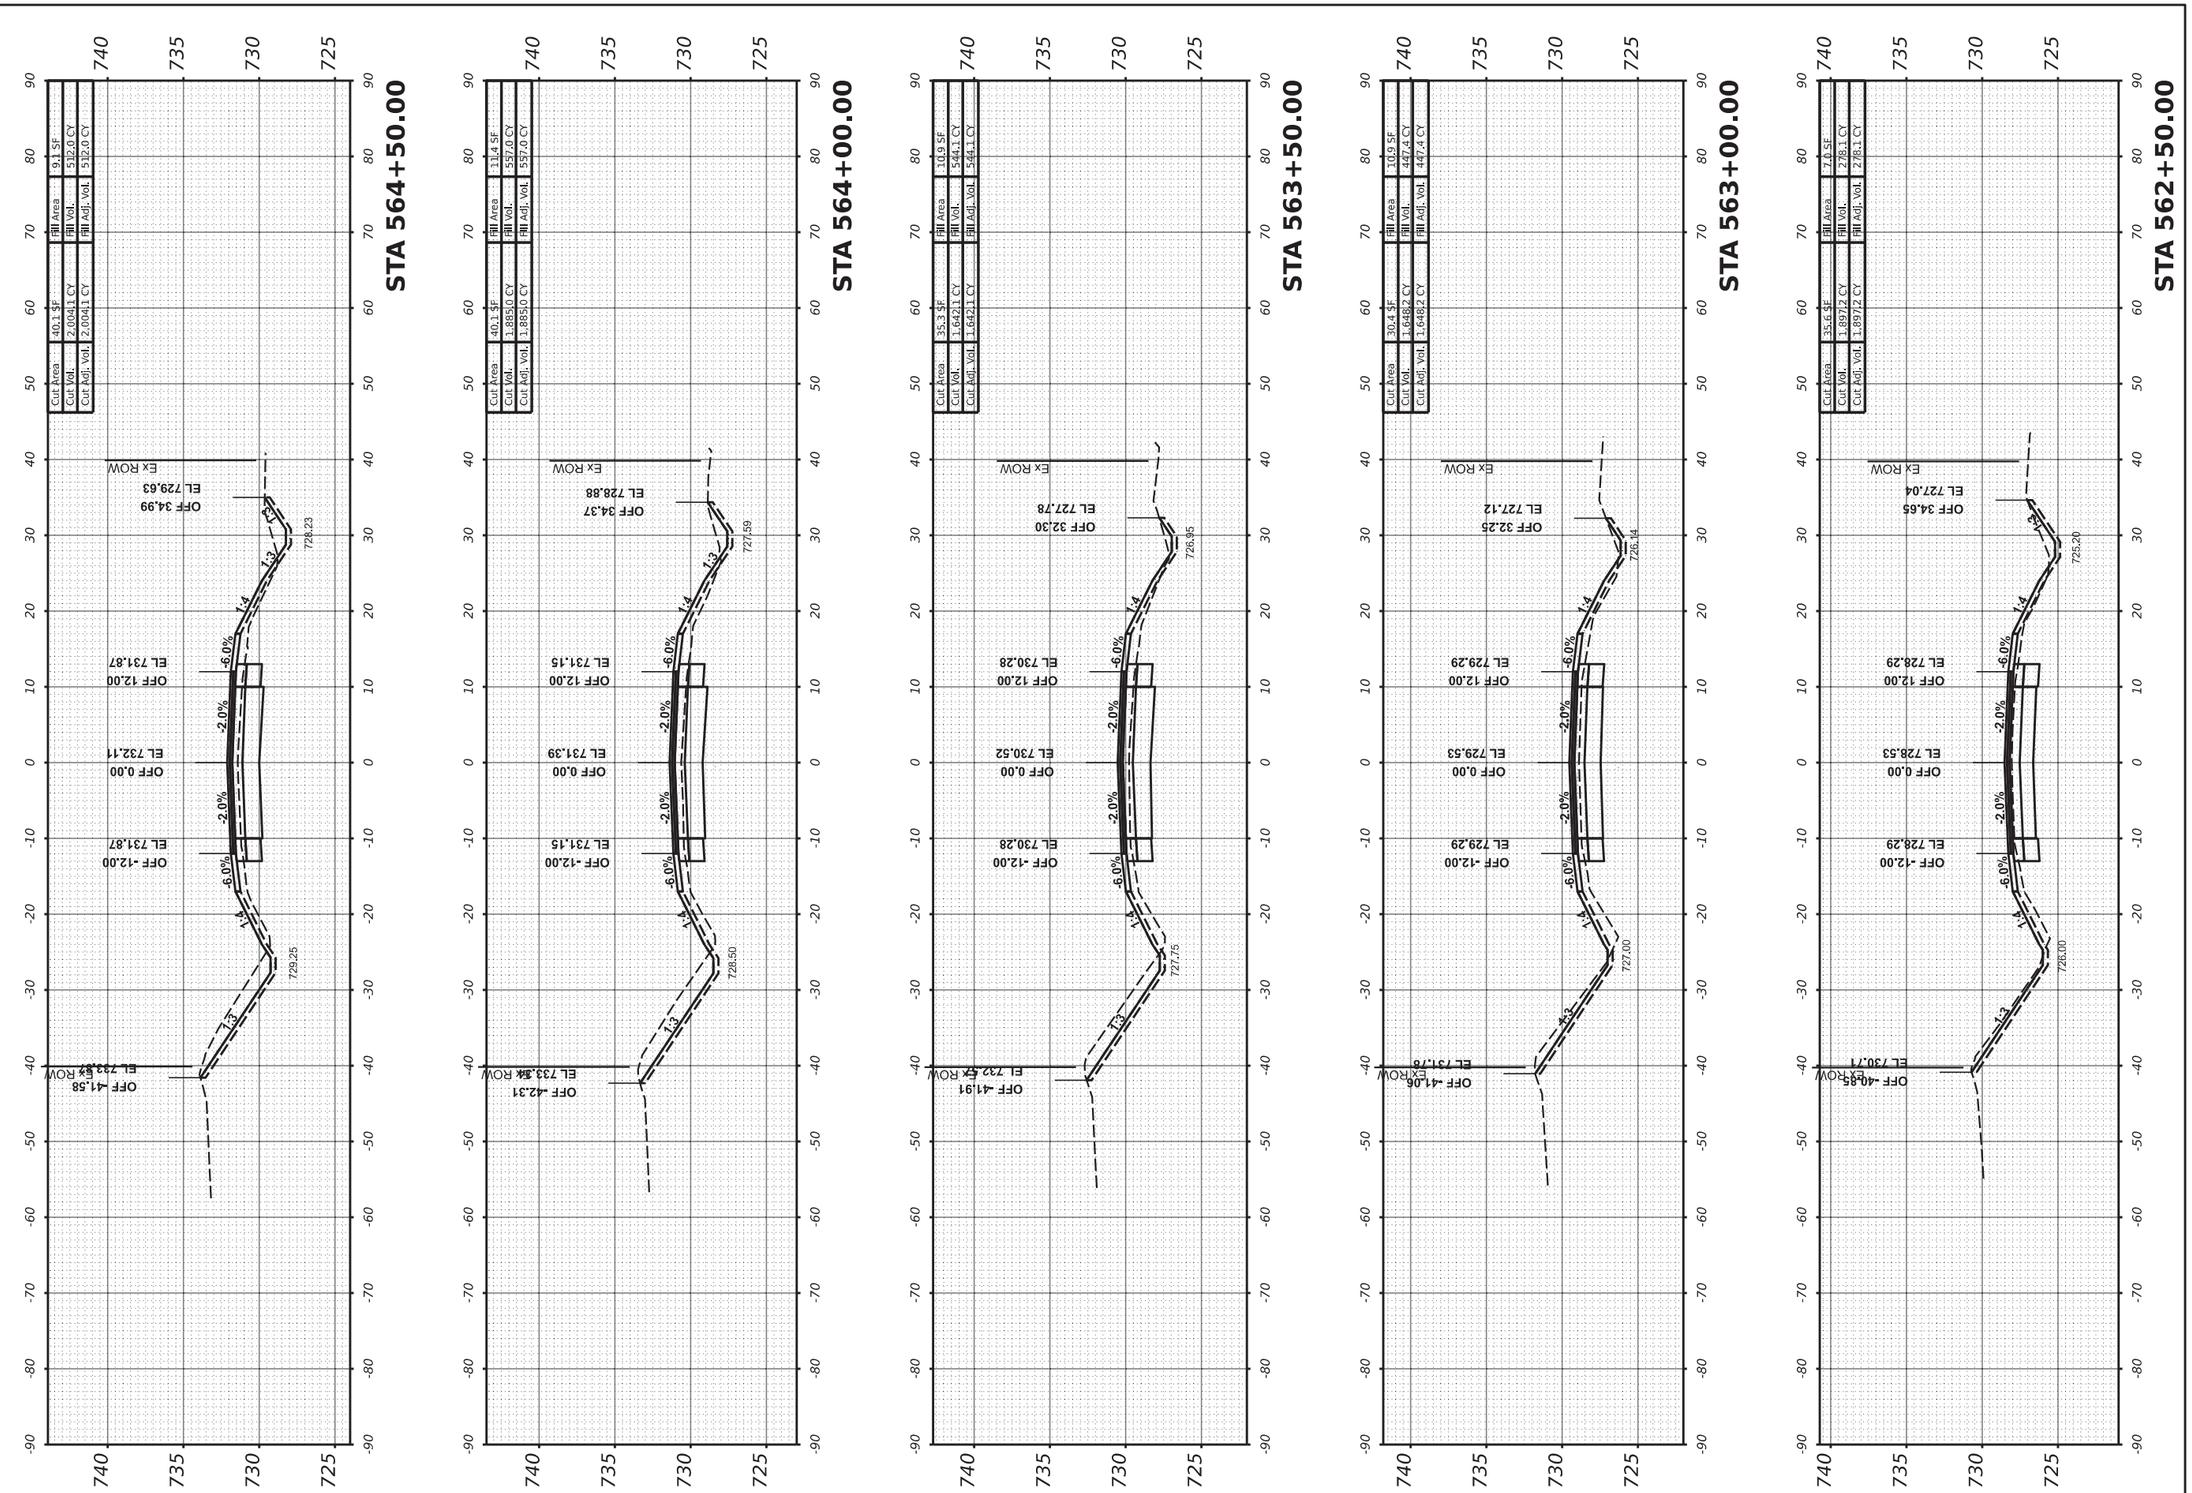

USER NAME = dwozniarski	DESIGNED -	REVISED -
	DRAWN -	REVISED -
PLOT SCALE = 0.16666633 ' / in.	CHECKED -	REVISED -
PLOT DATE = 6/14/2024	DATE - 04/17/2024	REVISED -

STATE OF ILLINOIS
DEPARTMENT OF TRANSPORTATION

IDEAL ROAD RECONSTRUCTION
CROSS SECTIONS – IDEAL ROAD


SCALE: 1" = 10' H, 1" = 5' V | SHEET | OF 125 SHEETS | STA.

F.A.S. RTE.	SECTION	COUNTY	TOTAL SHEETS	SHEET NO.
1084	20-00102-00-PV	CARROLL	217	192
		CONTRACT NO. 85761		
	ILLINOIS	FED. AID PROJECT		

85761

FINAL SURVEY		BY	DATE
NOTE BOOK	SURVEYED		
NO.	PLOTTED		
	TEMPLATE		
	AREAS		
	AREAS CHECKED		

ORIGINAL SURVEY		BY	DATE
NOTE BOOK	SURVEYED		
NO.	PLOTTED		
	TEMPLATE		
	AREAS		
	AREAS CHECKED		

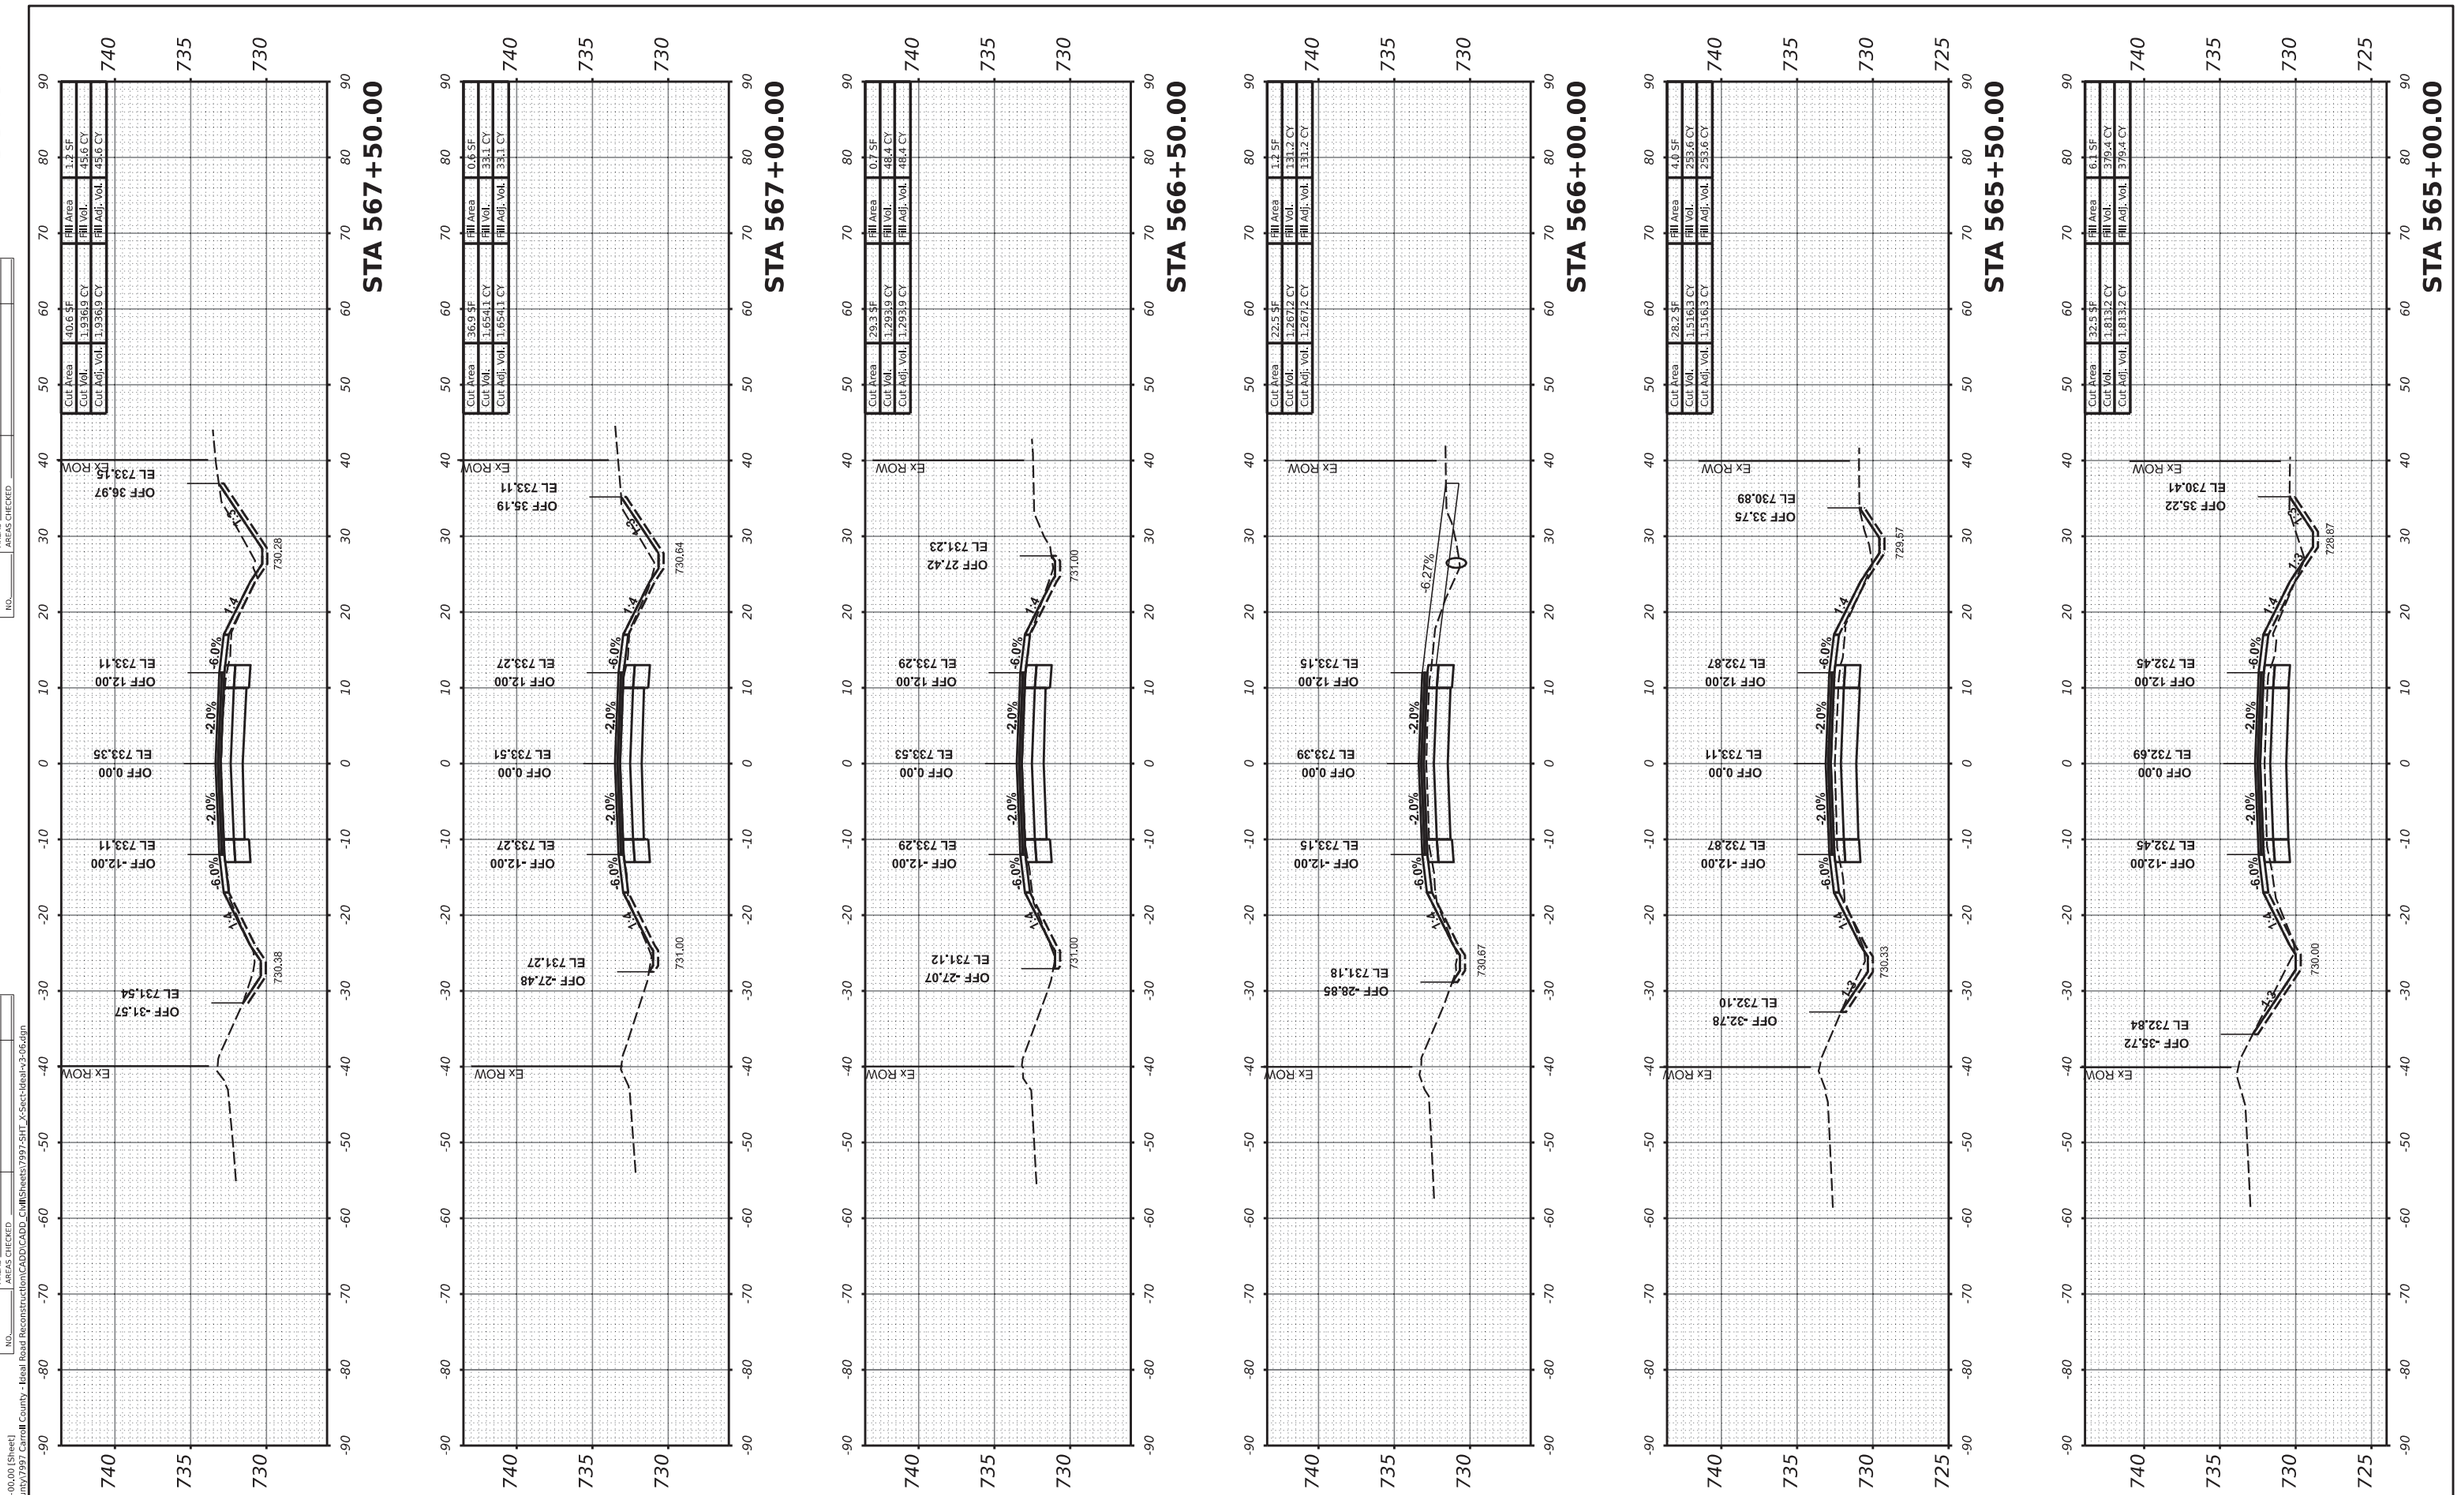

MODEL: PrCL-3 - 565+00.00 [Sheet]
FILE NAME: R:\Prj_County\7997 Carroll County - Ideal Road Reconstruction\CADD\CADD_Civil\Sheets\7997-Shrt_X-Sect-Ideal-v3-06.dgn

USER NAME = dwozniarski		DESIGNED -	REVISED -	
		DRAWN -	REVISED -	
PLOT SCALE = 0.16666633 ' / in.		CHECKED -	REVISED -	
PLOT DATE = 6/14/2024		DATE - 04/17/2024	REVISED -	

STATE OF ILLINOIS
DEPARTMENT OF TRANSPORTATION

IDEAL ROAD RECONSTRUCTION
CROSS SECTIONS – IDEAL ROAD


SCALE: 1" = 10' H, 1" = 5' V | SHEET OF 125 SHEETS | STA.

F.A.S. RTE.	SECTION	COUNTY	TOTAL SHEETS	SHEET NO.
1084	20-00102-00-PV	CARROLL	217	193
		CONTRACT NO. 85761		
	ILLINOIS	FED. AID PROJECT		

85761

FINAL SURVEY	SURVEYED	BY	DATE
NOTE BOOK	PLOTTED		
NO.	TEMPLATE		
	AREAS		
	AREAS CHECKED		

ORIGINAL SURVEY	SURVEYED	BY	DATE
NOTE BOOK	PLOTTED		
NO.	TEMPLATE		
	AREAS		
	AREAS CHECKED		

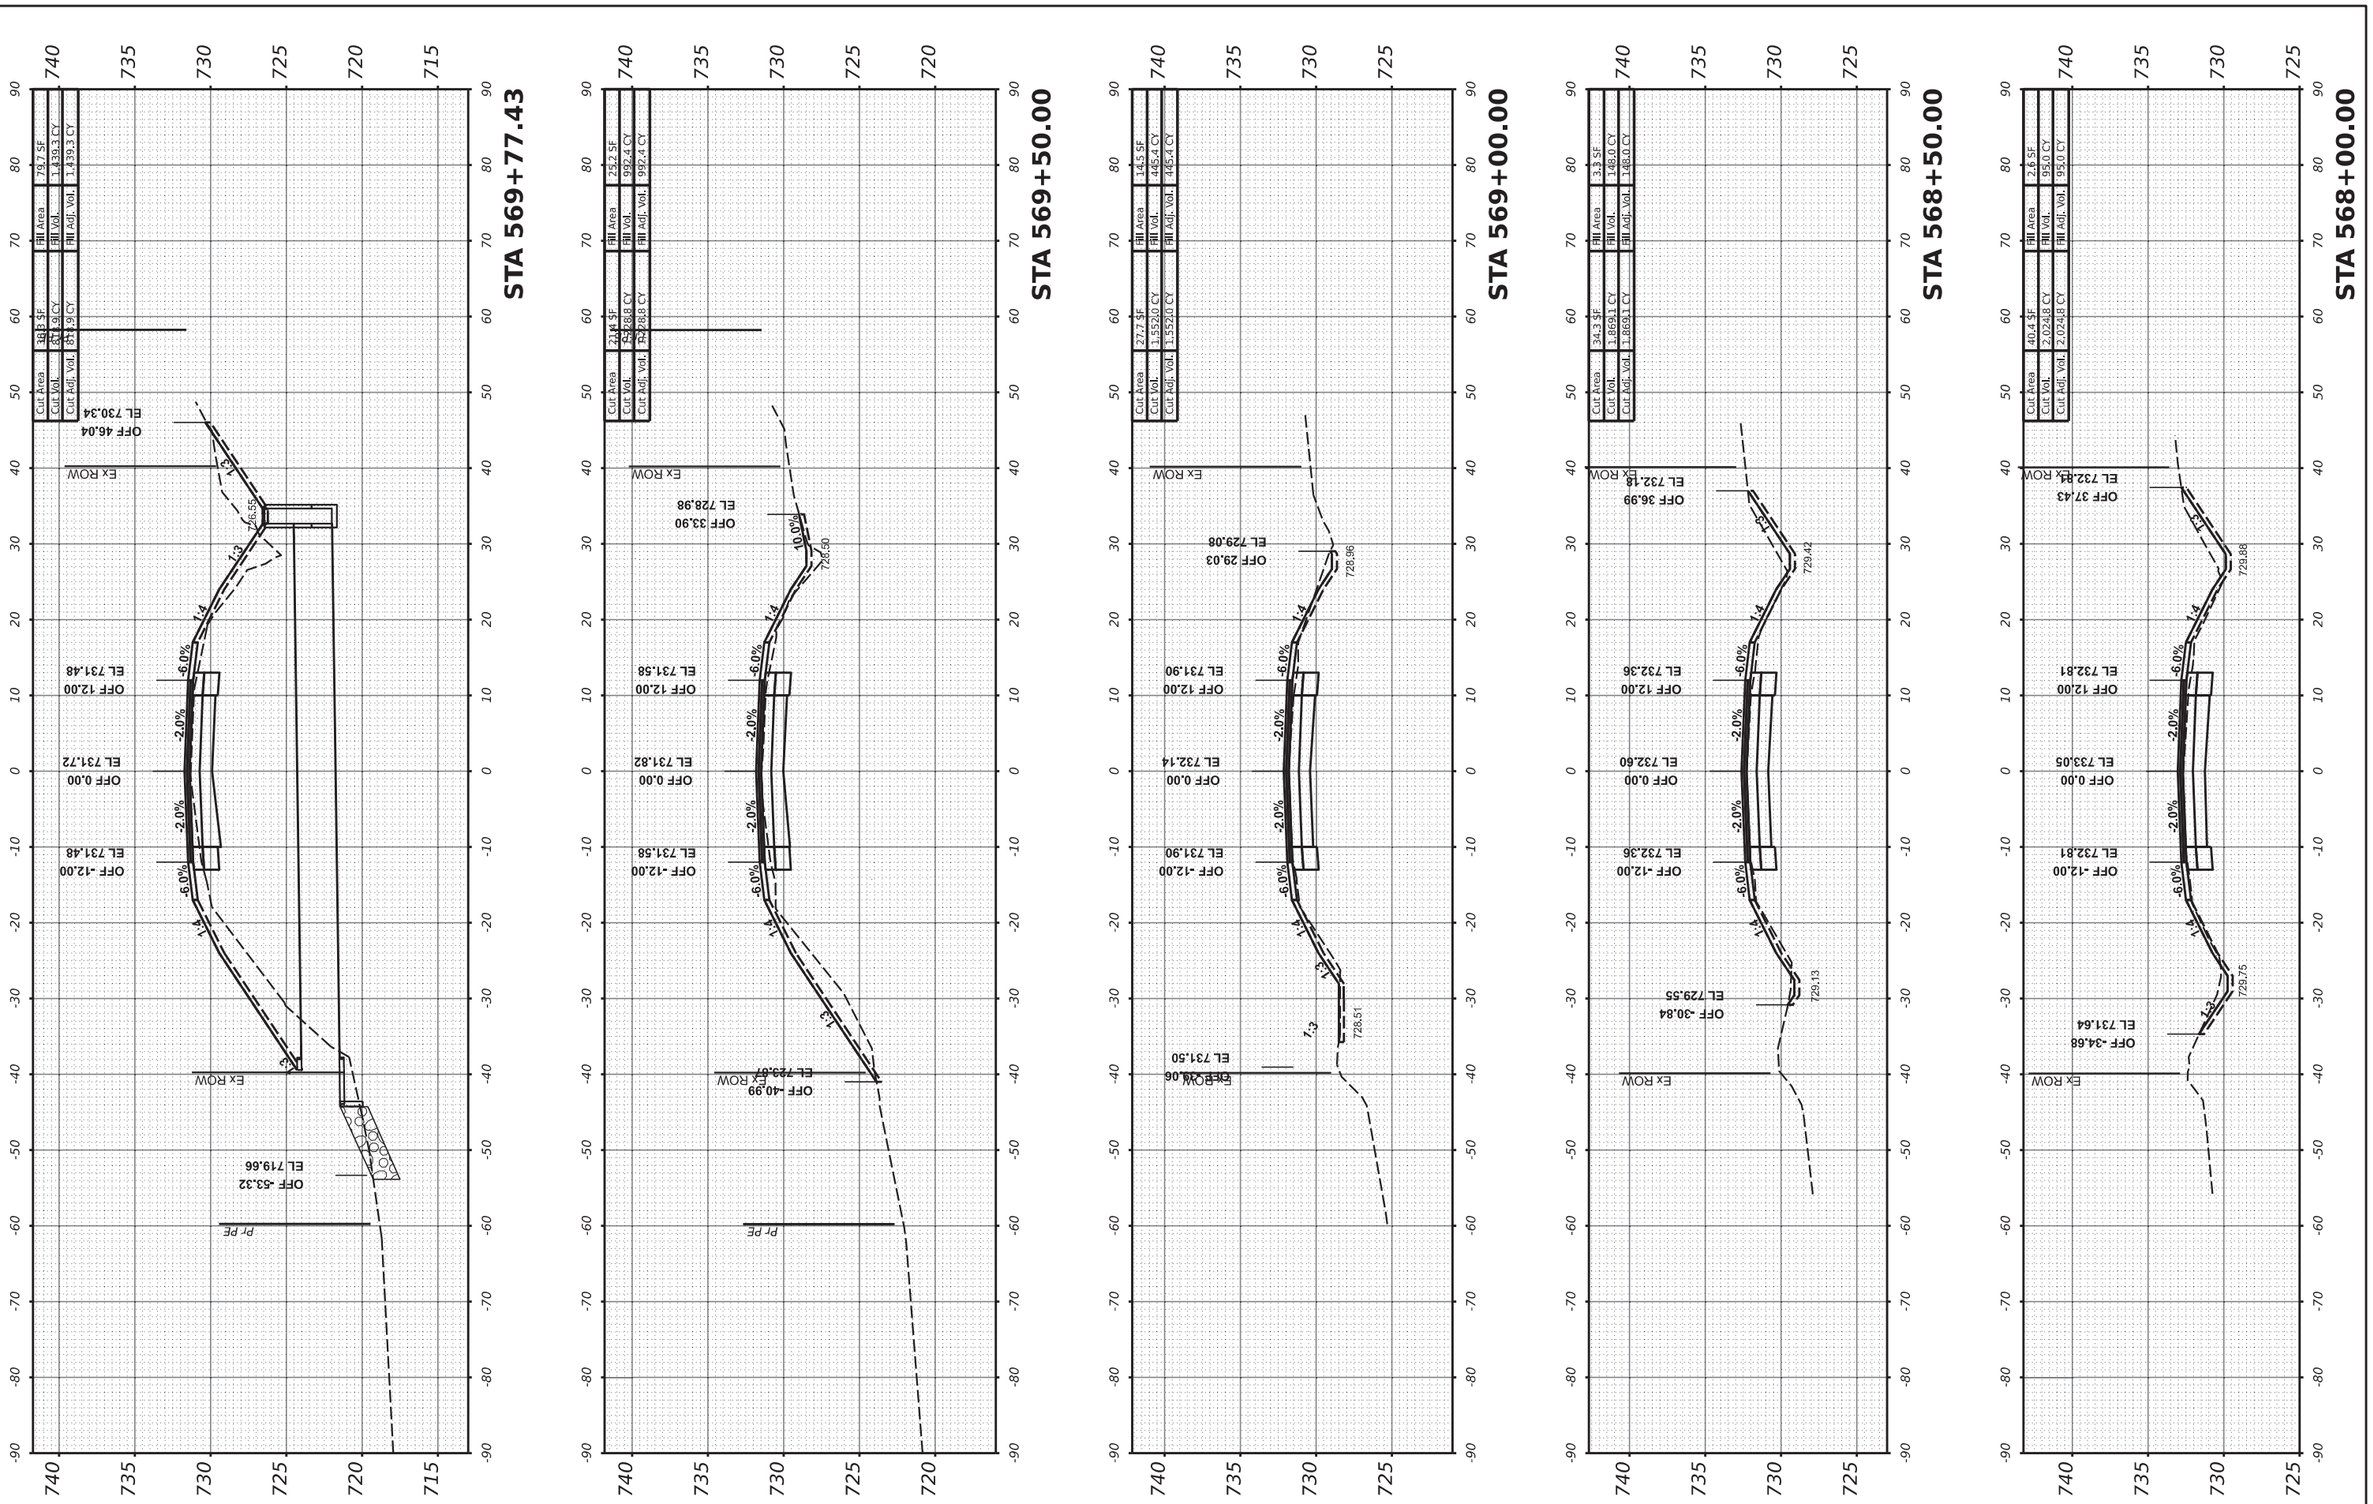

MODEL: P=CL=3 - 568+00.00 [Sheet]
FILE NAME: H:\P_L\County\7997 Carroll County - Ideal Road Reconstruction\CADD\CADD_Civil\Sheets\7997-SHT_X-Sect-Ideal-v3-06.dgn

USER NAME = dwozniarski	DESIGNED -	REVISED -	
	DRAWN -	REVISED -	
PLOT SCALE = 0.16666633 ' / in.	CHECKED -	REVISED -	
PLOT DATE = 6/14/2024	DATE - 04/17/2024	REVISED -	

STATE OF ILLINOIS
DEPARTMENT OF TRANSPORTATION

IDEAL ROAD RECONSTRUCTION
CROSS SECTIONS – IDEAL ROAD


SCALE: 1" = 10' H, 1" = 5' V | SHEET | OF 125 | SHEETS | STA.

F.A.S. RTE.	SECTION	COUNTY	TOTAL SHEETS	SHEET NO.
1084	20-00102-00-PV	CARROLL	217	194
		CONTRACT NO. 85761		
		ILLINOIS	FED. AID PROJECT	

85761

FINAL SURVEY	SURVEYED	BY	DATE
NOTE BOOK	PLOTTED		
NO.	TEMPLATE		
	AREAS		
	AREAS CHECKED		

ORIGINAL SURVEY	SURVEYED	BY	DATE
NOTE BOOK	PLOTTED		
NO.	TEMPLATE		
	AREAS		
	AREAS CHECKED		

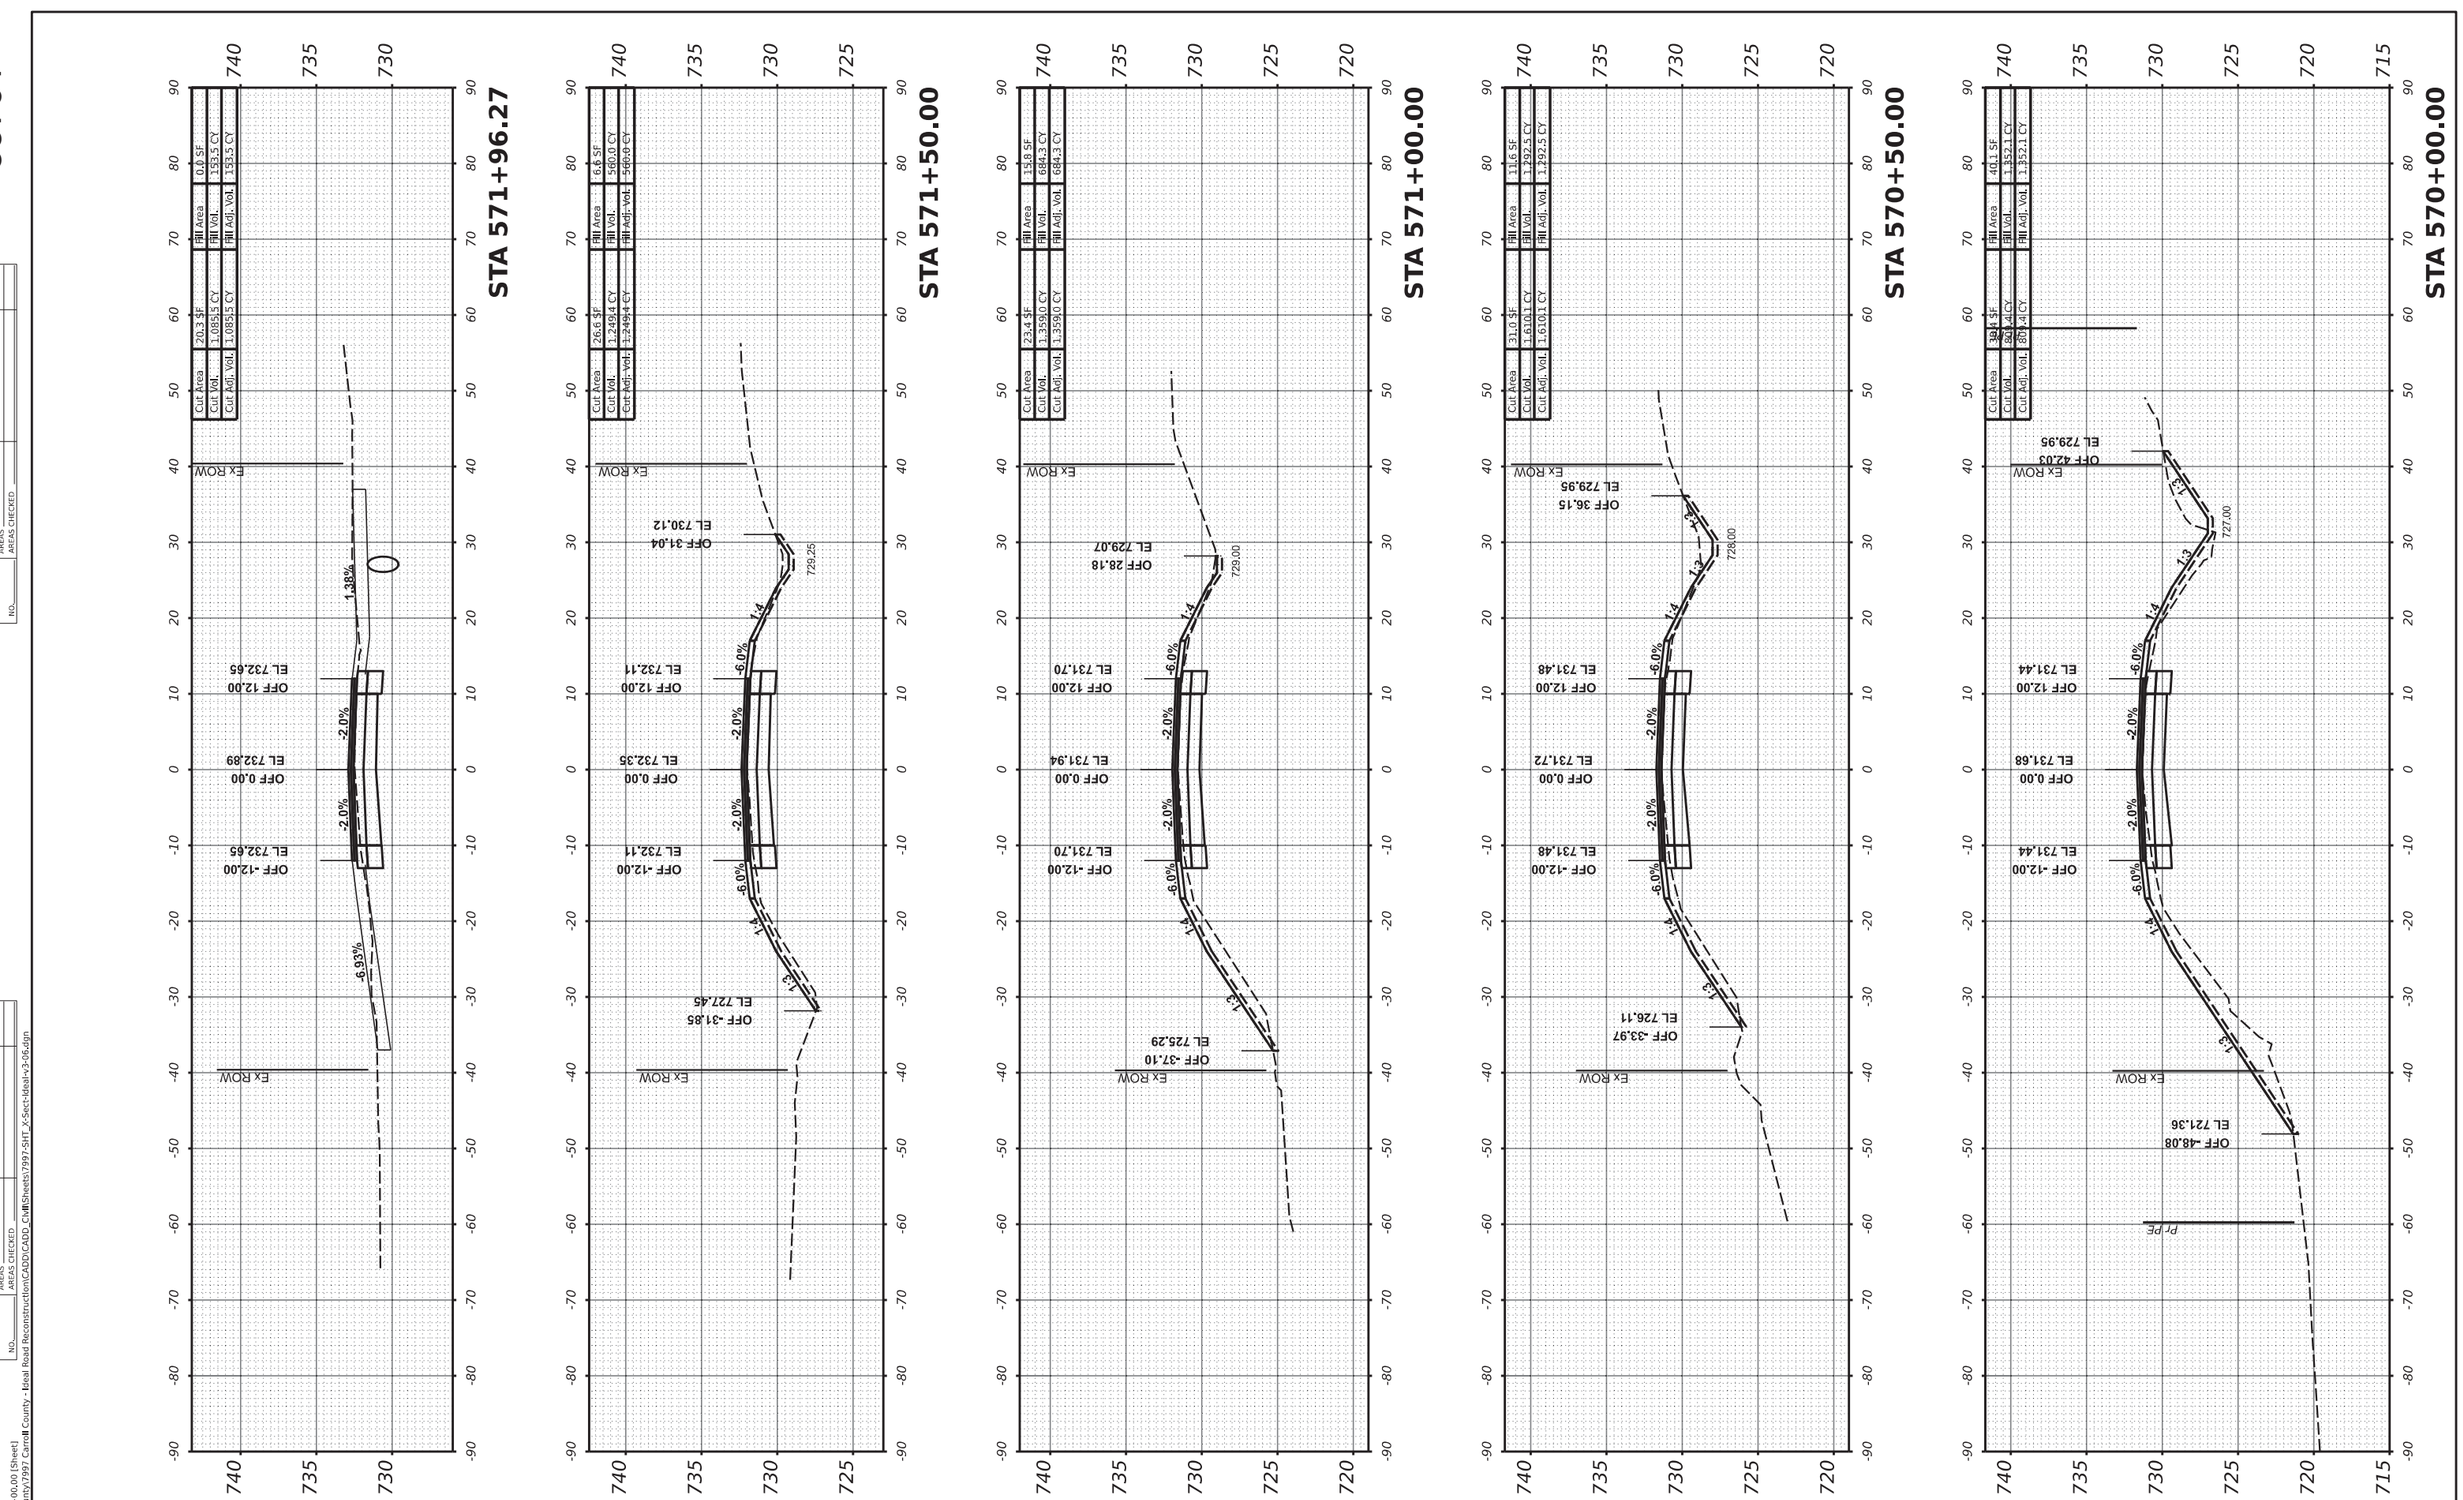

MODEL: PrCL-3 - 570+00.00 [Sheet]
FILE NAME: R:\Prj County\7997 Carroll County - Ideal Road Reconstruction\CADD\CADD_Civil\Sheets\7997-SHT_X-Sect-Ideal-v3-06.dgn

USER NAME = dwozniarski	DESIGNED -	REVISED -	
	DRAWN -	REVISED -	
PLOT SCALE = 0.16666633 ' / in.	CHECKED -	REVISED -	
PLOT DATE = 6/14/2024	DATE - 04/17/2024	REVISED -	

STATE OF ILLINOIS
DEPARTMENT OF TRANSPORTATION

IDEAL ROAD RECONSTRUCTION
CROSS SECTIONS – IDEAL ROAD


SCALE: 1" = 10' H, 1" = 5' V | SHEET | OF 125 SHEETS | STA.

F.A.S. RTE.	SECTION	COUNTY	TOTAL SHEETS	SHEET NO.
1084	20-00102-00-PV	CARROLL	217	195
		CONTRACT NO. 85761		
	ILLINOIS	FED. AID PROJECT		

85761

FINAL SURVEY		BY	DATE
NOTE BOOK	SURVEYED		
NO.	PLOTTED		
	TEMPLATE		
	AREAS		
	AREAS CHECKED		

ORIGINAL SURVEY		BY	DATE
NOTE BOOK	SURVEYED		
NO.	PLOTTED		
	TEMPLATE		
	AREAS		
	AREAS CHECKED		

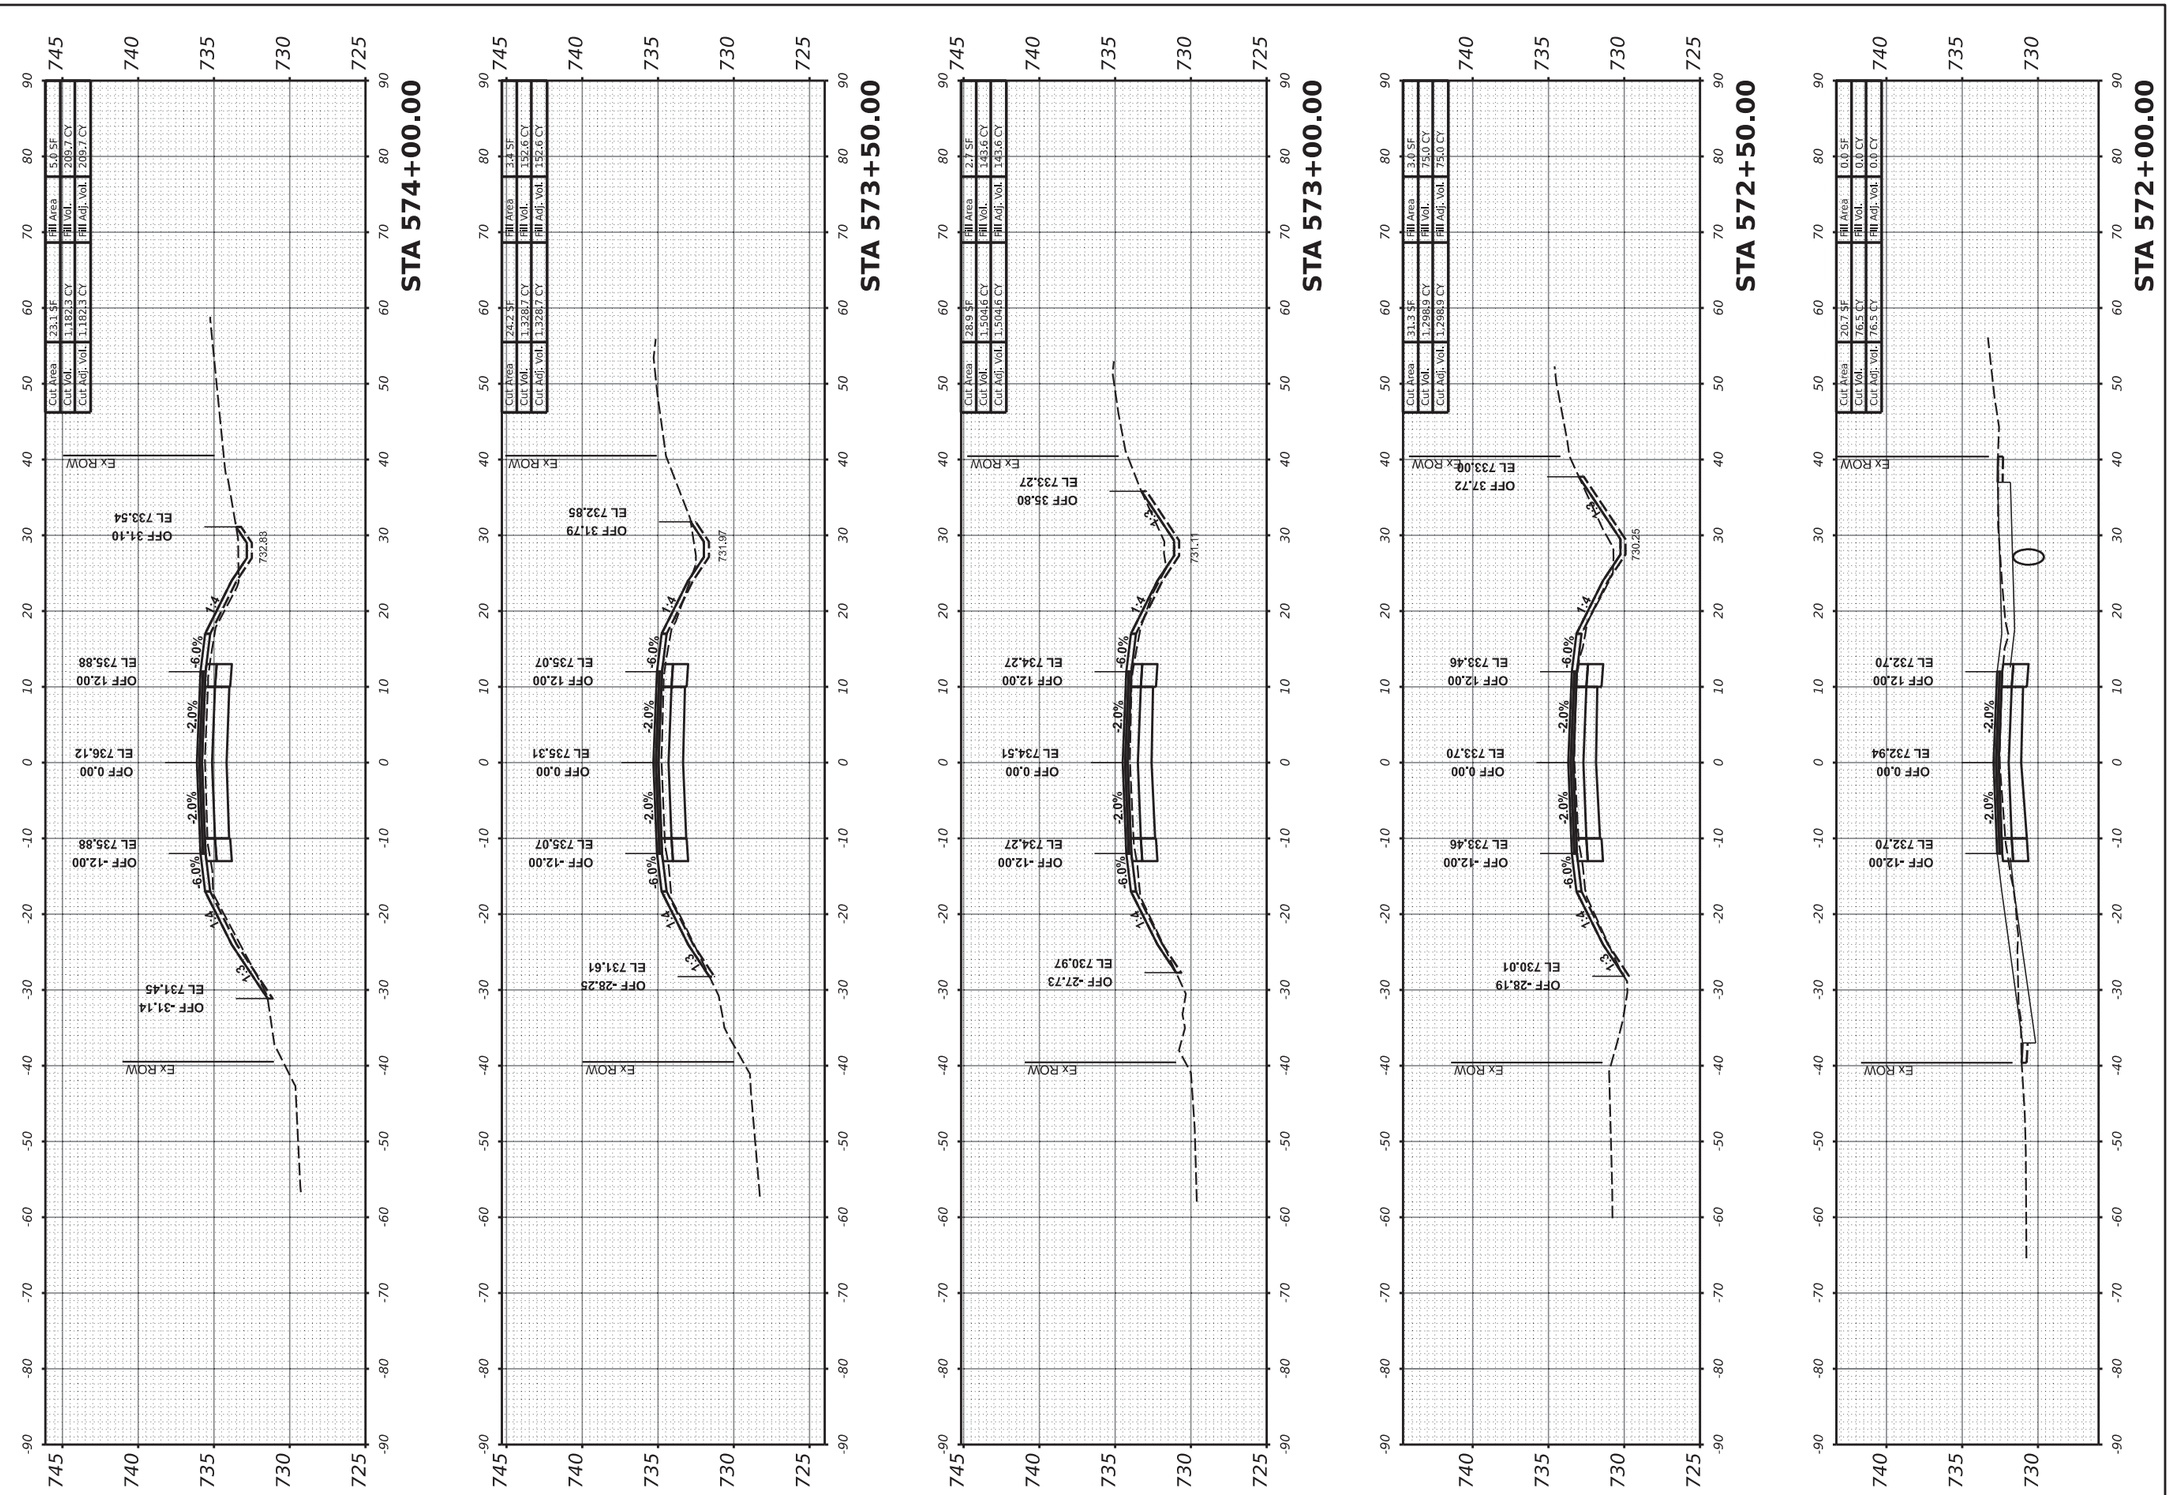

MODEL: PrCL-3 - 572+00.00 [Sheet]
FILE NAME: R:\PrL\County\7997 Carroll County - Ideal Road Reconstruction\CADD\CADD_Civil\Sheets\7997-SHT_X-Sect-Ideal-v3-06.dgn

USER NAME = dwozniarski	DESIGNED -	REVISED -	
	DRAWN -	REVISED -	
PLOT SCALE = 0.16666633 ' / in.	CHECKED -	REVISED -	
PLOT DATE = 6/14/2024	DATE - 04/17/2024	REVISED -	

STATE OF ILLINOIS
DEPARTMENT OF TRANSPORTATION

IDEAL ROAD RECONSTRUCTION
CROSS SECTIONS – IDEAL ROAD


SCALE: 1" = 10' H, 1" = 5' V | SHEET OF 125 SHEETS | STA.

F.A.S. RTE.	SECTION	COUNTY	TOTAL SHEETS	SHEET NO.
1084	20-00102-00-PV	CARROLL	217	196
		CONTRACT NO. 85761		
	ILLINOIS	FED. AID PROJECT		

85761

FINAL SURVEY		BY	DATE
	SURVEYED		
NOTE BOOK	PLOTTED		
NO.	TEMPLATE		
	AREAS		
	AREAS CHECKED		

ORIGINAL SURVEY		BY	DATE
	SURVEYED		
NOTE BOOK	PLOTTED		
NO.	TEMPLATE		
	AREAS		
	AREAS CHECKED		

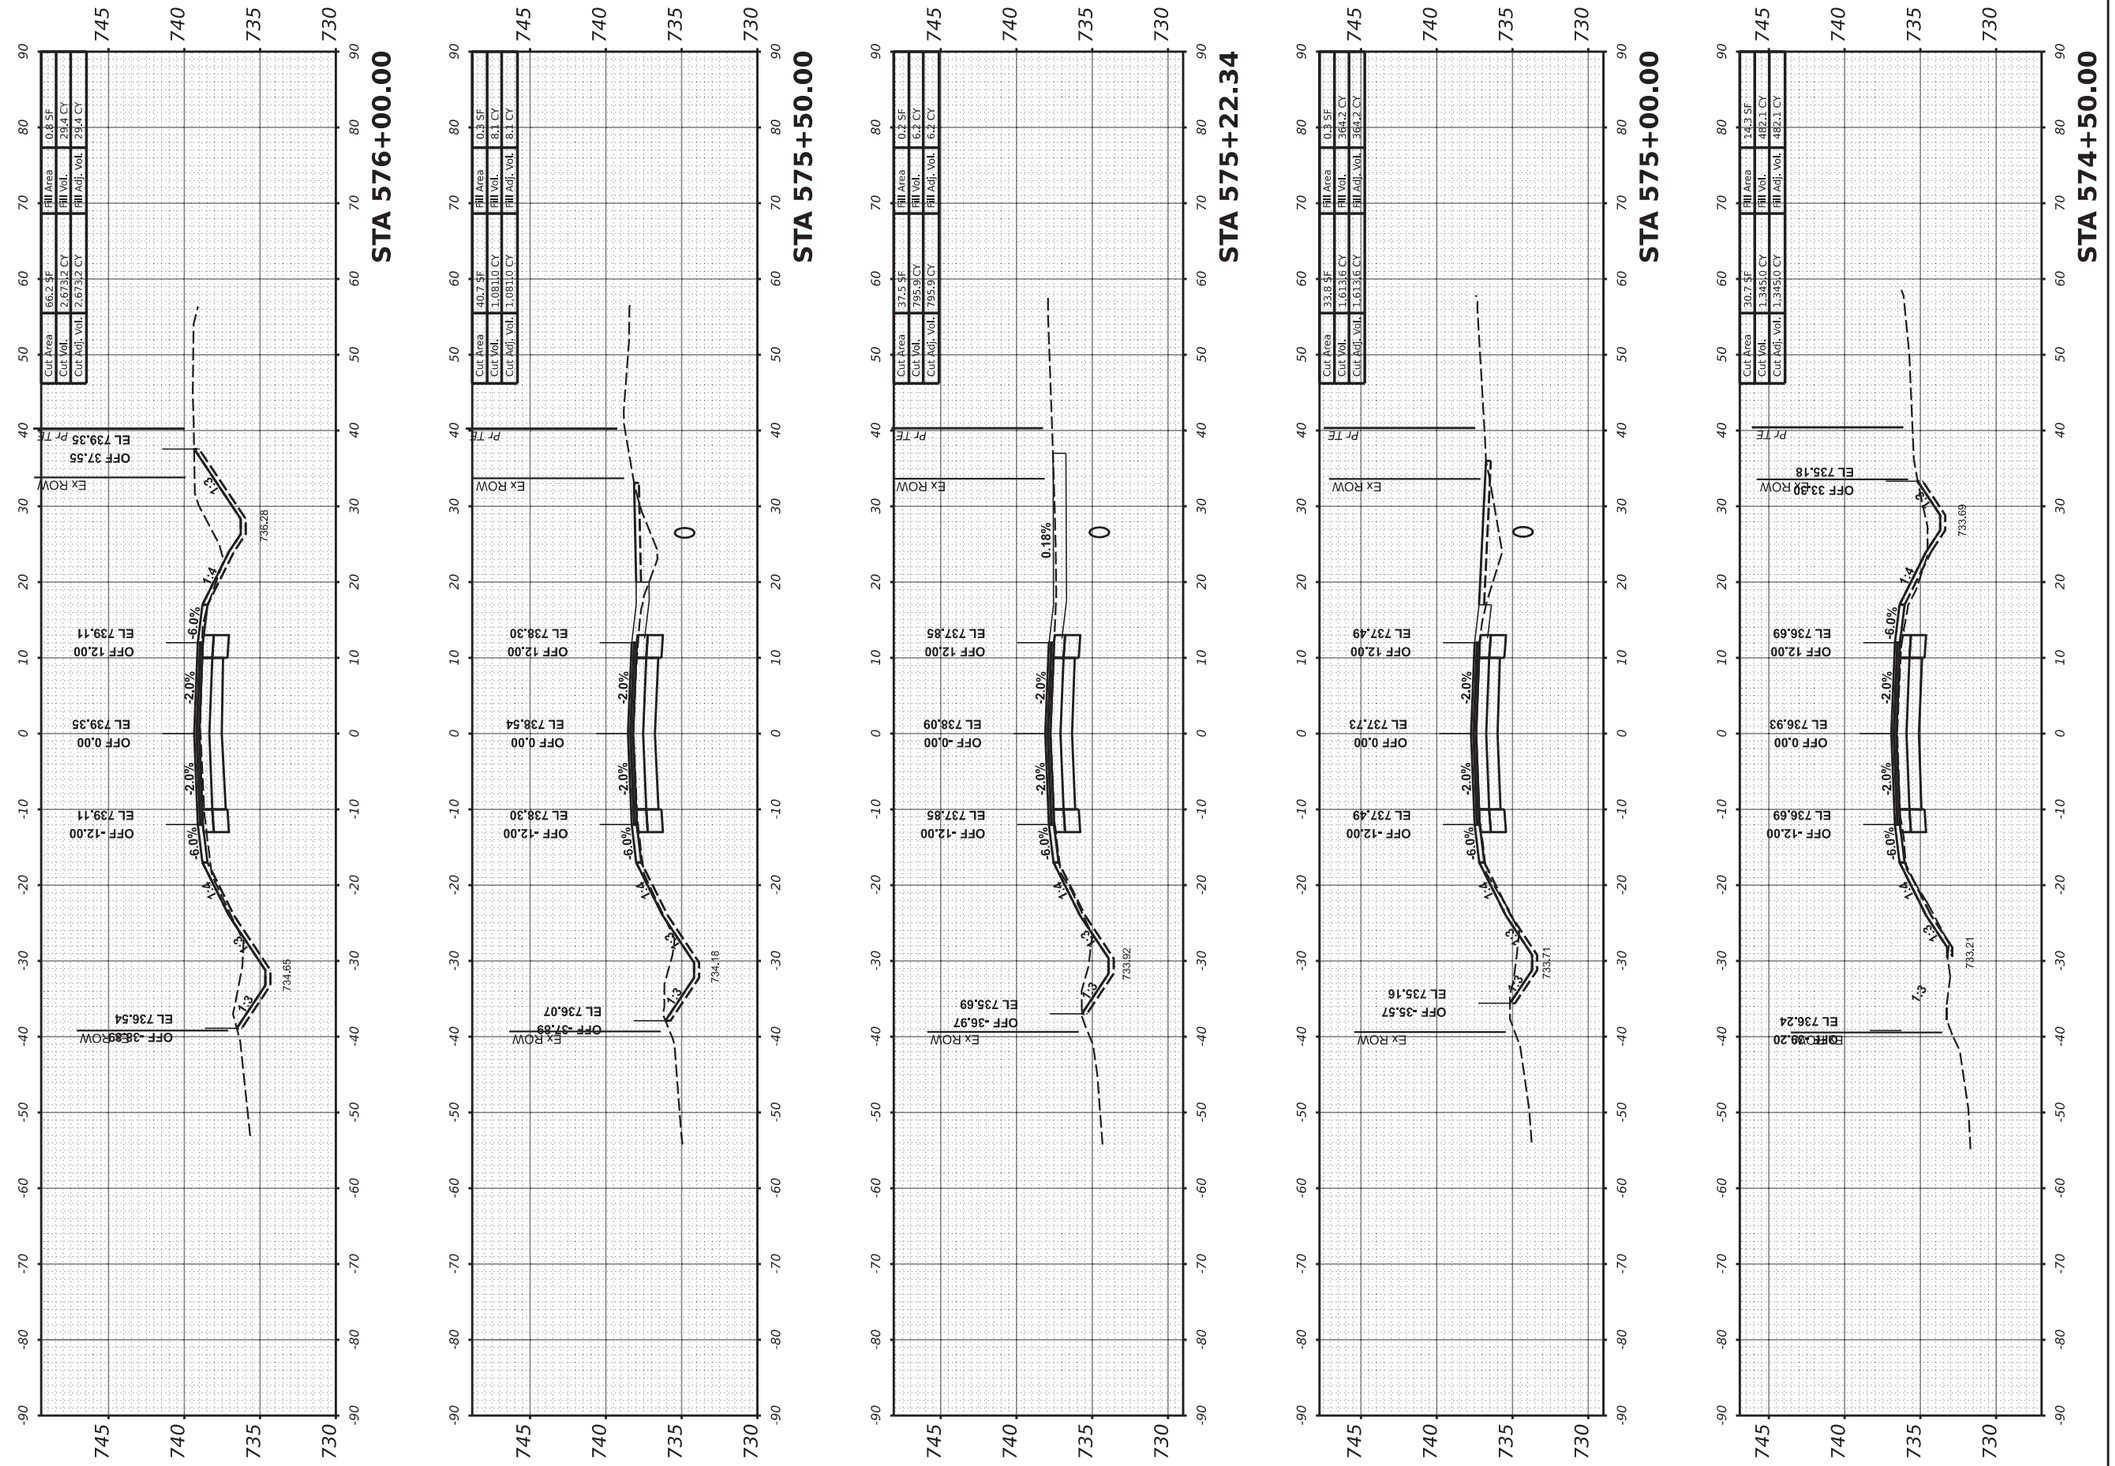

MODEL: PrCL-3 - 574+50.00 [Sheet]
FILE NAME: R:\PrL\County\7997 Carroll County - Ideal Road Reconstruction\CADD\CADD_Civil\Sheets\7997-SHT_X-Sect-Ideal-v3-06.dgn

USER NAME = dwozniarski	DESIGNED -	REVISED -	
	DRAWN -	REVISED -	
PLOT SCALE = 0.16666633 ' / in.	CHECKED -	REVISED -	
PLOT DATE = 6/14/2024	DATE - 04/17/2024	REVISED -	

STATE OF ILLINOIS
DEPARTMENT OF TRANSPORTATION

IDEAL ROAD RECONSTRUCTION
CROSS SECTIONS – IDEAL ROAD


SCALE: 1" = 10' H, 1" = 5' V | SHEET | OF 125 SHEETS | STA.

F.A.S. RTE.	SECTION	COUNTY	TOTAL SHEETS	SHEET NO.
1084	20-00102-00-PV	CARROLL	217	197
		CONTRACT NO. 85761		
	ILLINOIS	FED. AID PROJECT		

85761

FINAL SURVEY	SURVEYED	BY	DATE
NOTE BOOK	PLOTTED		
NO.	TEMPLATE		
	AREAS		
	AREAS CHECKED		

ORIGINAL SURVEY	SURVEYED	BY	DATE
NOTE BOOK	PLOTTED		
NO.	TEMPLATE		
	AREAS		
	AREAS CHECKED		

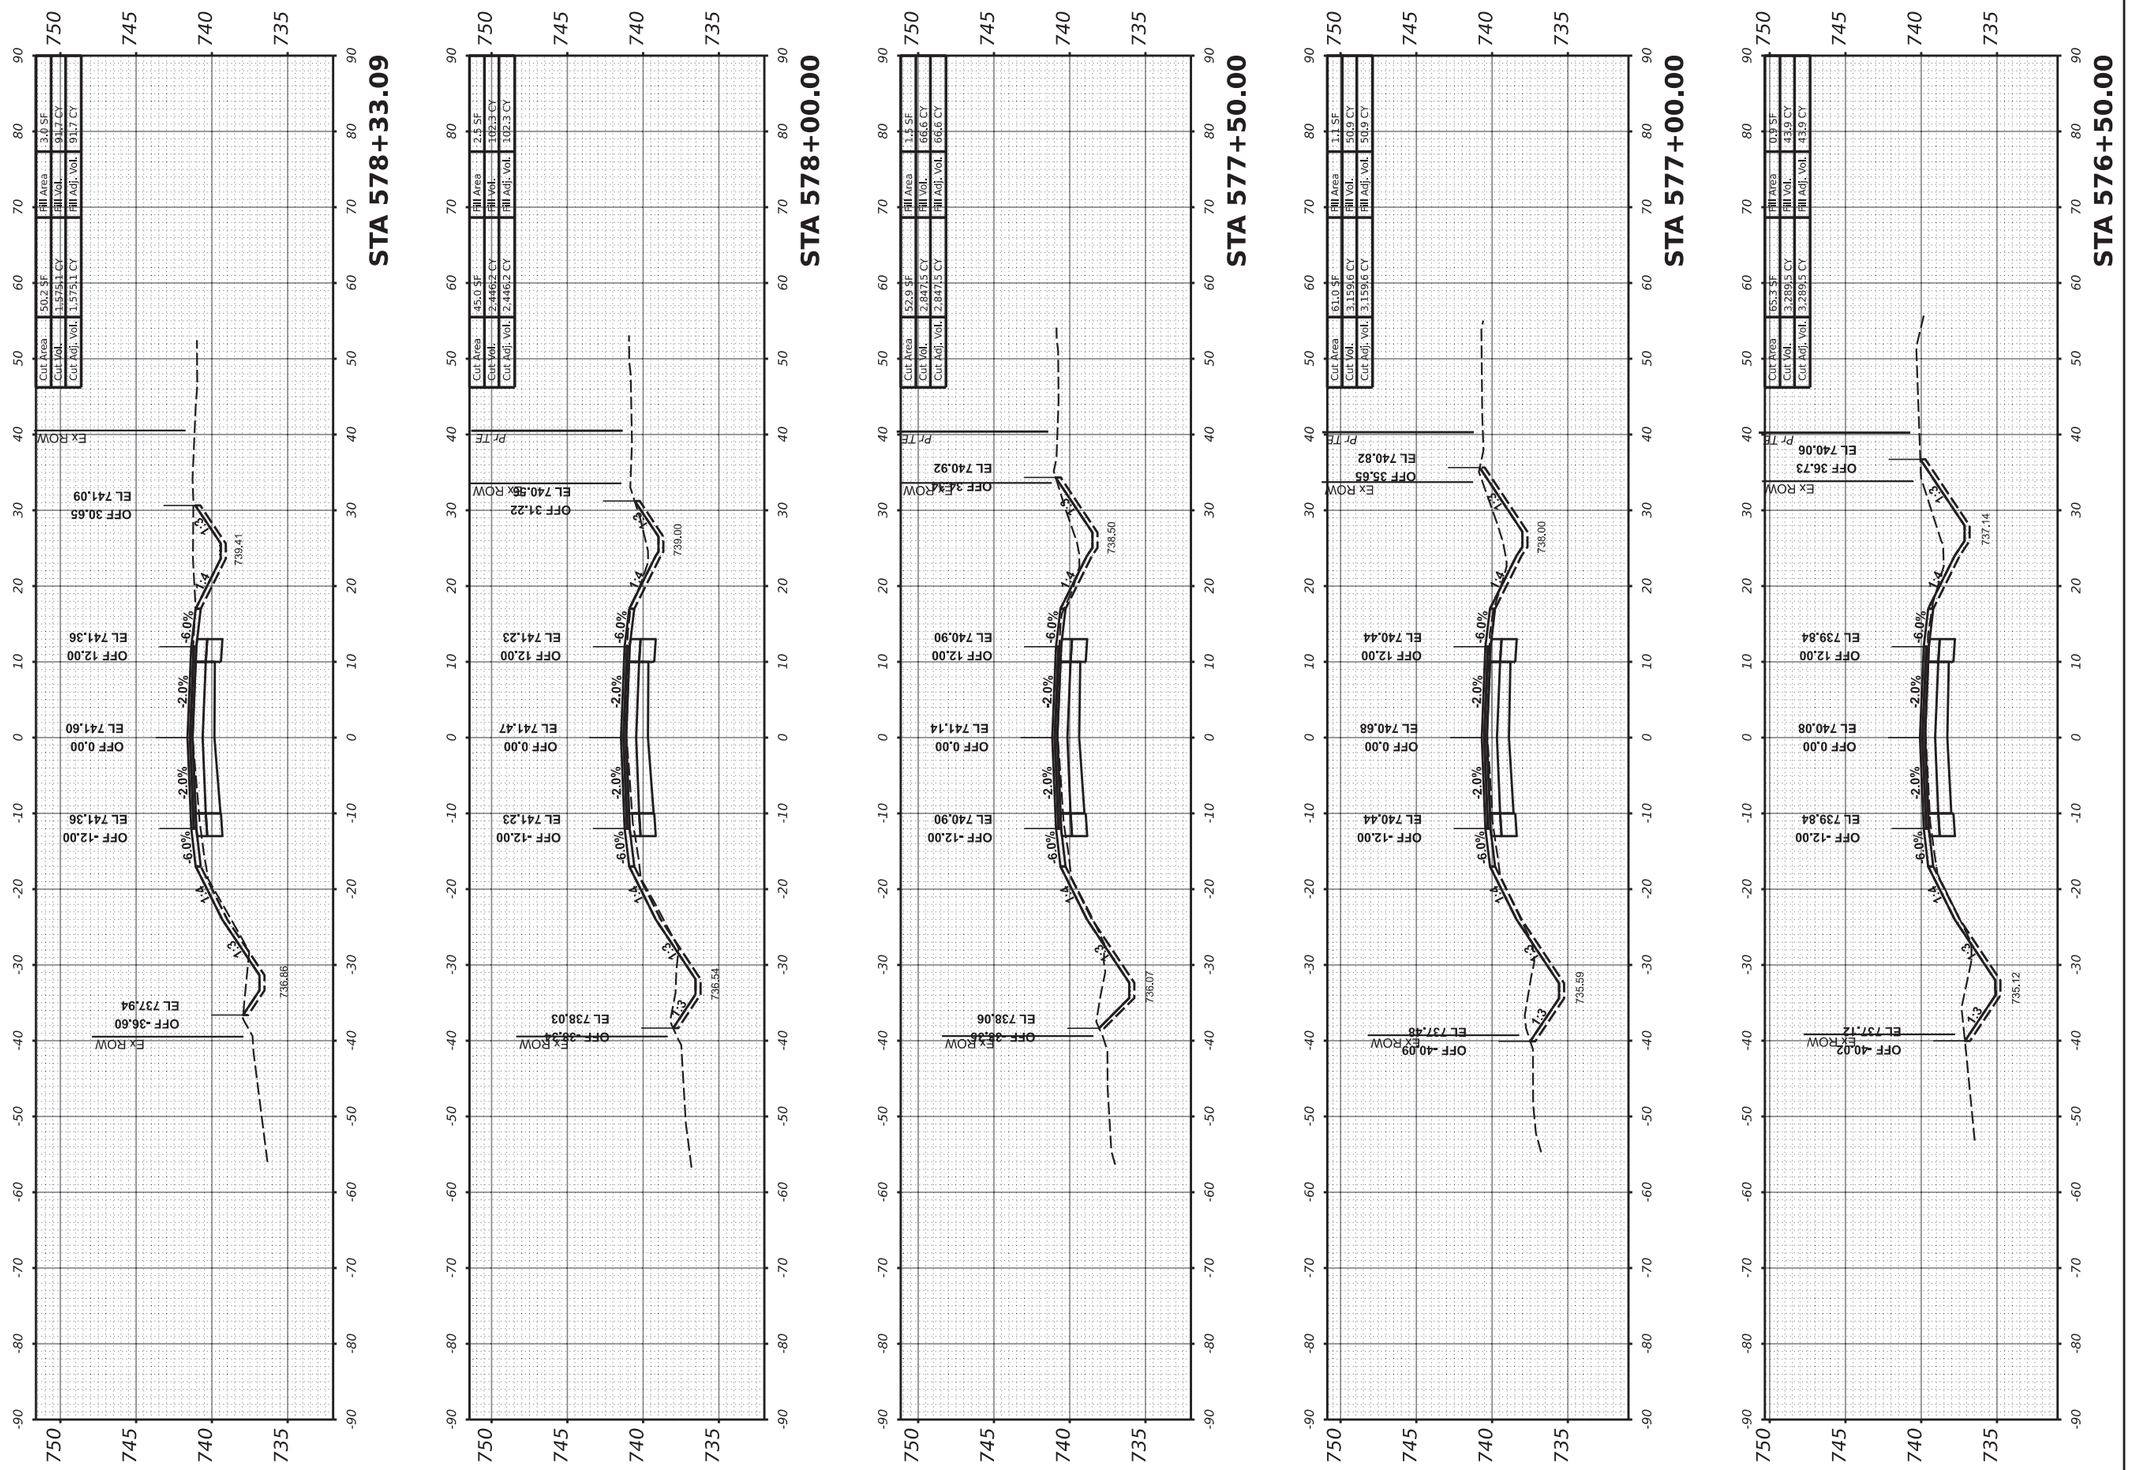

MODEL: PrCL-3 - 576+50.00 [Sheet]
FILE NAME: R:\Pr[_County\7997 Carroll County - Ideal Road Reconstruction\CADD\CADD_CivilSheets\7997-SHT_X-Sect-Ideal-v3-06.dgn

USER NAME = dwozniarski	DESIGNED -	REVISED -	
	DRAWN -	REVISED -	
PLOT SCALE = 0.16666633 ' / in.	CHECKED -	REVISED -	
PLOT DATE = 6/14/2024	DATE - 04/17/2024	REVISED -	

STATE OF ILLINOIS
DEPARTMENT OF TRANSPORTATION

IDEAL ROAD RECONSTRUCTION
CROSS SECTIONS – IDEAL ROAD

SCALE: 1" = 10' H, 1" = 5' V | SHEET OF 125 SHEETS | STA.

F.A.S. RTE.	SECTION	COUNTY	TOTAL SHEETS	SHEET NO.
1084	20-00102-00-PV	CARROLL	217	198
		CONTRACT NO. 85761		
	ILLINOIS	FED. AID PROJECT		

ORIGINAL SURVEY		BY	DATE
NOTE BOOK	SURVEYED		
	PLOTTED		
NO.	TEMPLATE		
	AREAS		
	AREAS CHECKED		

FINAL SURVEY		BY	DATE
NOTE BOOK	SURVEYED		
	PLOTTED		
NO.	TEMPLATE		
	AREAS		
	AREAS CHECKED		

85761

MODEL: PrCL-3 - 578+50.00 [Sheet]
FILE NAME: R:\Prj_County\7997 Carroll County - Ideal Road Reconstruction\CADD\CADD_CMR\Sheets\7997-SHT_X-Sect-Ideal-v3-06.dgn

USER NAME = dwoznikirs4
PLOT SCALE = 0.1666663 ' / In.
PLOT DATE = 6/14/2024


		DESIGNED	-
		DRAWN	-
		CHECKED	-
REVISED	-	DATE	-
REVISED	-		04/17/2024
REVISED	-		

STATE OF ILLINOIS
DEPARTMENT OF TRANSPORTATION


IDEAL ROAD RECONSTRUCTION
CROSS SECTIONS – IDEAL ROAD

SCALE: 1" = 10' H
1" = 5' V


SHEET OF 125 SHEETS STA.

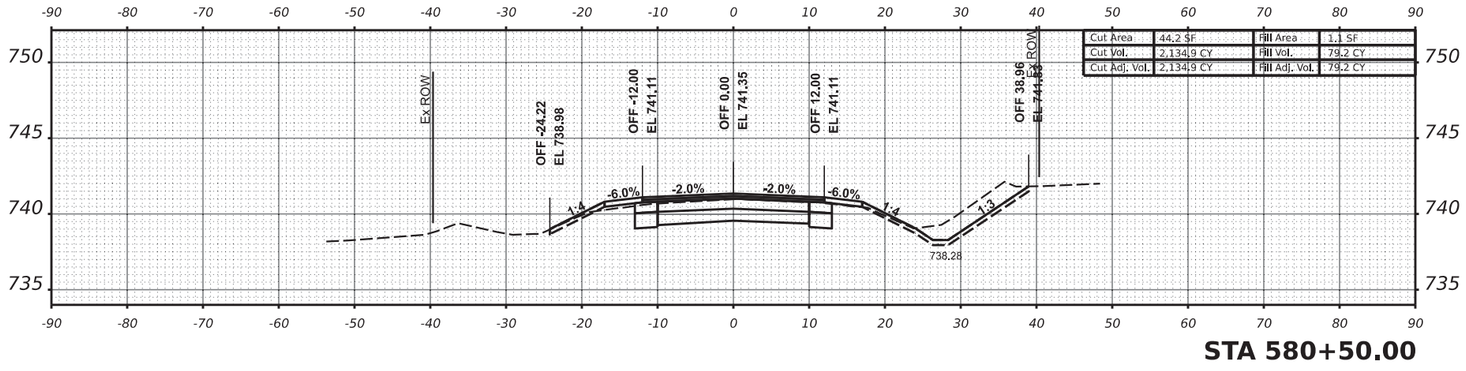


STA 580+50.00

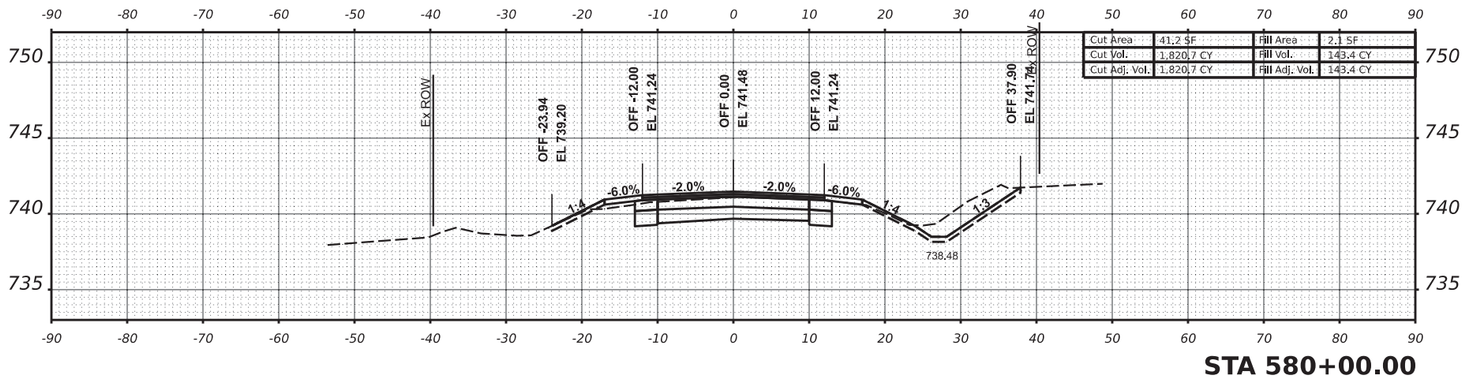


STA 580+00.00

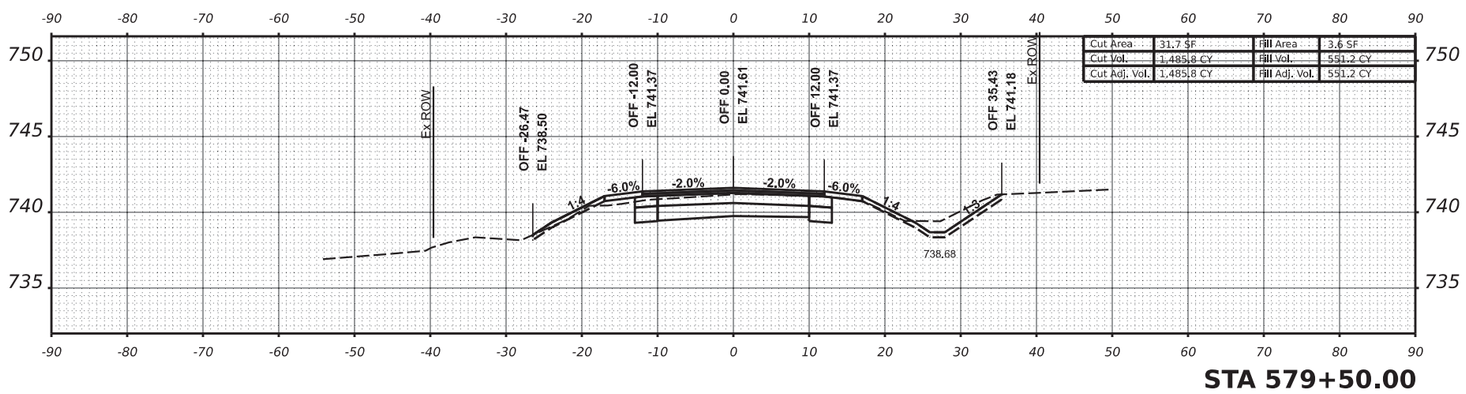

STA 579+50.00

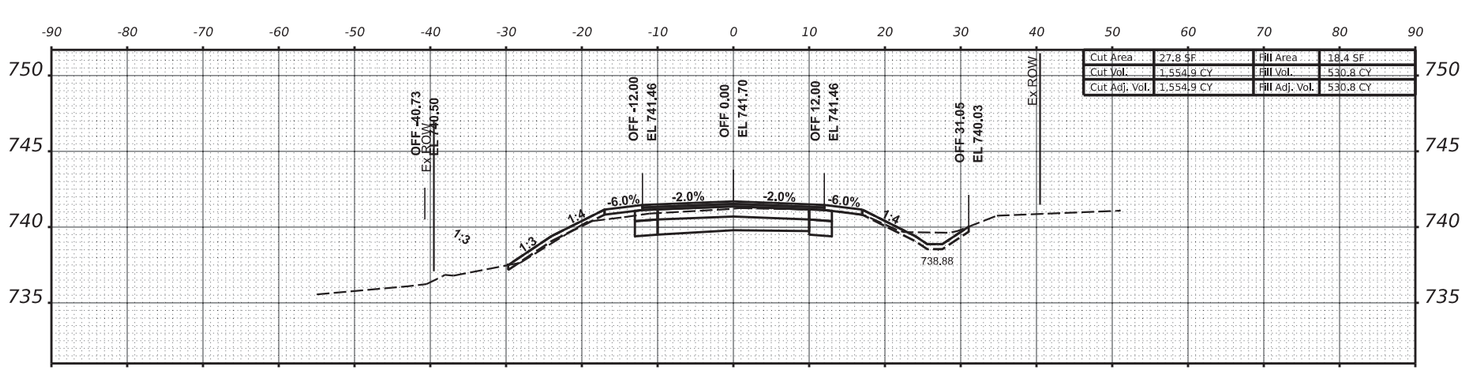

STA 579+00.00

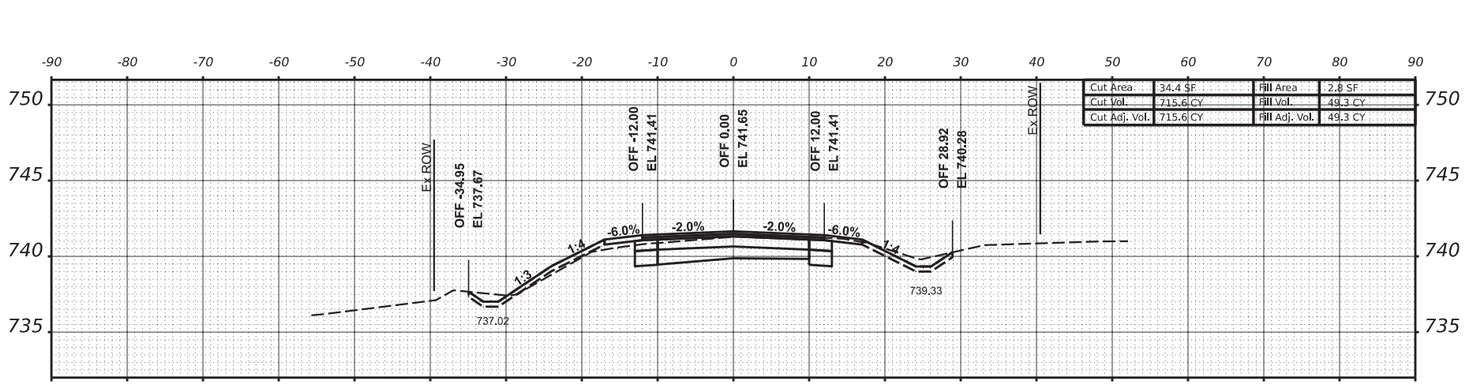


STA 578+50.00

F.A.S. RTE.	SECTION	COUNTY	TOTAL SHEETS	SHEET NO.
1084	20-00102-00-PV	CARROLL	217	199
ILLINOIS FED. AID PROJECT	CONTRACT NO. 85761			

85761

FINAL SURVEY	SURVEYED	BY	DATE
NOTE BOOK	PLOTTED		
NO.	TEMPLATE		
	AREAS		
	AREAS CHECKED		

ORIGINAL SURVEY	SURVEYED	BY	DATE
NOTE BOOK	PLOTTED		
NO.	TEMPLATE		
	AREAS		
	AREAS CHECKED		

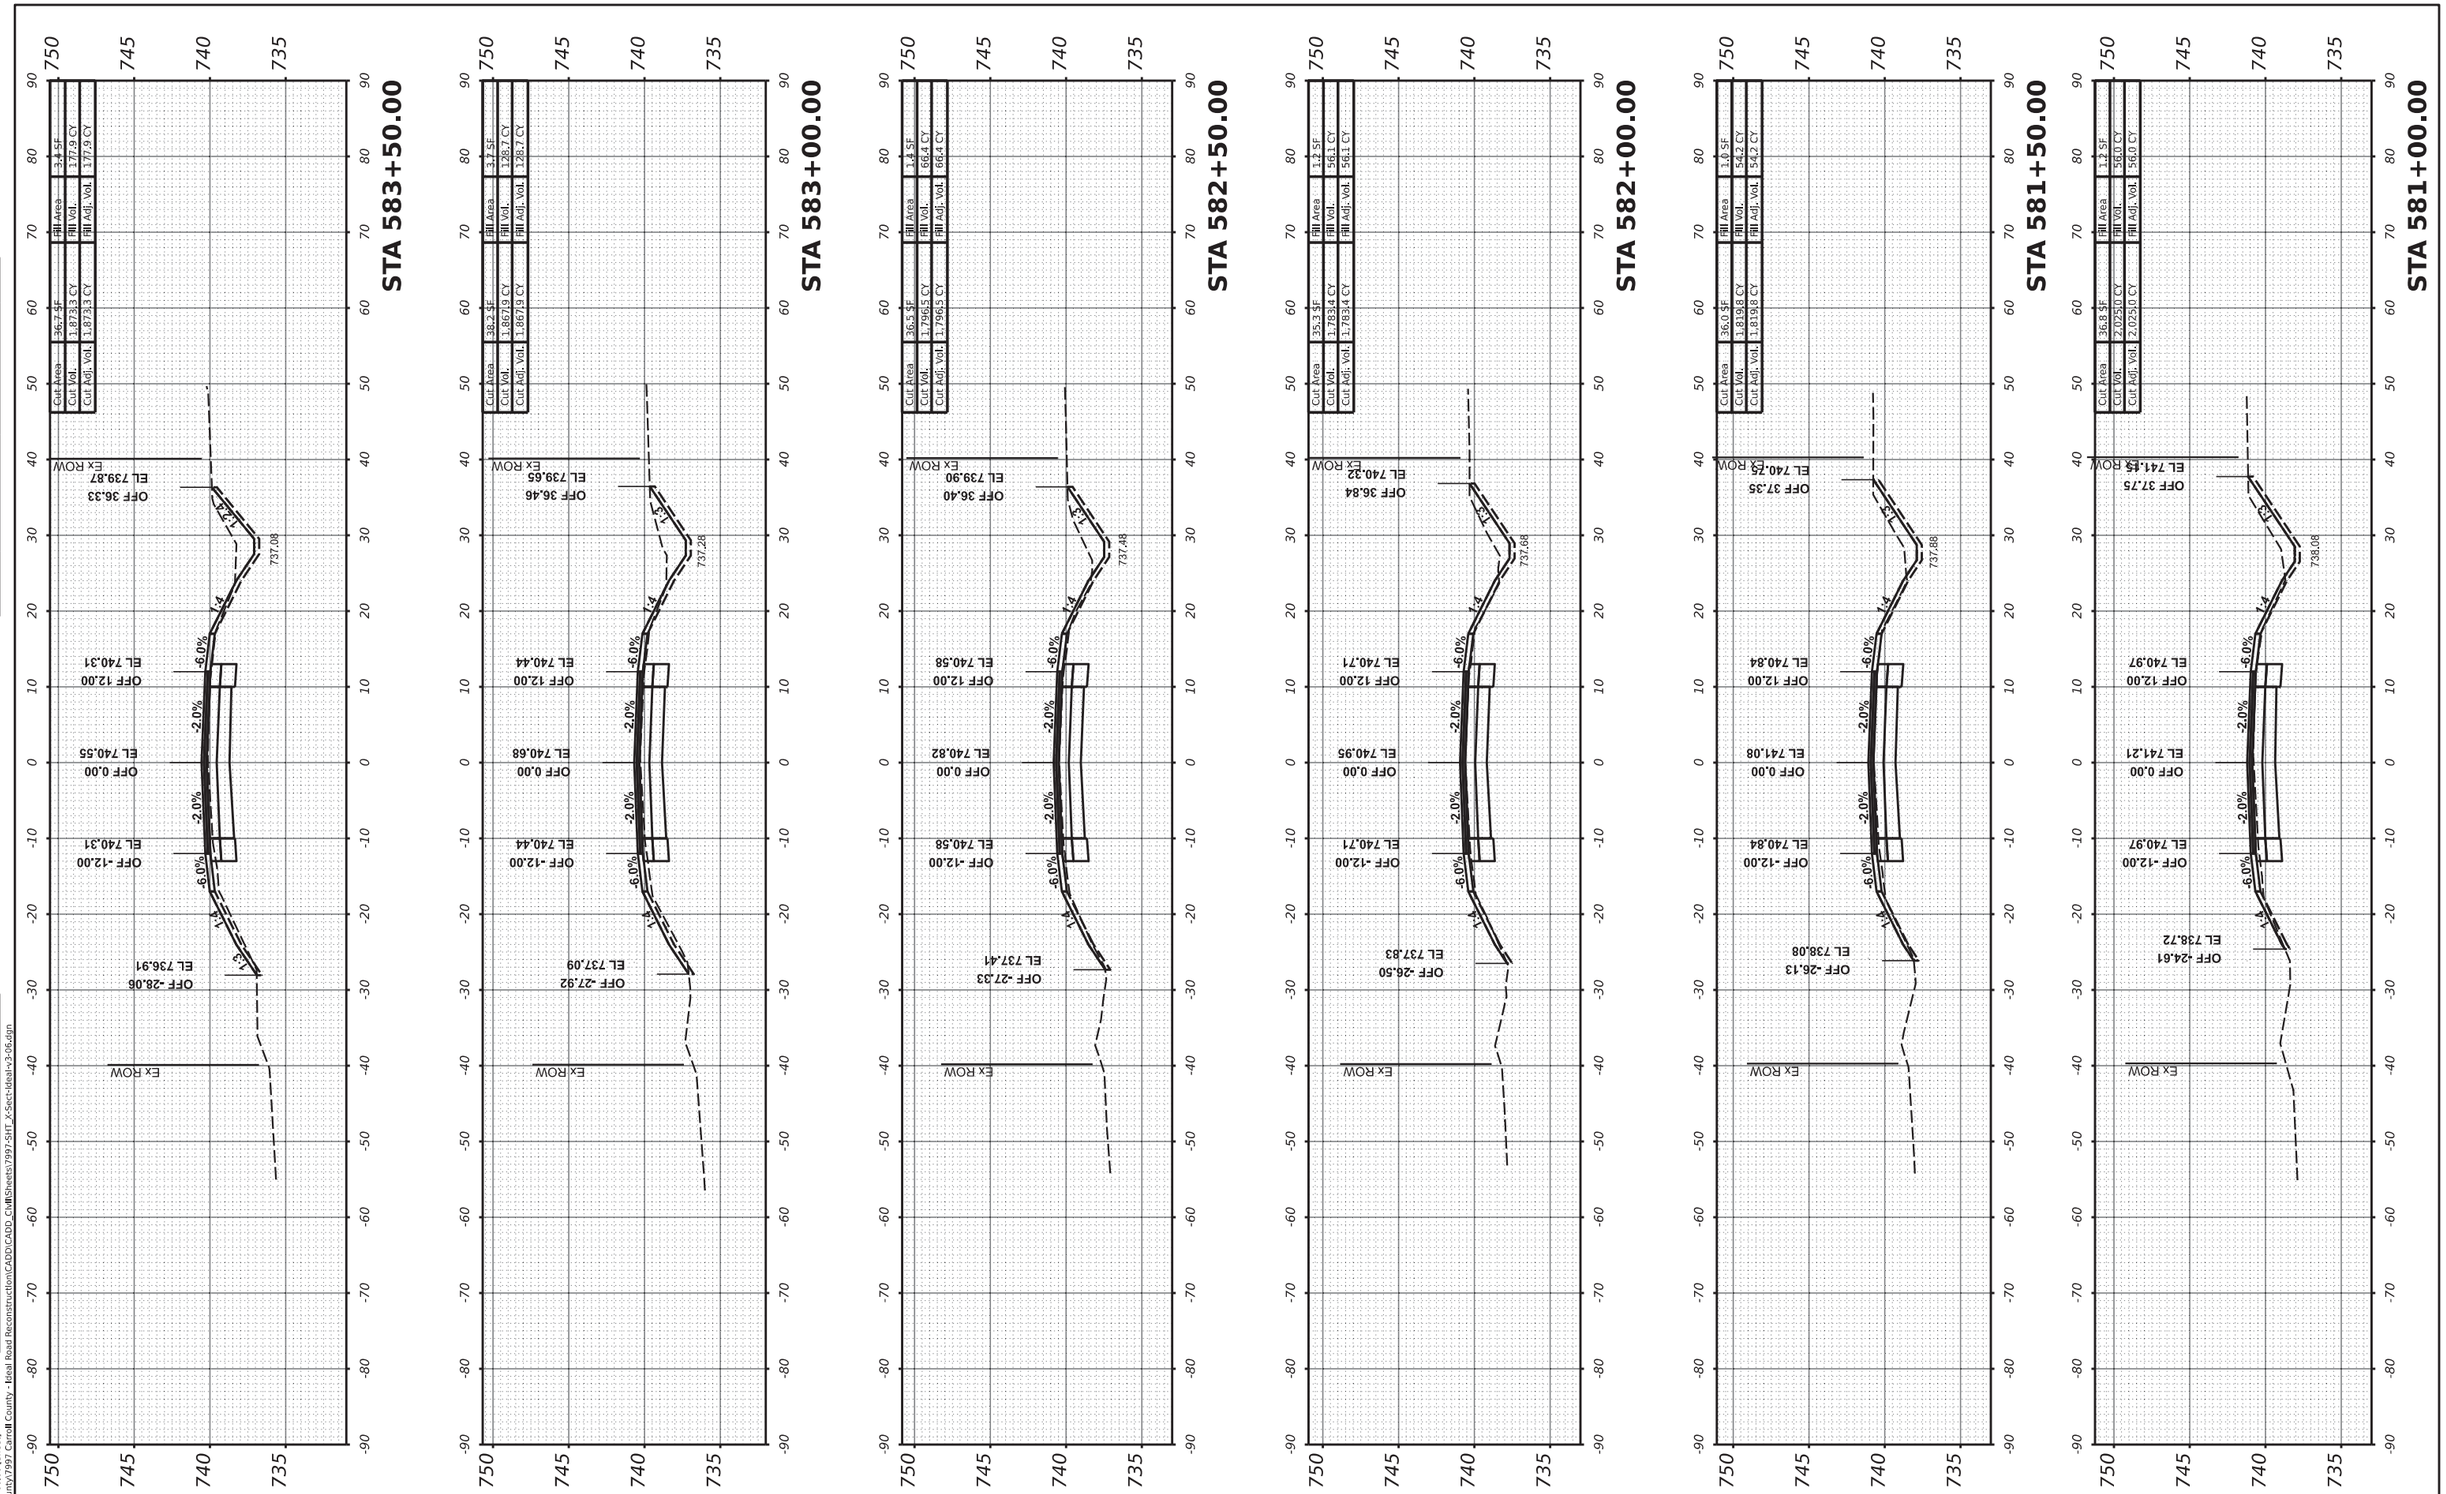

MODEL: PrCL-3 - 581+00.00 [Sheet]
FILE NAME: R:\Prj_County\7997 Carroll County - Ideal Road Reconstruction\CADD\CADD_Civil\Sheets\7997-SHT_XSect-Ideal-v3-06.dgn

USER NAME = dwozniarski	DESIGNED -	REVISED -	
	DRAWN -	REVISED -	
PLOT SCALE = 0.16666633 ' / in.	CHECKED -	REVISED -	
PLOT DATE = 6/14/2024	DATE - 04/17/2024	REVISED -	

STATE OF ILLINOIS
DEPARTMENT OF TRANSPORTATION

IDEAL ROAD RECONSTRUCTION
CROSS SECTIONS – IDEAL ROAD

SCALE: 1" = 10' H, 1" = 5' V | SHEET OF 125 SHEETS | STA.

F.A.S. RTE.	SECTION	COUNTY	TOTAL SHEETS	SHEET NO.
1084	20-00102-00-PV	CARROLL	217	200
		CONTRACT NO. 85761		
	ILLINOIS	FED. AID PROJECT		