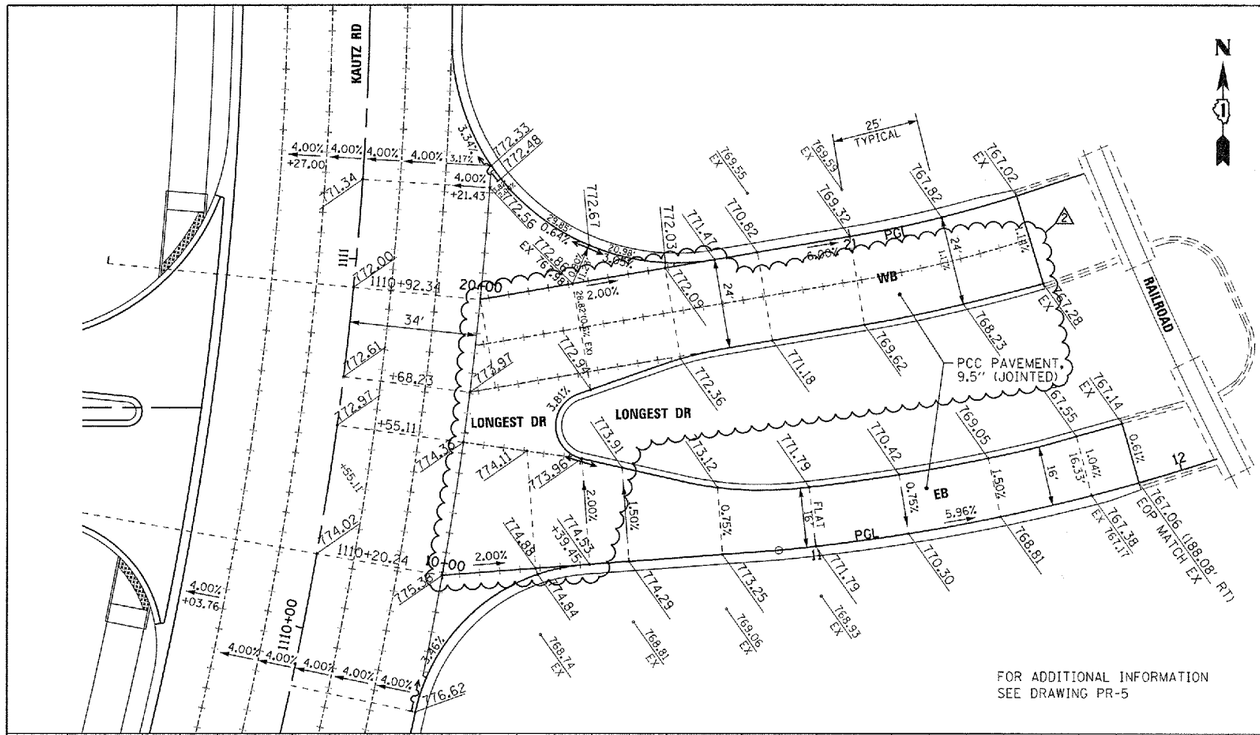

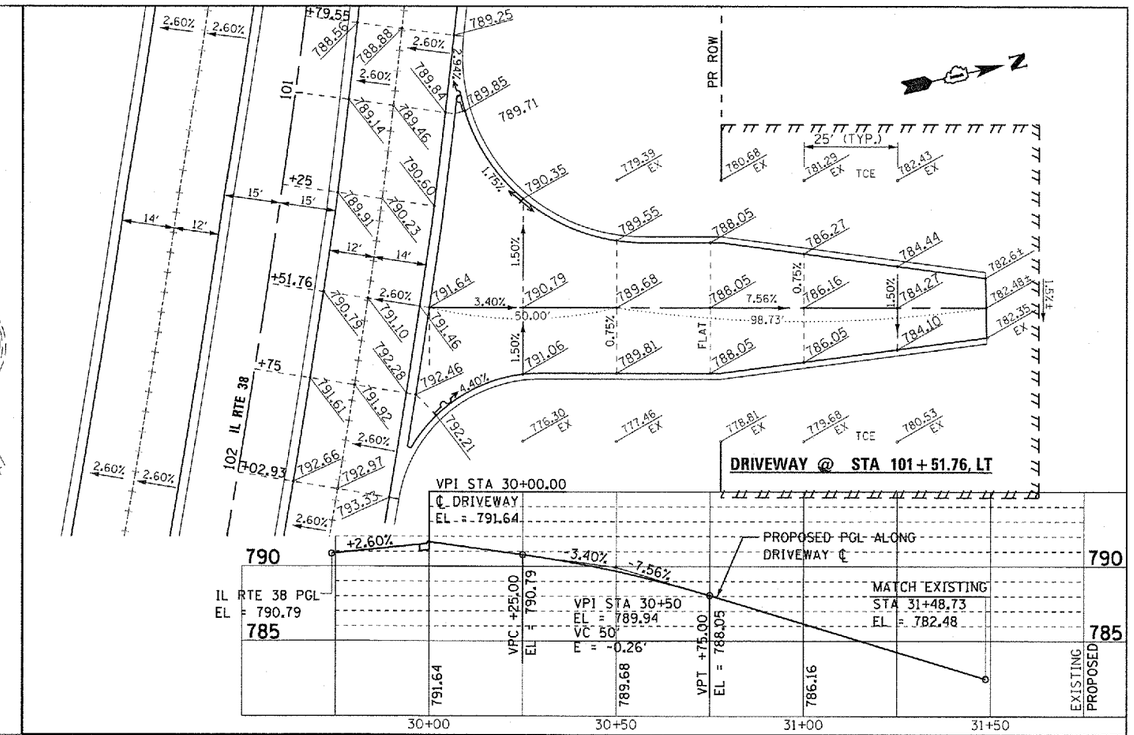

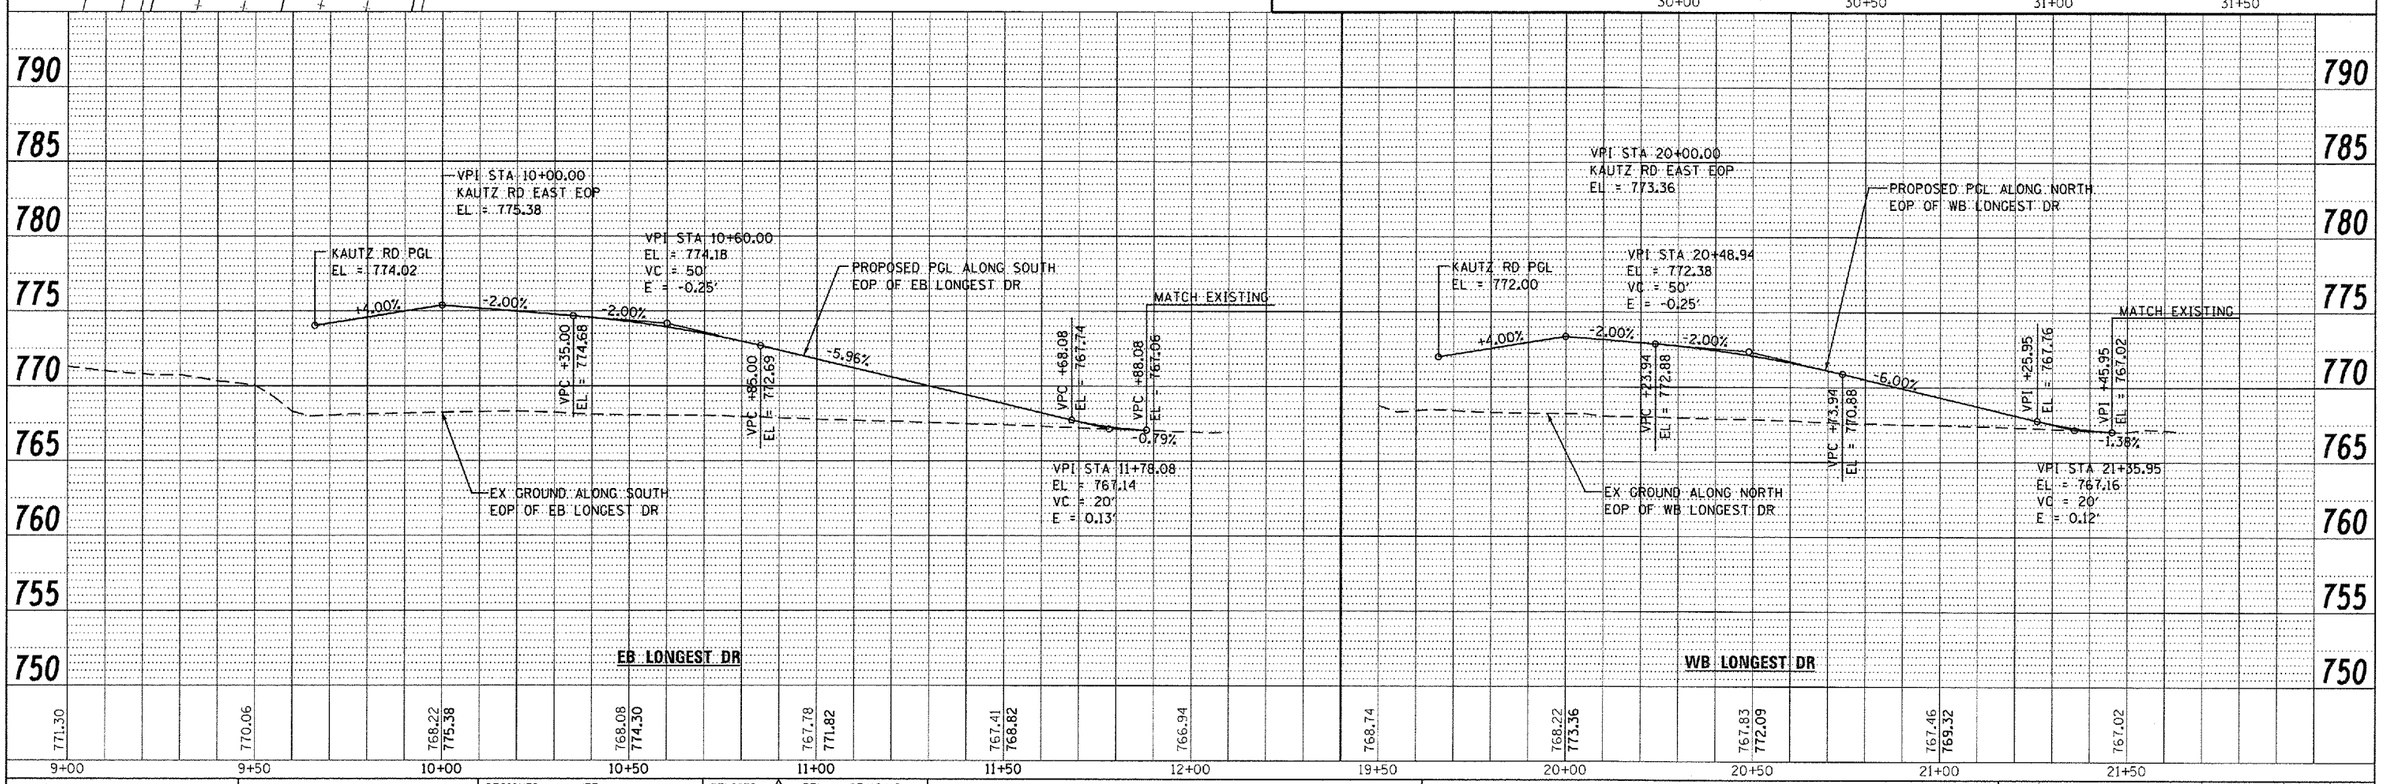

PLAN
SURVEYED
PLOTTED
ALIGNMENT CHECKED
PH. OF WAY CHECKED
CADD FILE NAME
NOTE BOOK
NO.
BY
DATE

PROFILE
SURVEYED
PLOTTED
GRADES CHECKED
BLM NOTED
STRUCTURE NOTATNS CHKD
NOTE BOOK
NO.
BY
DATE

McDonough Associates Inc.
Engineers / Architects
130 East Randolph Street Chicago, Illinois 60601

FILE NAME = D160122-SHT-PAVEMENT-DETAILS10.dgn	USER NAME = YKim	DESIGNED - JTF	REVISED REV. 07/12/12	STATE OF ILLINOIS DEPARTMENT OF TRANSPORTATION	LONGEST DR PLAN AND PROFILE AND PAVEMENT DETAILS
		DRAWN - JTF	REVISED -		
	PLOT SCALE = 1:20	CHECKED - EJG	REVISED -		SCALE: SHEET NO. OF SHEETS STA. TO STA.
	PLOT DATE = 07/12/12	DATE - 03/07/12	REVISED -		

F.A.P RTE.	SECTION	COUNTY	TOTAL SHEETS	SHEET NO.
347	LY (HB & VB)	DUPAGE/KANE	421	124
	PD-10	CONTRACT NO. 60122		
FED. ROAD DIST. NO. 1	ILLINOIS	FED. AID PROJECT		