ROUTE NO.	SECTION	COUNTY	TOTAL SHEETS	SHEET NO.
FAS 819	101BR-3	WASHINGTON		14
FED. ROAD DIST. NO. 7	ILLINOIS	FED. AID PROJECT-		

SHEET NO. 5
15 SHEETS

CONTRACT NO. 76964

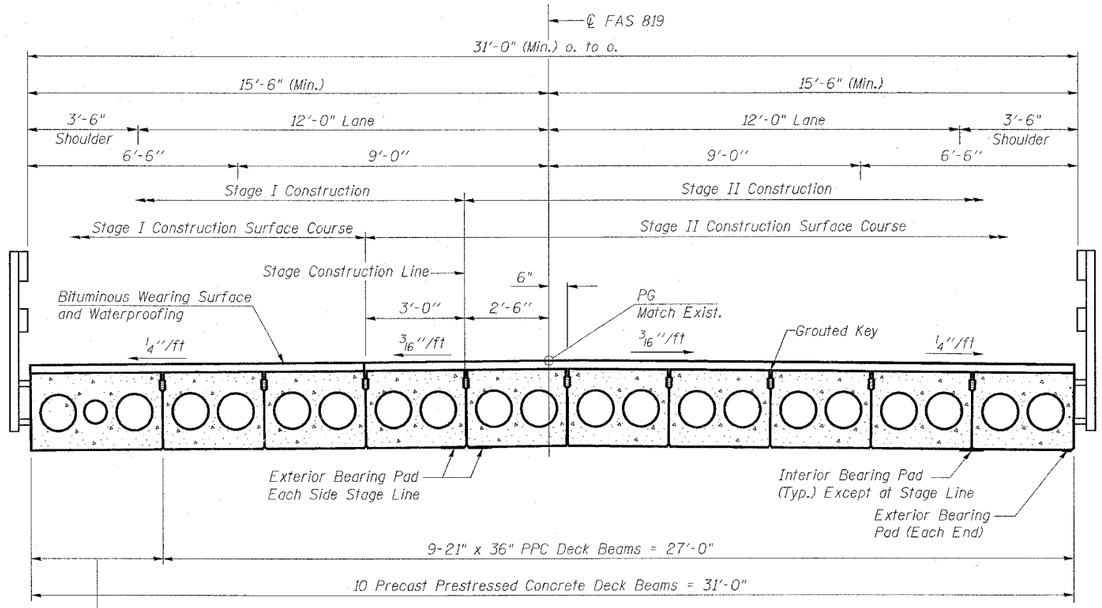

CROSS SECTION
(Looking East)

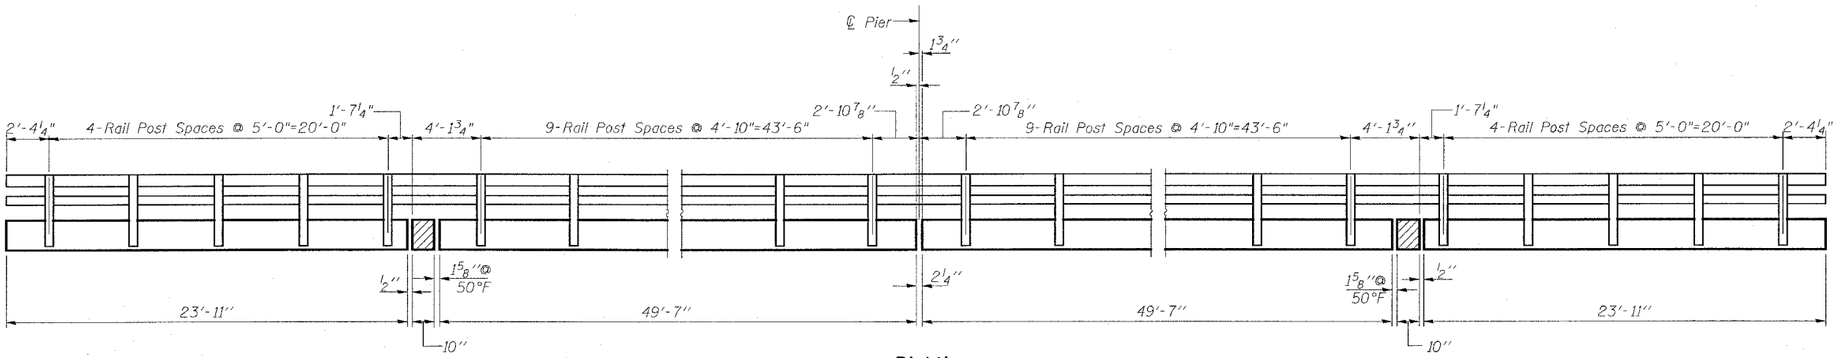

PLAN

ILLINOIS DEPARTMENT OF TRANSPORTATION

SHEET TITLE
SUPERSTRUCTURE

PROJECT
IL RTE 177 OVER GRAND POINT CRK
FAS ROUTE 819 SECTION 101BR-3
WASHINGTON COUNTY
STATION 160+70.00
STRUCTURE NUMBER 095-0021

PROJECT NO. 05028-4
SCALE
DATE 05/09/06
DRAWN BY TFG
CHECKED BY CME/MCB
DRAWING NO. 5
OF 15 SHTS

COOMBE-BLOXDORF P.C.
Engineers / Land Surveyors
Springfield, Illinois
Design Firm License No. 184-002703

PLOT DATE = 5/16/2006
FILE NAME = D:\projects\05028-0021\sht-05-superstructure.dgn
PLOT SCALE = 60.3722 '/' / IN.
USER NAME = gelinh