F.A.P. RTE.	SECTION	COUNTY	TOTAL SHEETS	SHEET NO.
361	06-00079-00-RS	DUPAGE	28	11
FED. ROAD DIST. NO.		ILLINOIS	FED. AID PROJECT	

CONTRACT NO. 83857

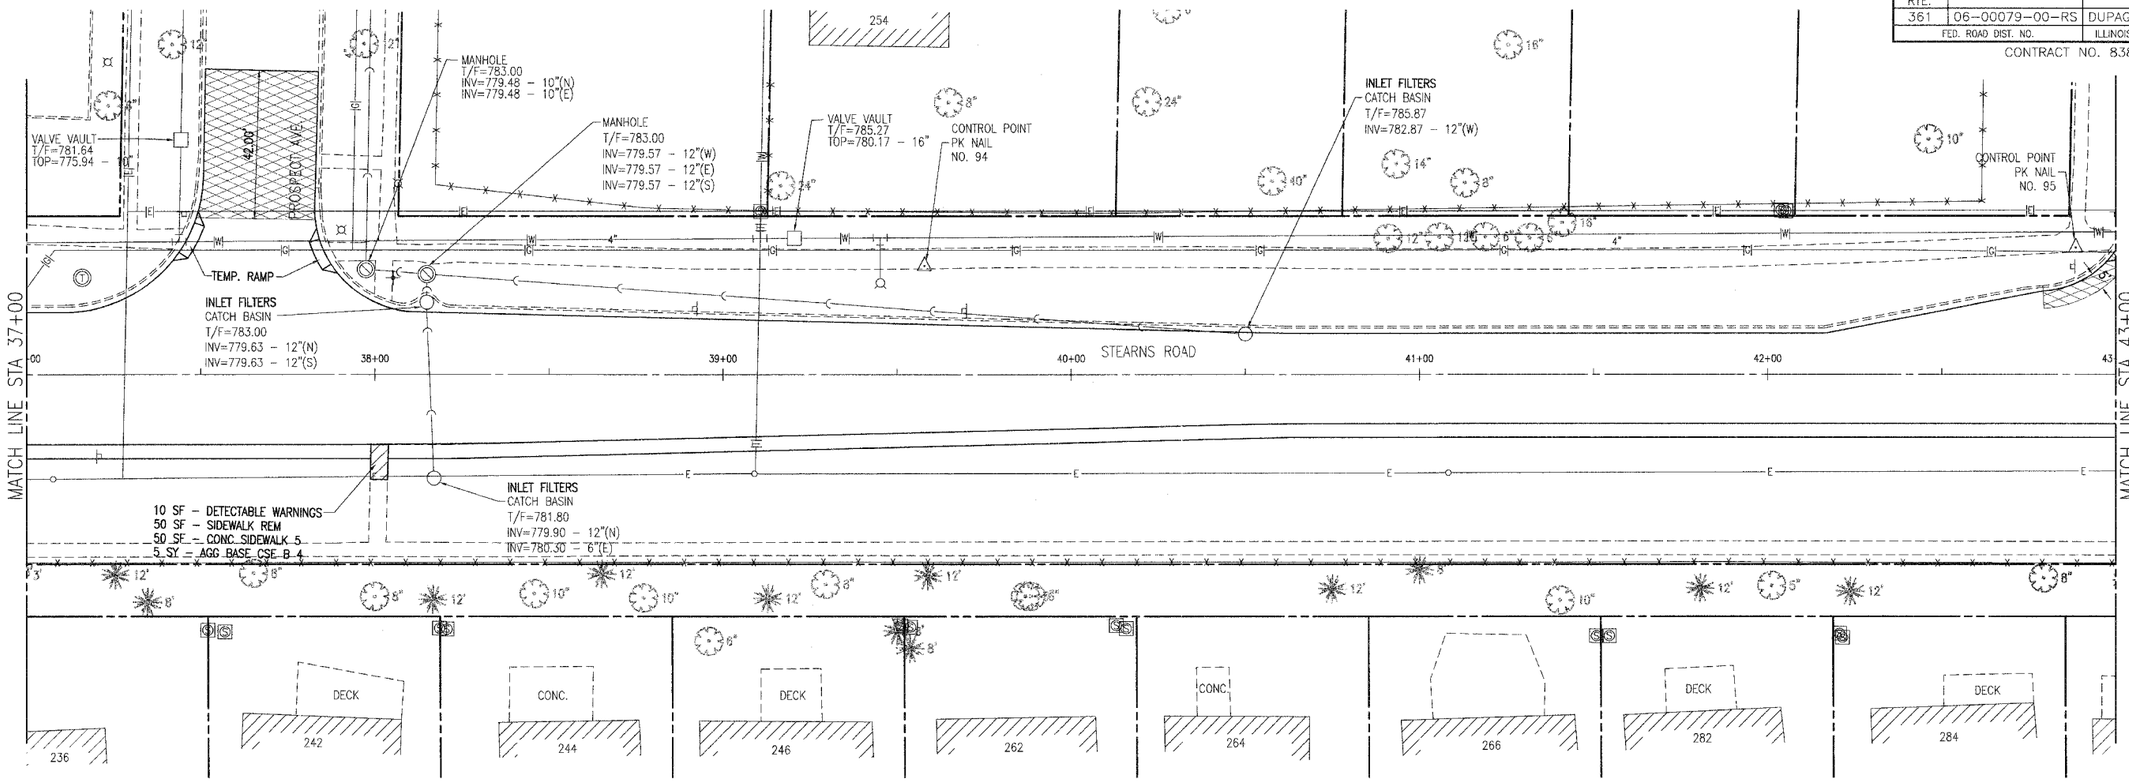

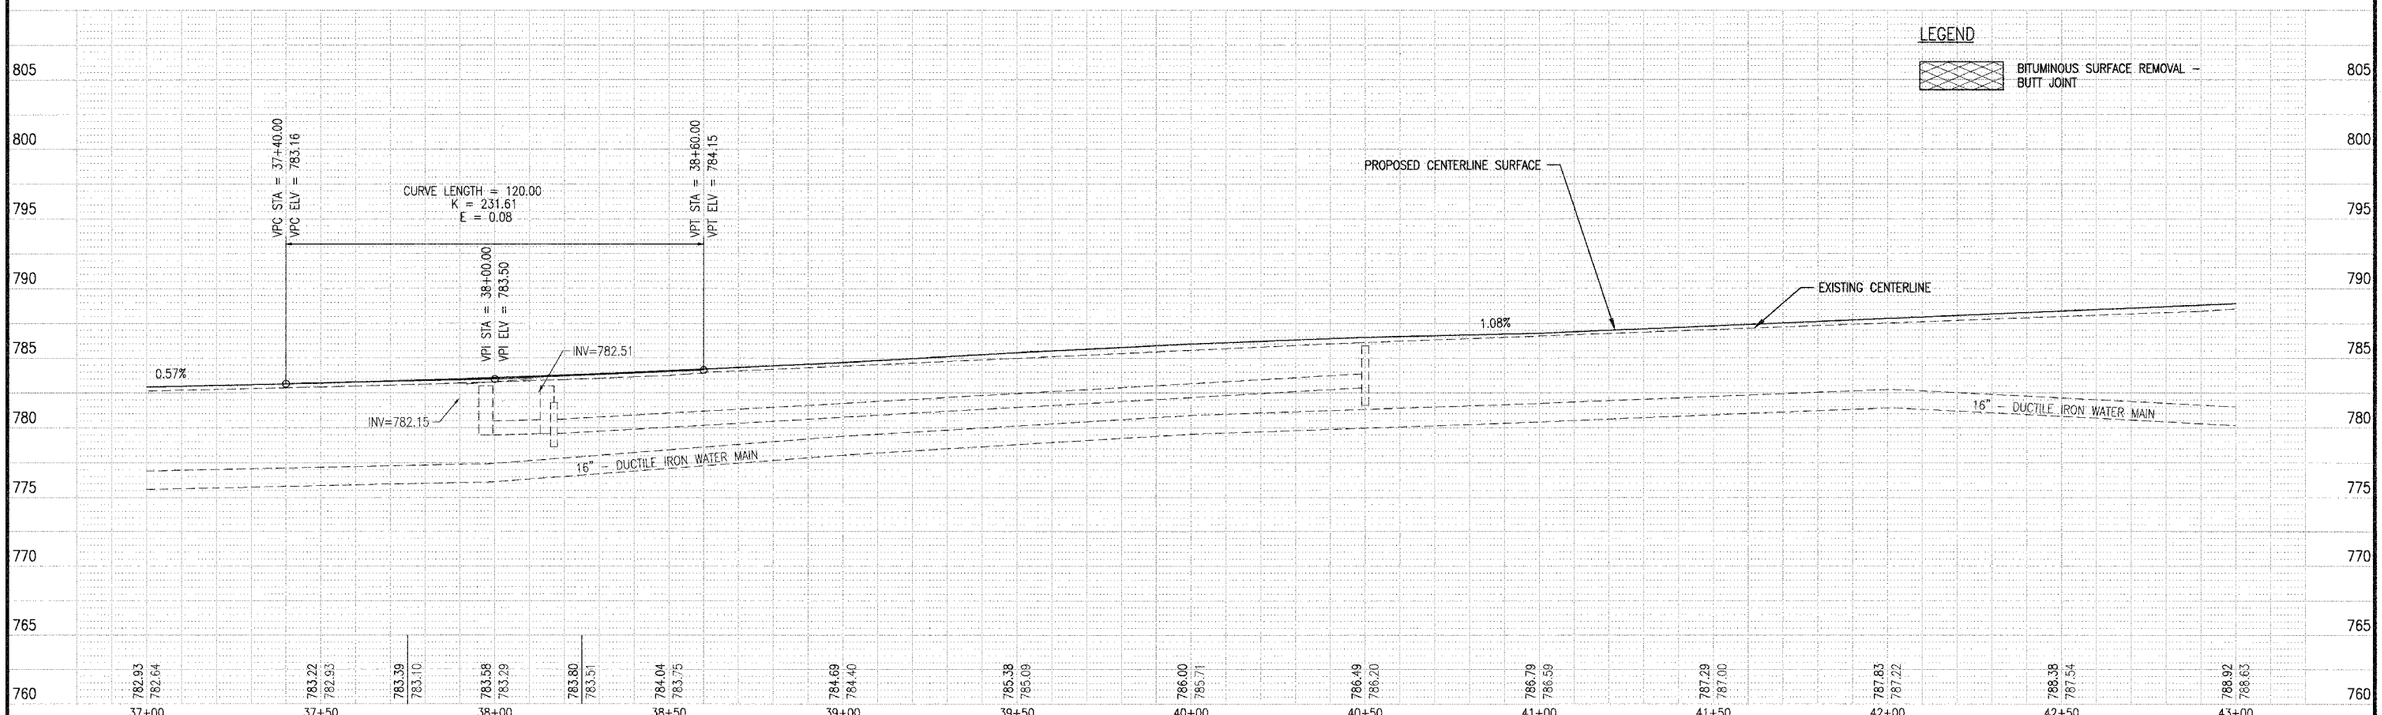

REVISIONS:

DATE	BY	DESCRIPTION	DATE	BY	DESCRIPTION	DATE	BY	DESCRIPTION
04/10/06	SMM	REVISED PER IDOT COMMENTS						

PLOTTED BY:	SMM
CHECKED BY:	JR
DRAWN BY:	SMM
CHECKED BY:	JR
APPROVED BY:	DVM

PAVIA-MARTING & Co.
910 WEST LAKE STREET
ROSELLE, IL 60172-3352
(630) 529-8000 FAX (630) 894-4910
Design Firm Professional Registration #184002376

TITLE:

STEARNS ROAD RESURFACING IMPROVEMENTS
PLAN AND PROFILE STA 37+00 TO 43+00
SECTION NO: 06-00079-00-RS

SCALE:	1"=20'H:1"=5'V
DATE:	02/27/06
JOB NO:	2809/DS
SHEET	11 OF 28

F:\2809\DS\CADD\RCP06201.DWG 4/13/2006 8:31 AM