F.A.P. RTE.	SECTION	COUNTY	TOTAL SHEETS	SHEET NO.
805	(7Z-2, 8Z, 8Z-2)RS-2, SW-1	MARION	122	1
	ILLINOIS	CONTRACT NO. 76L29		

08–04–2023 LETING ITEM 051

STATE OF ILLINOIS
DEPARTMENT OF TRANSPORTATION

INDEX OF SHEETS

1 COMBINED COVER SHEET, INDEX OF SHEETS AND HIGHWAY STANDARDS
2–8 COMBINED SUMMARY OF QUANTITIES
9–108 PLAN SET 1 OF 2 ADA IMPROVEMENTS
109–122 PLAN SET 2 OF 2 ULTRA–THIN BONDED WEARING COURSE

HIGHWAY STANDARDS

000001–08	701602–10
001006	701701–10
420001–10	701801–06
420701–03	701901–08
424001–11	720001–01
424006–05	720011–01
424016–05	728001–01
424021–06	729001–01
424026–03	731001–01
442101–09	780001–05
442201–03	781001–04
604001–05	814001–03
606001–08	873001–02
666001–01	878001–11
701427–05	880006–01
701601–09	886001–01
	886006–01

PROPOSED
HIGHWAY PLANS

FAP ROUTE 805 (IL 161)
SECTION (7Z–2, 8Z, 8Z–2)RS–2, SW–1
PROJECT NHPP–STP–F8N1(360)
ADA IMPROVEMENTS AND ULTRA–THIN BONDED WEARING COURSE
MARION COUNTY

C–98–177–18

TIN

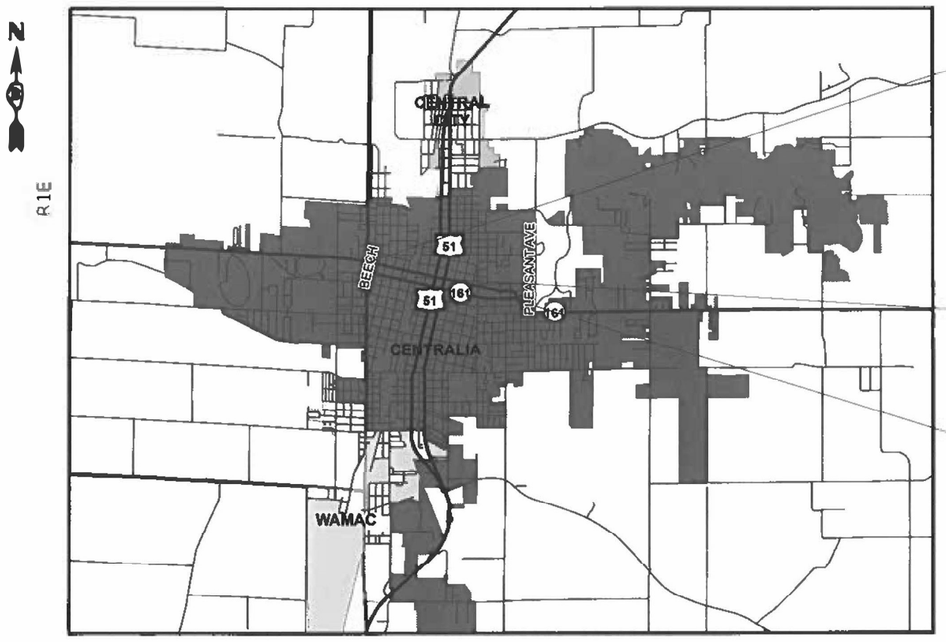

BEGIN PROJECT
BEECH STREET

BRIDGE OMISSION
STA. 888+93.18 TO STA. 901+04.42

END PROJECT
PLEASANT AVENUE

GROSS LENGTH = 15,222 FT. = 2.88 MILE
NET LENGTH = 14,011 FT. = 2.65 MILE

D-98-037-18

LOCATION OF SECTION INDICATED THUS: –

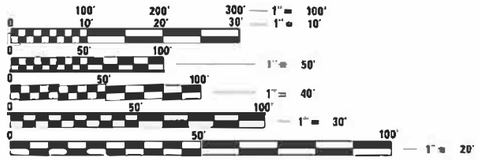

FULL SIZE PLANS HAVE BEEN PREPARED USING STANDARD ENGINEERING SCALES. REDUCED SIZED PLANS WILL NOT CONFORM TO STANDARD SCALES. IN MAKING MEASUREMENTS ON REDUCED PLANS THE ABOVE SCALES MAY BE USED.

J.U.L.I.E.
JOINT UTILITY LOCATION INFORMATION FOR EXCAVATORS
1–800–892–0123
OR 811

STATE OF ILLINOIS
DEPARTMENT OF TRANSPORTATION

SUBMITTED May 8 2023
REGIONAL ENGINEER
June 30, 2023
ENGINEER OF DESIGN AND ENVIRONMENT
June 30, 2023
DIRECTOR OF HIGHWAYS PROJECT IMPLEMENTATION

PROJECT ENGINEER: CHERYL KEPLAR (ROADWAY)
PROJECT ENGINEER BILLIE OWEN (ADA)

CONTRACT NO. 76L29

PRINTED BY THE AUTHORITY OF THE STATE OF ILLINOIS

REV. - MS

URBAN

CODE			TOTAL	CONSTRUCTION CODE 80% FEDERAL 20% STATE STP SAFETY 0021	80% FEDERAL 20% STATE NHPP SAFETY 0021	80% FEDERAL 20% STATE ROADWAY 0005	80% FEDERAL 20% STATE NHS ROADWAY 0005
20100110	TREE REMOVAL (6 TO 15 UNITS DIAMETER)	UNIT	12		12		
20100210	TREE REMOVAL (OVER 15 UNITS DIAMETER)	UNIT	22		22		
28000510	INLET FILTERS	EACH	71	26	45		
40600250	RAPID SETTING POLYMER MODIFIED EMULSION	POUND	70739			23467	47272
42300400	PORTLAND CEMENT CONCRETE DRIVEWAY PAVEMENT, 8 INCH	SQ YD	19	19			
42400800	DETECTABLE WARNINGS	SQ FT	1738	679	1059		
44000152	HOT-MIX ASPHALT SURFACE REMOVAL, 3/4"	SQ YD	27292			12666	14626
44000200	DRIVEWAY PAVEMENT REMOVAL	SQ YD	24	24			
44000500	COMBINATION CURB AND GUTTER REMOVAL	FOOT	2844	1284	1560		
44000600	SIDEWALK REMOVAL	SQ FT	21343	9035	12308		
44200050	WELDED WIRE REINFORCEMENT	SQ YD	113			69	44
44200970	CLASS B PATCHES, TYPE II, 10 INCH	SQ YD	32			32	
44200974	CLASS B PATCHES, TYPE III, 10 INCH	SQ YD	17				17
44200976	CLASS B PATCHES, TYPE IV, 10 INCH	SQ YD	27				27

MODEL: Default
FILE NAME: pw:\\dot-pw.bentley.com:PWDOT\Documents\IDOT Offices\District 8\Projects\0876.29\CADD\sn\CADsheets\0876.29-sht-SOQ.dgn

USER NAME = Karen.Challandes	DESIGNED -	REVISED -
	DRAWN -	REVISED -
PLOT SCALE = 100.0000 ' / in.	CHECKED -	REVISED -
PLOT DATE = 5/5/2023	DATE -	REVISED -

STATE OF ILLINOIS
DEPARTMENT OF TRANSPORTATION

SUMMARY OF QUANTITIES

SCALE: | SHEET OF SHEETS | STA. | TO STA.

F.A.P. RTE.	SECTION	COUNTY	TOTAL SHEETS	SHEET NO.
805	(8Z, 8Z-2)RS-2, SW-1	MARION	122	2
		CONTRACT NO. 76L29		
		ILLINOIS	FED. AID PROJECT	

URBAN

CODE			TOTAL	CONSTRUCTION CODE 80% FEDERAL 20% STATE STP SAFETY 0021	80% FEDERAL 20% STATE NHPP SAFETY 0021	80% FEDERAL 20% STATE ROADWAY 0005	80% FEDERAL 20% STATE NHS ROADWAY 0005
44200994	CLASS B PATCHES, TYPE II, 12 INCH	SQ YD	96			56	40
44200998	CLASS B PATCHES, TYPE III, 12 INCH	SQ YD	16			16	
44201000	CLASS B PATCHES, TYPE IV, 12 INCH	SQ YD	53			53	
44201299	DOWEL BARS 1 1/2"	EACH	432	90	138	134	70
44201311	CLASS C PATCHES, TYPE IV, 6 INCH	SQ YD	76	76			
44201353	CLASS C PATCHES, TYPE II, 10 INCH	SQ YD	24		24		
44201357	CLASS C PATCHES, TYPE III, 10 INCH	SQ YD	25	25			
44201359	CLASS C PATCHES, TYPE IV, 10 INCH	SQ YD	135	135			
44213200	SAW CUTS	FOOT	1251			810	441
44213204	TIE BARS 3/4"	EACH	18			11	7
60260100	INLETS TO BE ADJUSTED	EACH	34	19	15		
60260300	INLETS TO BE ADJUSTED WITH NEW TYPE 1 FRAME, OPEN LID	EACH	1	1			
60300350	MANHOLE FRAMES TO BE ADJUSTED	EACH	4	4			
60605000	COMBINATION CONCRETE CURB AND GUTTER, TYPE B-6.24	FOOT	2843.5	1284	1559.5		

MODEL: Default
FILE NAME: pw:\\dot-pw.bentley.com:PWDOT\Documents\IDOT Offices\District 8\Projects\08761-29\CADData\CADsheets\08761-29-sht-SOQ.dgn

USER NAME = Karen.Challandes	DESIGNED -	REVISED -
	DRAWN -	REVISED -
PLOT SCALE = 100.0000 ' / in.	CHECKED -	REVISED -
PLOT DATE = 5/5/2023	DATE -	REVISED -

STATE OF ILLINOIS
DEPARTMENT OF TRANSPORTATION

SUMMARY OF QUANTITIES

SCALE: | SHEET OF SHEETS | STA. | TO STA.

F.A.P. RTE.	SECTION	COUNTY	TOTAL SHEETS	SHEET NO.
805	(8Z, 8Z-2)RS-2, SW-1	MARION	122	3
		CONTRACT NO. 76L29		
		ILLINOIS	FED. AID PROJECT	

URBAN

	CODE			TOTAL	CONSTRUCTION CODE: 80% FEDERAL 20% STATE STP SAFETY 0021	80% FEDERAL 20% STATE NHPP SAFETY 0021	80% FEDERAL 20% STATE ROADWAY 0005	80% FEDERAL 20% STATE NHS ROADWAY 0005
*	66900200	NON-SPECIAL WASTE DISPOSAL	CU YD	21	9	12		
*	66900530	SOIL DISPOSAL ANALYSIS	EACH	7	5	2		
*	66901001	REGULATED SUBSTANCES PRE-CONSTRUCTION PLAN	L SUM	1	0.5	0.5		
*	66901003	REGULATED SUBSTANCES FINAL CONSTRUCTION REPORT	L SUM	1	0.5	0.5		
*	66901006	REGULATED SUBSTANCES MONITORING	CAL DA	19	10	9		
	67000400	ENGINEER'S FIELD OFFICE, TYPE A	CAL MO	12	3	3	3	3
	67100100	MOBILIZATION	L SUM	1	0.2	0.2	0.2	0.4
	70102630	TRAFFIC CONTROL AND PROTECTION, STANDARD 701601	L SUM	1	0.2	0.2	0.2	0.4
	70102632	TRAFFIC CONTROL AND PROTECTION, STANDARD 701602	L SUM	1	0.5	0.5		
	70102635	TRAFFIC CONTROL AND PROTECTION, STANDARD 701701	L SUM	1	0.2	0.2	0.2	0.4
	70102640	TRAFFIC CONTROL AND PROTECTION, STANDARD 701801	L SUM	1	0.5	0.5		
	70103815	TRAFFIC CONTROL SURVEILLANCE	CAL DA	260	90	90	40	40
	70107025	CHANGEABLE MESSAGE SIGN	CAL DA	80			40	40
	70300100	SHORT TERM PAVEMENT MARKING	FOOT	2400			848	1552

* SPECIALTY ITEM

MODEL: Default
FILE NAME: pw:\\dot-pw.bentley.com:PWDOT\Documents\IDOT Offices\District 8\Projects\08761-29\CADData\CADsheets\08761-29-sht-SOQ.dgn

USER NAME = Karen.Challandes	DESIGNED -	REVISED -
	DRAWN -	REVISED -
PLOT SCALE = 100.0000 ' / in.	CHECKED -	REVISED -
PLOT DATE = 5/5/2023	DATE -	REVISED -

STATE OF ILLINOIS
DEPARTMENT OF TRANSPORTATION

SUMMARY OF QUANTITIES

SCALE: | SHEET OF SHEETS | STA. | TO STA.

F.A.P. RTE.	SECTION	COUNTY	TOTAL SHEETS	SHEET NO.
805	(8Z, 8Z-2)RS-2, SW-1	MARION	122	4
		CONTRACT NO. 76L29		
		ILLINOIS	FED. AID PROJECT	

URBAN

					CONSTRUCTION CODE			
					80% FEDERAL 20% STATE	80% FEDERAL 20% STATE	80% FEDERAL 20% STATE	80% FEDERAL 20% STATE
					STP	NHPP		NHS
					SAFETY	SAFETY	ROADWAY	ROADWAY
	CODE			TOTAL	0021	0021	0005	0005
	70300150	SHORT TERM PAVEMENT MARKING REMOVAL	SQ FT	2207	509	891	287	520
	70306210	TEMPORARY PAVEMENT MARKING - LINE 24"- TYPE III TAPE	FOOT	700	254	446		
*	72000100	SIGN PANEL - TYPE 1	SQ FT	748	308	440		
	72400310	REMOVE SIGN PANEL - TYPE 1	SQ FT	71	44	27		
*	72400710	RELOCATE SIGN PANEL - TYPE 1	SQ FT	155	44	111		
*	72800100	TELESCOPING STEEL SIGN SUPPORT	FOOT	998	387	611		
*	73100100	BASE FOR TELESCOPING STEEL SIGN SUPPORT	EACH	87	34	53		
	73700100	REMOVE GROUND MOUNTED SIGN SUPPORT	EACH	30	12	18		
	73700200	REMOVE CONCRETE FOUNDATION - GROUND MOUNT	EACH	31	12	19		
*	78000100	THERMOPLASTIC PAVEMENT MARKING - LETTERS AND SYMBOLS	SQ FT	208				208
*	78000200	THERMOPLASTIC PAVEMENT MARKING - LINE 4"	FOOT	9550			2251	7299
*	78000500	THERMOPLASTIC PAVEMENT MARKING - LINE 8"	FOOT	649			174	475
*	78000600	THERMOPLASTIC PAVEMENT MARKING - LINE 12"	FOOT	1849			534	1315
*	78000650	THERMOPLASTIC PAVEMENT MARKING - LINE 24"	FOOT	390			123	267

* SPECIALTY ITEM

MODEL: Default
FILE NAME: pw:\\dot-pw.bentley.com:PWDOT\Documents\IDOT Offices\District 8\Projects\08761-29\CADData\CADSheets\08761-29-ants-SOQ.dgn

USER NAME = Karen.Challandes	DESIGNED -	REVISED -	
	DRAWN -	REVISED -	
PLOT SCALE = 100.0000 ' / in.	CHECKED -	REVISED -	
PLOT DATE = 5/5/2023	DATE -	REVISED -	

STATE OF ILLINOIS
DEPARTMENT OF TRANSPORTATION

SUMMARY OF QUANTITIES

SCALE: | SHEET OF SHEETS | STA. | TO STA.

F.A.P. RTE.	SECTION	COUNTY	TOTAL SHEETS	SHEET NO.
805	(8Z, 8Z-2)RS-2, SW-1	MARION	122	5
		CONTRACT NO. 76L29		
		ILLINOIS	FED. AID PROJECT	

				URBAN				
					CONSTRUCTION CODE			
					80% FEDERAL 20% STATE	80% FEDERAL 20% STATE	80% FEDERAL 20% STATE	80% FEDERAL 20% STATE
					STP	NHPP		NHS
					SAFETY	SAFETY	ROADWAY	ROADWAY
	CODE			TOTAL	0021	0021	0005	0005
*	78001100	PAINT PAVEMENT MARKING - LETTERS AND SYMBOLS	SQ FT	49		49		
*	78001110	PAINT PAVEMENT MARKING - LINE 4"	FOOT	50		50		
*	78001130	PAINT PAVEMENT MARKING - LINE 6"	FOOT	315		315		
*	78001150	PAINT PAVEMENT MARKING - LINE 12"	FOOT	3417	1124	2293		
*	78001180	PAINT PAVEMENT MARKING - LINE 24"	FOOT	1766	693	1073		
*	78100100	RAISED REFLECTIVE PAVEMENT MARKER	EACH	387			116	271
	78300200	RAISED REFLECTIVE PAVEMENT MARKER REMOVAL	EACH	387			116	271
	78300202	PAVEMENT MARKING REMOVAL - WATER BLASTING	SQ FT	4476	1406	3070		
*	80300100	LOCATING UNDERGROUND CABLE	FOOT	1350	600	750		
*	81028370	UNDERGROUND CONDUIT, PVC, 3" DIA.	FOOT	703	298	405		
*	81400100	HANDHOLE	EACH	4	3	1		
*	87301215	ELECTRIC CABLE IN CONDUIT, SIGNAL NO. 14 2C	FOOT	8865	3359	5506		
*	87301225	ELECTRIC CABLE IN CONDUIT, SIGNAL NO. 14 3C	FOOT	9044	3472	5572		
*	87500400	TRAFFIC SIGNAL POST, 8 FT.	EACH	4	3	1		

* SPECIALTY ITEM

MODEL: Default
FILE NAME: pw:\\dot-pw.bentley.com:PWDOT\Documents\IDOT Offices\District 8\Projects\0876L29\CADData\CADsheets\0876L29-ants-SOQ.dgn

USER NAME = Karen.Challandes	DESIGNED -	REVISED -	STATE OF ILLINOIS DEPARTMENT OF TRANSPORTATION
	DRAWN -	REVISED -	
PLOT SCALE = 100.0000 ' / in.	CHECKED -	REVISED -	
PLOT DATE = 5/5/2023	DATE -	REVISED -	

SUMMARY OF QUANTITIES

SCALE: | SHEET OF SHEETS | STA. | TO STA.

F.A.P. RTE.	SECTION	COUNTY	TOTAL SHEETS	SHEET NO.
805	(8Z, 8Z-2)RS-2, SW-1	MARION	122	6
		CONTRACT NO. 76L29		
		ILLINOIS FED. AID PROJECT		

URBAN

	CODE			TOTAL	CONSTRUCTION CODE: 80% FEDERAL 20% STATE STP SAFETY 0021	80% FEDERAL 20% STATE NHPP SAFETY 0021	80% FEDERAL 20% STATE ROADWAY 0005	80% FEDERAL 20% STATE NHS ROADWAY 0005
*	87800100	CONCRETE FOUNDATION, TYPE A	FOOT	145	62	83		
*	88102717	PEDESTRIAN SIGNAL HEAD, LED, 1-FACE, BRACKET MOUNTED WITH COUNTDOWN TIMER	EACH	70	30	40		
*	88600600	DETECTOR LOOP REPLACEMENT	FOOT	2823				2823
	89502300	REMOVE ELECTRIC CABLE FROM CONDUIT	FOOT	12506	3618	8888		
	89502380	REMOVE EXISTING HANDHOLE	EACH	2	1	1		
	X0300031	ULTRA-THIN BONDED WEARING COURSE, IL-9.5 UTB, MIX "D"	SQ YD	56141			18624	37517
	X1400031	REMOVE PEDESTRIAN PUSH-BUTTON	EACH	24		24		
	X4240420	PORTLAND CEMENT CONCRETE SIDEWALK 4 INCH (SPECIAL)	SQ FT	24017.5	10230	13787.5		
	X4406040	PARTIAL DEPTH REMOVAL, TYPE I, 4"	SQ YD	14				14
	X4406240	PARTIAL DEPTH REMOVAL, TYPE II, 4"	SQ YD	12				12
	X4421000	PARTIAL DEPTH PATCHING	TON	6				6
	X6660445	RIGHT OF WAY AND PROPERTY CORNERS	EACH	78	33	45		
*	X8140115	HANDHOLE TO BE ADJUSTED	EACH	8	5	3		
*	X8760200	ACCESSIBLE PEDESTRIAN SIGNALS	EACH	70	30	40		

* SPECIALTY ITEM

REV. - MS

MODEL: Default
FILE NAME: pw:\\dot-pw.bentley.com:PWIDOT\Documents\IDOT Offices\District 8\Projects\10876L29\CADData\CADSheets\10876L29-cnt-SOQ.dgn

USER NAME = Karen.Challandes	DESIGNED -	REVISED -	
	DRAWN -	REVISED -	
PLOT SCALE = 100.0000 ' / in.	CHECKED -	REVISED -	
PLOT DATE = 5/5/2023	DATE -	REVISED -	

STATE OF ILLINOIS
DEPARTMENT OF TRANSPORTATION

SUMMARY OF QUANTITIES

SCALE: | SHEET OF SHEETS | STA. | TO STA.

F.A.P. RTE.	SECTION	COUNTY	TOTAL SHEETS	SHEET NO.
805	(8Z, 8Z-2)RS-2, SW-1	MARION	122	7
		CONTRACT NO. 76L29		
		ILLINOIS	FED. AID PROJECT	

URBAN

	CODE			TOTAL	CONSTRUCTION CODE 80% FEDERAL 20% STATE STP SAFETY 0021	80% FEDERAL 20% STATE NHPP SAFETY 0021	80% FEDERAL 20% STATE ROADWAY 0005	80% FEDERAL 20% STATE NHS ROADWAY 0005
*	X8760201	PEDESTRIAN PUSH-BUTTON POST	EACH	53	21	32		
	X8950307	REMOVE EXISTING PEDESTRIAN SIGNAL HEAD	EACH	72	32	40		
	Z0013798	CONSTRUCTION LAYOUT	L SUM	1	0.5	0.5		
	Z0038116	PORTLAND CEMENT CONCRETE SURFACE REMOVAL 3/4"	SQ YD	28849			5958	22891
Ø	Z0076600	TRAINEES	HOUR	1500	1500			
Ø	Z0076604	TRAINEES TRAINING PROGRAM GRADUATE	HOUR	1500	1500			

* SPECIALTY ITEM

Ø 0042

REV. - MS

MODEL: Default
FILE NAME: pw:\\dot-pw.bentley.com:PWDOT\Documents\IDOT Offices\District 8\Projects\0876.29\CADD\sn\CADsheets\0876.29-sht-SOQ.dgn

USER NAME = Karen.Challandes	DESIGNED -	REVISED -	**STATE OF ILLINOIS** **DEPARTMENT OF TRANSPORTATION**
	DRAWN -	REVISED -	
PLOT SCALE = 100.0000 ' / in.	CHECKED -	REVISED -	
PLOT DATE = 5/5/2023	DATE -	REVISED -	

SUMMARY OF QUANTITIES

SCALE: | SHEET OF SHEETS | STA. | TO STA.

F.A.P. RTE.	SECTION	COUNTY	TOTAL SHEETS	SHEET NO.
805	(8Z, 8Z-2)RS-2, SW-1	MARION	122	8
		CONTRACT NO. 76L29		
		ILLINOIS	FED. AID PROJECT	

F.A.P. RTE.	SECTION	COUNTY	TOTAL SHEETS	SHEET NO.
805	(7Z-2, 8Z-2)SW-1	MARION	100	1
	ILLINOIS	CONTRACT NO. 76L29		

SET 1 OF 2
SHEETS 9 THROUGH 108 OF 122 SHEETS

FOR INDEX OF SHEETS AND LIST OF HIGHWAY STANDARDS, SEE SHEET NO. 2

BEECH ST TO US 51 (ELM ST)
FUNCTIONAL CLASSIFICATION
MINOR ARTERIAL

US 51 (ELM ST) TO PLEASANT AVE
FUNCTIONAL CLASSIFICATION
OTHER PRINCIPAL ARTERIAL

FAP 805 (IL 161/MCCORD ST)
BEECH ST TO US 51 (ELM ST)
2017 ADT = 9800
SU = 3.8% MU = 1.8%

US 51 (ELM ST) TO NOLEMAN ST
2017 ADT = 6400
SU = 3.9% MU = 1.6%

NOLEMAN ST TO PLEASANT AVE
2017 ADT = 8450
SU = 4.7% MU = 2.5%

FAP 805 (IL 161/NOLEMAN ST)
BEECH ST TO US 51 (ELM ST)
2017 ADT = 8300
SU = 4.2% MU = 1.8%

US 51 (ELM ST) TO PERRINE ST
2017 ADT = 6700
SU = 3.0% MU = 1.5%

STATE OF ILLINOIS
DEPARTMENT OF TRANSPORTATION

PROPOSED HIGHWAY PLANS

FAP ROUTE 805 (IL 161)
SECTION (7Z–2, 8Z–2)SW–1
PROJECT NHPP-STP-F8N1(360)
ADA IMPROVEMENTS
MARION COUNTY

C–98–177–18

T 1 N

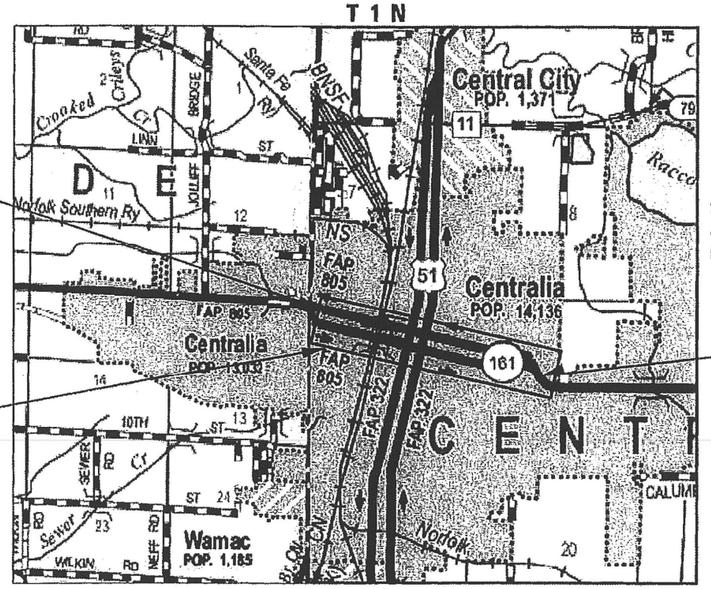

BEGIN IMPROVEMENT
LAT. +38.532036
LONG. –89.143778

PROJECT LOCATION

END IMPROVEMENT
LAT. +38.525219
LONG. –89.116089

LOCATION MAP
NOT TO SCALE

GROSS LENGTH = 15,020 FT. = 2.845 MILE
NET LENGTH = 15,020 FT. = 2.845 MILE

D-98-037-18

LOCATION OF SECTION INDICATED THUS: –■–

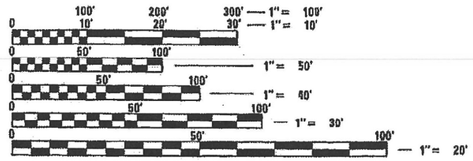

FULL SIZE PLANS HAVE BEEN PREPARED USING STANDARD ENGINEERING SCALES. REDUCED SIZED PLANS WILL NOT CONFORM TO STANDARD SCALES. IN MAKING MEASUREMENTS ON REDUCED PLANS, THE ABOVE SCALES MAY BE USED.

J.U.L.I.E.
JOINT UTILITY LOCATION INFORMATION FOR EXCAVATORS
1–800–892–0123
OR 811

PROJECT ENGINEER BILLIE OWEN, PE

CONTRACT NO. 76L29

PREPARED BY
EFK•Moen
Civil Engineering Design
ESI

STATE OF ILLINOIS
DEPARTMENT OF TRANSPORTATION

SUBMITTED June 30 20 22
Kirk H Brown
REGIONAL ENGINEER

20
ENGINEER OF DESIGN AND ENVIRONMENT

20
DIRECTOR OF HIGHWAYS PROJECT IMPLEMENTATION

PRINTED BY THE AUTHORITY OF THE STATE OF ILLINOIS

LICENSED PROFESSIONAL ENGINEER
SHELLEY L. DINTELMAN
062.059601
STATE OF ILLINOIS

SIGNATURE: Shelley L Dintelman
DATE SIGNED: 6/15/2022
LICENSE EXPIRES: 11 /30 /2023
THE SEAL SHOWN ABOVE IS VALID FOR THE FOLLOWING SHEETS IN THESE PLANS WHICH WERE PREPARED UNDER MY DIRECT SUPERVISION; SHEETS 1–23, 28–29, 33–37, 41–44, 48–49, 51–62

LICENSED PROFESSIONAL ENGINEER
DAVID L. CLARK
062.042198
STATE OF ILLINOIS

SIGNATURE: D Clark
DATE SIGNED: 6/15/22
LICENSE EXPIRES: 11 /30 /2023
THE SEAL SHOWN ABOVE IS VALID FOR THE FOLLOWING SHEETS IN THESE PLANS WHICH WERE PREPARED UNDER MY DIRECT SUPERVISION; SHEETS 24–27, 30–32, 38–40, 45–47, 50

INDEX OF SHEETS

1	COVER SHEET
2	GENERAL NOTES, COMMITMENTS, AND HIGHWAY STANDARDS
3-7	SUMMARY OF QUANTITIES
8-19	SCHEDULE OF QUANTITIES
20-22	CONTROL POINTS
23	WORK AREA LOCATIONS
24-50	PLAN SHEETS
51-59	ADA PEDESTRIAN PUSH-BUTTON REPLACEMENT DETAILS
60	CROSSWALK SIGNAGE DETAIL
61	DETAILS
62	PEDESTRIAN PUSH-BUTTON POST DETAIL
63-100	PLAT OF HIGHWAYS

HIGHWAY STANDARDS

000001-08	STANDARD SYMBOLS, ABBREVIATIONS AND PATTERNS
001006	DECIMAL OF AN INCH AND OF A FOOT
424001-11	PERPENDICULAR CURB RAMPS FOR SIDEWALKS
424006-05	DIAGONAL CURB RAMPS FOR SIDEWALKS
424011-04	CORNER PARALLEL CURB RAMPS FOR SIDEWALKS
424016-05	MID-BLOCK CURB RAMPS FOR SIDEWALKS
424021-06	DEPRESSED CORNER FOR SIDEWALKS
424026-03	ENTRANCE/ALLEY PEDESTRIAN CROSSING
442201-03	CLASS C & D PATCHES
604001-05	FRAME AND LIDS TYPE 1
606001-08	CONCRETE CURB TYPE B AND COMBINATION CONCRETE CURB AND GUTTER
666001-01	RIGHT OF WAY MARKERS
701601-09	URBAN LANE CLOSURE, MULTILANE, 1W OR 2W WITH NONTRAVERSABLE MEDIAN
701602-10	URBAN LANE CLOSURE, MULTILANE, 2W, WITH BIDECTIONAL LEFT TURN LANE
701701-10	URBAN LANE CLOSURE, MULTILANE INTERSECTION
701801-06	SIDEWALK, CORNER OR CROSSWALK CLOSURE
701901-08	TRAFFIC CONTROL DEVICES
720001-01	SIGN PANEL MOUNTING DETAILS
720006-04	SIGN PANEL ERECTION DETAILS
720011-01	METAL POSTS FOR SIGNS, MARKERS AND DELINEATORS
728001-01	TELESCOPING STEEL SIGN SUPPORT
729001-01	APPLICATIONS OF TYPES A & B METAL POSTS (FOR SIGNS & MARKERS)
731001-01	BASE FOR TELESCOPING STEEL SIGN SUPPORT
780001-05	TYPICAL PAVEMENT MARKINGS
814001-03	HANDHOLE
873001-02	TRAFFIC SIGNAL GROUNDING & BONDING
878001-11	CONCRETE FOUNDATION DETAILS
880006-01	TRAFFIC SIGNAL MOUNTING DETAILS

GENERAL NOTES

1. THE FOLLOWING UTILITIES KNOWN TO HAVE FACILITIES WITHIN THE PROJECT AREA ARE AS FOLLOWS:

*AMEREN ILLINOIS
1050 WEST BOULEVARD
BELLEVILLE, IL 62221-4169

*AT&T ILLINOIS
3526 STATE ROUTE 161
ROOM 121
CENTRALIA, IL 62801

*CITY OF CENTRALIA
222 SOUTH POPLAR STREET
P.O. BOX 569
CENTRALIA, IL 62801

*CHARTER COMMUNICATIONS, INC
101 NORTHWEST PLAZA
SAINT ANN, MO 63074

*CLEARWAVE COMMUNICATIONS
TWO NORTH VINE STREET
2ND FLOOR
P.O. BOX 808
HARRISBURG, IL 62946

*COUNTRYMARK COOPERATIVE, LLP
FARM BUREAU OIL COMPANY
1200 REFINERY ROAD
MT. VERNON, IN 47620

*BLUEBIRD NETWORK
10024 OFFICE CENTER DRIVE, SUITE 201
ST. LOUIS, MO 63128

*US SIGNAL COMPANY, LLC
201 IONIA AVE. SW
GRAND RAPIDS, MI 49503

*WABASH COMMUNICATIONS COOPERATIVE, INC
210 S. CHURCH STREET
P.O. BOX 299
LOUISVILLE, IL 62858

*WINDSTREAM KDL, INC.
3701 COMMUNICATIONS WAY
EVANSVILLE, IN 47715

MEMBERS OF J.U.L.I.E. (800) 892-0123 ARE INDICATED BY *. NON- J.U.L.I.E. MEMBERS MUST BE NOTIFIED INDIVIDUALLY.

2. ALL ELEVATIONS REFER TO THE USGS MEAN SEA LEVEL DATUM.

3. NO OVERNIGHT LANE CLOSURES WILL BE PERMITTED.

4. THE CONTRACTOR SHALL BE RESPONSIBLE FOR ESTABLISHING POSITIVE DRAINAGE IN THE DISTURBED AREAS, TO THE SATISFACTION OF THE ENGINNER.

5. ALL LOOSE MATERIAL DEPOSITED IN THE FLOWLINE OF DRAINAGE STRUCTURES WHICH OBSTRUCT THE NATURAL FLOW OF WATER SHALL BE REMOVED AT THE CLOSE OF EACH WORKING DAY. PRIOR TO FINAL ACCEPTANCE OF THE IMPROVEMENT, ALL DRAINAGE STRUCTURES SHALL BE FREE OF DIRT AND DEBRIS. THIS WORK WILL NOT BE PAID FOR SEPARATELY, BUT SHALL BE INCLUDED IN THE BID PRICES OF THE CONTRACT.

6. CARE MUST BE TAKEN NOT TO DISTURB BURIED CABLE AND OTHER FACILITIES AT INTERSECTIONS WITH TRAFFIC SIGNALS.

7. ALL EXISTING AND PROPOSED RIGHT-OF-WAY LINES AND PROPERTY LINES SHOWN ON THE ROADWAY PLAN SHEETS ARE GRAPHICAL REPRESENTATIONS AND SHALL NOT BE USED AS A MEANS TO ESTABLISH OWNERSHIP. IN ALL MATTERS RELATING TO RIGHT-OF-WAY, THE PLAT OF HIGHWAYS SHALL BE THE CONTROLLING DOCUMENT.

8. THE DISTRICT LAND ACQUISITION SECTION SHALL BE CONTACTED IF DIFFERENCES ARE IDENTIFIED BETWEEN ANY PROPOSED RIGHT-OF-WAY OR EASEMENT SHOWN ON THE ENGINEERING PLAN SHEETS AS COMPARED TO THE SAME PROPOSED RIGHT-OF-WAY OR EASEMENT SHOWN ON THE PLAT OF HIGHWAYS. QUESTIONS OR CONCERNS REGARDING THESE ITEMS SHOULD BE DIRECTED TO CLINT MARSHALL AT (618) 346-3124.

9. IF ANY SECTION OR SUB-SECTION MONUMENT (I.E. STONE, BRASS PLUG, ALUMINUM DISK, IRON PIPE OR PIN, MAG NAIL, CROSS, ETC.), IS ENCOUNTERED, THE ENGINEER SHALL BE NOTIFIED BEFORE SUCH MONUMENT IS REMOVED OR RESURFACED OVER. THE CONTRACTOR SHALL PROTECT AND CAREFULLY PRESERVE THE MONUMENT IN PLACE UNTIL AN ILLINOIS PROFESSIONAL LAND SURVEYOR WITH A DEPARTMENT PREQUALIFICATION IN "SPECIAL SERVICES - SURVEYING" HAS REFERENCED ITS LOCATION.

10. ANY MONUMENT OR PROPERTY CORNER TO BE SET SHALL BE SET BY AN ILLINOIS PROFESSIONAL LAND SURVEYOR WITH A DEPARTMENT PREQUALIFICATION IN "SPECIAL SERVICES - SURVEYING".

11. WHEN NECESSARY, EXTENSION ARMS SHALL BE INSTALLED TO ENSURE A MAXIMUM 10 INCH REACH TO A PEDESTRIAN PUSH BUTTON.

12. ALL LANES OF IL ROUTE 161 SHALL BE OPEN TO TRAFFIC DURING THE 2024 SOLAR ECLIPSE FROM 7:00 A.M. ON SATURDAY APRIL 6, 2024 THROUGH 10:00 P.M. ON MONDAY APRIL 8, 2024.

COMMITMENTS

1. C-FAB MOTORSPORTS, INC., PARCEL NO. 8803109: THE CONTRACTOR SHALL, WITHIN A REASONABLE TIME AFTER COMPLETION OF THE CONSTRUCTION, REMOVE ALL DEBRIS, SURPLUS MATERIAL AND CONSTRUCTION EQUIPMENT, IF ANY, AND SHALL RESTORE THE PREMISES AS NEARLY AS PRACTICABLE TO ITS ORIGINAL CONDITION. THE CONTRACTOR SHALL NOT INTERFERE WITH, DAMAGE OR DISTURB ANY OPERATIONS ON THE PREMISES.

2. SUTHERLAND-GARNIER FUNERAL HOME, PARCEL NO. 8803119 & 8803121: THE CONTRACTOR SHALL COORDINATE WORK AT THE INTERSECTIONS OF MCCORD AND SYCAMORE, AND AT MCCORD AND N. PINE STREET SUCH THAT NO WORK IS CONDUCTED WHILE A FUNERAL IS OCCURRING. WORK MUST STOP DURING THE HOURS THAT A FUNERAL IS IN PROGRESS INSIDE AND WHEN THE CASKET IS BEING BROUGHT TO THE VEHICLE. THE WORKERS SHOULD BE RESPECTFUL FOR THE FAMILY OF THE DECEASED. MRS. SUTHERLAND CAN BE REACHED AT 618-322-1805 TO COORDINATE WORK.

3. JAVA JOE'S COFFEE HOUSE, PARCEL NO. 8803130: THE CONTRACTOR SHALL, WITHIN A REASONABLE TIME AFTER COMPLETION OF THE CONSTRUCTION, REMOVE ALL DEBRIS, SURPLUS MATERIAL AND CONSTRUCTION EQUIPMENT, IF ANY, AND SHALL RESTORE THE PREMISES AS NEARLY AS PRACTICABLE TO ITS ORIGINAL CONDITION.

4. MR. LYONS, PARCEL 8803113: THE CONTRACTOR SHALL MAKE REASONABLE EFFORTS TO NOT IMPACT/HARM THE BUSH THAT IS WITHIN THE TEMPORARY EASEMENT, NEAR THE SIDEWALK ON THE WEST SIDE OF THE PROPERTY. THE CONTRACTOR SHALL, WITHIN A REASONABLE TIME AFTER COMPLETION OF THE CONSTRUCTION, REMOVE ALL DEBRIS, SURPLUS MATERIAL AND CONSTRUCTION EQUIPMENT, IF ANY, AND SHALL RESTORE THE PREMISES AS NEARLY AS PRACTICABLE TO ITS ORIGINAL CONDITION. CONTACT MR. LYONS PRIOR TO START OF WORK ON HIS PROPERTY.

5. TREES THREE (3) INCHES OR GREATER IN DIAMETER AT BREAST HEIGHT SHALL NOT BE CLEARED FROM APRIL 1ST THROUGH SEPTEMBER 30TH OF ANY GIVEN YEAR.

CODE NO.	ITEM	UNIT	TOTAL QUANTITY	CONSTRUCTION CODE	
				80% FEDERAL 20% STATE	80% FEDERAL 20% STATE
				STP	NHPP
				SAFETY	SAFETY
				0021	0021
				URBAN	URBAN
20100110	TREE REMOVAL (6 TO 15 UNITS DIAMETER)	UNIT	12		12
20100210	TREE REMOVAL (OVER 15 UNITS DIAMETER)	UNIT	22		22
28000510	INLET FILTERS	EACH	71	26	45
42300400	PORTLAND CEMENT CONCRETE DRIVEWAY PAVEMENT, 8 INCH	SQ YD	19	19	
42400800	DETECTABLE WARNINGS	SQ FT	1738	679	1059
44000200	DRIVEWAY PAVEMENT REMOVAL	SQ YD	24	24	
44000500	COMBINATION CURB AND GUTTER REMOVAL	FOOT	2844	1284	1560
44000600	SIDEWALK REMOVAL	SQ FT	21343	9035	12308
44201299	DOWEL BARS 1 1/2"	EACH	228	90	138
44201311	CLASS C PATCHES, TYPE IV, 6 INCH	SQ YD	76	76	
44201353	CLASS C PATCHES, TYPE II, 10 INCH	SQ YD	24		24
44201357	CLASS C PATCHES, TYPE III, 10 INCH	SQ YD	25	25	
44201359	CLASS C PATCHES, TYPE IV, 10 INCH	SQ YD	135	135	
60260100	INLETS TO BE ADJUSTED	EACH	34	19	15

MODEL: Default
FILE NAME: Z:\17041.03 IL 161 ADA D876L29\DGN\Design\Prelim\Plotsheets\03-07-D876L29-sht-500.dgn

EFK•Moen
Civil Engineering Design

USER NAME = sfurrow	DESIGNED - MSK	REVISED -	
	DRAWN - MSK	REVISED -	
PLOT SCALE = 40.0000 ' / in.	CHECKED - SLD	REVISED -	
PLOT DATE = 7/28/2022	DATE - 7/28/2022	REVISED -	

STATE OF ILLINOIS
DEPARTMENT OF TRANSPORTATION

SUMMARY OF QUANTITIES

SCALE: N.T.S. | SHEET 1 OF 5 SHEETS | STA. | TO STA.

F.A.P. RTE.	SECTION	COUNTY	TOTAL SHEETS	SHEET NO.
805	(7Z-2, 8Z-2)SW-1	MARION	100	3
		CONTRACT NO. 76L29		
	ILLINOIS	FED. AID PROJECT		

CODE NO.	ITEM	UNIT	TOTAL QUANTITY	CONSTRUCTION CODE 80% FEDERAL 20% STATE STP SAFETY 0021 URBAN	CONSTRUCTION CODE 80% FEDERAL 20% STATE NHPP SAFETY 0021 URBAN
60260300	INLETS TO BE ADJUSTED WITH NEW TYPE 1 FRAME, OPEN LID	EACH	1	1	
60300350	MANHOLE FRAMES TO BE ADJUSTED	EACH	4	4	
60605000	COMBINATION CONCRETE CURB AND GUTTER, TYPE B-6.24	FOOT	2843.5	1284	1559.5
66900200	NON-SPECIAL WASTE DISPOSAL	CU YD	21	9	12
66900530	SOIL DISPOSAL ANALYSIS	EACH	7	5	2
66901001	REGULATED SJBSTANCES PRE-CONSTRUCTION PLAN	L SUM	1	0.5	0.5
66901003	REGULATED SJBSTANCES FINAL CONSTRUCTION REPORT	L SUM	1	0.5	0.5
66901006	REGULATED SJBSTANCES MONITORING	CAL DA	19	10	9
67000400	ENGINEER'S FIELD OFFICE, TYPE A	CAL MO	6	3	3
67100100	MOBILIZATION	L SUM	1	0.5	0.5
70102630	TRAFFIC CONTROL AND PROTECTION, STANDARD 701601	L SUM	1	0.5	0.5
70102632	TRAFFIC CONTROL AND PROTECTION, STANDARD 701602	L SUM	1	0.5	0.5
70102635	TRAFFIC CONTROL AND PROTECTION, STANDARD 701701	L SUM	1	0.5	0.5
70102640	TRAFFIC CONTROL AND PROTECTION, STANDARD 701801	L SUM	1	0.5	0.5

MODEL: Default
FILE NAME: Z:\17041.03 IL 16\ ADA D876L29\DGN\Design\Prelim\Plotsheets\03-07-D876L29-ahl-SOQ.dgn

CODE NO.	ITEM	UNIT	TOTAL QUANTITY	CONSTRUCTION CODE 80% FEDERAL 20% STATE STP SAFETY 0021 URBAN	CONSTRUCTION CODE 80% FEDERAL 20% STATE NHPP SAFETY 0021 URBAN
70103815	TRAFFIC CONTROL SURVEILLANCE	CAL DA	180	90	90
70300150	SHORT TERM PAVEMENT MARKING REMOVAL	SQ FT	1400	509	891
70306210	TEMPORARY PAVEMENT MARKING-LINE 24"-TYPE III TAPE	FOOT	700	254	446
72000100	SIGN PANEL-TYPE 1	SQ FT	748	308	440
72400310	REMOVE SIGN PANEL-TYPE 1	SQ FT	71	44	27
72400710	RELOCATE SIGN PANEL-TYPE 1	SQ FT	155	44	111
72800100	TELESCOPING STEEL SIGN SUPPORT	FOOT	998	387	611
73100100	BASE FOR TELESCOPING STEEL SIGN SUPPORT	EACH	87	34	53
73700100	REMOVE GROUND MOUNTED SIGN SUPPORT	EACH	30	12	18
73700200	REMOVE CONCRETE FOUNDATION-GROUND MOUNT	EACH	31	12	19
78001100	PAINT PAVEMENT MARKING - LETTERS AND SYMBOLS	SQ FT	49		49
78001110	PAINT PAVEMENT MARKING - LINE 4"	FOOT	50		50
78001130	PAINT PAVEMENT MARKING - LINE 6"	FOOT	315		315
78001150	PAINT PAVEMENT MARKING - LINE 12"	FOOT	3417	1124	2293

MODEL: Default
FILE NAME: Z:\17041.03 IL 161 ADA D876L29\DGN\Design\Prelim\Plotsheets\03-07-D876L29-sht-SQQ.dgn

EFK•Moen
Civil Engineering Design

USER NAME = sfurrow	DESIGNED - MSK	REVISED -
	DRAWN - MSK	REVISED -
PLOT SCALE = 40.0000 ' / in.	CHECKED - SLD	REVISED -
PLOT DATE = 7/28/2022	DATE - 7/28/2022	REVISED -

STATE OF ILLINOIS
DEPARTMENT OF TRANSPORTATION

SUMMARY OF QUANTITIES

SCALE: N.T.S. | SHEET 3 OF 5 SHEETS | STA. | TO STA.

F.A.P. RTE.	SECTION	COUNTY	TOTAL SHEETS	SHEET NO.
805	(7Z-2, 8Z-2)SW-1	MARION	100	5
		CONTRACT NO. 76L29		
	ILLINOIS FED. AID PROJECT			

CODE NO.	ITEM	UNIT	TOTAL QUANTITY	CONSTRUCTION CODE 80% FEDERAL 20% STATE STP SAFETY 0021 URBAN	CONSTRUCTION CODE 80% FEDERAL 20% STATE NHPP SAFETY 0021 URBAN
78001180	PAINT PAVEMENT MARKING - LINE 24"	FOOT	1766	693	1073
78300202	PAVEMENT MARKING REMOVAL-WATER BLASTING	SQ FT	4476	1406	3070
80300100	LOCATING UNDERGROUND CABLE	FOOT	1350	600	750
81028370	UNDERGROUND CONDUIT, PVC, 3" DIA.	FOOT	703	298	405
81400100	HANDHOLE	EACH	4	3	1
87301215	ELECTRIC CABLE IN CONDUIT, SIGNAL NO. 14 2C	FOOT	8865	3359	5506
87301225	ELECTRIC CABLE IN CONDUIT, SIGNAL NO. 14 3C	FOOT	9044	3472	5572
87500400	TRAFFIC SIGNAL POST, 8 FT	EACH	4	3	1
87800100	CONCRETE FOJNDATION, TYPE A	FOOT	145	62	83
88102717	PEDESTRIAN SIGNAL HEAD, LED, 1-FACE, BRACKET MOUNTED WITH COUNTDOWN TIMER	EACH	70	30	40
89502300	REMOVE ELECTRIC CABLE FROM CONDUIT	FOOT	12506	3618	8888
89502380	REMOVE EXISTING HANDHOLE	EACH	2	1	1
X1400031	REMOVE PEDESTRIAN PUSH-BUTTON	EACH	24		24
X4240420	PORTLAND CEMENT CONCRETE SIDEWALK 4 INCH, SPECIAL	SQ FT	24017.5	10230	13787.5

MODEL: Default
FILE NAME: Z:\17041.03 IL 161 ADA D876L29\DGN\Design\Prelim\Plotsheets\03-07-D876L29-ahl-SQQ.dgn

EFK•Moen
Civil Engineering Design

USER NAME = sfurrow	DESIGNED - MSK	REVISED -
	DRAWN - MSK	REVISED -
PLOT SCALE = 40.0000 ' / in.	CHECKED - SLD	REVISED -
PLOT DATE = 7/28/2022	DATE - 7/28/2022	REVISED -

STATE OF ILLINOIS
DEPARTMENT OF TRANSPORTATION

SUMMARY OF QUANTITIES

SCALE: N.T.S. | SHEET 4 OF 5 SHEETS | STA. | TO STA.

F.A.P. RTE.	SECTION	COUNTY	TOTAL SHEETS	SHEET NO.
805	(7Z-2, 8Z-2)SW-1	MARION	100	6
		CONTRACT NO. 76L29		
	ILLINOIS	FED. AID PROJECT		

CODE NO.	ITEM	UNIT	TOTAL QUANTITY	CONSTRUCTION CODE	
				80% FEDERAL 20% STATE	80% FEDERAL 20% STATE
				STP	NHPP
				SAFETY	SAFETY
				0021	0021
				URBAN	URBAN
X6660445	RIGHT OF WAY AND PROPERTY CORNERS	EACH	78	33	45
X8140115	HANDHOLE TO BE ADJUSTED	EACH	8	5	3
X8760201	PEDESTRIAN PUSH-BUTTON POST	EACH	53	21	32
X8760200	ACCESSIBLE PEDESTRIAN SIGNALS	EACH	70	30	40
X8950307	REMOVE EXISTING PEDESTRIAN SIGNAL HEAD	EACH	72	32	40
Z0013798	CONSTRUCTION LAYOUT	L SUM	1	0.5	0.5

MODEL: Default
FILE NAME: Z:\17041.03 IL 161 ADA D876L29\DGN\Design\Prelim\Plotsheets\03-07-D876L29-sht-SQQ.dgn

EFK♦Moen
Civil Engineering Design

USER NAME = sfurrow	DESIGNED - MSK	REVISED -
	DRAWN - MSK	REVISED -
PLOT SCALE = 40.0000 ' / in.	CHECKED - SLD	REVISED -
PLOT DATE = 7/28/2022	DATE - 7/28/2022	REVISED -

STATE OF ILLINOIS
DEPARTMENT OF TRANSPORTATION

SUMMARY OF QUANTITIES

SCALE: N.T.S. | SHEET 5 OF 5 SHEETS | STA. | TO STA.

F.A.P. RTE.	SECTION	COUNTY	TOTAL SHEETS	SHEET NO.
805	(7Z-2, 8Z-2)SW-1	MARION	100	7
		CONTRACT NO. 76L29		
	ILLINOIS FED. AID PROJECT			

EROSION SCHEDULE-1

LOCATION				INLET FILTERS (EACH)
1	McCORD STREET	&	BEECH STREET	
			NORTHEAST QUADRANT	1
			SOUTHEAST QUADRANT	1
			SOUTHWEST QUADRANT	1
			NORTHWEST QUADRANT	1
3	McCORD STREET	&	HICKORY STREET	
			SOUTHEAST QUADRANT	1
4	McCORD STREET	&	LOCUST STREET	
			SOUTHWEST QUADRANT	1
			NORTHWEST QUADRANT	1
5	McCORD STREET	&	POPLAR STREET	
			NORTHEAST QUADRANT	1
			NORTHWEST QUADRANT	1
6	McCORD STREET	&	ELM STREET	
			NORTHEAST QUADRANT	1
			SOUTHEAST QUADRANT	1
7	McCORD STREET	&	MAPLE STREET	
			NORTHEAST QUADRANT	1
			SOUTHEAST QUADRANT	1
			SOUTHWEST QUADRANT	1
8	McCORD STREET	&	SYCAMORE STREET	
			SOUTHEAST QUADRANT	1
			SOUTHWEST QUADRANT	1
9	McCORD STREET	&	PINE STREET	
			NORTHEAST QUADRANT	1
			SOUTHEAST QUADRANT	1
			SOUTHWEST QUADRANT	1
10	McCORD STREET	&	LINCOLN BOULEVARD	
			NORTHEAST QUADRANT	1
			SOUTHEAST QUADRANT	1
11	McCORD STREET	&	PERRINE STREET	
			SOUTHEAST QUADRANT	1
			SOUTHWEST QUADRANT	1
12	McCORD STREET	&	NOLEMAN STREET	
			NORTHWEST QUADRANT	1
13	McCORD STREET	&	BROADWAY	
			NORTHEAST QUADRANT	1
			SOUTHEAST QUADRANT	2
14	McCORD STREET	&	PLEASANT AVENUE	
			NORTHEAST QUADRANT	1
			SOUTHEAST QUADRANT	1
			SOUTHWEST QUADRANT	1
			NORTHWEST QUADRANT	1
			SCHEDULE 1 TOTAL	31

EROSION SCHEDULE-2

LOCATION				INLET FILTERS (EACH)
15	NOLEMAN STREET	&	BEECH STREET	
			SOUTHEAST QUADRANT	1
			SOUTHWEST QUADRANT	1
			NORTHWEST QUADRANT	1
16	NOLEMAN STREET	&	CHERRY STREET	
			NORTHEAST QUADRANT	1
			SOUTHEAST QUADRANT	1
			SOUTHWEST QUADRANT	1
			NORTHWEST QUADRANT	1
17	NOLEMAN STREET	&	HICKORY STREET	
			NORTHEAST QUADRANT	1
			SOUTHEAST QUADRANT	1
			SOUTHWEST QUADRANT	1
			NORTHWEST QUADRANT	1
18	NOLEMAN STREET	&	WALNUT STREET	
			NORTHEAST QUADRANT	1
			SOUTHEAST QUADRANT	1
			SOUTHWEST QUADRANT	1
			NORTHWEST QUADRANT	1
19	NOLEMAN STREET	&	LOCUST STREET	
			NORTHEAST QUADRANT	1
			NORTHWEST QUADRANT	1
20	NOLEMAN STREET	&	POPLAR STREET	
			NORTHEAST QUADRANT	1
			SOUTHEAST QUADRANT	1
			SOUTHWEST QUADRANT	1
			NORTHWEST QUADRANT	1
21	NOLEMAN STREET	&	ELM STREET	
			NORTHEAST QUADRANT	1
			SOUTHEAST QUADRANT	1
			NORTHWEST QUADRANT	1
22	NOLEMAN STREET	&	MAPLE STREET	
			NORTHEAST QUADRANT	1
			SOUTHEAST QUADRANT	1
			SOUTHWEST QUADRANT	1
			NORTHWEST QUADRANT	1
23	NOLEMAN STREET	&	SYCAMORE STREET	
			NORTHEAST QUADRANT	1
			SOUTHEAST QUADRANT	1
			SOUTHWEST QUADRANT	1
			NORTHWEST QUADRANT	1
24	NOLEMAN STREET	&	PINE STREET	
			NORTHEAST QUADRANT	1
			SOUTHEAST QUADRANT	1
25	NOLEMAN STREET	&	LINCOLN BOULEVARD	
			NORTHEAST QUADRANT	1
			NORTHWEST QUADRANT	1
26	NOLEMAN STREET	&	MEYER AVENUE	
			SOUTHWEST QUADRANT	1
27	NOLEMAN STREET	&	PERRINE STREET	
			SOUTHWEST QUADRANT	1
			NORTHWEST QUADRANT	1
			SCHEDULE 2 TOTALS	40
			SCHEDULE 1 & 2 TOTALS	71
			PAY ITEM TOTALS	71

LANDSCAPING SCHEDULE

LOCATION				TREE REMOV 6 - 15 (UNIT)	TREE REMOV OVER 15 (UNIT)
12	McCORD STREET	&	NOLEMAN STREET		
			NORTHEAST QUADRANT	12	
14	McCORD STREET	&	PLEASANT AVENUE		
			SOUTHWEST QUADRANT		22
			TOTALS	12	22
			PAY ITEM TOTALS	12	22

MISCELLANEOUS ITEMS

	UNIT	TOTAL
ENGINEER'S FIELD OFFICE, TYPE A	(CAL MO)	6
MOBILIZATION	(L SUM)	1
TRAFFIC CONTROL AND PROTECTION, STANDARD 701601	(L SUM)	1
TRAFFIC CONTROL AND PROTECTION, STANDARD 701602	(L SUM)	1
TRAFFIC CONTROL AND PROTECTION, STANDARD 701701	(L SUM)	1
TRAFFIC CONTROL AND PROTECTION, STANDARD 701801	(L SUM)	1
TRAFFIC CONTROL SURVEILLANCE	(CAL DA)	180
CONSTRUCTION LAYOUT	(L SUM)	1

MODEL: Default
FILE NAME: \\Server19\proj\ecrsssa\17041.03 T. 161 ADA D2876L29\DGN\Design\Prelim\Plansheets\08-19-D2876L29-sht-ScheduA.dgn

EFK•Moen
Civil Engineering Design

USER NAME = JBerggren	DESIGNED - MSK	REVISED -	
	DRAWN - MSK	REVISED -	
PLOT SCALE = 40.0000 ' / in.	CHECKED - SLD	REVISED -	
PLOT DATE = 6/15/2022	DATE - 6/15/2022	REVISED -	

STATE OF ILLINOIS
DEPARTMENT OF TRANSPORTATION

SCHEDULE OF QUANTITIES

SCALE: N.T.S. | SHEET 1 OF 12 SHEETS | STA. | TO STA.

F.A.P. RTE.	SECTION	COUNTY	TOTAL SHEETS	SHEET NO.
805	(7Z-2, 8Z-2)SW-1	MARION	100	8
		CONTRACT NO. 76L29		
	ILLINOIS	FED. AID PROJECT		

UTILITY ADJUSTMENT SCHEDULE

LOCATION			MANHOLE FRAMES ADJUST (EACH)	INLETS TO BE ADJUST (EACH)	INLETS TO BE ADJUST WITH TY 1 FR, OL (EACH)	HANDHOLE TO BE ADJUST (EACH)	HANDHOLE (EACH)	REMOVE EX HANDHOLE (EACH)
McCORD STREET	&	LOCUST STREET						
		SOUTHWEST QUADRANT	1	1				
		NORTHWEST QUADRANT	1	1				
McCORD STREET	&	POPLAR STREET						
		SOUTHWEST QUADRANT				1		
		NORTHWEST QUADRANT					1	1
McCORD STREET	&	ELM STREET						
		NORTHEAST QUADRANT				1		
McCORD STREET	&	SYCAMORE STREET						
		SOUTHEAST QUADRANT						
McCORD STREET	&	LINCOLN BOULEVARD						
		NORTHWEST QUADRANT						
McCORD STREET	&	PERRINE STREET						
		SOUTHEAST QUADRANT		1				
NOLEMAN STREET	&	BEECH STREET						
		SOUTHEAST QUADRANT		1				
		SOUTHWEST QUADRANT		1				
		NORTHWEST QUADRANT		1				
NOLEMAN STREET	&	CHERRY STREET						
		NORTHEAST QUADRANT		1				
		SOUTHEAST QUADRANT		1				
		SOUTHWEST QUADRANT		1				
		NORTHWEST QUADRANT		1				
NOLEMAN STREET	&	HICKORY STREET						
		NORTHEAST QUADRANT		1				
		SOUTHEAST QUADRANT		1				
		SOUTHWEST QUADRANT		1				
		NORTHWEST QUADRANT		1				
NOLEMAN STREET	&	WALNUT STREET						
		NORTHEAST QUADRANT			1	1		
		SOUTHEAST QUADRANT		1				
		SOUTHWEST QUADRANT		1				
		NORTHWEST QUADRANT		1				
NOLEMAN STREET	&	LOCUST STREET						
		NORTHEAST QUADRANT				1		
		NORTHWEST QUADRANT				1		
NOLEMAN STREET	&	POPLAR STREET						
		NORTHEAST QUADRANT		1			1	
		SOUTHEAST QUADRANT	1	1			1	
		SOUTHWEST QUADRANT	1	1				
		NORTHWEST QUADRANT				1		
NOLEMAN STREET	&	ELM STREET						
		NORTHEAST QUADRANT		1		1		
		SOUTHEAST QUADRANT		1				
		NORTHWEST QUADRANT				1		
NOLEMAN STREET	&	MAPLE STREET						
		NORTHEAST QUADRANT		1				
		SOUTHEAST QUADRANT		1				
		SOUTHWEST QUADRANT		1				
		NORTHWEST QUADRANT		1				
NOLEMAN STREET	&	SYCAMORE STREET						
		NORTHEAST QUADRANT		1				
		SOUTHEAST QUADRANT		1				
		SOUTHWEST QUADRANT		1				
		NORTHWEST QUADRANT		1				
NOLEMAN STREET	&	PINE STREET						
		NORTHEAST QUADRANT		1				
		SOUTHEAST QUADRANT		1				
NOLEMAN STREET	&	LINCOLN BOULEVARD						
		NORTHWEST QUADRANT					1	1
NOLEMAN STREET	&	PERRINE STREET						
		SOUTHWEST QUADRANT		1				
		NORTHWEST QUADRANT		1				
TOTALS			4	34	1	8	4	2
PAY ITEM TOTALS			4	34	1	8	4	2

MODEL: Default
FILE NAME: \\Server-1\projects\ssA\17041.03 1\ 161 ADA 0876L29 DGN\Design\Prelim\Plansheets\08-19-0876L29-Int-Sched.dgn

EFK◆Moen
Civil Engineering Design

USER NAME = JBerggren	DESIGNED - MSK	REVISED -
	DRAWN - MSK	REVISED -
PLOT SCALE = 40.0000 ' / in.	CHECKED - SLD	REVISED -
PLOT DATE = 6/15/2022	DATE - 6/15/2022	REVISED -

STATE OF ILLINOIS
DEPARTMENT OF TRANSPORTATION

SCHEDULE OF QUANTITIES

SCALE: N.T.S. | SHEET 2 OF 12 SHEETS | STA. | TO STA.

F.A.P. RTE.	SECTION	COUNTY	TOTAL SHEETS	SHEET NO.
805	(7Z-2, 8Z-2)SW-1	MARION	100	9
		CONTRACT NO. 76L29		
	ILLINOIS	FED. AID PROJECT		

PAVEMENT MARKING SCHEDULE-1

LOCATION				PAINT PVT MK LET & SYM (SQ FT)	PAINT PVT MK LINE 4 (FOOT)	PAINT PVT MK LINE 6 (FOOT)	PAINT PVT MK LINE 12 (FOOT)	PAINT PVT MK LINE 24 (FOOT)	PAVMT MRKG REM WTR BL (SQ FT)	SHORT TERM PVT MK REM (SQ FT)	TMP PVT MK L24 T3 TAP (FOOT)
1	McCORD STREET	&	BEECH STREET								
			WEST LEG					63.5			
2	McCORD STREET	&	CHERRY STREET								
			WEST LEG					63.8			
3	McCORD STREET	&	HICKORY STREET								
			WEST LEG					64.2			
4	McCORD STREET	&	LOCUST STREET								
			NORTH LEG				92.6				
			EAST LEG					74.6			
5	McCORD STREET	&	POPLAR STREET								
			NORTH LEG				99.5	44.6	187.6	89.2	44.6
			EAST LEG				87.6	41.2	170.5	82.4	41.2
			SOUTH LEG				94.6		94.5		
			WEST LEG				95.3		96.2		
6	McCORD STREET	&	ELM STREET								
			NORTH LEG				97.4		97.4		
			EAST LEG				93.7	41.5	176.7	83.0	41.5
			SOUTH LEG				97.8	44.0	185.8	88.0	44.0
			WEST LEG				97.7		97.7		
7	McCORD STREET	&	MAPLE STREET								
			WEST LEG			85.2		64.4			
8	McCORD STREET	&	SYCAMORE STREET								
			EAST LEG			82.9		62.1	70.3		
9	McCORD STREET	&	PINE STREET								
			WEST LEG					60.1			
10	McCORD STREET	&	LINCOLN BOULEVARD								
			NORTH LEG				149.8	37.3	231.7	74.6	37.3
			EAST LEG				103.6	41.9	194.0	83.8	41.9
			SOUTH LEG				100.7	17.9	146.1	35.8	17.9
			WEST LEG				111.9		111.0		
11	McCORD STREET	&	PERRINE STREET								
			EAST LEG					48.0			
12	McCORD STREET	&	NOLEMAN STREET								
			NORTH LEG					42.0			
13	McCORD STREET	&	BROADWAY								
			SOUTH LEG					105.0			
14	McCORD STREET	&	PLEASANT AVENUE								
			NORTH LEG				117.4	18.5	40.4	37.0	18.5
			EAST LEG				147.6	25.0	59.2	50.0	25.0
			SOUTH LEG				89.3	18.2	43.2	36.4	18.2
			WEST LEG				160.4	36.9	80.6	73.8	36.9
15	NOLEMAN STREET	&	BEECH STREET								
			NORTH LEG						10.0		
			EAST LEG					62.0			
			SCHEDULE 1 SUBTOTALS	0.0	0.0	168.1	1,836.9	1,076.7	2092.9	734.0	367.0

MODEL: Default
FILE NAME: \\Server19\projects\ssa\17041_03 1 161 ADA D878\29\DGN\Design\Prelim\Plansheets\08-19-0878\29-sht-Sched.dgn

PAVEMENT MARKING SCHEDULE-2

LOCATION				PAINT PVT MK LET & SYM (SQ FT)	PAINT PVT MK LINE 4 (FOOT)	PAINT PVT MK LINE 6 (FOOT)	PAINT PVT MK LINE 12 (FOOT)	PAINT PVT MK LINE 24 (FOOT)	PAVMT MRKG REM WTR BL (SQ FT)	SHORT TERM PVT MK REM (SQ FT)	TMP PVT MK L24 T3 TAP (FOOT)
16	NOLEMAN STREET	&	CHERRY STREET								
			WEST LEG					55.9	77.1		
17	NOLEMAN STREET	&	HICKORY STREET								
			WEST LEG					54.0			
18	NOLEMAN STREET	&	WALNUT STREET								
			NORTH LEG				57.1	13.4	35.6	26.8	13.4
			EAST LEG								
			SOUTH LEG				62.9	13.7	35.8	27.4	13.7
			WEST LEG				75.1	36.5	76.8	73.0	36.5
19	NOLEMAN STREET	&	LOCUST STREET								
			NORTH LEG				55.2	13.1	24.0	26.2	13.1
20	NOLEMAN STREET	&	POPLAR STREET								
			NORTH LEG				89.2	40.2	176.3	80.4	40.2
			EAST LEG				106.9		108.0		
			SOUTH LEG				97.4		98.5		
			WEST LEG				110.2	51.6	215.1	103.2	51.0
21	NOLEMAN STREET	&	ELM STREET								
			NORTH LEG				82.0		103.7		
			EAST LEG				97.8		97.8		
			SOUTH LEG	49.0	49.8		155.3	43.5	168.4	87.0	43.5
			WEST LEG				107.6	51.0	209.6	102.0	51.0
22	NOLEMAN STREET	&	MAPLE STREET								
			WEST LEG			73.5		54.0	142.3		
23	NOLEMAN STREET	&	SYCAMORE STREET								
			NORTH LEG						16.9		
			EAST LEG			73.3		54.0	78.3		
			SOUTH LEG						35.9		
24	NOLEMAN STREET	&	PINE STREET								
			EAST LEG					54.0			
25	NOLEMAN STREET	&	LINCOLN BOULEVARD								
			NORTH LEG				108.5		157.3		
			EAST LEG				138.7		138.6		
			SOUTH LEG				113.7	22.3	161.9	44.6	22.3
			WEST LEG				121.9	47.4	224.6	94.8	47.4
26	NOLEMAN STREET	&	MEYER AVENUE								
			WEST LEG					42.0			
27	NOLEMAN STREET	&	PERRINE STREET								
			EAST LEG					42.0			
			SCHEDULE 2 SUBTOTALS	49.0	49.8	146.8	1,579.5	688.6	2,382.5	665.4	332.7
			SCHEDULE 1 & 2 SUBTOTALS	49.0	49.8	314.9	3,416.4	1,765.3	4,475.4	1,399.4	699.7
			PAY ITEM TOTALS	49	50	315	3417	1766	4476	1400	700

REMOVALS SCHEDULE-1

LOCATION				DRIVEWAY PAVEMENT REMOVAL (SQ YD)	COMB CURB GUTTER REM (FOOT)	SIDEWALK REMOVAL (SQ FT)
1	McCORD STREET	&	BEECH STREET			
			NORTHEAST QUADRANT		39.0	346.0
			SOUTHEAST QUADRANT		11.0	402.3
			SOUTHWEST QUADRANT		38.7	255.1
			NORTHWEST QUADRANT		22.4	284.5
2	McCORD STREET	&	CHERRY STREET			
			NORTHEAST QUADRANT		23.4	103.1
			SOUTHEAST QUADRANT		20.1	100.2
			SOUTHWEST QUADRANT		22.7	115.1
			NORTHWEST QUADRANT		21.4	133.1
3	McCORD STREET	&	HICKORY STREET			
			NORTHEAST QUADRANT		45.7	88.4
			SOUTHEAST QUADRANT		34.5	68.8
			SOUTHWEST QUADRANT		21.1	80.8
			NORTHWEST QUADRANT		37.5	169.4
4	McCORD STREET	&	LOCUST STREET			
			NORTHEAST QUADRANT		23.6	423.1
			SOUTHEAST QUADRANT		22.5	312.0
			SOUTHWEST QUADRANT		45.2	235.2
			NORTHWEST QUADRANT		41.9	178.5
5	McCORD STREET	&	POPLAR STREET			
			NORTHEAST QUADRANT		22.2	93.3
			SOUTHEAST QUADRANT		15.0	185.6
			SOUTHWEST QUADRANT		20.0	136.5
			NORTHWEST QUADRANT		13.6	224.1
6	McCORD STREET	&	ELM STREET			
			NORTHEAST QUADRANT		17.9	183.8
			SOUTHEAST QUADRANT		22.1	171.9
			SOUTHWEST QUADRANT		17.8	162.8
			NORTHWEST QUADRANT		22.2	94.6
7	McCORD STREET	&	MAPLE STREET			
			NORTHEAST QUADRANT		25.0	124.7
			SOUTHEAST QUADRANT		20.4	135.2
			SOUTHWEST QUADRANT		23.4	184.4
			NORTHWEST QUADRANT		31.0	127.0
8	McCORD STREET	&	SYCAMORE STREET			
			NORTHEAST QUADRANT		29.2	147.8
			SOUTHEAST QUADRANT		22.3	282.8
			SOUTHWEST QUADRANT		20.1	201.5
			NORTHWEST QUADRANT		23.1	143.2
9	McCORD STREET	&	PINE STREET			
			NORTHEAST QUADRANT		38.9	176.5
			SOUTHEAST QUADRANT		20.5	89.7
			SOUTHWEST QUADRANT		22.5	108.6
			NORTHWEST QUADRANT		25.2	106.7
10	McCORD STREET	&	LINCOLN BOULEVARD			
			NORTHEAST QUADRANT		14.0	255.5
			SOUTHEAST QUADRANT		17.5	279.7
			SOUTHWEST QUADRANT		16.8	189.2
			NORTHWEST QUADRANT		19.1	109.5
			SCHEDULE 1 SUBTOTALS	0.0	990.5	7210.2

MODEL: Default
FILE NAME: \\Server19\projects\ss41\7041.03 1 161 ADA D87(b) 29\DGN\Design\Prelim\Plansheets\08-19-0876\29-sht-Sched.dgn

REMOVALS SCHEDULE-2

LOCATION				DRIVEWAY PAVEMENT REMOVAL (SQ YD)	COMB CURB GUTTER REM (FOOT)	SIDEWALK REMOVAL (SQ FT)
11	McCORD STREET	&	PERRINE STREET			
			NORTHEAST QUADRANT		18.2	207.4
			SOUTHEAST QUADRANT		46.9	207.4
			SOUTHWEST QUADRANT		17.7	101.6
			NORTHWEST QUADRANT		18.6	92.4
12	McCORD STREET	&	NOLEMAN STREET			
			NORTHEAST QUADRANT		22.4	101.1
			NORTHWEST QUADRANT		15.4	264.6
13	McCORD STREET	&	EAST BROADWAY			
			NORTHEAST QUADRANT		14.3	262.0
			SOUTHEAST QUADRANT		11.3	252.2
			SOUTHWEST QUADRANT		40.6	192.1
			NORTHWEST QUADRANT		18.6	311.4
14	McCORD STREET	&	PLEASANT AVENUE			
			NORTHEAST QUADRANT		18.8	202.0
			SOUTHEAST QUADRANT		20.6	314.6
			SOUTHWEST QUADRANT		17.4	219.2
			NORTHWEST QUADRANT		22.0	208.9
15	NOLEMAN STREET	&	BEECH STREET			
			NORTHEAST QUADRANT		48.3	219.8
			SOUTHEAST QUADRANT		28.9	270.6
			SOUTHWEST QUADRANT		45.7	387.5
			NORTHWEST QUADRANT		32.6	226.9
16	NOLEMAN STREET	&	CHERRY STREET			
			NORTHEAST QUADRANT		26.9	199.3
			SOUTHEAST QUADRANT		26.7	176.2
			SOUTHWEST QUADRANT		31.0	235.0
			NORTHWEST QUADRANT		28.4	96.5
17	NOLEMAN STREET	&	HICKORY STREET			
			NORTHEAST QUADRANT		30.4	282.3
			SOUTHEAST QUADRANT		31.3	229.8
			SOUTHWEST QUADRANT		28.1	182.5
			NORTHWEST QUADRANT		30.1	264.0
18	NOLEMAN STREET	&	WALNUT STREET			
			NORTHEAST QUADRANT		34.0	200.3
			SOUTHEAST QUADRANT		36.6	211.2
			SOUTHWEST QUADRANT		42.8	323.2
			NORTHWEST QUADRANT		39.1	214.6
19	NOLEMAN STREET	&	LOCUST STREET			
			NORTHEAST QUADRANT		32.8	262.3
			NORTHWEST QUADRANT		11.9	72.2
20	NOLEMAN STREET	&	POPLAR STREET			
			NORTHEAST QUADRANT		36.1	289.8
			SOUTHEAST QUADRANT	23.7	71.4	371.9
			SOUTHWEST QUADRANT		28.5	154.6
			NORTHWEST QUADRANT		20.7	229.1
21	NOLEMAN STREET	&	ELM STREET			
			NORTHEAST QUADRANT		51.7	463.2
			SOUTHEAST QUADRANT		56.7	395.9
			SOUTHWEST QUADRANT		32.6	263.2
			NORTHWEST QUADRANT		31.6	232.8
			SCHEDULE 2 SUBTOTALS	23.7	1217.7	9391.6

REMOVALS SCHEDULE-3

LOCATION				DRIVEWAY PAVEMENT REMOVAL (SQ YD)	COMB CURB GUTTER REM (FOOT)	SIDEWALK REMOVAL (SQ FT)
22	NOLEMAN STREET	&	MAPLE STREET			
			NORTHEAST QUADRANT		24.9	225.5
			SOUTHEAST QUADRANT		24.9	299.4
			SOUTHWEST QUADRANT		59.7	261.9
			NORTHWEST QUADRANT		29.7	207.3
23	NOLEMAN STREET	&	SYCAMORE STREET			
			NORTHEAST QUADRANT		29.6	292.2
			SOUTHEAST QUADRANT		30.7	266.6
			SOUTHWEST QUADRANT		30.6	250.4
			NORTHWEST QUADRANT		29.8	331.9
24	NOLEMAN STREET	&	PINE STREET			
			NORTHEAST QUADRANT		33.3	290.1
			SOUTHEAST QUADRANT		29.8	264.7
			SOUTHWEST QUADRANT		25.4	197.6
			NORTHWEST QUADRANT		24.1	200.9
25	NOLEMAN STREET	&	LINCOLN BOULEVARD			
			NORTHEAST QUADRANT		16.2	206.2
			SOUTHEAST QUADRANT		12.0	110.2
			SOUTHWEST QUADRANT		47.0	269.8
			NORTHWEST QUADRANT		20.6	182.7
26	NOLEMAN STREET	&	MEYER AVENUE			
			SOUTHWEST QUADRANT		27.0	183.2
			NORTHWEST QUADRANT		12.5	50.2
27	NOLEMAN STREET	&	PERRINE STREET			
			NORTHEAST QUADRANT		39.4	190.7
			SOUTHEAST QUADRANT		38.1	166.0
			SOUTHWEST QUADRANT		23.8	115.1
			NORTHWEST QUADRANT		25.9	178.1
			SCHEDULE 3 SUBTOTALS	0.0	635.0	4740.7
			SCHEDULE 1, 2 & 3 SUBTOTALS	23.7	2843.2	21342.5
			PAY ITEM TOTALS	24	2844	21,343

MODEL: Default
FILE NAME: \\Server19\projects\s41704\03 1. 161 ADA D876L29\DGN\Design\Prelim\Plotsheets\08E-19-D876L29-Int-Schedule.dgn

EFK◆Moen
Civil Engineering Design

USER NAME = JBerggren	DESIGNED - MSK	REVISED -	
	DRAWN - MSK	REVISED -	
PLOT SCALE = 40.0000 ' / in.	CHECKED - SLD	REVISED -	
PLOT DATE = 6/15/2022	DATE - 6/15/2022	REVISED -	

STATE OF ILLINOIS
DEPARTMENT OF TRANSPORTATION

SCHEDULE OF QUANTITIES

SCALE: N.T.S. | SHEET 5 OF 12 SHEETS | STA. | TO STA.

F.A.P. RTE.	SECTION	COUNTY	TOTAL SHEETS	SHEET NO.
805	(7Z-2, 8Z-2)SW-1	MARION	100	12
		CONTRACT NO. 76L29		
	ILLINOIS FED. AID PROJECT			

PAVEMENT AND SIDEWALK SCHEDULE-1

LOCATION				PC CONC DRIVEWAY PAVEMENT 8 (SQ YD)	PC CONC SIDEWALK 4 SPECIAL (SQ FT)	DETECTABLE WARNINGS (SQ FT)	CL C PATCH T4 6 (SQ YD)	CL C PATCH T2 10 (SQ YD)	CL C PATCH T3 10 (SQ YD)	CL C PATCH T4 10 (SQ YD)	DOWEL BARS 1 1/2" (EACH)	COMB CC&G TB6.24 (FOOT)
1	McCORD STREET	&	BEECH STREET									
			NORTHEAST QUADRANT		409.4	10.0					2	39.0
			SOUTHEAST QUADRANT		528.1	10.0					2	11.0
			SOUTHWEST QUADRANT		343.7	20.0					2	38.7
			NORTHWEST QUADRANT		359.2	20.0					2	22.5
2	McCORD STREET	&	CHERRY STREET									
			NORTHEAST QUADRANT		88.8	10.0					2	23.4
			SOUTHEAST QUADRANT		92.5	10.0					2	20.1
			SOUTHWEST QUADRANT		146.9	18.0					2	22.7
			NORTHWEST QUADRANT		159.2	20.0					2	21.4
3	McCORD STREET	&	HICKORY STREET									
			NORTHEAST QUADRANT		106.8	10.0				71.2	2	45.7
			SOUTHEAST QUADRANT		81.2	10.0			24.3		2	34.5
			SOUTHWEST QUADRANT		110.1	20.0					2	22.7
			NORTHWEST QUADRANT		252.3	20.0					2	37.5
4	McCORD STREET	&	LOCUST STREET									
			NORTHEAST QUADRANT		417.5	20.0					2	23.6
			SOUTHEAST QUADRANT		327.3	20.0	75.3				2	22.5
			SOUTHWEST QUADRANT		255.7	16.5				32.0	2	45.2
			NORTHWEST QUADRANT		195.0	16.9				30.9	2	41.9
5	McCORD STREET	&	POPLAR STREET									
			NORTHEAST QUADRANT		104.0	20.0					2	22.2
			SOUTHEAST QUADRANT		206.9	20.8					2	15.0
			SOUTHWEST QUADRANT		145.7	20.0					2	20.0
			NORTHWEST QUADRANT		262.0	18.4					2	13.6
6	McCORD STREET	&	ELM STREET									
			NORTHEAST QUADRANT		219.8	28.1					2	17.9
			SOUTHEAST QUADRANT		177.2	20.0					2	22.1
			SOUTHWEST QUADRANT		207.1	23.9					2	17.8
			NORTHWEST QUADRANT		102.8	20.0					2	22.2
7	McCORD STREET	&	MAPLE STREET									
			NORTHEAST QUADRANT		105.0	10.0					2	25.0
			SOUTHEAST QUADRANT		132.0	15.5					2	20.4
			SOUTHWEST QUADRANT		191.0	20.0					2	23.4
			NORTHWEST QUADRANT		143.4	20.0					2	31.0
8	McCORD STREET	&	SYCAMORE STREET									
			NORTHEAST QUADRANT		168.4	20.0		12.9			2	29.2
			SOUTHEAST QUADRANT		330.8	20.0					2	22.3
			SOUTHWEST QUADRANT		196.1	10.0					2	20.1
			NORTHWEST QUADRANT		130.7	10.0					2	23.1
9	McCORD STREET	&	PINE STREET									
			NORTHEAST QUADRANT		172.9	10.0					2	38.9
			SOUTHEAST QUADRANT		96.0	10.0					2	20.5
			SOUTHWEST QUADRANT		162.2	20.0					2	22.5
			NORTHWEST QUADRANT		134.4	20.0					2	25.2
10	McCORD STREET	&	LINCOLN BOULEVARD									
			NORTHEAST QUADRANT		298.8	19.7					2	14.0
			SOUTHEAST QUADRANT		352.9	23.3					2	17.5
			SOUTHWEST QUADRANT		223.9	21.8					2	16.8
			NORTHWEST QUADRANT		160.1	22.2					2	19.1
11	McCORD STREET	&	PERRINE STREET									
			NORTHEAST QUADRANT		217.7	20.00					4	18.2
			SOUTHEAST QUADRANT		231.1	20.00		10.2			2	46.9
			SOUTHWEST QUADRANT		64.4	10.00					4	17.7
			NORTHWEST QUADRANT		61.8	10.00					4	18.6
12	McCORD STREET	&	NOLEMAN STREET									
			NORTHEAST QUADRANT		117.0	20.00					6	22.4
			NORTHWEST QUADRANT		295.8	10.00					4	15.4
13	McCORD STREET	&	BROADWAY									
			NORTHEAST QUADRANT		206.3	10.0					4	14.3
			SOUTHEAST QUADRANT		298.1	14.7					2	11.3
			SOUTHWEST QUADRANT		309.7	27.4					4	40.6
			NORTHWEST QUADRANT		390.0	10.0					2	18.6
14	McCORD STREET	&	PLEASANT AVENUE									
			NORTHEAST QUADRANT		224.6	27.0					2	18.8
			SOUTHEAST QUADRANT		365.8	33.4					2	20.6
			SOUTHWEST QUADRANT		274.3	26.3					2	17.4
			NORTHWEST QUADRANT		298.4	30.2					2	22.0
			SCHEDULE 1 SUBTOTALS	0.0	11,652.8	964.1	75.3	23.1	24.3	134.2	124.0	1293.4

MODEL: Default
FILE NAME: \\Server19\projects\ss4\17041\03 1_ 161 ADA 08786129\DGN\Design\PrelimPlansheets\08-19-08786129-sht-Schedule.dgn

EFK♦Moen
Civil Engineering Design

USER NAME = JBerggren	DESIGNED - MSK	REVISED -
	DRAWN - MSK	REVISED -
PLOT SCALE = 40.0000 ' / in.	CHECKED - SLD	REVISED -
PLOT DATE = 6/15/2022	DATE - 6/15/2022	REVISED -

STATE OF ILLINOIS
DEPARTMENT OF TRANSPORTATION

SCHEDULE OF QUANTITIES

SCALE: N.T.S. | SHEET 6 OF 12 SHEETS | STA. | TO STA.

F.A.P. RTE.	SECTION	COUNTY	TOTAL SHEETS	SHEET NO.
805	(7Z-2, 8Z-2)SW-1	MARION	100	13
		CONTRACT NO. 76L29		
	ILLINOIS FED. AID PROJECT			

PAVEMENT AND SIDEWALK SCHEDULE-2

LOCATION				PC CONC DRIVEWAY PAVEMENT 8 (SQ YD)	PC CONC SIDEWALK 4 SPECIAL (SQ FT)	DETECTABLE WARNINGS (SQ FT)	CL C PATCH T4 6 (SQ YD)	CL C PATCH T2 10 (SQ YD)	CL C PATCH T3 10 (SQ YD)	CL C PATCH T4 10 (SQ YD)	DOWEL BARS 1 1/2" (EACH)	COMB CC&G TB6.24 (FOOT)
15	NOLEMAN STREET	&	BEECH STREET									
			NORTHEAST QUADRANT		348.5	20.0					2	48.3
			SOUTHEAST QUADRANT		327.8	20.0					4	28.9
			SOUTHWEST QUADRANT		405.1	10.0					2	45.7
			NORTHWEST QUADRANT		281.8	10.0					2	32.6
16	NOLEMAN STREET	&	CHERRY STREET									
			NORTHEAST QUADRANT		155.4	8.0					2	26.9
			SOUTHEAST QUADRANT		127.6	8.0					2	26.7
			SOUTHWEST QUADRANT		225.6	18.0					2	31.0
			NORTHWEST QUADRANT		98.4	16.0					2	28.4
17	NOLEMAN STREET	&	HICKORY STREET									
			NORTHEAST QUADRANT		233.6	11.0					2	30.4
			SOUTHEAST QUADRANT		207.0	10.0					2	31.3
			SOUTHWEST QUADRANT		197.8	19.2					2	28.1
			NORTHWEST QUADRANT		265.0	17.0					2	30.1
18	NOLEMAN STREET	&	WALNUT STREET									
			NORTHEAST QUADRANT		235.5	10.0					2	34.0
			SOUTHEAST QUADRANT		285.7	10.0					2	36.6
			SOUTHWEST QUADRANT		357.1	20.0					2	42.8
			NORTHWEST QUADRANT		323.3	18.0					2	39.1
19	NOLEMAN STREET	&	LOCUST STREET									
			NORTHEAST QUADRANT		293.8	20.0					6	32.8
			NORTHWEST QUADRANT		106.6	10.0					2	11.9
20	NOLEMAN STREET	&	POPLAR STREET									
			NORTHEAST QUADRANT		275.5	20.0					2	36.1
			SOUTHEAST QUADRANT	18.1	477.7	20.0					2	71.4
			SOUTHWEST QUADRANT		163.3	27.5					2	28.5
			NORTHWEST QUADRANT		245.5	24.8					2	20.7
21	NOLEMAN STREET	&	ELM STREET									
			NORTHEAST QUADRANT		400.3	20.0					2	51.7
			SOUTHEAST QUADRANT		434.4	20.0					2	56.7
			SOUTHWEST QUADRANT		358.3	20.0					2	32.6
			NORTHWEST QUADRANT		298.9	21.0					4	31.6
22	NOLEMAN STREET	&	MAPLE STREET									
			NORTHEAST QUADRANT		205.4	10.0					2	24.9
			SOUTHEAST QUADRANT		263.3	10.0					2	24.9
			SOUTHWEST QUADRANT		271.5	20.0					2	59.7
			NORTHWEST QUADRANT		208.3	20.0					2	29.7
23	NOLEMAN STREET	&	SYCAMORE STREET									
			NORTHEAST QUADRANT		324.1	20.0					2	29.6
			SOUTHEAST QUADRANT		341.0	20.0					2	30.7
			SOUTHWEST QUADRANT		227.2	10.0					2	30.6
			NORTHWEST QUADRANT		292.6	10.0					2	29.8
24	NOLEMAN STREET	&	PINE STREET									
			NORTHEAST QUADRANT		316.0	20.0					2	33.3
			SOUTHEAST QUADRANT		309.2	20.0					2	29.8
			SOUTHWEST QUADRANT		177.6	10.0					2	25.4
			NORTHWEST QUADRANT		185.0	10.0					2	24.1
25	NOLEMAN STREET	&	LINCOLN BOULEVARD									
			NORTHEAST QUADRANT		222.7	20.8					2	16.2
			SOUTHEAST QUADRANT		136.7	19.0					2	12.0
			SOUTHWEST QUADRANT		335.2	24.5					2	47.0
			NORTHWEST QUADRANT		269.0	20.0					2	20.6
26	NOLEMAN STREET	&	MEYER AVENUE									
			SOUTHWEST QUADRANT		234.0	10.0					2	27.0
			NORTHWEST QUADRANT		119.2	10.0					2	12.5
27	NOLEMAN STREET	&	PERRINE STREET									
			NORTHEAST QUADRANT		267.7	20.0					2	39.4
			SOUTHEAST QUADRANT		218.2	20.0					2	38.1
			SOUTHWEST QUADRANT		108.3	10.0					2	23.8
			NORTHWEST QUADRANT		202.7	10.0					2	25.9
SCHEDULE 2 SUBTOTALS				18.1	12,364.4	773.0	0.0	0.0	0.0	0.0	104	1549.9
SCHEDULE 1 & 2 SUBTOTALS				18.1	24,017.2	1737.1	75.3	23.1	24.3	134.1	228	2843.3
PAY ITEM TOTALS				19	24,017.5	1738	76	24	25	135	228	2843.5

MODEL: Default
FILE NAME: \\Server19\projects\s6A\17041.03 1\ 161 ADA 08786129\DGN\Design\PrelimPlansheets\08-19-08786129-sht-Schedule.dgn

EFK•Moen
Civil Engineering Design

USER NAME = JBerggren	DESIGNED - MSK	REVISED -
	DRAWN - MSK	REVISED -
PLOT SCALE = 40.0000 ' / in.	CHECKED - SLD	REVISED -
PLOT DATE = 6/15/2022	DATE - 6/15/2022	REVISED -

STATE OF ILLINOIS
DEPARTMENT OF TRANSPORTATION

SCHEDULE OF QUANTITIES

SCALE: N.T.S. | SHEET 7 OF 12 SHEETS | STA. | TO STA.

F.A.P. RTE.	SECTION	COUNTY	TOTAL SHEETS	SHEET NO.
805	(7Z-2, 8Z-2)SW-1	MARION	100	14
		CONTRACT NO. 76L29		
	ILLINOIS FED. AID PROJECT			

NEW SIGN SCHEDULE-1

LOCATION				SIGN PANEL TYPE 1 (SQ FT)	TEL STEEL SIGN SUPPORT (FOOT)	BASE TEL STL SIGN SUPPORT (EACH)	NOTES TYPE	NOTES DESCRIPTION
1	McCORD STREET	&	BEECH STREET					
			NORTHEAST QUADRANT	9.0	11.83	1	W11-2	PEDESTRIAN
			NORTHEAST QUADRANT	2.0			W16-9P	AHEAD (PLAQUE)
			SOUTHEAST QUADRANT	9.0	11.83	1	W11-2	PEDESTRIAN
			SOUTHEAST QUADRANT	2.0			W16-9P	AHEAD (PLAQUE)
			SOUTHWEST QUADRANT	9.0	11.83	1	W11-2	PEDESTRIAN
			SOUTHWEST QUADRANT	2.0			W16-7PR	DOWNWARD DIAGONAL ARROW
			NORTHWEST QUADRANT	9.0	11.83	1	W11-2	PEDESTRIAN
			NORTHWEST QUADRANT	2.0			W16-7PL	DOWNWARD DIAGONAL ARROW
2	McCORD STREET	&	CHERRY STREET					
			NORTHEAST QUADRANT	9.0	11.83	1	W11-2	PEDESTRIAN
			NORTHEAST QUADRANT	2.0			W16-9P	AHEAD (PLAQUE)
			SOUTHEAST QUADRANT	9.0	11.83	1	W11-2	PEDESTRIAN
			SOUTHEAST QUADRANT	2.0			W16-9P	AHEAD (PLAQUE)
			SOUTHWEST QUADRANT	9.0	11.83	1	W11-2	PEDESTRIAN
			SOUTHWEST QUADRANT	2.0			W16-7PR	DOWNWARD DIAGONAL ARROW
			NORTHWEST QUADRANT	9.0	11.83	1	W11-2	PEDESTRIAN
			NORTHWEST QUADRANT	2.0			W16-7PL	DOWNWARD DIAGONAL ARROW
3	McCORD STREET	&	HICKORY STREET					
			NORTHEAST QUADRANT	9.0			W11-2	PEDESTRIAN
			NORTHEAST QUADRANT	2.0			W16-9P	AHEAD (PLAQUE)
			SOUTHEAST QUADRANT	9.0	11.83	1	W11-2	PEDESTRIAN
			SOUTHEAST QUADRANT	2.0			W16-9P	AHEAD (PLAQUE)
			SOUTHWEST QUADRANT	9.0			W11-2	PEDESTRIAN
			SOUTHWEST QUADRANT	2.0			W16-7PR	DOWNWARD DIAGONAL ARROW
			NORTHWEST QUADRANT	9.0	11.83	1	W11-2	PEDESTRIAN
			NORTHWEST QUADRANT	2.0			W16-7PL	DOWNWARD DIAGONAL ARROW
4	McCORD STREET	&	LOCUST STREET					
			NORTHEAST QUADRANT	9.0	11.83	1	W11-2	PEDESTRIAN
			NORTHEAST QUADRANT	2.0			W16-7PL	DOWNWARD DIAGONAL ARROW
			SOUTHEAST QUADRANT	9.0	11.83	1	W11-2	PEDESTRIAN
			SOUTHEAST QUADRANT	2.0			W16-7PR	DOWNWARD DIAGONAL ARROW
			NORTHEAST QUADRANT	9.0	11.83	1	W11-2	PEDESTRIAN
			NORTHEAST QUADRANT	2.0			W16-9P	AHEAD (PLAQUE)
			SOUTHEAST QUADRANT	9.0	11.83	1	W11-2	PEDESTRIAN
			SOUTHEAST QUADRANT	2.0			W16-9P	AHEAD (PLAQUE)
7	McCORD STREET	&	MAPLE STREET					
			NORTHEAST QUADRANT	9.0	11.83	1	S1-1	SCHOOL
			NORTHEAST QUADRANT	2.0			W16-9P	AHEAD (PLAQUE)
			SOUTHEAST QUADRANT	9.0	11.83	1	S1-1	SCHOOL
			SOUTHEAST QUADRANT	2.0			W16-9P	AHEAD (PLAQUE)
			SOUTHWEST QUADRANT	9.0	11.83	1	S1-1	SCHOOL
			SOUTHWEST QUADRANT	2.0			W16-7PR	DOWNWARD DIAGONAL ARROW
			NORTHWEST QUADRANT	9.0	11.83	1	S1-1	SCHOOL
			NORTHWEST QUADRANT	2.0			W16-7PL	DOWNWARD DIAGONAL ARROW
8	McCORD STREET	&	SYCAMORE STREET					
			NORTHEAST QUADRANT	9.0	11.83	1	S1-1	SCHOOL
			NORTHEAST QUADRANT	2.0			W16-7PL	DOWNWARD DIAGONAL ARROW
			SOUTHEAST QUADRANT	9.0	11.83	1	S1-1	SCHOOL
			SOUTHEAST QUADRANT	2.0			W16-7PR	DOWNWARD DIAGONAL ARROW
			NORTHEAST QUADRANT	9.0	11.83	1	S1-1	SCHOOL
			NORTHEAST QUADRANT	2.0			W16-9P	AHEAD (PLAQUE)
			SOUTHEAST QUADRANT	9.0	11.83	1	S1-1	SCHOOL
			SOUTHEAST QUADRANT	2.0			W16-9P	AHEAD (PLAQUE)
SCHEDULE 1 SUBTOTALS				264	260.26	22.0		

NEW SIGN SCHEDULE-2

LOCATION				SIGN PANEL TYPE 1 (SQ FT)	TEL STEEL SIGN SUPPORT (FOOT)	BASE TEL STL SIGN SUPPORT (EACH)	NOTES TYPE	NOTES DESCRIPTION
9	McCORD STREET	&	PINE STREET					
			NORTHEAST QUADRANT	9.0	11.83	1	W11-2	PEDESTRIAN
			NORTHEAST QUADRANT	2.0			W16-9P	AHEAD (PLAQUE)
			SOUTHEAST QUADRANT	9.0	11.83	1	W11-2	PEDESTRIAN
			SOUTHEAST QUADRANT	2.0			W16-9P	AHEAD (PLAQUE)
			SOUTHWEST QUADRANT	9.0	11.83	1	W11-2	PEDESTRIAN
			SOUTHWEST QUADRANT	2.0			W16-7PR	DOWNWARD DIAGONAL ARROW
			NORTHWEST QUADRANT	9.0	11.83	1	W11-2	PEDESTRIAN
			NORTHWEST QUADRANT	2.0			W16-7PL	DOWNWARD DIAGONAL ARROW
11	McCORD STREET	&	PERRINE STREET					
			NORTHEAST QUADRANT	9.0	11.83	1	W11-2	PEDESTRIAN
			NORTHEAST QUADRANT	2.0			W16-7PL	DOWNWARD DIAGONAL ARROW
			SOUTHEAST QUADRANT	9.0	11.83	1	W11-2	PEDESTRIAN
			SOUTHEAST QUADRANT	2.0			W16-7PR	DOWNWARD DIAGONAL ARROW
			NORTHEAST QUADRANT	9.0	11.83	1	W11-2	PEDESTRIAN
			NORTHEAST QUADRANT	2.0			W16-9P	AHEAD (PLAQUE)
			SOUTHEAST QUADRANT	9.0	11.83	1	W11-2	PEDESTRIAN
			SOUTHEAST QUADRANT	2.0			W16-9P	AHEAD (PLAQUE)
12	McCORD STREET	&	NOLEMAN STREET					
			NORTHEAST QUADRANT	9.0	11.83	1	W11-2	PEDESTRIAN
			NORTHEAST QUADRANT	2.0			W16-7PL	DOWNWARD DIAGONAL ARROW
			SOUTHEAST QUADRANT	9.0	11.83	1	W11-2	PEDESTRIAN
			SOUTHEAST QUADRANT	2.0			W16-9P	AHEAD (PLAQUE)
			SOUTHWEST QUADRANT	9.0	11.83	1	W11-2	PEDESTRIAN
			SOUTHWEST QUADRANT	2.0			W16-9P	AHEAD (PLAQUE)
			NORTHWEST QUADRANT	9.0	11.83	1	W11-2	PEDESTRIAN
			NORTHWEST QUADRANT	2.0			W16-7PR	DOWNWARD DIAGONAL ARROW
13	McCORD STREET	&	BROADWAY					
			SOUTHEAST QUADRANT	9.0	11.83	1	W11-2	PEDESTRIAN
			SOUTHEAST QUADRANT	2.0			W16-7PL	DOWNWARD DIAGONAL ARROW
			SOUTHEAST QUADRANT	9.0	11.83	1	W11-2	PEDESTRIAN
			SOUTHEAST QUADRANT	2.0			W16-9P	AHEAD (PLAQUE)
			SOUTHWEST QUADRANT	9.0	11.83	1	W11-2	PEDESTRIAN
			SOUTHWEST QUADRANT	2.0			W16-9P	AHEAD (PLAQUE)
			NORTHWEST QUADRANT	9.0	11.83	1	W11-2	PEDESTRIAN
			NORTHWEST QUADRANT	2.0			W16-9P	AHEAD (PLAQUE)
15	NOLEMAN STREET	&	BEECH STREET					
			NORTHEAST QUADRANT	9.0	11.83	1	W11-2	PEDESTRIAN
			NORTHEAST QUADRANT	2.0			W16-7PL	DOWNWARD DIAGONAL ARROW
			SOUTHEAST QUADRANT	9.0	11.83	1	W11-2	PEDESTRIAN
			SOUTHEAST QUADRANT	2.0			W16-7PR	DOWNWARD DIAGONAL ARROW
			SOUTHWEST QUADRANT	9.0	11.83	1	W11-2	PEDESTRIAN
			SOUTHWEST QUADRANT	2.0			W16-9P	AHEAD (PLAQUE)
			NORTHWEST QUADRANT	9.0	11.83	1	W11-2	PEDESTRIAN
			NORTHWEST QUADRANT	2.0			W16-9P	AHEAD (PLAQUE)
16	NOLEMAN STREET	&	CHERRY STREET					
			NORTHWEST QUADRANT	9.0	11.83	1	W11-2	PEDESTRIAN
			NORTHWEST QUADRANT	2.0			W16-9P	AHEAD (PLAQUE)
			SOUTHWEST QUADRANT	9.0	11.83	1	W11-2	PEDESTRIAN
			SOUTHWEST QUADRANT	2.0			W16-9P	AHEAD (PLAQUE)
			NORTHWEST QUADRANT	9.0	11.83	1	W11-2	PEDESTRIAN
			NORTHWEST QUADRANT	2.0			W16-7PL	DOWNWARD DIAGONAL ARROW
			SOUTHWEST QUADRANT	9.0	11.83	1	W11-2	PEDESTRIAN
			SOUTHWEST QUADRANT	2.0			W16-7PR	DOWNWARD DIAGONAL ARROW
17	NOLEMAN STREET	&	HICKORY STREET					
			NORTHWEST QUADRANT	9.0	11.83	1	W11-2	PEDESTRIAN
			NORTHWEST QUADRANT	2.0			W16-9P	AHEAD (PLAQUE)
			SOUTHWEST QUADRANT	9.0	11.83	1	W11-2	PEDESTRIAN
			SOUTHWEST QUADRANT	2.0			W16-9P	AHEAD (PLAQUE)
			NORTHWEST QUADRANT	9.0	11.83	1	W11-2	PEDESTRIAN
			NORTHWEST QUADRANT	2.0			W16-7PL	DOWNWARD DIAGONAL ARROW
			SOUTHWEST QUADRANT	9.0	11.83	1	W11-2	PEDESTRIAN
			SOUTHWEST QUADRANT	2.0			W16-7PR	DOWNWARD DIAGONAL ARROW
SCHEDULE 2 SUBTOTALS				308.0	331.24	28.0		

NEW SIGN SCHEDULE-3

LOCATION				SIGN PANEL TYPE 1 (SQ FT)	TEL STEEL SIGN SUPPORT (FOOT)	BASE TEL STL SIGN SUPPORT (EACH)	NOTES	
22	NOLEMAN STREET	&	MAPLE STREET					
			SOUTHWEST QUADRANT	9.0	11.83	1	S1-1	SCHOOL
			SOUTHWEST QUADRANT	2.0			W16-9P	AHEAD (PLAQUE)
			NORTHWEST QUADRANT	9.0	11.83	1	S1-1	SCHOOL
			NORTHWEST QUADRANT	2.0			W16-9P	AHEAD (PLAQUE)
23	NOLEMAN STREET	&	SYCAMORE STREET					
			SOUTHWEST QUADRANT	9.0	11.83	1	S1-1	SCHOOL
			SOUTHWEST QUADRANT	2.0			W16-9P	AHEAD (PLAQUE)
			NORTHWEST QUADRANT	9.0	11.83	1	S1-1	SCHOOL
			NORTHWEST QUADRANT	2.0			W16-9P	AHEAD (PLAQUE)
24	NOLEMAN STREET	&	PINE STREET					
			NORTHEAST QUADRANT	9.0	11.83	1	W11-2	PEDESTRIAN
			NORTHEAST QUADRANT	2.0			W16-7PR	DOWNWARD DIAGONAL ARROW
			SOUTHEAST QUADRANT	9.0	11.83	1	W11-2	PEDESTRIAN
			SOUTHEAST QUADRANT	2.0			W16-7PL	DOWNWARD DIAGONAL ARROW
			SOUTHWEST QUADRANT	9.0	11.83	1	W11-2	PEDESTRIAN
			SOUTHWEST QUADRANT	2.0			W16-9P	AHEAD (PLAQUE)
			NORTHWEST QUADRANT	9.0	11.83	1	W11-2	PEDESTRIAN
			NORTHWEST QUADRANT	2.0			W16-9P	AHEAD (PLAQUE)
26	NOLEMAN STREET	&	MEYER AVENUE					
			NORTHWEST QUADRANT	9.0	11.83	1	W11-2	PEDESTRIAN
			NORTHWEST QUADRANT	2.0			W16-9P	AHEAD (PLAQUE)
			SOUTHWEST QUADRANT	9.0	11.83	1	W11-2	PEDESTRIAN
			SOUTHWEST QUADRANT	2.0			W16-9P	AHEAD (PLAQUE)
			NORTHWEST QUADRANT	9.0	11.83	1	W11-2	PEDESTRIAN
			NORTHWEST QUADRANT	2.0			W16-7PL	DOWNWARD DIAGONAL ARROW
			SOUTHWEST QUADRANT	9.0	11.83	1	W11-2	PEDESTRIAN
			SOUTHWEST QUADRANT	2.0			W16-7PR	DOWNWARD DIAGONAL ARROW
27	NOLEMAN STREET	&	PERRINE STREET					
			NORTHEAST QUADRANT	9.0	11.83	1	W11-2	PEDESTRIAN
			NORTHEAST QUADRANT	2.0			W16-7PR	DOWNWARD DIAGONAL ARROW
			SOUTHEAST QUADRANT	9.0	11.83	1	W11-2	PEDESTRIAN
			SOUTHEAST QUADRANT	2.0			W16-7PL	DOWNWARD DIAGONAL ARROW
			SOUTHWEST QUADRANT	9.0	11.83	1	W11-2	PEDESTRIAN
			SOUTHWEST QUADRANT	2.0			W16-9P	AHEAD (PLAQUE)
			NORTHWEST QUADRANT	9.0	11.83	1	W11-2	PEDESTRIAN
			NORTHWEST QUADRANT	2.0			W16-9P	AHEAD (PLAQUE)
			SCHEDULE 3 SUBTOTALS	176.0	189.28	16.0		
			SCHEDULE 1, 2 & 3 SUBTOTALS	748.0	780.78	66.0		
			PAY ITEM TOTALS	748	781	66		

RIGHT OF WAY MARKER SCHEDULE

CROSS STREET	STATION	OFFSET		ROW PROPERTY CORNERS (EACH)
McCORD STREET				
BEECH	241+14.09	36.15'	LT	1
BEECH	241+88.09	35.95'	LT	1
BEECH	241+84.50	74.05'	RT	1
CHERRY	245+45.04	34.95'	LT	1
CHERRY	245+44.97	35.05'	RT	1
CHERRY	246+14.97	35.09'	RT	1
LOCUST	265+68.09	49.94'	LT	1
LOCUST	265+88.70	35.05'	LT	1
LOCUST	265+68.58	34.95'	RT	1
POPLAR	269+18.66	35.06'	LT	1
POPLAR	269+27.66	44.06'	LT	1
POPLAR	269+28.66	34.94'	RT	1
POPLAR	269+98.66	34.83'	RT	1
POPLAR	270+00.66	34.83'	RT	1
ELM	274+31.73	43.39'	LT	1
ELM	274+39.73	35.39'	LT	1
ELM	273+49.75	35.06'	RT	1
ELM	273+59.74	45.06'	RT	1
ELM	274+29.75	34.61'	RT	1
MAPLE	277+91.29	35.44'	LT	1
MAPLE	277+90.99	34.56'	RT	1
MAPLE	278+60.99	34.36'	RT	1
SYCAMORE	282+90.96	36.44'	LT	1
SYCAMORE	282+21.48	33.37'	RT	1
SYCAMORE	282+91.48	33.56'	RT	1
PINE	287+21.36	35.24'	LT	1
PINE	286+51.43	44.57'	RT	1
PINE	287+21.44	34.76'	RT	1
LINCOLN	288+74.96	35.21'	LT	1
LINCOLN	289+19.07	34.80'	RT	1
PERRINE	304+58.01	30.56'	RT	1
NOLEMAN	309+62.05	41.29'	LT	1
BROADWAY	313+53.58	49.62'	LT	1
BROADWAY	314+54.27	61.92'	LT	1
BROADWAY	314+69.69	49.68'	LT	1
BROADWAY	312+87.37	69.78'	RT	1
PLEASANT	321+40.60	45.08'	LT	1
PLEASANT	320+66.99	52.88'	RT	1
PLEASANT	320+70.06	65.45'	RT	1
PLEASANT	321+49.32	48.11'	RT	1
PLEASANT	321+63.15	44.89'	RT	1
		SCHEDULE 1 TOTALS		41

RIGHT OF WAY MARKER SCHEDULE

CROSS STREET	STATION	OFFSET		ROW PROPERTY CORNERS (EACH)
NOLEMAN STREET				
BEECH	42+23.14	35.57'	RT	1
BEECH	42+91.21	34.89'	RT	1
CHERRY	46+51.67	35.28'	RT	1
CHERRY	47+21.67	35.10'	RT	1
HICKORY	51+52.39	34.74'	LT	1
HICKORY	50+81.83	35.03'	RT	1
HICKORY	51+51.50	35.25'	RT	1
WALNUT	55+84.11	26.69'	LT	1
WALNUT	55+12.30	45.33'	RT	1
LOCUST	66+75.33	30.56'	LT	1
LOCUST	66+90.32	30.87'	LT	1
LOCUST	66+90.37	28.87'	LT	1
POPLAR	71+06.03	39.77'	LT	1
POPLAR	71+19.04	34.77'	LT	1
POPLAR	70+26.16	35.19'	RT	1
POPLAR	70+26.16	35.69'	RT	1
POPLAR	70+33.16	35.70'	RT	1
POPLAR	70+35.16	37.69'	RT	1
POPLAR	71+26.16	37.24'	RT	1
ELM	74+66.25	34.58'	LT	1
ELM	75+36.76	54.40'	LT	1
ELM	75+54.02	35.04'	LT	1
ELM	74+65.50	41.42'	RT	1
ELM	75+36.50	35.44'	RT	1
MAPLE	78+96.55	34.24'	LT	1
MAPLE	79+66.56	36.03'	LT	1
MAPLE	78+97.39	35.76'	RT	1
SYCAMORE	83+26.51	34.85'	LT	1
SYCAMORE	83+98.51	34.83'	LT	1
SYCAMORE	83+98.66	36.67'	RT	1
PINE	87+57.44	34.73'	LT	1
PINE	87+58.28	35.27'	RT	1
PINE	88+28.28	35.27'	RT	1
LINCOLN	91+02.48	35.28'	RT	1
MEYER	99+30.46	34.39'	RT	1
PERRINE	106+55.48	32.51'	LT	1
PERRINE	106+54.27	30.25'	RT	1
			SCHEDULE 2 TOTALS	37
			SCHEDULE 1 & 2 TOTALS	78
			PAY ITEM TOTALS	78

MODEL: Default
FILE NAME: \\Server19\projects\sda17041_03 1\ 161 ADA D8761.29.DGN\Design\Prelim\Plotsheets\08-19-D8761.29-Unit-Schedule.dgn

EXISTING SIGN SCHEDULE-1

LOCATION				REMOVE SIGN PANEL TYPE 1 (SQ FT)	RELOCATE SIGN PANEL TYPE 1 (SQ FT)	TEL STEEL SIGN SUPPORT (FOOT)	BASE TEL STL SIGN SUPPORT (EACH)	REM GR MT SIGN SUPPORT (EACH)	REM CONC FDN-GR MOUNT (EACH)	NOTES		
										MOVE TO	TYPE	DESCRIPTION
1	McCORD STREET	&	BEECH STREET									
			NORTHEAST QUADRANT	9.0				1	1		W11-2	PEDESTRIAN
			NORTHEAST QUADRANT	2.0							W16-9P	AHEAD (PLAQUE)
			SOUTHEAST QUADRANT	9.0				1	1		W11-2	PEDESTRIAN
			SOUTHEAST QUADRANT	2.0							W16-9P	AHEAD (PLAQUE)
			SOUTHWEST QUADRANT		1.00	8.83	1	1	1	NORTHEAST QUADRANT		D3-1 (W MC CORD ST)
			SOUTHWEST QUADRANT		1.00					NORTHEAST QUADRANT		D3-1 (W MC CORD ST)
			SOUTHWEST QUADRANT		0.75					NORTHEAST QUADRANT		D3-1 (N BEECH ST)
			SOUTHWEST QUADRANT		0.75					NORTHEAST QUADRANT		D3-1 (N BEECH ST)
2	McCORD STREET	&	CHERRY STREET									
			SOUTHEAST QUADRANT		1.00	8.83	1	1	1	SOUTHEAST QUADRANT		D3-1 (W MC CORD ST)
			SOUTHEAST QUADRANT		1.00					SOUTHEAST QUADRANT		D3-1 (W MC CORD ST)
			SOUTHEAST QUADRANT		0.75					SOUTHEAST QUADRANT		D3-1 (N CHERRY)
			SOUTHEAST QUADRANT		0.75					SOUTHEAST QUADRANT		D3-1 (N CHERRY)
			SOUTHWEST QUADRANT	9.0				1	1		W11-3	PEDESTRIAN
			SOUTHWEST QUADRANT	2.0							W16-9P	AHEAD (PLAQUE)
			NORTHWEST QUADRANT	9.0				1	1		W11-3	PEDESTRIAN
			NORTHWEST QUADRANT	2.0							W16-9P	AHEAD (PLAQUE)
3	McCORD STREET	&	HICKORY STREET									
			NORTHWEST QUADRANT		6.25	12.33	1	1	1	NORTHWEST QUADRANT		R1-1
			NORTHWEST QUADRANT		3.00					NORTHWEST QUADRANT		R6-2
			NORTHWEST QUADRANT		3.00					NORTHWEST QUADRANT		R6-2
4	McCORD STREET	&	LOCUST STREET									
			SOUTHEAST QUADRANT		1.00	8.83	1	1	1	SOUTHEAST QUADRANT		D3-1 (E MC CORD ST)
			SOUTHEAST QUADRANT		1.00					SOUTHEAST QUADRANT		D3-1 (E MC CORD ST)
			SOUTHEAST QUADRANT		0.75					SOUTHEAST QUADRANT		D3-1 (LOCUST ST)
			SOUTHEAST QUADRANT		0.75					SOUTHEAST QUADRANT		D3-1 (LOCUST ST)
6	McCORD STREET	&	ELM STREET									
			NORTHEAST QUADRANT		3.00	9.83	1	1	1	NORTHEAST QUADRANT		R6-2
			SOUTHEAST QUADRANT	1.0				1	1		D3-1	E MC CORD ST
			SOUTHEAST QUADRANT	0.5							D3-1	ELM ST
7	McCORD STREET	&	MAPLE STREET									
			SOUTHEAST QUADRANT		1.00	8.83	1	1	1	SOUTHEAST QUADRANT		D3-1 (E MC CORD ST)
			SOUTHEAST QUADRANT		1.00					SOUTHEAST QUADRANT		D3-1 (E MC CORD ST)
			SOUTHEAST QUADRANT		0.75					SOUTHEAST QUADRANT		D3-1 (N MAPLE)
			SOUTHEAST QUADRANT		0.75					SOUTHEAST QUADRANT		D3-1 (N MAPLE)
8	McCORD STREET	&	SYCAMORE STREET									
			NORTHEAST QUADRANT	9.0				1	1		S1-2	SCHOOL
			NORTHEAST QUADRANT	2.0							W16-7PL	DOWNWARD DIAGONAL ARROW
			SOUTHEAST QUADRANT	9.0				1	1		S1-2	SCHOOL
			SOUTHEAST QUADRANT	2.0							W16-7PR	DOWNWARD DIAGONAL ARROW
12	McCORD STREET	&	NOLEMAN STREET									
			NORTHEAST QUADRANT		1.000	8.83	1	1	1	NORTHEAST QUADRANT		D3-1 (E MC CORD ST)
			NORTHEAST QUADRANT		1.000					NORTHEAST QUADRANT		D3-1 (E MC CORD ST)
			NORTHEAST QUADRANT		1.000					NORTHEAST QUADRANT		D3-1 (E NOLEMAN ST)
			NORTHEAST QUADRANT		1.000					NORTHEAST QUADRANT		D3-1 (E NOLEMAN ST)
13	McCORD STREET	&	BROADWAY									
			SOUTHWEST QUADRANT		6.25	10.33	1	1	1	SOUTHWEST QUADRANT		R1-1
15	NOLEMAN STREET	&	BEECH STREET									
			NORTHWEST QUADRANT		3.00	9.83	1	1	1	NORTHWEST QUADRANT		R6-2
16	NOLEMAN STREET	&	CHERRY STREET									
			SOUTHWEST QUADRANT		1.00	8.83	1	1	1	SOUTHWEST QUADRANT		D3-1 (N CHERRY ST)
			SOUTHWEST QUADRANT		1.00					SOUTHWEST QUADRANT		D3-1 (N CHERRY ST)
			SOUTHWEST QUADRANT		1.00					SOUTHWEST QUADRANT		(D3-1) E NOLEMAN ST
			SOUTHWEST QUADRANT		1.00					SOUTHWEST QUADRANT		(D3-1) E NOLEMAN ST
			NORTHWEST QUADRANT		6.25	12.33	1	1	1	NORTHWEST QUADRANT		R1-1
			NORTHWEST QUADRANT		3.00					NORTHWEST QUADRANT		R6-2
			NORTHWEST QUADRANT		3.00					NORTHWEST QUADRANT		R6-2
SCHEDULE 1 SUBTOTALS				67.5	58.8	107.6	11	18	18			

EXISTING SIGN SCHEDULE-2											
LOCATION				REMOVE SIGN PANEL TYPE 1 (SQ FT)	RELOCATE SIGN PANEL TYPE 1 (SQ FT)	TEL STEEL SIGN SUPPORT (FOOT)	BASE TEL STL SIGN SUPPORT (EACH)	REM GR MT SIGN SUPPORT (EACH)	REM CONC FDN-GR MOUNT (EACH)	NOTES		
										MOVE TO	TYPE	DESCRIPTION
18	NOLEMAN STREET	&	WALNUT STREET									
			NORTHEAST QUADRANT		1.50	9.33	1	1	1	NORTHEAST QUADRANT		R7-12
21	NOLEMAN STREET	&	ELM STREET									
			SOUTHEAST QUADRANT	3.00				1	1		R6-2	ONE WAY
			NORTHWEST QUADRANT		5.00					NORTHWEST QUADRANT		M1-5
			NORTHWEST QUADRANT		2.19					NORTHWEST QUADRANT		M6-3
			NORTHWEST QUADRANT		2.00			1	1	NORTHWEST QUADRANT		M3-1
			NORTHWEST QUADRANT		4.00					NORTHWEST QUADRANT		M1-4
			NORTHWEST QUADRANT		2.19					NORTHWEST QUADRANT		M6-1
22	NOLEMAN STREET	&	MAPLE STREET									
			SOUTHWEST QUADRANT						1			OLD SIGN FOUNDATION
			SOUTHWEST QUADRANT		9.00	11.83	1	1	1	SOUTHWEST QUADRANT		S1-1
			SOUTHWEST QUADRANT		2.00					SOUTHWEST QUADRANT		W16-7PL
			NORTHWEST QUADRANT		9.00	11.83	1	1	1	NORTHWEST QUADRANT		S1-1
			NORTHWEST QUADRANT		2.00					NORTHWEST QUADRANT		W16-7PR
23	NOLEMAN STREET	&	SYCAMORE STREET									
			NORTHEAST QUADRANT		9.00	12.33	1	1	1	NORTHEAST QUADRANT		S1-1
			NORTHEAST QUADRANT		2.00					NORTHEAST QUADRANT		W16-7PR
			SOUTHEAST QUADRANT		9.00	11.83	1	1	1	SOUTHEAST QUADRANT		S1-1
			SOUTHEAST QUADRANT		2.00					SOUTHEAST QUADRANT		W16-7PL
			NORTHWEST QUADRANT		6.25	11.83	1	1	1	NORTHWEST QUADRANT		R1-1
			NORTHWEST QUADRANT		3.00					NORTHWEST QUADRANT		R6-2
			NORTHWEST QUADRANT		3.00					NORTHWEST QUADRANT		R6-2
24	NOLEMAN STREET	&	PINE STREET									
			NORTHEAST QUADRANT		1.00	8.83	1	1	1	NORTHEAST QUADRANT		(D3-1) E NOLEMAN ST
			NORTHEAST QUADRANT		1.00					NORTHEAST QUADRANT		(D3-1) E NOLEMAN ST
			NORTHEAST QUADRANT		0.75					NORTHEAST QUADRANT		N. PINE ST
			NORTHEAST QUADRANT		0.75					NORTHEAST QUADRANT		N. PINE ST
26	NOLEMAN STREET	&	MEYER AVENUE									
			SOUTHWEST QUADRANT		3.00	9.83	1	1	1	SOUTHWEST QUADRANT		NO PARKING
27	NOLEMAN STREET	&	PERRINE STREET									
			SOUTHEAST QUADRANT		1.00	8.83	1	1	1	SOUTHEAST QUADRANT		N PERRINE ST
			SOUTHEAST QUADRANT		1.00					SOUTHEAST QUADRANT		N PERRINE ST
			SOUTHEAST QUADRANT		1.00					SOUTHEAST QUADRANT		(D3-1) E NOLEMAN ST
			SOUTHEAST QUADRANT		1.00					SOUTHEAST QUADRANT		(D3-1) E NOLEMAN ST
			NORTHWEST QUADRANT		6.25	12.33	1	1	1	NORTHWEST QUADRANT		R1-1
			NORTHWEST QUADRANT		3.00					NORTHWEST QUADRANT		R6-2
			NORTHWEST QUADRANT		3.00					NORTHWEST QUADRANT		R6-2
SCHEDULE 2 SUBTOTALS				3.0	95.9	108.8	10	12	13			
SCHEDULE 1 & 2 SUBTOTALS				70.5	154.6	216.4	21	30	31			
PAY ITEM TOTALS				71	155	217	21	30	31			

MODEL: Default
FILE NAME: \\Server19\projects\ss41\17041\03 T... 161 ADA D876L29\OGNDesign\Prelim\PlanSheets\08-19-D876L29-Int-Schedule.dgn

SIGNALS SCHEDULE														
LOCATION				LOCATE UNDERGR CABLE (FOOT)	UNDRGRD C PVC 3 (FOOT)	ELCBL C SIGNAL 14 2C (FOOT)	ELCBL C SIGNAL 14 3C (FOOT)	TRAFFIC SIGNAL POST 8 FT (EACH)	PED P-B POST (EACH)	CONCRETE FOUNDATION TYPE A (FOOT)	ACCESSIBLE PED SIGNAL (EACH)	PED SH LED 1F BM CDT (EACH)	REM ELCBL FR CON (FOOT)	REM PED PUSH-BUTTON (EACH)	REM EX PED SIG HEAD (EACH)
5	McCORD STREET	&	POPLAR STREET												
			NORTHEAST QUADRANT	50	16.4	189.4	191.4		1	2.5	2	2	191.4		2
			SOUTHEAST QUADRANT	50	19.3	82.9	117.8		2	5.0	2	2	117.8		2
			SOUTHWEST QUADRANT	30	3.9	225.9	249.4		1	2.5	2	2	249.4		2
			NORTHWEST QUADRANT	20	13.4	387.2	401.2		1	2.5	2	2	396.2		2
6	McCORD STREET	&	ELM STREET												
			NORTHEAST QUADRANT	20	5.3	394.1	416.0		1	2.5	2	2	416.0		2
			SOUTHEAST QUADRANT	50	15.9	261.5	264.0		1	2.5	2	2	264.0		2
			SOUTHWEST QUADRANT	50	26.0	87.9	78.4		2	5.0	2	2	78.4		2
			NORTHWEST QUADRANT	30	3.2	189.1	213.0		1	2.5	2	2	213.0		2
10	McCORD STREET	&	LINCOLN BOULEVARD												
			NORTHEAST QUADRANT	50	23.3	317.8	344.2		2	5.0	2	2	674.4	2	2
			SOUTHEAST QUADRANT	40	29.4	110.0	113.0		2	5.0	2	2	212.0	2	2
			SOUTHWEST QUADRANT	40	19.9	225.8	241.6		2	5.0	2	2	469.2	2	2
			NORTHWEST QUADRANT	20	0	397.2	411.2		0	0	2	2	808.4	2	2
14	McCORD STREET	&	PLEASANT AVENUE												
			NORTHEAST QUADRANT	20	14.1	97.5	129.8		2	5.0	2	2	245.6	2	2
			SOUTHEAST QUADRANT	60	26.9	290.0	273.4		2	5.0	2	2	532.8	2	2
			SOUTHWEST QUADRANT	20	27.9	530.5	518.0		2	5.0	2	2	1022.0	2	2
			NORTHWEST QUADRANT	50	24.5	338.3	331.4		2	5.0	2	2	648.8	2	2
18	NOLEMAN STREET	&	WALNUT STREET												
			NORTHEAST QUADRANT	50	15.8	123.4	122.3		1	2.5	1	1	244.6		2
			SOUTHEAST QUADRANT	40	10.8	87.2	88.8		1	2.5	1	1	177.6		2
			SOUTHWEST QUADRANT	30	10.6	61.7	75.7	1	0	3.0	2	2	50.6		2
			NORTHWEST QUADRANT	30	14.5	214.6	225.8		2	5.0	2	2	225.8		2
19	NOLEMAN STREET	&	LOCUST STREET												
			NORTHEAST QUADRANT	50	53.3	247.0	264.1	1	1	5.5	2	2	231.0		2
			SOUTHEAST QUADRANT	40	18.4	94.0	88.6		2	5.0	2	2	88.6		2
			SOUTHWEST QUADRANT	30	19.6	266.6	251.6		2	5.0	2	2	251.6		2
			NORTHWEST QUADRANT	30	24.2	358.0	369.9	1	1	5.5	2	2	368.2		2
20	NOLEMAN STREET	&	POPLAR STREET												
			NORTHEAST QUADRANT	30	20.1	373.4	360.8		1	2.5	2	2	360.8		2
			SOUTHEAST QUADRANT	50	18.4	304.3	278.8		2	5.0	2	2	278.8		2
			SOUTHWEST QUADRANT	50	32.5	121.3	147.2		2	5.0	2	2	147.2		2
			NORTHWEST QUADRANT	20	6.1	221.7	237.8		1	2.5	2	2	237.8		2
21	NOLEMAN STREET	&	ELM STREET												
			NORTHEAST QUADRANT	20	16.0	415.7	424.7		1	2.5	2	2	424.2		2
			SOUTHEAST QUADRANT	50	33.6	300.1	303.8	1	1	5.5	2	2	280.4		2
			SOUTHWEST QUADRANT	50	37.6	170.3	77.8		2	5.0	2	2	77.8		2
			NORTHWEST QUADRANT	30	19.5	267.8	269.6		2	5.0	2	2	269.6		2
25	NOLEMAN STREET	&	LINCOLN BOULEVARD												
			NORTHEAST QUADRANT	25	6.8	276.0	288.4		1	2.5	2	2	562.8	2	2
			SOUTHEAST QUADRANT	40	20.8	91.6	100.0		2	5.0	2	2	186.0	2	2
			SOUTHWEST QUADRANT	60	25.5	275.9	287.2		2	5.0	2	2	560.4	2	2
			NORTHWEST QUADRANT	25	29.0	468.5	486.6		2	5.0	2	2	942.4	2	2
			TOTALS	1350.0	702.5	8864.2	9043.3	4.0	53.0	144.5	70.0	70.0	12505.6	24.0	72.0
			PAY ITEM TOTALS	1350	703	8865	9044	4	53	145	70	70	12,506	24	72

MODEL: Default
FILE NAME: \\Server19\projects\s4417041\03 T... 16:1 ADA D8761291OGN\Design\Preliminal\Postsheets\108-19-D8761-29-tht-Schedule.dgn

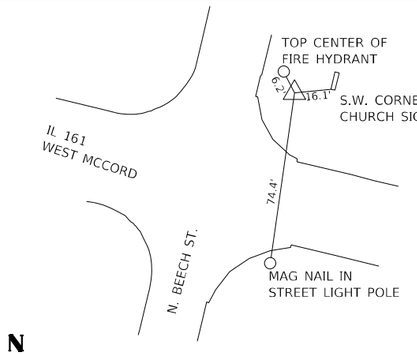

CONTROL POINT NO. 1

IRON PIN W/ IDOT CAP
N: 22021.0407
E: 5682.4906
EL: 496.40
IL 161 STA. 241+77.89
OFFSET 47.24' LT

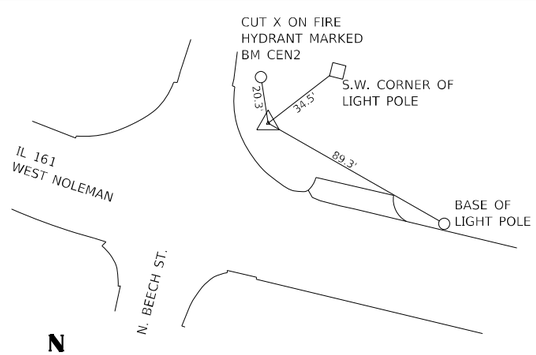

CONTROL POINT NO. 2

CUT X IN CONCRETE
N: 21564.3729
E: 5575.2676
EL: 496.44
IL 161S STA. 42+86.49
OFFSET 48.25' LT

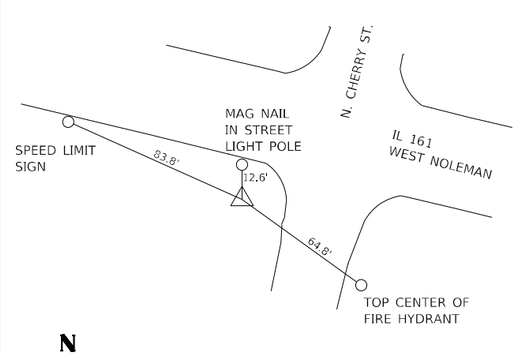

CONTROL POINT NO. 3

IRON PIN W/ IDOT CAP
N: 21395.6261
E: 5908.4799
EL: 495.96
IL 161S STA. 46+49.83
OFFSET 38.26' RT

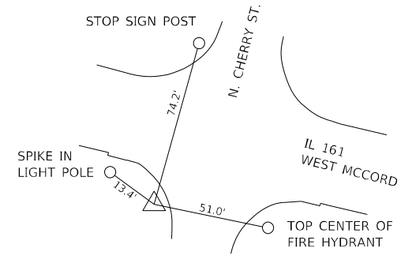

CONTROL POINT NO. 4

IRON PIN W/ IDOT CAP
N: 21852.5636
E: 6030.5413
EL: 496.10
IL 161 STA. 245+55.60
OFFSET 35.54' RT

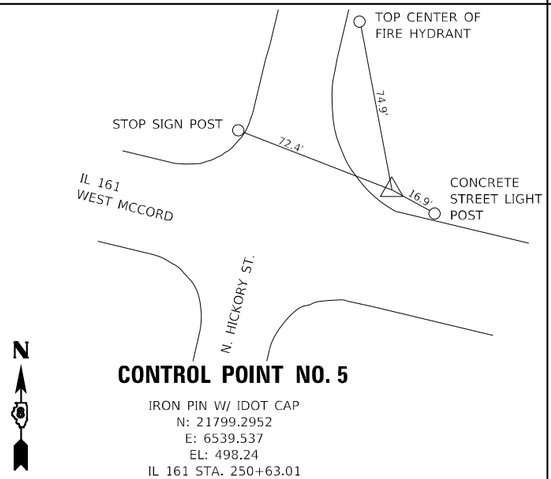

CONTROL POINT NO. 5

IRON PIN W/ IDOT CAP
N: 21799.2952
E: 6539.537
EL: 498.24
IL 161 STA. 250+63.01
OFFSET 31.20' LT

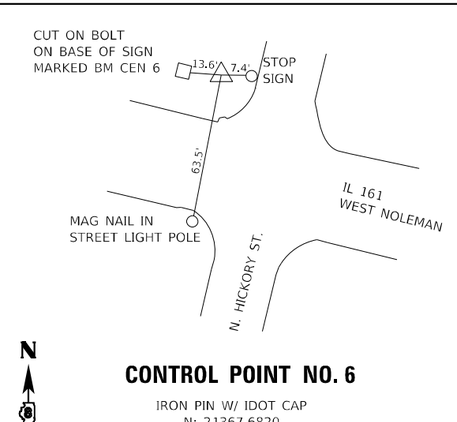

CONTROL POINT NO. 6

IRON PIN W/ IDOT CAP
N: 21367.6820
E: 6356.9889
EL: 494.81
IL 161S STA. 50+92.52
OFFSET 39.00' LT

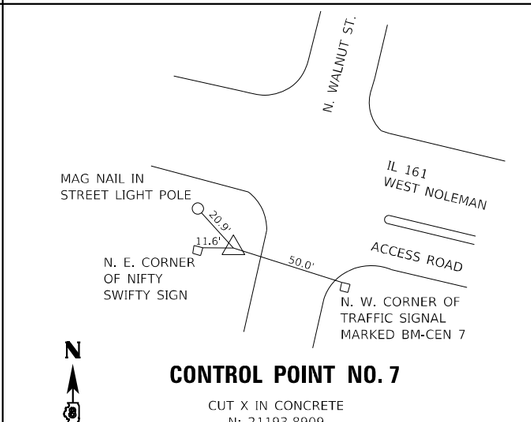

CONTROL POINT NO. 7

CUT X IN CONCRETE
N: 21193.8909
E: 6754.5932
EL: 494.58
IL 161S STA. 55+19.08
OFFSET 47.50' RT

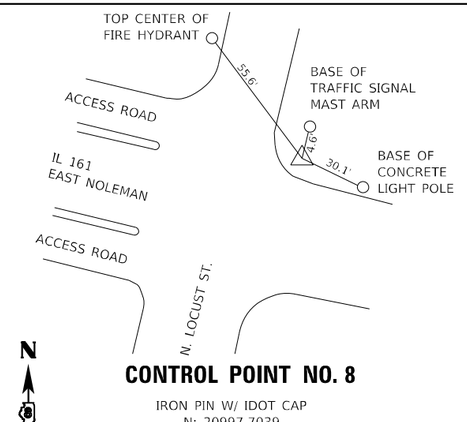

CONTROL POINT NO. 8

IRON PIN W/ IDOT CAP
N: 20997.7039
E: 7886.9223
EL: 492.27
IL 161S STA. 66+66.12
OFFSET 29.28' LT

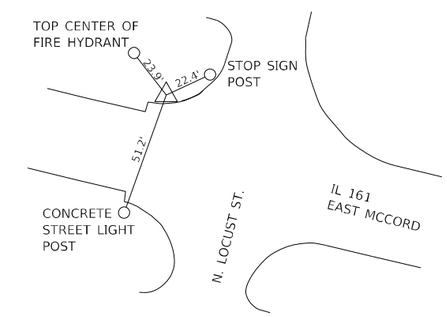

CONTROL POINT NO. 9

IRON PIN W/ IDOT CAP
N: 21460.6803
E: 7930.9084
EL: 496.95
IL 161 STA. 264+94.98
OFFSET 25.95' LT

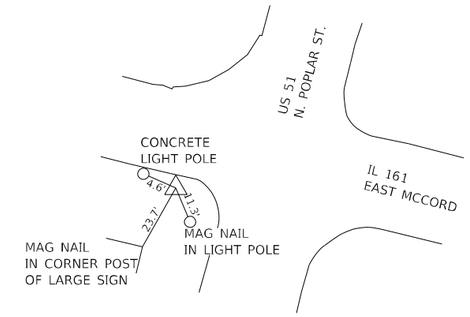

CONTROL POINT NO. 10

IRON PIN W/ IDOT CAP
N: 21312.6559
E: 8334.6642
EL: 494.44
IL 161 STA. 269+22.11
OFFSET 23.97' RT

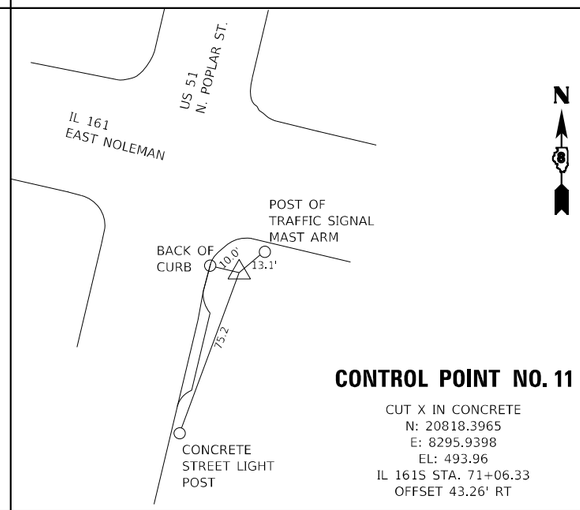

CONTROL POINT NO. 11

CUT X IN CONCRETE
N: 20818.3965
E: 8295.9398
EL: 493.96
IL 161S STA. 71+06.33
OFFSET 43.26' RT

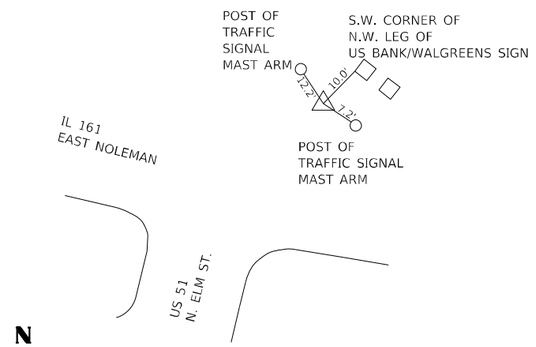

CONTROL POINT NO. 12

IRON PIN W/ IDOT CAP
N: 20796.0399
E: 8735.3841
EL: 494.31
IL 161S STA. 75+38.90
OFFSET 37.34' LT

MODEL: Default
FILE NAME: \\Server19\projects\s41704\03 T. 161 ADA D8761293\Civil\Design\Prelim\Plansheets\26-D8761293-Int-Control Points.dgn

EFK•Moen
Civil Engineering Design

USER NAME = JBerggren	DESIGNED - SJF	REVISED -	
	DRAWN - SJF	REVISED -	
PLOT SCALE = 100.0000 ' / in.	CHECKED - SLD	REVISED -	
PLOT DATE = 6/15/2022	DATE - 6/15/2022	REVISED -	

STATE OF ILLINOIS
DEPARTMENT OF TRANSPORTATION

CONTROL POINTS

SCALE: NO SCALE | SHEET 1 OF 3 SHEETS | STA. | TO STA.

F.A.P. RTE.	SECTION	COUNTY	TOTAL SHEETS	SHEET NO.
805	(7Z-2, 8Z-2)SW-1	MARION	100	20
		CONTRACT NO. 76L29		
	ILLINOIS FED. AID PROJECT			

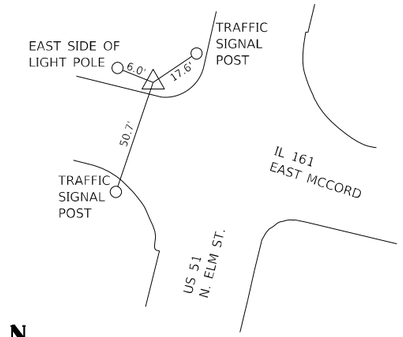

N

CONTROL POINT NO. 13

IRON PIN W/ IDOT CAP
N: 21257.9574
E: 8766.3903
EL: 494.78
IL 161 STA. 273+54.70
OFFSET 23.38' LT

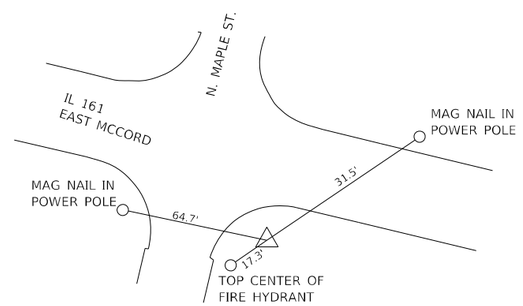

N

CONTROL POINT NO. 14

IRON PIN W/ IDOT CAP
N: 21082.8859
E: 9246.9279
EL: 495.48
IL 161 STA. 278+62.80
OFFSET 34.96' RT

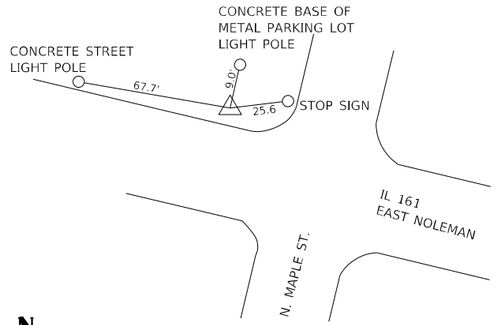

N

CONTROL POINT NO. 15

IRON PIN W/ IDOT CAP
N: 20704.7013
E: 9070.9554
EL: 495.31
IL 161S STA. 78+86.51
OFFSET 26.66' LT

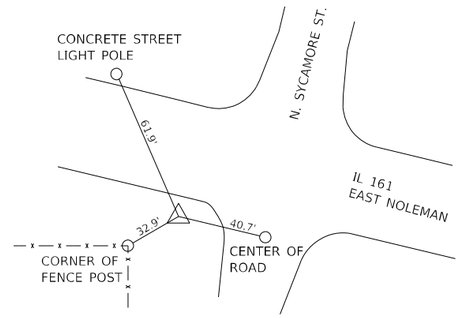

N

CONTROL POINT NO. 16

IRON PIN W/ IDOT CAP
N: 20553.1382
E: 9482.9430
EL: 496.84
IL 161S STA. 83+22.47
OFFSET 24.80' RT

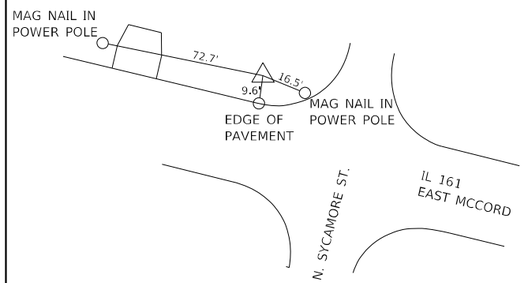

N

CONTROL POINT NO. 17

IRON PIN W/ IDOT CAP
N: 21062.2229
E: 9602.2088
EL: 496.31
IL 161 STA. 282+13.12
OFFSET 27.69' LT

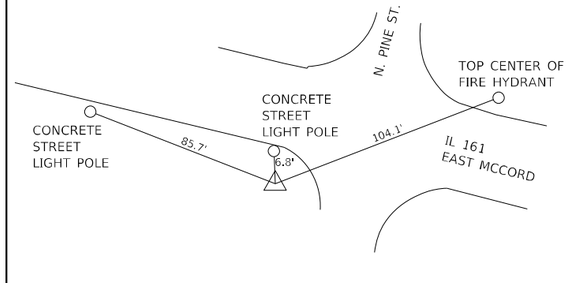

N

CONTROL POINT NO. 18

IRON PIN W/ IDOT CAP
N: 20904.7669
E: 10012.9372
EL: 498.74
IL 161 STA. 286+49.23
OFFSET 29.77' RT

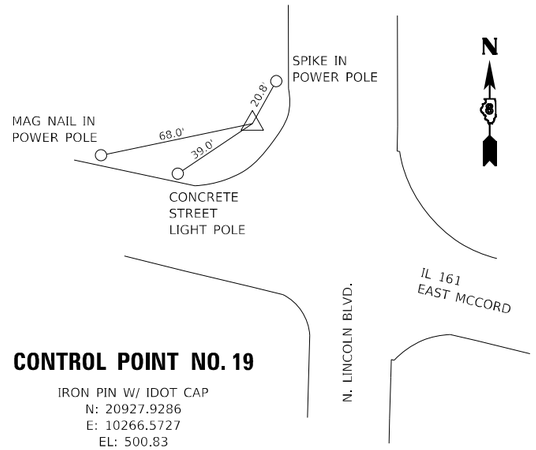

N

CONTROL POINT NO. 19

IRON PIN W/ IDOT CAP
N: 20927.9286
E: 10266.5727
EL: 500.83
IL 161 STA. 288+90.50
OFFSET 51.82' LT

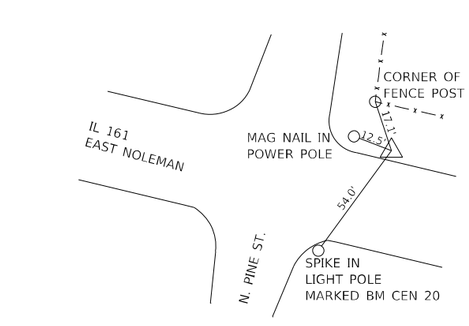

N

CONTROL POINT NO. 20

IRON PIN W/ IDOT CAP
N: 20479.8849
E: 9998.7220
EL: 499.96
IL 161S STA. 88+41.13
OFFSET 24.07' LT

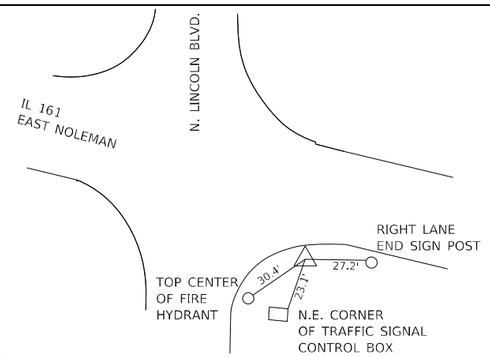

N

CONTROL POINT NO. 21

IRON PIN W/ IDOT CAP
N: 20339.3252
E: 10347.7928
EL: 500.38
IL 161S STA. 92+13.44
OFFSET 31.23' RT

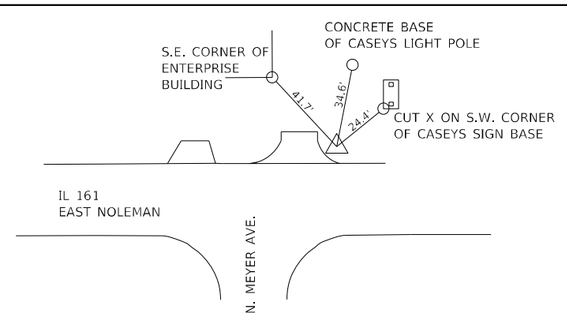

N

CONTROL POINT NO. 22

IRON PIN W/ IDOT CAP
N: 20311.5585
E: 11136.0856
EL: 502.95
IL 161S STA. 100+02.15
OFFSET 23.21' LT

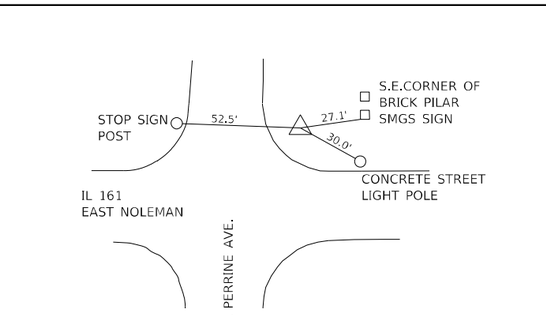

N

CONTROL POINT NO. 23

IRON PIN W/ IDOT CAP
N: 20324.5387
E: 11850.7747
EL: 502.58
IL 161S STA. 107+16.87
OFFSET 34.20' LT

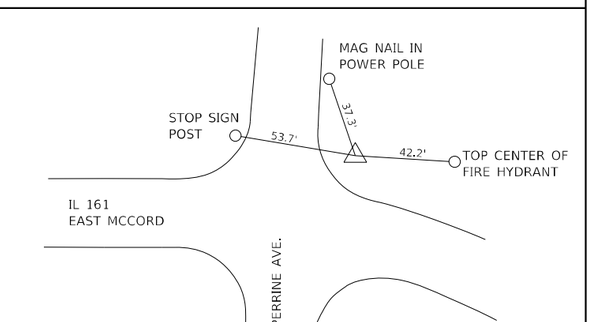

N

CONTROL POINT NO. 24

IRON PIN W/ IDOT CAP
N: 20654.0030
E: 11856.6489
EL: 501.05
IL 161 STA. 305+13.48
OFFSET 32.90' LT

MODEL: Default
FILE NAME: \\Server19\projects\sd\17041\03 - I 161 ADA D878\29\DGN\Design\Prelim\Plansheets\21-D878129-sht-Control Points2.dgn

EFK•Moen
Civil Engineering Design

USER NAME = JBerggren	DESIGNED - SJF	REVISED -
	DRAWN - SJF	REVISED -
PLOT SCALE = 100.0000 ' / in.	CHECKED - SLD	REVISED -
PLOT DATE = 6/15/2022	DATE - 6/15/2022	REVISED -

STATE OF ILLINOIS
DEPARTMENT OF TRANSPORTATION

CONTROL POINTS

SCALE: NO SCALE | SHEET 2 OF 3 SHEETS | STA. | TO STA.

F.A.P. RTE.	SECTION	COUNTY	TOTAL SHEETS	SHEET NO.
805	(7Z-2, 8Z-2)SW-1	MARION	100	21
		CONTRACT NO. 76L29		
	ILLINOIS	FED. AID PROJECT		

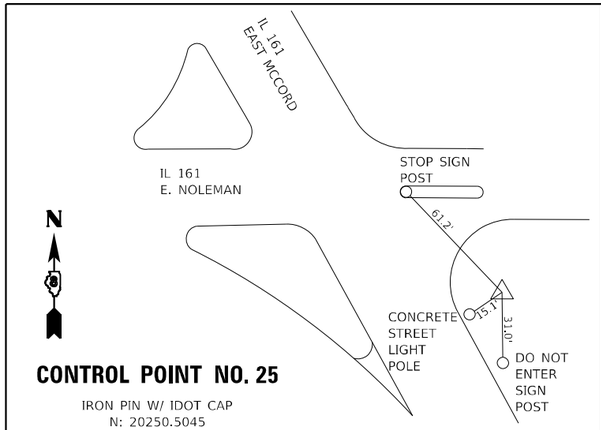

CONTROL POINT NO. 25

IRON PIN W/ IDOT CAP
N: 20250.5045
E: 12219.1245
EL: 501.91
IL 161 STA. 310+47.30
OFFSET 40.91' LT

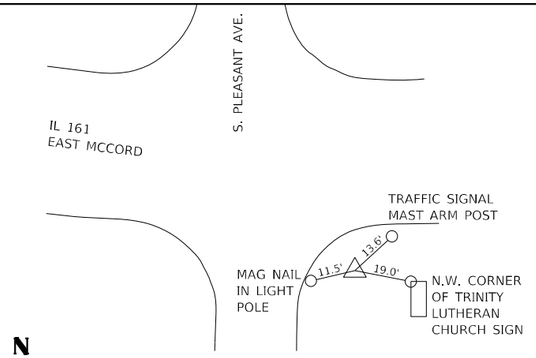

CONTROL POINT NO. 26

IRON PIN W/ IDOT CAP
N: 19559.604
E: 12985.9696
EL: 505.60
IL 161 STA. 321+33.10
OFFSET 53.84' RT

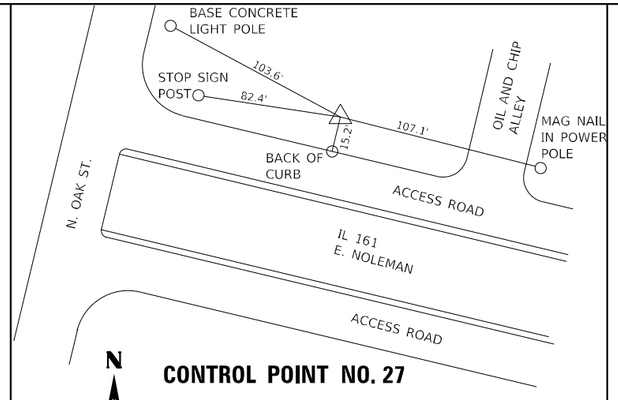

CONTROL POINT NO. 27

IRON PIN W/ IDOT CAP
N: 21104.1603
E: 7571.5153
EL: 0.00
IL 161 STA. 63+35.13
OFFSET 55.49' LT

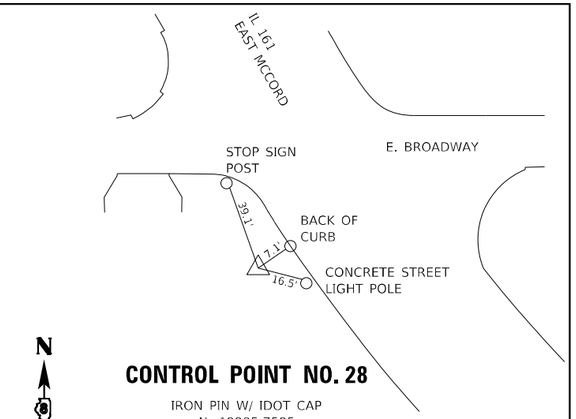

CONTROL POINT NO. 28

IRON PIN W/ IDOT CAP
N: 19905.7595
E: 12322.7427
EL: 503.30
IL 161 STA. 313+95.94
OFFSET 37.41' RT

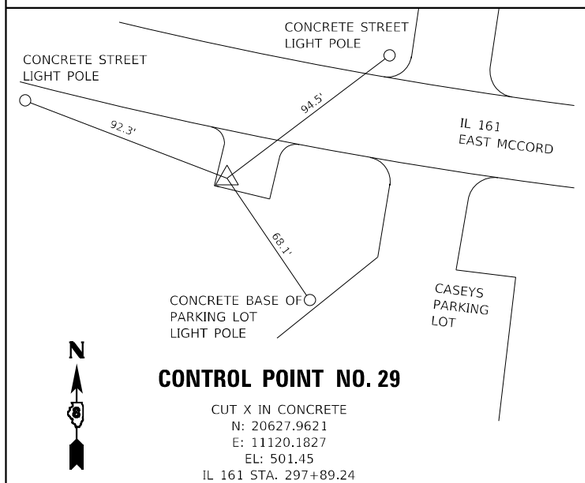

CONTROL POINT NO. 29

CUT X IN CONCRETE
N: 20627.9621
E: 11120.1827
EL: 501.45
IL 161 STA. 297+89.24
OFFSET 41.97' RT

MODEL: Default
FILE NAME: \\Server19\projects\ss4\17041.03 T- 161 ADA D876L29\OGNDesign\Prelim\PltSheets\22-D876L29-pht-Control Points3.dgn

EFK•Moen Civil Engineering Design	USER NAME = JBerggren	DESIGNED - SJF	REVISED -	STATE OF ILLINOIS DEPARTMENT OF TRANSPORTATION	CONTROL POINTS
		DRAWN - SJF	REVISED -		
	PLOT SCALE = 100.0000 ' / in.	CHECKED - SLD	REVISED -		SCALE: NO SCALE | SHEET 3 OF 3 SHEETS | STA. | TO STA.
	PLOT DATE = 6/15/2022	DATE - 6/15/2022	REVISED -		

F.A.P. RTE.	SECTION	COUNTY	TOTAL SHEETS	SHEET NO.
805	(7Z-2, 8Z-2)SW-1	MARION	100	22
		CONTRACT NO. 76L29		
	ILLINOIS FED. AID PROJECT			

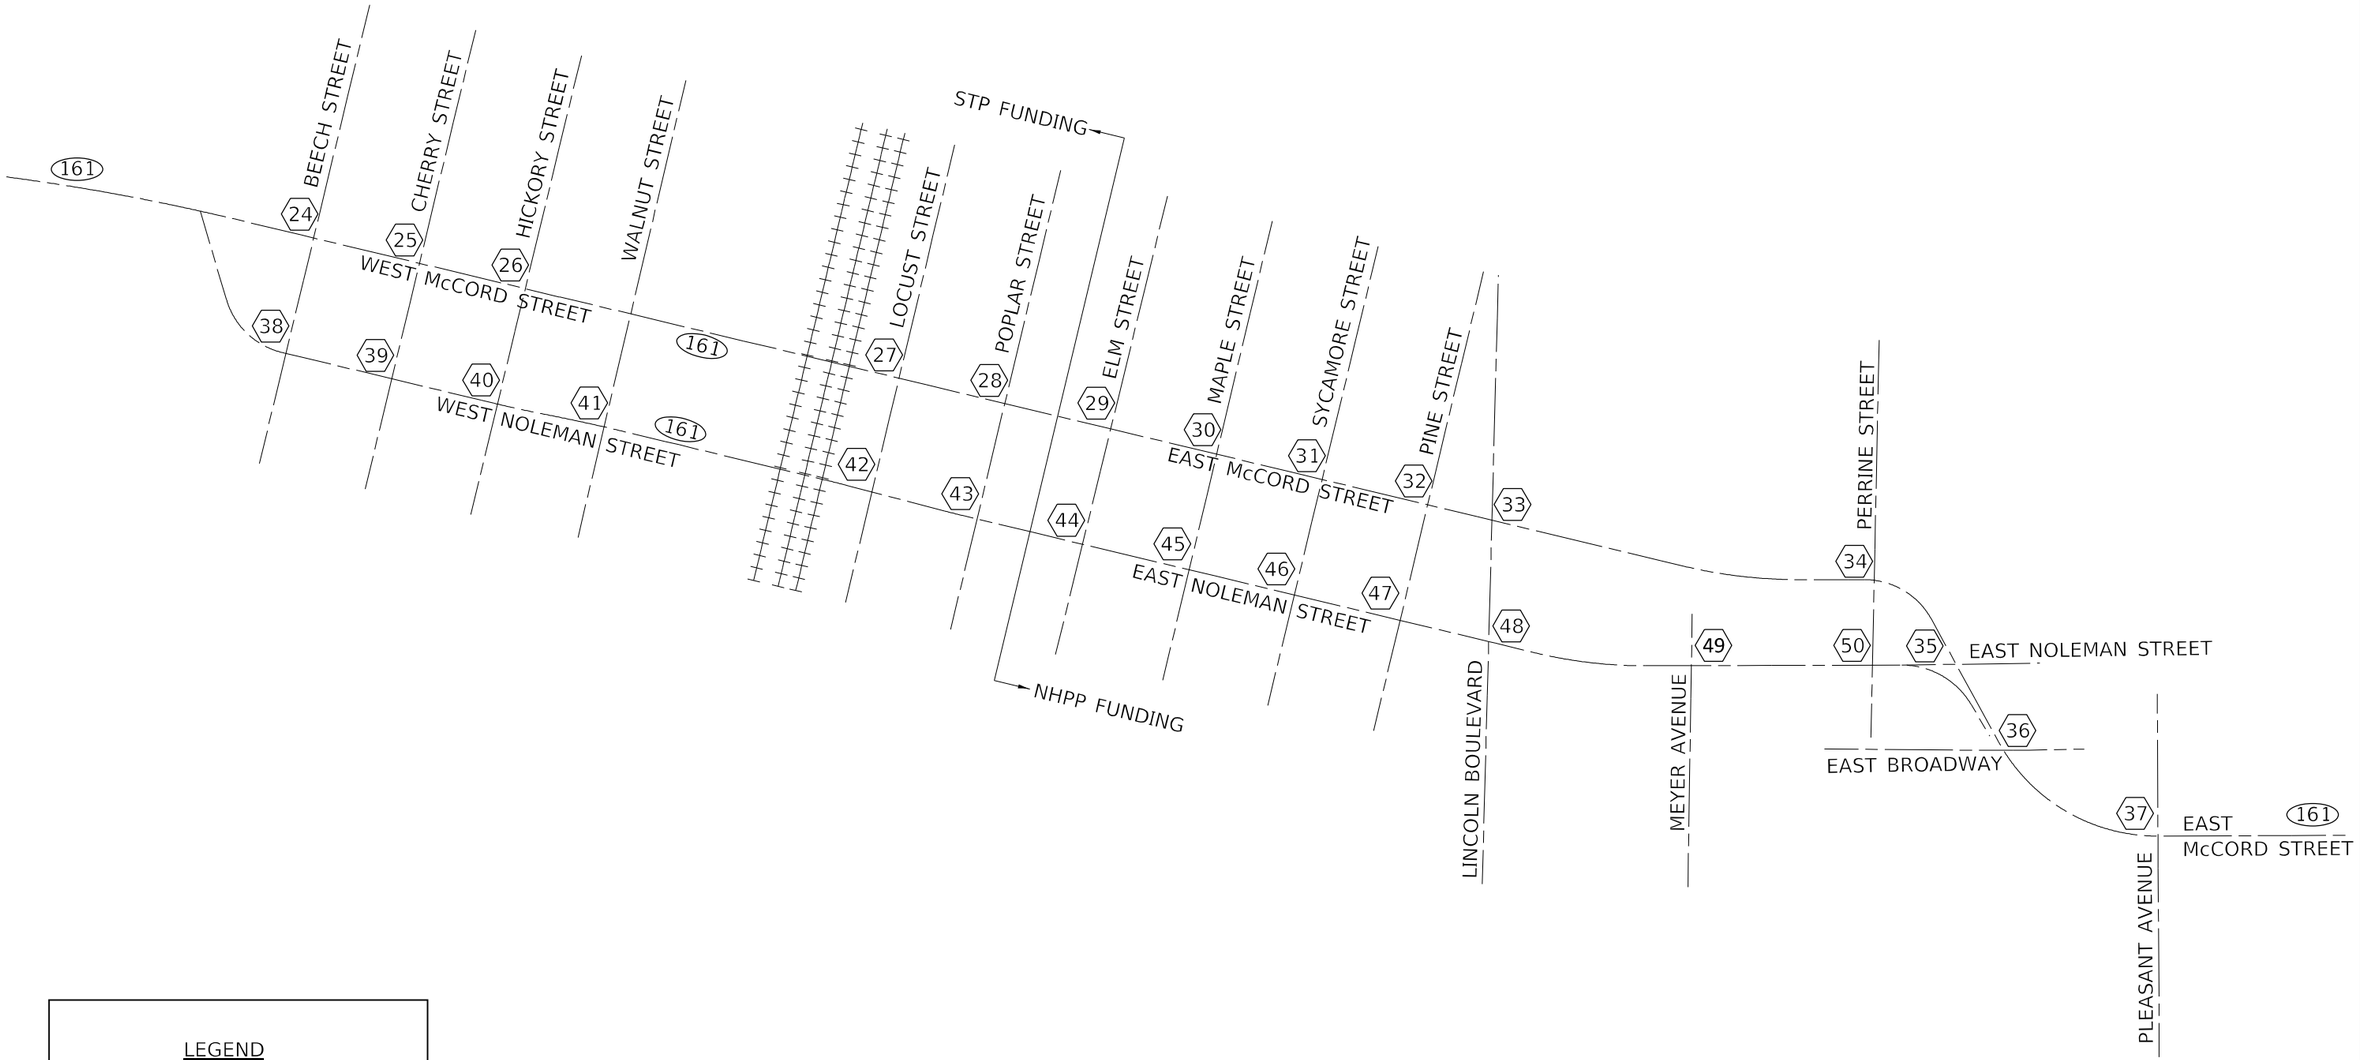

LEGEND

⬡ WORK LOCATION SHEET NUMBERS

MODEL: Default
FILE NAME: Z:\17041.03 IL 161 ADA 08761.29\DGN\Design\Preliminary\Plansheets\03-08761.29-sht-special1.dgn

EFK•Moen Civil Engineering Design	USER NAME = sfurrow	DESIGNED - SJF	REVISED -	**STATE OF ILLINOIS DEPARTMENT OF TRANSPORTATION**	**WORK AREA LOCATIONS**
		DRAWN - SJF	REVISED -		
	PLOT SCALE = 600.0000 ' / in.	CHECKED - SLD	REVISED -		SCALE: 1" 300' | SHEET 1 OF 1 SHEETS | STA. | TO STA.
	PLOT DATE = 7/28/2022	DATE - 7/28/2022	REVISED -		

F.A.P. RTE.	SECTION	COUNTY	TOTAL SHEETS	SHEET NO.
805	(7Z-2, 8Z-2)SW-1	MARION	100	23
		CONTRACT NO. 76L29		
	ILLINOIS FED. AID PROJECT			

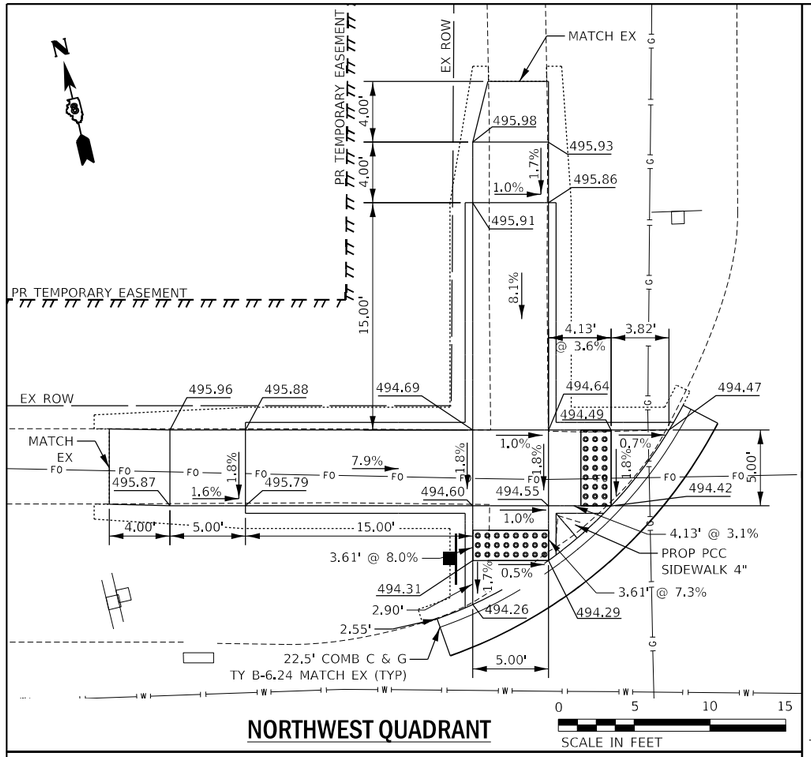

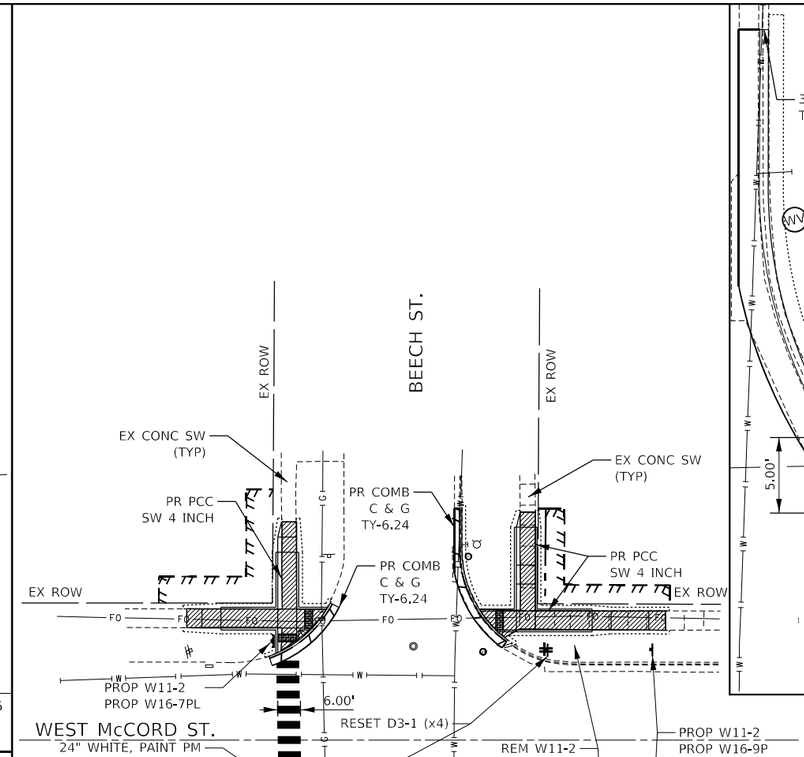

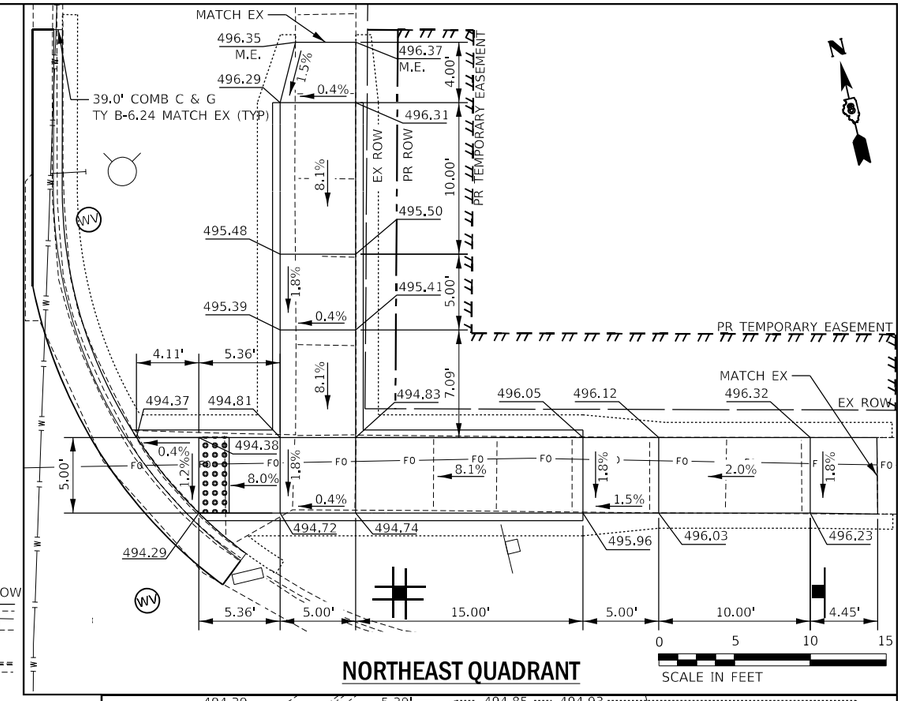

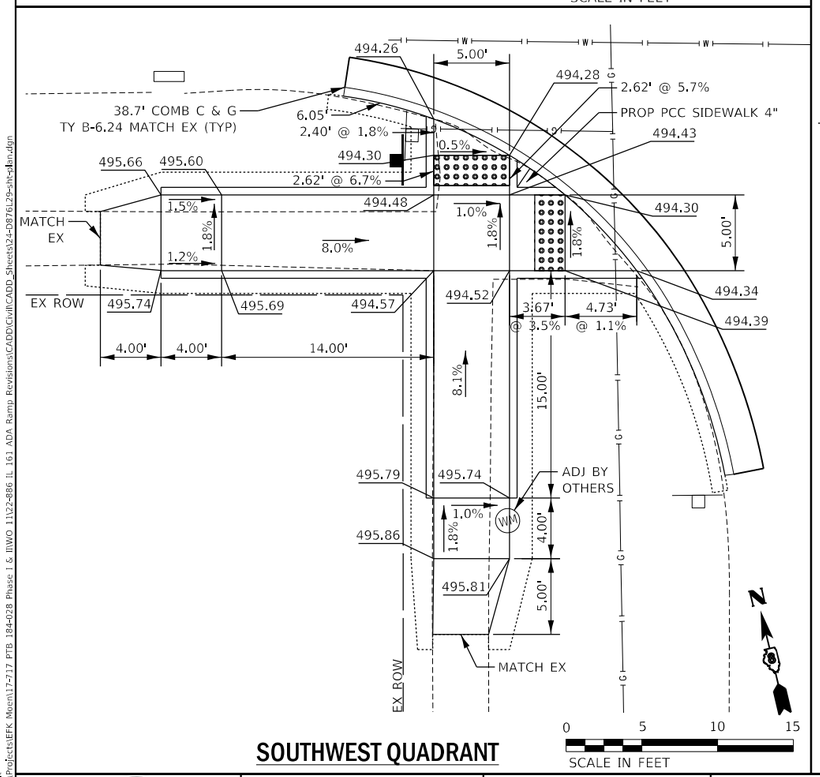

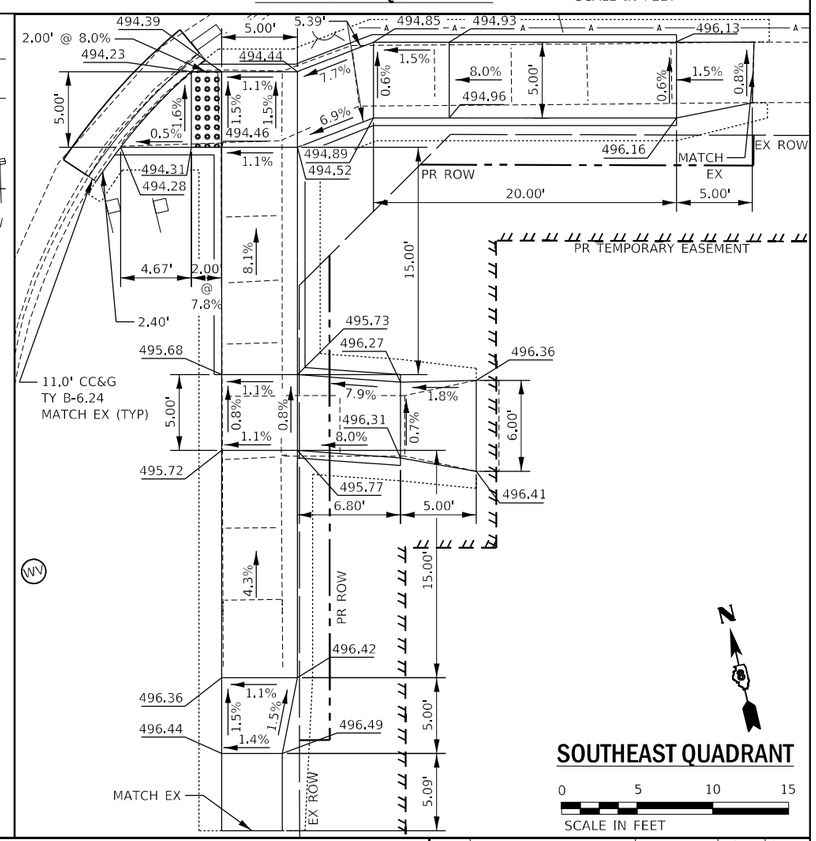

LEGEND

- DETECTABLE WARNINGS
- SIDEWALK REMOVAL
- CONC. CURB & GUTTER REMOVAL
- CONSTRUCTION LIMITS

MODEL: Default
FILE NAME: N:\Projects\EFK Mount\17-717 PTB 184-028 Phase I & II\WO 11\22-886 IL 161 ADA Ramp Revisions\CADD\Civil\CADD_Sheets\23-0876L29-sht-dan.dgn

ESI
Excellence, Service, Integrity
www.esi94.com

USER NAME = PSMIT	DESIGNED - JRD\MSK\SJF\MYS	REVISED - ESI - PS 1/31/2020
	DRAWN - MSK	REVISED -
PLOT SCALE = 20.0000 ' / in.	CHECKED - SLD	REVISED -
PLOT DATE = 6/14/2022	DATE - 6/14/2022	REVISED -

STATE OF ILLINOIS
DEPARTMENT OF TRANSPORTATION

FAP ROUTE 805 (IL ROUTE 161)
CURB RAMP DETAILS – BEECH

SCALE: | SHEET 1 OF 27 SHEETS | STA. | TO STA.

F.A.P. RTE.	SECTION	COUNTY	TOTAL SHEETS	SHEET NO.
805	(7Z-2, 8Z-2)SW-1	MARION	100	24
		CONTRACT NO. 76L29		
	ILLINOIS FED. AID PROJECT			

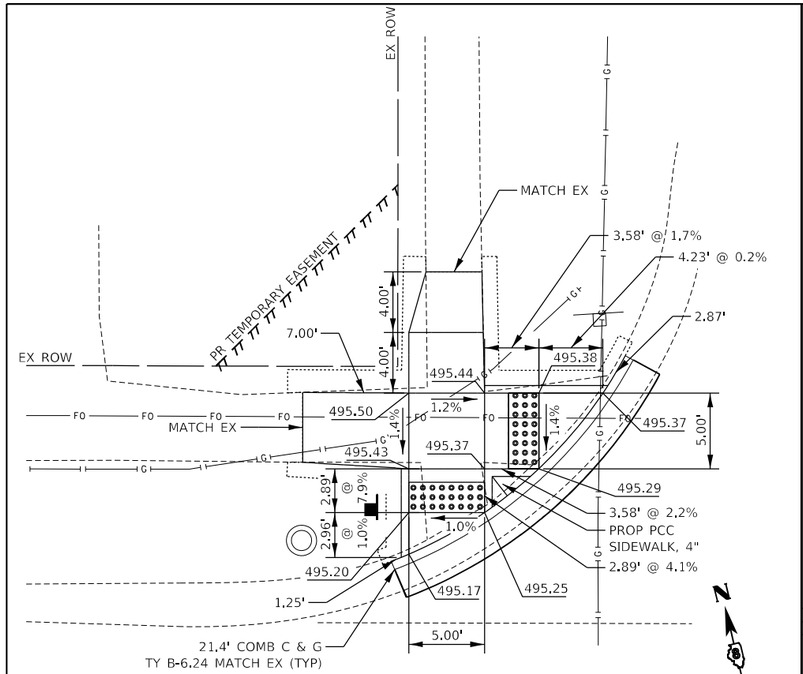

NORTHWEST QUADRANT

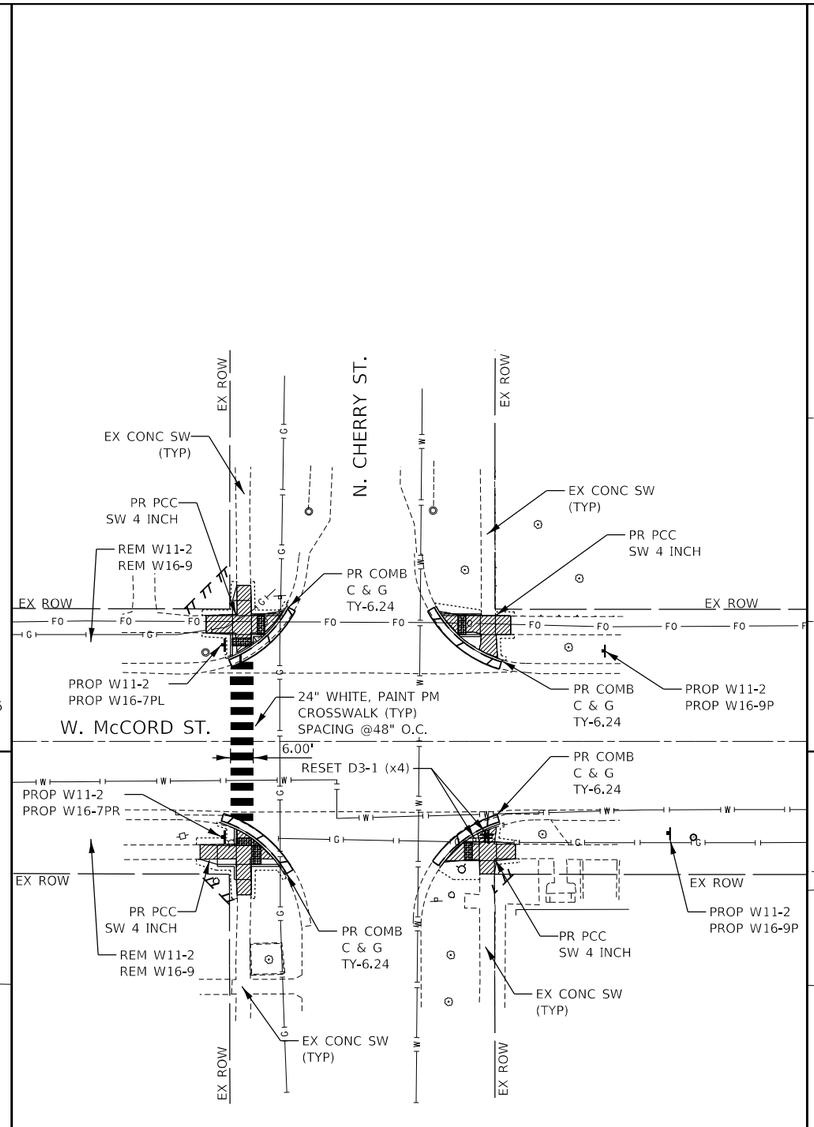

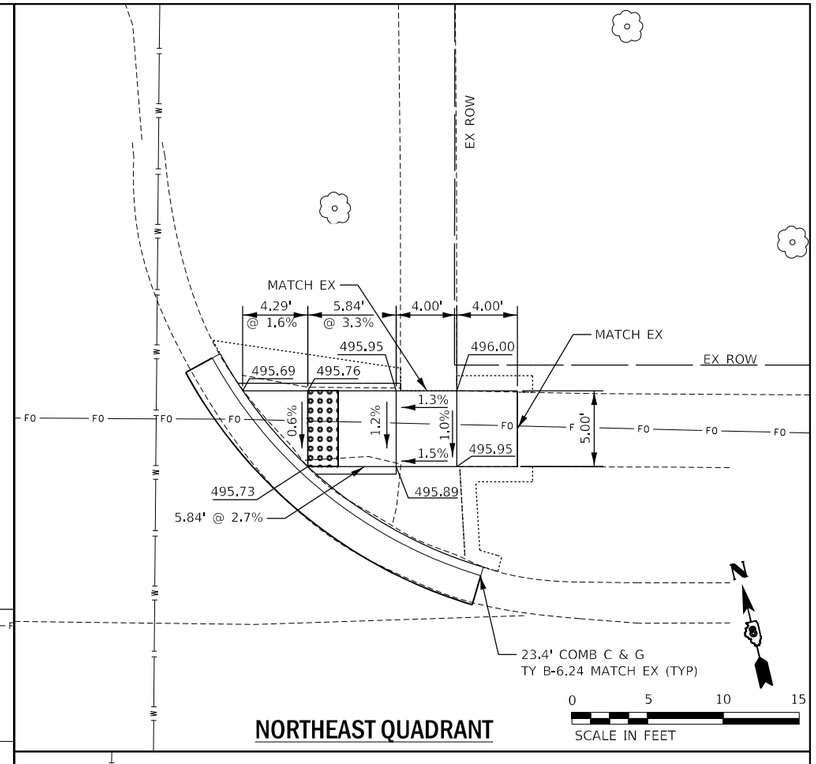

NORTHEAST QUADRANT

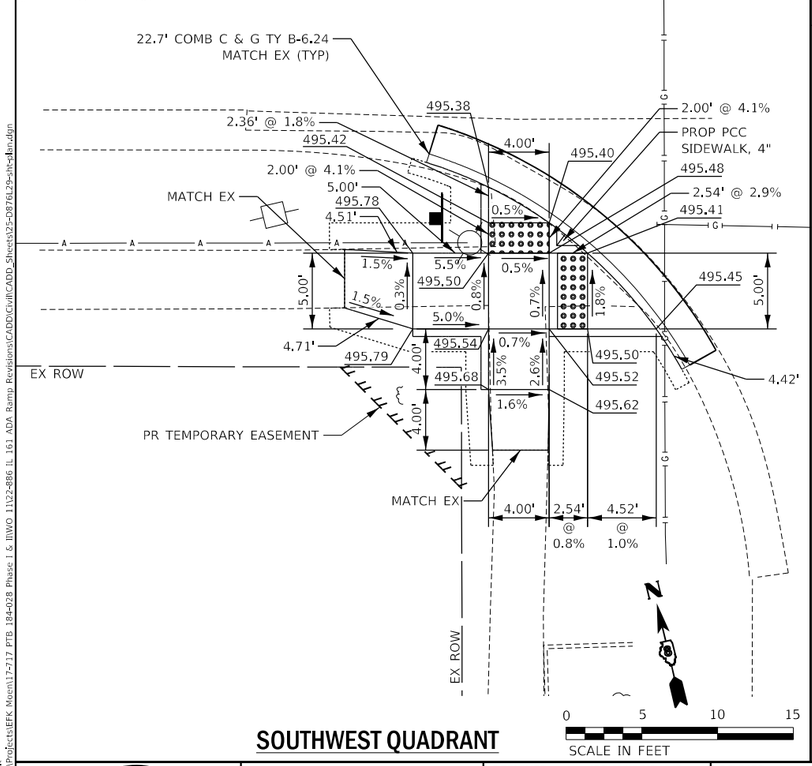

SOUTHWEST QUADRANT

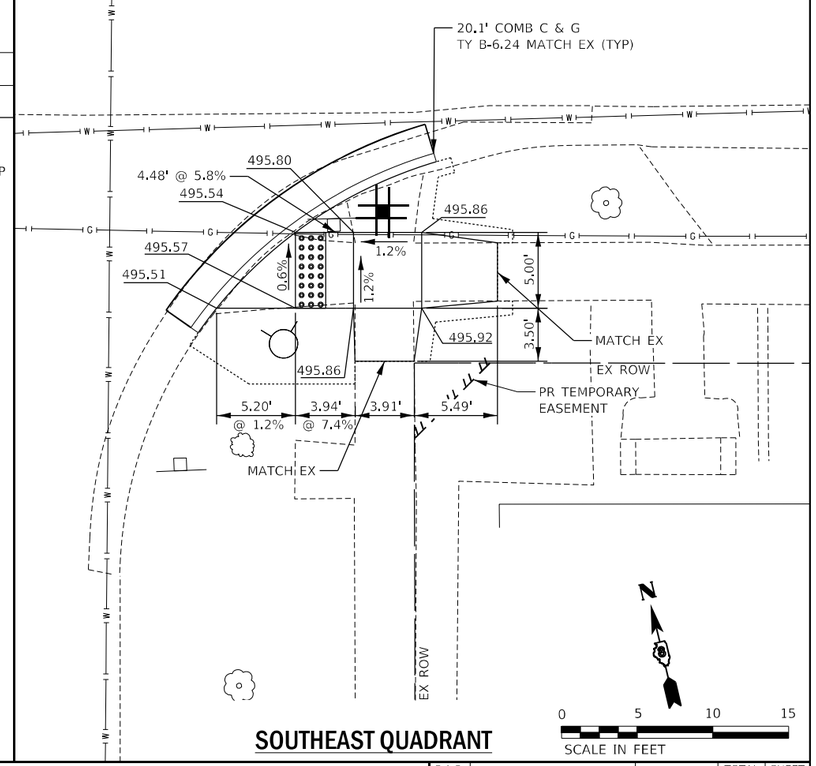

SOUTHEAST QUADRANT

LEGEND

- DETECTABLE WARNINGS
- SIDEWALK REMOVAL
- CONC. CURB & GUTTER REMOVAL
- CONSTRUCTION LIMITS

0 20 40 60
SCALE IN FEET

MODEL: Default
FILE NAME: N:\Projects\EEFK Moen\17-717 PTB 184-028 Phase I & II\WO 11\22-886 IL 161 ADA Ramp Revisions\CADD\CivR\CADD_Sheets\25-0976L29-sht-ssln.dgn

ESI
Excellence, Service, Integrity
www.esild.com

USER NAME = PSMIT	DESIGNED - JRD\MSK\SJF\MYS	REVISED - ESI - PS 1/31/2020
	DRAWN - MSK	REVISED -
PLOT SCALE = 20.0000 ' / in.	CHECKED - SLD	REVISED -
PLOT DATE = 6/14/2022	DATE - 6/14/2022	REVISED -

STATE OF ILLINOIS
DEPARTMENT OF TRANSPORTATION

FAP ROUTE 805 (IL ROUTE 161)
CURB RAMP DETAILS – CHERRY

SCALE: | SHEET 2 OF 27 SHEETS | STA. | TO STA.

F.A.P. RTE.	SECTION	COUNTY	TOTAL SHEETS	SHEET NO.
805	(7Z-2, 8Z-2)SW-1	MARION	100	25
		CONTRACT NO. 76L29		
	ILLINOIS	FED. AID PROJECT		

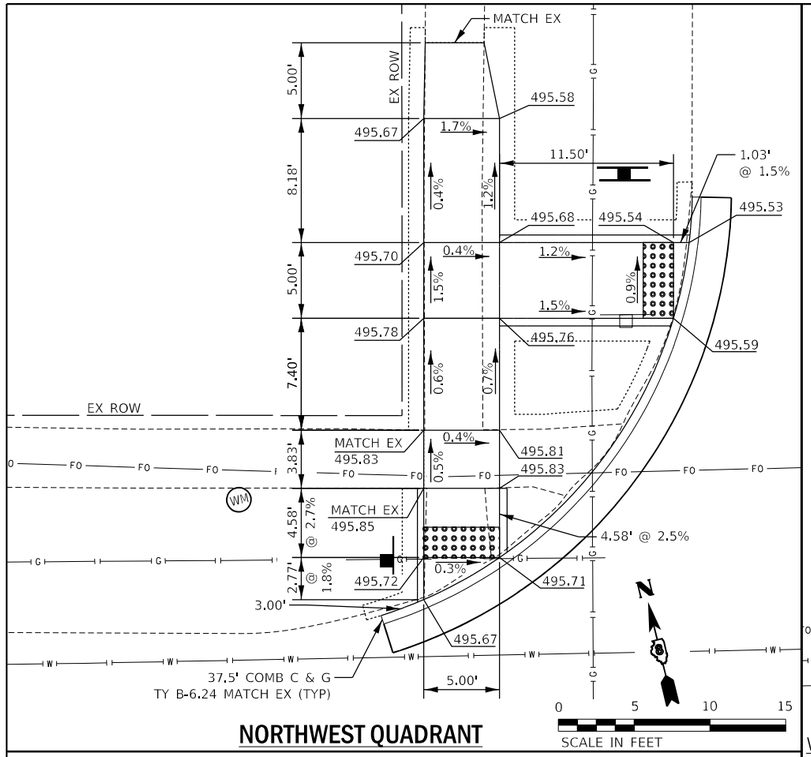

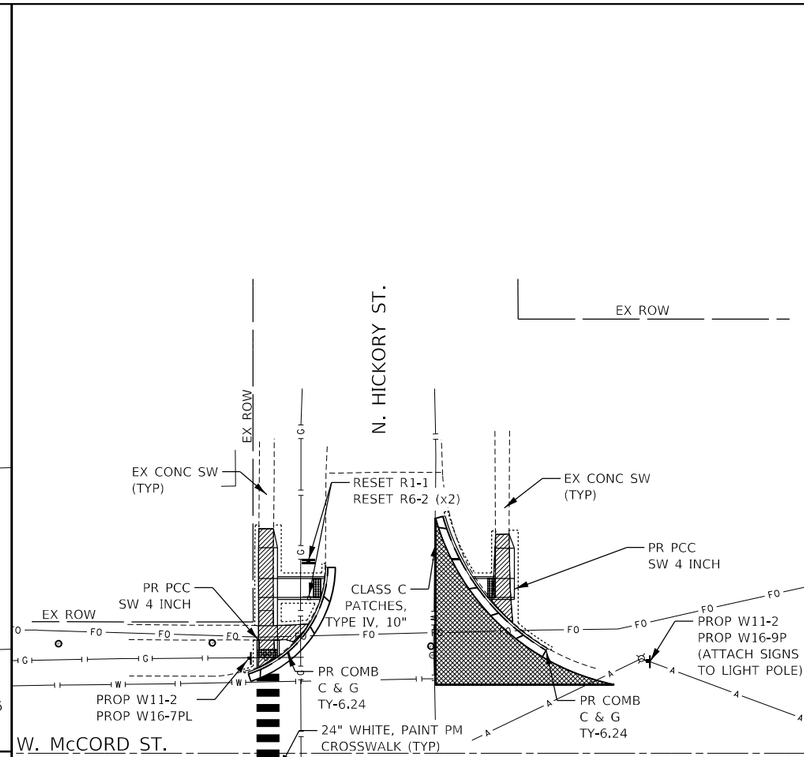

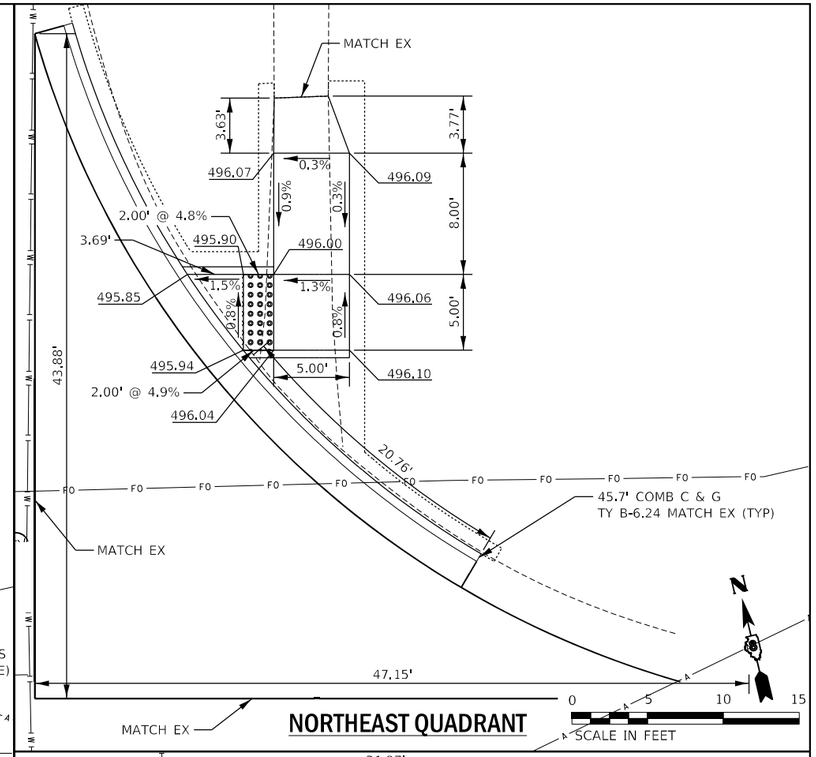

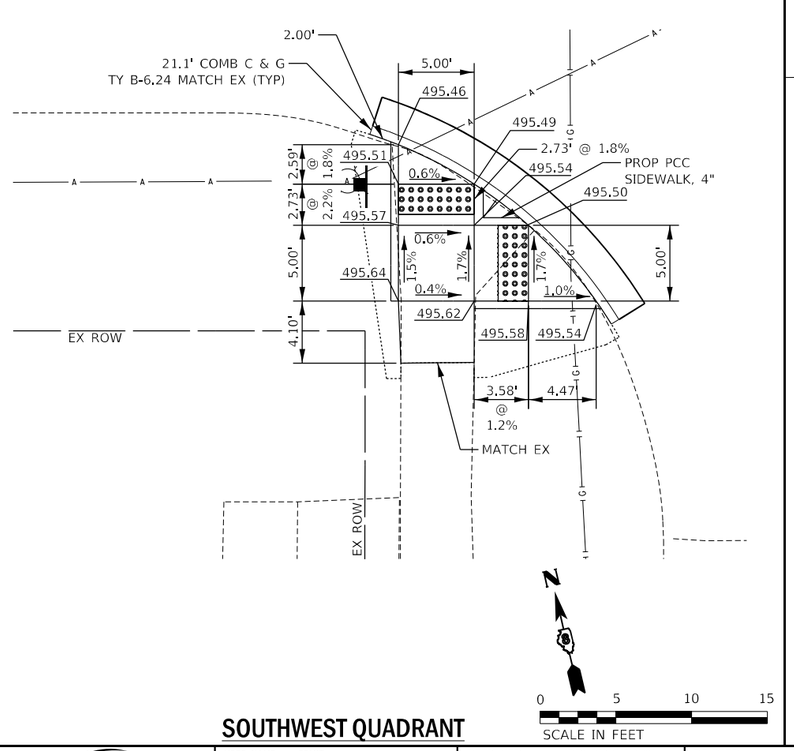

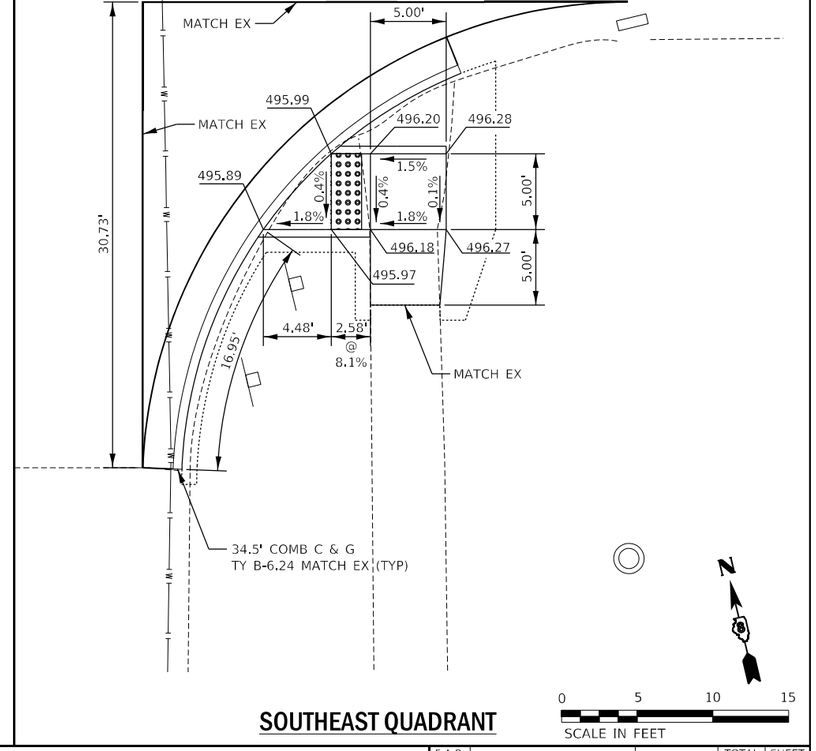

MODEL: Default
FILE NAME: N:\Projects\EFK Moore\17-717 PTB 184-028 Phase 1 & IIIWO 11\22-986 IL 161 ADA Ramp Revisions\CADD\Civil\CADD_Sheets\26-08761L29-sht-ldm.dgn

ESI
Excellence, Service, Integrity
www.esihl.com

USER NAME = PSMIT	DESIGNED - JRD\MSK\SJF\MYS	REVISED - ESI - PS 1/31/2020
	DRAWN - MSK	REVISED -
PLOT SCALE = 20.0000 ' / in.	CHECKED - SLD	REVISED -
PLOT DATE = 6/14/2022	DATE - 6/14/2022	REVISED -

STATE OF ILLINOIS
DEPARTMENT OF TRANSPORTATION

FAP ROUTE 805 (IL ROUTE 161)
CURB RAMP DETAILS – HICKORY

SCALE: | SHEET 3 OF 27 SHEETS | STA. | TO STA.

F.A.P. RTE.	SECTION	COUNTY	TOTAL SHEETS	SHEET NO.
805	(7Z-2, 8Z-2)SW-1	MARION	100	26
		CONTRACT NO. 76L29		
	ILLINOIS FED. AID PROJECT			

NORTHWEST QUADRANT

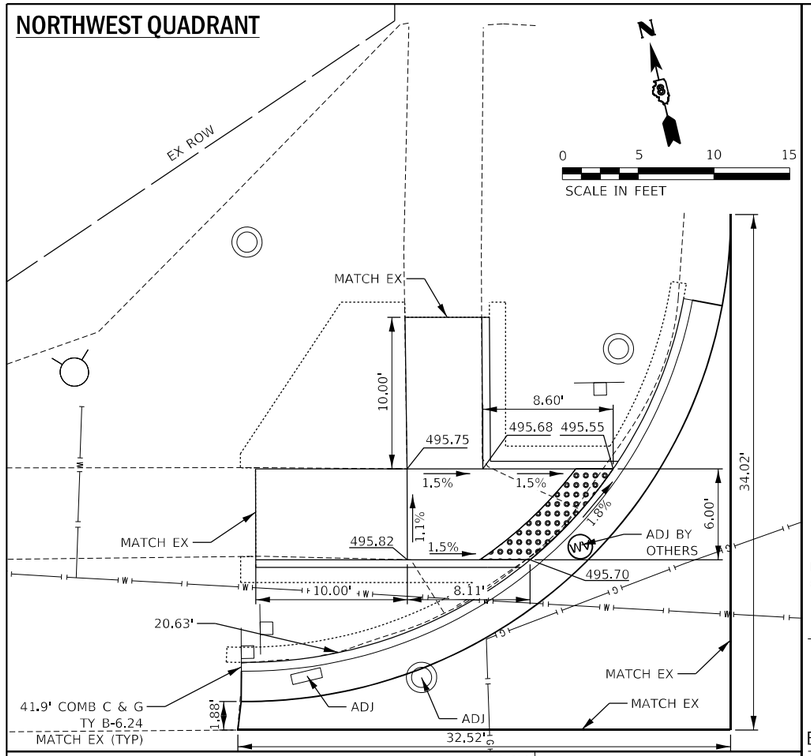

NORTHEAST QUADRANT

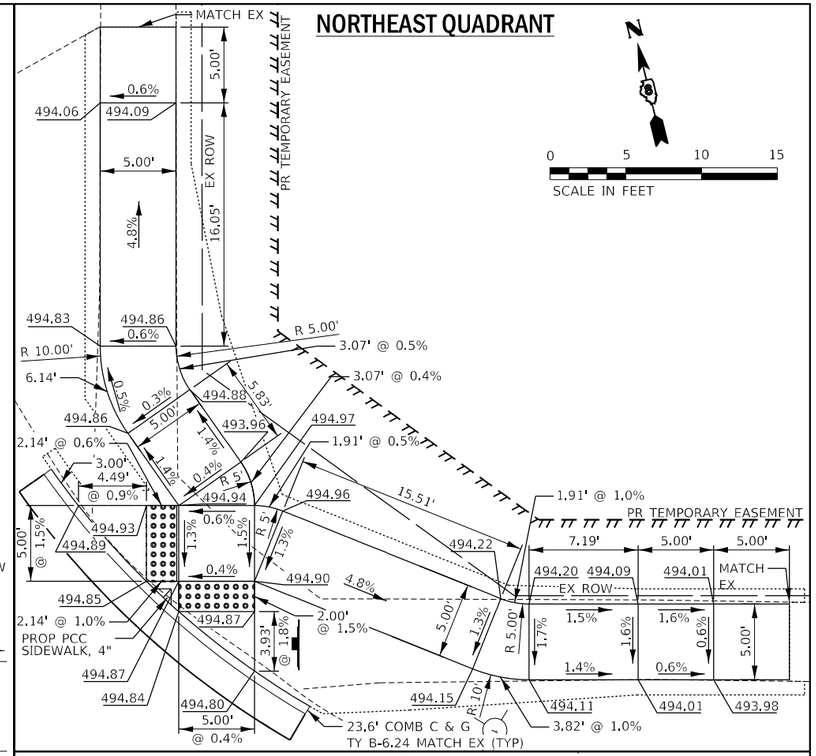

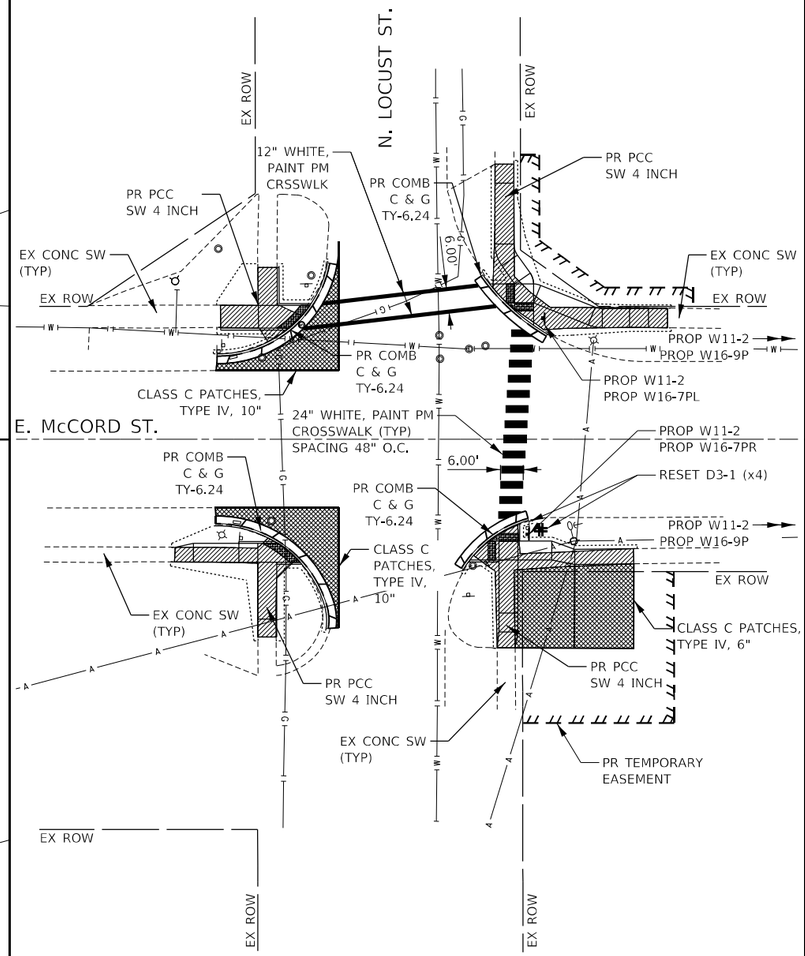

SOUTHWEST QUADRANT

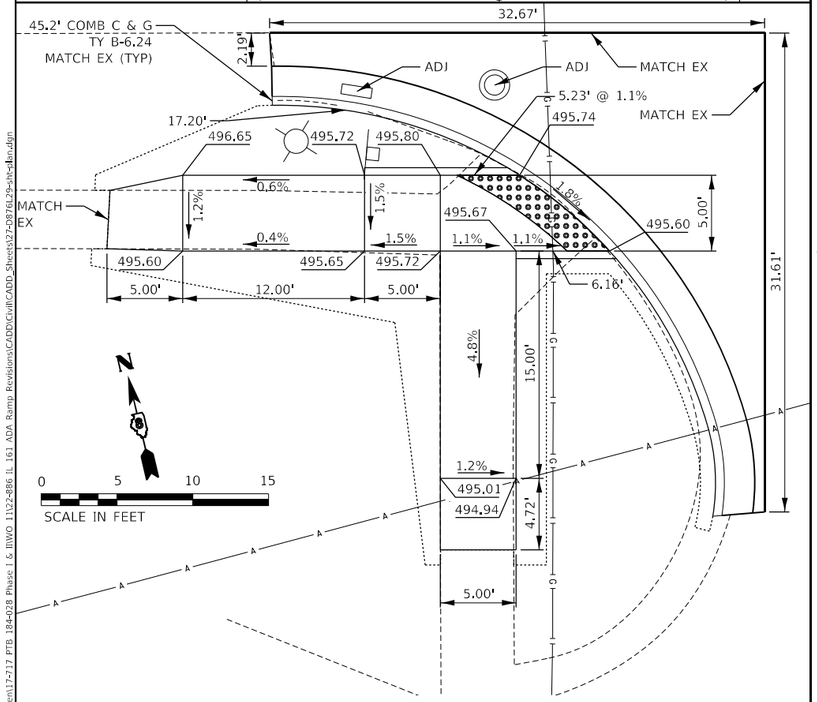

SOUTHEAST QUADRANT

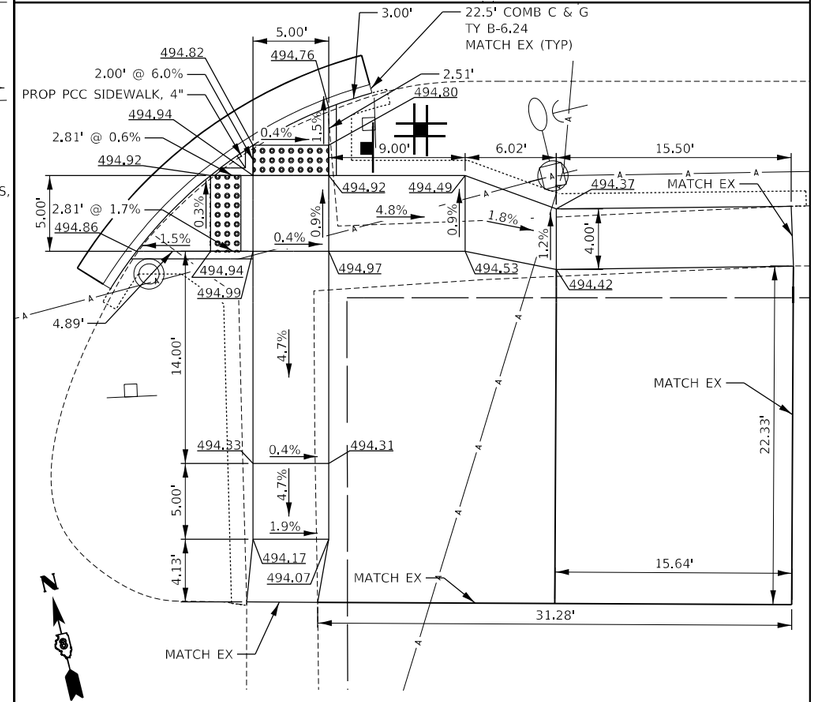

LEGEND

- DETECTABLE WARNINGS
- SIDEWALK REMOVAL
- CLASS C PATCHES
- CONC. CURB & GUTTER REMOVAL
- CONSTRUCTION LIMITS

0 20 40 60
SCALE IN FEET

MODEL: Default
FILE NAME: N:\Projects\EFK Moore\17-717 PTB 184-028 Phase I & II\IWO 11\27-886 IL 161 ADA Ramp Revisions\CADD\Civil\CADD_Sheets\27-D876L29-sht-4.dgn

ESI
Excellence, Service, Integrity
www.esibil.com

USER NAME = PSMIT	DESIGNED - JRD\MSK\SJF\MYS	REVISED - ESI - PS 1/31/2020
	DRAWN - MSK	REVISED -
PLOT SCALE = 20.0000 ' / in.	CHECKED - SLD	REVISED -
PLOT DATE = 6/14/2022	DATE - 6/14/2022	REVISED -

STATE OF ILLINOIS
DEPARTMENT OF TRANSPORTATION

FAP ROUTE 805 (IL ROUTE 161)
CURB RAMP DETAILS – LOCUST

SCALE: | SHEET 4 OF 27 SHEETS | STA. | TO STA.

F.A.P. RTE.	SECTION	COUNTY	TOTAL SHEETS	SHEET NO.
805	(7Z-2, 8Z-2)SW-1	MARION	100	27
		CONTRACT NO. 76L29		
	ILLINOIS FED. AID PROJECT			

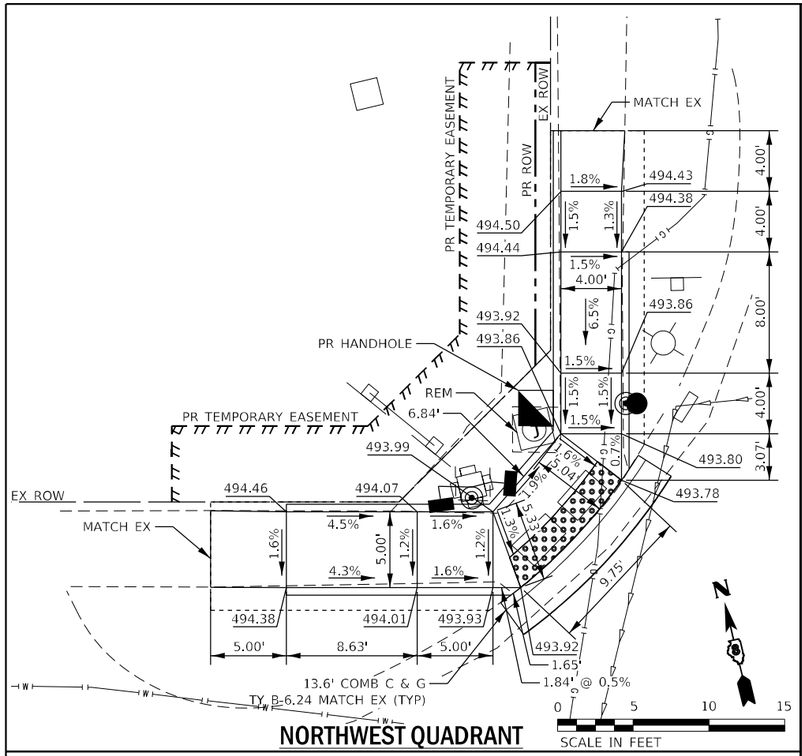

NORTHWEST QUADRANT

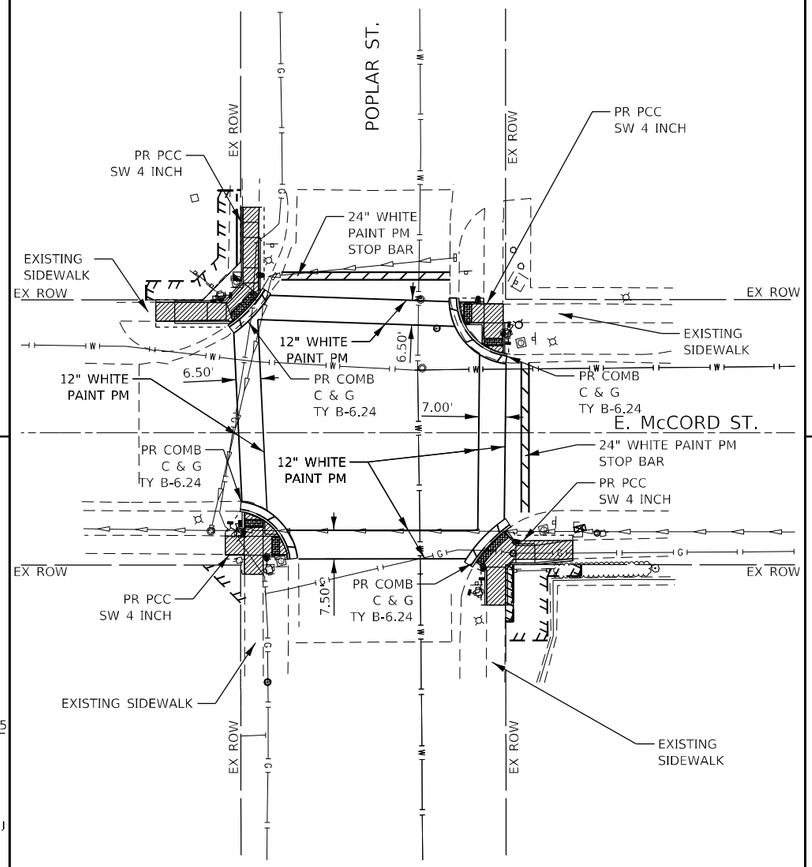

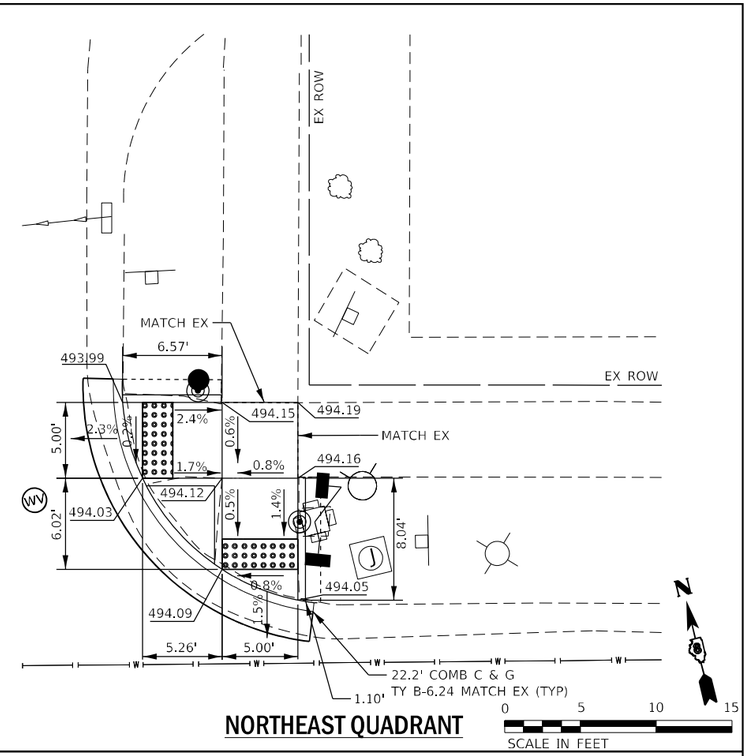

NORTHEAST QUADRANT

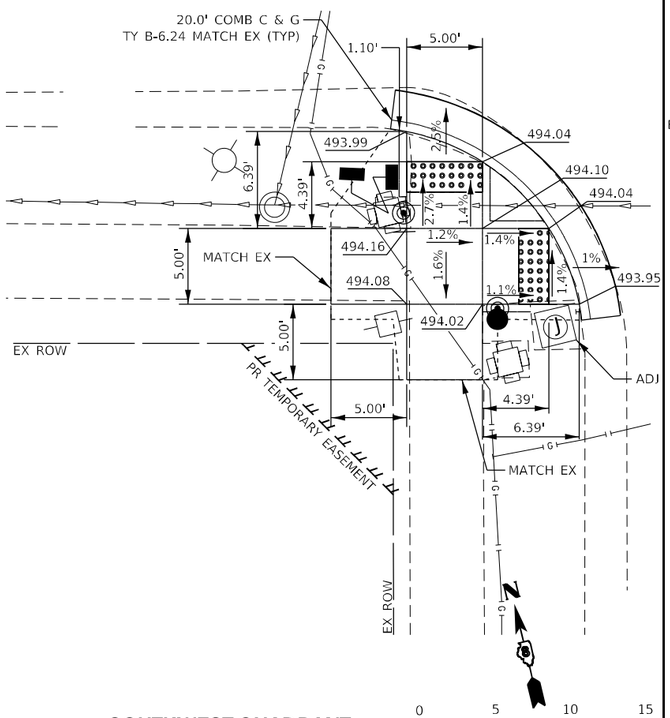

SOUTHWEST QUADRANT

LEGEND

- DETECTABLE WARNINGS
- SIDEWALK REMOVAL
- CONC. CURB & GUTTER REMOVAL
- CONSTRUCTION LIMITS

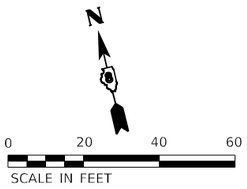

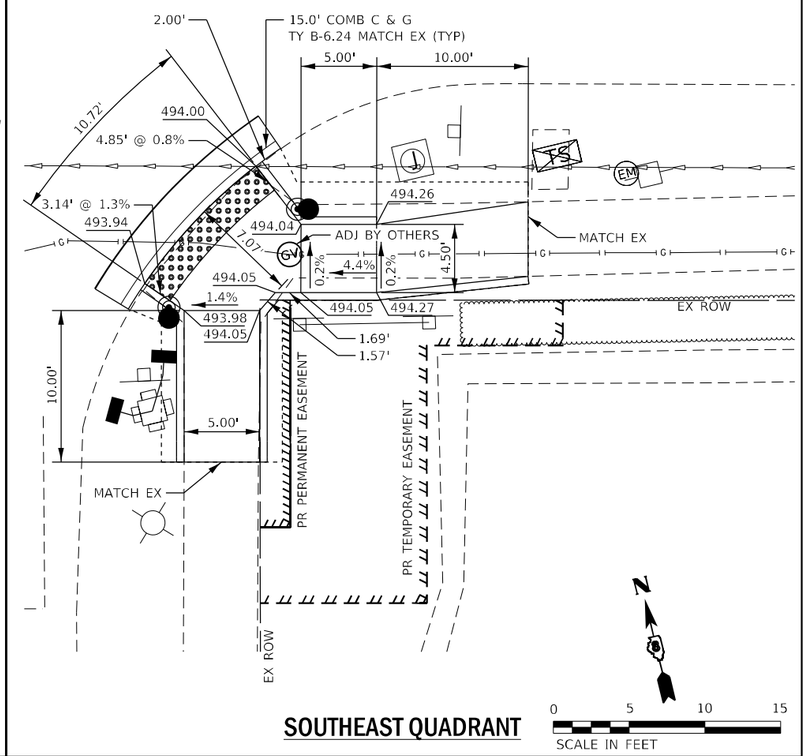

SOUTHEAST QUADRANT

MODEL: Default
FILE NAME: \\Server19\projects\s4\17041.03 T. 161 ADA D876L29\DGN\Design\Prelim\Plansheets\28-D876L29-curb-plan.dgn

EFK•Moen
Civil Engineering Design

USER NAME = JBerggren	DESIGNED - JRD\MSK\SJF\MYS	REVISED -	
	DRAWN - MSK	REVISED -	
PLOT SCALE = 40.0000 ' / in.	CHECKED - SLD	REVISED -	
PLOT DATE = 6/15/2022	DATE - 6/15/2022	REVISED -	

STATE OF ILLINOIS
DEPARTMENT OF TRANSPORTATION

FAP ROUTE 805 (IL ROUTE 161)
CURB RAMP DETAILS – POPLAR

SCALE: | SHEET 5 OF 27 SHEETS | STA. | TO STA.

F.A.P. RTE.	SECTION	COUNTY	TOTAL SHEETS	SHEET NO.
805	(7Z-2, 8Z-2)SW-1	MARION	100	28
		CONTRACT NO. 76L29		
	ILLINOIS FED. AID PROJECT			

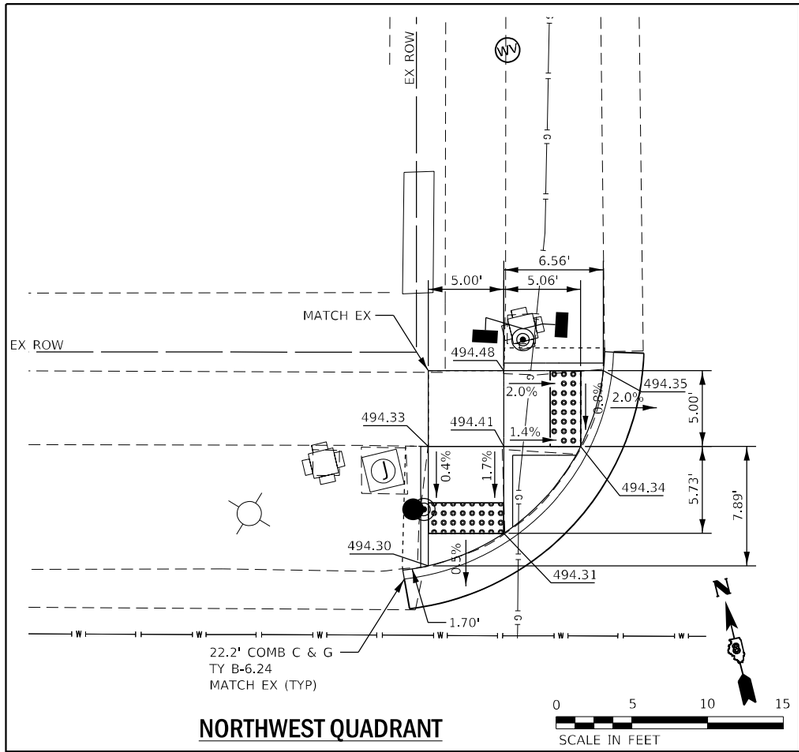

NORTHWEST QUADRANT

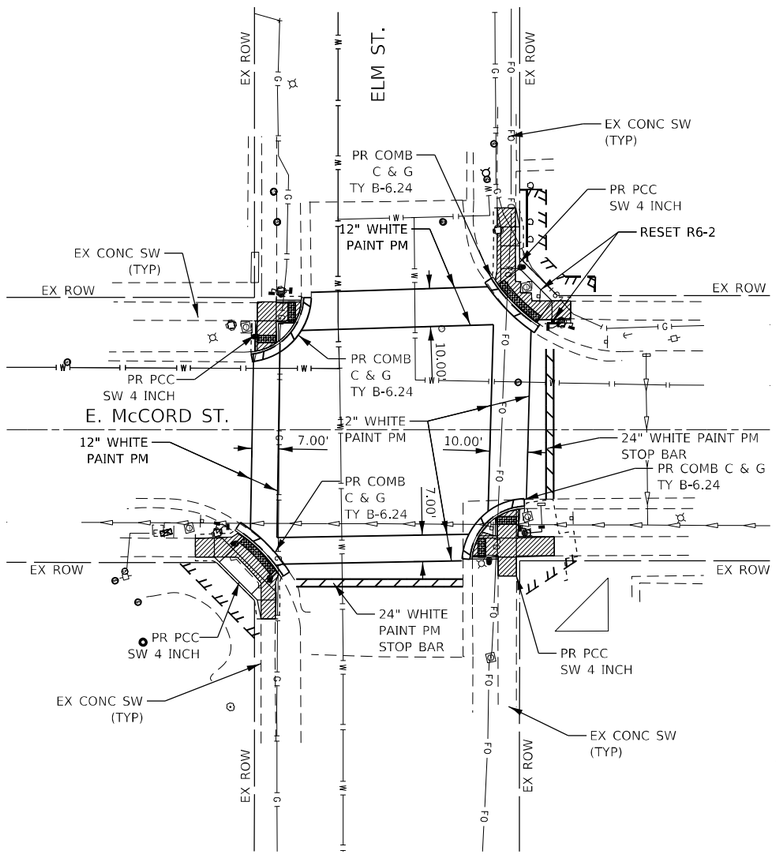

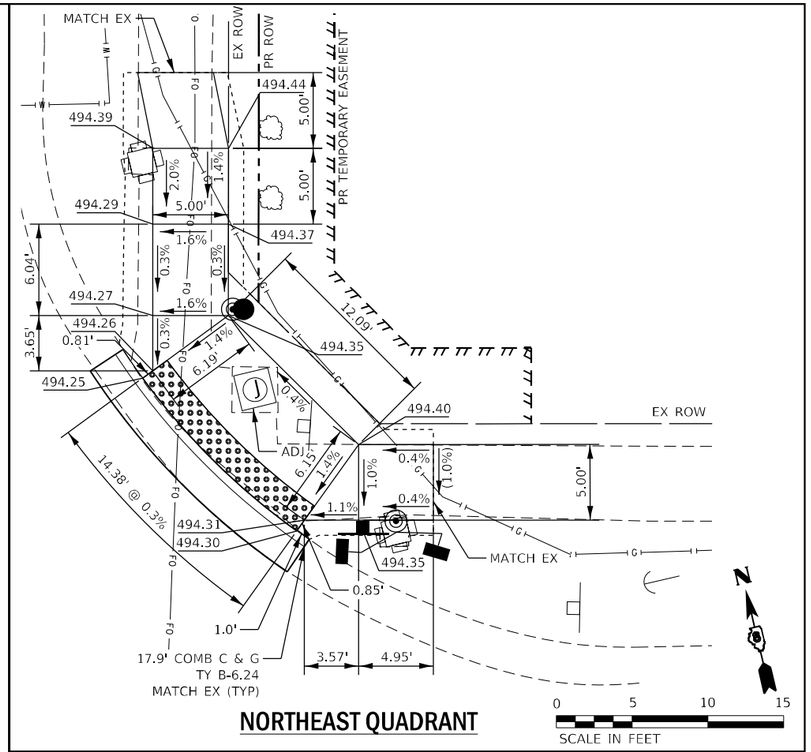

NORTHEAST QUADRANT

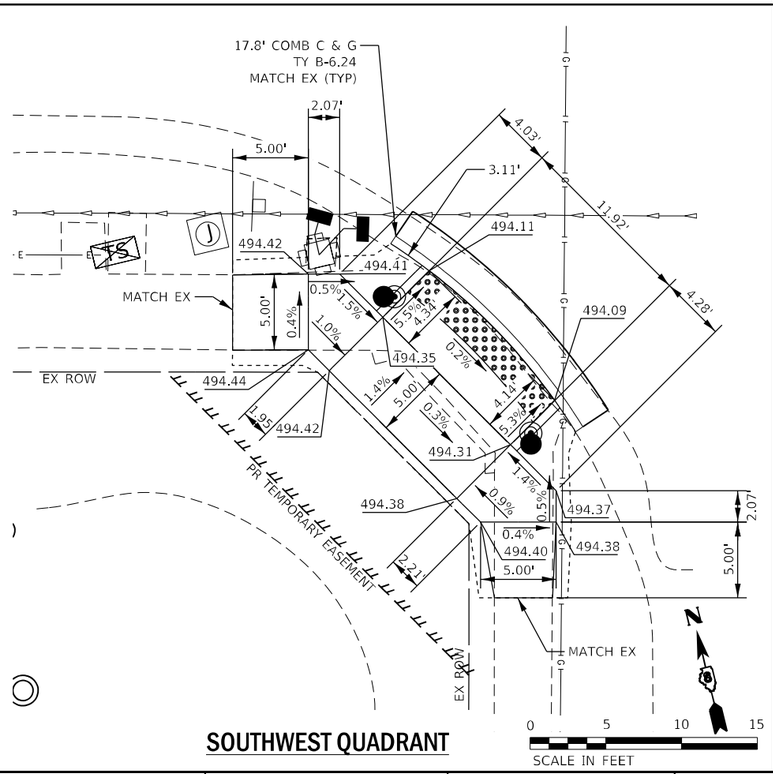

SOUTHWEST QUADRANT

LEGEND

- DETECTABLE WARNINGS
- SIDEWALK REMOVAL
- CONC. CURB & GUTTER REMOVAL
- CONSTRUCTION LIMITS

0 20 40 60
SCALE IN FEET

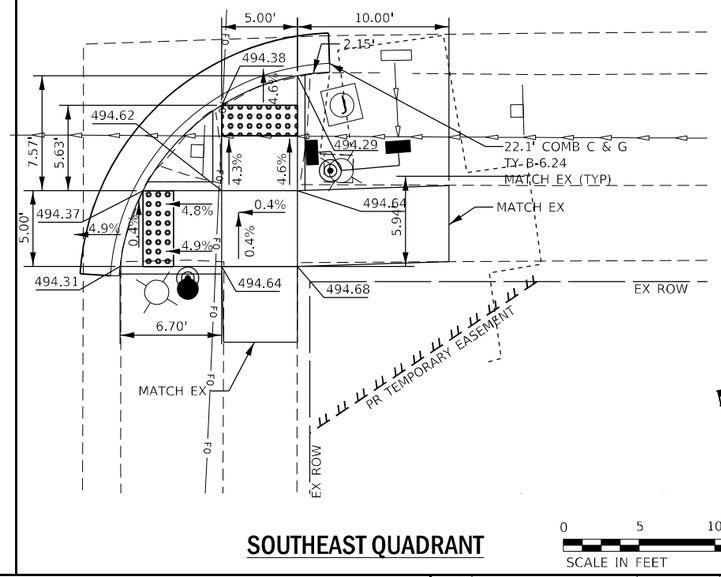

SOUTHEAST QUADRANT

MODEL: Default
FILE NAME: \\Server19\projects\sA17041.03 IL 161 ADA 0876L29\DGN\Design\Prelim\Plotsheets\29-0876L29-sht-plan.dgn

EFK•Moen
Civil Engineering Design

USER NAME = JBerggren	DESIGNED - JRD\MSK\SJF\MYS	REVISED -	
	DRAWN - MSK	REVISED -	
PLOT SCALE = 40.0000 ' / in.	CHECKED - SLD	REVISED -	
PLOT DATE = 6/15/2022	DATE - 6/15/2022	REVISED -	

STATE OF ILLINOIS
DEPARTMENT OF TRANSPORTATION

FAP ROUTE 805 (IL ROUTE 161)
CURB RAMP DETAILS – ELM

SCALE: | SHEET 6 OF 27 SHEETS | STA. | TO STA.

F.A.P. RTE.	SECTION	COUNTY	TOTAL SHEETS	SHEET NO.
805	(7Z-2, 8Z-2)SW-1	MARION	100	29
		CONTRACT NO. 76L29		
	ILLINOIS FED. AID PROJECT			

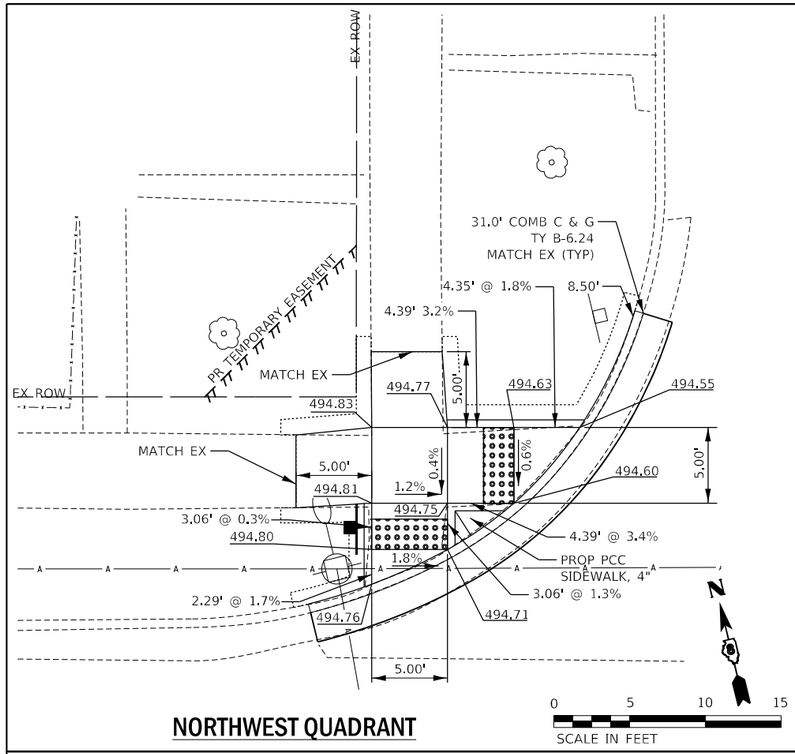

NORTHWEST QUADRANT

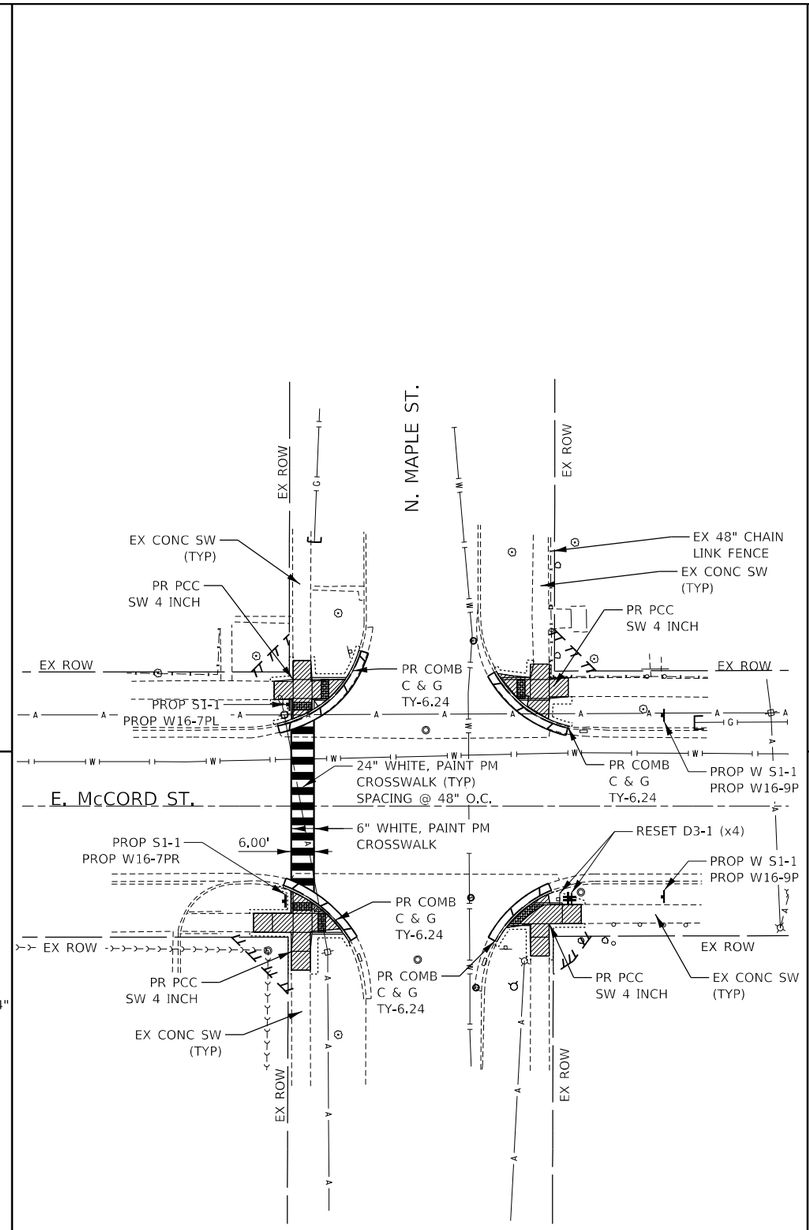

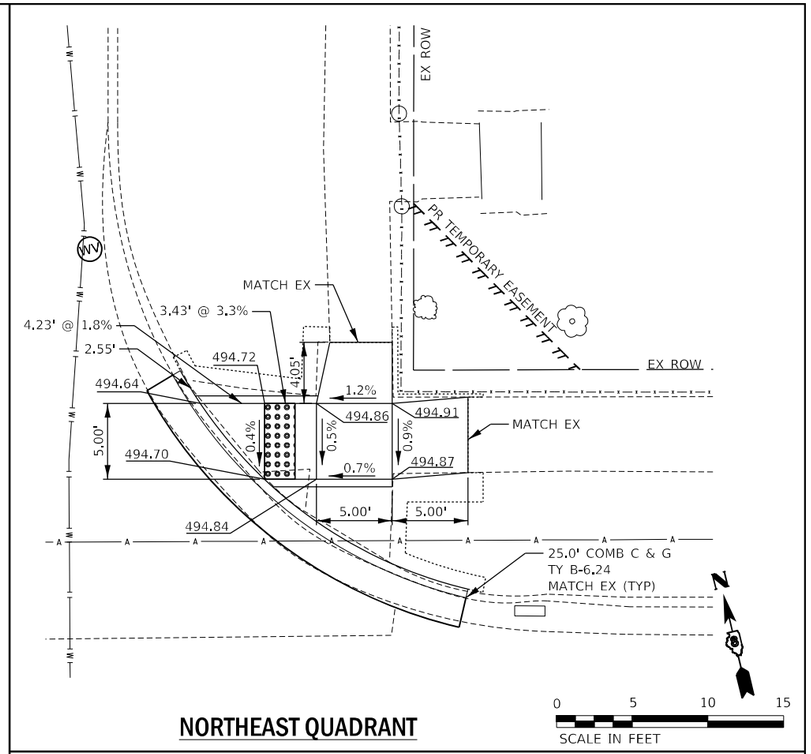

NORTHEAST QUADRANT

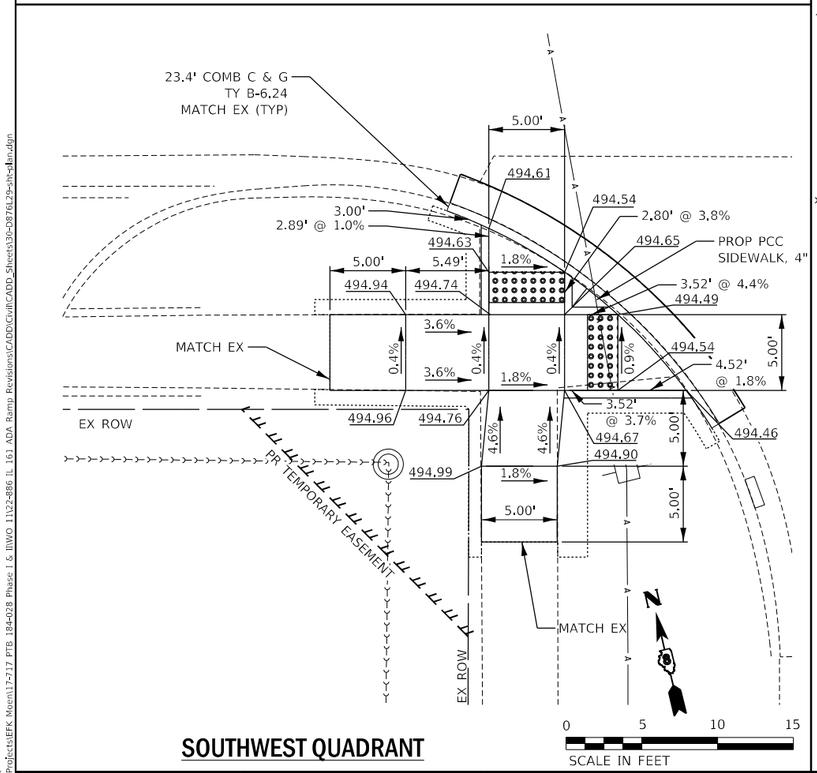

SOUTHWEST QUADRANT

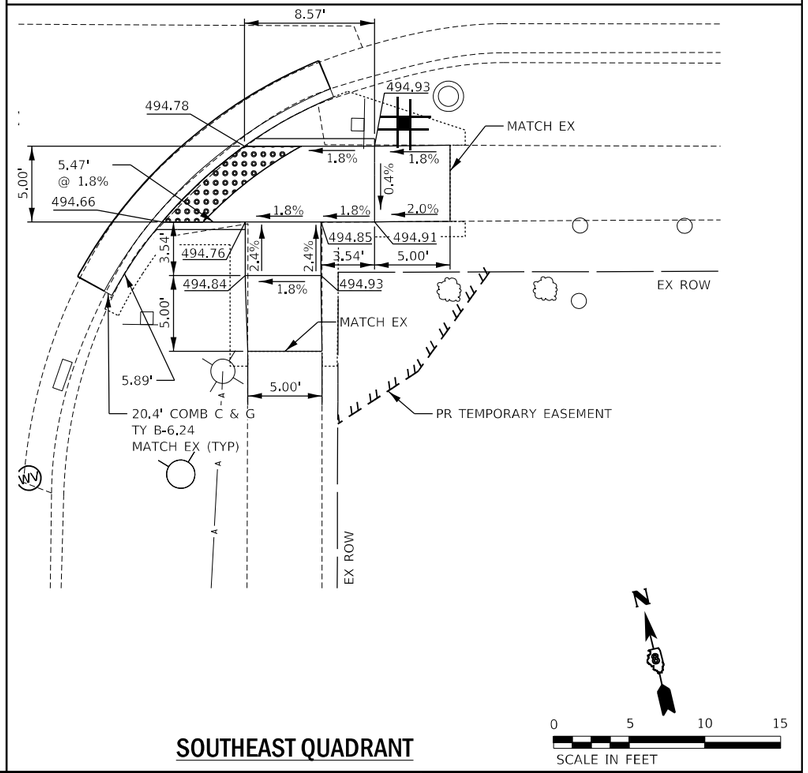

SOUTHEAST QUADRANT

MODEL: Default
FILE NAME: N:\Projects\EFK Moon\17-717 PTB 184-028 Phase I & II\WO 1102-886 IL 161 ADA Ramp Revisions\CADD\Civil\CADD Sheets\30C-08761.29-sht-1-lin.dgn

ESI
Excellence, Service, Integrity
www.esiltd.com

USER NAME = PSMIT	DESIGNED - JRD\MSK\SJF\MYS	REVISED - ESI - PS 1/31/2020
	DRAWN - MSK	REVISED -
PLOT SCALE = 20.0000 ' / in.	CHECKED - SLD	REVISED -
PLOT DATE = 6/14/2022	DATE - 6/14/2022	REVISED -

STATE OF ILLINOIS
DEPARTMENT OF TRANSPORTATION

FAP ROUTE 805 (IL ROUTE 161)
CURB RAMP DETAILS – MAPLE

SCALE: | SHEET 7 OF 27 SHEETS | STA. | TO STA.

F.A.P. RTE.	SECTION	COUNTY	TOTAL SHEETS	SHEET NO.
805	(7Z-2, 8Z-2)SW-1	MARION	100	30
		CONTRACT NO. 76L29		
		ILLINOIS	FED. AID PROJECT	

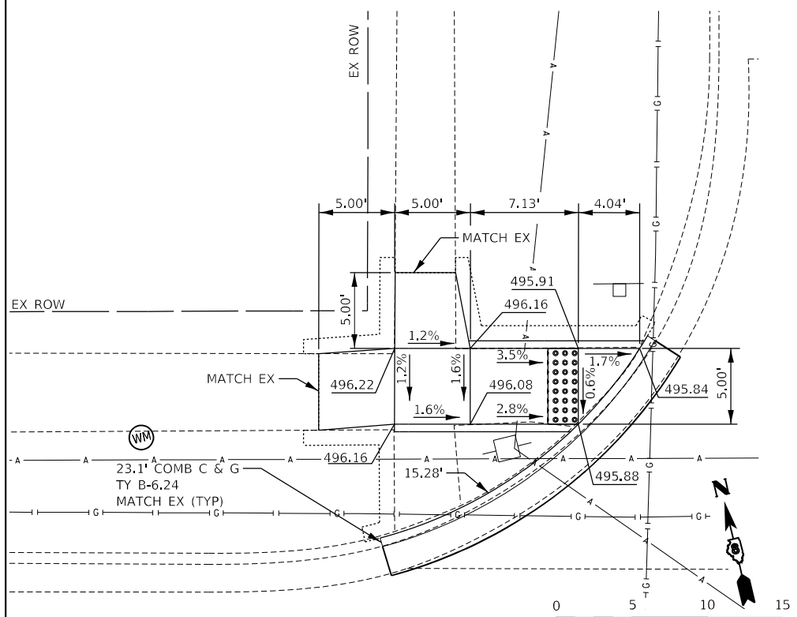

NORTHWEST QUADRANT

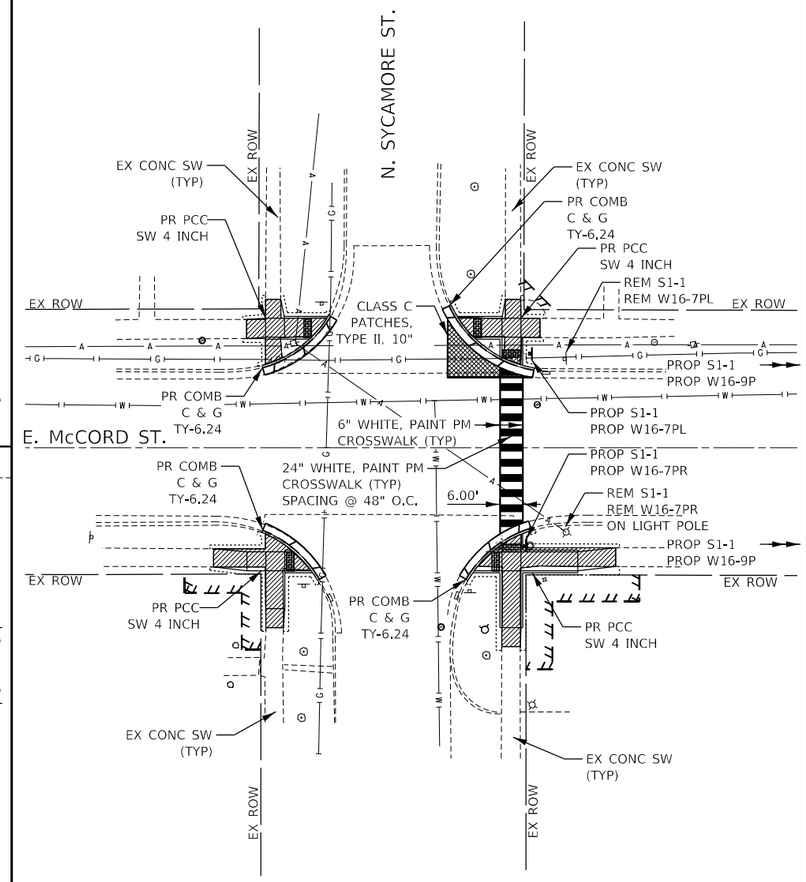

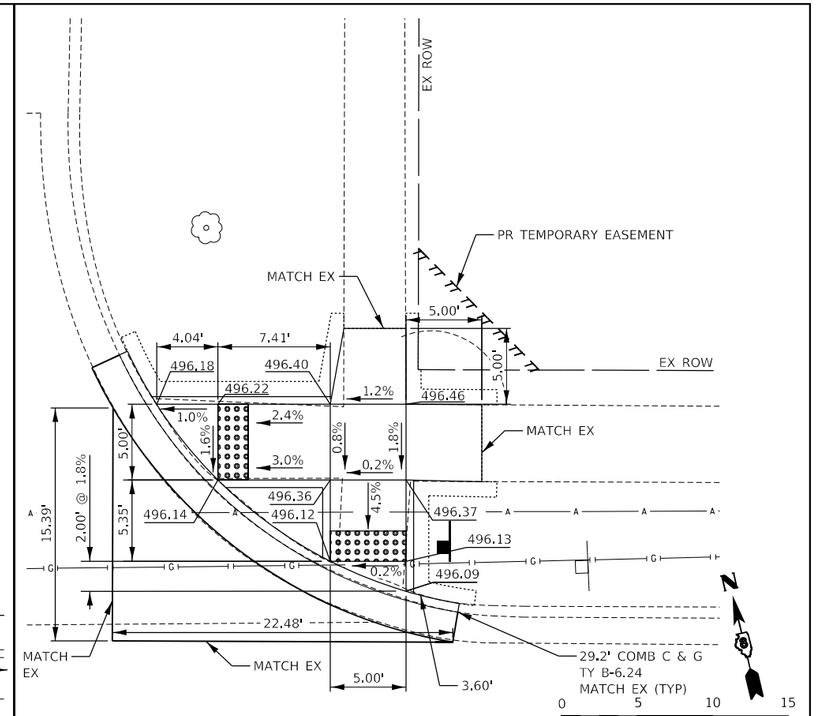

NORTHEAST QUADRANT

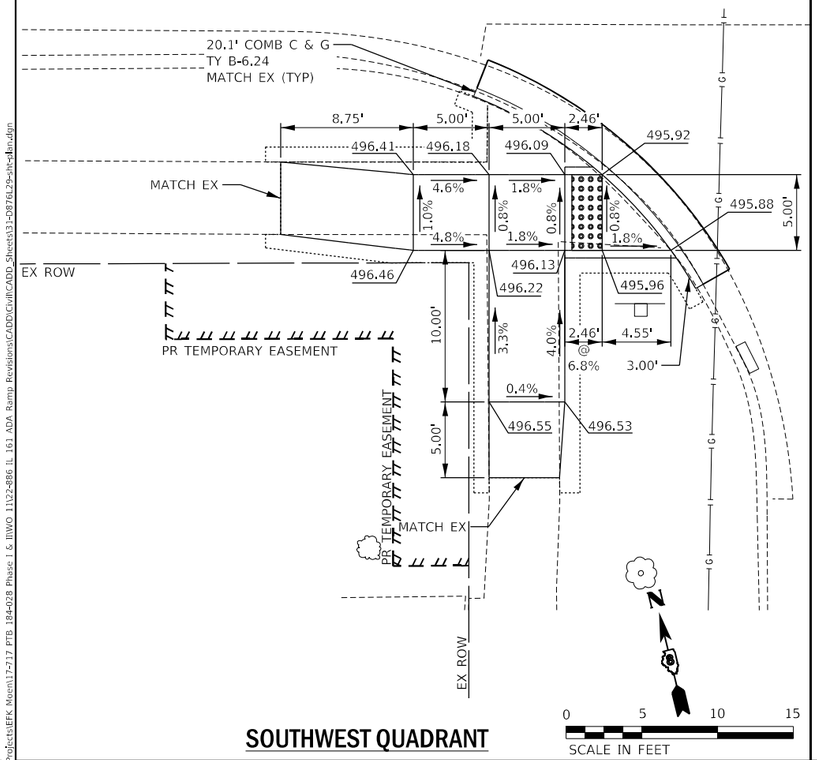

SOUTHWEST QUADRANT

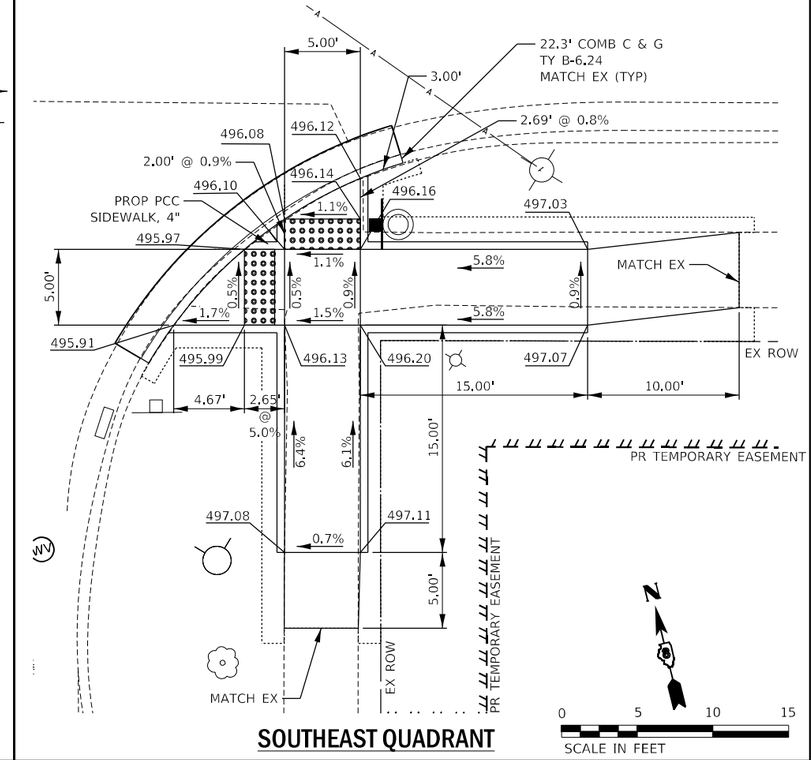

SOUTHEAST QUADRANT

LEGEND

- DETECTABLE WARNINGS
- SIDEWALK REMOVAL
- CLASS C PATCHES
- CONC. CURB & GUTTER REMOVAL
- CONSTRUCTION LIMITS

0 20 40 60
SCALE IN FEET

MODEL: Default
FILE NAME: N:\Projects\EEFK Moen\17-717 PTB 184-028 Phase I & II\WO 11\22-886 IL 161 ADA Ramp Revisions\CADD\CivilCADD_Sheets\13-D876L29-sht-sdtl.dgn

ESI
Excellence, Service, Integrity
www.esild.com

USER NAME = PSMIT	DESIGNED - JRD\MSK\SJF\MYS	REVISED - ESI - PS 1/31/2020
	DRAWN - MSK	REVISED -
PLOT SCALE = 20.0000 ' / in.	CHECKED - SLD	REVISED -
PLOT DATE = 6/14/2022	DATE - 6/14/2022	REVISED -

STATE OF ILLINOIS
DEPARTMENT OF TRANSPORTATION

FAP ROUTE 805 (IL ROUTE 161)
CURB RAMP DETAILS – SYCAMORE

SCALE: | SHEET 8 OF 27 SHEETS | STA. | TO STA.

F.A.P. RTE.	SECTION	COUNTY	TOTAL SHEETS	SHEET NO.
805	(7Z-2, 8Z-2)SW-1	MARION	100	31
		CONTRACT NO. 76L29		
	ILLINOIS	FED. AID PROJECT		

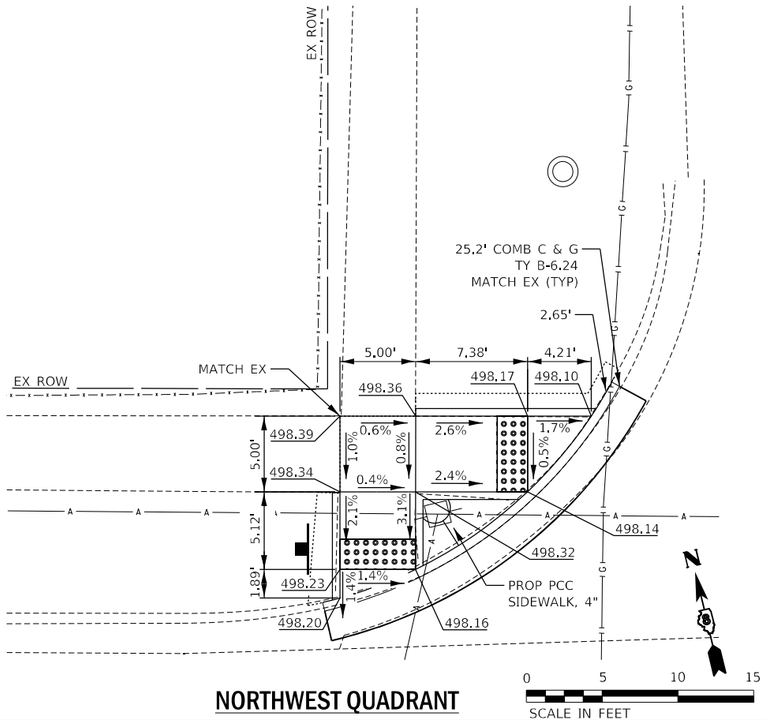

NORTHWEST QUADRANT

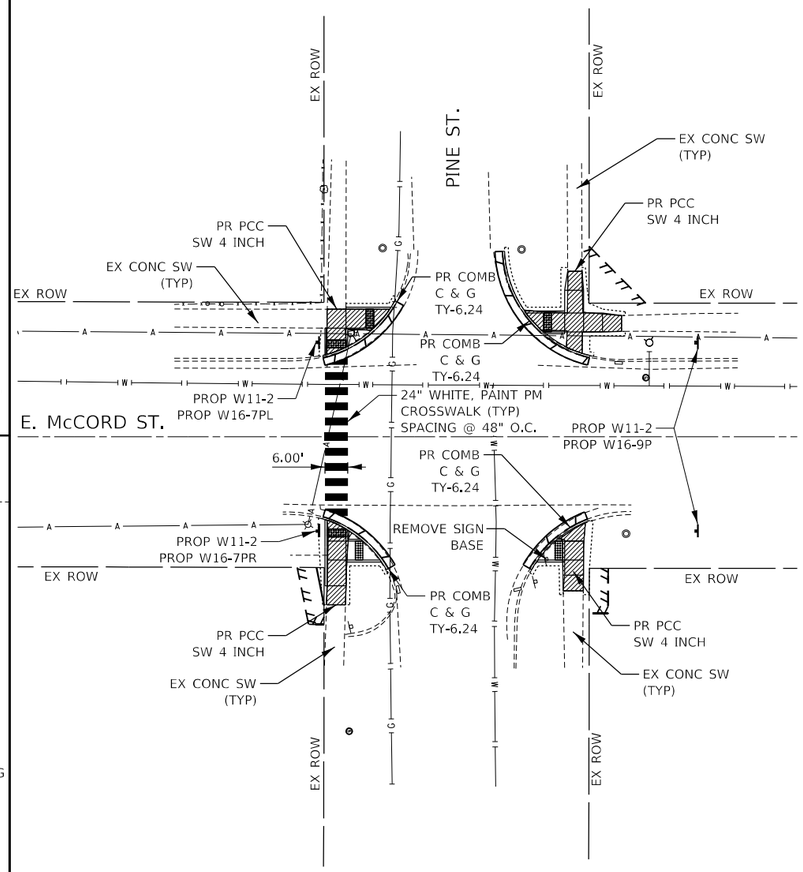

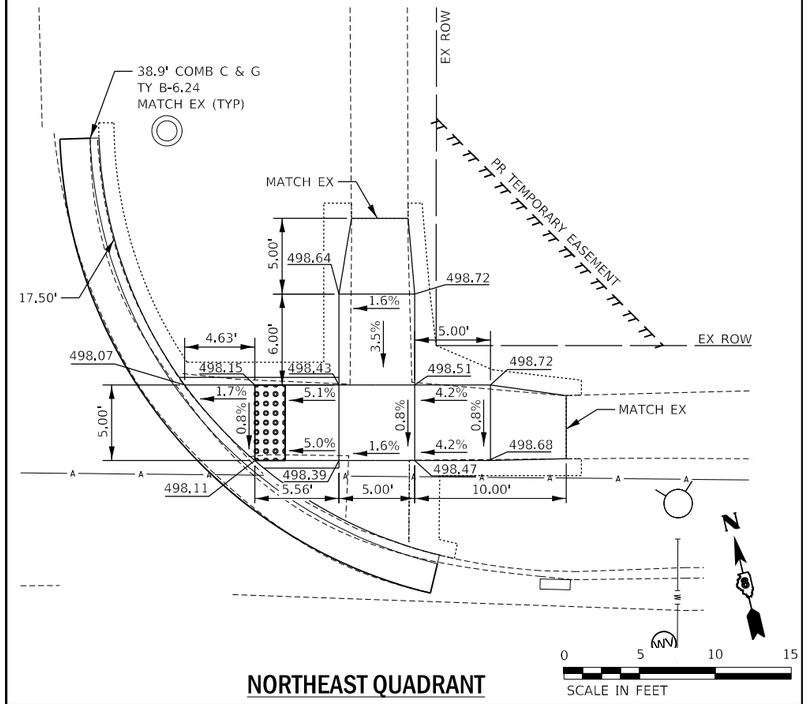

NORTHEAST QUADRANT

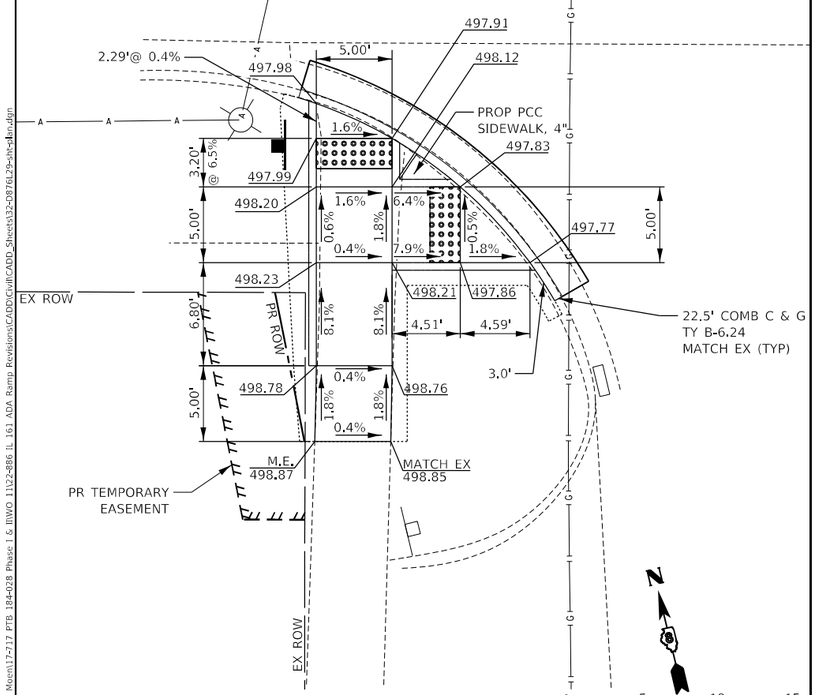

SOUTHWEST QUADRANT

LEGEND

- DETECTABLE WARNINGS
- SIDEWALK REMOVAL
- CONC. CURB & GUTTER REMOVAL
- CONSTRUCTION LIMITS

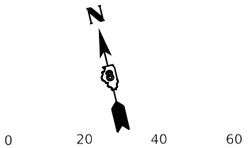

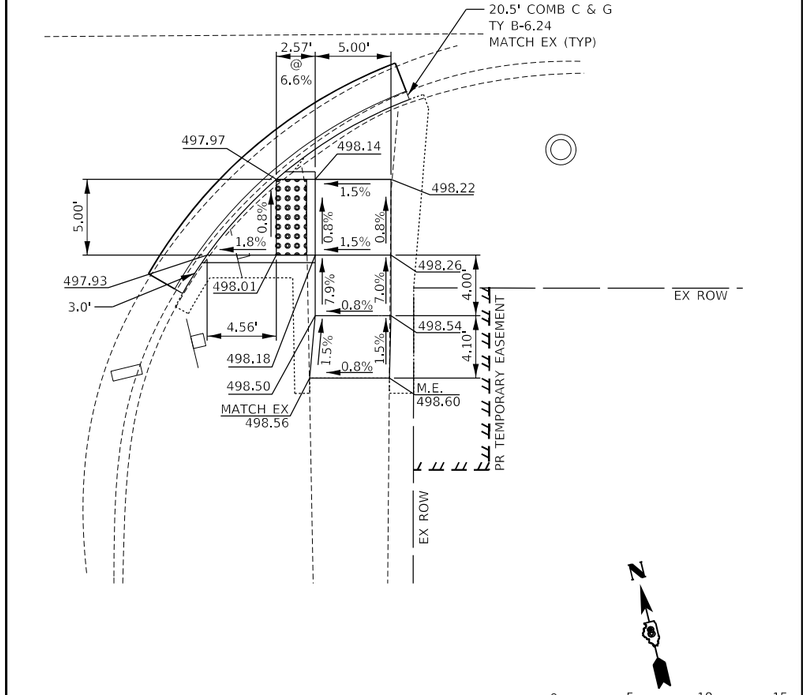

SOUTHEAST QUADRANT

MODEL: Default
FILE NAME: N:\Projects\EFK Mount\17-717 PTB 184-028 Phase 1 & II\IWO 11\22-886 IL 161 ADA Ramp Revisions\CADD\Civil\CADD_Sheets\32-D876L29-plt-pln.dgn

ESI
Excellence, Service, Integrity
www.esibil.com

USER NAME = PSMIT	DESIGNED - JRD\MSK\SJF\MYS	REVISED - ESI - PS 1/31/2020
	DRAWN - MSK	REVISED -
PLOT SCALE = 20.0000 ' / in.	CHECKED - SLD	REVISED -
PLOT DATE = 6/14/2022	DATE - 6/14/2022	REVISED -

STATE OF ILLINOIS
DEPARTMENT OF TRANSPORTATION

FAP ROUTE 805 (IL ROUTE 161)
CURB RAMP DETAILS – PINE

SCALE: | SHEET 9 OF 27 SHEETS | STA. | TO STA.

F.A.P. RTE.	SECTION	COUNTY	TOTAL SHEETS	SHEET NO.
805	(7Z-2, 8Z-2)SW-1	MARION	100	32
		CONTRACT NO. 76L29		
		ILLINOIS	FED. AID PROJECT	

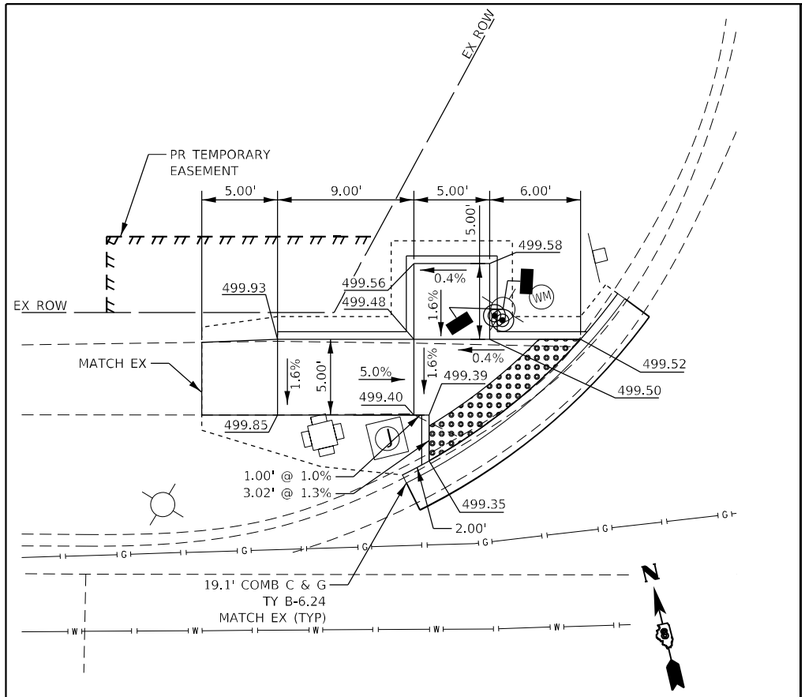

NORTHWEST QUADRANT

0 5 10 15
SCALE IN FEET

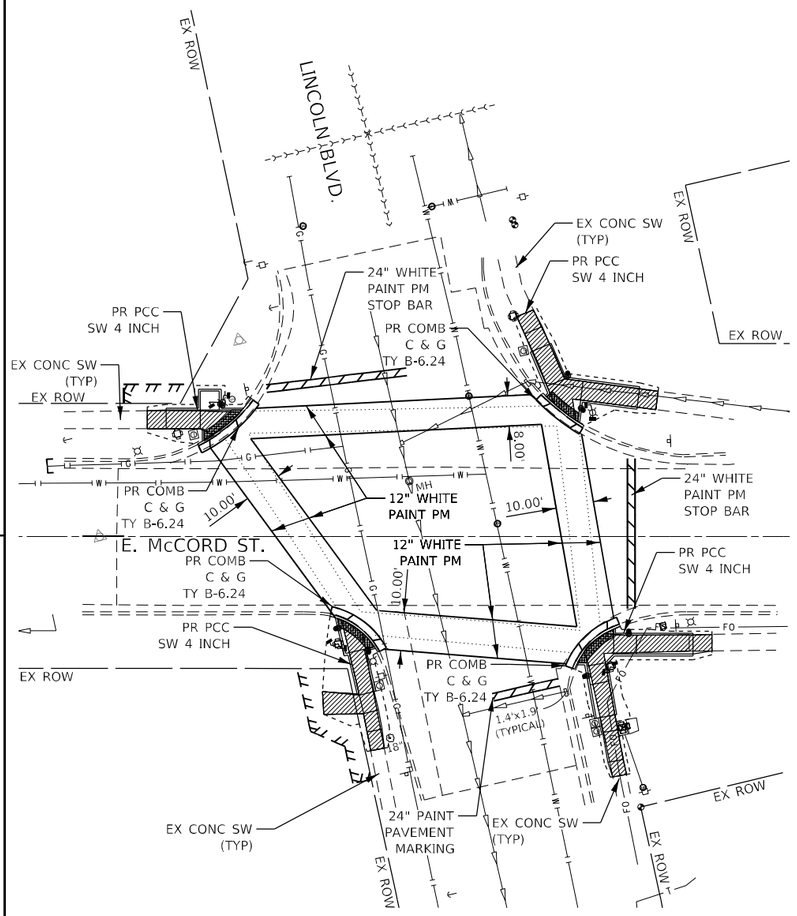

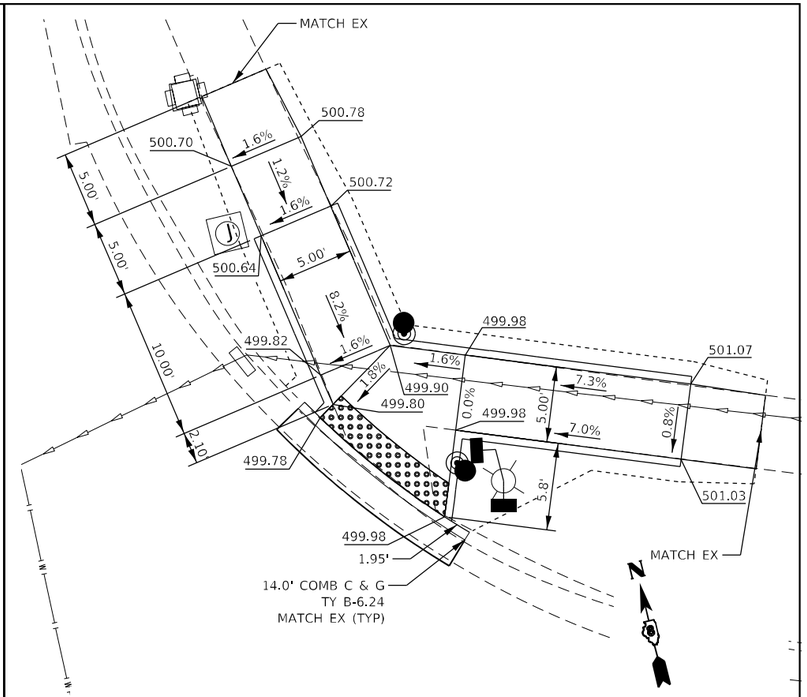

NORTHEAST QUADRANT

0 5 10 15
SCALE IN FEET

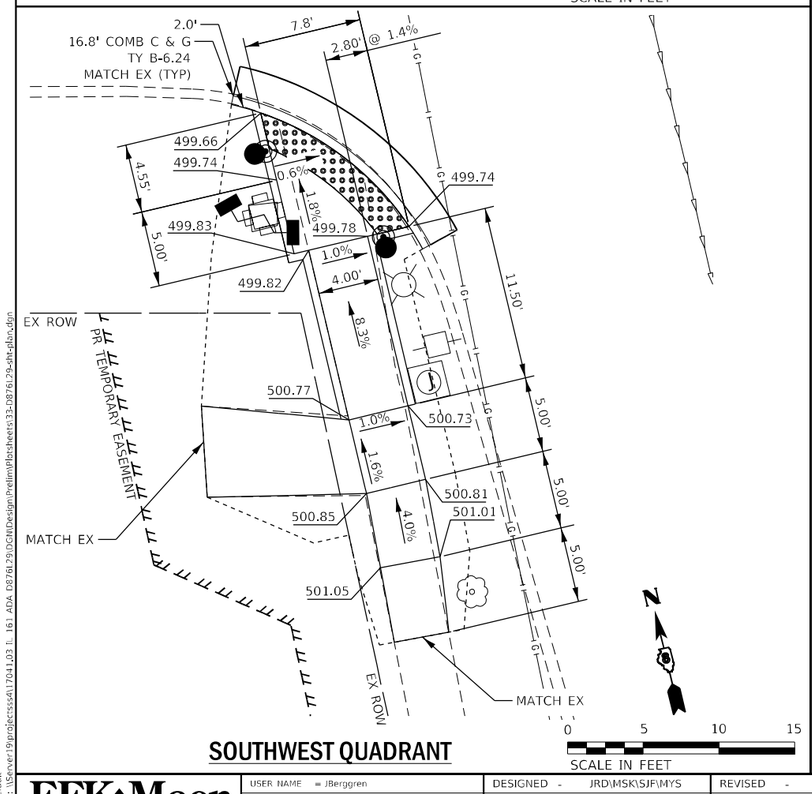

SOUTHWEST QUADRANT

0 5 10 15
SCALE IN FEET

LEGEND

- DETECTABLE WARNINGS
- SIDEWALK REMOVAL
- CONC. CURB & GUTTER REMOVAL
- CONSTRUCTION LIMITS

0 20 40 60
SCALE IN FEET

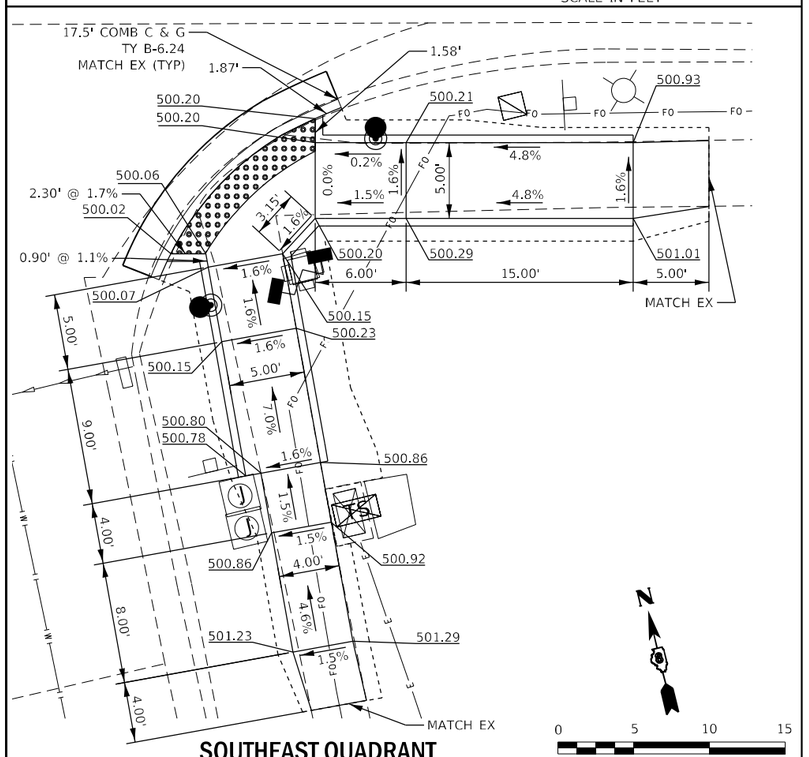

SOUTHEAST QUADRANT

0 5 10 15
SCALE IN FEET

MODEL: Default
FILE NAME: \\Server19\projects\sd\17041_03 IL 161 ADA D8761 79 DGN\Design\Prelim\Plotsheets\33-08761-79-dht-plan.dgn

EFK•Moen
Civil Engineering Design

USER NAME = JBerggren	DESIGNED - JRD\MSK\SJF\MYS	REVISED -	
	DRAWN - MSK	REVISED -	
PLOT SCALE = 40.0000 ' / in.	CHECKED - SLD	REVISED -	
PLOT DATE = 6/15/2022	DATE - 6/15/2022	REVISED -	

STATE OF ILLINOIS
DEPARTMENT OF TRANSPORTATION

FAP ROUTE 805 (IL ROUTE 161)
CURB RAMP DETAILS – LINCOLN

SCALE: | SHEET 10 OF 27 SHEETS | STA. | TO STA.

F.A.P. RTE.	SECTION	COUNTY	TOTAL SHEETS	SHEET NO.
805	(7Z-2, 8Z-2)SW-1	MARION	100	33
		CONTRACT NO. 76L29		
	ILLINOIS	FED. AID PROJECT		

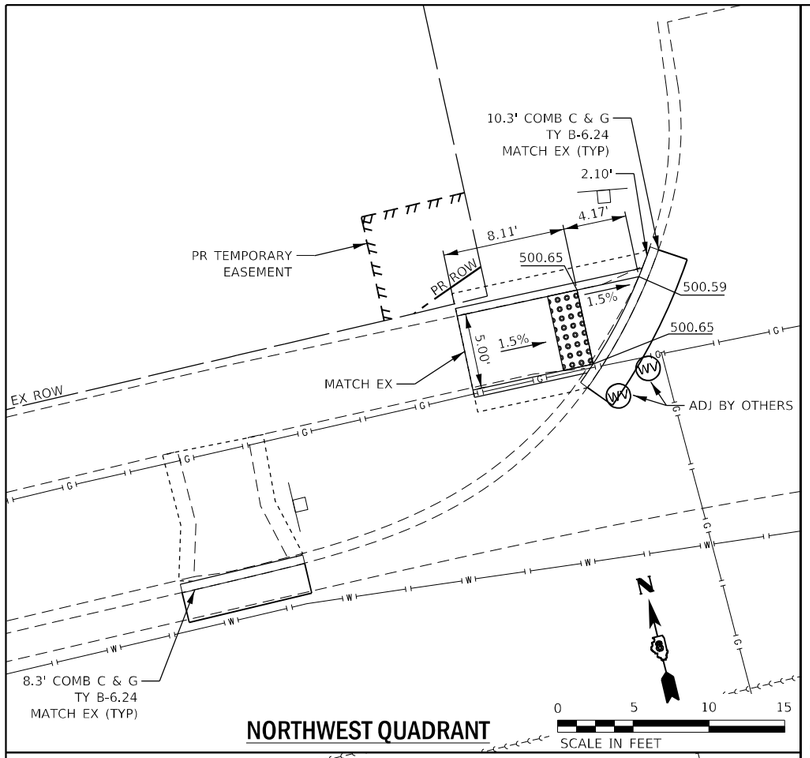

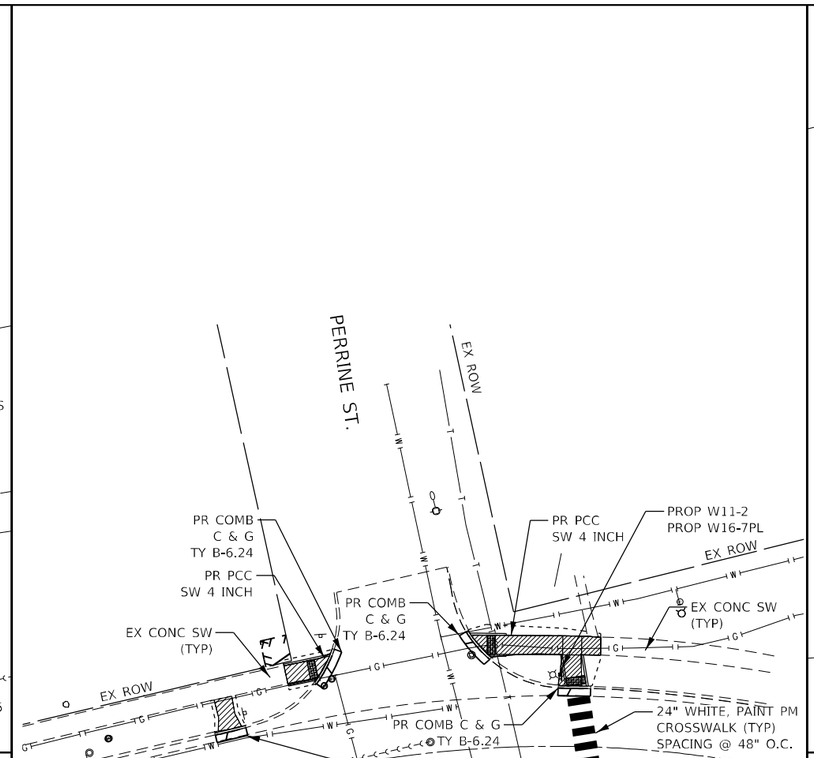

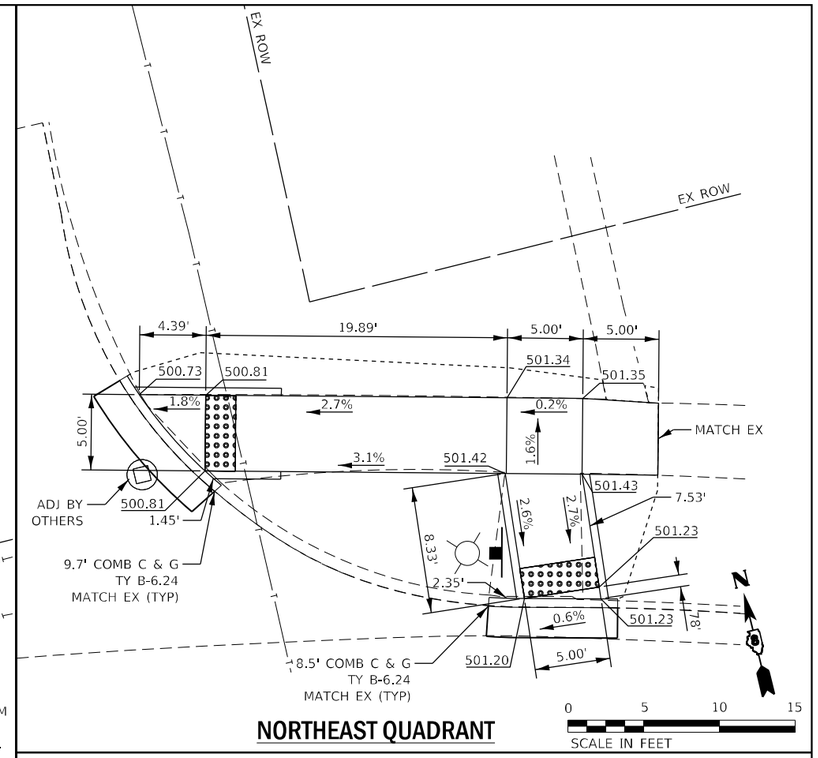

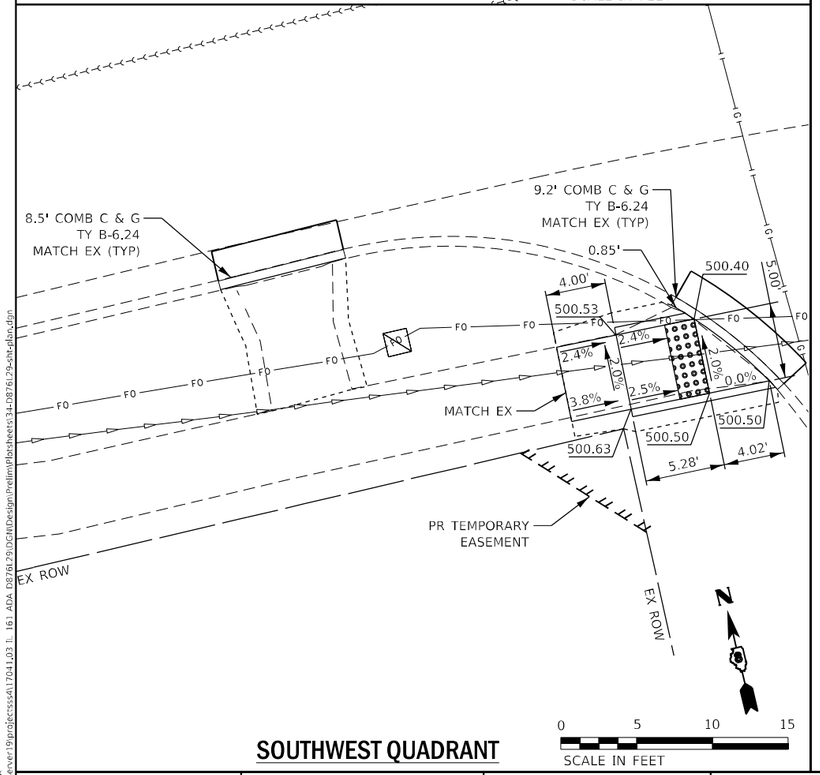

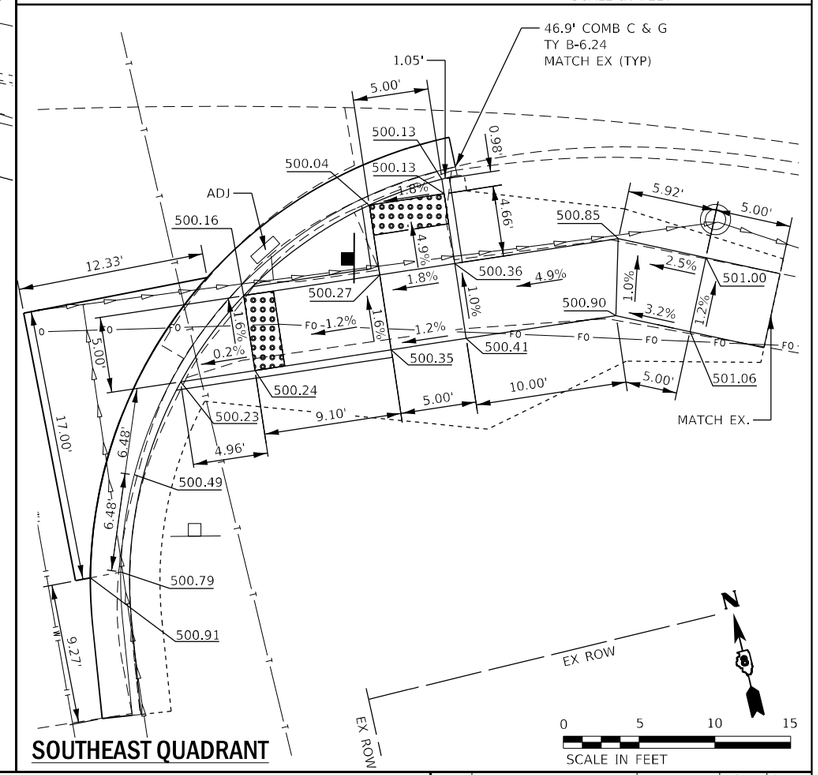

MODEL: Default
FILE NAME: \\Server19\projects\s41704\03 T. 161 ADA D876129\DGN\Design Prelim\Plan Sheets\34-D876129-sht-plan.dgn

EFK•Moen Civil Engineering Design	USER NAME = JBerggren	DESIGNED - JRD\MSK\SJF\MYS	REVISED -	
		DRAWN - MSK	REVISED -	
	PLOT SCALE = 40.0000 ' / in.	CHECKED - SLD	REVISED -	
	PLOT DATE = 6/15/2022	DATE - 6/15/2022	REVISED -	

STATE OF ILLINOIS
DEPARTMENT OF TRANSPORTATION

FAP ROUTE 805 (IL ROUTE 161)
CURB RAMP DETAILS – PERRINE

SCALE: | SHEET 11 OF 27 SHEETS | STA. | TO STA.

F.A.P. RTE.	SECTION	COUNTY	TOTAL SHEETS	SHEET NO.
805	(7Z-2, 8Z-2)SW-1	MARION	100	34
		CONTRACT NO. 76L29		
	ILLINOIS FED. AID PROJECT			

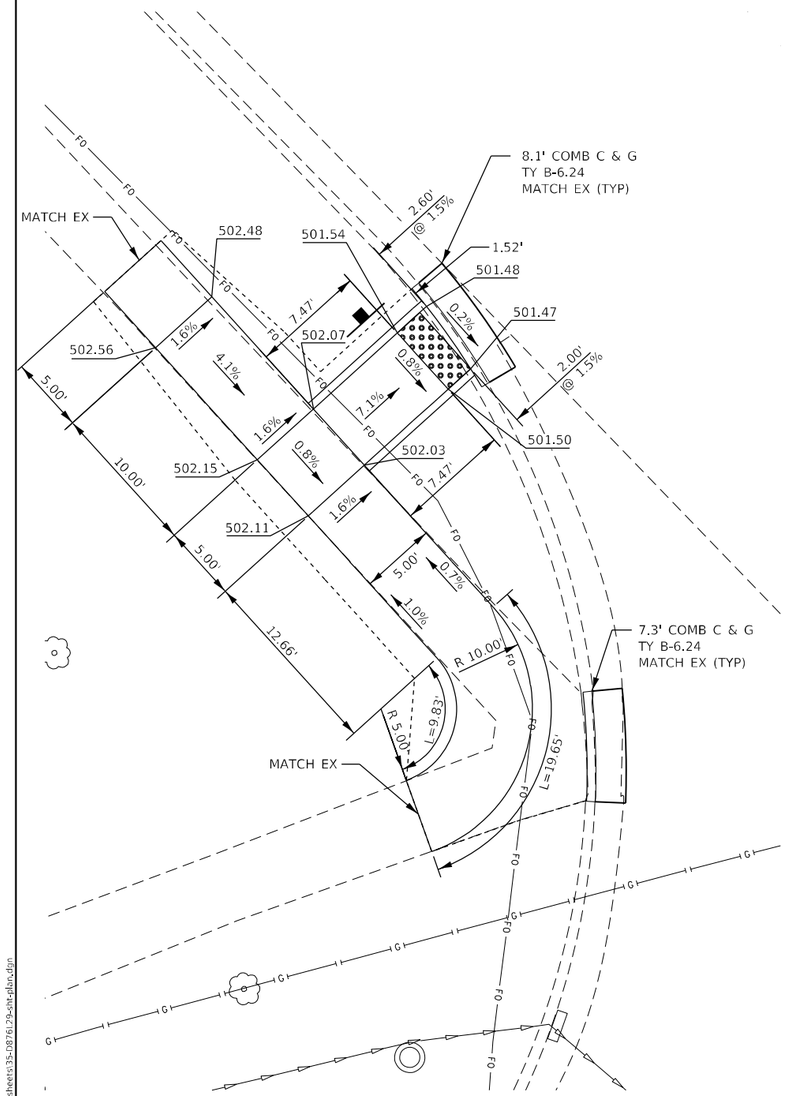

NORTHWEST QUADRANT

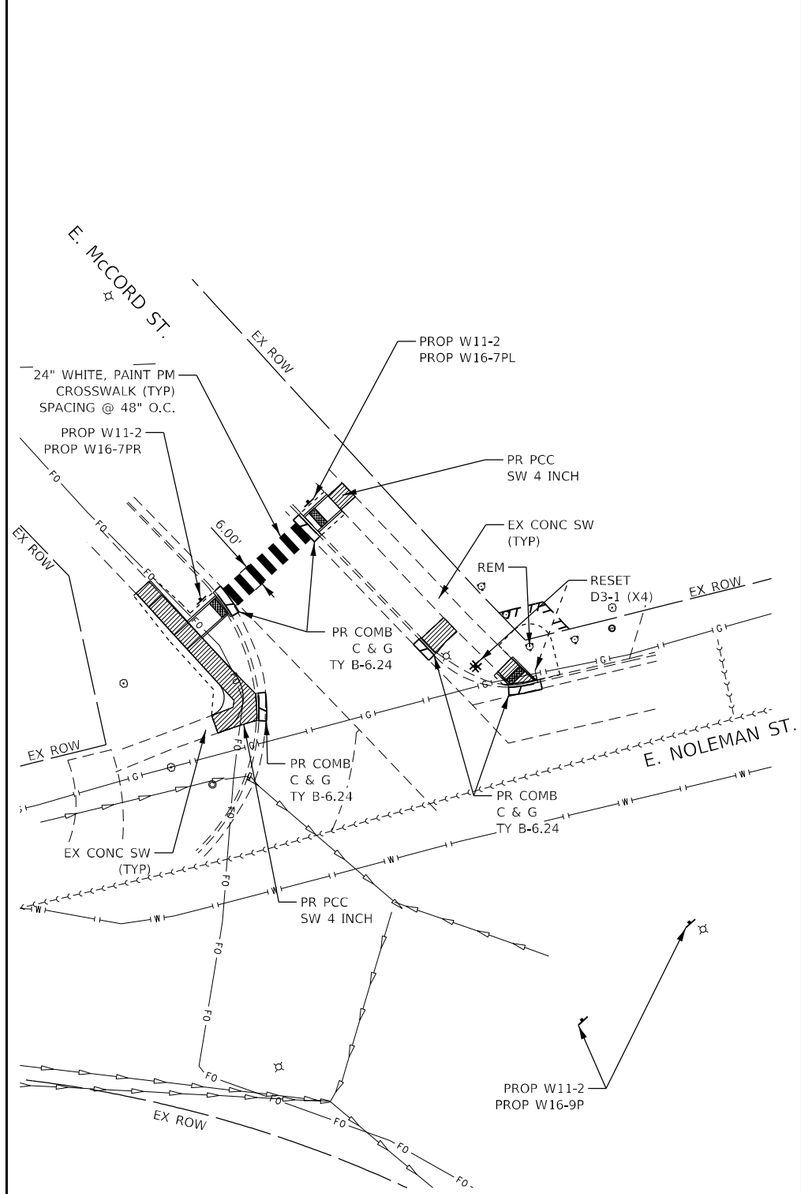

LEGEND

- DETECTABLE WARNINGS
- SIDEWALK REMOVAL
- CONC. CURB & GUTTER REMOVAL
- CONSTRUCTION LIMITS

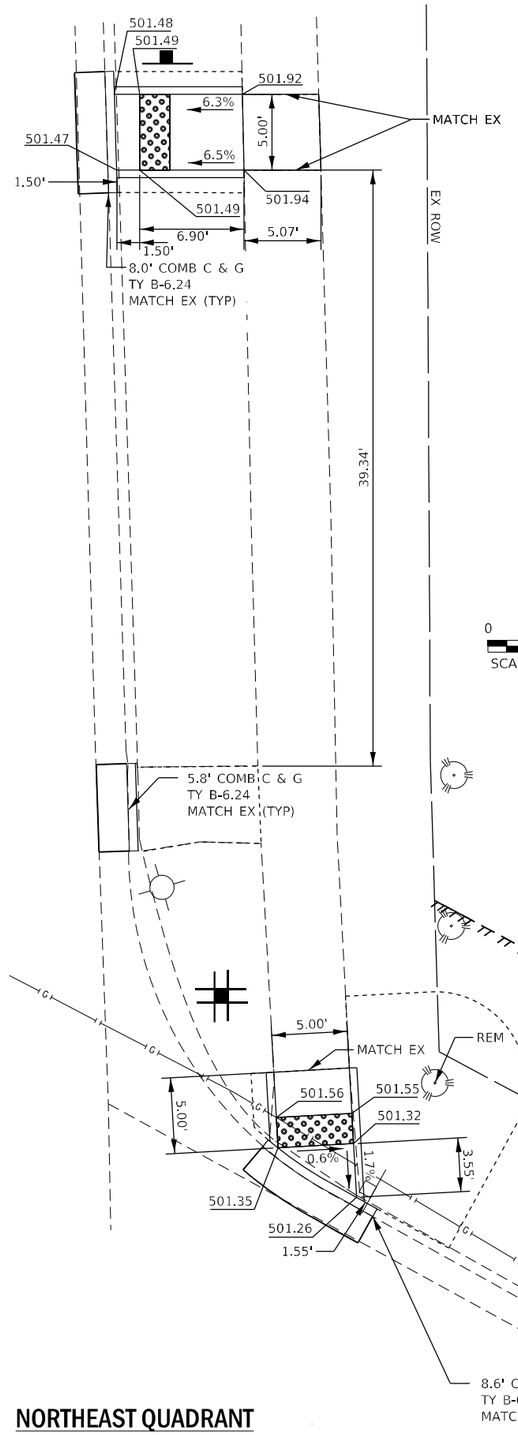

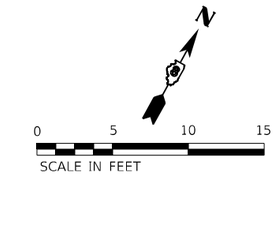

NORTHEAST QUADRANT

MODEL: Default
FILE NAME: \\Server19\projects\ss4\17041\03 T...161 ADA D876L29\OGNDesign Prelim\Plansheets\3S-D876L29-ovl-plan.dgn

EFK•Moen Civil Engineering Design	USER NAME = JBerggren	DESIGNED - JRD\MSK\SJF\MYS	REVISED -	
		DRAWN - MSK	REVISED -	
	PLOT SCALE = 40.0000 ' / in.	CHECKED - SLD	REVISED -	
	PLOT DATE = 6/15/2022	DATE - 6/15/2022	REVISED -	

STATE OF ILLINOIS
DEPARTMENT OF TRANSPORTATION

FAP ROUTE 805 (IL ROUTE 161)
CURB RAMP DETAILS – NOLEMAN

SCALE: | SHEET 12 OF 27 SHEETS | STA. | TO STA.

F.A.P. RTE.	SECTION	COUNTY	TOTAL SHEETS	SHEET NO.
805	(7Z-2, 8Z-2)SW-1	MARION	100	35
		CONTRACT NO. 76L29		
	ILLINOIS	FED. AID PROJECT		

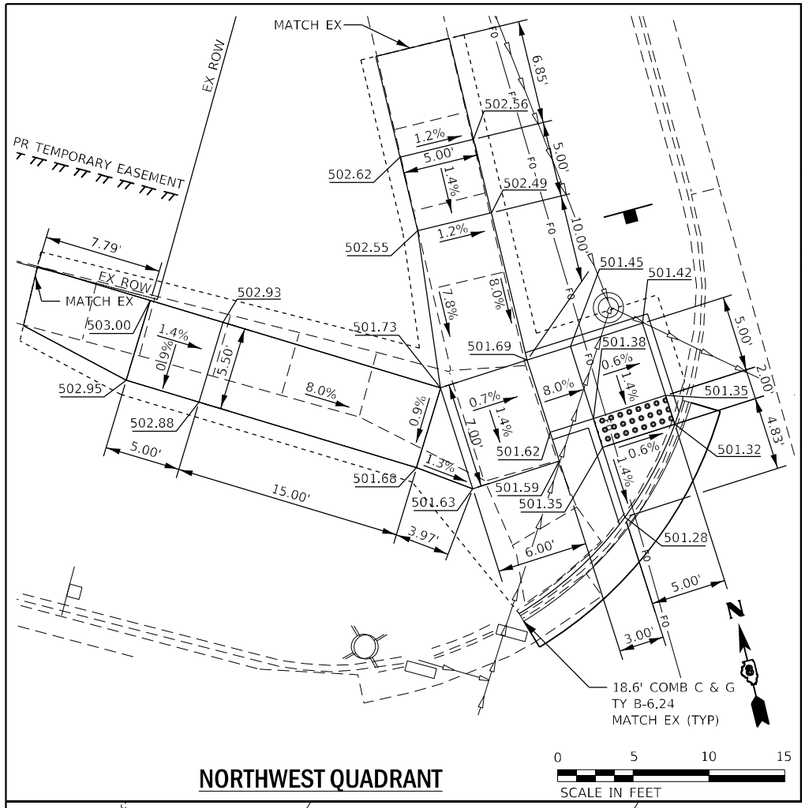

MODEL: Default
FILE NAME: \\Server19\projects\A17041.03 IL 161 ADA 0876L29\DGN\Design\Prelim\Plots\sheets\36-0876L29-sht-plan.dgn

EFK•Moen Civil Engineering Design	USER NAME = JBerggren	DESIGNED - JRD\MSK\SJF\MYS	REVISED -	STATE OF ILLINOIS DEPARTMENT OF TRANSPORTATION	FAP ROUTE 805 (IL ROUTE 161) CURB RAMP DETAILS – BROADWAY
		DRAWN - MSK	REVISED -		
	PLOT SCALE = 40.0000 ' / in.	CHECKED - SLD	REVISED -		
	PLOT DATE = 6/15/2022	DATE - 6/15/2022	REVISED -		SCALE: SHEET 13 OF 27 SHEETS STA. TO STA.

F.A.P. RTE.	SECTION	COUNTY	TOTAL SHEETS	SHEET NO.
805	(7Z-2, 8Z-2)SW-1	MARION	100	36
		CONTRACT NO. 76L29		
	ILLINOIS FED. AID PROJECT			

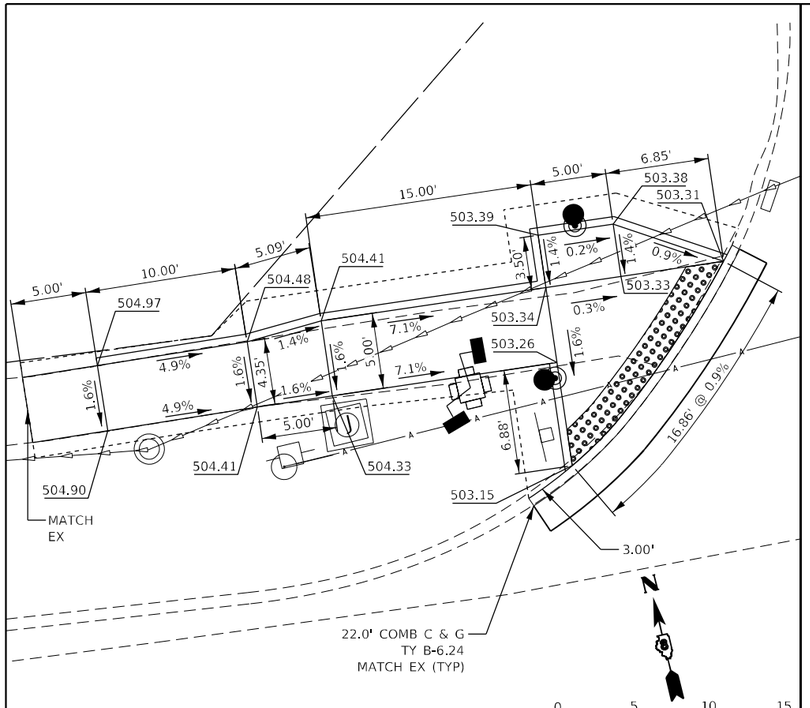

NORTHWEST QUADRANT

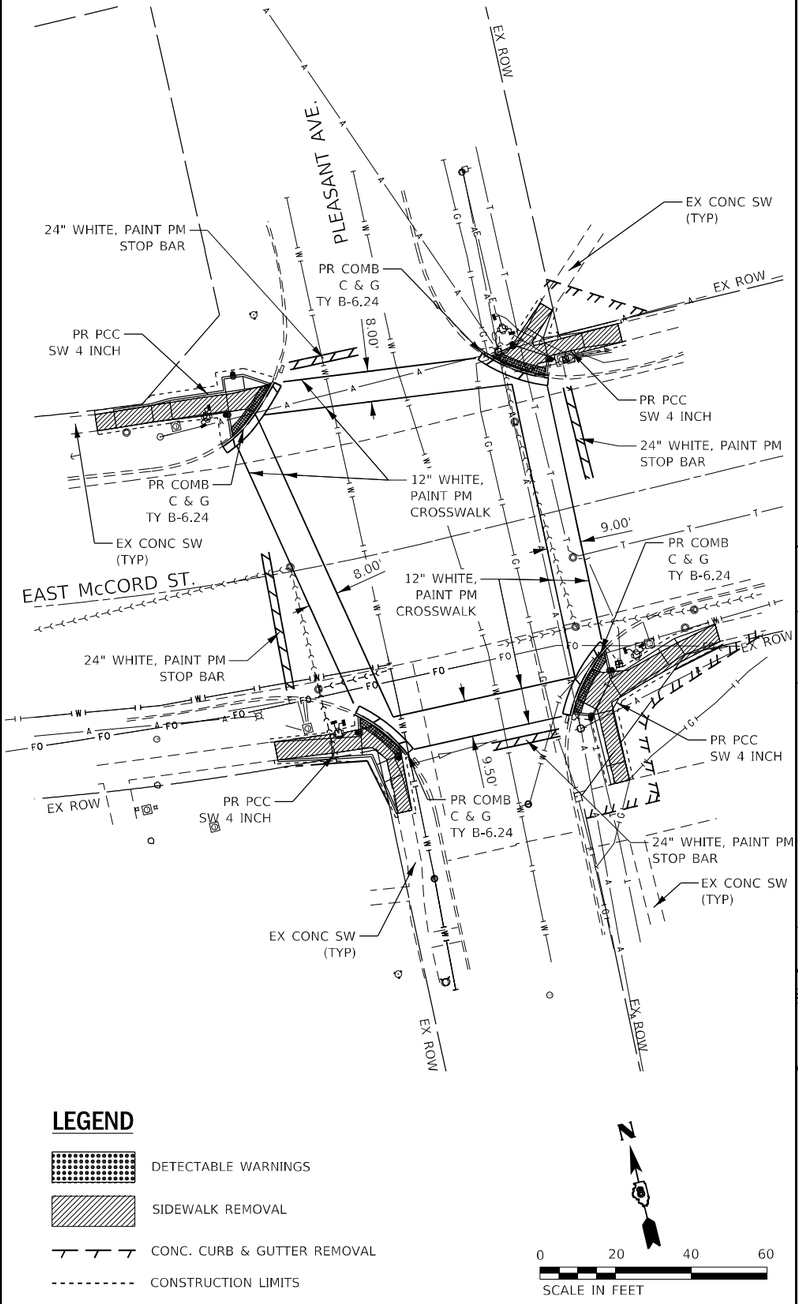

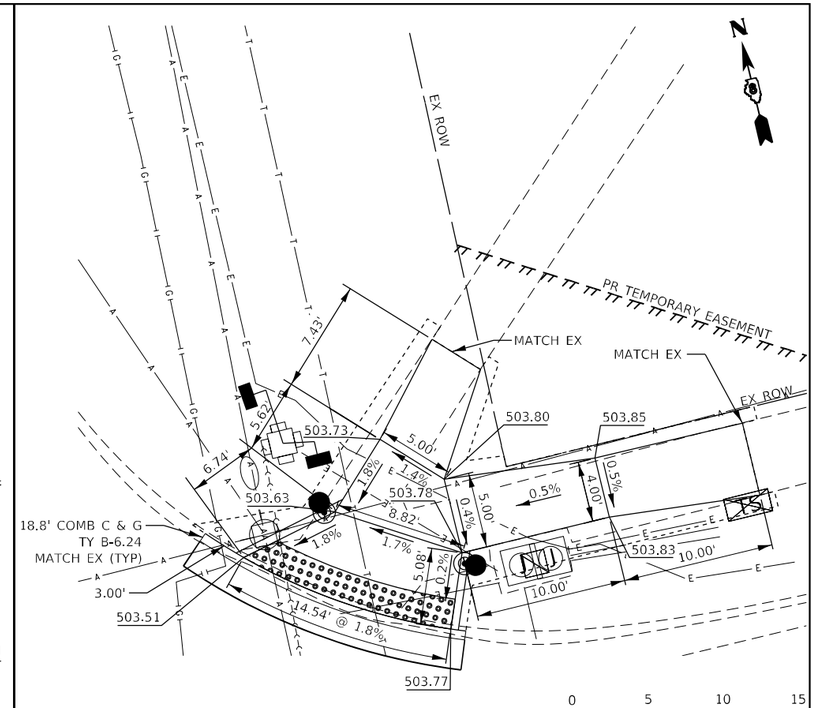

NORTHEAST QUADRANT

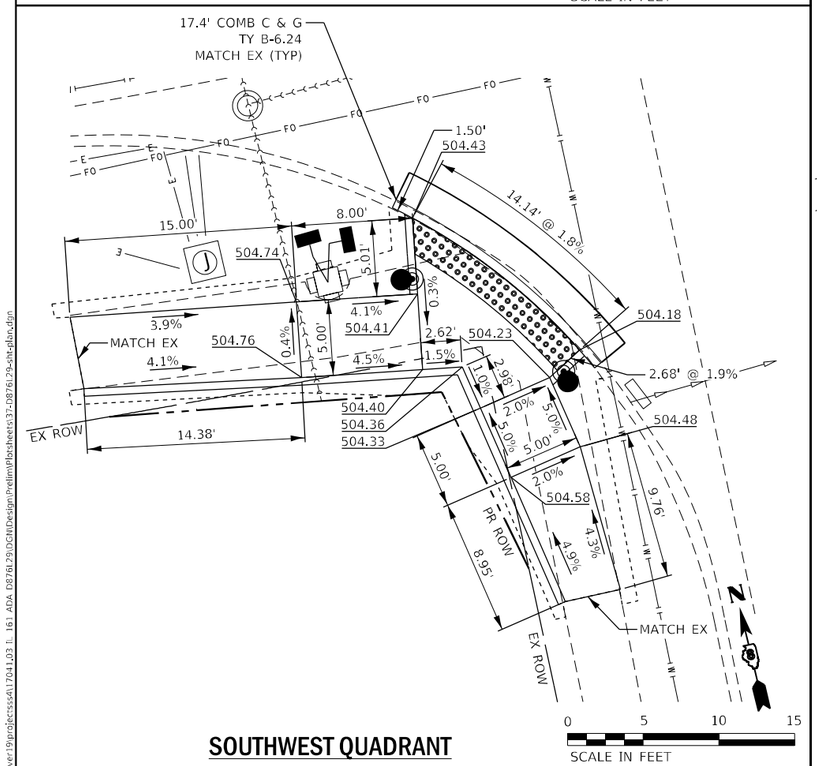

SOUTHWEST QUADRANT

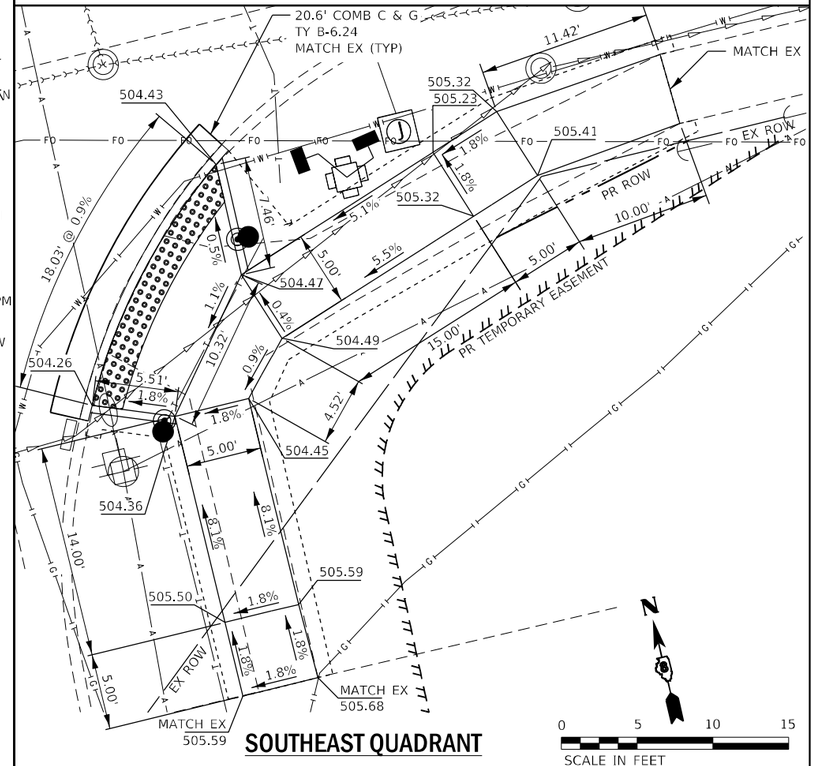

SOUTHEAST QUADRANT

MODEL: Default
FILE NAME: \\Server-19\projects\sA17041.03 IL 161 ADA D8761Z9\DGN\Design\Prelim\Plansheets\37-D8761Z9-alt-ellan.dgn

EFK•Moen
Civil Engineering Design

USER NAME = JBerggren	DESIGNED - JRD\MSK\SJF\MYS	REVISED -	
	DRAWN - MSK	REVISED -	
PLOT SCALE = 40.0000 ' / in.	CHECKED - SLD	REVISED -	
PLOT DATE = 6/15/2022	DATE - 6/15/2022	REVISED -	

STATE OF ILLINOIS
DEPARTMENT OF TRANSPORTATION

FAP ROUTE 805 (IL ROUTE 161)
CURB RAMP DETAILS – PLEASANT

SCALE: | SHEET 14 OF 27 SHEETS | STA. | TO STA.

F.A.P. RTE.	SECTION	COUNTY	TOTAL SHEETS	SHEET NO.
805	(7Z-2, 8Z-2)SW-1	MARION	100	37
		CONTRACT NO. 76L29		
	ILLINOIS	FED. AID PROJECT		

NORTHWEST QUADRANT

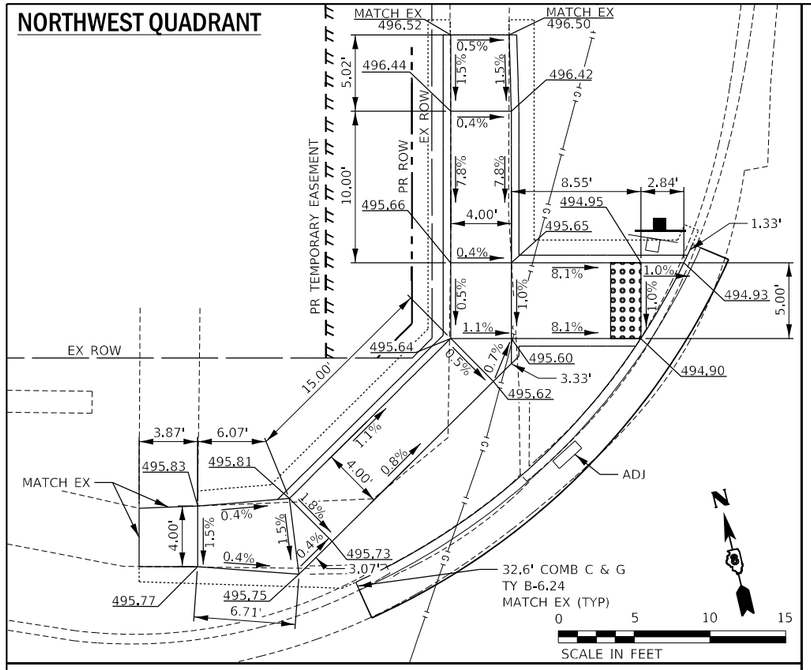

NORTHEAST QUADRANT

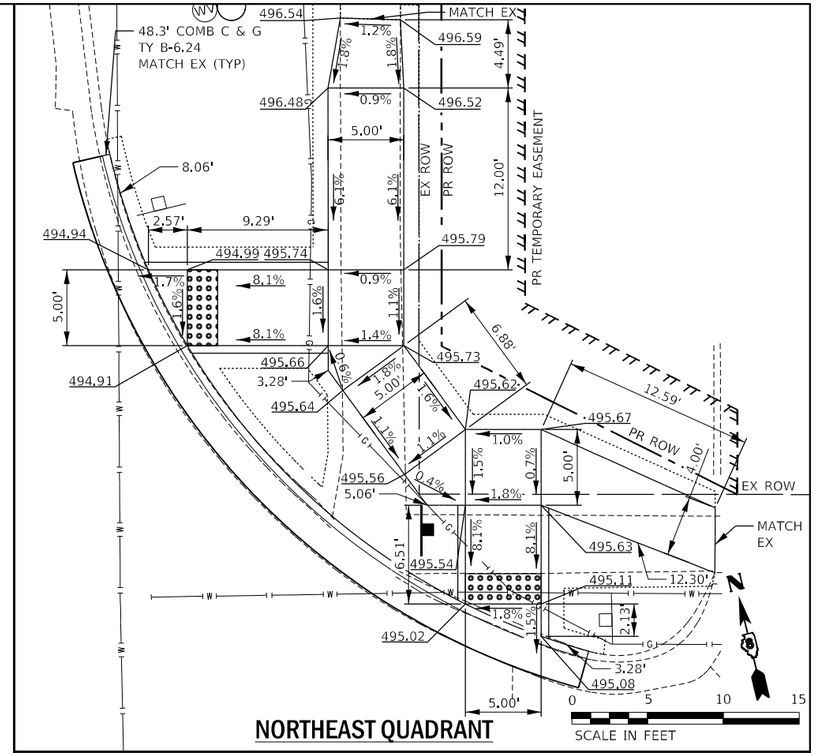

SOUTHWEST QUADRANT

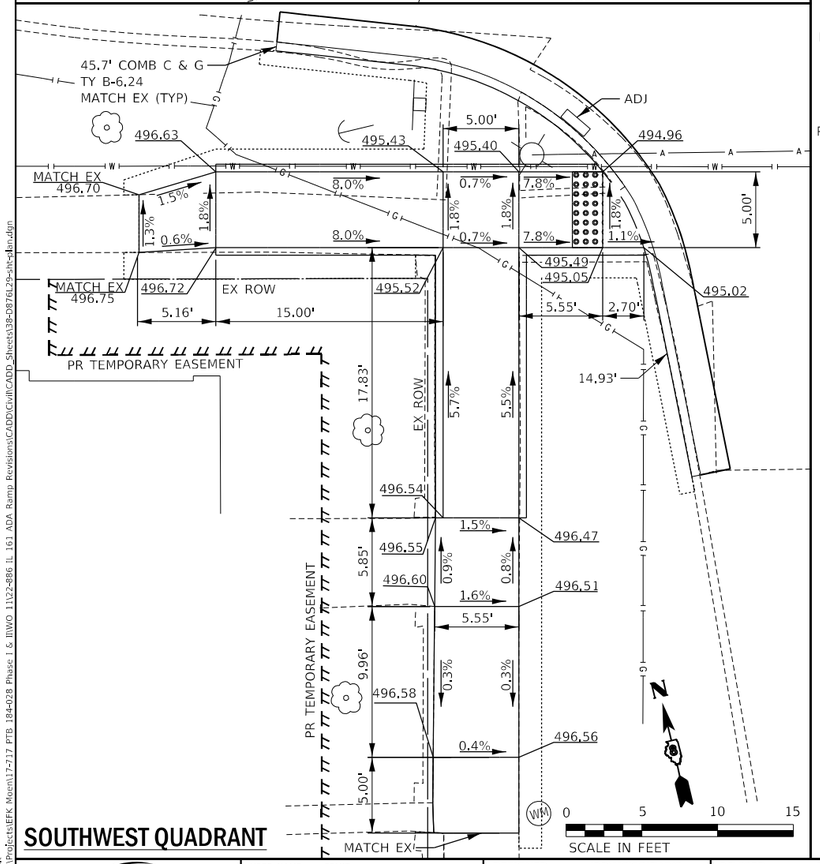

BEECH ST.

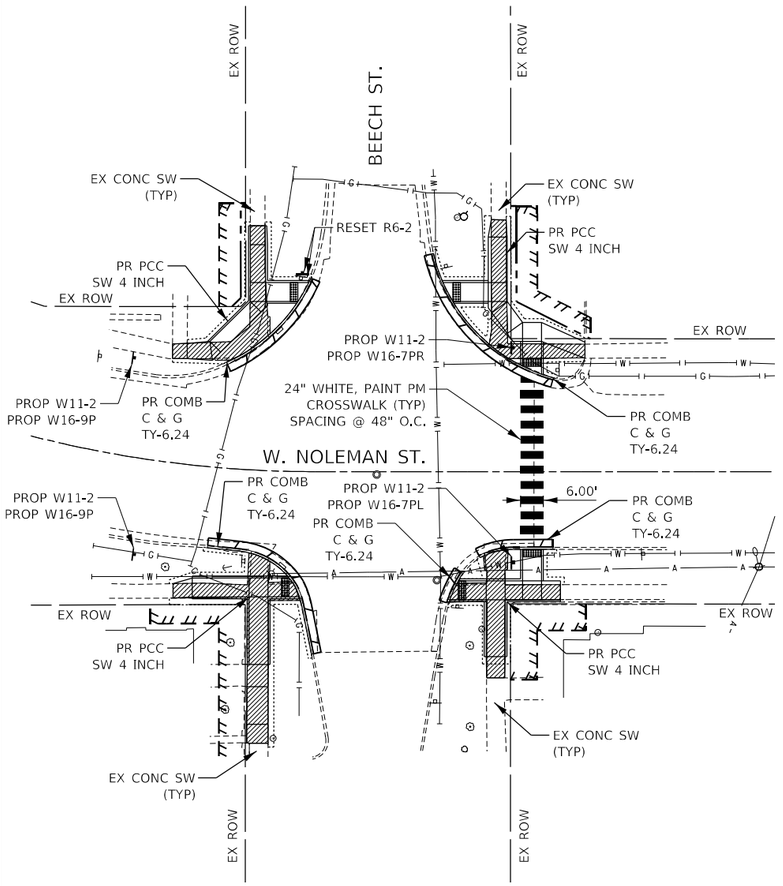

LEGEND

- DETECTABLE WARNINGS
- SIDEWALK REMOVAL
- CONC. CURB & GUTTER REMOVAL
- CONSTRUCTION LIMITS

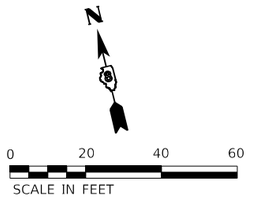

SOUTHEAST QUADRANT

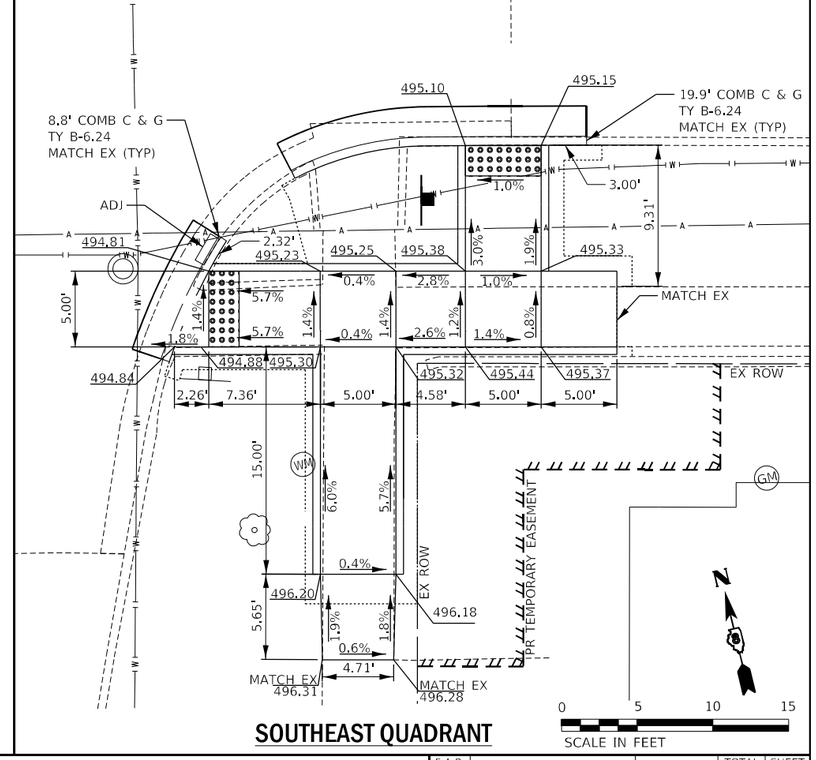

MODEL: Default
FILE NAME: N:\Projects\EFK Moore\17-717 PTB 184028 Phase I & II\WO 11\22-886 IL 161 ADA Ramp Revisions\CADD\Civil\CADD_Sheets\38-D876L29-sht-sht.dgn

ESI
Excellence, Service, Integrity
www.esibi.com

USER NAME = PSMIT		DESIGNED - JRD\MSK\SJF\MYS	REVISED - ESI - DJW 1/31/2020		
		DRAWN - MSK	REVISED - ESI - PS 2/3/2020		
PLOT SCALE = 20.0000 ' / in.		CHECKED - SLD	REVISED -		
PLOT DATE = 6/14/2022		DATE - 6/14/2022	REVISED -		

STATE OF ILLINOIS
DEPARTMENT OF TRANSPORTATION

FAP ROUTE 805 (IL ROUTE 161)
CURB RAMP DETAILS – BEECH

SCALE: | SHEET 15 OF 27 SHEETS | STA. | TO STA.

F.A.P. RTE.	SECTION	COUNTY	TOTAL SHEETS	SHEET NO.
805	(7Z-2, 8Z-2)SW-1	MARION	100	38
		CONTRACT NO. 76L29		
	ILLINOIS FED. AID PROJECT			

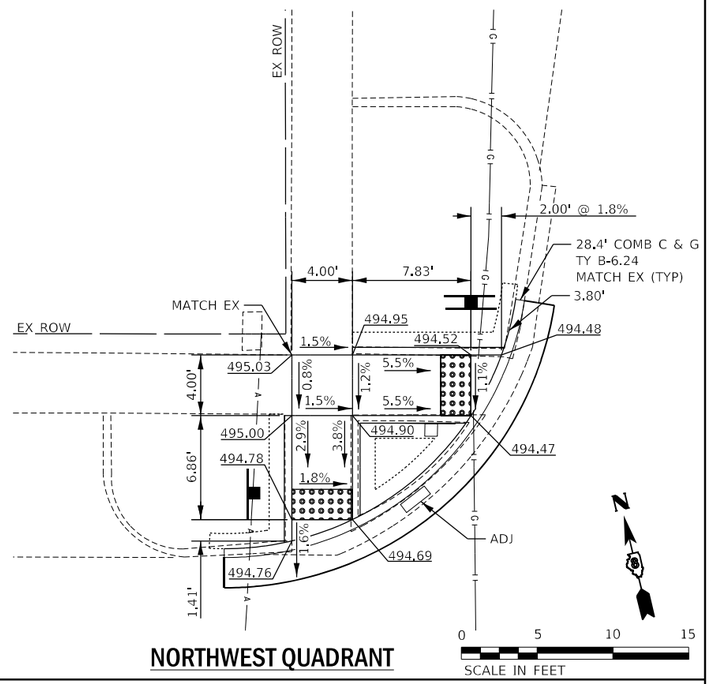

NORTHWEST QUADRANT

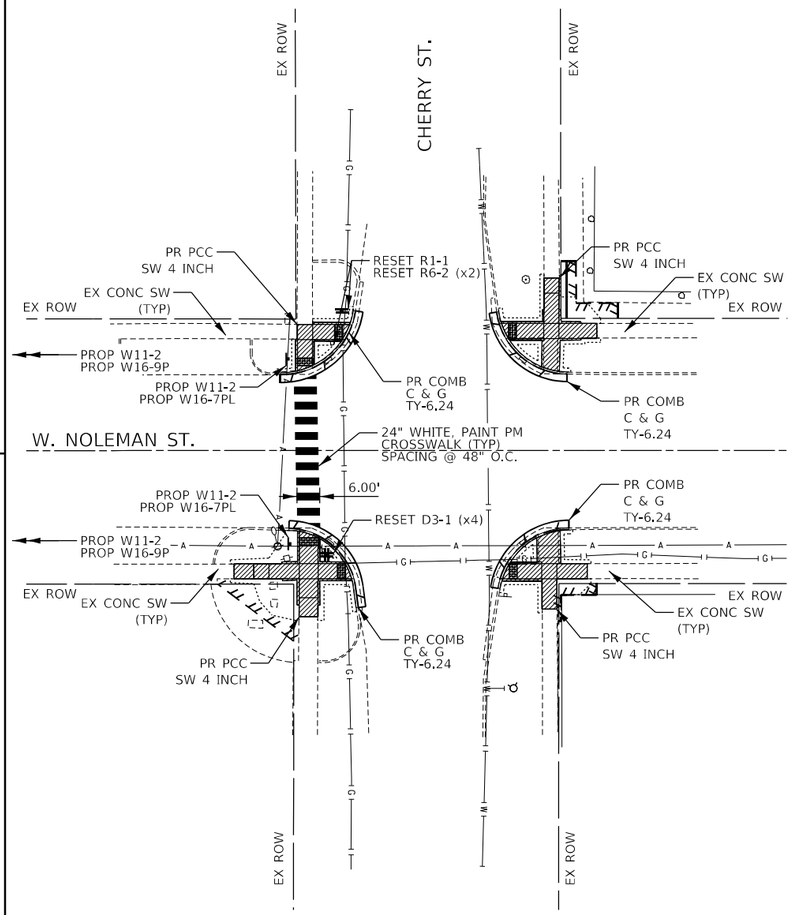

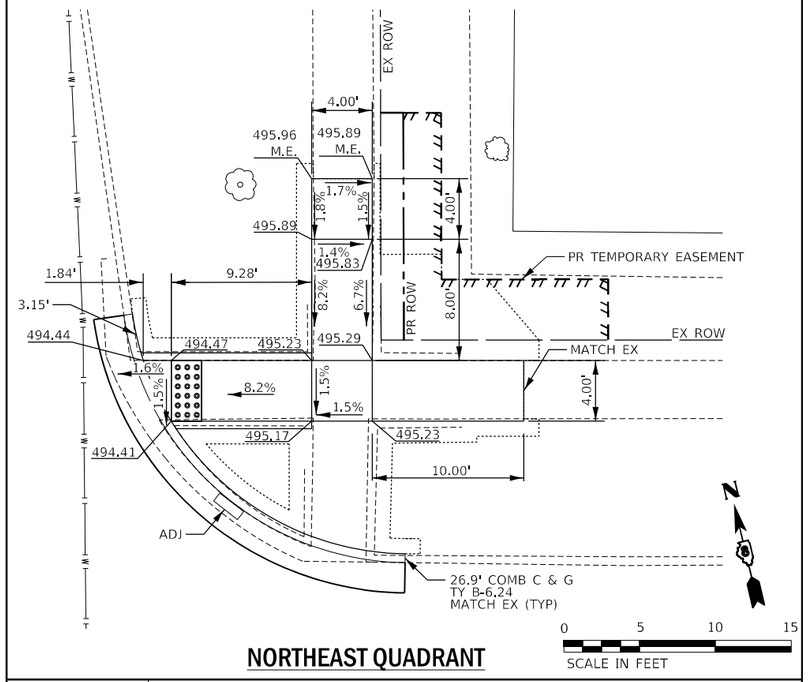

NORTHEAST QUADRANT

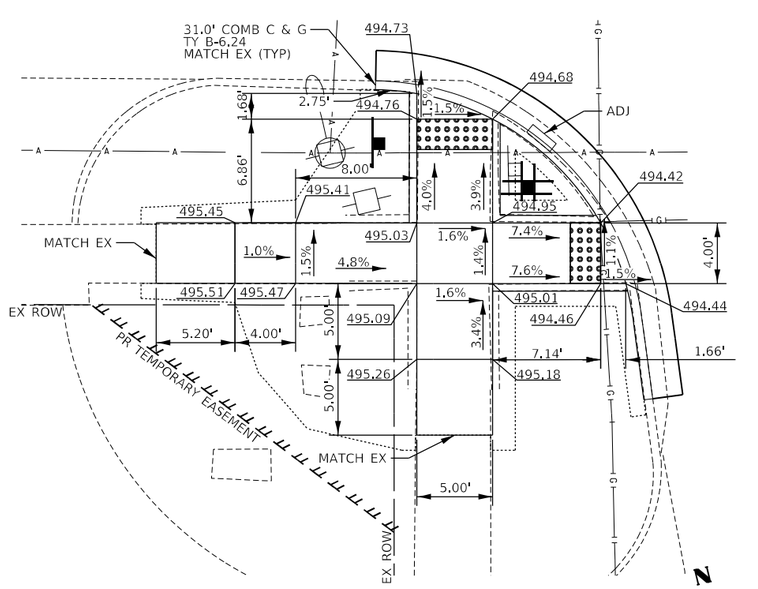

SOUTHWEST QUADRANT

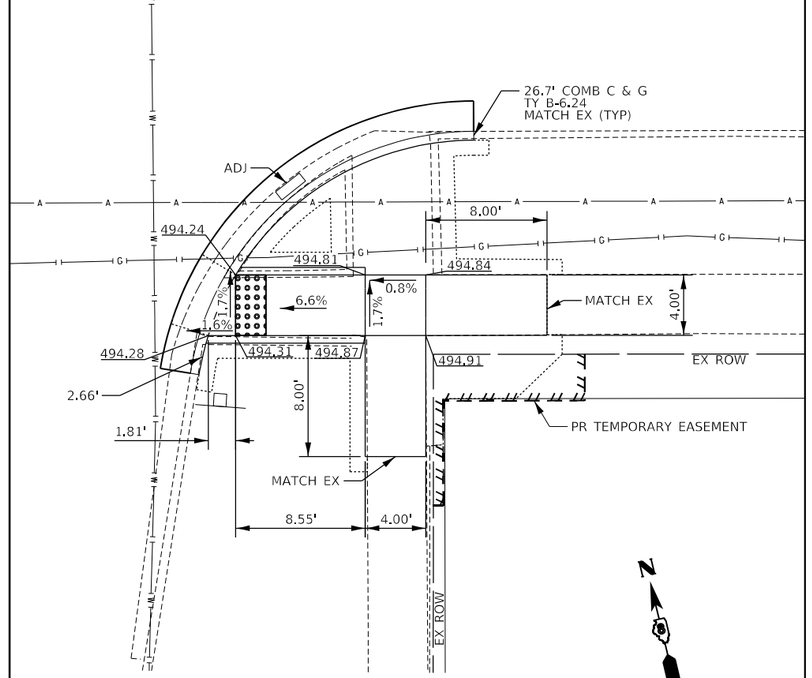

SOUTHEAST QUADRANT

LEGEND

- DETECTABLE WARNINGS
- SIDEWALK REMOVAL
- CONC. CURB & GUTTER REMOVAL
- CONSTRUCTION LIMITS

0 20 40 60
SCALE IN FEET

MODEL: Default
FILE NAME: N:\Projects\EFK Moen\17-717 PTB 184-028 Phase I & II\WO 11\22-286 IL 161 ADA Ramp Revisions\CADD\Civil\CADD Sheets\39-0876L29-sht-4in.dgn

ESI
Excellence, Service, Integrity
www.esiltd.com

USER NAME = PSMIT	DESIGNED - JRD\MSK\SJF\MYS	REVISED -	ESI - DJW 1/31/2020
	DRAWN - MSK	REVISED -	ESI - PS 2/3/2020
PLOT SCALE = 20.0000 ' / in.	CHECKED - SLD	REVISED -	
PLOT DATE = 6/14/2022	DATE - 6/14/2022	REVISED -	

STATE OF ILLINOIS
DEPARTMENT OF TRANSPORTATION

FAP ROUTE 805 (IL ROUTE 161)
CURB RAMP DETAILS – CHERRY

SCALE: | SHEET 16 OF 27 SHEETS | STA. | TO STA.

F.A.P. RTE.	SECTION	COUNTY	TOTAL SHEETS	SHEET NO.
805	(7Z-2, 8Z-2)SW-1	MARION	100	39
		CONTRACT NO. 76L29		
	ILLINOIS	FED. AID PROJECT		

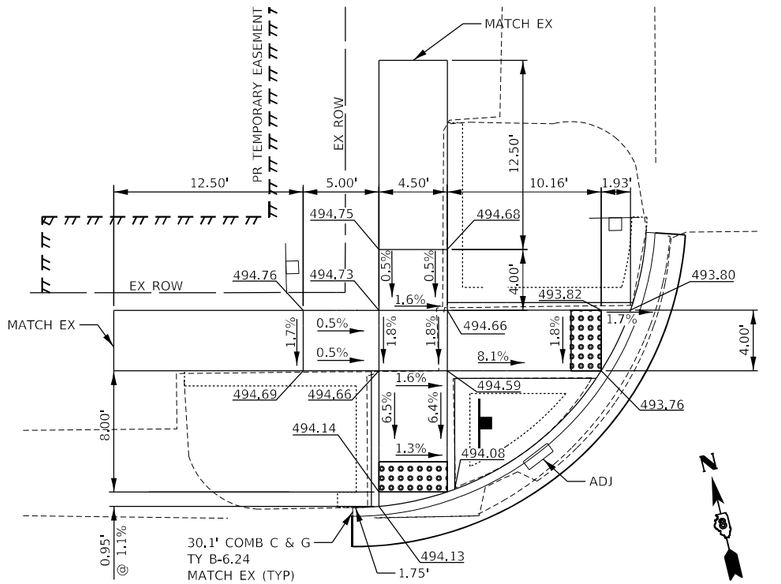

NORTHWEST QUADRANT

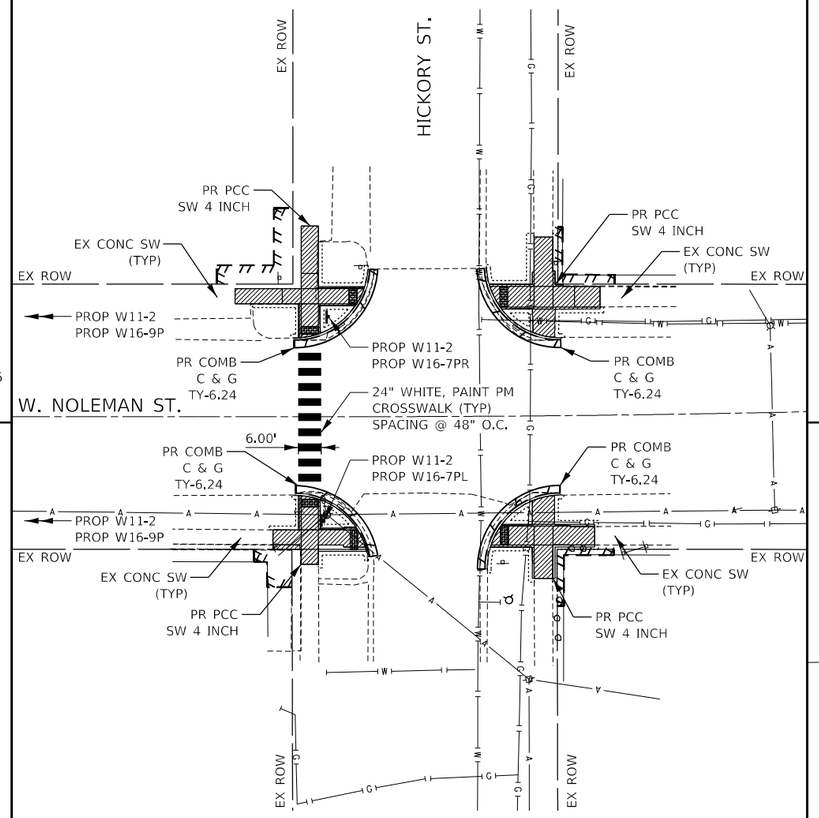

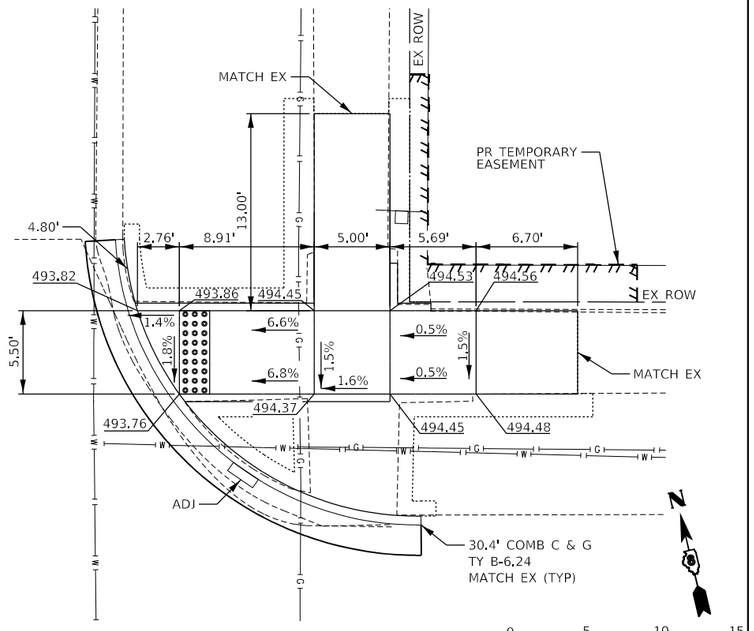

NORTHEAST QUADRANT

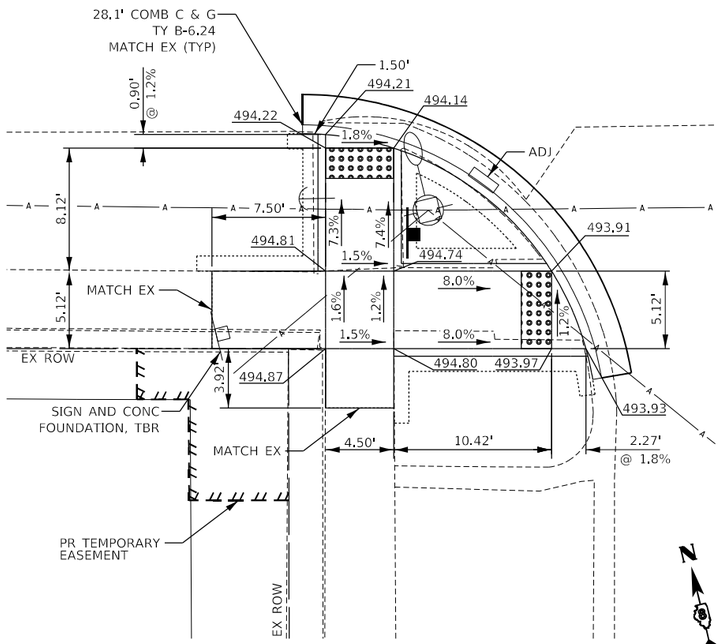

SOUTHWEST QUADRANT

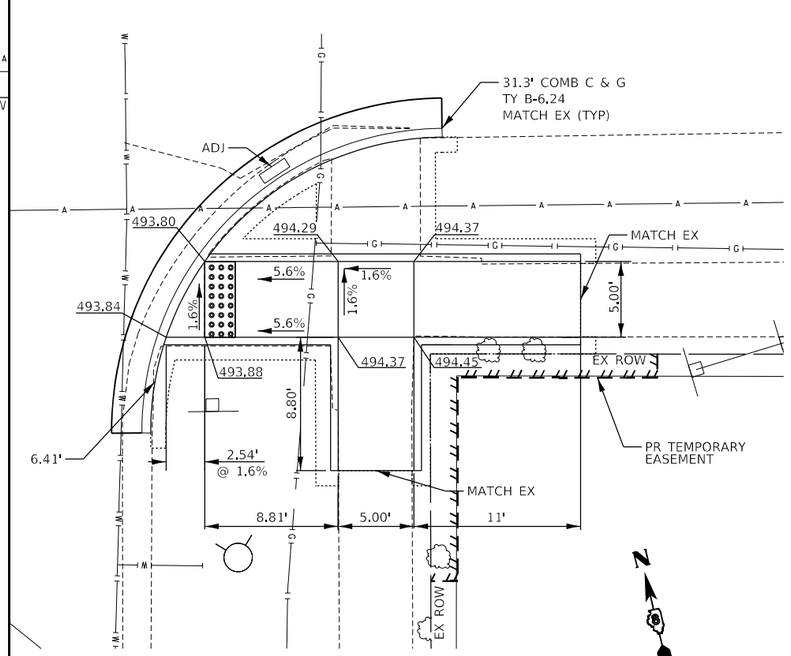

SOUTHEAST QUADRANT

MODEL: Default
FILE NAME: N:\Projects\IEFK Moen\17-717 PTB 184-028 Phase 1 & II\IWO 11\72-R86 IL 161 ADA Ramp Revisions\CADD\Civil\CADD Sheets\d0-076L29-sht-ramp.dgn

ESI
Excellence, Service, Integrity
www.eshl.com

USER NAME = PSMIT	DESIGNED - JRD\MSK\SJF\MYS	REVISED - ESI - DJW 1/31/2020
	DRAWN - MSK	REVISED - ESI - PS 2/4/2020
PLOT SCALE = 20.0000 ' / in.	CHECKED - SLD	REVISED -
PLOT DATE = 6/14/2022	DATE - 6/14/2022	REVISED -

STATE OF ILLINOIS
DEPARTMENT OF TRANSPORTATION

FAP ROUTE 805 (IL ROUTE 161)
CURB RAMP DETAILS – HICKORY

SCALE: | SHEET 17 OF 27 SHEETS | STA. | TO STA.

F.A.P. RTE.	SECTION	COUNTY	TOTAL SHEETS	SHEET NO.
805	(7Z-2, 8Z-2)SW-1	MARION	100	40
		CONTRACT NO. 76L29		
	ILLINOIS	FED. AID PROJECT		

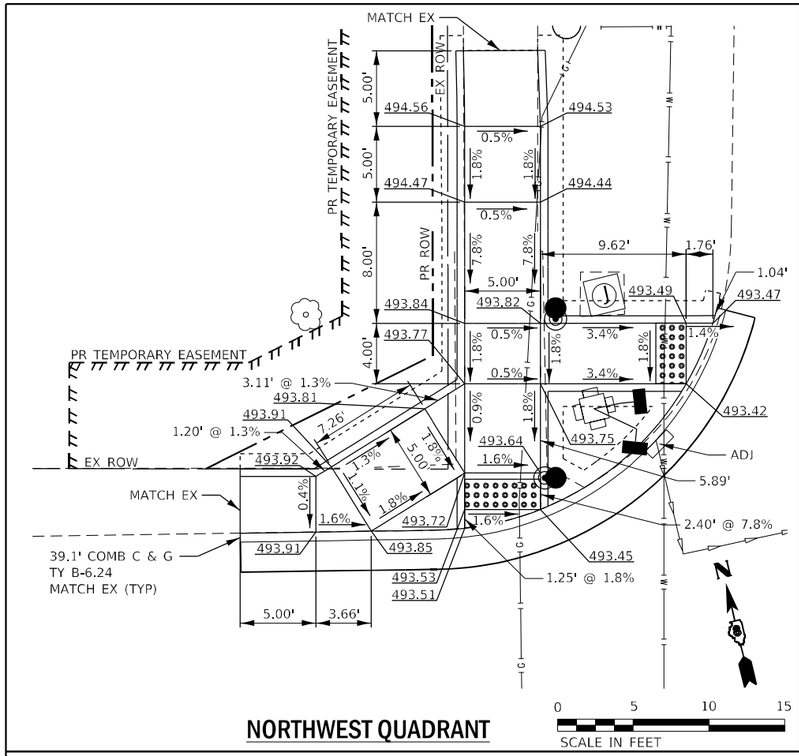

NORTHWEST QUADRANT

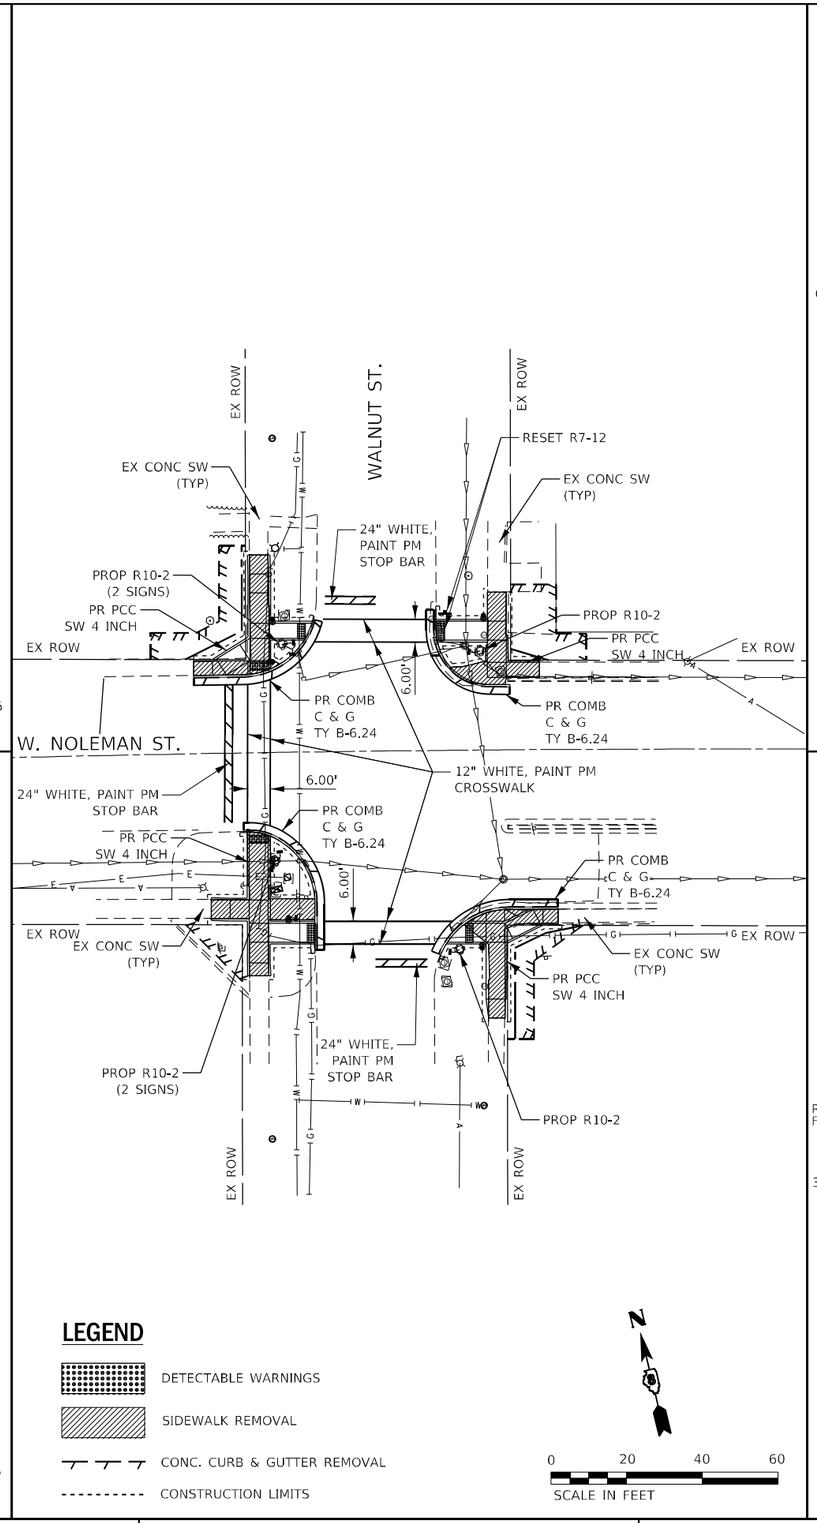

LEGEND

- DETECTABLE WARNINGS
- SIDEWALK REMOVAL
- CONC. CURB & GUTTER REMOVAL
- CONSTRUCTION LIMITS

0 20 40 60
SCALE IN FEET

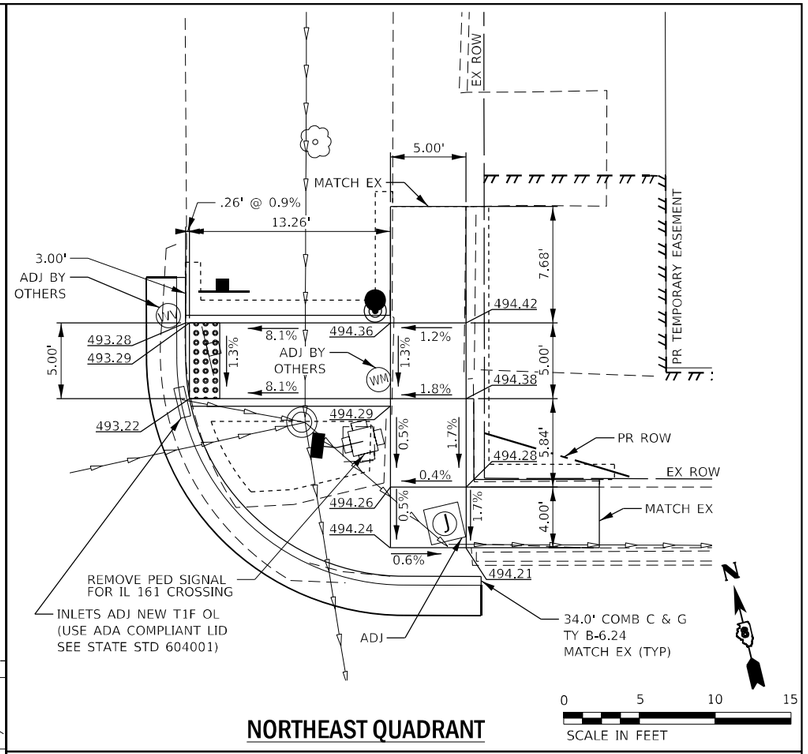

NORTHEAST QUADRANT

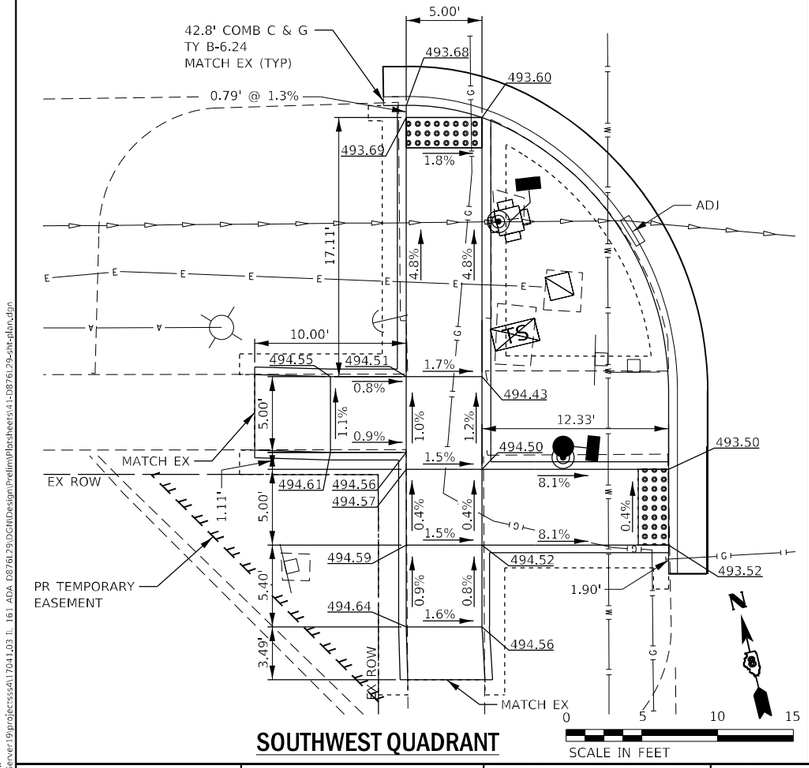

SOUTHWEST QUADRANT

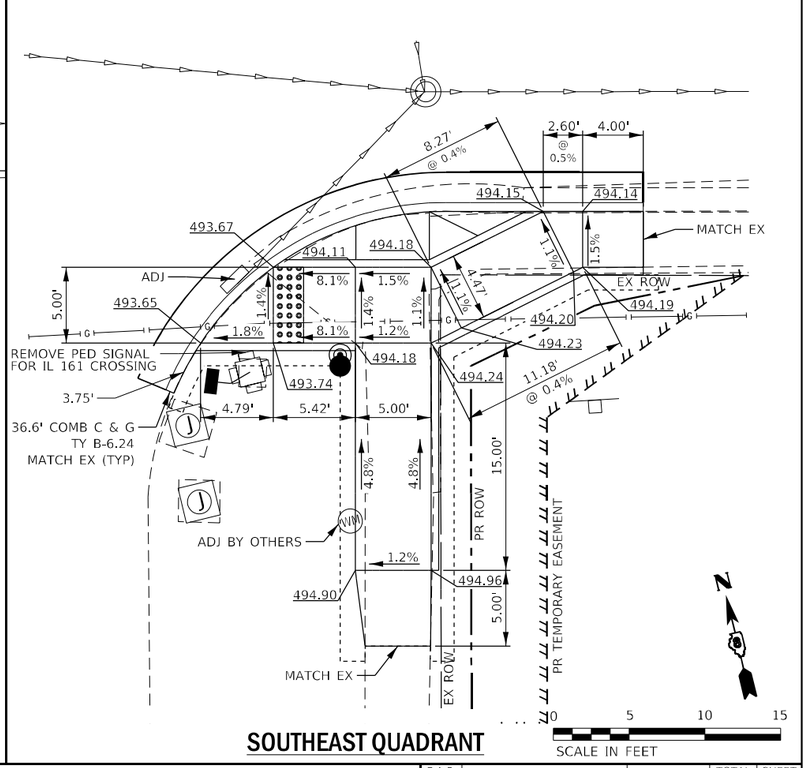

SOUTHEAST QUADRANT

MODEL: Default
FILE NAME: \\Server19\projects\ss\61704\03 7- 161 ADA D8761Z9\DGN\Design\Prelim\Plansheets\41-D8761Z9-sht-plan.dgn

EFK•Moen Civil Engineering Design	USER NAME = JBerggren	DESIGNED - JRD\MSK\SJF\MYS	REVISED -	
		DRAWN - MSK	REVISED -	
	PLOT SCALE = 40.0000 ' / in.	CHECKED - SLD	REVISED -	
	PLOT DATE = 6/15/2022	DATE - 6/15/2022	REVISED -	

STATE OF ILLINOIS
DEPARTMENT OF TRANSPORTATION

FAP ROUTE 805 (IL ROUTE 161)
CURB RAMP DETAILS – WALNUT

SCALE: | SHEET 18 OF 27 SHEETS | STA. | TO STA.

F.A.P. RTE.	SECTION	COUNTY	TOTAL SHEETS	SHEET NO.
805	(7Z-2, 8Z-2)SW-1	MARION	100	41
		CONTRACT NO. 76L29		
		ILLINOIS	FED. AID PROJECT	

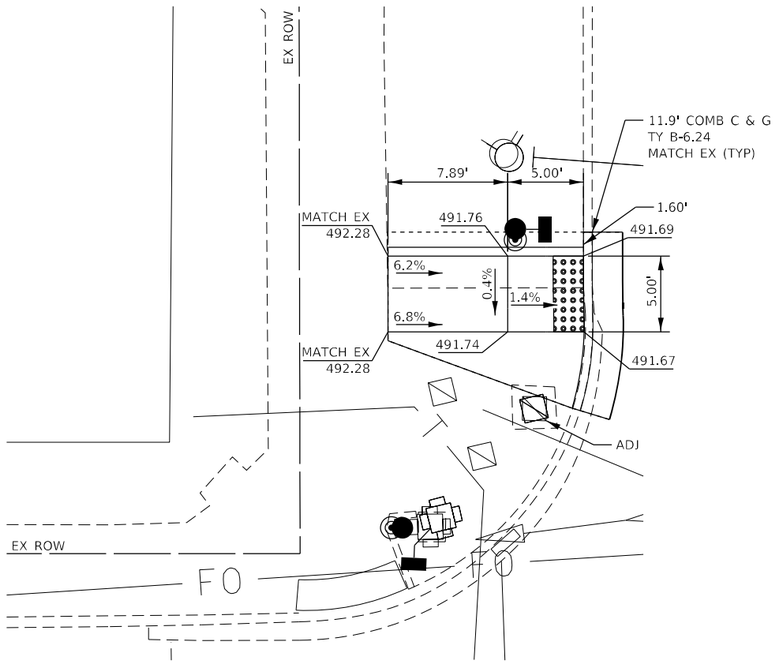

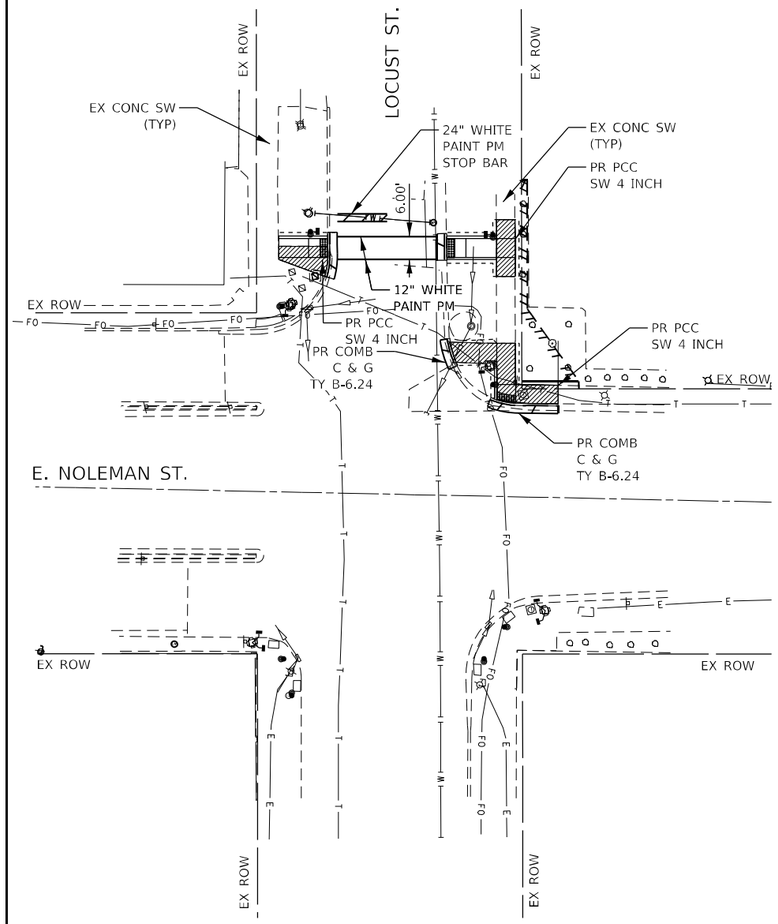

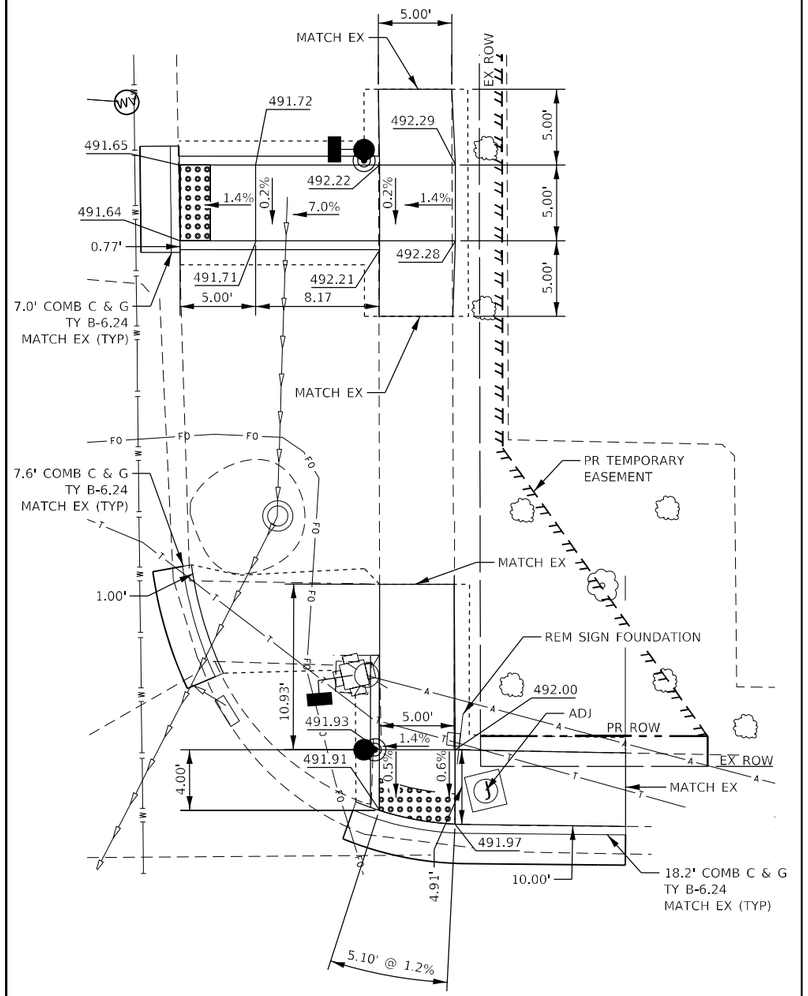

LEGEND

- DETECTABLE WARNINGS
- SIDEWALK REMOVAL
- CONC. CURB & GUTTER REMOVAL
- CONSTRUCTION LIMITS

NORTHWEST QUADRANT

SCALE IN FEET: 0 5 10 15

SCALE IN FEET: 0 20 40 60

NORTHEAST QUADRANT

SCALE IN FEET: 0 5 10 15

MODEL: Default
FILE NAME: \\Server19\proj\ecsssa\17041.03 1- 161 ADA 076L29\DGN\Design\Prelim\Plotsheets\42-076L29-sht-plan.dgn

EFK•Moen
Civil Engineering Design

USER NAME = JBerggren	DESIGNED - JRD\MSK\SJF\MYS	REVISED -
	DRAWN - MSK	REVISED -
PLOT SCALE = 40.0000 ' / in.	CHECKED - SLD	REVISED -
PLOT DATE = 6/15/2022	DATE - 6/15/2022	REVISED -

STATE OF ILLINOIS
DEPARTMENT OF TRANSPORTATION

FAP ROUTE 805 (IL ROUTE 161)
CURB RAMP DETAILS – LOCUST

SCALE: | SHEET 19 OF 27 SHEETS | STA. | TO STA.

F.A.P. RTE.	SECTION	COUNTY	TOTAL SHEETS	SHEET NO.
805	(7Z-2, 8Z-2)SW-1	MARION	100	42
		CONTRACT NO. 76L29		
	ILLINOIS	FED. AID PROJECT		

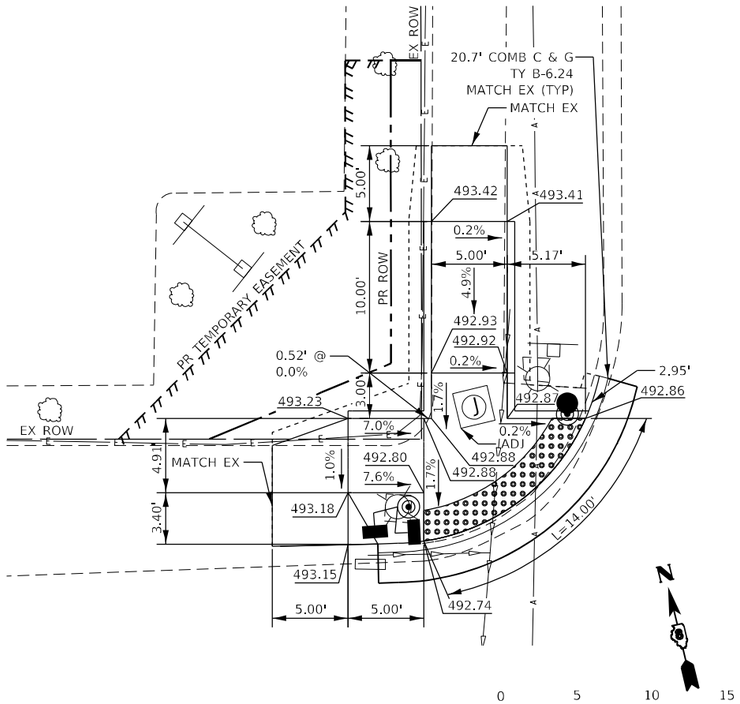

NORTHWEST QUADRANT

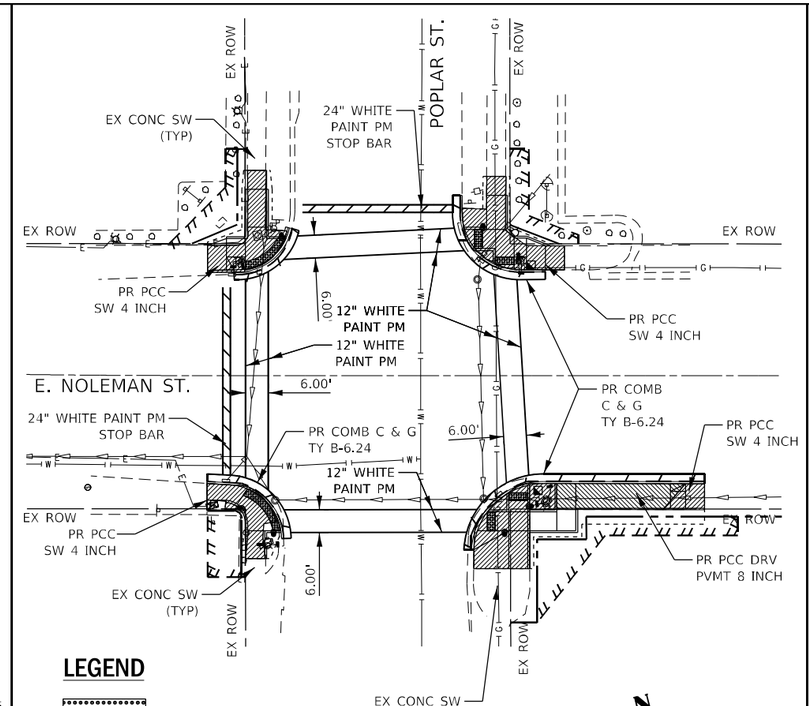

LEGEND

- DETECTABLE WARNINGS
- SIDEWALK REMOVAL
- DRIVEWAY PAVEMENT REMOVAL
- CONC. CURB & GUTTER REMOVAL
- CONSTRUCTION LIMITS

0 20 40 60
SCALE IN FEET

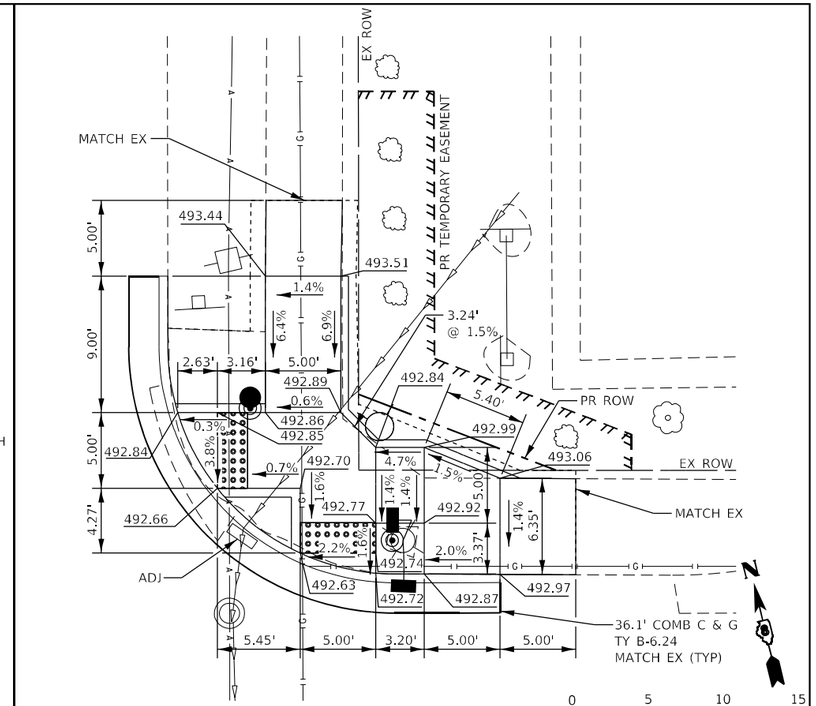

NORTHEAST QUADRANT

0 5 10 15
SCALE IN FEET

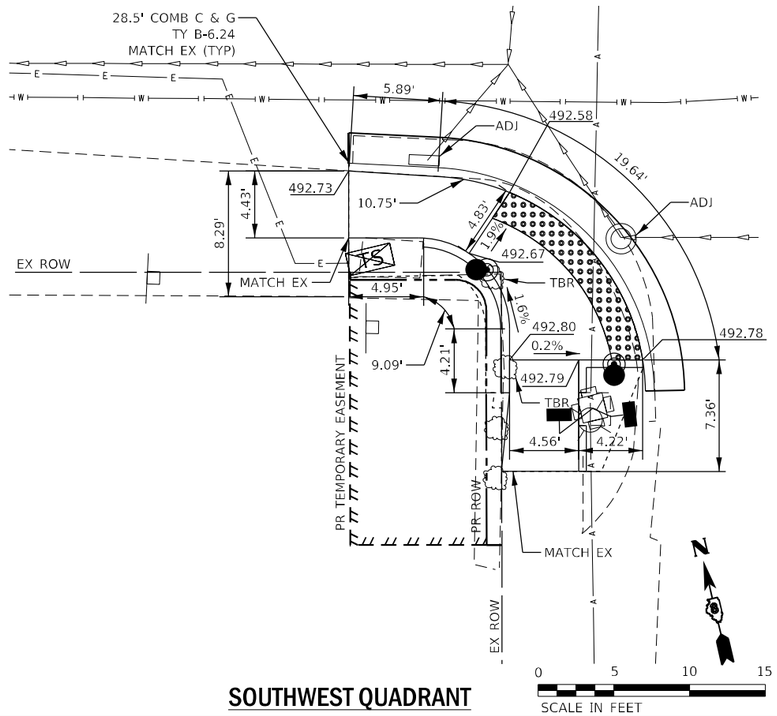

SOUTHWEST QUADRANT

0 5 10 15
SCALE IN FEET

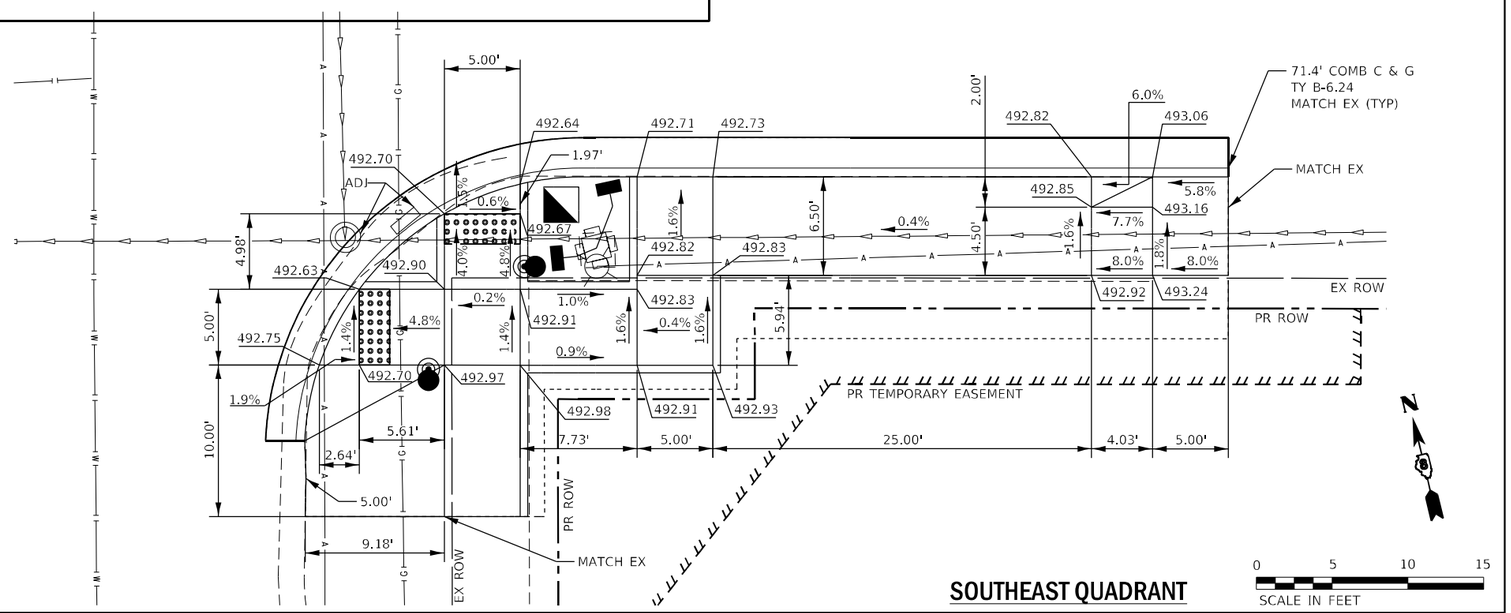

SOUTHEAST QUADRANT

0 5 10 15
SCALE IN FEET

MODEL: Default
FILE NAME: \\Server19\projects\sas\17041.03 T... 161 ADA D8761.29\OGNDesign\Prelim\PlanSheets\43-D8761.29-sht-plan.dgn

EFK•Moen Civil Engineering Design	USER NAME = JBerggren	DESIGNED - JRD\MSK\SJF\MYS	REVISED -	
		DRAWN - MSK	REVISED -	
	PLOT SCALE = 40.0000 ' / in.	CHECKED - SLD	REVISED -	
	PLOT DATE = 6/15/2022	DATE - 6/15/2022	REVISED -	

STATE OF ILLINOIS
DEPARTMENT OF TRANSPORTATION

FAP ROUTE 805 (IL ROUTE 161)
CURB RAMP DETAILS – POPLAR

SCALE: | SHEET 20 OF 27 SHEETS | STA. | TO STA.

F.A.P. RTE.	SECTION	COUNTY	TOTAL SHEETS	SHEET NO.
805	(7Z-2, 8Z-2)SW-1	MARION	100	43
		CONTRACT NO. 76L29		
		ILLINOIS	FED. AID PROJECT	

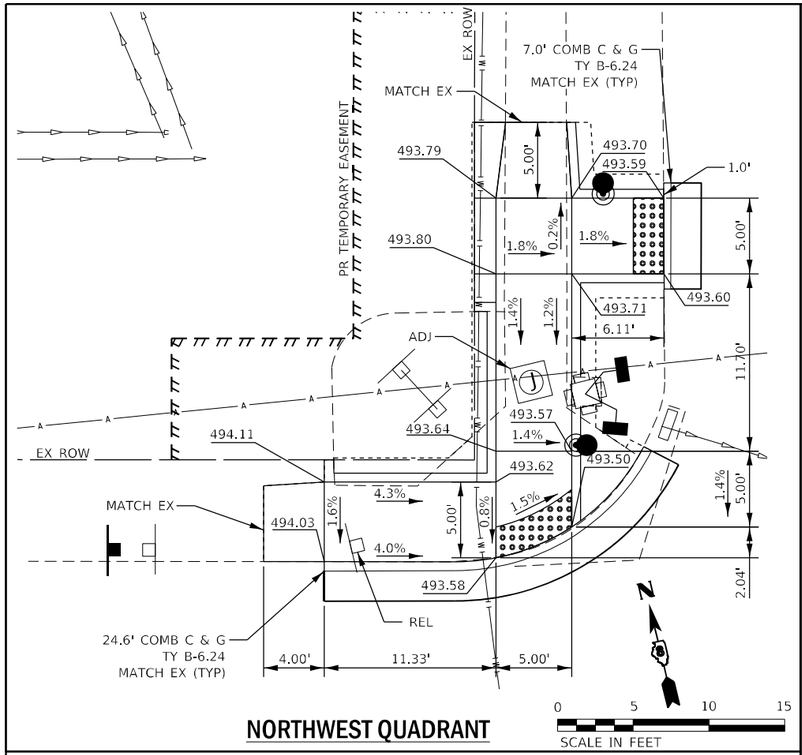

NORTHWEST QUADRANT

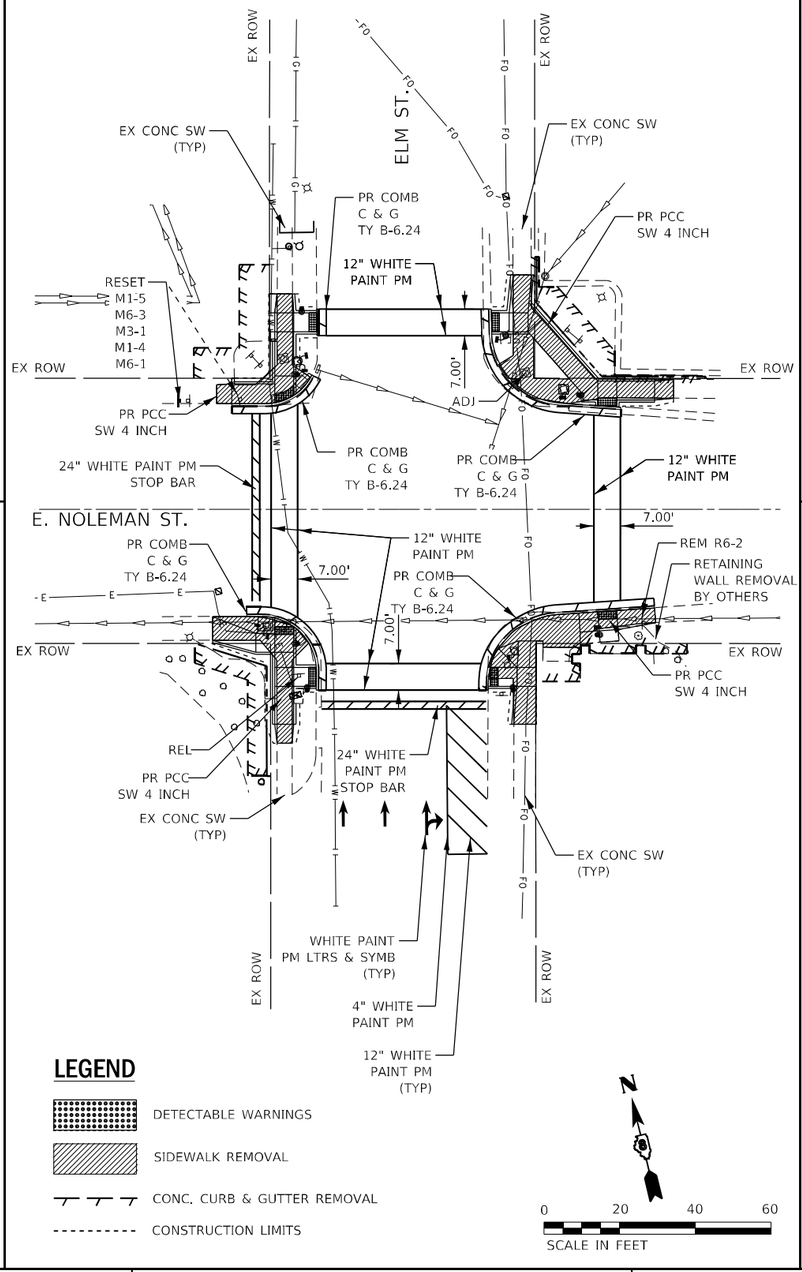

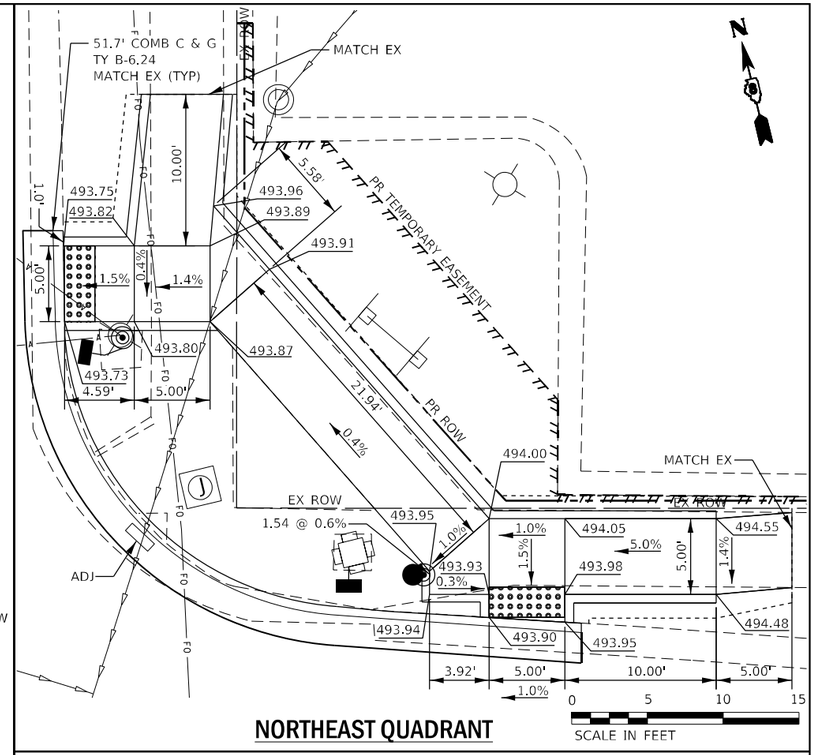

NORTHEAST QUADRANT

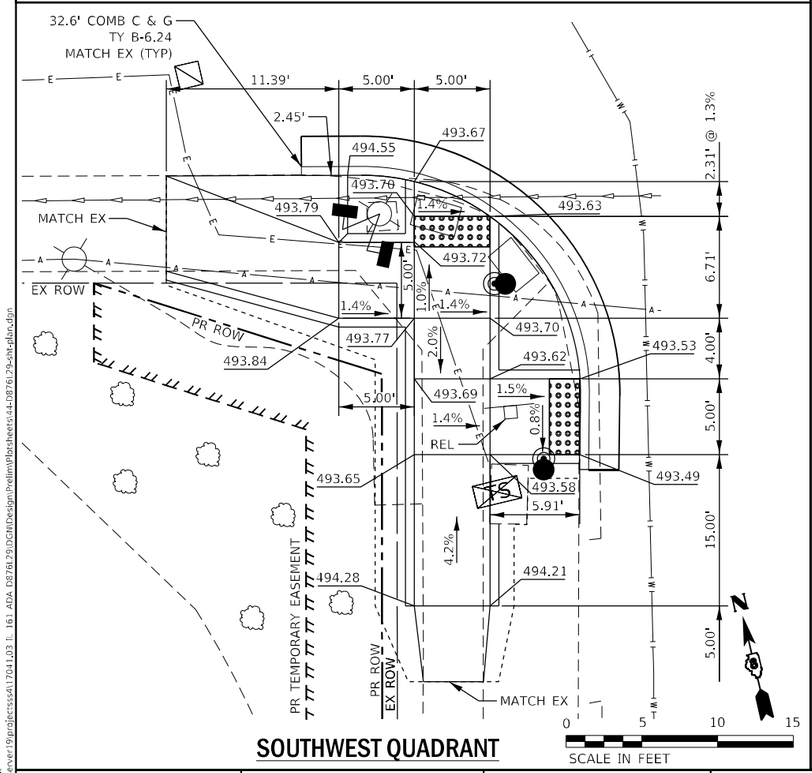

SOUTHWEST QUADRANT

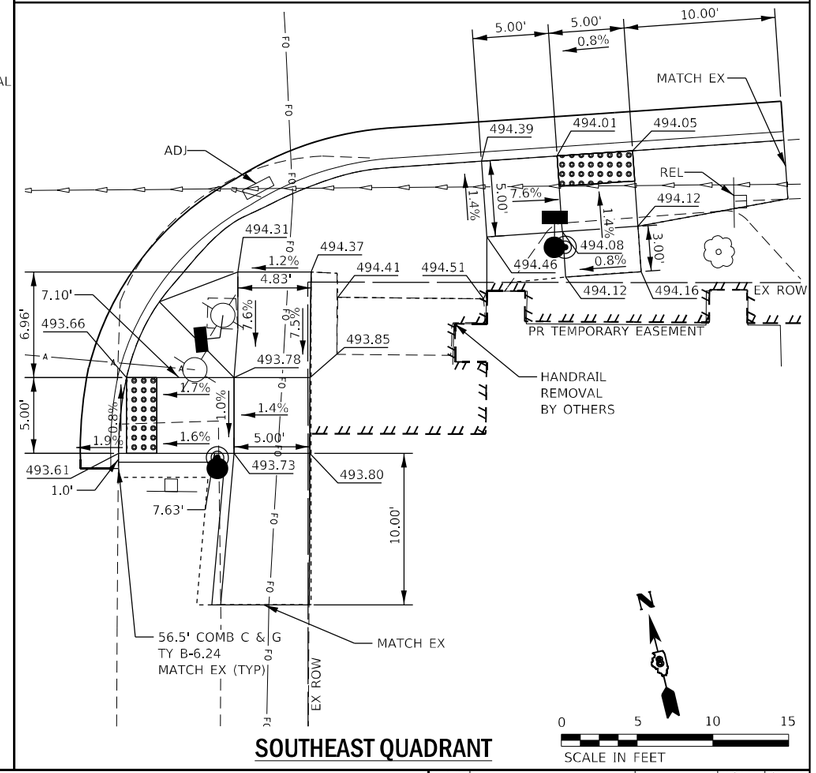

SOUTHEAST QUADRANT

MODEL: Default
FILE NAME: \\Server19\projects\s4\17041.03 T. 161 ADA D878L29\DGN\Design\Prelim\Plansheets\44-D878L29-ent-plan.dgn

EFK•Moen
Civil Engineering Design

USER NAME = JBerggren	DESIGNED - JRD\MSK\SJF\MYS	REVISED -	
	DRAWN - MSK	REVISED -	
PLOT SCALE = 40.0000 ' / in.	CHECKED - SLD	REVISED -	
PLOT DATE = 6/15/2022	DATE - 6/15/2022	REVISED -	

STATE OF ILLINOIS
DEPARTMENT OF TRANSPORTATION

FAP ROUTE 805 (IL ROUTE 161)
CURB RAMP DETAILS – ELM

SCALE: | SHEET 21 OF 27 SHEETS | STA. | TO STA.

F.A.P. RTE.	SECTION	COUNTY	TOTAL SHEETS	SHEET NO.
805	(7Z-2, 8Z-2)SW-1	MARION	100	44
		CONTRACT NO. 76L29		
	ILLINOIS FED. AID PROJECT			

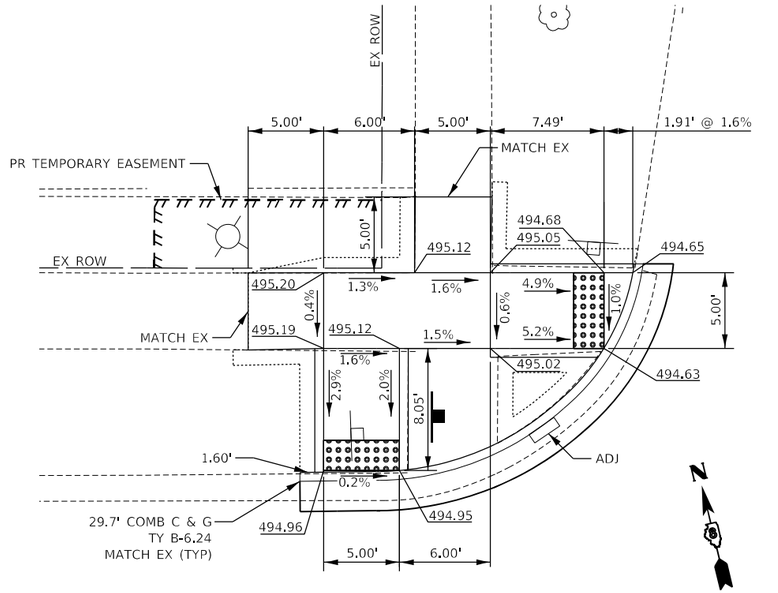

NORTHWEST QUADRANT

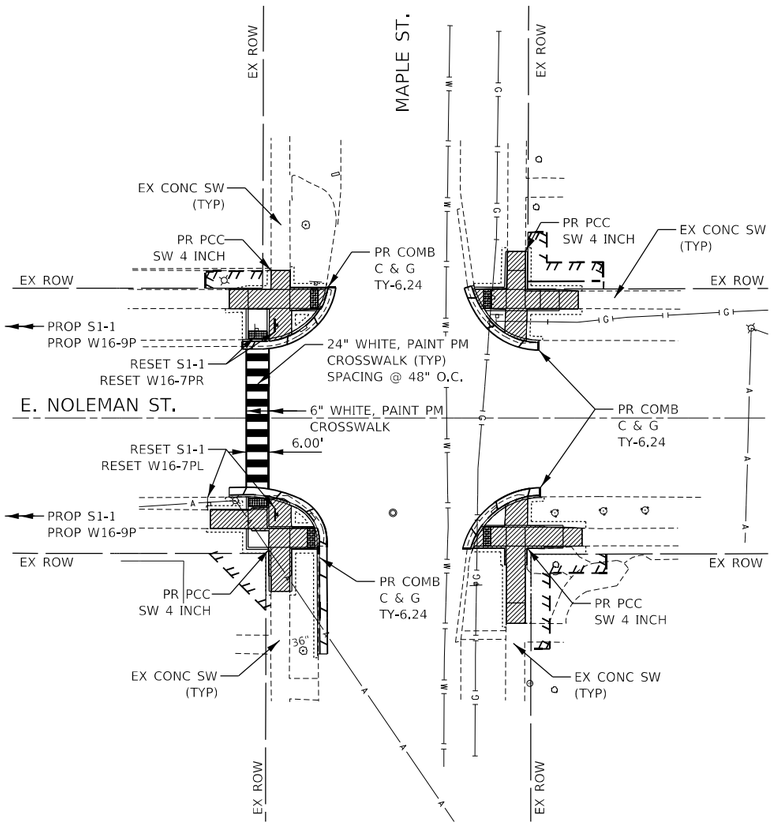

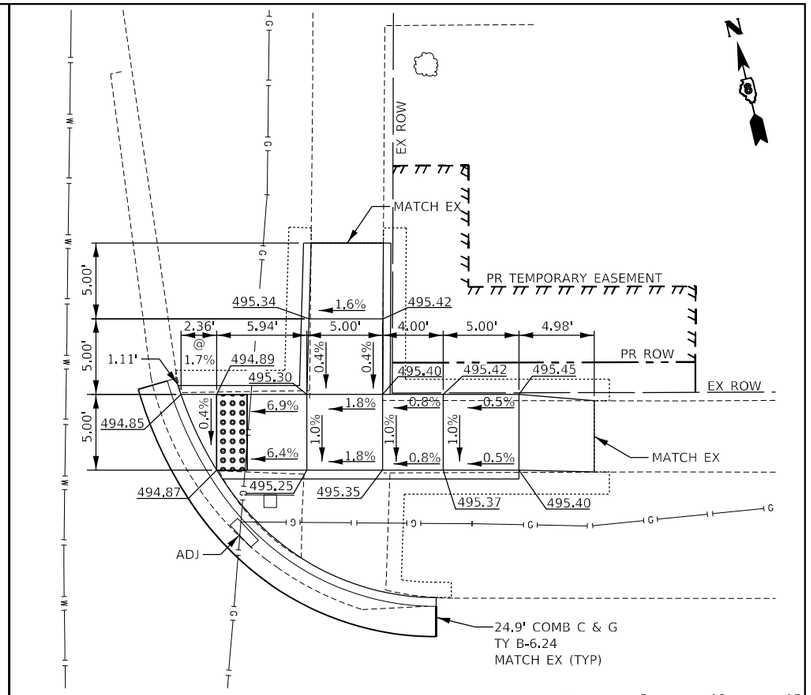

NORTHEAST QUADRANT

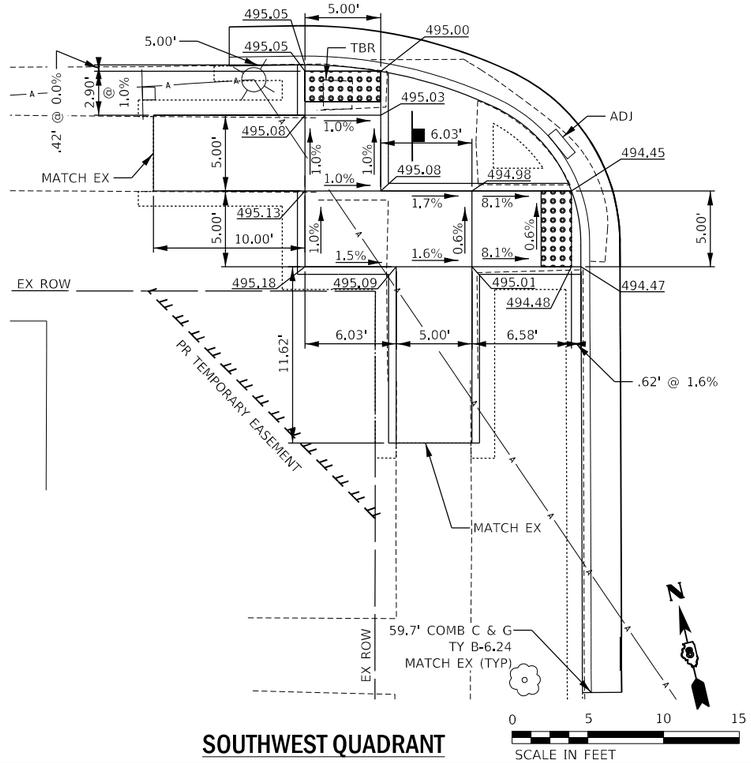

SOUTHWEST QUADRANT

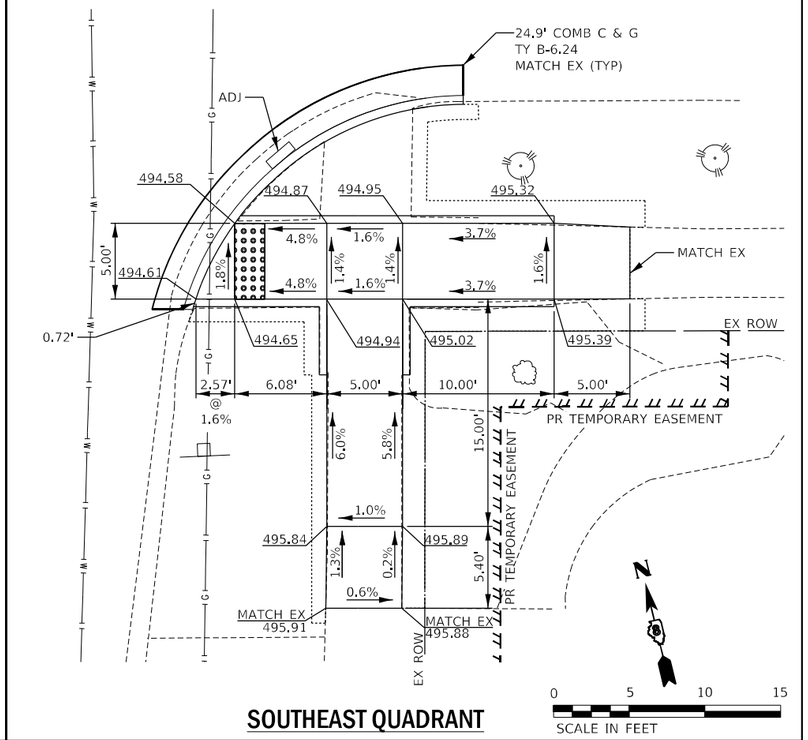

SOUTHEAST QUADRANT

LEGEND

- DETECTABLE WARNINGS
- SIDEWALK REMOVAL
- CONC. CURB & GUTTER REMOVAL
- CONSTRUCTION LIMITS

MODEL: Default
FILE NAME: N:\Projects\EFK Moen\17-717 PTB 184-028 Phase 1 & IDWO 11\22-986 IL 161 ADA Ramp Revisions\CADD\Civil\CADD_Sheets\45-08761L29-sht-1.dgn

ESI
Excellence, Service, Integrity
www.eshl.com

USER NAME = PSMIT	DESIGNED - JRD\MSK\SJF\MYS	REVISED -	ESI - DJW 1/31/2020
	DRAWN - MSK	REVISED -	ESI - PS 2/4/2020
PLOT SCALE = 20.0000 ' / in.	CHECKED - SLD	REVISED -	
PLOT DATE = 6/14/2022	DATE - 6/14/2022	REVISED -	

STATE OF ILLINOIS
DEPARTMENT OF TRANSPORTATION

FAP ROUTE 805 (IL ROUTE 161)
CURB RAMP DETAILS – MAPLE

SCALE: | SHEET 22 OF 27 SHEETS | STA. | TO STA.

F.A.P. RTE.	SECTION	COUNTY	TOTAL SHEETS	SHEET NO.
805	(7Z-2, 8Z-2)SW-1	MARION	100	45
		CONTRACT NO. 76L29		
	ILLINOIS FED. AID PROJECT			

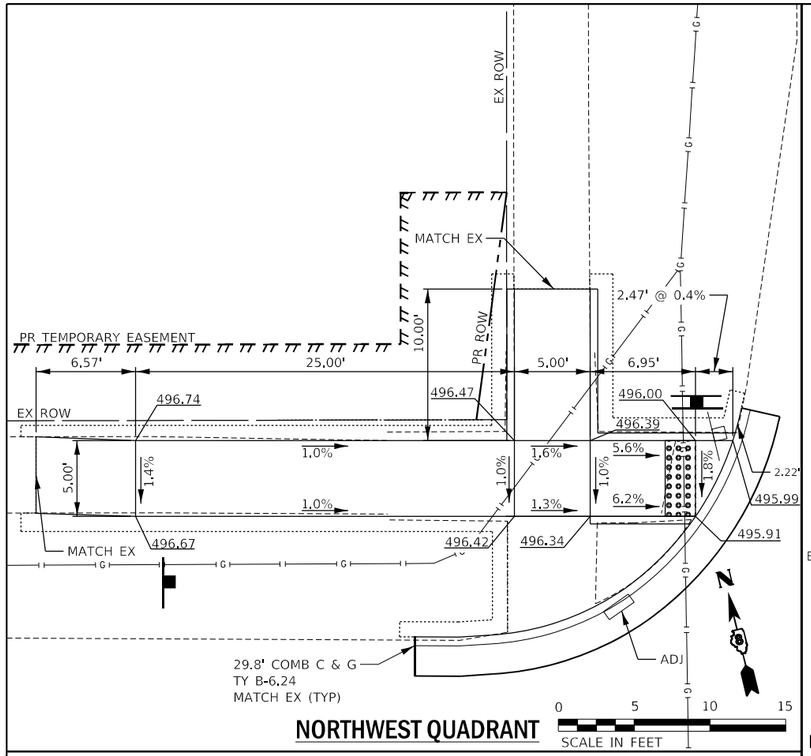

NORTHWEST QUADRANT

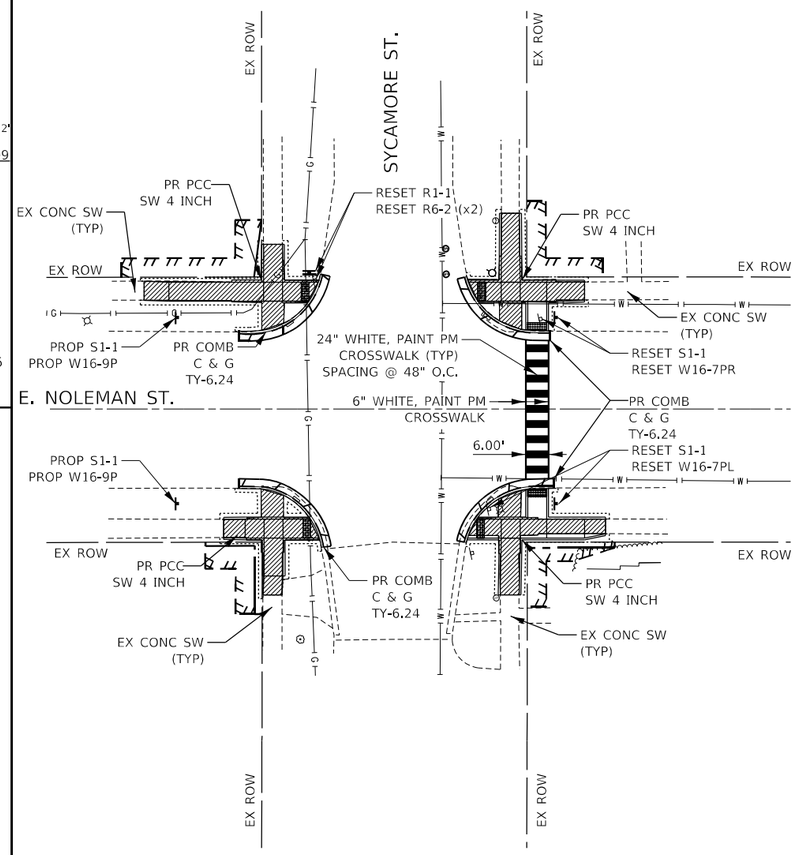

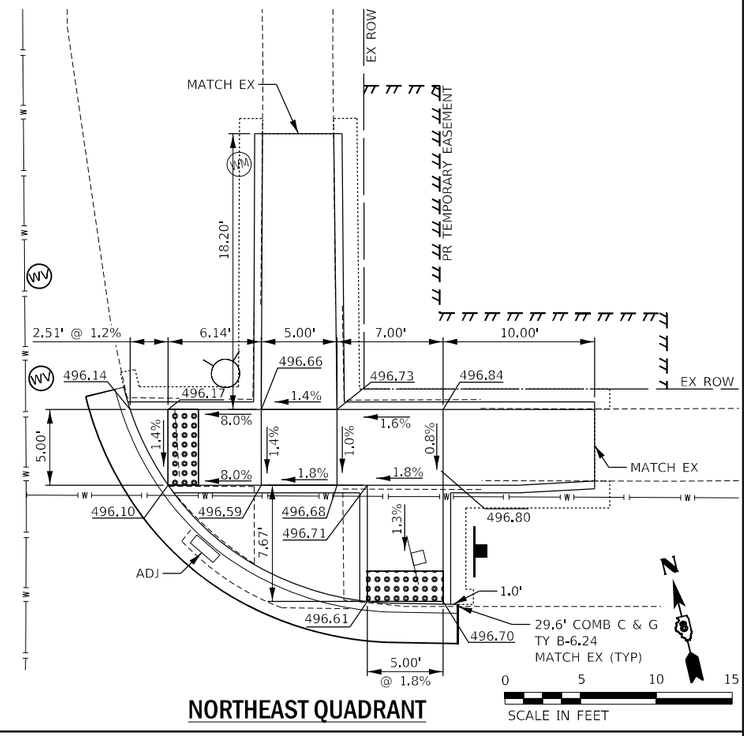

NORTHEAST QUADRANT

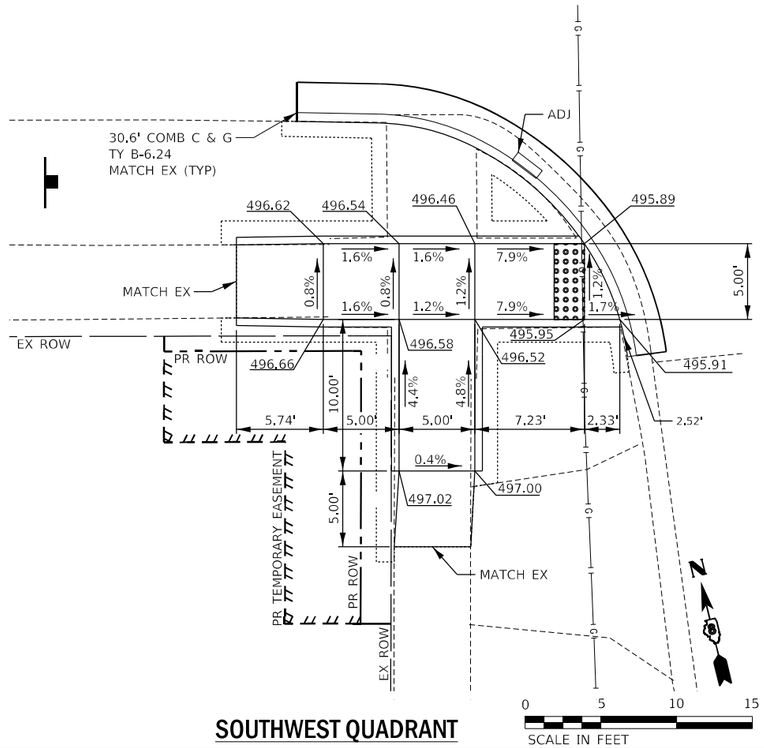

SOUTHWEST QUADRANT

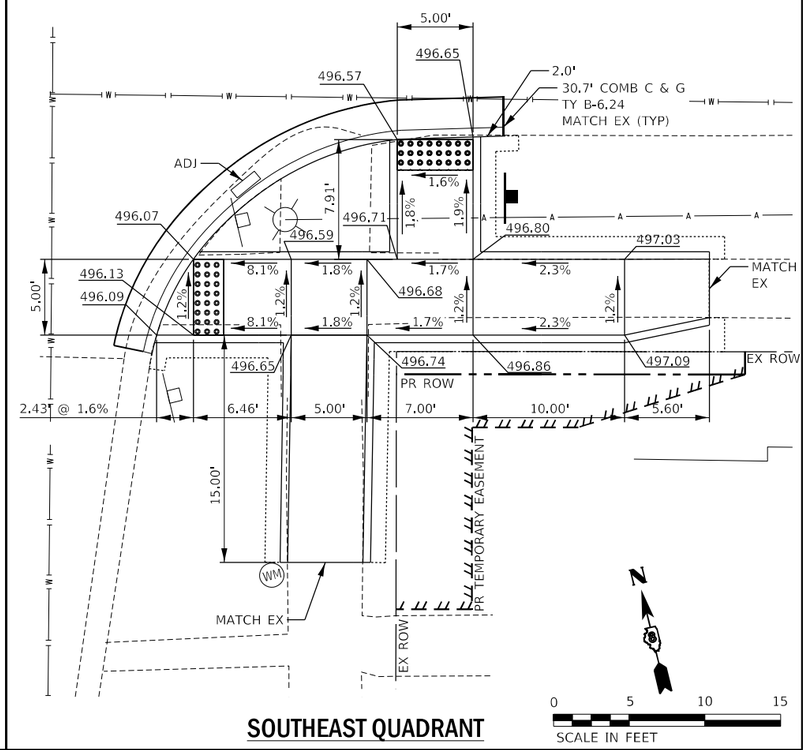

SOUTHEAST QUADRANT

MODEL: Default
FILE NAME: N:\Projects\SEFK Mount\17-717 PTB 184-028 Phase I & II\WO 1102-886 IL 161 ADA Ramp Revisions\CADD\Civil\CADD Sheets\46-D876L29-sht-dtl.dgn

USER NAME = PSMIT	DESIGNED - JRD\MSK\SJF\MYS	REVISED - ESI - DJW 1/31/2020	
	DRAWN - MSK	REVISED - ESI - PS 2/5/2020	
PLOT SCALE = 20.0000 ' / in.	CHECKED - SLD	REVISED -	
PLOT DATE = 6/14/2022	DATE - 6/14/2022	REVISED -	

ESI
Excellence, Service, Integrity
www.esiltd.com

STATE OF ILLINOIS
DEPARTMENT OF TRANSPORTATION

FAP ROUTE 805 (IL ROUTE 161)
CURB RAMP DETAILS – SYCAMORE

SCALE: | SHEET 23 OF 27 SHEETS | STA. | TO STA.

F.A.P. RTE.	SECTION	COUNTY	TOTAL SHEETS	SHEET NO.
805	(7Z-2, 8Z-2)SW-1	MARION	100	46
		CONTRACT NO. 76L29		
	ILLINOIS	FED. AID PROJECT		

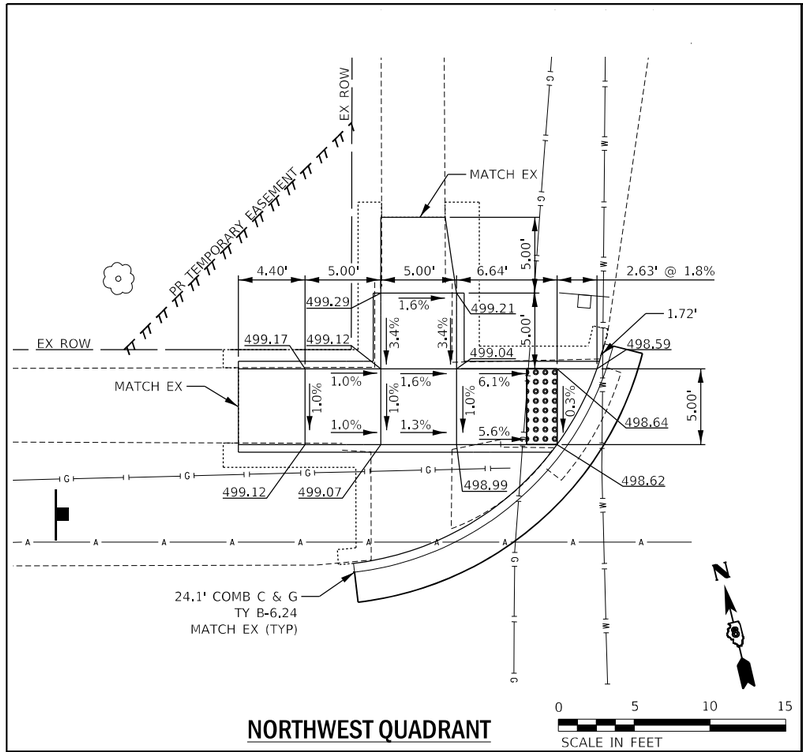

NORTHWEST QUADRANT

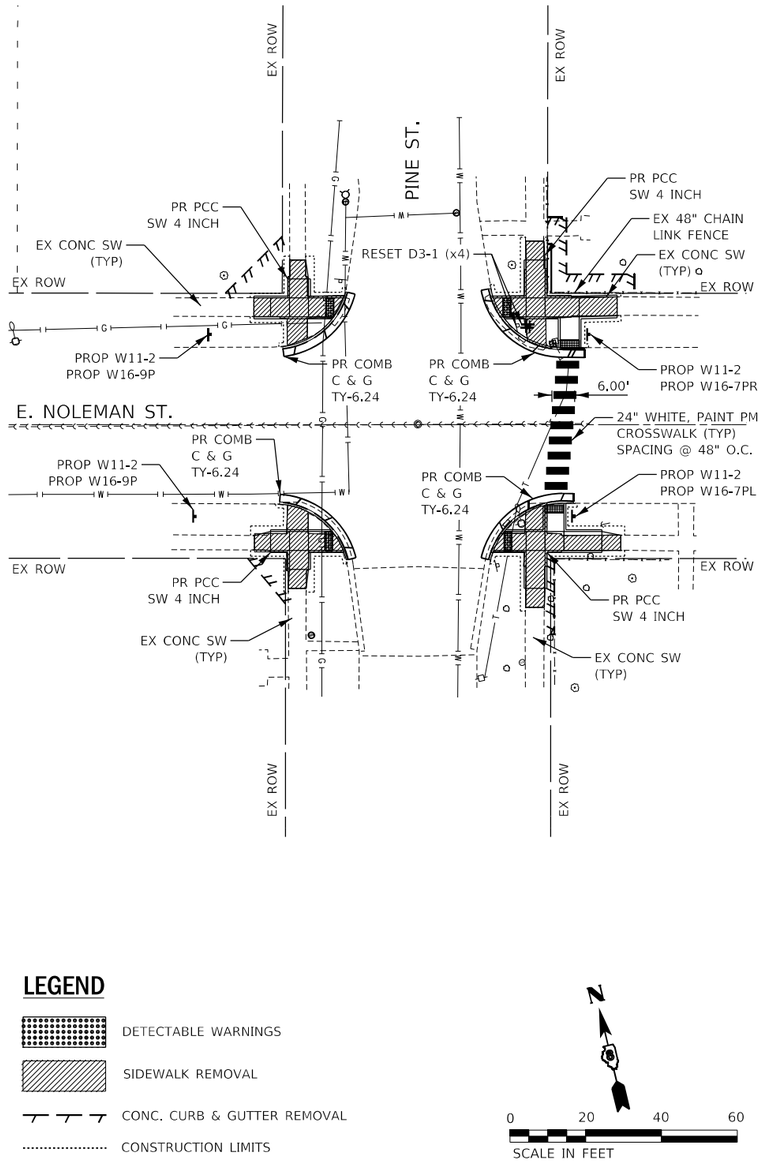

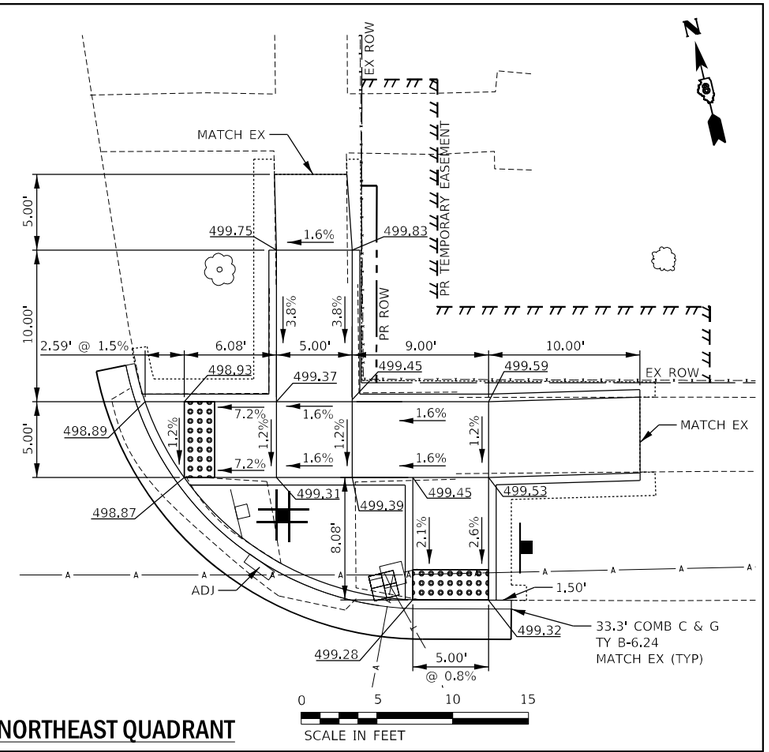

NORTHEAST QUADRANT

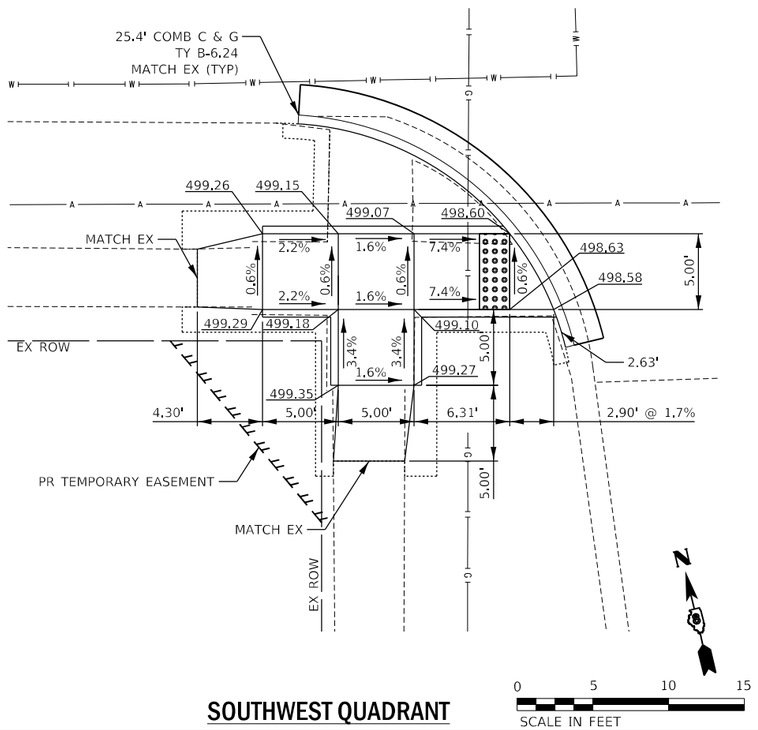

SOUTHWEST QUADRANT

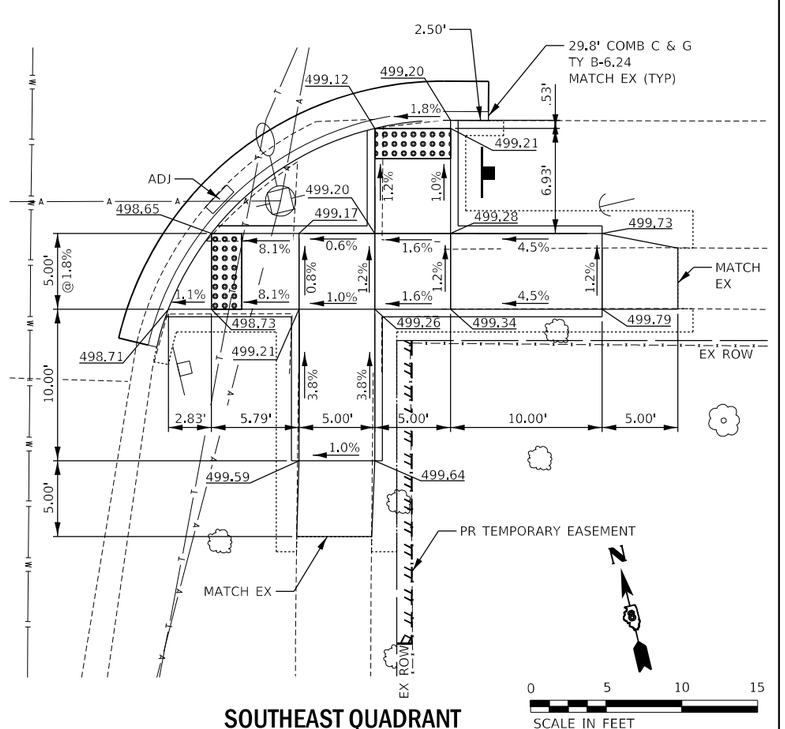

SOUTHEAST QUADRANT

MODEL: Default
FILE NAME: N:\Projects\EFK Moon\17-717 PTB 184-028 Phase I & II\WO 11\2-886 IL 161 ADA Ramp Revisions\CADD\Civil\CADD Sheets\47-08761.29-inc-Ilin.dgn

ESI
Excellence, Service, Integrity
www.esibd.com

USER NAME = PSMIT	DESIGNED - JRD\MSK\SJF\MYS	REVISED -	ESI - DJW 1/31/2020
	DRAWN - MSK	REVISED -	ESI - PS 2/5/2020
PLOT SCALE = 20.0000 ' / in.	CHECKED - SLD	REVISED -	
PLOT DATE = 6/14/2022	DATE - 6/14/2022	REVISED -	

STATE OF ILLINOIS
DEPARTMENT OF TRANSPORTATION

FAP ROUTE 805 (IL ROUTE 161)
CURB RAMP DETAILS – PINE

SCALE: | SHEET 24 OF 27 SHEETS | STA. | TO STA.

F.A.P. RTE.	SECTION	COUNTY	TOTAL SHEETS	SHEET NO.
805	(7Z-2, 8Z-2)SW-1	MARION	100	47
		CONTRACT NO. 76L29		
		ILLINOIS	FED. AID PROJECT	

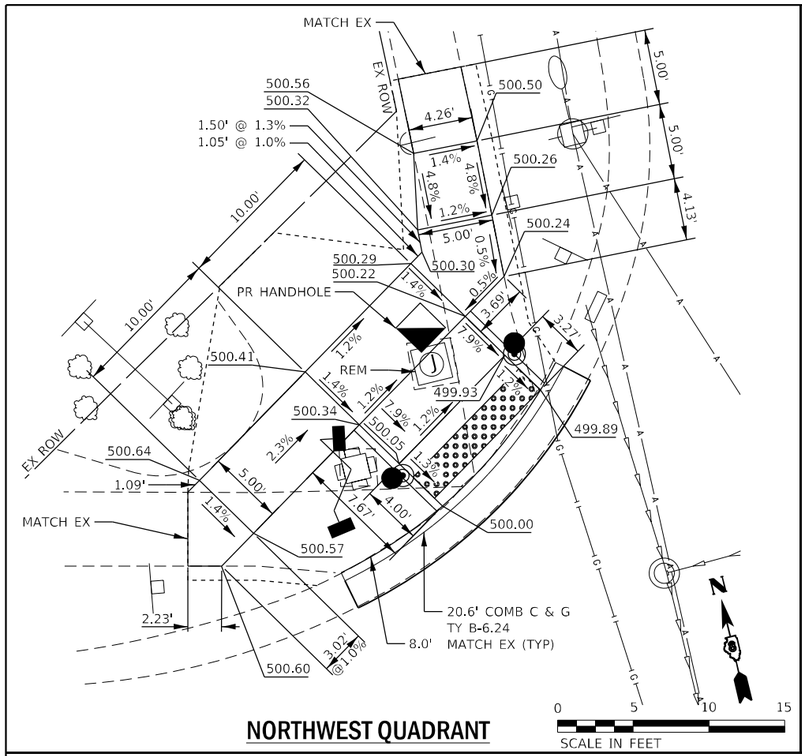

NORTHWEST QUADRANT

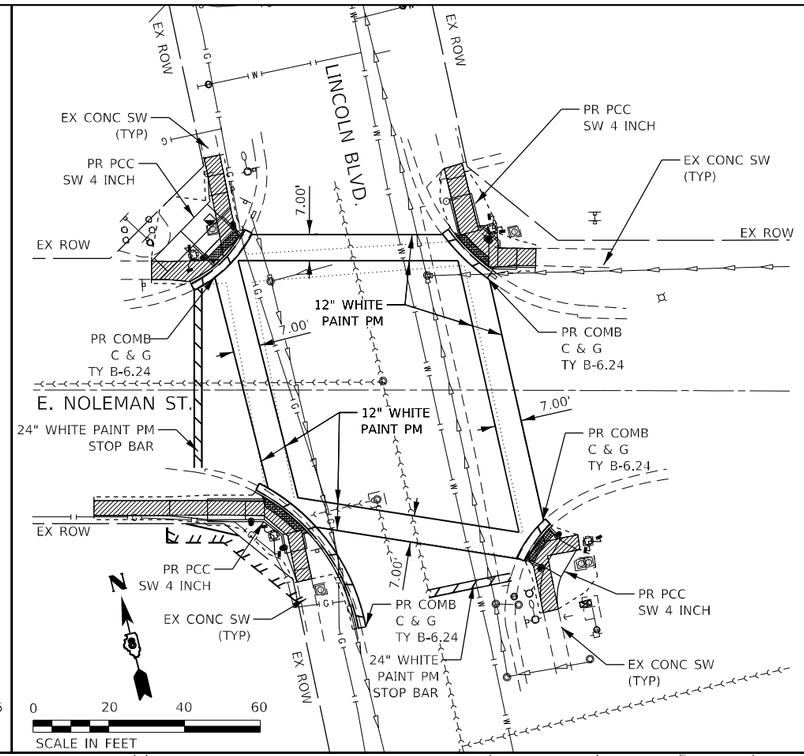

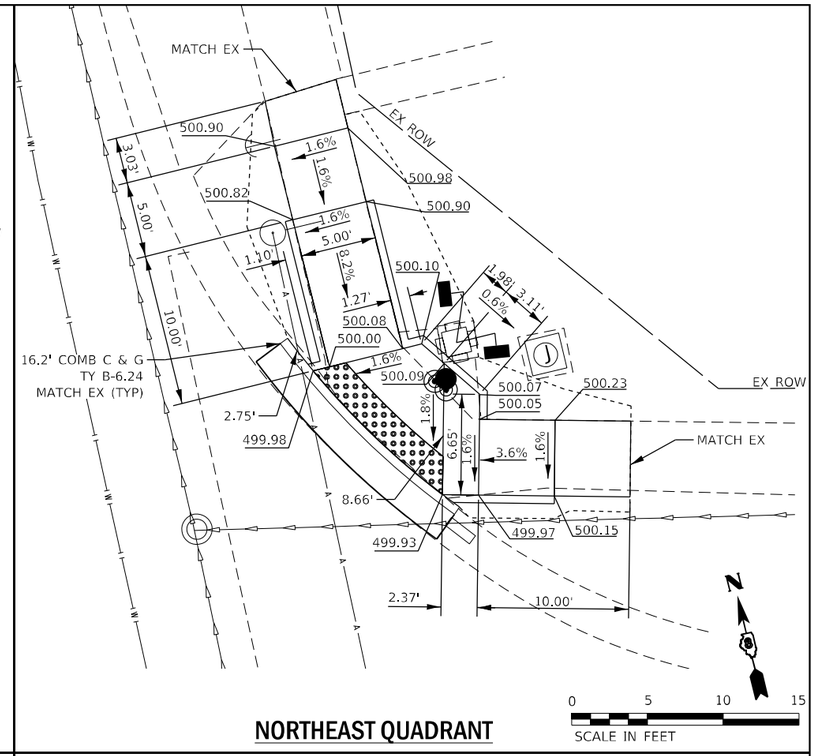

NORTHEAST QUADRANT

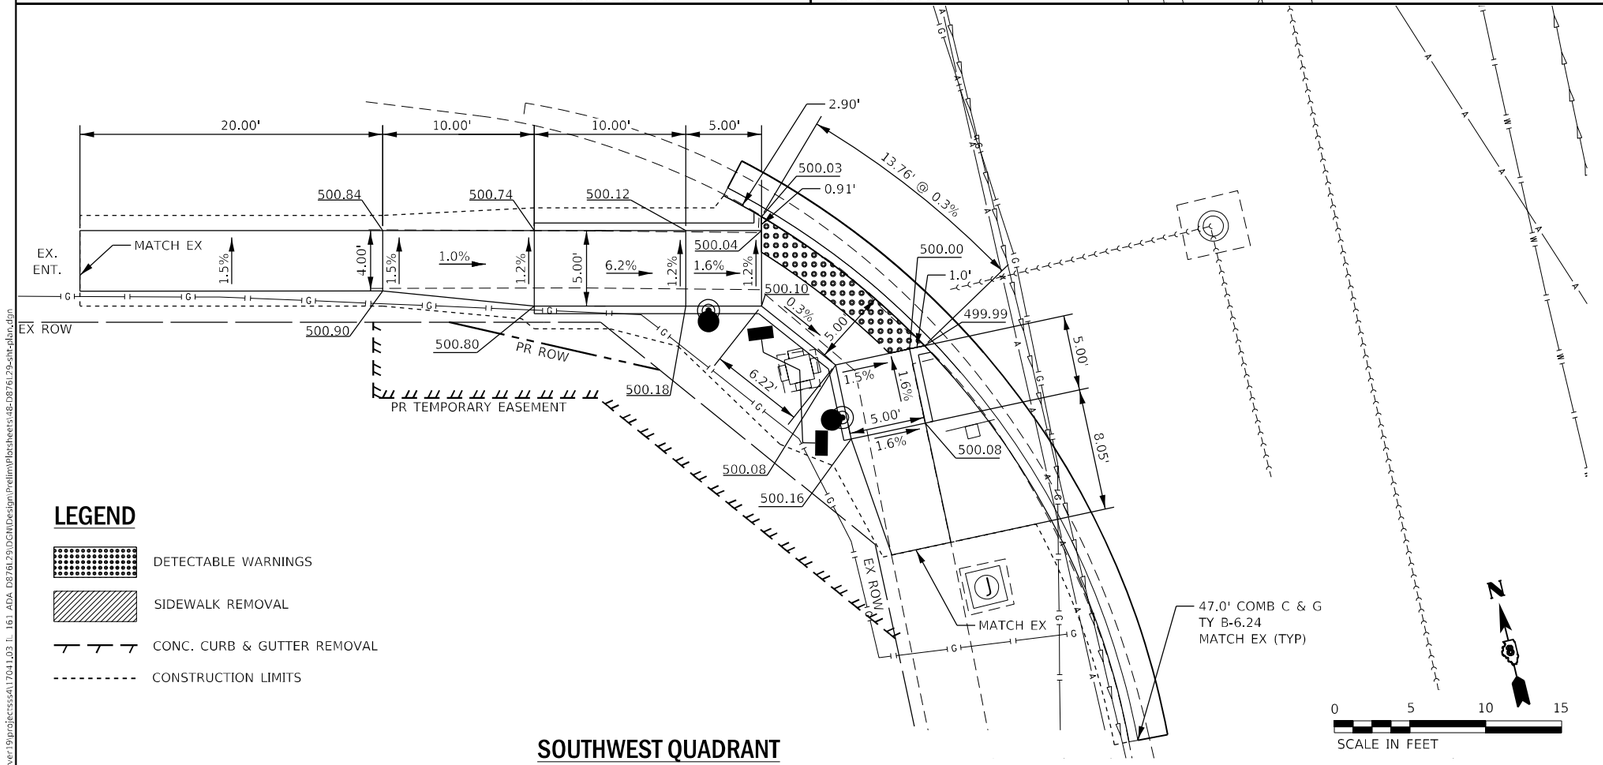

SOUTHWEST QUADRANT

LEGEND

- DETECTABLE WARNINGS
- SIDEWALK REMOVAL
- CONC. CURB & GUTTER REMOVAL
- CONSTRUCTION LIMITS

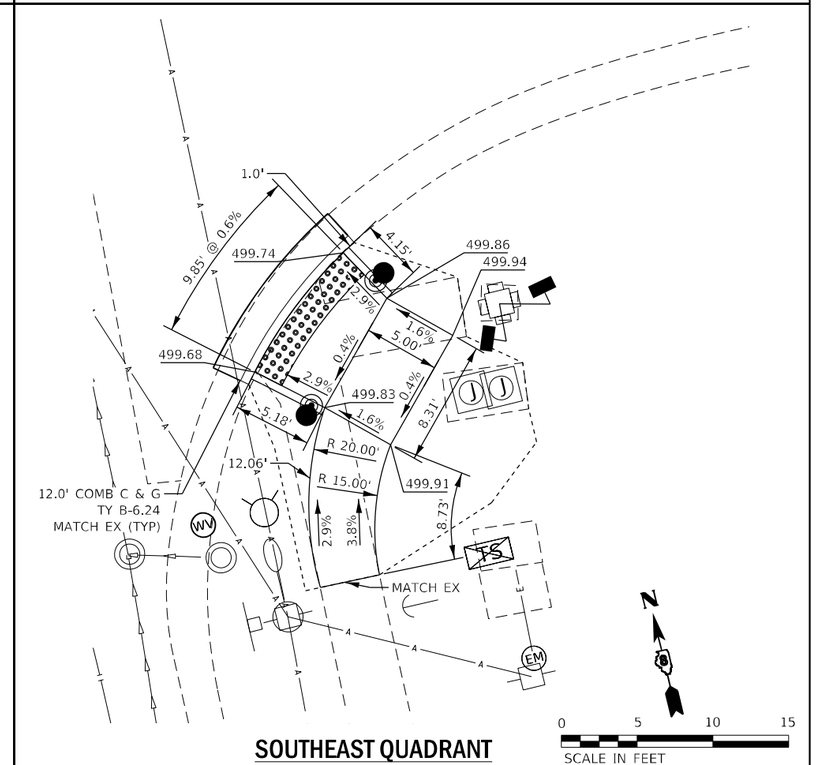

SOUTHEAST QUADRANT

MODEL: Default
FILE NAME: \\Server19\projects\s4\17041.03 T. 161 ADA D876L29\DGN\Design\Prelim\Plansheets\48-D876L29-cnr-plan.dgn

EFK•Moen Civil Engineering Design	USER NAME = JBerggren	DESIGNED - JRD\MSK\SJF\MYS	REVISED -	
		DRAWN - MSK	REVISED -	
	PLOT SCALE = 40.0000 ' / in.	CHECKED - SLD	REVISED -	
	PLOT DATE = 6/15/2022	DATE - 6/15/2022	REVISED -	

STATE OF ILLINOIS
DEPARTMENT OF TRANSPORTATION

FAP ROUTE 805 (IL ROUTE 161)
CURB RAMP DETAILS – LINCOLN

SCALE: | SHEET 25 OF 27 SHEETS | STA. | TO STA.

F.A.P. RTE.	SECTION	COUNTY	TOTAL SHEETS	SHEET NO.
805	(7Z-2, 8Z-2)SW-1	MARION	100	48
		CONTRACT NO. 76L29		
	ILLINOIS FED. AID PROJECT			

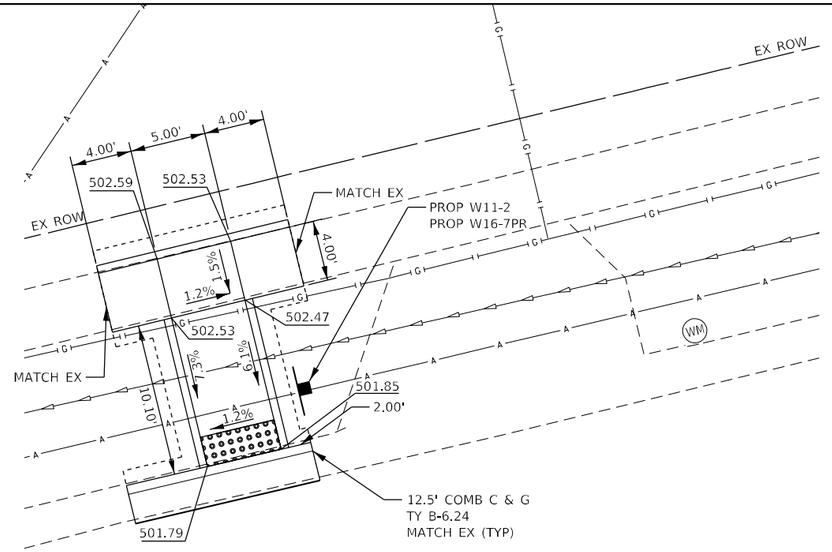

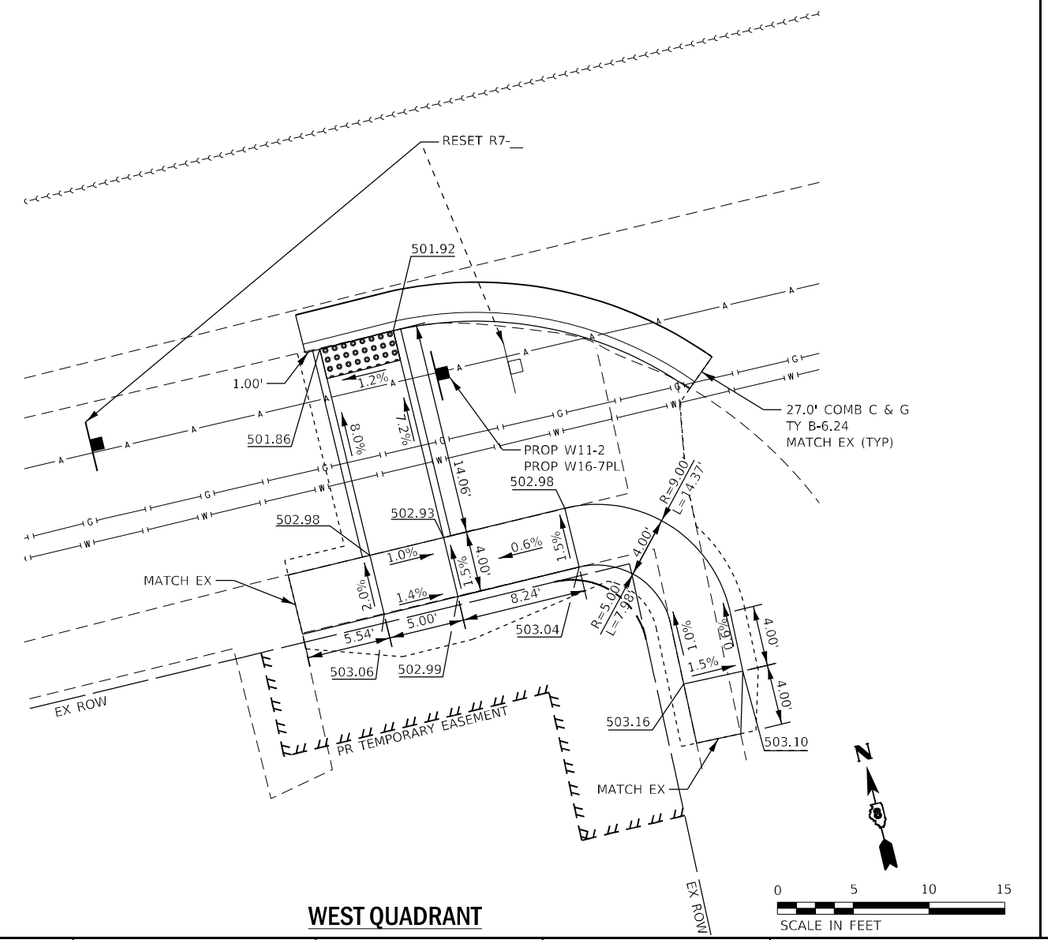

WEST QUADRANT

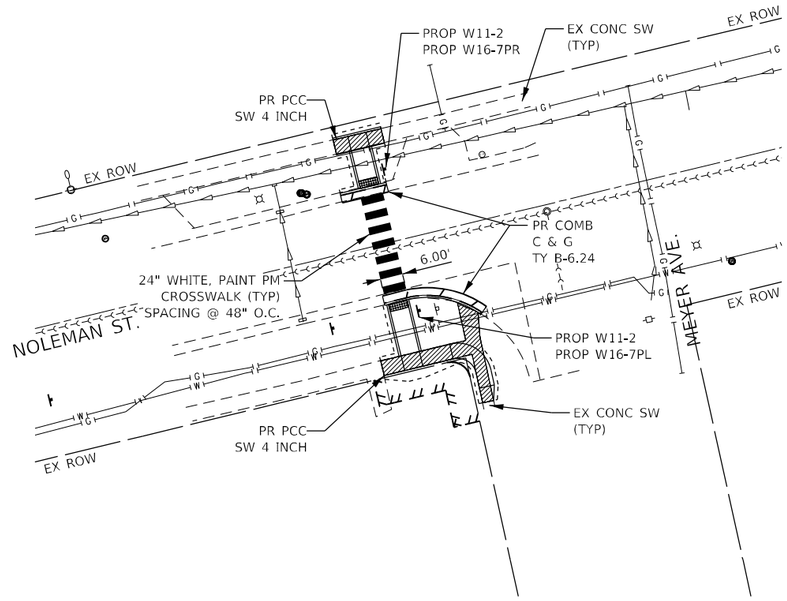

LEGEND

- DETECTABLE WARNINGS
- SIDEWALK REMOVAL
- CONC. CURB & GUTTER REMOVAL
- CONSTRUCTION LIMITS

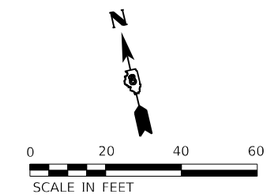

MODEL: Default
FILE NAME: \\Server19\projects\active\17041_03 I 161 ADA D87BL29.DGN\Design\Prelim\Plansheets\d87bl29-sht-plan.dgn

EFK•Moen
Civil Engineering Design

USER NAME = JBerggren	DESIGNED - JRD\MSK\SJF\MYS	REVISED -	
	DRAWN - MSK	REVISED -	
PLOT SCALE = 40.0000 ' / in.	CHECKED - SLD	REVISED -	
PLOT DATE = 6/15/2022	DATE - 6/15/2022	REVISED -	

STATE OF ILLINOIS
DEPARTMENT OF TRANSPORTATION

FAP ROUTE 805 (IL ROUTE 161)
CURB RAMP DETAILS – MEYER

SCALE: | SHEET 26 OF 27 SHEETS | STA. | TO STA.

F.A.P. RTE.	SECTION	COUNTY	TOTAL SHEETS	SHEET NO.
805	(7Z-2, 8Z-2)SW-1	MARION	100	49
		CONTRACT NO. 76L29		
	ILLINOIS	FED. AID PROJECT		

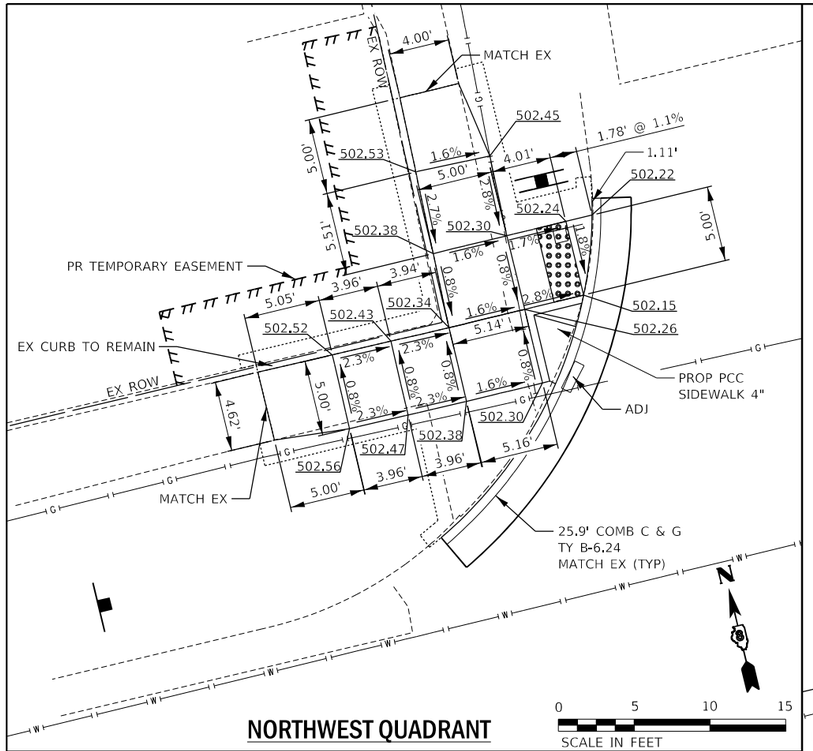

NORTHWEST QUADRANT

0 5 10 15
SCALE IN FEET

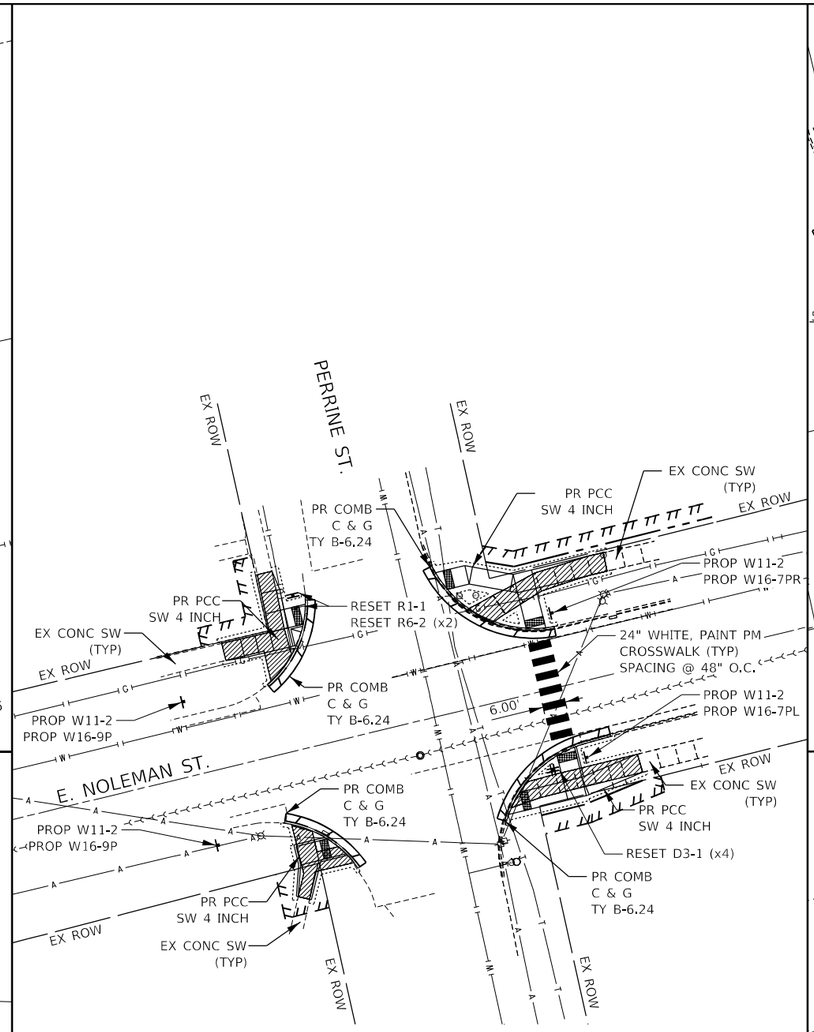

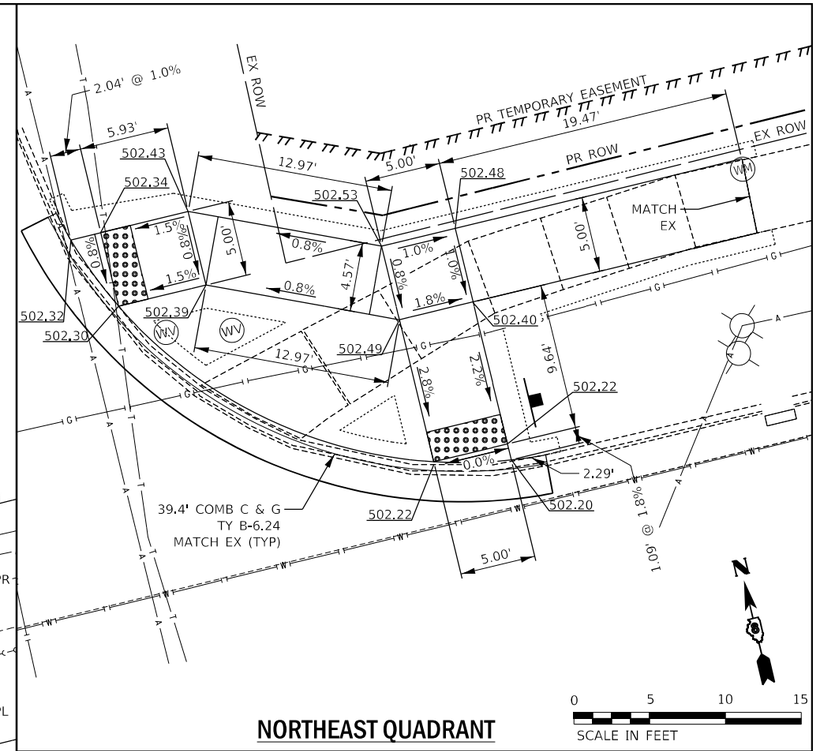

NORTHEAST QUADRANT

0 5 10 15
SCALE IN FEET

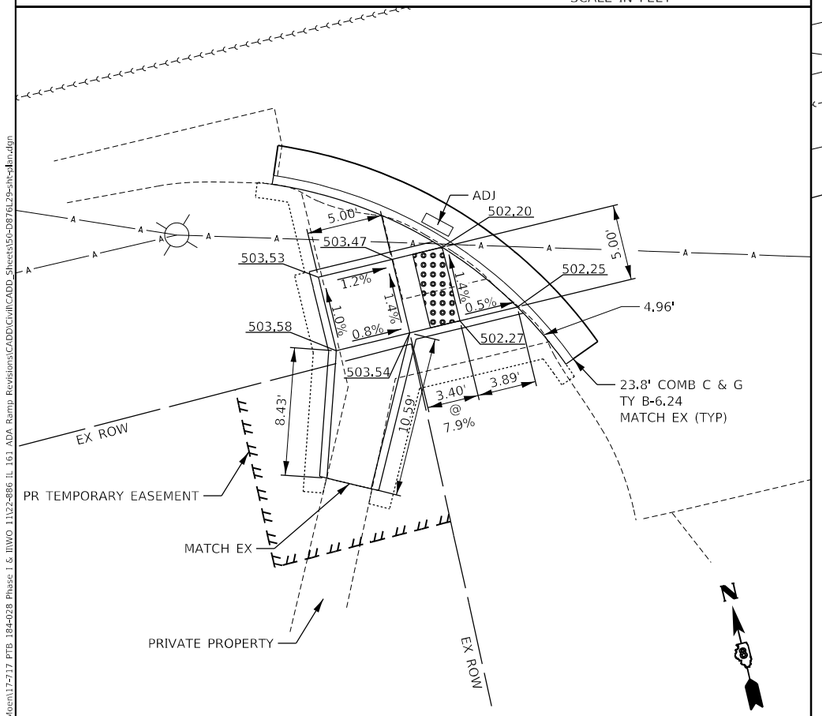

SOUTHWEST QUADRANT

0 5 10 15
SCALE IN FEET

LEGEND

- DETECTABLE WARNINGS
- SIDEWALK REMOVAL
- CONC. CURB & GUTTER REMOVAL
- CONSTRUCTION LIMITS

0 20 40 60
SCALE IN FEET

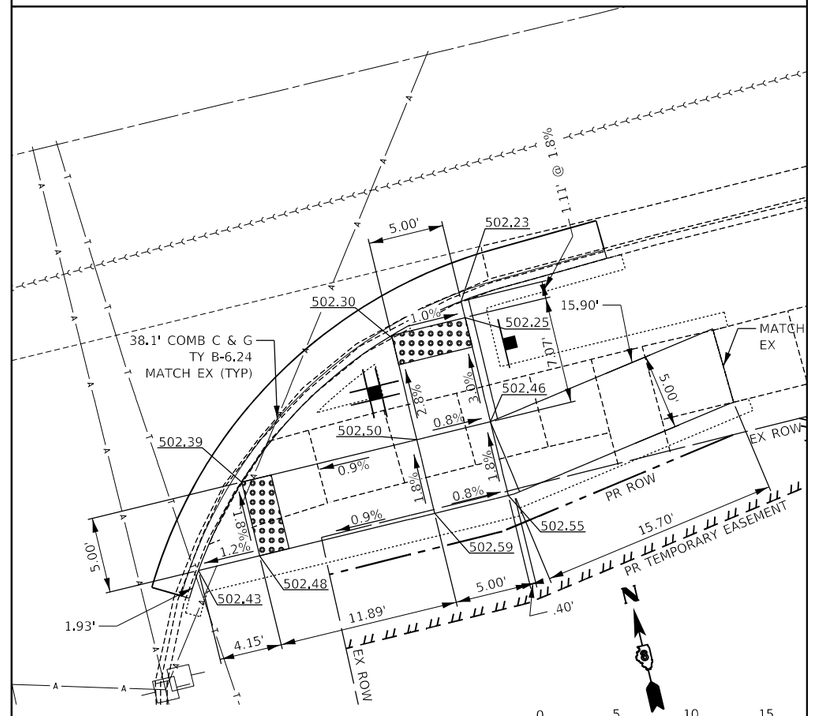

SOUTHEAST QUADRANT

0 5 10 15
SCALE IN FEET

MODEL: Default
FILE NAME: N:\Projects\EFK Mount\17-717 FPTB 184-028 Phase 1 & II\IWO 11\22-886 IL 161 ADA Ramp Revisions\CADD\Civil\CADD Sheets\50-D876L29-sht-pln.dgn

ESI
Excellence, Service, Integrity
www.esibil.com

USER NAME = PSMIT	DESIGNED - JRD\MSK\SJF\MYS	REVISED -	ESI - DJW 1/31/2020
	DRAWN - MSK	REVISED -	ESI - PS 2/5/2020
PLOT SCALE = 20.0000 ' / in.	CHECKED - SLD	REVISED -	
PLOT DATE = 6/14/2022	DATE - 6/14/2022	REVISED -	

STATE OF ILLINOIS
DEPARTMENT OF TRANSPORTATION

FAP ROUTE 805 (IL ROUTE 161)
CURB RAMP DETAILS – PERRINE

SCALE: | SHEET 27 OF 27 SHEETS | STA. | TO STA.

F.A.P. RTE.	SECTION	COUNTY	TOTAL SHEETS	SHEET NO.
805	(7Z-2, 8Z-2)SW-1	MARION	100	50
		CONTRACT NO. 76L29		
	ILLINOIS	FED. AID PROJECT		

NORTHWEST QUADRANT

REMOVE ELECTRIC CABLE FROM CONDUIT - 198.1 FT
REMOVE ELECTRIC CABLE FROM CONDUIT - 198.1 FT

NORTHEAST QUADRANT

REMOVE ELECTRIC CABLE FROM CONDUIT - 95.7 FT
REMOVE ELECTRIC CABLE FROM CONDUIT - 95.7 FT

N

0 10 20 30
SCALE IN FEET

POPLAR ST.

PEDESTRIAN PUSH-BUTTON POST - 1 EACH
ACCESSIBLE PEDESTRIAN SIGNALS - 1 EACH

UNDERGROUND CONDUIT, PVC 3" DIAMETER - 6.7 FT
ELECTRIC CABLE IN CONDUIT, SIGNAL NO. 14 2C - 193.6 FT

HANDHOLE - 1 EACH

UNDERGROUND CONDUIT, PVC 3" DIAMETER - 6.7 FT
ELECTRIC CABLE IN CONDUIT, SIGNAL NO. 14 2C - 193.6 FT
ELECTRIC CABLE IN CONDUIT, SIGNAL NO. 14 3C - 401.2 FT

PR TEMPORARY EASEMENT

EX ROW

REMOVE EXISTING PEDESTRIAN
SIGNAL HEAD - 2 EACH

ACCESSIBLE PEDESTRIAN SIGNALS - 1 EACH
PEDESTRIAN SIGNAL HEAD, LED, 1-FACE, BRACKET
MOUNTED WITH COUNTDOWN TIMER - 2 EACH

E. McCORD ST.

REMOVE EXISTING PEDESTRIAN
SIGNAL HEAD - 2 EACH

EX ROW

PR TEMPORARY EASEMENT

ACCESSIBLE PEDESTRIAN SIGNALS - 1 EACH
PEDESTRIAN SIGNAL HEAD, LED, 1-FACE, BRACKET
MOUNTED WITH COUNTDOWN TIMER - 2 EACH

ELECTRIC CABLE IN CONDUIT, SIGNAL NO. 14 2C - 117.7 FT
ELECTRIC CABLE IN CONDUIT, SIGNAL NO. 14 3C - 249.4 FT

PEDESTRIAN PUSH-BUTTON POST - 1 EACH
ACCESSIBLE PEDESTRIAN SIGNALS - 1 EACH

UNDERGROUND CONDUIT, PVC 3" DIAMETER - 3.9 FT
ELECTRIC CABLE IN CONDUIT, SIGNAL NO. 14 2C - 108.2 FT

PEDESTRIAN PUSH-BUTTON POST - 1 EACH
ACCESSIBLE PEDESTRIAN SIGNALS - 1 EACH

UNDERGROUND CONDUIT, PVC 3" DIAMETER - 16.4 FT
ELECTRIC CABLE IN CONDUIT, SIGNAL NO. 14 2C - 100.7 FT

ACCESSIBLE PEDESTRIAN SIGNALS - 1 EACH
PEDESTRIAN SIGNAL HEAD, LED, 1-FACE, BRACKET
MOUNTED WITH COUNTDOWN TIMER - 2 EACH

ELECTRIC CABLE IN CONDUIT, SIGNAL NO. 14 2C - 88.7 FT
ELECTRIC CABLE IN CONDUIT, SIGNAL NO. 14 3C - 191.4 FT

EX ROW

REMOVE EXISTING PEDESTRIAN
SIGNAL HEAD - 2 EACH

EX ROW

REMOVE EXISTING PEDESTRIAN
SIGNAL HEAD - 2 EACH

PEDESTRIAN SIGNAL HEAD,
LED, 1-FACE, BRACKET
MOUNTED WITH COUNTDOWN
TIMER - 2 EACH

EX ROW

UNDERGROUND CONDUIT, PVC 3" DIAMETER - 7.6 FT
ELECTRIC CABLE IN CONDUIT, SIGNAL NO. 14 2C - 35.6 FT

PEDESTRIAN PUSH-BUTTON POST - 1 EACH
ACCESSIBLE PEDESTRIAN SIGNALS - 1 EACH

UNDERGROUND CONDUIT, PVC 3" DIAMETER - 11.7 FT
ELECTRIC CABLE IN CONDUIT, SIGNAL NO. 14 2C - 47.3 FT

PEDESTRIAN PUSH-BUTTON POST - 1 EACH
ACCESSIBLE PEDESTRIAN SIGNALS - 1 EACH

PR TEMPORARY EASEMENT

PR PERMANENT EASEMENT

ELECTRIC CABLE IN CONDUIT, SIGNAL NO. 14 3C - 117.8 FT

TRAFFIC SIGNAL LEGEND

EXISTING

- ALUMINUM MAST ARM
- CONTROLLER
- PEDESTRIAN PUSHBUTTON DETECTOR
- JUNCTION BOX
- PEDESTRIAN SIGNAL HEAD
- SIGNAL POST
- SIGNAL HEAD
- UNDERGROUND CABLE
- GALV. STEEL CONDUIT
- DETECTOR LOOP

PROPOSED

- TRAFFIC SIGNAL POST
- PEDESTRIAN SIGNAL HEAD
- UNDERGROUND CABLE
- 3" PVC UNDERGROUND CONDUIT
- PEDESTRIAN PUSH-BUTTON POST/ ACCESSIBLE PEDESTRIAN SIGNALS
- HANDHOLE

SOUTHWEST QUADRANT

REMOVE ELECTRIC CABLE FROM CONDUIT - 124.7 FT
REMOVE ELECTRIC CABLE FROM CONDUIT - 124.7 FT

SOUTHEAST QUADRANT

REMOVE ELECTRIC CABLE FROM CONDUIT - 58.9 FT
REMOVE ELECTRIC CABLE FROM CONDUIT - 58.9 FT

MODEL: Default
FILE NAME: 25\17041.03 IL 61 ADA D876L29DGN\Design\Preliminary\Sheets\S1D876L29-alt-sk.dgn

EFK•Moen
Civil Engineering Design

USER NAME = sfurrow	DESIGNED - MYS	REVISED -	
	DRAWN - MSK	REVISED -	
PLOT SCALE = 20.0000 ' / in.	CHECKED - SLD	REVISED -	
PLOT DATE = 3/23/2023	DATE - 3/23/2023	REVISED -	

STATE OF ILLINOIS
DEPARTMENT OF TRANSPORTATION

ADA PEDESTRIAN PUSHBUTTON REPLACEMENT DETAILS
161Æ. McCORD STREET AT POPLAR STREET

SCALE: 1" = 10' | SHEET 1 OF 9 SHEETS | STA. | TO STA.

F.A.P. RTE.	SECTION	COUNTY	TOTAL SHEETS	SHEET NO.
805	(7Z-2, 8Z-2)SW-1	MARION	100	51
		CONTRACT NO. 76L29		
	ILLINOIS FED. AID PROJECT			

NORTHWEST QUADRANT

REMOVE ELECTRIC CABLE FROM CONDUIT - 106.5 FT
REMOVE ELECTRIC CABLE FROM CONDUIT - 106.5 FT

NORTHEAST QUADRANT

REMOVE ELECTRIC CABLE FROM CONDUIT - 208.0 FT
REMOVE ELECTRIC CABLE FROM CONDUIT - 208.0 FT

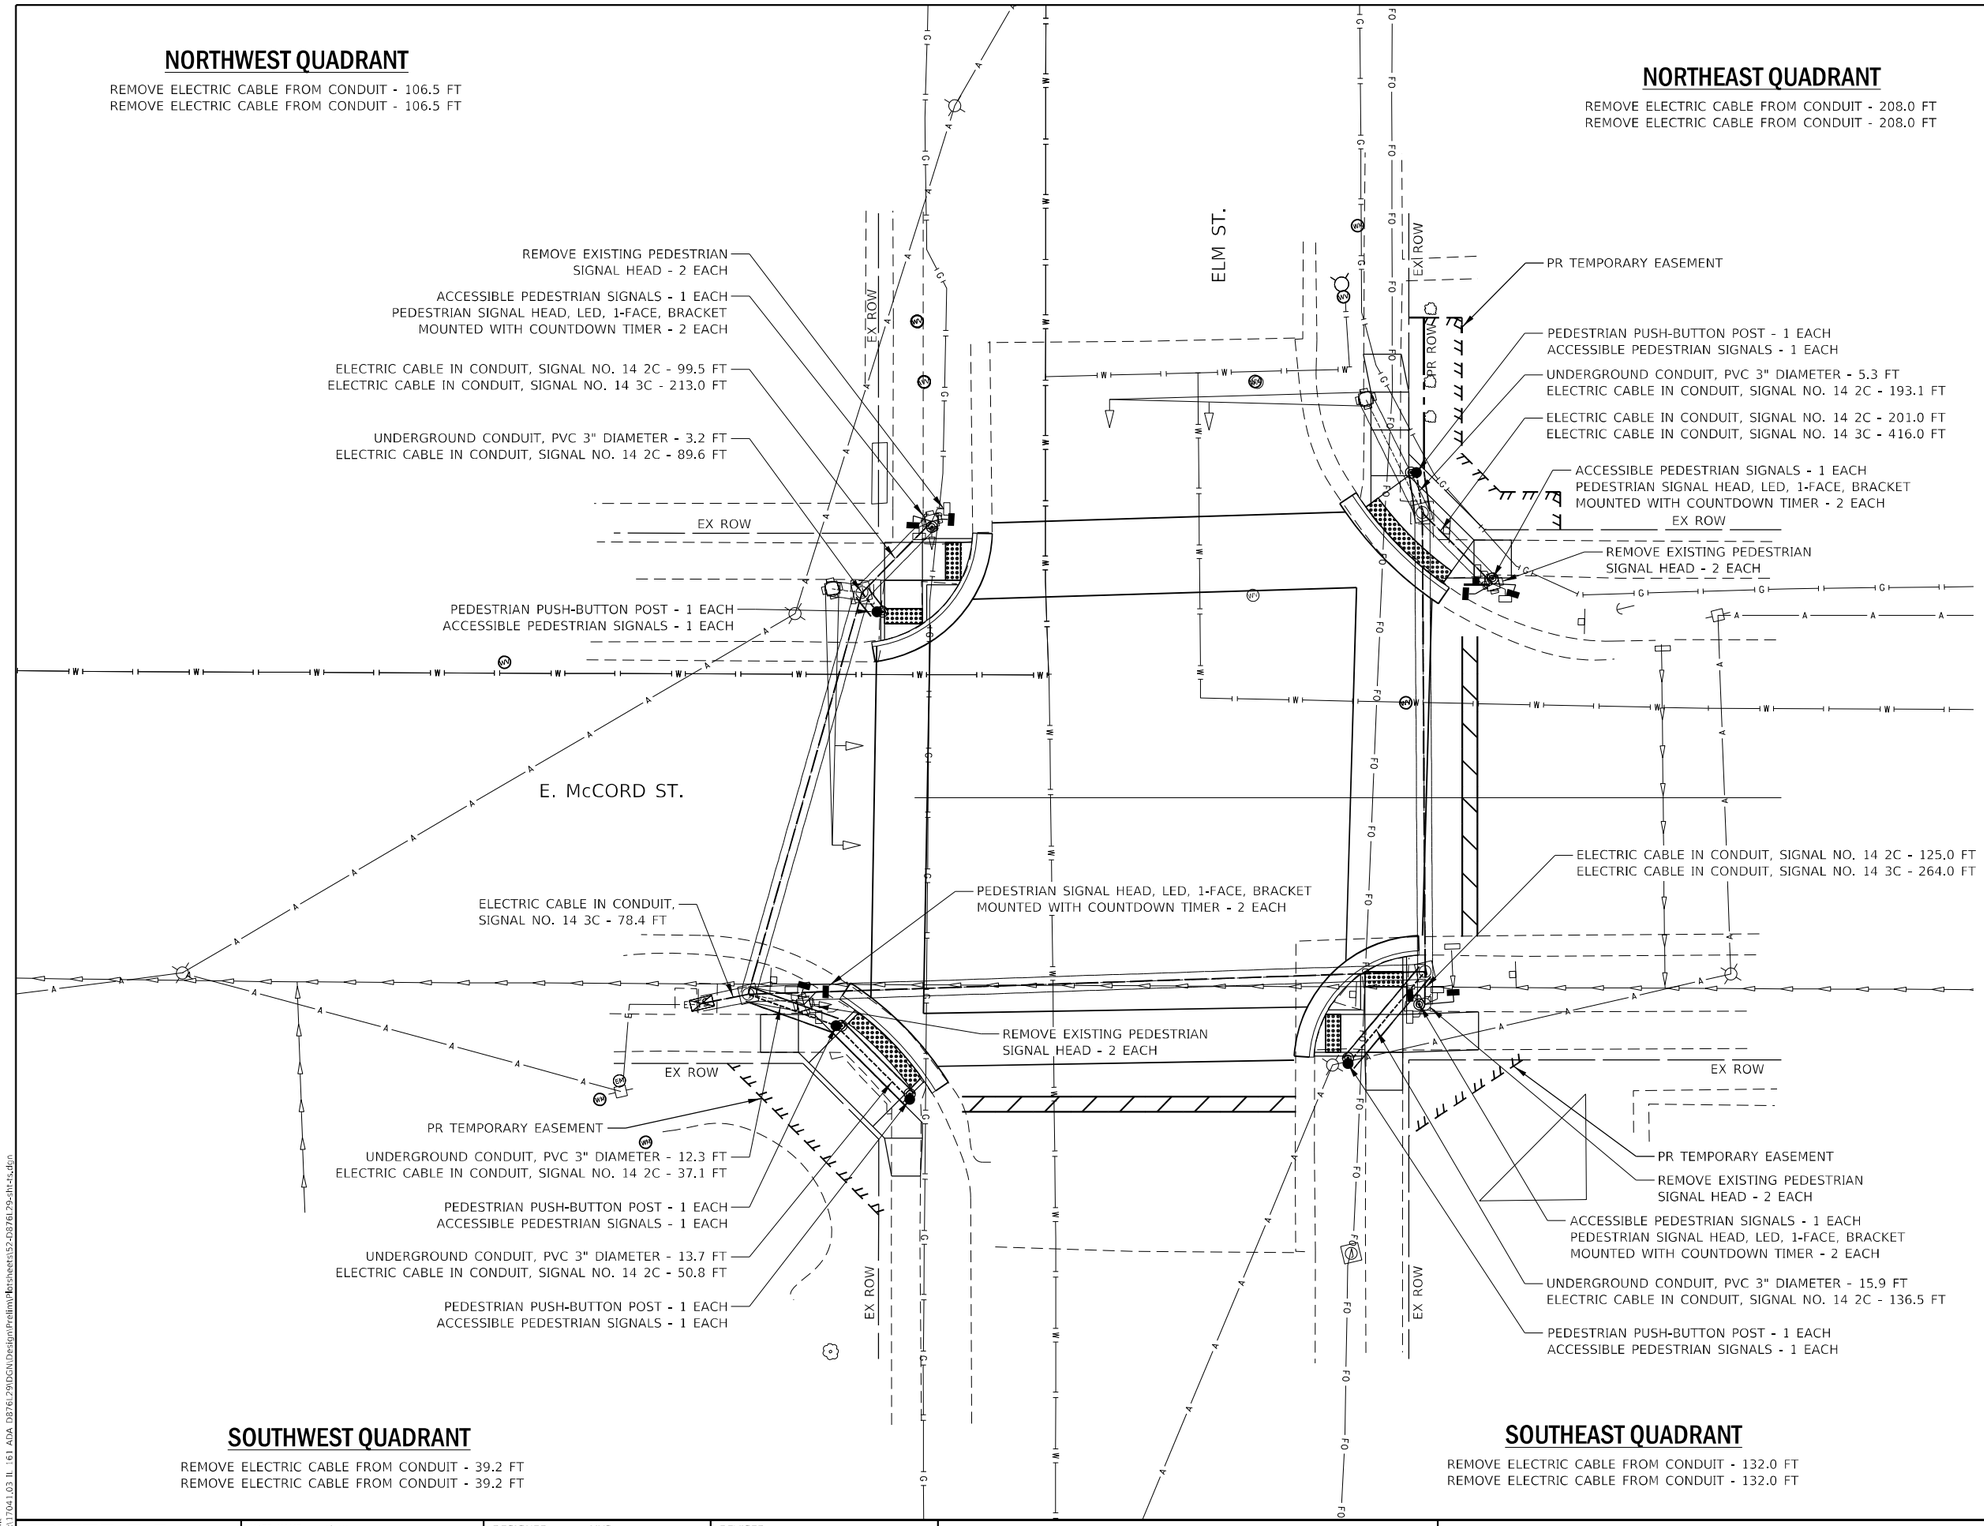

TRAFFIC SIGNAL LEGEND

EXISTING

- ALUMINUM MAST ARM
- CONTROLLER
- PEDESTRIAN PUSHBUTTON DETECTOR
- JUNCTION BOX
- PEDESTRIAN SIGNAL HEAD
- SIGNAL POST
- SIGNAL HEAD
- UNDERGROUND CABLE
- GALV. STEEL CONDUIT
- DETECTOR LOOP

PROPOSED

- TRAFFIC SIGNAL POST
- PEDESTRIAN SIGNAL HEAD
- UNDERGROUND CABLE
- 3" PVC UNDERGROUND CONDUIT
- PEDESTRIAN PUSH-BUTTON POST/ ACCESSIBLE PEDESTRIAN SIGNALS
- HANDHOLE

SOUTHWEST QUADRANT

REMOVE ELECTRIC CABLE FROM CONDUIT - 39.2 FT
REMOVE ELECTRIC CABLE FROM CONDUIT - 39.2 FT

SOUTHEAST QUADRANT

REMOVE ELECTRIC CABLE FROM CONDUIT - 132.0 FT
REMOVE ELECTRIC CABLE FROM CONDUIT - 132.0 FT

MODEL: Default
FILE NAME: Z:\1704\03 IL 161 ADA 8B76\29\DGN\Design\Preliminary\Sheets\152-8B76L29-PH-TL4.dgn

EFK•Moen
Civil Engineering Design

USER NAME = sfurrow	DESIGNED - MYS	REVISED -	
	DRAWN - MSK	REVISED -	
PLOT SCALE = 20.0000 ' / in.	CHECKED - SLD	REVISED -	
PLOT DATE = 3/23/2023	DATE - 3/23/2023	REVISED -	

STATE OF ILLINOIS
DEPARTMENT OF TRANSPORTATION

ADA PEDESTRIAN PUSHBUTTON REPLACEMENT DETAILS
161/E. McCORD STREET AT ELM STREET

SCALE: 1" = 10' | SHEET 2 OF 9 SHEETS | STA. | TO STA.

F.A.P. RTE.	SECTION	COUNTY	TOTAL SHEETS	SHEET NO.
805	(7Z-2, 8Z-2)SW-1	MARION	100	52
		CONTRACT NO. 76L29		
		ILLINOIS	FED. AID PROJECT	

NORTHWEST QUADRANT

REMOVE ELECTRIC CABLE FROM CONDUIT - 198.6 FT
REMOVE ELECTRIC CABLE FROM CONDUIT - 198.6 FT
REMOVE ELECTRIC CABLE FROM CONDUIT - 205.6 FT
REMOVE ELECTRIC CABLE FROM CONDUIT - 205.6 FT

ACCESSIBLE PEDESTRIAN SIGNALS - 2 EACH
PEDESTRIAN SIGNAL HEAD, LED, 1-FACE, BRACKET
MOUNTED WITH COUNTDOWN TIMER - 2 EACH

REMOVE PEDESTRIAN PUSH-BUTTON - 2 EACH
REMOVE EXISTING PEDESTRIAN SIGNAL HEAD - 2 EACH

ELECTRIC CABLE IN CONDUIT,
SIGNAL NO. 14 2C - 397.2 FT
ELECTRIC CABLE IN CONDUIT,
SIGNAL NO. 14 3C - 411.2 FT

PR TEMPORARY EASEMENT

EX ROW

NORTHEAST QUADRANT

REMOVE ELECTRIC CABLE FROM CONDUIT - 165.1 FT
REMOVE ELECTRIC CABLE FROM CONDUIT - 165.1 FT
REMOVE ELECTRIC CABLE FROM CONDUIT - 172.1 FT
REMOVE ELECTRIC CABLE FROM CONDUIT - 172.1 FT

UNDERGROUND CONDUIT, PVC 3"
DIAMETER - 13.3 FT
ELECTRIC CABLE IN CONDUIT, SIGNAL
NO. 14 2C - 153.9 FT

EX ROW

PEDESTRIAN PUSH-BUTTON POST - 1 EACH
ACCESSIBLE PEDESTRIAN SIGNALS - 1 EACH

UNDERGROUND CONDUIT, PVC 3"
DIAMETER - 10.0 FT
ELECTRIC CABLE IN CONDUIT, SIGNAL
NO. 14 2C - 163.9 FT

PEDESTRIAN PUSH-BUTTON POST - 1 EACH
ACCESSIBLE PEDESTRIAN SIGNALS - 1 EACH

EX ROW

PEDESTRIAN SIGNAL HEAD, LED, 1-FACE, BRACKET
MOUNTED WITH COUNTDOWN TIMER - 2 EACH

REMOVE PEDESTRIAN PUSH-BUTTON - 2 EACH
REMOVE EXISTING PEDESTRIAN
SIGNAL HEAD - 2 EACH

LINCOLN BLVD.

ELECTRIC CABLE IN CONDUIT,
SIGNAL NO. 14 3C - 344.2 FT

W. McCORD ST.

PEDESTRIAN PUSH-BUTTON POST - 1 EACH
ACCESSIBLE PEDESTRIAN SIGNALS - 1 EACH

PEDESTRIAN SIGNAL HEAD, LED, 1-FACE, BRACKET
MOUNTED WITH COUNTDOWN TIMER - 2 EACH

UNDERGROUND CONDUIT, PVC 3" DIAMETER - 16.6 FT
ELECTRIC CABLE IN CONDUIT, SIGNAL NO. 14 2C - 63.3 FT

REMOVE PEDESTRIAN PUSH-BUTTON - 2 EACH
REMOVE EXISTING PEDESTRIAN SIGNAL HEAD - 2 EACH

PEDESTRIAN PUSH-BUTTON POST - 1 EACH
ACCESSIBLE PEDESTRIAN SIGNALS - 1 EACH

ELECTRIC CABLE IN CONDUIT, SIGNAL NO. 14 3C - 113.0 FT

UNDERGROUND CONDUIT, PVC 3" DIAMETER - 12.8 FT
ELECTRIC CABLE IN CONDUIT, SIGNAL
NO. 14 2C - 46.7 FT

EX ROW

EX ROW

PEDESTRIAN PUSH-BUTTON POST - 1 EACH
ACCESSIBLE PEDESTRIAN SIGNALS - 1 EACH

EX ROW

PEDESTRIAN SIGNAL HEAD, LED, 1-FACE, BRACKET
MOUNTED WITH COUNTDOWN TIMER - 2 EACH

REMOVE PEDESTRIAN PUSH-BUTTON - 2 EACH
REMOVE EXISTING PEDESTRIAN SIGNAL HEAD - 2 EACH

UNDERGROUND CONDUIT, PVC 3" DIAMETER - 10.6 FT
ELECTRIC CABLE IN CONDUIT, SIGNAL NO. 14 2C - 118.2 FT

PEDESTRIAN PUSH-BUTTON POST - 1 EACH
ACCESSIBLE PEDESTRIAN SIGNALS - 1 EACH

UNDERGROUND CONDUIT, PVC 3" DIAMETER - 9.3 FT
ELECTRIC CABLE IN CONDUIT, SIGNAL NO. 14 2C - 107.6 FT

ELECTRIC CABLE IN CONDUIT, SIGNAL NO. 14 3C - 241.6 FT

PR TEMPORARY EASEMENT

EX ROW

SOUTHWEST QUADRANT

REMOVE ELECTRIC CABLE FROM CONDUIT - 113.8 FT
REMOVE ELECTRIC CABLE FROM CONDUIT - 113.8 FT
REMOVE ELECTRIC CABLE FROM CONDUIT - 120.8 FT
REMOVE ELECTRIC CABLE FROM CONDUIT - 120.8 FT

SOUTHEAST QUADRANT

REMOVE ELECTRIC CABLE FROM CONDUIT - 49.5 FT
REMOVE ELECTRIC CABLE FROM CONDUIT - 49.5 FT
REMOVE ELECTRIC CABLE FROM CONDUIT - 56.5 FT
REMOVE ELECTRIC CABLE FROM CONDUIT - 56.5 FT

N

0 10 20 30
SCALE IN FEET

TRAFFIC SIGNAL LEGEND

EXISTING

- ALUMINUM MAST ARM
- CONTROLLER
- PEDESTRIAN PUSHBUTTON DETECTOR
- JUNCTION BOX
- PEDESTRIAN SIGNAL HEAD
- SIGNAL POST
- SIGNAL HEAD
- UNDERGROUND CABLE
- GALV. STEEL CONDUIT
- DETECTOR LOOP

PROPOSED

- TRAFFIC SIGNAL POST
- PEDESTRIAN SIGNAL HEAD
- UNDERGROUND CABLE
- 3" PVC UNDERGROUND CONDUIT
- PEDESTRIAN PUSH-BUTTON POST/ ACCESSIBLE PEDESTRIAN SIGNALS
- HANDHOLE

MODEL: Default
FILE NAME: 25\17041.03 IL - 61 ADA 076L290GN\Design\Prelim\Plansheets\S3-076L29-ith-sk.dgn

EFK•Moen
Civil Engineering Design

USER NAME = sfurrow	DESIGNED - MYS	REVISED -	
	DRAWN - MSK	REVISED -	
PLOT SCALE = 20.0000 ' / in.	CHECKED - SLD	REVISED -	
PLOT DATE = 3/23/2023	DATE - 3/23/2023	REVISED -	

STATE OF ILLINOIS
DEPARTMENT OF TRANSPORTATION

ADA PEDESTRIAN PUSHBUTTON REPLACEMENT DETAILS
161/W. McCORD STREET AT LINCOLN STREET

SCALE: 1" = 10' | SHEET 3 OF 9 SHEETS | STA. | TO STA.

F.A.P. RTE.	SECTION	COUNTY	TOTAL SHEETS	SHEET NO.
805	(7Z-2, 8Z-2)SW-1	MARION	100	53
		CONTRACT NO. 76L29		
	ILLINOIS FED. AID PROJECT			

NORTHWEST QUADRANT

REMOVE ELECTRIC CABLE FROM CONDUIT - 158.7 FT
REMOVE ELECTRIC CABLE FROM CONDUIT - 158.7 FT
REMOVE ELECTRIC CABLE FROM CONDUIT - 165.7 FT
REMOVE ELECTRIC CABLE FROM CONDUIT - 165.7 FT

PEDESTRIAN PUSH-BUTTON POST - 1 EACH
ACCESSIBLE PEDESTRIAN SIGNALS - 1 EACH

UNDERGROUND CONDUIT, PVC 3" DIAMETER - 11.1 FT
ELECTRIC CABLE IN CONDUIT, SIGNAL NO. 14 2C - 174.7 FT

PEDESTRIAN PUSH-BUTTON POST - 1 EACH
ACCESSIBLE PEDESTRIAN SIGNALS - 1 EACH

REMOVE PEDESTRIAN PUSH-BUTTON - 2 EACH
REMOVE EXISTING PEDESTRIAN SIGNAL HEAD - 2 EACH

UNDERGROUND CONDUIT, PVC 3" DIAMETER - 13.4 FT
ELECTRIC CABLE IN CONDUIT, SIGNAL NO. 14 2C - 163.6 FT

ELECTRIC CABLE IN CONDUIT, SIGNAL NO. 14 3C - 331.4 FT

PEDESTRIAN SIGNAL HEAD, LED, 1-FACE, BRACKET
MOUNTED WITH COUNTDOWN TIMER - 2 EACH

REMOVE PEDESTRIAN PUSH-BUTTON - 2 EACH
REMOVE EXISTING PEDESTRIAN SIGNAL HEAD - 2 EACH

PEDESTRIAN SIGNAL HEAD, LED, 1-FACE, BRACKET
MOUNTED WITH COUNTDOWN TIMER - 2 EACH

PEDESTRIAN PUSH-BUTTON POST - 1 EACH
ACCESSIBLE PEDESTRIAN SIGNALS - 1 EACH

ELECTRIC CABLE IN CONDUIT, SIGNAL NO. 14 3C - 129.8 FT

UNDERGROUND CONDUIT, PVC 3" DIAMETER - 11.1 FT
ELECTRIC CABLE IN CONDUIT, SIGNAL NO. 14 2C - 54.3 FT

UNDERGROUND CONDUIT, PVC 3" DIAMETER - 3.0 FT
ELECTRIC CABLE IN CONDUIT, SIGNAL NO. 14 2C - 43.2 FT

PR TEMPORARY EASEMENT

NORTHEAST QUADRANT

REMOVE ELECTRIC CABLE FROM CONDUIT - 57.9 FT
REMOVE ELECTRIC CABLE FROM CONDUIT - 57.9 FT
REMOVE ELECTRIC CABLE FROM CONDUIT - 64.9 FT
REMOVE ELECTRIC CABLE FROM CONDUIT - 64.9 FT

PEDESTRIAN PUSH-BUTTON POST - 1 EACH
ACCESSIBLE PEDESTRIAN SIGNALS - 1 EACH

PLEASANT AVE.

EX ROW

EAST McCORD ST.

PR ROW

SOUTHWEST QUADRANT

REMOVE ELECTRIC CABLE FROM CONDUIT - 252.0 FT
REMOVE ELECTRIC CABLE FROM CONDUIT - 252.0 FT
REMOVE ELECTRIC CABLE FROM CONDUIT - 259.0 FT
REMOVE ELECTRIC CABLE FROM CONDUIT - 259.0 FT

ELECTRIC CABLE IN CONDUIT, SIGNAL NO. 14 3C - 518.0 FT

UNDERGROUND CONDUIT, PVC 3" DIAMETER - 15.0 FT
ELECTRIC CABLE IN CONDUIT, SIGNAL NO. 14 2C - 258.8 FT

PEDESTRIAN PUSH-BUTTON POST - 1 EACH
ACCESSIBLE PEDESTRIAN SIGNALS - 1 EACH

UNDERGROUND CONDUIT, PVC 3" DIAMETER - 12.9 FT
ELECTRIC CABLE IN CONDUIT, SIGNAL NO. 14 2C - 271.7 FT

PEDESTRIAN PUSH-BUTTON POST - 1 EACH
ACCESSIBLE PEDESTRIAN SIGNALS - 1 EACH

REMOVE PEDESTRIAN PUSH-BUTTON - 2 EACH
REMOVE EXISTING PEDESTRIAN
SIGNAL HEAD - 2 EACH

PEDESTRIAN SIGNAL HEAD, LED, 1-FACE, BRACKET
MOUNTED WITH COUNTDOWN TIMER - 2 EACH

PEDESTRIAN SIGNAL HEAD, LED, 1-FACE, BRACKET
MOUNTED WITH COUNTDOWN TIMER - 2 EACH

ELECTRIC CABLE IN CONDUIT,
SIGNAL NO. 14 3C - 273.4 FT

REMOVE PEDESTRIAN PUSH-BUTTON - 2 EACH
REMOVE EXISTING PEDESTRIAN SIGNAL HEAD - 2 EACH

UNDERGROUND CONDUIT, PVC 3" DIAMETER - 12.9 FT
ELECTRIC CABLE IN CONDUIT, SIGNAL NO. 14 2C - 138.0 FT

PEDESTRIAN PUSH-BUTTON POST - 1 EACH
ACCESSIBLE PEDESTRIAN SIGNALS - 1 EACH

UNDERGROUND CONDUIT, PVC 3" DIAMETER - 14.0 FT
ELECTRIC CABLE IN CONDUIT, SIGNAL NO. 14 2C - 152.0 FT

PEDESTRIAN PUSH-BUTTON POST - 1 EACH
ACCESSIBLE PEDESTRIAN SIGNALS - 1 EACH

PR TEMPORARY EASEMENT

SOUTHEAST QUADRANT

REMOVE ELECTRIC CABLE FROM CONDUIT - 129.7 FT
REMOVE ELECTRIC CABLE FROM CONDUIT - 129.7 FT
REMOVE ELECTRIC CABLE FROM CONDUIT - 136.7 FT
REMOVE ELECTRIC CABLE FROM CONDUIT - 136.7 FT

N

0 10 20 30
SCALE IN FEET

TRAFFIC SIGNAL LEGEND

EXISTING

- ALUMINUM MAST ARM
- CONTROLLER
- PEDESTRIAN PUSHBUTTON DETECTOR
- JUNCTION BOX
- PEDESTRIAN SIGNAL HEAD
- SIGNAL POST
- SIGNAL HEAD
- UNDERGROUND CABLE
- GALV. STEEL CONDUIT
- DETECTOR LOOP

PROPOSED

- TRAFFIC SIGNAL POST
- PEDESTRIAN SIGNAL HEAD
- UNDERGROUND CABLE
- 3" PVC UNDERGROUND CONDUIT
- PEDESTRIAN PUSH-BUTTON POST/ ACCESSIBLE PEDESTRIAN SIGNALS
- HANDHOLE

MODEL: Default
FILE NAME: 25\17041.03 IL 161 ADA 076L29\DGN\Design\Prelim\Plansheets\5340876L29-ilt45.dgn

EFK•Moen
Civil Engineering Design

USER NAME = sfurrow	DESIGNED - MYS	REVISED -
	DRAWN - MSK	REVISED -
PLOT SCALE = 20.0000 ' / in.	CHECKED - SLD	REVISED -
PLOT DATE = 3/23/2023	DATE - 3/23/2023	REVISED -

STATE OF ILLINOIS
DEPARTMENT OF TRANSPORTATION

ADA PEDESTRIAN PUSHBUTTON REPLACEMENT DETAILS
161E. McCORD STREET AT PLEASANT AVENUE

SCALE: 1" = 10' | SHEET 4 OF 9 SHEETS | STA. | TO STA.

F.A.P. RTE.	SECTION	COUNTY	TOTAL SHEETS	SHEET NO.
805	(7Z-2, 8Z-2)SW-1	MARION	100	54
		CONTRACT NO. 76L29		
	ILLINOIS FED. AID PROJECT			

NORTHWEST QUADRANT

REMOVE ELECTRIC CABLE FROM CONDUIT - 112.9 FT
REMOVE ELECTRIC CABLE FROM CONDUIT - 112.9 FT

NORTHEAST QUADRANT

REMOVE ELECTRIC CABLE FROM CONDUIT - 122.3 FT
REMOVE ELECTRIC CABLE FROM CONDUIT - 122.3 FT

N

0 10 20 30
SCALE IN FEET

UNDERGROUND CONDUIT, PVC 3" DIAMETER - 3.3 FT
ELECTRIC CABLE IN CONDUIT, SIGNAL NO. 14 2C - 101.7 FT

PEDESTRIAN PUSH-BUTTON POST - 1 EACH
ACCESSIBLE PEDESTRIAN SIGNALS - 1 EACH

UNDERGROUND CONDUIT, PVC 3" DIAMETER - 11.2 FT
ELECTRIC CABLE IN CONDUIT, SIGNAL NO. 14 2C - 112.9 FT

REMOVE EXISTING PEDESTRIAN
SIGNAL HEAD - 2 EACH

PEDESTRIAN PUSH-BUTTON POST - 1 EACH
ACCESSIBLE PEDESTRIAN SIGNALS - 1 EACH

PR TEMPORARY EASEMENT

EX ROW

PR ROW

WALNUT ST.

ELECTRIC CABLE IN CONDUIT,
SIGNAL NO. 14 3C - 225.8 FT

RESET R7-12

PEDESTRIAN SIGNAL HEAD,
LED, 1-FACE, BRACKET
MOUNTED WITH COUNTDOWN
TIMER - 2 EACH

PEDESTRIAN PUSH-BUTTON POST - 1 EACH
ACCESSIBLE PEDESTRIAN SIGNALS - 1 EACH

UNDERGROUND CONDUIT, PVC 3" DIAMETER - 15.8 FT
ELECTRIC CABLE IN CONDUIT, SIGNAL NO. 14 2C - 123.4 FT

REMOVE EXISTING PEDESTRIAN
SIGNAL HEAD - 2 EACH

ELECTRIC CABLE IN CONDUIT, SIGNAL NO. 14 3C - 122.3 FT

PR TEMPORARY EASEMENT

PEDESTRIAN SIGNAL HEAD, LED, 1-FACE, BRACKET
MOUNTED WITH COUNTDOWN TIMER - 1 EACH

W. NOLEMAN ST.

REMOVE EXISTING PEDESTRIAN
SIGNAL HEAD - 2 EACH

ACCESSIBLE PEDESTRIAN SIGNALS - 1 EACH
PEDESTRIAN SIGNAL HEAD, LED, 1-FACE, BRACKET
MOUNTED WITH COUNTDOWN TIMER - 1 EACH

ELECTRIC CABLE IN CONDUIT, SIGNAL NO. 14 2C - 28.3 FT
ELECTRIC CABLE IN CONDUIT, SIGNAL NO. 14 3C - 35.3 FT

UNDERGROUND CONDUIT, PVC 3" DIAMETER - 10.6 FT
ELECTRIC CABLE IN CONDUIT, SIGNAL NO. 14 2C - 33.4 FT
ELECTRIC CABLE IN CONDUIT, SIGNAL NO. 14 3C - 40.4 FT

TRAFFIC SIGNAL POST, 8 FT - 1 EACH
ACCESSIBLE PEDESTRIAN SIGNALS - 1 EACH
PEDESTRIAN SIGNAL HEAD, LED, 1-FACE, BRACKET
MOUNTED WITH COUNTDOWN TIMER - 1 EACH

PR TEMPORARY EASEMENT

PR TEMPORARY EASEMENT

PEDESTRIAN PUSH-BUTTON POST - 1 EACH
ACCESSIBLE PEDESTRIAN SIGNALS - 1 EACH

UNDERGROUND CONDUIT, PVC 3" DIAMETER - 10.8 FT
ELECTRIC CABLE IN CONDUIT, SIGNAL NO. 14 2C - 87.2 FT

REMOVE EXISTING PEDESTRIAN
SIGNAL HEAD - 2 EACH

PEDESTRIAN SIGNAL HEAD, LED, 1-FACE, BRACKET
MOUNTED WITH COUNTDOWN TIMER - 1 EACH

ELECTRIC CABLE IN CONDUIT, SIGNAL NO. 14 3C - 88.8 FT

SOUTHWEST QUADRANT

REMOVE ELECTRIC CABLE FROM CONDUIT - 25.3 FT
REMOVE ELECTRIC CABLE FROM CONDUIT - 25.3 FT

SOUTHEAST QUADRANT

REMOVE ELECTRIC CABLE FROM CONDUIT - 88.8 FT
REMOVE ELECTRIC CABLE FROM CONDUIT - 88.8 FT

TRAFFIC SIGNAL LEGEND

EXISTING

- ALUMINUM MAST ARM
- CONTROLLER
- PEDESTRIAN PUSHBUTTON DETECTOR
- JUNCTION BOX
- PEDESTRIAN SIGNAL HEAD
- SIGNAL POST
- SIGNAL HEAD
- UNDERGROUND CABLE
- GALV. STEEL CONDUIT
- DETECTOR LOOP

PROPOSED

- TRAFFIC SIGNAL POST
- PEDESTRIAN SIGNAL HEAD
- UNDERGROUND CABLE
- 3" PVC UNDERGROUND CONDUIT
- PEDESTRIAN PUSH-BUTTON POST/ ACCESSIBLE PEDESTRIAN SIGNALS
- HANDHOLE

MODEL: Default
FILE NAME: z:\1704L03 IL 161 ADA D876L29\DGN\Design\Prelim\Presheets\SS-D876L29-sht-ss.dgn

EFK•Moen
Civil Engineering Design

USER NAME = sfurrow	DESIGNED - MYS	REVISED -
	DRAWN - MSK	REVISED -
PLOT SCALE = 20.0000 ' / in.	CHECKED - SLD	REVISED -
PLOT DATE = 3/23/2023	DATE - 3/23/2023	REVISED -

STATE OF ILLINOIS
DEPARTMENT OF TRANSPORTATION

ADA PEDESTRIAN PUSHBUTTON REPLACEMENT DETAILS
161W. NOLEMAN STREET AT WALNUT STREET

SCALE: 1" = 10' | SHEET 5 OF 9 SHEETS | STA. | TO STA.

F.A.P. RTE.	SECTION	COUNTY	TOTAL SHEETS	SHEET NO.
805	(7Z-2, 8Z-2)SW-1	MARION	100	55
		CONTRACT NO. 76L29		
	ILLINOIS FED. AID PROJECT			

NORTHWEST QUADRANT

REMOVE ELECTRIC CABLE FROM CONDUIT - 184.1 FT
REMOVE ELECTRIC CABLE FROM CONDUIT - 184.1 FT

TRAFFIC SIGNAL POST, 8 FT - 1 EACH
ACCESSIBLE PEDESTRIAN SIGNALS - 1 EACH
PEDESTRIAN SIGNAL HEAD, LED, 1-FACE, BRACKET
MOUNTED WITH COUNTDOWN TIMER - 1 EACH

UNDERGROUND CONDUIT, PVC 3" DIAMETER - 11.9 FT
ELECTRIC CABLE IN CONDUIT, SIGNAL NO. 14 2C - 178.8 FT
ELECTRIC CABLE IN CONDUIT, SIGNAL NO. 14 3C - 185.8 FT

UNDERGROUND CONDUIT, PVC 3" DIAMETER - 12.3 FT
ELECTRIC CABLE IN CONDUIT, SIGNAL NO. 14 2C - 179.2 FT

REMOVE EXISTING PEDESTRIAN SIGNAL HEAD - 2 EACH

PEDESTRIAN PUSH-BUTTON POST - 1 EACH
ACCESSIBLE PEDESTRIAN SIGNALS - 1 EACH

EX ROW

PEDESTRIAN SIGNAL HEAD, LED, 1-FACE, BRACKET
MOUNTED WITH COUNTDOWN TIMER - 1 EACH

ELECTRIC CABLE IN CONDUIT,
SIGNAL NO. 14 3C - 184.1 FT

PEDESTRIAN SIGNAL HEAD, LED, 1-FACE, BRACKET
MOUNTED WITH COUNTDOWN TIMER - 1 EACH

ELECTRIC CABLE IN CONDUIT,
SIGNAL NO. 14 3C - 115.5 FT

EAST NOLEMAN ST.

LOCUST ST.

NORTHEAST QUADRANT

REMOVE ELECTRIC CABLE FROM CONDUIT - 115.5 FT
REMOVE ELECTRIC CABLE FROM CONDUIT - 115.5 FT

PR TEMPORARY EASEMENT

TRAFFIC SIGNAL POST, 8 FT - 1 EACH
ACCESSIBLE PEDESTRIAN SIGNALS - 1 EACH
PEDESTRIAN SIGNAL HEAD, LED, 1-FACE, BRACKET
MOUNTED WITH COUNTDOWN TIMER - 1 EACH

UNDERGROUND CONDUIT, PVC 3" DIAMETER - 44.8 FT
ELECTRIC CABLE IN CONDUIT, SIGNAL NO. 14 2C - 141.6 FT
ELECTRIC CABLE IN CONDUIT, SIGNAL NO. 14 3C - 148.6 FT

REMOVE EXISTING PEDESTRIAN SIGNAL HEAD - 2 EACH

PEDESTRIAN PUSH-BUTTON POST - 1 EACH
ACCESSIBLE PEDESTRIAN SIGNALS - 1 EACH

PR ROW

EX ROW

UNDERGROUND CONDUIT, PVC 3" DIAMETER - 8.5 FT
ELECTRIC CABLE IN CONDUIT, SIGNAL NO. 14 2C - 105.4 FT

ELECTRIC CABLE IN CONDUIT, SIGNAL NO. 14 3C - 88.6 FT

PEDESTRIAN SIGNAL HEAD, LED, 1-FACE, BRACKET
MOUNTED WITH COUNTDOWN TIMER - 2 EACH

REMOVE EXISTING PEDESTRIAN SIGNAL HEAD - 2 EACH

EX ROW

UNDERGROUND CONDUIT, PVC 3" DIAMETER - 8.4 FT
ELECTRIC CABLE IN CONDUIT, SIGNAL NO. 14 2C - 42.0 FT

PEDESTRIAN PUSH-BUTTON POST - 1 EACH
ACCESSIBLE PEDESTRIAN SIGNALS - 1 EACH

UNDERGROUND CONDUIT, PVC 3" DIAMETER - 10.0 FT
ELECTRIC CABLE IN CONDUIT, SIGNAL NO. 14 2C - 52.0 FT

PEDESTRIAN PUSH-BUTTON POST - 1 EACH
ACCESSIBLE PEDESTRIAN SIGNALS - 1 EACH

ELECTRIC CABLE IN CONDUIT,
SIGNAL NO. 14 3C - 251.6 FT

PEDESTRIAN SIGNAL HEAD, LED, 1-FACE, BRACKET
MOUNTED WITH COUNTDOWN TIMER - 2 EACH

EX ROW

REMOVE EXISTING PEDESTRIAN SIGNAL HEAD - 2 EACH

UNDERGROUND CONDUIT, PVC 3" DIAMETER - 9.4 FT
ELECTRIC CABLE IN CONDUIT, SIGNAL NO. 14 2C - 128.2 FT

PEDESTRIAN PUSH-BUTTON POST - 1 EACH
ACCESSIBLE PEDESTRIAN SIGNALS - 1 EACH

UNDERGROUND CONDUIT, PVC 3" DIAMETER - 10.2 FT
ELECTRIC CABLE IN CONDUIT, SIGNAL NO. 14 2C - 138.4 FT

PEDESTRIAN PUSH-BUTTON POST - 1 EACH
ACCESSIBLE PEDESTRIAN SIGNALS - 1 EACH

SOUTHWEST QUADRANT

REMOVE ELECTRIC CABLE FROM CONDUIT - 125.8 FT
REMOVE ELECTRIC CABLE FROM CONDUIT - 125.8 FT

SOUTHEAST QUADRANT

REMOVE ELECTRIC CABLE FROM CONDUIT - 44.3 FT
REMOVE ELECTRIC CABLE FROM CONDUIT - 44.3 FT

N

0 10 20 30
SCALE IN FEET

TRAFFIC SIGNAL LEGEND

EXISTING

- ALUMINUM MAST ARM
- CONTROLLER
- PEDESTRIAN PUSHBUTTON DETECTOR
- JUNCTION BOX
- PEDESTRIAN SIGNAL HEAD
- SIGNAL POST
- SIGNAL HEAD
- UNDERGROUND CABLE
- GALV. STEEL CONDUIT
- DETECTOR LOOP

PROPOSED

- TRAFFIC SIGNAL POST
- PEDESTRIAN SIGNAL HEAD
- UNDERGROUND CABLE
- 3" PVC UNDERGROUND CONDUIT
- PEDESTRIAN PUSH-BUTTON POST/ ACCESSIBLE PEDESTRIAN SIGNALS
- HANDHOLE

MODEL: Default
FILE NAME: 22\7041_03 IL 161 ADA D876L29DGN\Design\Prelim\Presheets\56-D876L29-sht-ts.dgn

EFK•Moen
Civil Engineering Design

USER NAME = sfurrow	DESIGNED - MYS	REVISED -	
	DRAWN - MSK	REVISED -	
PLOT SCALE = 20.0000 ' / in.	CHECKED - SLD	REVISED -	
PLOT DATE = 3/23/2023	DATE - 3/23/2023	REVISED -	

STATE OF ILLINOIS
DEPARTMENT OF TRANSPORTATION

ADA PEDESTRIAN PUSHBUTTON REPLACEMENT DETAILS
161/E. NOLEMAN STREET AT LOCUST STREET

SCALE: 1" = 10' | SHEET 6 OF 9 SHEETS | STA. | TO STA.

F.A.P. RTE.	SECTION	COUNTY	TOTAL SHEETS	SHEET NO.
805	(7Z-2, 8Z-2)SW-1	MARION	100	56
		CONTRACT NO. 76L29		
	ILLINOIS	FED. AID PROJECT		

NORTHWEST QUADRANT

REMOVE ELECTRIC CABLE FROM CONDUIT - 118.9 FT
REMOVE ELECTRIC CABLE FROM CONDUIT - 118.9 FT

NORTHEAST QUADRANT

REMOVE ELECTRIC CABLE FROM CONDUIT - 180.4 FT
REMOVE ELECTRIC CABLE FROM CONDUIT - 180.4 FT

N

0 10 20 30
SCALE IN FEET

POPLAR ST.

E. NOLEMAN ST.

PEDESTRIAN PUSH-BUTTON POST - 1 EACH
ACCESSIBLE PEDESTRIAN SIGNALS - 1 EACH

UNDERGROUND CONDUIT, PVC 3" DIAMETER - 6.1 FT
ELECTRIC CABLE IN CONDUIT, SIGNAL NO. 14 2C - 109.8 FT

ELECTRIC CABLE IN CONDUIT, SIGNAL NO. 14 2C - 111.9 FT
ELECTRIC CABLE IN CONDUIT, SIGNAL NO. 14 3C - 237.8 FT
PR TEMPORARY EASEMENT

ACCESSIBLE PEDESTRIAN SIGNALS - 1 EACH
PEDESTRIAN SIGNAL HEAD, LED, 1-FACE, BRACKET
MOUNTED WITH COUNTDOWN TIMER - 2 EACH

REMOVE EXISTING PEDESTRIAN SIGNAL HEAD - 2 EACH

PR TEMPORARY EASEMENT

PEDESTRIAN PUSH-BUTTON POST - 1 EACH
ACCESSIBLE PEDESTRIAN SIGNALS - 1 EACH

ACCESSIBLE PEDESTRIAN SIGNALS - 1 EACH
PEDESTRIAN SIGNAL HEAD, LED, 1-FACE, BRACKET
MOUNTED WITH COUNTDOWN TIMER - 2 EACH

UNDERGROUND CONDUIT, PVC 3" DIAMETER - 17.3 FT
ELECTRIC CABLE IN CONDUIT, SIGNAL NO. 14 2C - 200.0 FT

HANDHOLE - 1 EACH

ELECTRIC CABLE IN CONDUIT,
SIGNAL NO. 14 2C - 173.4 FT
ELECTRIC CABLE IN CONDUIT,
SIGNAL NO. 14 3C - 360.8 FT

REMOVE EXISTING PEDESTRIAN
SIGNAL HEAD - 2 EACH

UNDERGROUND CONDUIT, PVC 3" DIAMETER - 2.8 FT

ELECTRIC CABLE IN CONDUIT, SIGNAL NO. 14 3C - 278.8 FT

HANDHOLE - 1 EACH

UNDERGROUND CONDUIT, PVC 3" DIAMETER - 3.7 FT

PEDESTRIAN SIGNAL HEAD, LED, 1-FACE, BRACKET
MOUNTED WITH COUNTDOWN TIMER - 2 EACH

UNDERGROUND CONDUIT, PVC 3" DIAMETER - 22.6 FT
ELECTRIC CABLE IN CONDUIT, SIGNAL NO. 14 2C - 55.0 FT

PEDESTRIAN PUSH-BUTTON POST - 1 EACH
ACCESSIBLE PEDESTRIAN SIGNALS - 1 EACH

UNDERGROUND CONDUIT, PVC 3" DIAMETER - 9.9 FT
ELECTRIC CABLE IN CONDUIT, SIGNAL NO. 14 2C - 66.3 FT

ELECTRIC CABLE IN CONDUIT, SIGNAL NO. 14 3C - 147.2 FT

PEDESTRIAN PUSH-BUTTON POST - 1 EACH
ACCESSIBLE PEDESTRIAN SIGNALS - 1 EACH

PR TEMPORARY EASEMENT

PEDESTRIAN SIGNAL HEAD, LED, 1-FACE, BRACKET
MOUNTED WITH COUNTDOWN TIMER - 2 EACH

REMOVE EXISTING PEDESTRIAN SIGNAL HEAD - 2 EACH

PR TEMPORARY EASEMENT

REMOVE EXISTING PEDESTRIAN SIGNAL HEAD - 2 EACH

UNDERGROUND CONDUIT, PVC 3" DIAMETER - 4.4 FT
ELECTRIC CABLE IN CONDUIT, SIGNAL NO. 14 2C - 147.0 FT

PEDESTRIAN PUSH-BUTTON POST - 1 EACH
ACCESSIBLE PEDESTRIAN SIGNALS - 1 EACH

UNDERGROUND CONDUIT, PVC 3" DIAMETER - 10.3 FT
ELECTRIC CABLE IN CONDUIT, SIGNAL NO. 14 2C - 157.3 FT

PEDESTRIAN PUSH-BUTTON POST - 1 EACH
ACCESSIBLE PEDESTRIAN SIGNALS - 1 EACH

EX ROW
PR ROW

TRAFFIC SIGNAL LEGEND

EXISTING

- ALUMINUM MAST ARM
- CONTROLLER
- PEDESTRIAN PUSHBUTTON DETECTOR
- JUNCTION BOX
- PEDESTRIAN SIGNAL HEAD
- SIGNAL POST
- SIGNAL HEAD
- UNDERGROUND CABLE
- GALV. STEEL CONDUIT
- DETECTOR LOOP

PROPOSED

- TRAFFIC SIGNAL POST
- PEDESTRIAN SIGNAL HEAD
- UNDERGROUND CABLE
- 3" PVC UNDERGROUND CONDUIT
- PEDESTRIAN PUSH-BUTTON POST/ ACCESSIBLE PEDESTRIAN SIGNALS
- HANDHOLE

SOUTHWEST QUADRANT

REMOVE ELECTRIC CABLE FROM CONDUIT - 73.6 FT
REMOVE ELECTRIC CABLE FROM CONDUIT - 73.6 FT

SOUTHEAST QUADRANT

REMOVE ELECTRIC CABLE FROM CONDUIT - 139.4 FT
REMOVE ELECTRIC CABLE FROM CONDUIT - 139.4 FT

MODEL: Default
FILE NAME: Z:\1704.03 IL 161 ADA 0876.29\DGN\Design\Preliminary\Sheets\57-0876129-ht-sq.dgn

EFK•Moen
Civil Engineering Design

USER NAME = sfurrow	DESIGNED - MYS	REVISED -	
	DRAWN - MSK	REVISED -	
PLOT SCALE = 20.0000 ' / in.	CHECKED - SLD	REVISED -	
PLOT DATE = 3/23/2023	DATE - 3/23/2023	REVISED -	

STATE OF ILLINOIS
DEPARTMENT OF TRANSPORTATION

ADA PEDESTRIAN PUSHBUTTON REPLACEMENT DETAILS
161Æ. NOLEMAN STREET AT POPLAR STREET

SCALE: 1" = 10' | SHEET 7 OF 9 SHEETS | STA. | TO STA.

F.A.P. RTE.	SECTION	COUNTY	TOTAL SHEETS	SHEET NO.
805	(7Z-2, 8Z-2)SW-1	MARION	100	57
		CONTRACT NO. 76L29		
	ILLINOIS	FED. AID PROJECT		

NORTHWEST QUADRANT

REMOVE ELECTRIC CABLE FROM CONDUIT - 134.8 FT
REMOVE ELECTRIC CABLE FROM CONDUIT - 134.8 FT

NORTHEAST QUADRANT

REMOVE ELECTRIC CABLE FROM CONDUIT - 212.1 FT
REMOVE ELECTRIC CABLE FROM CONDUIT - 212.1 FT

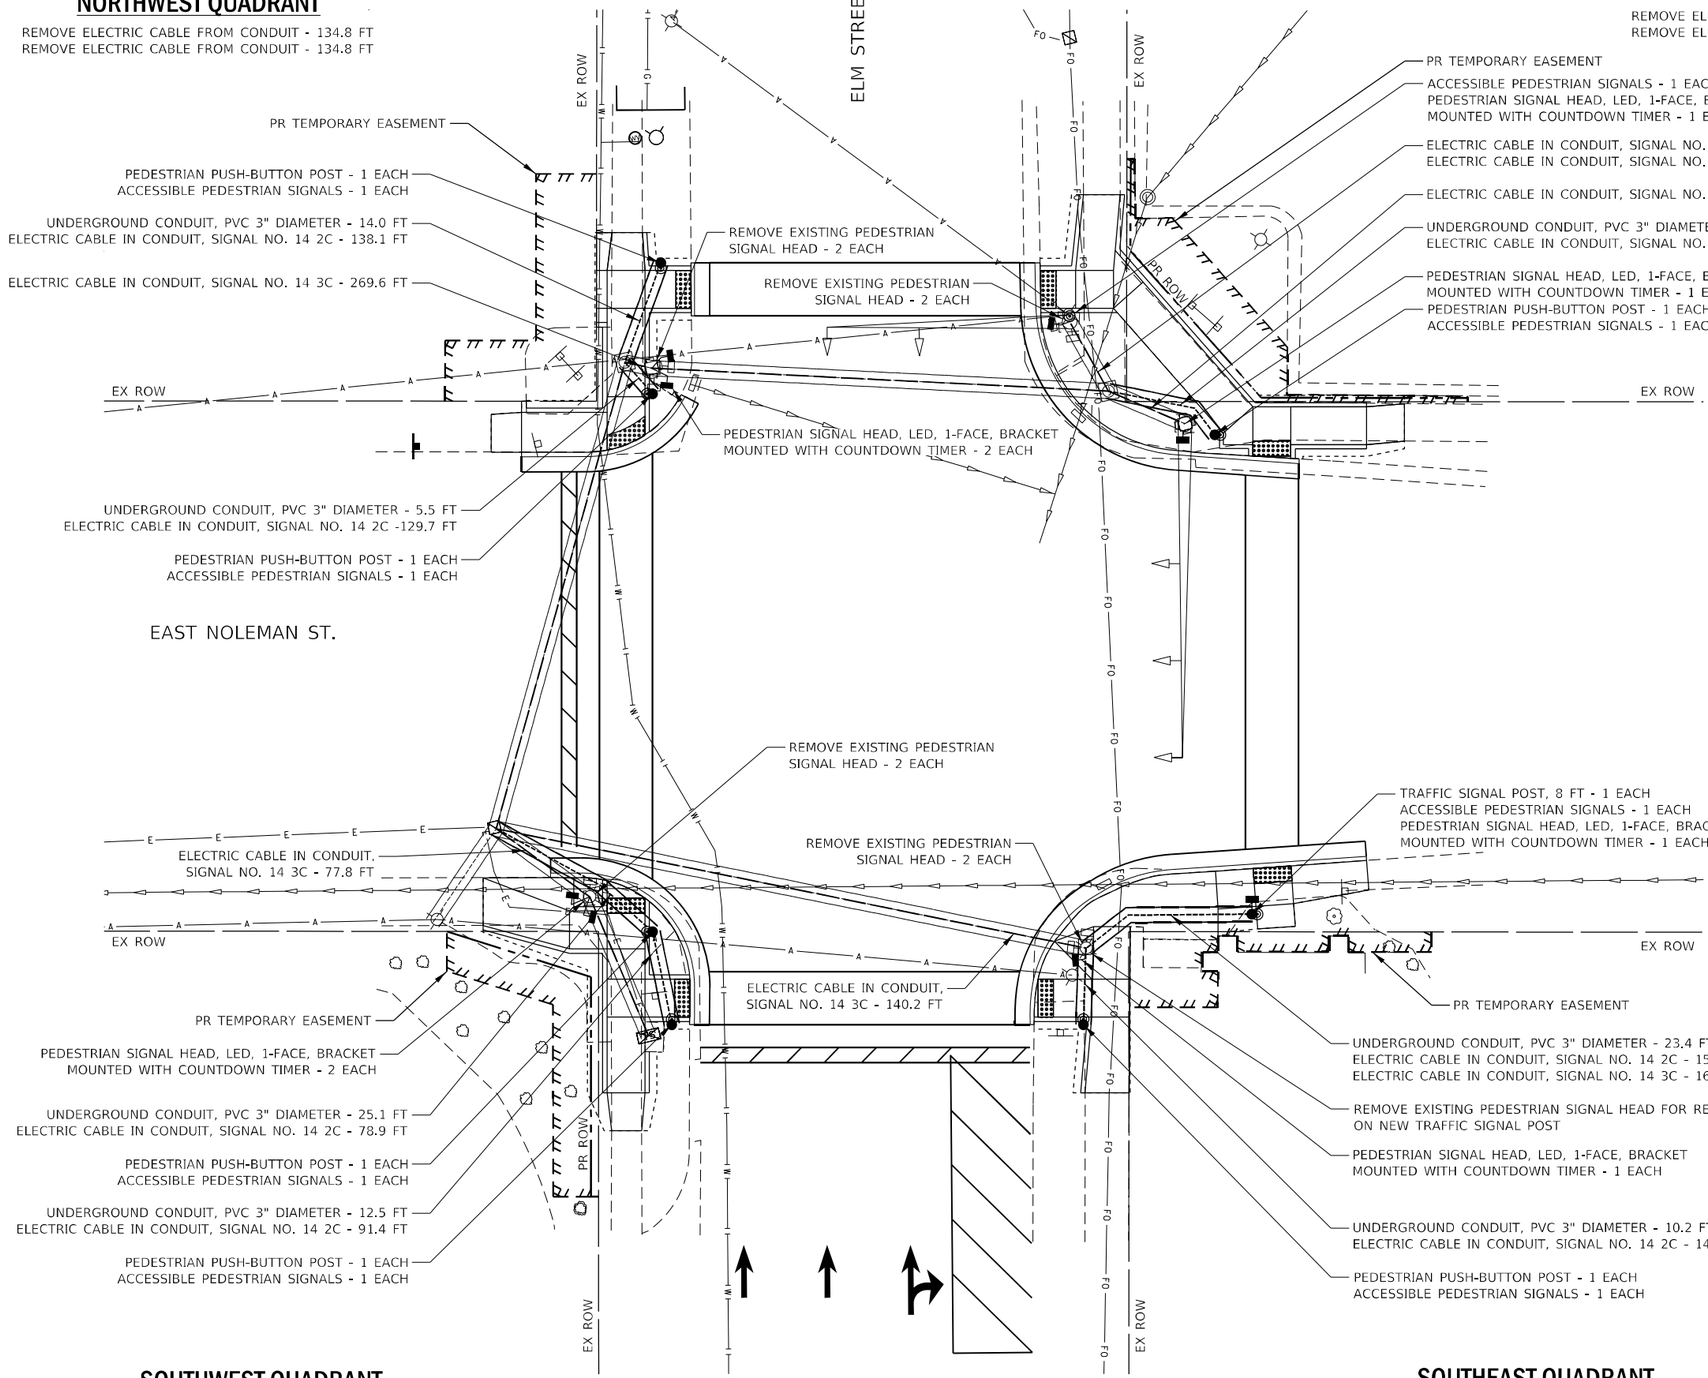

N

0 10 20 30
SCALE IN FEET

TRAFFIC SIGNAL LEGEND

EXISTING

- ALUMINUM MAST ARM
- CONTROLLER
- PEDESTRIAN PUSHBUTTON DETECTOR
- JUNCTION BOX
- PEDESTRIAN SIGNAL HEAD
- SIGNAL POST
- SIGNAL HEAD
- UNDERGROUND CABLE
- GALV. STEEL CONDUIT
- DETECTOR LOOP

PROPOSED

- TRAFFIC SIGNAL POST
- PEDESTRIAN SIGNAL HEAD
- UNDERGROUND CABLE
- 3" PVC UNDERGROUND CONDUIT
- PEDESTRIAN PUSH-BUTTON POST/ ACCESSIBLE PEDESTRIAN SIGNALS

SOUTHWEST QUADRANT

REMOVE ELECTRIC CABLE FROM CONDUIT - 38.9 FT
REMOVE ELECTRIC CABLE FROM CONDUIT - 38.9 FT

SOUTHEAST QUADRANT

REMOVE ELECTRIC CABLE FROM CONDUIT - 140.2 FT
REMOVE ELECTRIC CABLE FROM CONDUIT - 140.2 FT

MODEL: Default
FILE NAME: 23\17041.03 IL 161 ADA 076L29\DGN\Design\Prelim\Presheets\SS-076L29-ILT-45.dgn

EFK•Moen
Civil Engineering Design

USER NAME = sfurrow	DESIGNED - MYS	REVISED -	
	DRAWN - MSK	REVISED -	
PLOT SCALE = 20.0000 ' / in.	CHECKED - SLD	REVISED -	
PLOT DATE = 3/23/2023	DATE - 3/23/2023	REVISED -	

STATE OF ILLINOIS
DEPARTMENT OF TRANSPORTATION

ADA PEDESTRIAN PUSHBUTTON REPLACEMENT DETAILS
161E. NOLEMAN STREET AT ELM STREET

SCALE: 1" = 10' | SHEET 8 OF 9 SHEETS | STA. | TO STA.

F.A.P. RTE.	SECTION	COUNTY	TOTAL SHEETS	SHEET NO.
805	(7Z-2, 8Z-2)SW-1	MARION	100	58
		CONTRACT NO. 76L29		
	ILLINOIS FED. AID PROJECT			

NORTHWEST QUADRANT

REMOVE ELECTRIC CABLE FROM CONDUIT - 232.1 FT
REMOVE ELECTRIC CABLE FROM CONDUIT - 232.1 FT
REMOVE ELECTRIC CABLE FROM CONDUIT - 239.1 FT
REMOVE ELECTRIC CABLE FROM CONDUIT - 239.1 FT

NORTHEAST QUADRANT

REMOVE ELECTRIC CABLE FROM CONDUIT - 137.2 FT
REMOVE ELECTRIC CABLE FROM CONDUIT - 137.2 FT
REMOVE ELECTRIC CABLE FROM CONDUIT - 144.2 FT
REMOVE ELECTRIC CABLE FROM CONDUIT - 144.2 FT

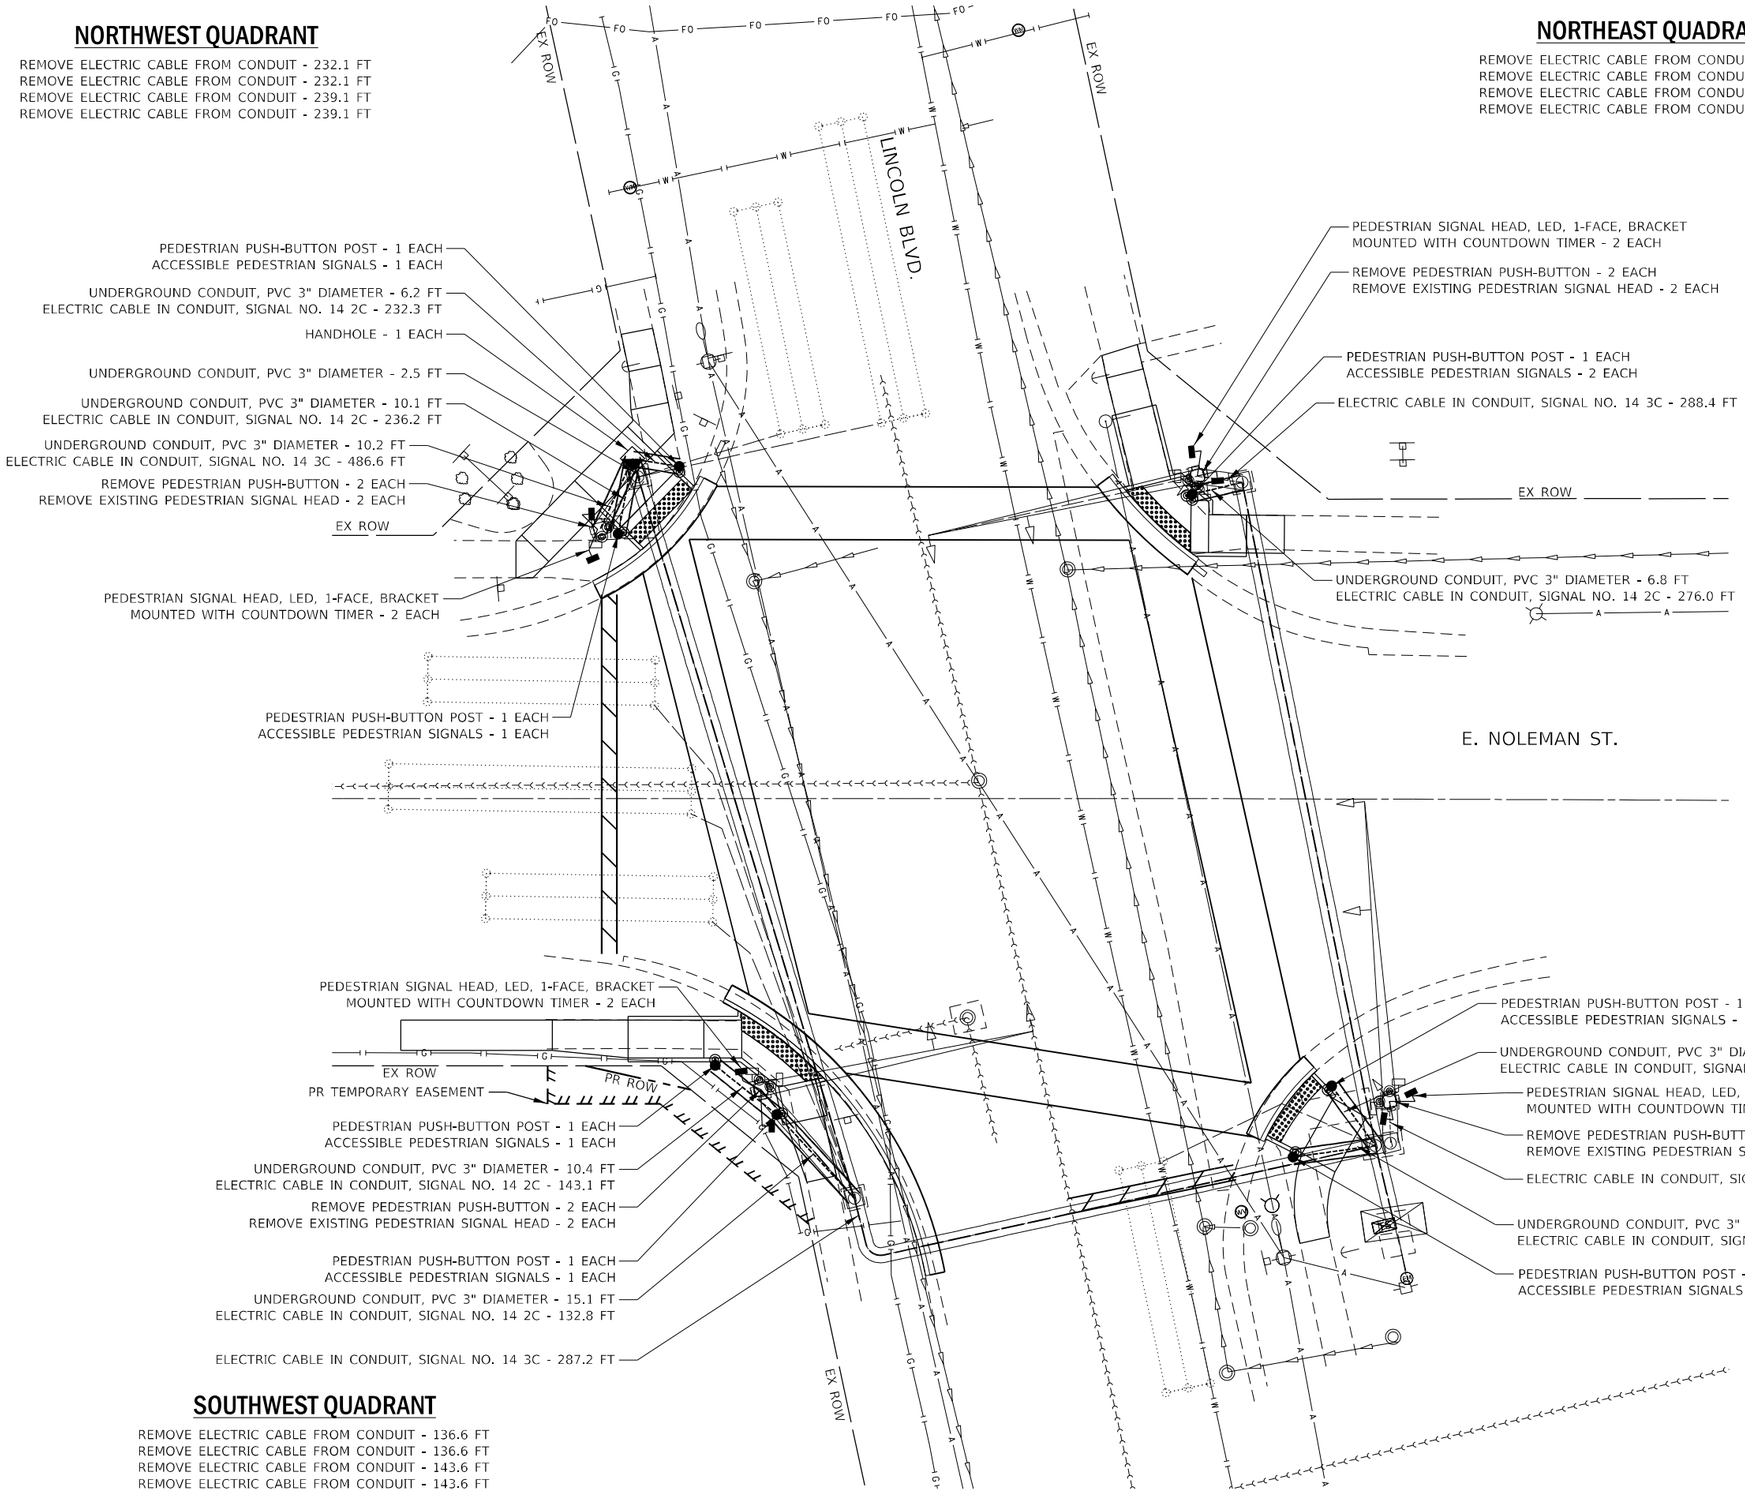

SOUTHWEST QUADRANT

REMOVE ELECTRIC CABLE FROM CONDUIT - 136.6 FT
REMOVE ELECTRIC CABLE FROM CONDUIT - 136.6 FT
REMOVE ELECTRIC CABLE FROM CONDUIT - 143.6 FT
REMOVE ELECTRIC CABLE FROM CONDUIT - 143.6 FT

SOUTHEAST QUADRANT

REMOVE ELECTRIC CABLE FROM CONDUIT - 43.0 FT
REMOVE ELECTRIC CABLE FROM CONDUIT - 43.0 FT
REMOVE ELECTRIC CABLE FROM CONDUIT - 50.0 FT
REMOVE ELECTRIC CABLE FROM CONDUIT - 50.0 FT

N

0 10 20 30
SCALE IN FEET

TRAFFIC SIGNAL LEGEND

EXISTING

- ALUMINUM MAST ARM
- CONTROLLER
- PEDESTRIAN PUSHBUTTON DETECTOR
- JUNCTION BOX
- PEDESTRIAN SIGNAL HEAD
- SIGNAL POST
- SIGNAL HEAD
- UNDERGROUND CABLE
- GALV. STEEL CONDUIT
- DETECTOR LOOP

PROPOSED

- TRAFFIC SIGNAL POST
- PEDESTRIAN SIGNAL HEAD
- UNDERGROUND CABLE
- 3" PVC UNDERGROUND CONDUIT
- PEDESTRIAN PUSH-BUTTON POST/ ACCESSIBLE PEDESTRIAN SIGNALS
- HANDHOLE

MODEL: Default
FILE NAME: 22\1704\03 IL 161 ADA D876L29\DGN\Design\Prelim\Presheets\S3-D876L29-sht-ts.dgn

EFK•Moen
Civil Engineering Design

USER NAME = sfurrow	DESIGNED - MYS	REVISED -
	DRAWN - MSK	REVISED -
PLOT SCALE = 20.0000 ' / in.	CHECKED - SLD	REVISED -
PLOT DATE = 3/23/2023	DATE - 3/23/2023	REVISED -

STATE OF ILLINOIS
DEPARTMENT OF TRANSPORTATION

ADA PEDESTRIAN PUSHBUTTON REPLACEMENT DETAILS
161/NOLEMAN STREET AT LINCOLN STREET

SCALE: 1" = 10' | SHEET 9 OF 9 SHEETS | STA. | TO STA.

F.A.P. RTE.	SECTION	COUNTY	TOTAL SHEETS	SHEET NO.
805	(7Z-2, 8Z-2)SW-1	MARION	100	59
		CONTRACT NO. 76L29		
	ILLINOIS FED. AID PROJECT			

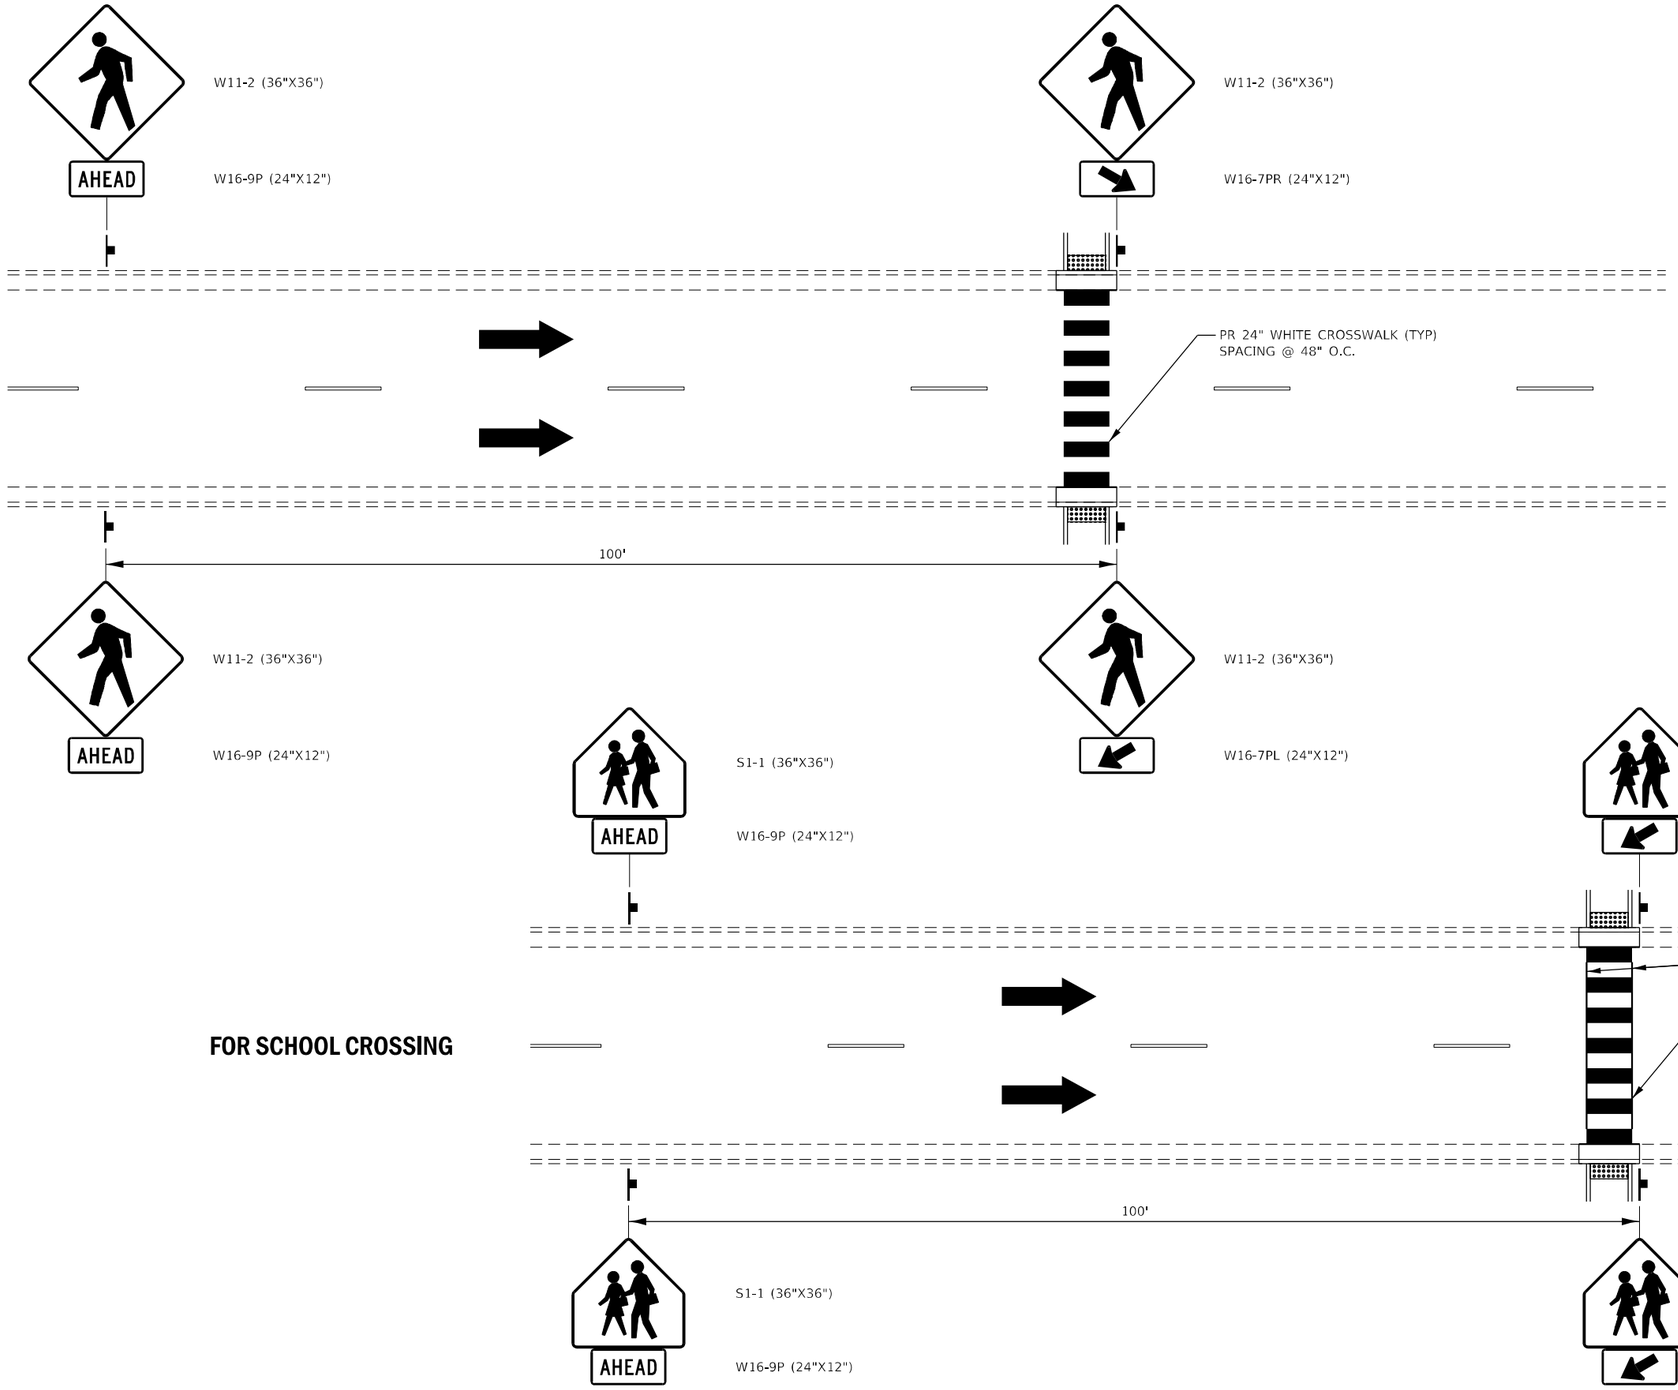

FOR PEDESTRIAN CROSSING

FOR SCHOOL CROSSING

MODEL: Default
FILE NAME: \\Server19\projects\41704103 T. 161 ADA D876L29\OGN\Design\Prelim\PltSheets\60-D876L29-sht-Detail - Crosswalk.dgn

USER NAME = JBerggren	DESIGNED - JRD	REVISED -	
	DRAWN - SJF	REVISED -	
PLOT SCALE = 20.0000 ' / in.	CHECKED - SDL	REVISED -	
PLOT DATE = 6/15/2022	DATE - 6/15/2022	REVISED -	

STATE OF ILLINOIS
DEPARTMENT OF TRANSPORTATION

DETAIL – CROSSWALK SIGNAGE

SCALE: N.T.S. | SHEET 1 OF 1 SHEETS | STA. | TO STA.

F.A.P. RTE.	SECTION	COUNTY	TOTAL SHEETS	SHEET NO.
805	(7Z-2, 8Z-2)SW-1	MARION	100	60
		CONTRACT NO. 76L29		
	ILLINOIS	FED. AID PROJECT		

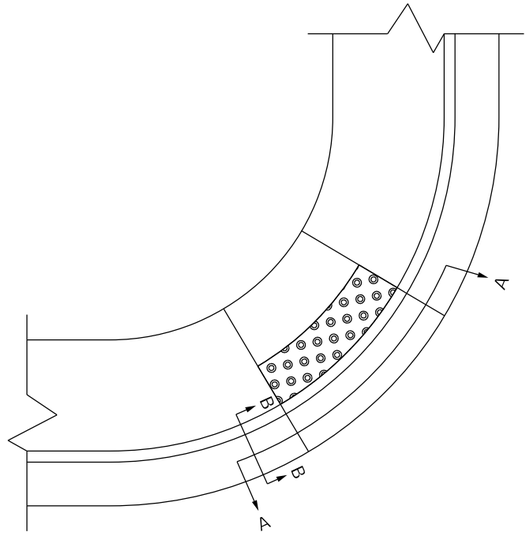

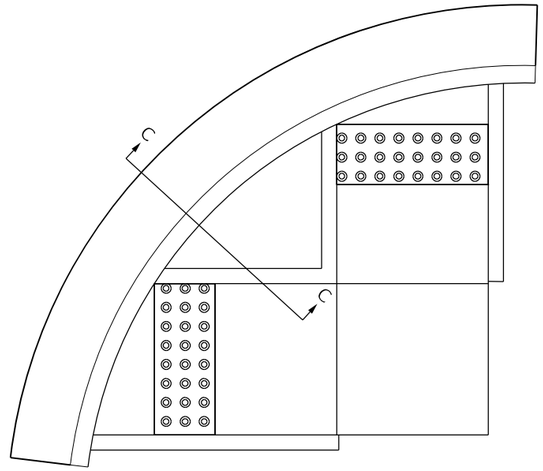

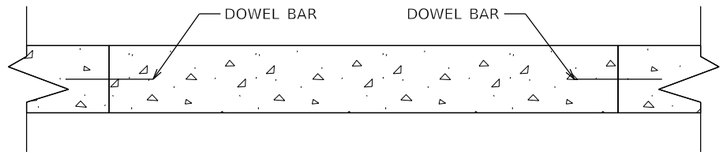

SECTION A–A

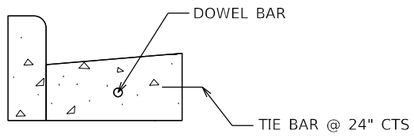

SECTION B–B

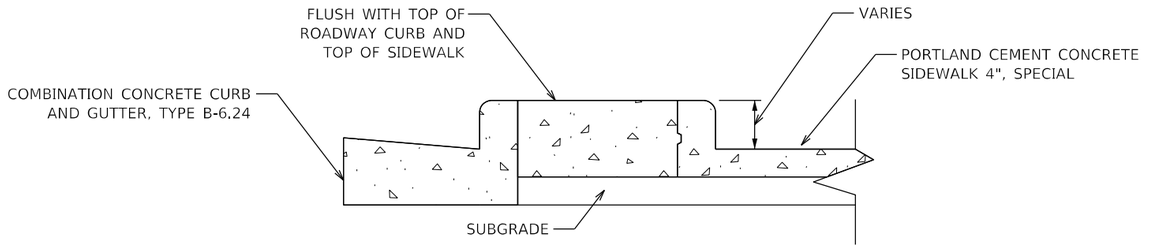

SECTION C–C

CURB & GUTTER DOWEL BAR DETAIL **NOT TO SCALE**

CORNER ISLAND **NOT TO SCALE**

MODEL: Default
FILE NAME: \\Server19\projects\ss4\17044.03 T... 16) ADA D876L29.DGN\Design\Preliminl\Plan Sheets\6) I-D876L29-sht-Detail - C&G Dowel.dgn

USER NAME = JBerggren	DESIGNED -	REVISED -	
	DRAWN -	REVISED -	
PLOT SCALE = 20.0000 ' / in.	CHECKED -	REVISED -	
PLOT DATE = 6/15/2022	DATE - 6/15/2022	REVISED -	

STATE OF ILLINOIS
DEPARTMENT OF TRANSPORTATION

DETAIL SHEET

SCALE: N.T.S. | SHEET 1 OF 1 SHEETS | STA. | TO STA.

F.A.P. RTE.	SECTION	COUNTY	TOTAL SHEETS	SHEET NO.
805	(7Z-2, 8Z-2)SW-1	MARION	100	61
		CONTRACT NO. 76L29		
	ILLINOIS	FED. AID PROJECT		

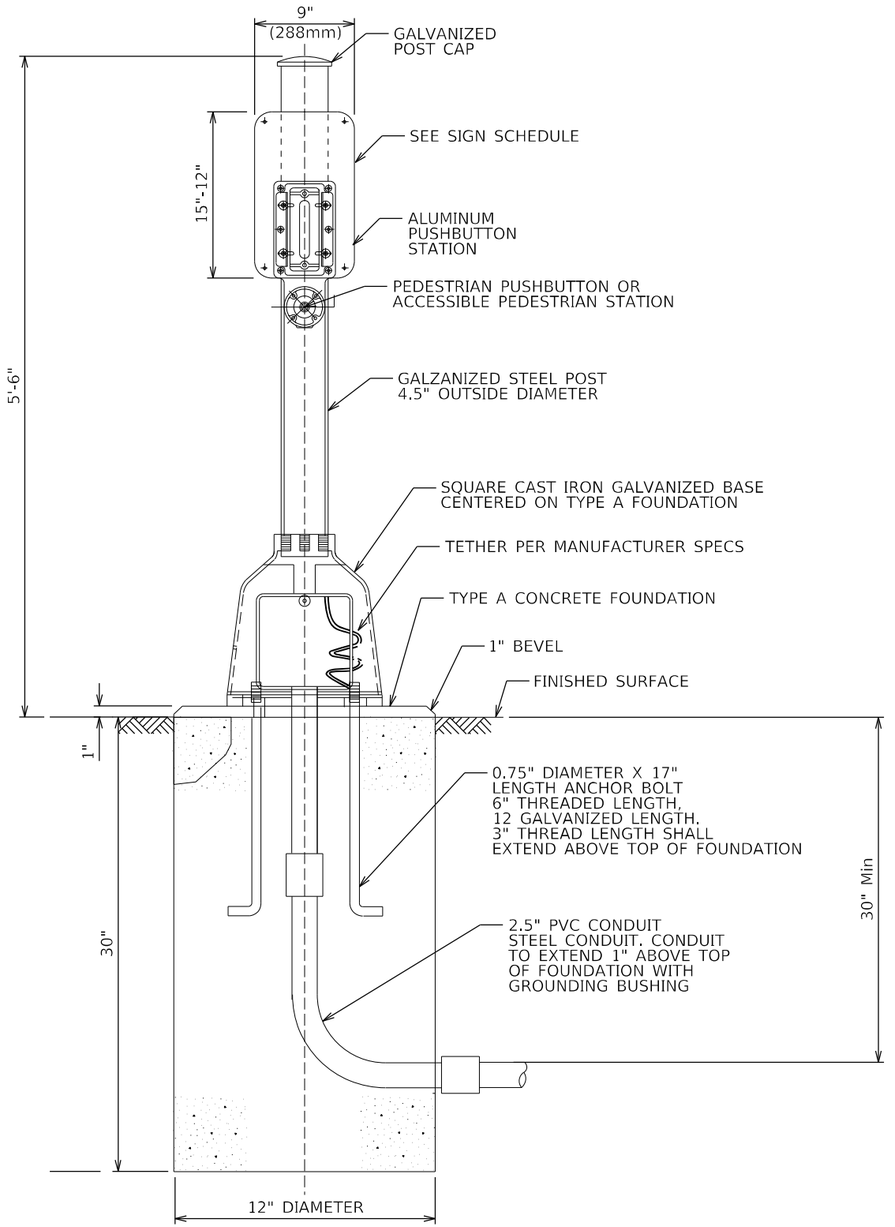

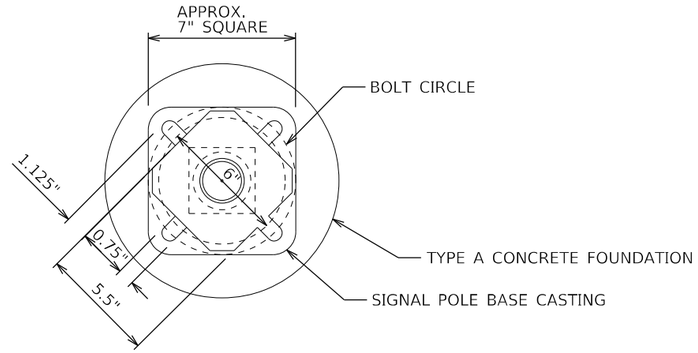

BOLT PATTERN

PEDESTRIAN PUSH–BUTTON POST

USER NAME = JBerggren	DESIGNED -	REVISED -
	DRAWN -	REVISED -
PLOT SCALE = 20.0000 ' / in.	CHECKED -	REVISED -
PLOT DATE = 6/15/2022	DATE - 6/15/2022	REVISED -

STATE OF ILLINOIS
DEPARTMENT OF TRANSPORTATION

PEDESTRIAN PUSH–BUTTON POST DETAIL

SCALE: N.T.S. | SHEET 1 OF 1 SHEETS | STA. | TO STA.

F.A.P. RTE.	SECTION	COUNTY	TOTAL SHEETS	SHEET NO.
805	(7Z-2, 8Z-2)SW-1	MARION	100	62
		CONTRACT NO. 76L29		
	ILLINOIS FED. AID PROJECT			

MODEL: Default
FILE NAME: \\Server19\projects\ss41\17041.03 1\ 161 ADA D876L29\OCIM\Design\Prelim\Plansheets\8Z-D876L29-Ped Push Button Post.dgn

SHEET INDEX		
SHEET NO.	STATION to STATION	DESCRIPTION
1		COVER
2		LEGEND
3	240+00 - 242+00	PLAT OF HIGHWAY
4	245+00 - 247+00	PLAT OF HIGHWAY
5	249+00 - 260+00	PLAT OF HIGHWAY
6	265+00 - 267+00	PLAT OF HIGHWAY
7	269+00 - 270+20	PLAT OF HIGHWAY
8	273+00 - 275+00	PLAT OF HIGHWAY
9	277+00 - 279+00	PLAT OF HIGHWAY
10	282+00 - 283+50	PLAT OF HIGHWAY
11	286+00 - 288+00	PLAT OF HIGHWAY
12	288+00 - 290+00	PLAT OF HIGHWAY
13	41+25 - 43+25	PLAT OF HIGHWAY
14	46+00 - 48+00	PLAT OF HIGHWAY
15	50+00 - 52+00	PLAT OF HIGHWAY
16	54+50 - 57+00	PLAT OF HIGHWAY
17	66+00 - 67+00	PLAT OF HIGHWAY
18	70+00 - 71+50	PLAT OF HIGHWAY
19	71+00 - 72+70	PLAT OF HIGHWAY
20	74+00 - 76+00	PLAT OF HIGHWAY
21	78+50 - 80+00	PLAT OF HIGHWAY
22	82+50 - 85+00	PLAT OF HIGHWAY
23	87+00 - 89+00	PLAT OF HIGHWAY
24	90+50 - 93+40.93	PLAT OF HIGHWAY
25	303+00 - 307+00	PLAT OF HIGHWAY
26	307+00 - 310+00	PLAT OF HIGHWAY
27	105+00 - 108+00	PLAT OF HIGHWAY
28	312+00 - 316+00	PLAT OF HIGHWAY
29	319+00 - 322+00	PLAT OF HIGHWAY
30	321+00 - 325+00	PLAT OF HIGHWAY
31	239+00 - 251+00	TOTAL HOLDING & BLOCK LAYOUT
32	265+00 - 279+00	TOTAL HOLDING & BLOCK LAYOUT
33	279+00 - 289+00	TOTAL HOLDING & BLOCK LAYOUT
34	40+00 - 58+00	TOTAL HOLDING & BLOCK LAYOUT
35	66+00 - 80+00	TOTAL HOLDING & BLOCK LAYOUT
36	80+00 - 92+00	TOTAL HOLDING & BLOCK LAYOUT
37	98+50 - 100+00	TOTAL HOLDING & BLOCK LAYOUT
38		CONTROL TIES

SPACE RESERVED FOR RECORDING OFFICER

STATE OF ILLINOIS
DEPARTMENT OF TRANSPORTATION
OFFICE OF HIGHWAYS PROJECT IMPLEMENTATION

PLAT OF HIGHWAYS

FAP ROUTE 805 (IL 161)
SECTION (7Z-2, 8Z-2)SW-1
MARION COUNTY
JOB NO. R-98-003-18

T. 1 N.

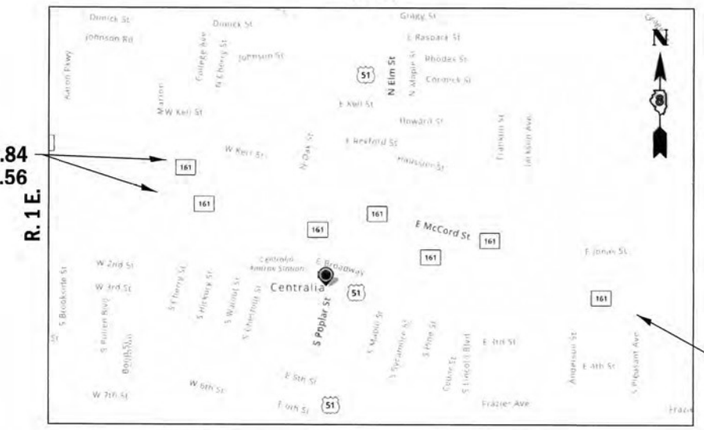

PROJECT LENGTH = 29,775 LIN. FT. = 5.64 MILES

DISTRICT 8

✱ DISTRICT HEADQUARTERS

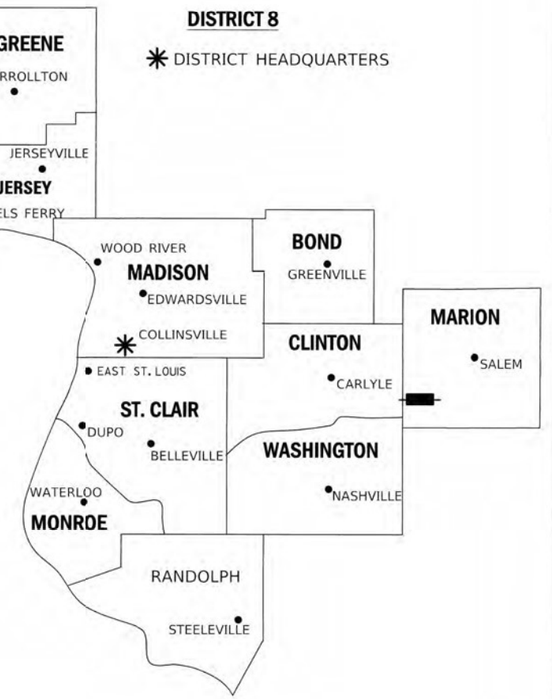

LOCATION OF SECTION INDICATED THUS: ▬

PREPARED BY:

AMERICAN
SURVEYING & ENGINEERING, P.C.
841 N. Galena Ave. Dixon, IL 61021
815-288-6231
ILLINOIS PROFESSIONAL DESIGN
FIRM NO. 184-003192

STATE OF ILLINOIS · COVENTINE FIDIS · 35-2159 · DIXON, ILL. · PROFESSIONAL LAND SURVEYOR

COVENTINE FIDIS, PLS NO. 35-2159
LICENSE EXPIRATION DATE: 11/30/2022

SHEET 1 OF 38

ILLINOIS DEPARTMENT OF TRANSPORTATION
OFFICE OF HIGHWAYS PROJECT IMPLEMENTATION/REGION 5/DISTRICT 8
1102 EASTPORT PLAZA DRIVE
COLLINSVILLE, ILLINOIS 62234-6198

F.A.P. RTE.	SECTION	COUNTY	TOTAL SHEETS	SHEET NO.
805	(7Z-2, 8Z-2)SW-1	MARION	100	63
		CONTRACT NO. 76L29		
FED. ROAD DIST. NO. 8	ILLINOIS	FED. AID PROJECT		

LEGEND FOR EXISTING TOPOGRAPHIC SYMBOLS

- TRAFFIC SIGNAL GULFBOX
- TRAFFIC SIGNAL HANDHOLE
- TRAFFIC SIGNAL SIGNAL POST
- TRAFFIC SIGNAL STEEL MAST ARM
- TRAFFIC SIGNAL PEDESTRIAN PUSH BUTTON
- TRAFFIC SIGNAL WOODEN POLE
- TRAFFIC SIGNAL VEHICLE DETECTION PRIORITY
- TRAFFIC SIGNAL VEHICLE DETECTION MAGNET
- TRAFFIC SIGNAL JUNCTION BOX
- TRAFFIC SIGNAL CONTROLLER
- TRAFFIC SIGNAL HEAVY DUTY HANDHOLE
- RAILROAD CANTILEVER MAST ARM
- RAILROAD CROSSBUCK
- RAILROAD TRACK
- RAILROAD TRACK (ABANDONED)
- RAILROAD CROSSGATE
- RAILROAD CONTROL BOX
- RAILROAD FLASHING SIGNAL
- UTILITY TELEPHONE SPLICE BOX
- UTILITY POWER POLE
- UTILITY TRAFFIC SIGNAL
- UTILITY LIGHT POLE
- UTILITY FIRE HYDRANT
- UTILITY MANHOLE
- UTILITY TELEPHONE POLE
- UTILITY GUY ANCHOR
- UTILITY PIPELINE WARNING SIGN
- UTILITY HANDHOLE
- UTILITY SPLICE BOX
- UTILITY JUNCTION BOX
- UTILITY HEAVY DUTY HANDHOLE
- UTILITY DOUBLE HANDHOLE
- UTILITY CONTROLLER
- UTILITY WATER METER
- DRAINAGE FLOW LINE
- RIP RAP
- HEADWALL
- CULVERT END SECTION
- DRAINAGE MANHOLE
- INLET
- ROADWAY DITCH FLOW
- VEGETATION LINE
- STUMP
- SHRUB
- EVERGREEN TREE
- DECIDUOUS TREE
- WOODS/BUSH LINE
- TRAFFIC SIGN
- GUARDRAIL POST
- GUARDRAIL
- FIELD LINE
- LEVEE/NOISE BARRIER
- FENCE
- MAIL BOX
- ADVERTISING SIGN
- MARSH
- LIGHTING HANDHOLE
- LIGHTING POWER POLE
- LIGHTING JUNCTION BOX
- LIGHTING HEAVYDUTY HANDHOLE
- LIGHTING CONTROLLER
- LIGHTING PULL POINT
- HIGHWAY LIGHTING ELECTRICAL GROUND
- HIGHWAY LIGHTING SINGLE UNIT
- HIGHWAY LIGHTING DOUBLE UNIT
- EXISTING CONCRETE BARRIER
- EXISTING CREEK OR DITCH
- EXISTING EDGE OF PAVEMENT

BASIS OF COORDINATE & BEARING STATEMENT

ALL DISTANCES AND BEARINGS SHOWN HEREON ARE GRID VALUES BASED ON THE FOLLOWING PROJECTIONS DEFINITION. THE PROJECTION WAS DEFINED SUCH THAT GRID DISTANCES ARE EQUIVALENT TO "GROUND" DISTANCES.

LINEAR UNIT: US SURVEY FEET
GEODETIC DATUM: NAD 1983 (2011)-EPOCH:2010
VERTICAL DATUM: NAVD 1988
PROJECTION: LAMBERT CONFORMAL CONIC (SINGLE PARALLEL)
LATITUDE OF ORIGIN: 38°39'00"N
CENTRAL MERIDIAN: 88°55'00"W
FALSE NORTHING: 65,000 SFT
FALSE EASTING: 70,000SFT
CM SCALE FACTOR: 1.00001913

THE SURVEY WAS REFERENCED TO THE NATIONAL SPATIAL REFERENCE SYSTEM BY DIRECT CONNECTION TO THE FOLLOWING NGS MONUMENTS.

WS088 (PID:DP3773)
LAT: N38°31'40.88680"
LON: W89°08'12.31573"
ELLIPSOIDAL HEIGHT: 390.9802 SFT
ELEV.: 491.6637' SFT (GEOID 12B)

WS089 (PID:DP3774)
LAT: N38°31'56.13086"
LON: W89°08'39.35656"
ELLIPSOIDAL HEIGHT: 392.0301 SFT
ELEV.: 492.7570' SFT (GEOID 12B)

PROJECT SURVEY CONTROL DATA GROUND SURFACE COORDINATE SYSTEM

COORDINATES PROVIDED BY THE ILLINOIS DEPARTMENT OF TRANSPORTATION JOB NO. D-98-037-18 / CONTRACT NO. 76L29

POINT NO.	NORTH (FEET)	EAST (FEET)	DESCRIPTION
MR01	26409.7072	1400.5305	IRON PIN W/ ALUM CAP
MR02	21059.6834	14599.2492	IRON PIN W/ ALUM CAP
MR03	16987.0854	17623.0108	IRON PIN W/ ALUM CAP
MR04	17134.1892	1032.0345	IRON PIN W/ ALUM CAP
WS088	20651.3202	7034.8698	NGS-PID DP3773, STAINLESS STEEL ROD
WS089	22198.7569	4889.7724	NGS-PID DP3774, STAINLESS STEEL ROD
CENTRALIA AZ MK	22198.7569	2617.1736	NGS-PID CI4096, BRASS DISK IN CONC.

RIGHT-OF-WAY LEGEND

- SECTION CORNERS
- QUARTER SECTION CORNERS
- EXISTING CENTERLINE
- EXISTING RIGHT-OF-WAY LINE
- FORMER RIGHT-OF-WAY LINE
- EXISTING IDOT EASEMENT LINE
- EXISTING EASEMENT LINE
- BUILDING SETBACK LINE
- EXISTING ACCESS CONTROL LINE
- EXISTING RIGHT-OF-WAY & PROPOSED ACCESS CONTROL LINE
- PROPOSED ACCESS CONTROL LINE
- PROPOSED CENTERLINE
- PROPOSED RIGHT-OF-WAY LINE
- PROPOSED TEMPORARY EASEMENT LINE
- PROPOSED PERMANENT EASEMENT LINE
- SECTION LINE
- QUARTER SECTION LINE
- QUARTER QUARTER SECTION LINE
- PROPERTY LINE (TITLE)
- RECORDED PLAT/DEED LINE
- APPARENT PROPERTY LINE
- SAME OWNERSHIP
- 121.45' MEASURED DIMENSION
- (121.45') RECORDED DIMENSION
- FOUND STONE
- FOUND IRON PIPE OR IRON ROD AT CORNER UNLESS OTHERWISE NOTED
- SET 5/8 INCH IRON ROD WITH PLASTIC CAP IDENTIFIED BY SURVEYORS LICENSE NUMBER AT CORNER UNLESS OTHERWISE NOTED
- PERMANENT SURVEY MONUMENT, I.D.O.T. STD. 667101 (TO BE SET BY OTHERS)
- SET 5/8 INCH IRON ROD AS SURVEY CONTROL UNLESS OTHERWISE NOTED
- FOUND CUT CROSS
- SET CUT CROSS

■ STAKING OF PROPOSED RIGHT-OF-WAY AND PERMANENT EASEMENT CORNERS. SET 5/8 INCH METAL ROD WITH DIVISION OF HIGHWAY SURVEY ALUMINUM CAP TO MONUMENT THE POSITION SHOWN. IDENTIFIED BY INSCRIPTION DATA AND SURVEYORS LICENSE NUMBER.

■B STAKING OF PROPOSED RIGHT-OF-WAY AND PERMANENT EASEMENT CORNERS IN CULTIVATED AREA, A MINIMUM OF 20 INCHES BELOW THE GROUND SURFACE. SET 5/8 INCH METAL ROD WITH DIVISION OF HIGHWAY SURVEY ALUMINUM CAP TO MONUMENT THE POSITION SHOWN. IDENTIFIED BY INSCRIPTION DATA AND SURVEYORS LICENSE NUMBER.

LEGEND FOR ABBREVIATIONS

A/C	ACCESS CONTROL
AC	ACRE
ALUM	ALUMINUM
AVE	AVENUE
BK	BOOK
BLVD	BOULEVARD
℄	CENTERLINE
CAB	CABINET
CH	COUNTY HIGHWAY
Ch	CHAIN
CP	CONTROL POINT
COMM	COMMERCIAL
COR	CORNER
DB	DEED BOOK
E	EAST
EX	EXISTING
FA	FEDERAL AID
FAI	FEDERAL AID INTERSTATE
FAP	FEDERAL AID PRIMARY
FAS	FEDERAL AID SECONDARY
FAU	FEDERAL AID URBAN
FND	FOUND
IP	IRON PIPE
IR	IRON ROD
LT	LEFT
MAG	MAG NAIL
N	NORTH
N/F	NOW OR FORMERLY
NE	NORTHEAST
NW	NORTHWEST
PB	PLAT BOOK
PG	PAGE
P.O.B.	POINT OF BEGINNING
P.O.C.	POINT OF COMMENCEMENT
POT	POINT ON TANGENT
℄	PROPERTY LINE
PR	PROPOSED
R	RANGE
RD	ROAD
REC	RECORD
ROW	RIGHT-OF-WAY
RR	RAILROAD
RRS	RAILROAD SPIKE
RT	RIGHT
RTE	ROUTE
S	SOUTH
SBI	STATE BOND ISSUE
SE	SOUTHEAST
SEC	SECTION
SQ FT	SQUARE FEET
SR	STATE ROUTE
ST	STREET
STA	STATION
SMK	SURVEY MARKER
SW	SOUTHWEST
T	TOWNSHIP
TR	TOWNSHIP ROAD
USGS	U.S. GEOLOGICAL SURVEY
W	WEST

SPACE RESERVED FOR RECORDING OFFICER

PROPOSED PARCEL NUMBER LEGEND

8001001	PROPOSED FEE SIMPLE ACQUISITION
8001001PE	PROPOSED PERMANENT EASEMENT
8001001TE	PROPOSED TEMPORARY EASEMENT
8001001DED	PROPOSED DEDICATION
8001001AC	PROPOSED ACCESS CONTROL LINE

CURVE ABBREVIATIONS

PC	POINT OF CURVATURE
PI	POINT OF INTERSECTION
PT	POINT OF TANGENCY
PRC	POINT OF REVERSE CURVE
PCC	POINT OF COMPOUND CURVE
R	RADIUS OF CURVE
L	LENGTH OF CURVE
CB	CHORD BEARING
C	CHORD LENGTH
D	DEGREE OF CURVE
E	EXTERNAL ORDINATE
Δ	CENTRAL ANGLE

TOTAL HOLDING AREA SOURCE TABLE

1	AREA ACCORDING TO THE SURVEY PERFORMED BY THE CONSULTANT.
2	AREA LISTED IN RECORDED DEED.
3	AREA ACCORDING TO A RECORDED SUBDIVISION PLAT.
4	AREA ACCORDING TO A PLAT OF SURVEY.
5	AREA CALCULATED FROM RECORDED DEEDS OR TITLE COMMITMENTS - NOT SURVEYED.
6	AREA ACCORDING TO COUNTY TAX MAPS AND COUNTY ASSESSMENT RECORDS.
7	AREA ACCORDING TO OTHER RECORDS, SEE NOTE ON THE PLAT OF HIGHWAYS.

TOPOGRAPHIC STATEMENT

THE TOPOGRAPHY SHOWN HEREON WAS PROVIDED TO THE SURVEYOR BY THE ILLINOIS DEPARTMENT OF TRANSPORTATION. THE SURVEYOR VISUALLY FIELD VERIFIED THE EXISTENCE OF THE TOPOGRAPHY SHOWN HEREON. IN ADDITION THE SURVEYOR PHYSICALLY LOCATED IN THE FIELD THE FOLLOWING ITEMS ON 6/7/2019:

1. BUILDINGS
2. SIGNS
3.

STATE OF ILLINOIS)
) SS
COUNTY OF LEE)

I, COVENTINE FIDIS, AN ILLINOIS PROFESSIONAL LAND SURVEYOR, STATE THAT I HAVE SURVEYED THE PLAT OF HIGHWAY SHOWN HEREON AND THAT THIS PROFESSIONAL SERVICE CONFORMS TO THE CURRENT ILLINOIS MINIMUM STANDARDS FOR A BOUNDARY SURVEY FOR THE PROPOSED PARCEL(S) TO BE ACQUIRED BY THE STATE OF ILLINOIS, DEPARTMENT OF TRANSPORTATION, SHOWN HEREON.

DATED THIS 10TH DAY OF MAY 2022

COVENTINE FIDIS, PLS NO. 35-2159
LICENSE EXPIRATION DATE: 11/30/2022

STATE OF ILLINOIS · COVENTINE FIDIS · 35-2159 · DIXON, ILL. · PROFESSIONAL LAND SURVEYOR

PREPARED BY:

AMERICAN
SURVEYING & ENGINEERING, P.C.
841 N. Galena Ave. Dixon, IL 61021
815-288-6231
ILLINOIS PROFESSIONAL DESIGN FIRM NO. 184-003192

ILLINOIS DEPARTMENT OF TRANSPORTATION
PLAT OF HIGHWAYS
FAP ROUTE 805 (IL 161)
SECTION (7Z-2, 8Z-2)SW-1
MARION COUNTY
JOB NO. R-98-003-18

SHEET 2 OF 38

ILLINOIS DEPARTMENT OF TRANSPORTATION
OFFICE OF HIGHWAYS PROJECT IMPLEMENTATION/REGION 5/DISTRICT 8
1102 EASTPORT PLAZA DRIVE
COLLINSVILLE, ILLINOIS 62234-6198

F.A.P. RTE.	SECTION	COUNTY	TOTAL SHEETS	SHEET NO.
805	(7Z-2, 8Z-2)SW-1	MARION	100	64
		CONTRACT NO. 76L29		
FED. ROAD DIST. NO. 8	ILLINOIS	FED. AID PROJECT		

SEE LEGENDS, TOPOGRAPHIC STATEMENT, SURVEYORS NOTE(S) AND BASIS OF COORDINATES & BEARINGS STATEMENT ON SHEET 2

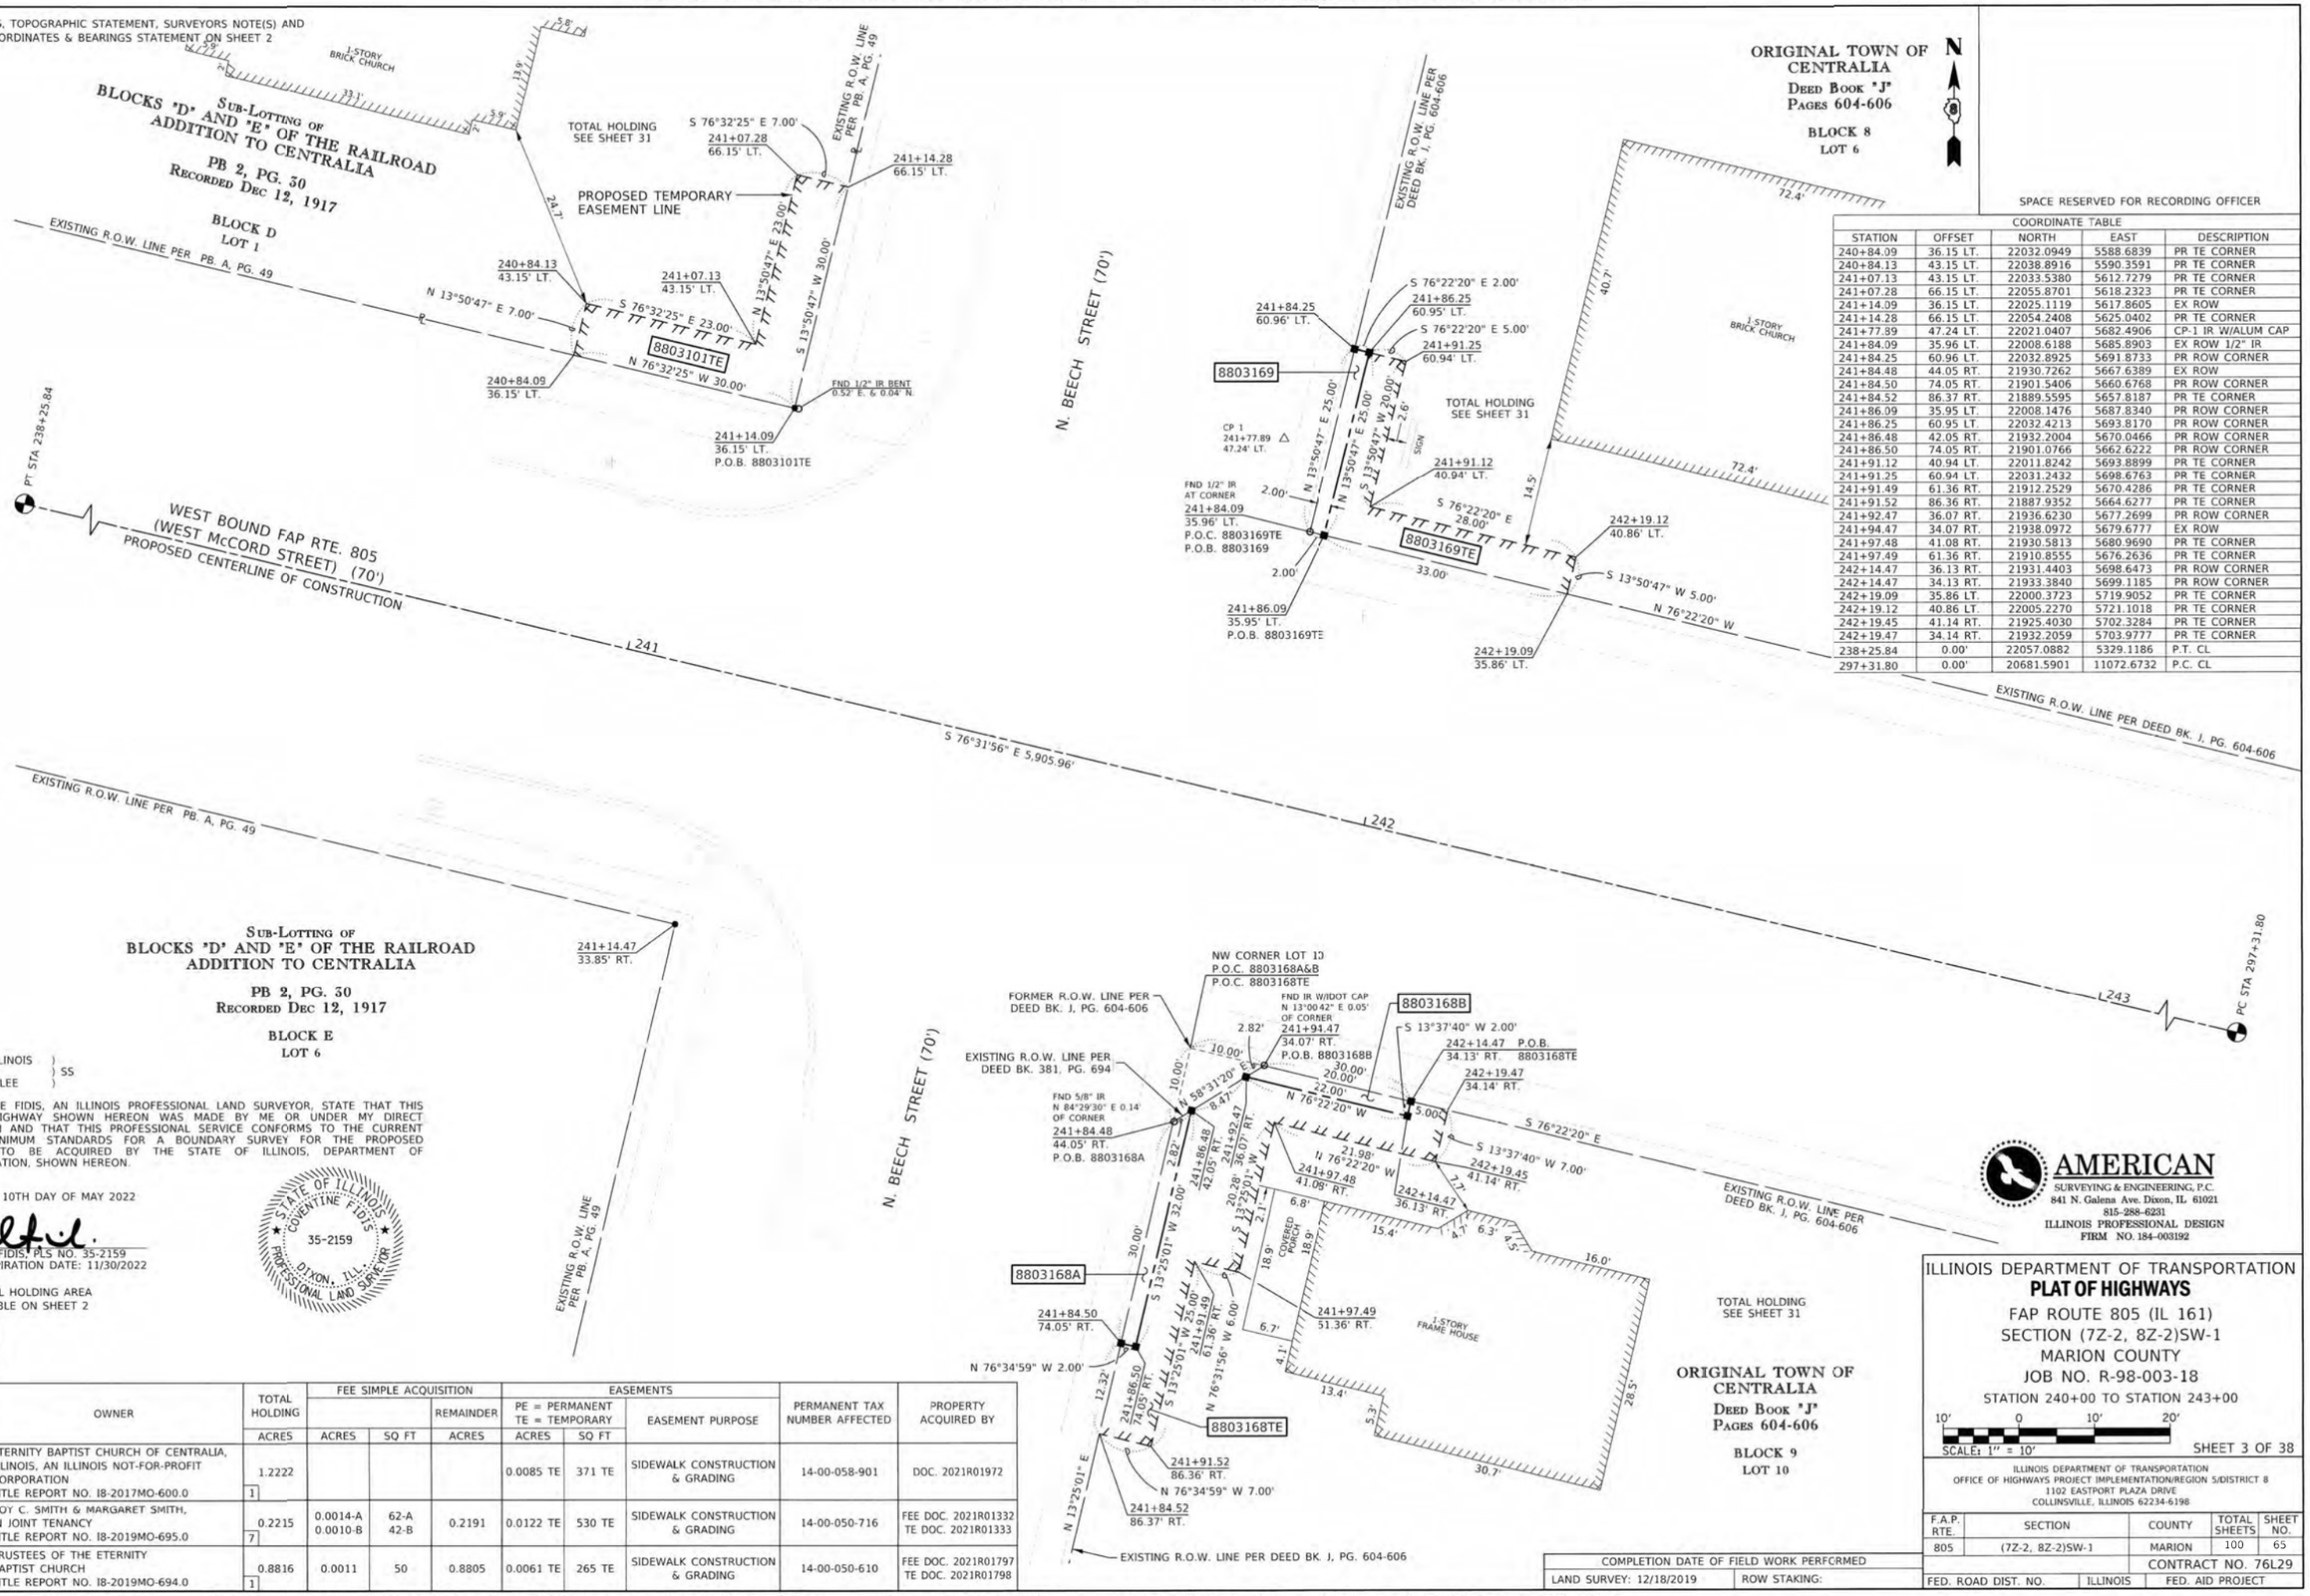

SPACE RESERVED FOR RECORDING OFFICER

COORDINATE TABLE

STATION	OFFSET	NORTH	EAST	DESCRIPTION
240+84.09	36.15 LT.	22032.0949	5588.6839	PR TE CORNER
240+84.13	43.15 LT.	22038.8916	5590.3591	PR TE CORNER
241+07.13	43.15 LT.	22033.5380	5612.7279	PR TE CORNER
241+07.28	66.15 LT.	22055.8701	5618.2323	PR TE CORNER
241+14.09	36.15 LT.	22025.1119	5617.8605	EX ROW
241+14.28	66.15 LT.	22054.2408	5625.0402	PR TE CORNER
241+77.89	47.24 LT.	22021.0407	5682.4906	CP-1 IR W/ALUM CAP
241+84.09	35.96 LT.	22008.6188	5685.8903	EX ROW 1/2" IR
241+84.25	60.96 LT.	22032.8925	5691.8733	PR ROW CORNER
241+84.48	44.05 RT.	21930.7262	5667.6389	EX ROW
241+84.50	74.05 RT.	21901.5406	5660.6768	PR ROW CORNER
241+84.52	86.37 RT.	21889.5595	5657.8187	PR TE CORNER
241+86.09	35.95 LT.	22008.1476	5687.8340	PR ROW CORNER
241+86.25	60.95 LT.	22032.4213	5693.8170	PR ROW CORNER
241+86.48	42.05 RT.	21932.2004	5670.0466	PR ROW CORNER
241+86.50	74.05 RT.	21901.0766	5662.6222	PR ROW CORNER
241+91.12	40.94 LT.	22011.8242	5693.8899	PR TE CORNER
241+91.25	60.94 LT.	22031.2432	5698.6763	PR TE CORNER
241+91.49	61.36 RT.	21912.2529	5670.4286	PR TE CORNER
241+91.52	86.36 RT.	21887.9352	5664.6277	PR TE CORNER
241+92.47	36.07 RT.	21936.6230	5677.2699	PR ROW CORNER
241+94.47	34.07 RT.	21938.0972	5679.6777	EX ROW
241+97.48	41.08 RT.	21930.5813	5680.9690	PR TE CORNER
241+97.49	61.36 RT.	21910.8555	5676.2636	PR TE CORNER
242+14.47	36.13 RT.	21931.4403	5698.6473	PR ROW CORNER
242+14.47	34.13 RT.	21933.3840	5699.1185	PR ROW CORNER
242+19.09	35.86 LT.	22000.3723	5719.9052	PR TE CORNER
242+19.12	40.86 LT.	22005.2270	5721.1018	PR TE CORNER
242+19.45	41.14 RT.	21925.4030	5702.3284	PR TE CORNER
242+19.47	34.14 RT.	21932.2059	5703.9777	PR TE CORNER
238+25.84	0.00'	22057.0882	5329.1186	P.T. CL
297+31.80	0.00'	20681.5901	11072.6732	P.C. CL

SUB-LOTTING OF
BLOCKS "D" AND "E" OF THE RAILROAD ADDITION TO CENTRALIA

PB 2, PG. 30
RECORDED DEC 12, 1917

BLOCK E
LOT 6

STATE OF ILLINOIS)
) SS
COUNTY OF LEE)

I, COVENTINE FIDIS, AN ILLINOIS PROFESSIONAL LAND SURVEYOR, STATE THAT THIS PLAT OF HIGHWAY SHOWN HEREON WAS MADE BY ME OR UNDER MY DIRECT SUPERVISION AND THAT THIS PROFESSIONAL SERVICE CONFORMS TO THE CURRENT ILLINOIS MINIMUM STANDARDS FOR A BOUNDARY SURVEY FOR THE PROPOSED PARCEL(S) TO BE ACQUIRED BY THE STATE OF ILLINOIS, DEPARTMENT OF TRANSPORTATION, SHOWN HEREON.

DATED THIS 10TH DAY OF MAY 2022

COVENTINE FIDIS, PLS NO. 35-2159
LICENSE EXPIRATION DATE: 11/30/2022

STATE OF ILLINOIS · COVENTINE FIDIS · 35-2159 · PROFESSIONAL LAND SURVEYOR · DIXON, ILL.

* SEE TOTAL HOLDING AREA SOURCE TABLE ON SHEET 2

PARCEL NO.	OWNER	TOTAL HOLDING	FEE SIMPLE ACQUISITION			EASEMENTS			PERMANENT TAX NUMBER AFFECTED	PROPERTY ACQUIRED BY
					REMAINDER	PE = PERMANENT TE = TEMPORARY		EASEMENT PURPOSE		
		ACRES	ACRES	SQ FT	ACRES	ACRES	SQ FT			
8803101	ETERNITY BAPTIST CHURCH OF CENTRALIA, ILLINOIS, AN ILLINOIS NOT-FOR-PROFIT CORPORATION TITLE REPORT NO. I8-2017MO-600.0	1.2222 1				0.0085 TE	371 TE	SIDEWALK CONSTRUCTION & GRADING	14-00-058-901	DOC. 2021R01972
8803168	ROY C. SMITH & MARGARET SMITH, IN JOINT TENANCY TITLE REPORT NO. I8-2019MO-695.0	0.2215 7	0.0014-A 0.0010-B	62-A 42-B	0.2191	0.0122 TE	530 TE	SIDEWALK CONSTRUCTION & GRADING	14-00-050-716	FEE DOC. 2021R01332 TE DOC. 2021R01333
8803169	TRUSTEES OF THE ETERNITY BAPTIST CHURCH TITLE REPORT NO. I8-2019MO-694.0	0.8816 1	0.0011	50	0.8805	0.0061 TE	265 TE	SIDEWALK CONSTRUCTION & GRADING	14-00-050-610	FEE DOC. 2021R01797 TE DOC. 2021R01798

ORIGINAL TOWN OF CENTRALIA
DEED BOOK "J"
PAGES 604-606
BLOCK 9
LOT 10

TOTAL HOLDING SEE SHEET 31

AMERICAN
SURVEYING & ENGINEERING, P.C.
841 N. Galena Ave. Dixon, IL 61021
815-288-6231
ILLINOIS PROFESSIONAL DESIGN FIRM NO. 184-003192

ILLINOIS DEPARTMENT OF TRANSPORTATION
PLAT OF HIGHWAYS
FAP ROUTE 805 (IL 161)
SECTION (7Z-2, 8Z-2)SW-1
MARION COUNTY
JOB NO. R-98-003-18
STATION 240+00 TO STATION 243+00

10' 0 10' 20'
SCALE: 1" = 10'

SHEET 3 OF 38

ILLINOIS DEPARTMENT OF TRANSPORTATION
OFFICE OF HIGHWAYS PROJECT IMPLEMENTATION/REGION 5/DISTRICT 8
1102 EASTPORT PLAZA DRIVE
COLLINSVILLE, ILLINOIS 62234-6198

F.A.P. RTE.	SECTION	COUNTY	TOTAL SHEETS	SHEET NO.
805	(7Z-2, 8Z-2)SW-1	MARION	100	65
		CONTRACT NO. 76L29		
FED. ROAD DIST. NO.	ILLINOIS	FED. AID PROJECT		

COMPLETION DATE OF FIELD WORK PERFORMED	
LAND SURVEY: 12/18/2019	ROW STAKING:

PART OF THE N 1/2 OF SECTION 18, T. 1 N., R. 1 E., OF THE 3RD P.M., MARION COUNTY, ILLINOIS

SEE LEGENDS, TOPOGRAPHIC STATEMENT, SURVEYORS NOTE(S) AND BASIS OF COORDINATES & BEARINGS STATEMENT ON SHEET 2

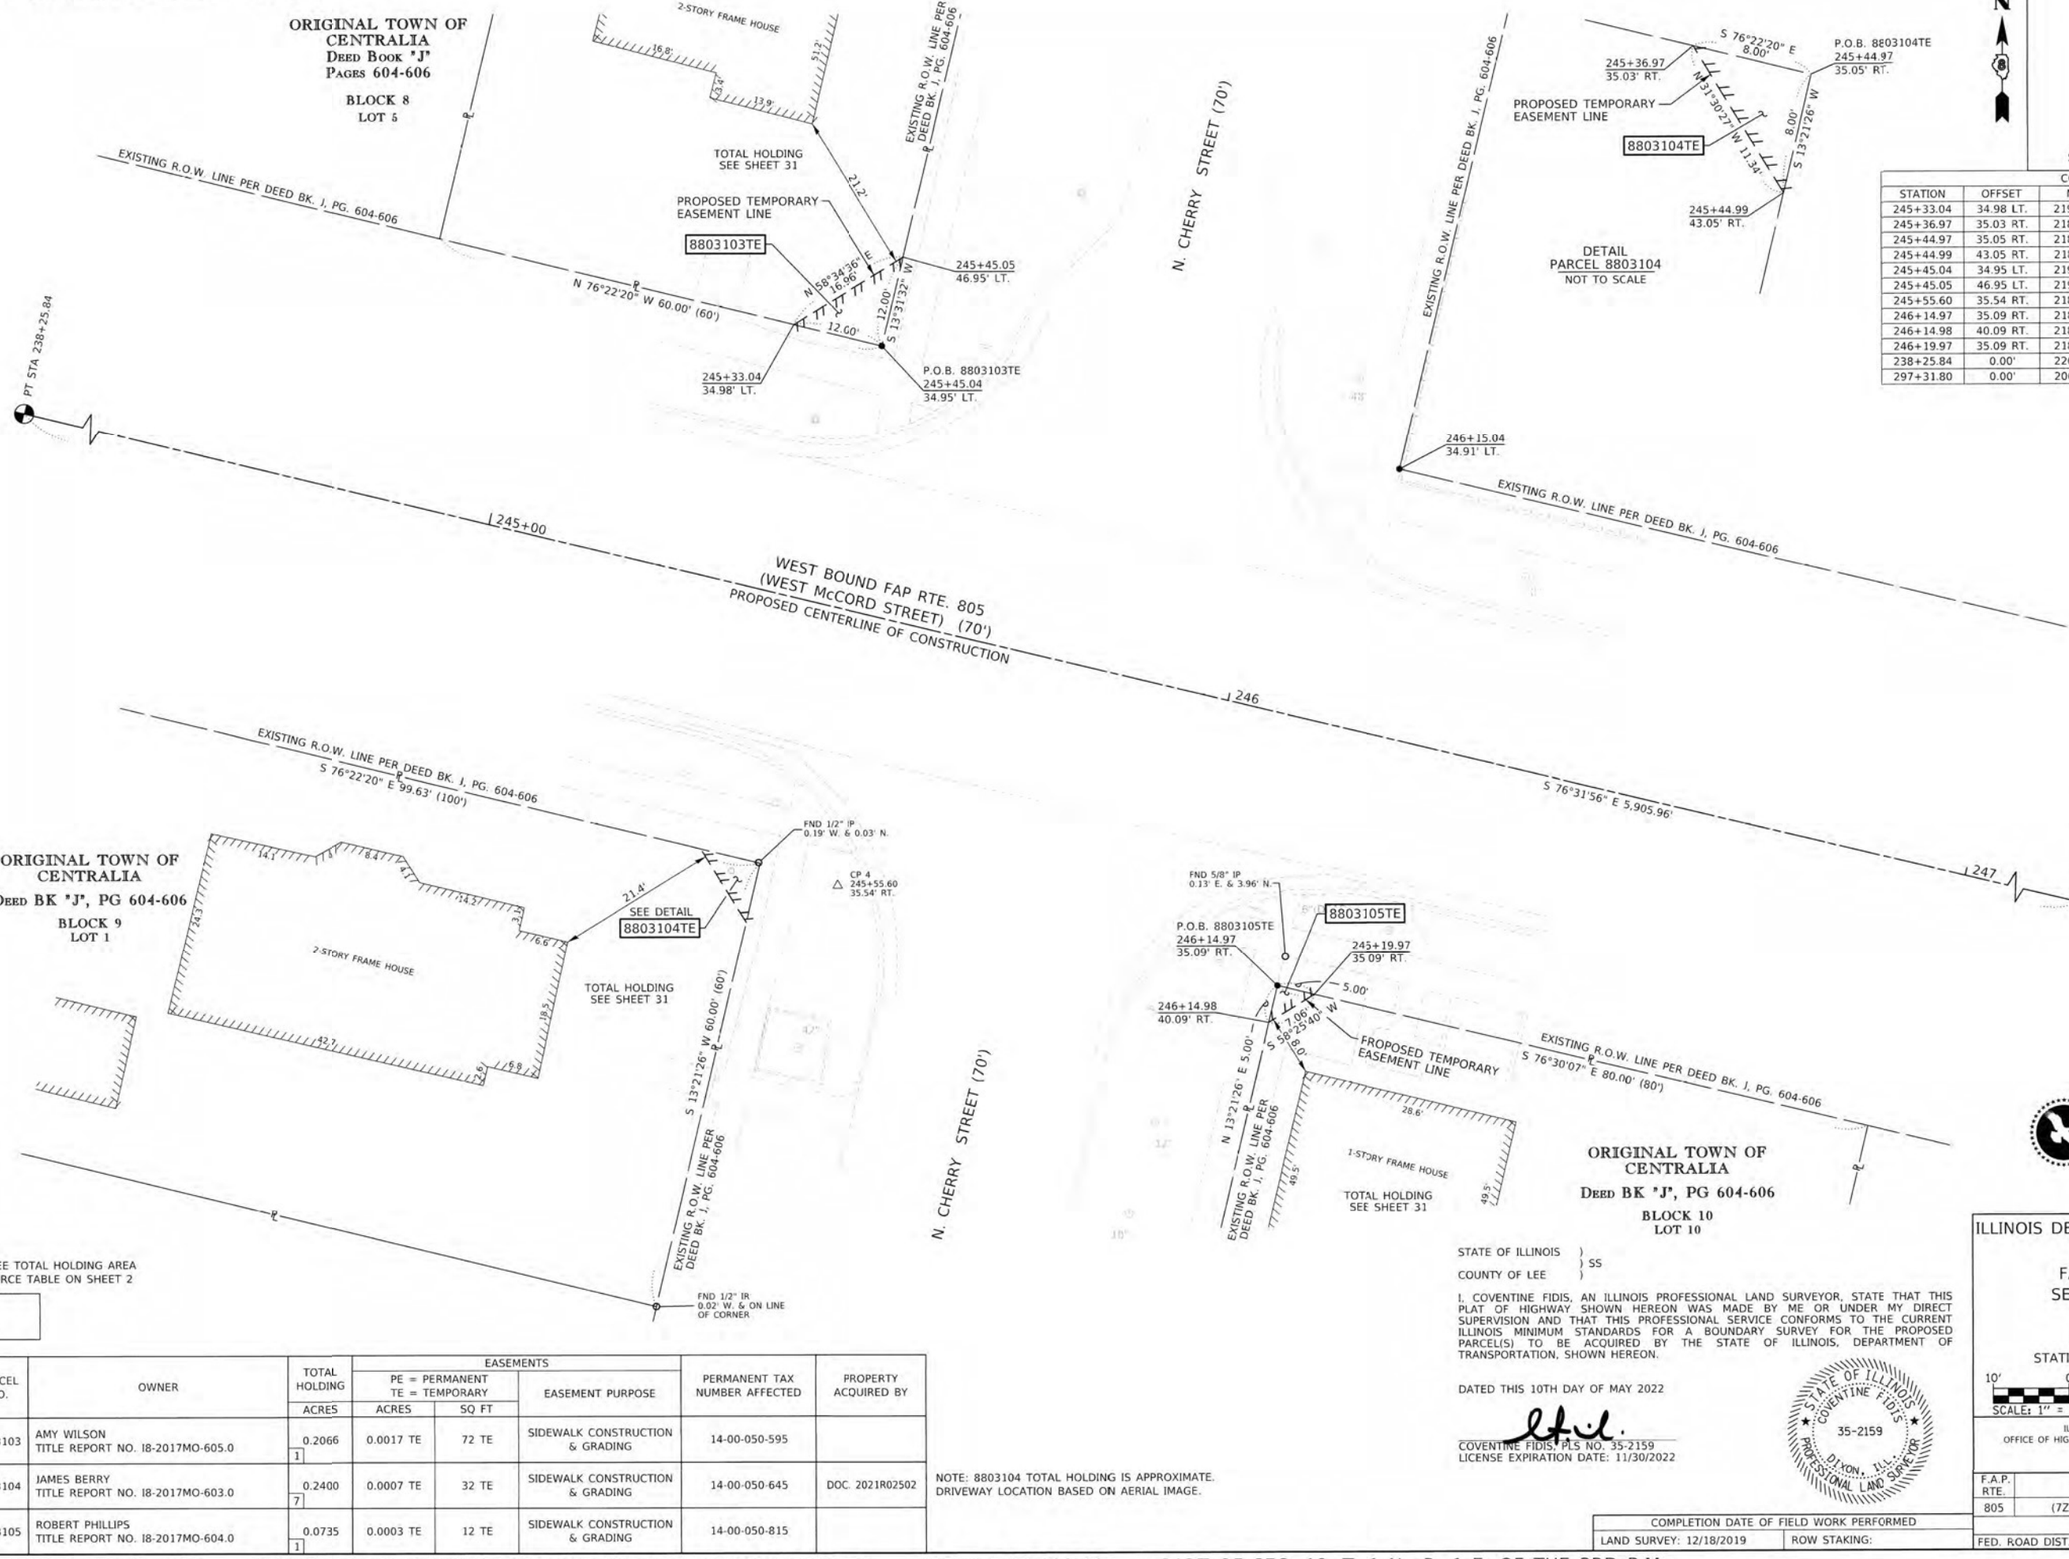

COORDINATE TABLE				
STATION	OFFSET	NORTH	EAST	DESCRIPTION
245+33.04	34.98 LT.	21926.3998	6025.0232	PR TE CORNER
245+36.97	35.03 RT.	21857.3986	6012.5391	PR TE CORNER
245+44.97	35.05 RT.	21855.5137	6020.3139	EX ROW
245+44.99	43.05 RT.	21847.7301	6018.4657	PR TE CORNER
245+45.04	34.95 LT.	21923.5724	6036.6854	EX ROW
245+45.05	46.95 LT.	21935.2396	6039.4919	PR TE CORNER
245+55.60	35.54 RT.	21852.5636	6030.5413	CP-4 IR W/ALUM CAP
246+14.97	35.09 RT.	21839.1747	6088.3805	EX ROW
246+14.98	40.09 RT.	21834.3100	6087.2254	PR TE CORNER
246+19.97	35.09 RT.	21838.0077	6093.2424	PR TE CORNER
238+25.84	0.00'	22057.0882	5329.1186	P.T. CL
297+31.80	0.00'	20681.5901	11072.6732	P.C. CL

* SEE TOTAL HOLDING AREA SOURCE TABLE ON SHEET 2

PARCEL NO.	OWNER	TOTAL HOLDING	EASEMENTS PE = PERMANENT TE = TEMPORARY		EASEMENT PURPOSE	PERMANENT TAX NUMBER AFFECTED	PROPERTY ACQUIRED BY
		ACRES	ACRES	SQ FT			
8803103	AMY WILSON TITLE REPORT NO. I8-2017MO-605.0	0.2066 1	0.0017 TE	72 TE	SIDEWALK CONSTRUCTION & GRADING	14-00-050-595	
8803104	JAMES BERRY TITLE REPORT NO. I8-2017MO-603.0	0.2400 7	0.0007 TE	32 TE	SIDEWALK CONSTRUCTION & GRADING	14-00-050-645	DOC. 2021R02502
8803105	ROBERT PHILLIPS TITLE REPORT NO. I8-2017MO-604.0	0.0735 1	0.0003 TE	12 TE	SIDEWALK CONSTRUCTION & GRADING	14-00-050-815	

NOTE: 8803104 TOTAL HOLDING IS APPROXIMATE. DRIVEWAY LOCATION BASED ON AERIAL IMAGE.

STATE OF ILLINOIS)
) SS
COUNTY OF LEE)

I, COVENTINE FIDIS, AN ILLINOIS PROFESSIONAL LAND SURVEYOR, STATE THAT THIS PLAT OF HIGHWAY SHOWN HEREON WAS MADE BY ME OR UNDER MY DIRECT SUPERVISION AND THAT THIS PROFESSIONAL SERVICE CONFORMS TO THE CURRENT ILLINOIS MINIMUM STANDARDS FOR A BOUNDARY SURVEY FOR THE PROPOSED PARCEL(S) TO BE ACQUIRED BY THE STATE OF ILLINOIS, DEPARTMENT OF TRANSPORTATION, SHOWN HEREON.

DATED THIS 10TH DAY OF MAY 2022

COVENTINE FIDIS, PLS NO. 35-2159
LICENSE EXPIRATION DATE: 11/30/2022

STATE OF ILLINOIS · COVENTINE FIDIS · 35-2159 · DIXON, ILL. · PROFESSIONAL LAND SURVEYOR

COMPLETION DATE OF FIELD WORK PERFORMED	
LAND SURVEY: 12/18/2019	ROW STAKING:

AMERICAN
SURVEYING & ENGINEERING, P.C.
841 N. Galena Ave. Dixon, IL 61021
815-288-6231
ILLINOIS PROFESSIONAL DESIGN FIRM NO. 184-003192

ILLINOIS DEPARTMENT OF TRANSPORTATION
PLAT OF HIGHWAYS
FAP ROUTE 805 (IL 161)
SECTION (7Z-2, 8Z-2)SW-1
MARION COUNTY
JOB NO. R-98-003-18
STATION 245+00 TO STATION 247+00

10' 0 10' 20'
SCALE: 1" = 10'

SHEET 4 OF 38

ILLINOIS DEPARTMENT OF TRANSPORTATION
OFFICE OF HIGHWAYS PROJECT IMPLEMENTATION/REGION 5/DISTRICT 8
1102 EASTPORT PLAZA DRIVE
COLLINSVILLE, ILLINOIS 62234-6198

F.A.P. RTE.	SECTION	COUNTY	TOTAL SHEETS	SHEET NO.
805	(7Z-2, 8Z-2)SW-1	MARION	100	66
		CONTRACT NO. 76L29		
FED. ROAD DIST. NO.	ILLINOIS	FED. AID PROJECT		

FAP ROUTE 805 (IL 161) CONSTRUCTION SECTION (7Z-2, 8Z-2)SW-1 MARION COUNTY JOB # R-98-003-18 PART OF SEC. 18, T. 1 N., R. 1 E. OF THE 3RD P.M.

SEE LEGENDS, TOPOGRAPHIC STATEMENT, SURVEYORS NOTE(S) AND BASIS OF COORDINATES & BEARINGS STATEMENT ON SHEET 2

COORDINATE TABLE				
STATION	OFFSET	NORTH	EAST	DESCRIPTION
250+63.01	31.20 LT.	21799.2952	6539.5370	CP-5 IR W/ALUM CAP
238+25.84	0.00'	22057.0882	5329.1186	P.T. CL
297+31.80	0.00'	20681.5901	11072.6732	P.C. CL

ORIGINAL TOWN OF CENTRALIA
DEED BOOK "J"
PAGES 604-606

BLOCK 7
LOT 5

2-STORY FRAME HOUSE

EXISTING R.O.W. LINE PER DEED BK. J, PG. 604-606

EXISTING R.O.W. LINE PER DEED BK. J, PG. 604-606

N. HICKORY STREET (70')

EXISTING R.O.W. LINE PER DEED BK. J, PG. 604-606

LOT 7

N

SPACE RESERVED FOR RECORDING OFFICER

250+46.39
114.66' LT.
FND 5/8" IR
ON LINE & 0.57' W.

EXISTING R.O.W. LINE PER BK. 372, PG. 274

PT STA 238+25.84

249+76.44
34.72' LT.
FND 1/2" IP
AT CORNER

249

WEST BOUND FAP RTE. 805
(WEST McCORD STREET) (70')
PROPOSED CENTERLINE OF CONSTRUCTION

250+00

ORIGINAL TOWN OF CENTRALIA
DEED BOOK "J"
PAGES 604-606

BLOCK 6
LOT 6

FORMER R.O.W. LINE PER DEED BK. J, PG. 604-606

CP 3
△ 250+63.01
31.20' LT.

S 76°31'56" E 5,905.96'

PC STA 297+31.80

EXISTING R.O.W. LINE PER DEED BK. J, PG. 604-606

ORIGINAL TOWN OF CENTRALIA
DEED BOOK "J"
PAGES 604-606

BLOCK 10
LOT 1

249+75.66
35.28' RT.

EXISTING R.O.W. LINE PER DEED BK. J, PG. 604-606

STATE OF ILLINOIS)
) SS
COUNTY OF LEE)

I, COVENTINE FIDIS, AN ILLINOIS PROFESSIONAL LAND SURVEYOR, STATE THAT THIS PLAT OF HIGHWAY SHOWN HEREON WAS MADE BY ME OR UNDER MY DIRECT SUPERVISION AND THAT THIS PROFESSIONAL SERVICE CONFORMS TO THE CURRENT ILLINOIS MINIMUM STANDARDS FOR A BOUNDARY SURVEY FOR THE PROPOSED PARCEL(S) TO BE ACQUIRED BY THE STATE OF ILLINOIS, DEPARTMENT OF TRANSPORTATION, SHOWN HEREON.

DATED THIS 10TH DAY OF MAY 2022

COVENTINE FIDIS, PLS NO. 35-2159
LICENSE EXPIRATION DATE: 11/30/2022

STATE OF ILLINOIS · COVENTINE FIDIS · 35-2159 · DIXON, ILL. · PROFESSIONAL LAND SURVEYOR

COMPLETION DATE OF FIELD WORK PERFORMED	
LAND SURVEY: 12/18/2019	ROW STAKING:

AMERICAN
SURVEYING & ENGINEERING, P.C.
841 N. Galena Ave. Dixon, IL 61021
815-288-6231
ILLINOIS PROFESSIONAL DESIGN
FIRM NO. 184-003192

ILLINOIS DEPARTMENT OF TRANSPORTATION
PLAT OF HIGHWAYS
FAP ROUTE 805 (IL 161)
SECTION (7Z-2, 8Z-2)SW-1
MARION COUNTY
JOB NO. R-98-003-18
STATION 249+00 TO STATION 260+00

10' 0 10' 20'
SCALE: 1" = 10'

SHEET 5 OF 38

ILLINOIS DEPARTMENT OF TRANSPORTATION
OFFICE OF HIGHWAYS PROJECT IMPLEMENTATION/REGION 5/DISTRICT 8
1102 EASTPORT PLAZA DRIVE
COLLINSVILLE, ILLINOIS 62234-6198

F.A.P. RTE.	SECTION	COUNTY	TOTAL SHEETS	SHEET NO.
805	(7Z-2, 8Z-2)SW-1	MARION	100	67
		CONTRACT NO. 76L29		
FED. ROAD DIST. NO.	ILLINOIS	FED. AID PROJECT		

PART OF THE N 1/2 OF SECTION 18, T. 1 N., R. 1 E., OF THE 3RD P.M , MARION COUNTY, ILLINOIS

SEE LEGENDS, TOPOGRAPHIC STATEMENT, SURVEYORS NOTE(S) AND BASIS OF COORDINATES & BEARINGS STATEMENT ON SHEET 2

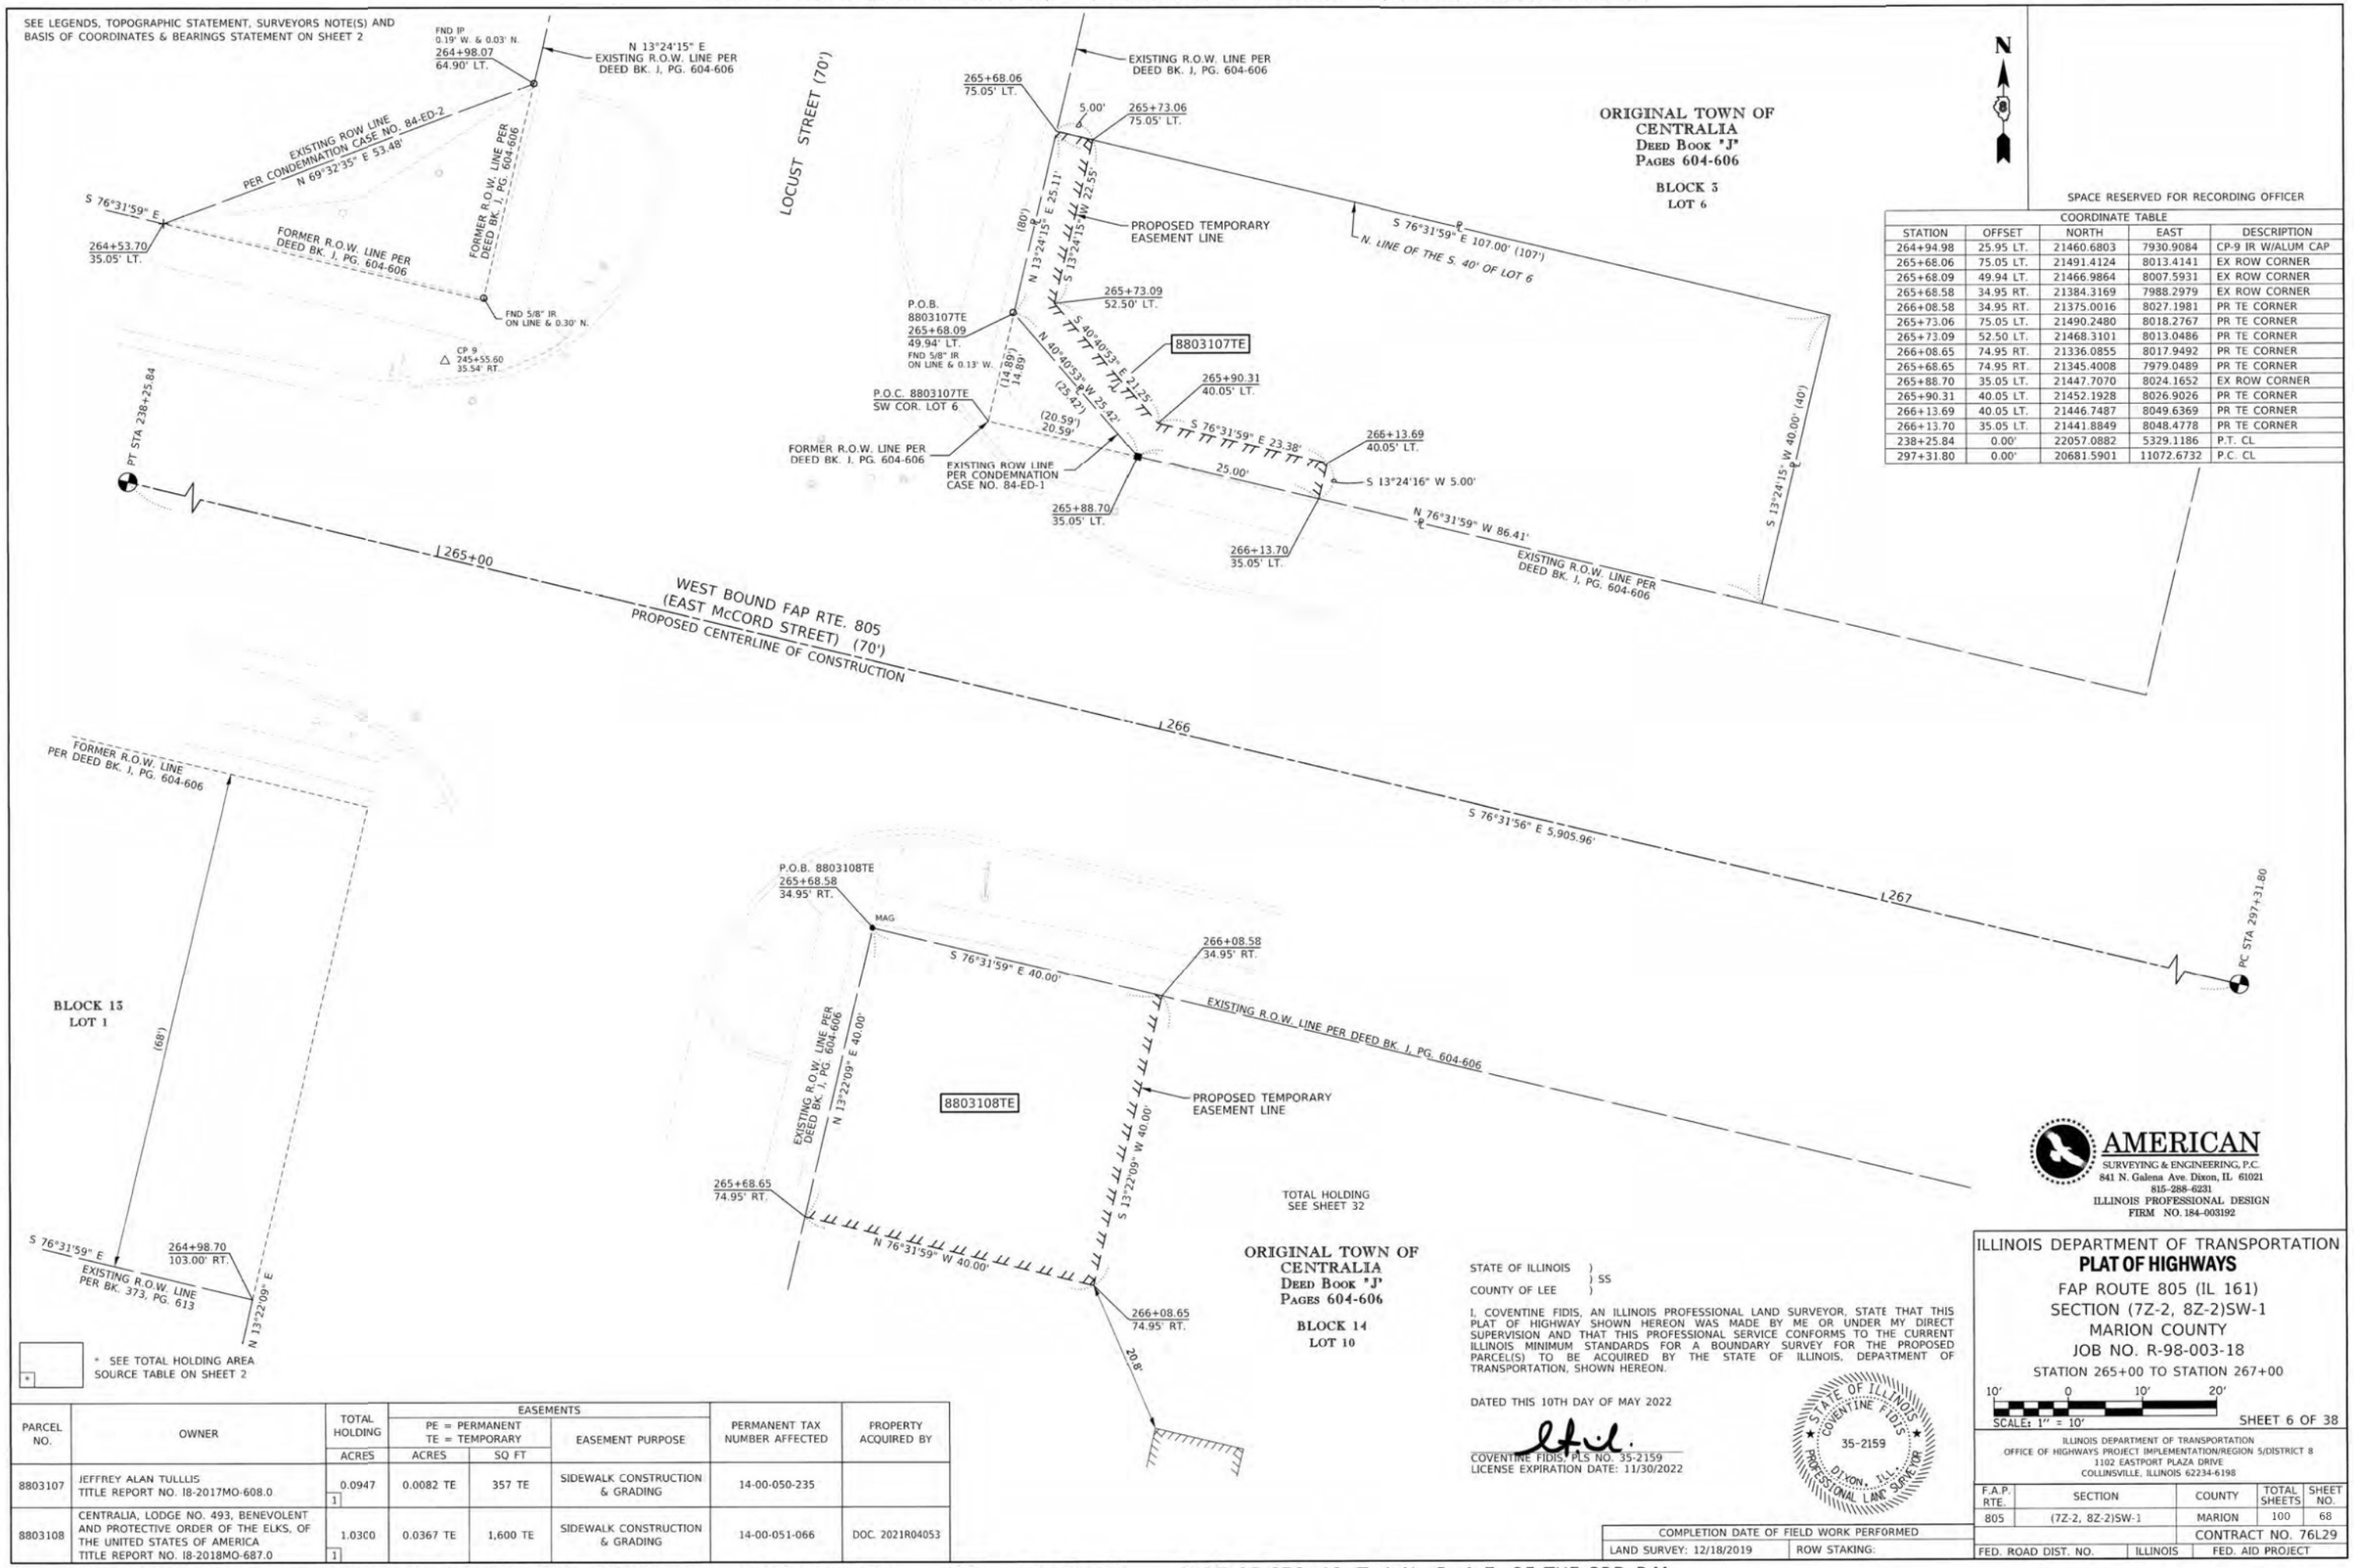

COORDINATE TABLE				
STATION	OFFSET	NORTH	EAST	DESCRIPTION
264+94.98	25.95 LT.	21460.6803	7930.9084	CP-9 IR W/ALUM CAP
265+68.06	75.05 LT.	21491.4124	8013.4141	EX ROW CORNER
265+68.09	49.94 LT.	21466.9864	8007.5931	EX ROW CORNER
265+68.58	34.95 RT.	21384.3169	7988.2979	EX ROW CORNER
266+08.58	34.95 RT.	21375.0016	8027.1981	PR TE CORNER
265+73.06	75.05 LT.	21490.2480	8018.2767	PR TE CORNER
265+73.09	52.50 LT.	21468.3101	8013.0486	PR TE CORNER
266+08.65	74.95 RT.	21336.0855	8017.9492	PR TE CORNER
265+68.65	74.95 RT.	21345.4008	7979.0489	PR TE CORNER
265+88.70	35.05 LT.	21447.7070	8024.1652	EX ROW CORNER
265+90.31	40.05 LT.	21452.1928	8026.9026	PR TE CORNER
266+13.69	40.05 LT.	21446.7487	8049.6369	PR TE CORNER
266+13.70	35.05 LT.	21441.8849	8048.4778	PR TE CORNER
238+25.84	0.00'	22057.0882	5329.1186	P.T. CL
297+31.80	0.00'	20681.5901	11072.6732	P.C. CL

PARCEL NO.	OWNER	TOTAL HOLDING	EASEMENTS PE = PERMANENT TE = TEMPORARY		EASEMENT PURPOSE	PERMANENT TAX NUMBER AFFECTED	PROPERTY ACQUIRED BY
		ACRES	ACRES	SQ FT			
8803107	JEFFREY ALAN TULLLIS TITLE REPORT NO. I8-2017MO-608.0	0.0947 1	0.0082 TE	357 TE	SIDEWALK CONSTRUCTION & GRADING	14-00-050-235	
8803108	CENTRALIA, LODGE NO. 493, BENEVOLENT AND PROTECTIVE ORDER OF THE ELKS, OF THE UNITED STATES OF AMERICA TITLE REPORT NO. I8-2018MO-687.0	1.0300 1	0.0367 TE	1,600 TE	SIDEWALK CONSTRUCTION & GRADING	14-00-051-066	DOC. 2021R04053

STATE OF ILLINOIS)
) SS
COUNTY OF LEE)

I, COVENTINE FIDIS, AN ILLINOIS PROFESSIONAL LAND SURVEYOR, STATE THAT THIS PLAT OF HIGHWAY SHOWN HEREON WAS MADE BY ME OR UNDER MY DIRECT SUPERVISION AND THAT THIS PROFESSIONAL SERVICE CONFORMS TO THE CURRENT ILLINOIS MINIMUM STANDARDS FOR A BOUNDARY SURVEY FOR THE PROPOSED PARCEL(S) TO BE ACQUIRED BY THE STATE OF ILLINOIS, DEPARTMENT OF TRANSPORTATION, SHOWN HEREON.

DATED THIS 10TH DAY OF MAY 2022

COVENTINE FIDIS, PLS NO. 35-2159
LICENSE EXPIRATION DATE: 11/30/2022

STATE OF ILLINOIS · COVENTINE FIDIS · 35-2159 · PROFESSIONAL LAND SURVEYOR · DIXON, ILL.

COMPLETION DATE OF FIELD WORK PERFORMED	
LAND SURVEY: 12/18/2019	ROW STAKING:

AMERICAN
SURVEYING & ENGINEERING, P.C.
841 N. Galena Ave. Dixon, IL 61021
815-288-6231
ILLINOIS PROFESSIONAL DESIGN
FIRM NO. 184-003192

ILLINOIS DEPARTMENT OF TRANSPORTATION
PLAT OF HIGHWAYS
FAP ROUTE 805 (IL 161)
SECTION (7Z-2, 8Z-2)SW-1
MARION COUNTY
JOB NO. R-98-003-18
STATION 265+00 TO STATION 267+00

10' 0 10' 20'
SCALE: 1" = 10'

SHEET 6 OF 38

ILLINOIS DEPARTMENT OF TRANSPORTATION
OFFICE OF HIGHWAYS PROJECT IMPLEMENTATION/REGION 5/DISTRICT 8
1102 EASTPORT PLAZA DRIVE
COLLINSVILLE, ILLINOIS 62234-6198

F.A.P. RTE.	SECTION	COUNTY	TOTAL SHEETS	SHEET NO.
805	(7Z-2, 8Z-2)SW-1	MARION	100	68
		CONTRACT NO. 76L29		
FED. ROAD DIST. NO.	ILLINOIS	FED. AID PROJECT		

SEE LEGENDS, TOPOGRAPHIC STATEMENT, SURVEYORS NOTE(S) AND BASIS OF COORDINATES & BEARINGS STATEMENT ON SHEET 2

COORDINATE TABLE				
STATION	OFFSET	NORTH	EAST	DESCRIPTION
269+03.66	40.06' LT.	21379.2190	8331.6371	PR TE CORNER
269+03.66	35.06 LT.	21374.3565	8330.4727	PR TE CORNER
269+16.59	40.06' LT.	21376.2081	8344.2107	PR TE CORNER
269+18.66	35.06' LT.	21370.8633	8345.0603	EX ROW CORNER
269+18.66	34.94' LT.	21302.7895	8328.7519	PR TE CORNER
269+22.11	23.97' LT.	21312.6559	8334.6642	CP-10 IR W/ALUM CAP
269+22.66	46.13' LT.	21380.6985	8351.5297	PR TE CORNER
269+22.67	64.06' LT.	21398.1342	8355.7067	PR TE CORNER
269+27.66	44.06' LT.	21377.5197	8355.9096	PR ROW CORNER
269+27.67	64.06' LT.	21396.9693	8360.5691	PR ROW CORNER
269+28.66	34.94' RT.	21300.4607	8338.4770	EX ROW CORNER
269+28.66	45.06' LT.	21378.2593	8357.1151	EX ROW CORNER
269+28.67	44.94' RT.	21290.7321	8336.1628	PR TE CORNER
269+28.67	64.06' LT.	21396.7363	8361.5416	PR ROW CORNER
269+98.66	34.83' RT.	21284.2664	8406.5777	EX ROW CORNER
269+98.68	49.83' RT.	21269.6735	8403.1065	PR PE CORNER
269+98.69	54.83' RT.	21264.8092	8401.9494	PR TE CORNER
270+00.66	34.83' RT.	21283.7993	8408.5224	PR PE CORNER
270+00.68	49.83' RT.	21269.2065	8405.0512	PR PE CORNER
270+09.66	37.84' RT.	21278.7790	8416.5794	PR TE CORNER
270+09.69	54.84' RT.	21262.2404	8412.6453	PR TE CORNER
270+18.66	37.84' RT.	21276.6772	8425.3305	PR TE CORNER
270+18.66	34.84' RT.	21279.5958	8426.0247	PR TE CORNER
238+25.84	0.00'	22057.0882	5329.1186	P.T. CL
297+31.80	0.00'	20681.5901	11072.6732	P.C. CL

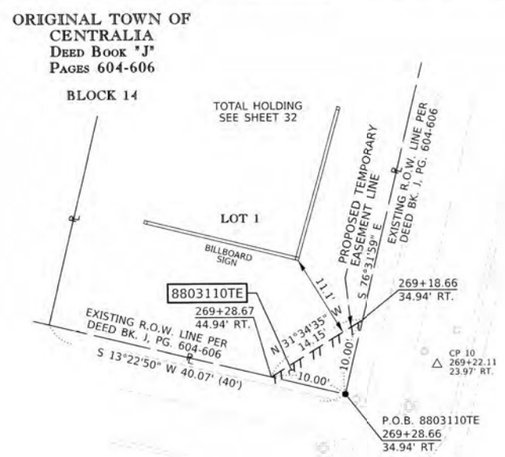

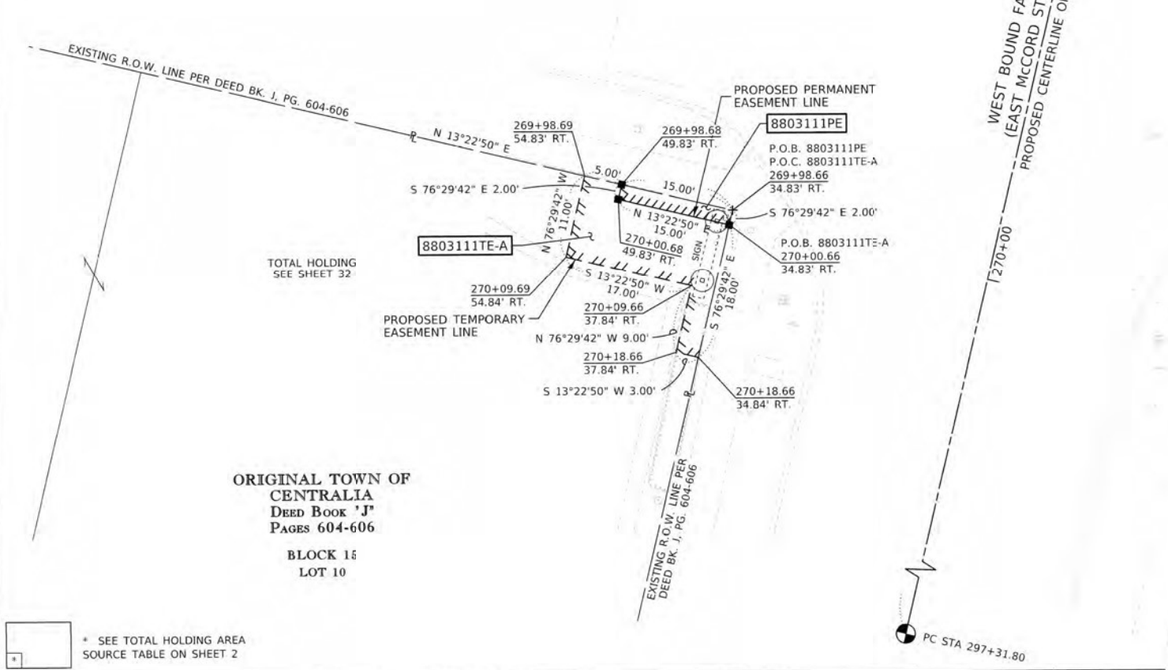

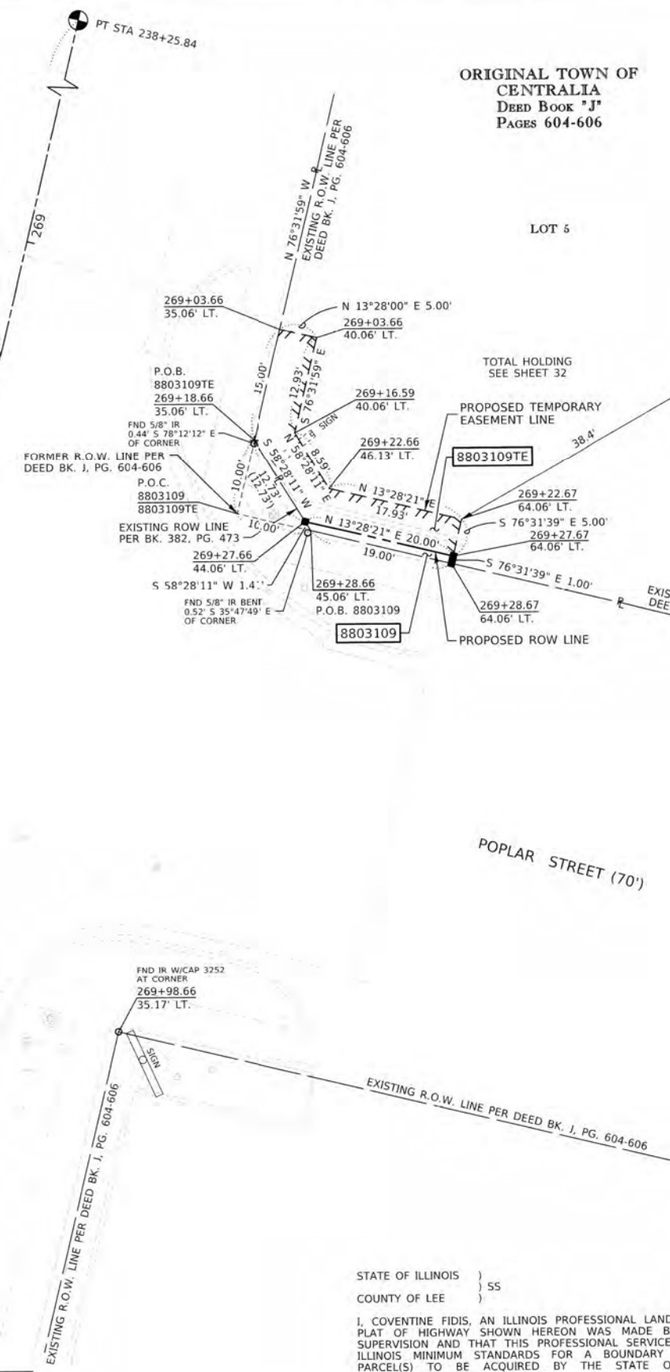

* SEE TOTAL HOLDING AREA SOURCE TABLE ON SHEET 2

PARCEL NO.	OWNER	TOTAL HOLDING	FEE SIMPLE ACQUISITION		REMAINDER	EASEMENTS PE = PERMANENT TE = TEMPORARY		EASEMENT PURPOSE	PERMANENT TAX NUMBER AFFECTED	PROPERTY ACQUIRED BY
		ACRES	ACRES	SQ FT	ACRES	ACRES	SQ FT			
8803109	C-FAB MOTORSPORTS, INC., AN ILLINOIS CORPORATION TITLE REPORT NO. 18-2017MO-611.0	0.5886 [1]	0.0004	20	0.5882	0.0050 TE	218 TE	SIDEWALK CONSTRUCTION & GRADING	14-00-050-221	FEE DOC. 2021R01621 TE DOC. 2021R01622
8803110	BENJAMIN R. PATTERSON TITLE REPORT NO. 18-2017MO-610.0	0.1472 [1]				0.0011 TE	50 TE	SIDEWALK CONSTRUCTION & GRADING	14-00-051-020	
8803111	LEONARD REALTY, LLC, A DELAWARE LIMITED LIABILITY COMPANY TITLE REPORT NO. 18-2017MO-609.0	1.3278 [1]	0.0007	32	1.3271	0.0007 PE 0.0050 TE-A 0.0036 TE-B	30 PE 217 TE-A 156 TE-B	PE-SIDEWALK CONSTRUCTION & MAINTENANCE TE-SIDEWALK CONSTRUCTION & GRADING	14-00-051-131	

NOTE: SEE SHEET 18 FOR 8803111 & 8803111TE-B

STATE OF ILLINOIS)
) SS
COUNTY OF LEE)

I, COVENTINE FIDIS, AN ILLINOIS PROFESSIONAL LAND SURVEYOR, STATE THAT THIS PLAT OF HIGHWAY SHOWN HEREON WAS MADE BY ME OR UNDER MY DIRECT SUPERVISION AND THAT THIS PROFESSIONAL SERVICE CONFORMS TO THE CURRENT ILLINOIS MINIMUM STANDARDS FOR A BOUNDARY SURVEY FOR THE PROPOSED PARCEL(S) TO BE ACQUIRED BY THE STATE OF ILLINOIS, DEPARTMENT OF TRANSPORTATION, SHOWN HEREON.

DATED THIS 10TH DAY OF MAY 2022

COVENTINE FIDIS, PLS NO. 35-2159
LICENSE EXPIRATION DATE: 11/30/2022

STATE OF ILLINOIS · COVENTINE FIDIS · 35-2159 · DIXON, ILL. · PROFESSIONAL LAND SURVEYOR

COMPLETION DATE OF FIELD WORK PERFORMED	
LAND SURVEY: 12/18/2019	ROW STAKING:

AMERICAN
SURVEYING & ENGINEERING, P.C.
841 N. Galena Ave. Dixon, IL 61021
815-288-6231
ILLINOIS PROFESSIONAL DESIGN FIRM NO. 184-003192

ILLINOIS DEPARTMENT OF TRANSPORTATION
PLAT OF HIGHWAYS
FAP ROUTE 805 (IL 161)
SECTION (7Z-2, 8Z-2)SW-1
MARION COUNTY
JOB NO. R-98-003-18
STATION 269+00 TO STATION 270+20
10' 0 10' 20'
SCALE: 1" = 10'
SHEET 7 OF 38

ILLINOIS DEPARTMENT OF TRANSPORTATION
OFFICE OF HIGHWAYS PROJECT IMPLEMENTATION/REGION 5/DISTRICT 8
1102 EASTPORT PLAZA DRIVE
COLLINSVILLE, ILLINOIS 62234-6198

F.A.P. RTE.	SECTION	COUNTY	TOTAL SHEETS	SHEET NO.
805	(7Z-2, 8Z-2)SW-1	MARION	100	69
		CONTRACT NO. 76L29		
FED. ROAD DIST. NO.	ILLINOIS	FED. AID PROJECT		

SEE LEGENDS, TOPOGRAPHIC STATEMENT, SURVEYORS NOTE(S) AND BASIS OF COORDINATES & BEARINGS STATEMENT ON SHEET 2

COORDINATE TABLE				
STATION	OFFSET	NORTH	EAST	DESCRIPTION
273+39.75	35.05' RT.	21204.6104	8738.2384	PR TE CORNER
273+49.75	35.06' RT.	21202.2750	8747.9619	EX ROW CORNER
273+54.70	23.38' LT.	21257.9574	8766.3903	CP-10 IR W/ALUM CAP
273+59.74	45.06' RT.	21190.2163	8755.3498	EX ROW CORNER
273+59.74	55.06' RT.	21180.4928	8753.0143	PR TE CORNER
274+29.73	45.39' LT.	21261.8820	8844.4770	EX ROW CORNER
274+29.73	63.39' LT.	21279.3864	8848.6718	PR TE CORNER
274+29.74	44.61' RT.	21174.3534	8823.5306	PR TE CORNER
274+29.75	34.61' RT.	21184.0769	8825.8661	EX ROW CORNER
274+31.73	63.39' LT.	21278.9203	8850.6168	PR ROW CORNER
274+31.73	43.39' LT.	21259.4716	8845.9560	PR ROW CORNER
274+36.73	63.39' LT.	21277.7571	8855.4796	PR TE CORNER
274+36.73	45.46' LT.	21260.3208	8851.3011	PR TE CORNER
274+39.73	35.39' LT.	21249.8298	8851.8720	EX ROW CORNER
274+41.80	40.39' LT.	21254.2104	8855.0503	PR TE CORNER
274+44.75	34.61' RT.	21180.5857	8840.4542	PR TE CORNER
274+49.73	40.39' LT.	21252.3647	8862.7626	PR TE CORNER
274+49.73	35.39' LT.	21247.5024	8861.5973	PR TE CORNER
238+25.84	0.00'	22057.0882	5329.1186	P.T. CL
297+31.80	0.00'	20681.5901	11072.6732	P.C. CL

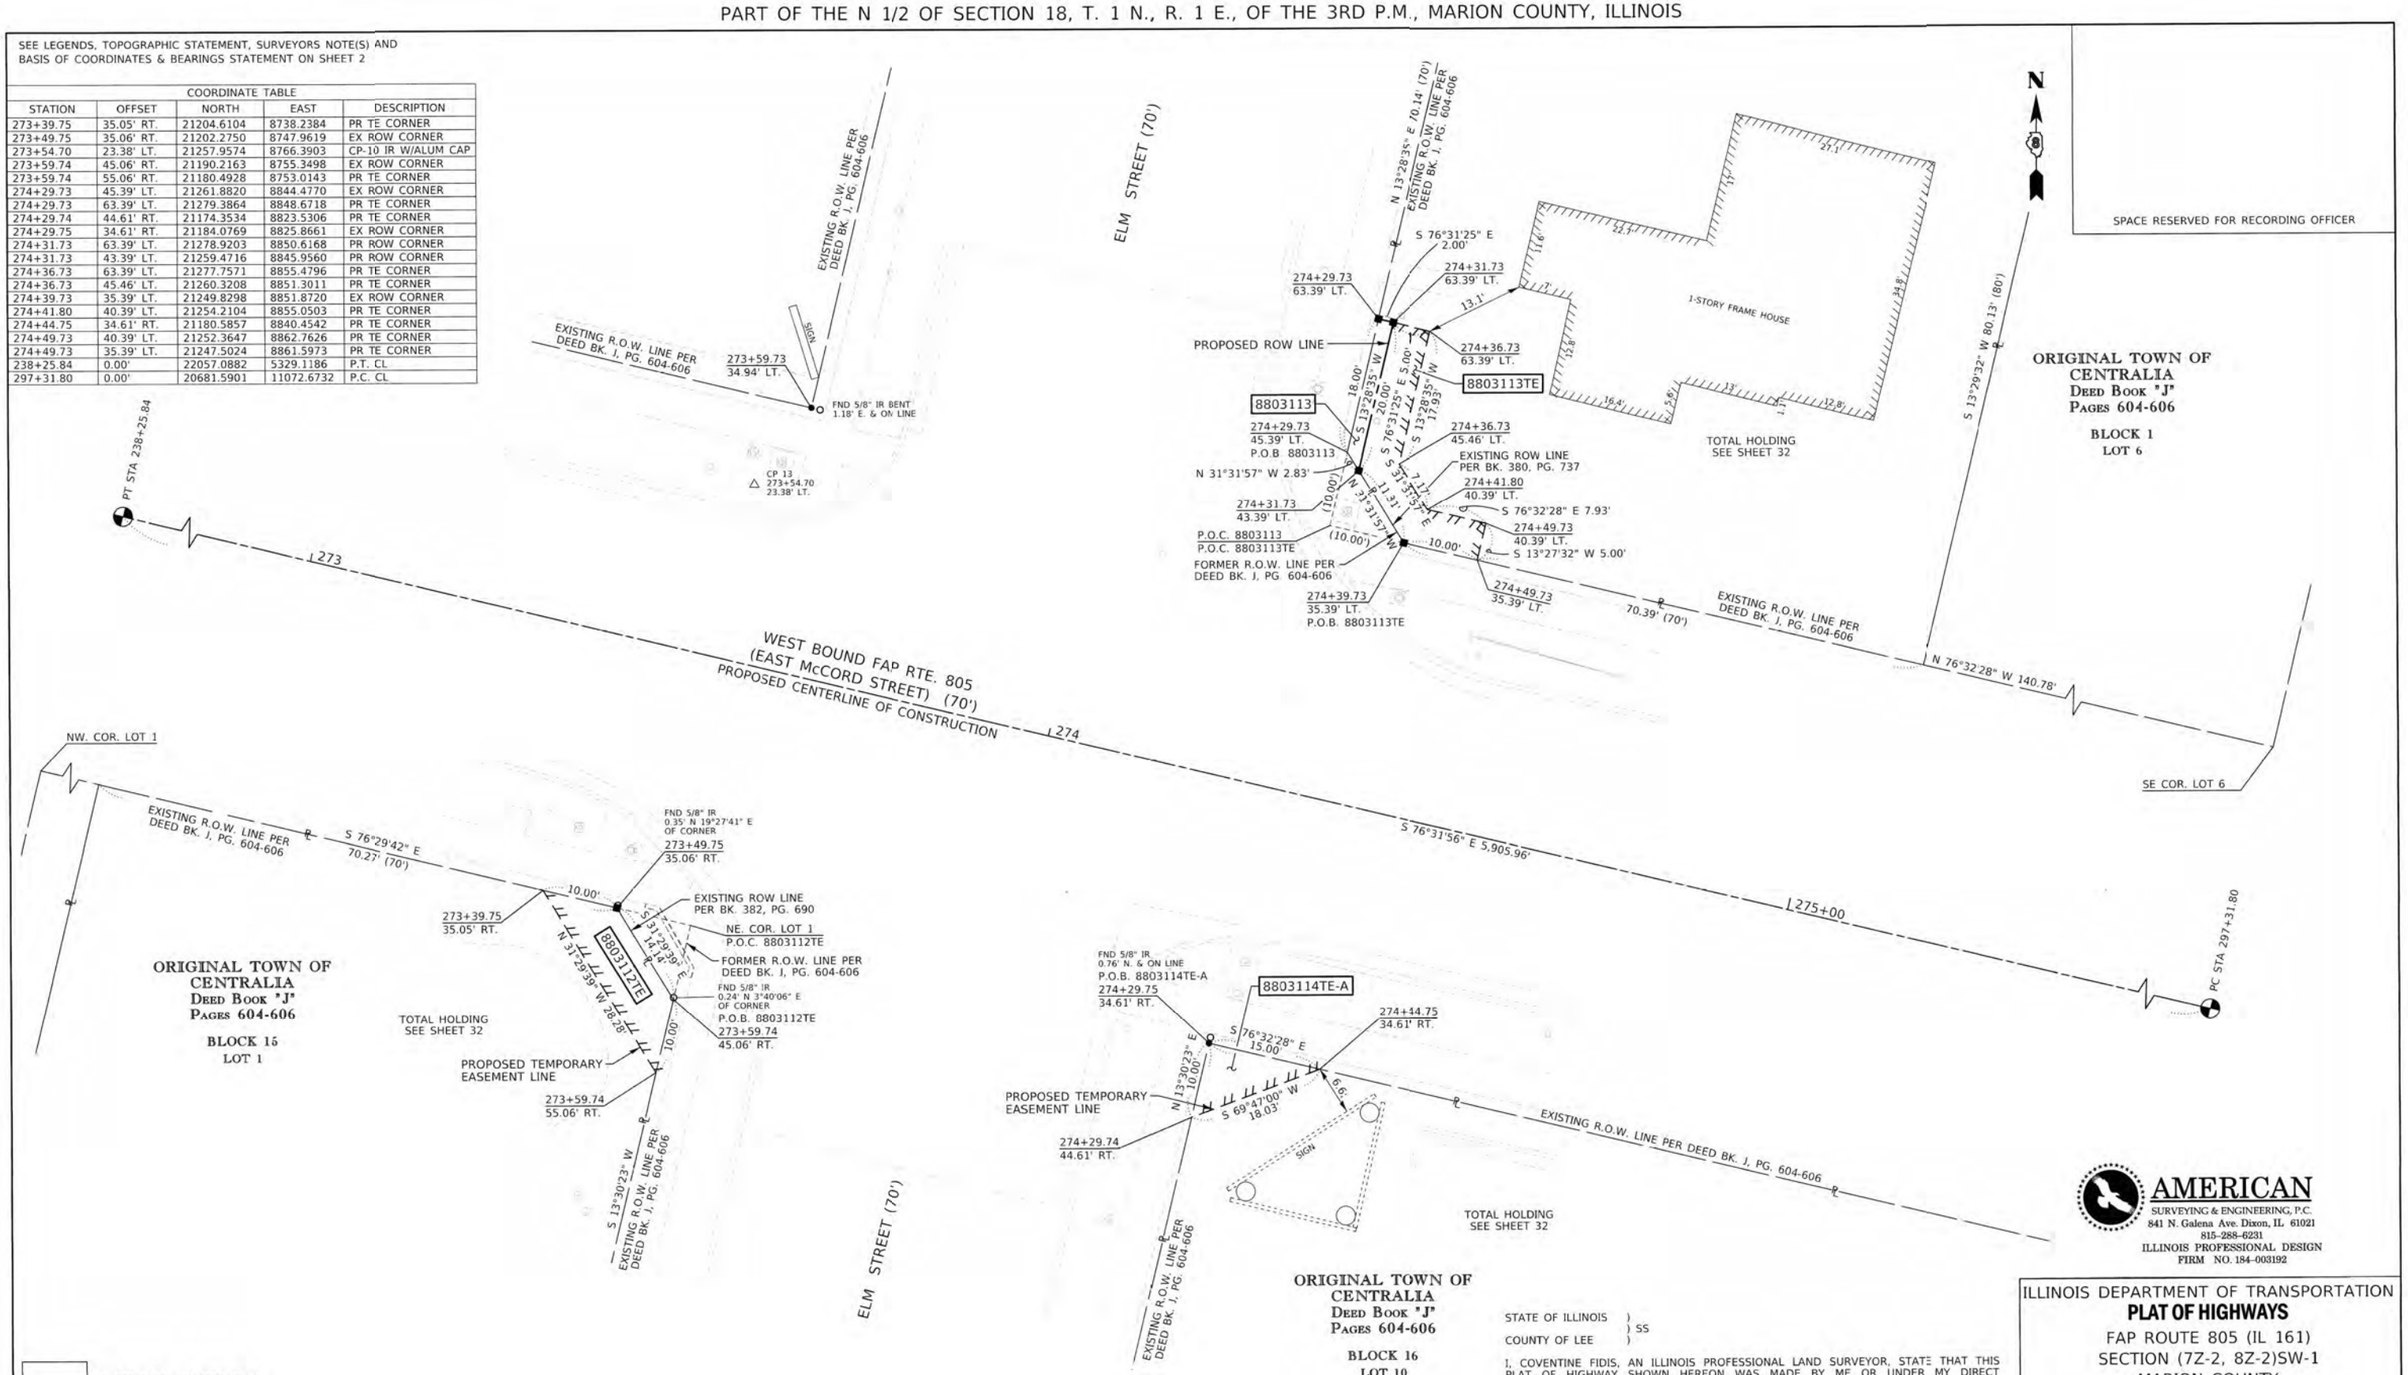

* SEE TOTAL HOLDING AREA SOURCE TABLE ON SHEET 2

PARCEL NO.	OWNER	TOTAL HOLDING	FEE SIMPLE ACQUISITION			EASEMENTS			PERMANENT TAX NUMBER AFFECTED	PROPERTY ACQUIRED BY
					REMAINDER	PE = PERMANENT TE = TEMPORARY		EASEMENT PURPOSE		
		ACRES	ACRES	SQ FT	ACRES	ACRES	SQ FT			
8803112	REGIONS BANK, AN ALABAMA STATE BANKING CORPORATION TITLE REPORT NO. I8-2017MO-615.0	0.5155 [1]				0.0034 TE	150 TE	SIDEWALK CONSTRUCTION & GRADING	14-00-051-086	DOC. 2021R00538
8803113	MARY E. KENNEDY F/K/A MARY E. KLINGRIES TITLE REPORT NO. I8-2017MO-616.0	0.1458 [1]	0.0009	38	0.1459	0.0043 TE	186 TE	SIDEWALK CONSTRUCTION & GRADING	14-00-050-056	
8803114	OFP CENTRALIA IL, LLC, A MICHIGAN LIMITED LIABILITY COMPANY TITLE REPORT NO. I8-2017MO-613.0	1.7853 [5]				0.0017 TE-A 0.0026 TE-B	75 TE-A 113 TE-B	SIDEWALK CONSTRUCTION & GRADING	14-00-051-204	DOC. 2021R02328

SEE SHEET 9 FOR 8803114TE-B

STATE OF ILLINOIS)
) SS
COUNTY OF LEE)

I, COVENTINE FIDIS, AN ILLINOIS PROFESSIONAL LAND SURVEYOR, STATE THAT THIS PLAT OF HIGHWAY SHOWN HEREON WAS MADE BY ME OR UNDER MY DIRECT SUPERVISION AND THAT THIS PROFESSIONAL SERVICE CONFORMS TO THE CURRENT ILLINOIS MINIMUM STANDARDS FOR A BOUNDARY SURVEY FOR THE PROPOSED PARCEL(S) TO BE ACQUIRED BY THE STATE OF ILLINOIS, DEPARTMENT OF TRANSPORTATION, SHOWN HEREON.

DATED THIS 10TH DAY OF MAY 2022

COVENTINE FIDIS, PLS NO. 35-2159
LICENSE EXPIRATION DATE: 11/30/2022

STATE OF ILLINOIS · COVENTINE FIDIS · 35-2159 · PROFESSIONAL LAND SURVEYOR · DIXON, ILL.

COMPLETION DATE OF FIELD WORK PERFORMED	
LAND SURVEY: 12/18/2019	ROW STAKING:

AMERICAN
SURVEYING & ENGINEERING, P.C.
841 N. Galena Ave. Dixon, IL 61021
815-288-6231
ILLINOIS PROFESSIONAL DESIGN FIRM NO. 184-003192

ILLINOIS DEPARTMENT OF TRANSPORTATION
PLAT OF HIGHWAYS
FAP ROUTE 805 (IL 161)
SECTION (7Z-2, 8Z-2)SW-1
MARION COUNTY
JOB NO. R-98-003-18
STATION 273+00 TO STATION 275+00

10' 0 10' 20'
SCALE: 1" = 10'

ILLINOIS DEPARTMENT OF TRANSPORTATION
OFFICE OF HIGHWAYS PROJECT IMPLEMENTATION/REGION 5/DISTRICT 8
1102 EASTPORT PLAZA DRIVE
COLLINSVILLE, ILLINOIS 62234-6198

F.A.P. RTE.	SECTION	COUNTY	TOTAL SHEETS	SHEET NO.
805	(7Z-2, 8Z-2)SW-1	MARION	100	70
		CONTRACT NO. 76L29		
FED. ROAD DIST. NO.	ILLINOIS	FED. AID PROJECT		

SEE LEGENDS, TOPOGRAPHIC STATEMENT, SURVEYORS NOTE(S) AND BASIS OF COORDINATES & BEARINGS STATEMENT ON SHEET 2

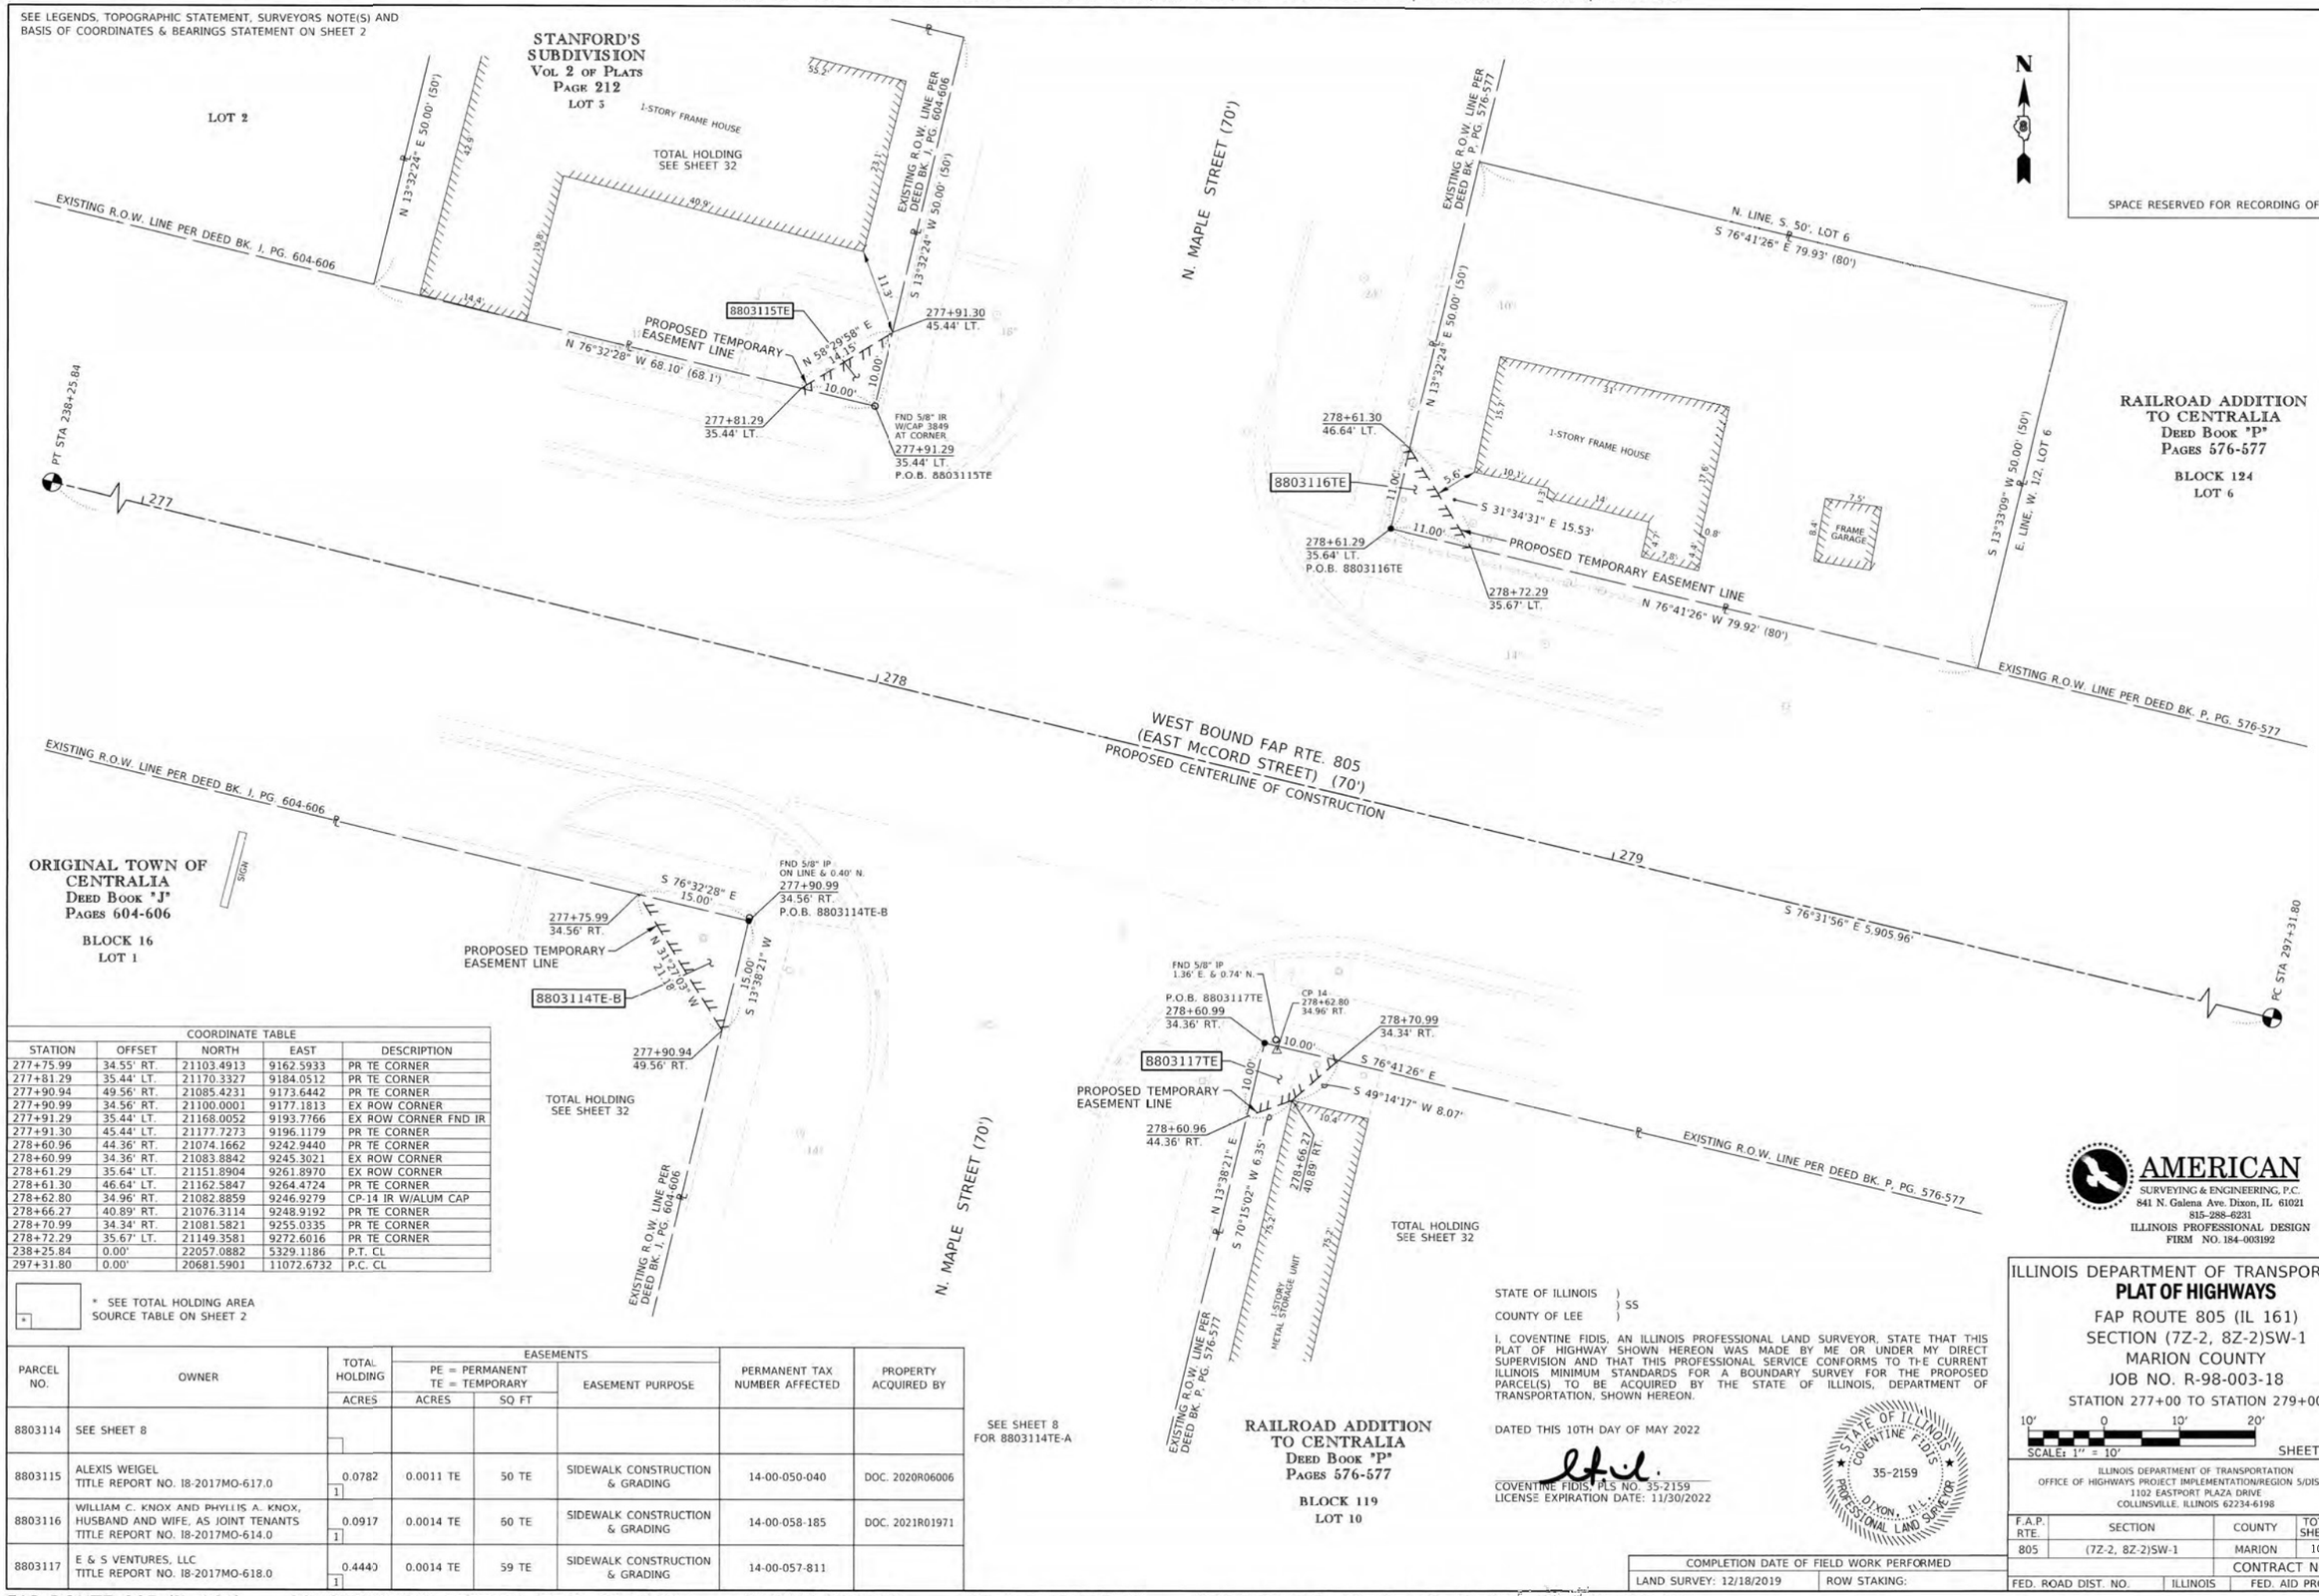

COORDINATE TABLE				
STATION	OFFSET	NORTH	EAST	DESCRIPTION
277+75.99	34.55' RT.	21103.4913	9162.5933	PR TE CORNER
277+81.29	35.44' LT.	21170.3327	9184.0512	PR TE CORNER
277+90.94	49.56' RT.	21085.4231	9173.6442	PR TE CORNER
277+90.99	34.56' RT.	21100.0001	9177.1813	EX ROW CORNER
277+91.29	35.44' LT.	21168.0052	9193.7766	EX ROW CORNER FND IR
277+91.30	45.44' LT.	21177.7273	9196.1179	PR TE CORNER
278+60.96	44.36' RT.	21074.1662	9242.9440	PR TE CORNER
278+60.99	34.36' RT.	21083.8842	9245.3021	EX ROW CORNER
278+61.29	35.64' LT.	21151.8904	9261.8970	EX ROW CORNER
278+61.30	46.64' LT.	21162.5847	9264.4724	PR TE CORNER
278+62.80	34.96' RT.	21082.8859	9246.9279	CP-14 IR W/ALUM CAP
278+66.27	40.89' RT.	21076.3114	9248.9192	PR TE CORNER
278+70.99	34.34' RT.	21081.5821	9255.0335	PR TE CORNER
278+72.29	35.67' LT.	21149.3581	9272.6016	PR TE CORNER
238+25.84	0.00'	22057.0882	5329.1186	P.T. CL
297+31.80	0.00'	20681.5901	11072.6732	P.C. CL

* SEE TOTAL HOLDING AREA SOURCE TABLE ON SHEET 2

PARCEL NO.	OWNER	TOTAL HOLDING ACRES	EASEMENTS PE = PERMANENT TE = TEMPORARY ACRES	EASEMENTS SQ FT	EASEMENT PURPOSE	PERMANENT TAX NUMBER AFFECTED	PROPERTY ACQUIRED BY
8803114	SEE SHEET 8						
8803115	ALEXIS WEIGEL TITLE REPORT NO. 18-2017MO-617.0	0.0782 1	0.0011 TE	50 TE	SIDEWALK CONSTRUCTION & GRADING	14-00-050-040	DOC. 2020R06006
8803116	WILLIAM C. KNOX AND PHYLLIS A. KNOX, HUSBAND AND WIFE, AS JOINT TENANTS TITLE REPORT NO. 18-2017MO-614.0	0.0917 1	0.0014 TE	50 TE	SIDEWALK CONSTRUCTION & GRADING	14-00-058-185	DOC. 2021R01971
8803117	E & S VENTURES, LLC TITLE REPORT NO. 18-2017MO-618.0	0.4440 1	0.0014 TE	59 TE	SIDEWALK CONSTRUCTION & GRADING	14-00-057-811	

SEE SHEET 8 FOR 8803114TE-A

STATE OF ILLINOIS)
) SS
COUNTY OF LEE)

I, COVENTINE FIDIS, AN ILLINOIS PROFESSIONAL LAND SURVEYOR, STATE THAT THIS PLAT OF HIGHWAY SHOWN HEREON WAS MADE BY ME OR UNDER MY DIRECT SUPERVISION AND THAT THIS PROFESSIONAL SERVICE CONFORMS TO THE CURRENT ILLINOIS MINIMUM STANDARDS FOR A BOUNDARY SURVEY FOR THE PROPOSED PARCEL(S) TO BE ACQUIRED BY THE STATE OF ILLINOIS, DEPARTMENT OF TRANSPORTATION, SHOWN HEREON.

DATED THIS 10TH DAY OF MAY 2022

COVENTINE FIDIS, PLS NO. 35-2159
LICENSE EXPIRATION DATE: 11/30/2022

STATE OF ILLINOIS · COVENTINE FIDIS · 35-2159 · PROFESSIONAL LAND SURVEYOR · DIXON, ILLINOIS

COMPLETION DATE OF FIELD WORK PERFORMED	
LAND SURVEY: 12/18/2019	ROW STAKING:

AMERICAN
SURVEYING & ENGINEERING, P.C.
841 N. Galena Ave. Dixon, IL 61021
815-288-6231
ILLINOIS PROFESSIONAL DESIGN FIRM NO. 184-003192

ILLINOIS DEPARTMENT OF TRANSPORTATION
PLAT OF HIGHWAYS
FAP ROUTE 805 (IL 161)
SECTION (7Z-2, 8Z-2)SW-1
MARION COUNTY
JOB NO. R-98-003-18
STATION 277+00 TO STATION 279+00

10' 0 10' 20'
SCALE: 1" = 10'

ILLINOIS DEPARTMENT OF TRANSPORTATION
OFFICE OF HIGHWAYS PROJECT IMPLEMENTATION/REGION 5/DISTRICT 8
1102 EASTPORT PLAZA DRIVE
COLLINSVILLE, ILLINOIS 62234-6198

F.A.P. RTE.	SECTION	COUNTY	TOTAL SHEETS	SHEET NO.
805	(7Z-2, 8Z-2)SW-1	MARION	100	71
		CONTRACT NO. 76L29		
FED. ROAD DIST. NO.	ILLINOIS	FED. AID PROJECT		

SEE LEGENDS, TOPOGRAPHIC STATEMENT, SURVEYORS NOTE(S) AND BASIS OF COORDINATES & BEARINGS STATEMENT ON SHEET 2

COORDINATE TABLE

STATION	OFFSET	NORTH	EAST	DESCRIPTION
282+01.48	33.42' RT.	21005.5001	9576.6468	PR TE CORNER
282+01.48	38.42' RT.	21000.6369	9575.4855	PR TE CORNER
282+13.12	27.69' LT.	21062.2229	9602.2088	CP-17 IR W/ALUM CAP
282+16.48	38.38' RT.	20997.1837	9590.0826	PR TE CORNER
282+16.49	53.38' RT.	20982.5939	9586.5987	PR TE CORNER
282+21.48	33.37' RT.	21000.8959	9596.1097	EX ROW CORNER
282+21.49	53.37' RT.	20981.4428	9591.4644	PR TE CORNER
282+90.96	36.44' LT.	21052.5965	9679.9423	EX ROW CORNER
282+90.98	44.44' LT.	21060.3725	9681.8220	PR TE CORNER
282+91.48	33.56' RT.	20984.4001	9664.1387	EX ROW CORNER
282+91.49	58.56' RT.	20960.0837	9658.3321	PR TE CORNER
282+98.48	40.58' RT.	20975.9422	9669.3158	PR TE CORNER
282+98.49	58.58' RT.	20958.4344	9665.1350	PR TE CORNER
282+98.96	36.41' LT.	21050.7116	9687.7171	PR TE CORNER
283+21.48	40.65' RT.	20970.5231	9691.6684	PR TE CORNER
283+21.48	33.65' RT.	20977.3317	9693.2943	PR TE CORNER

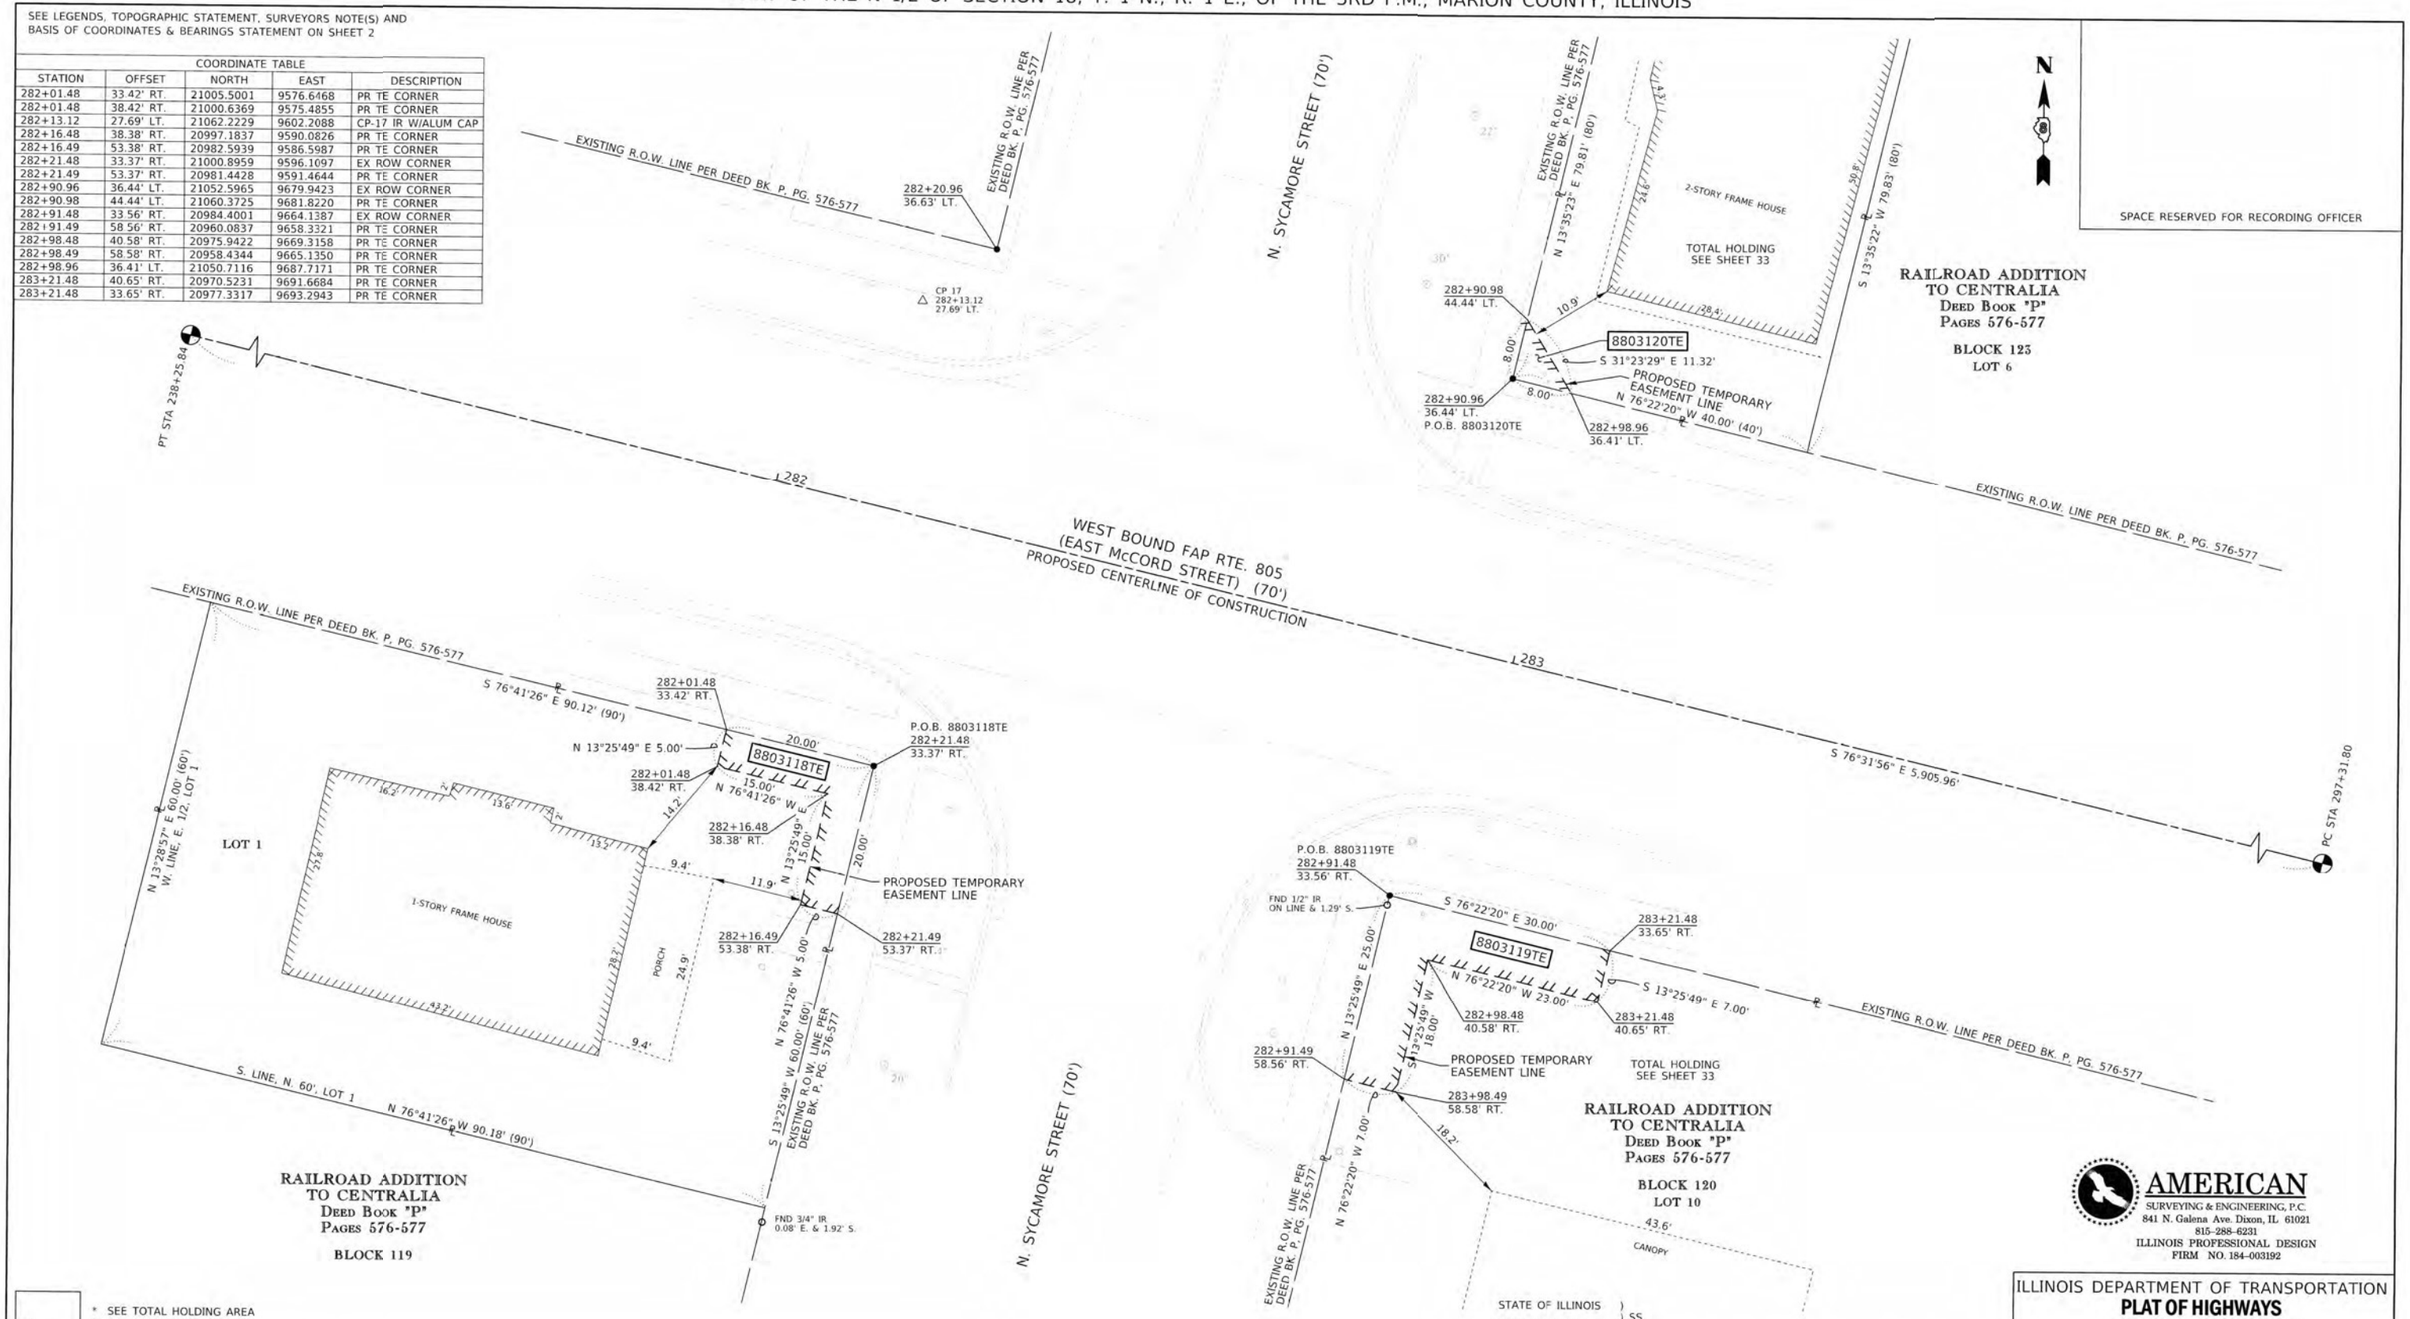

* SEE TOTAL HOLDING AREA SOURCE TABLE ON SHEET 2

PARCEL NO.	OWNER	TOTAL HOLDING	EASEMENTS PE = PERMANENT TE = TEMPORARY		EASEMENT PURPOSE	PERMANENT TAX NUMBER AFFECTED	PROPERTY ACQUIRED BY
		ACRES	ACRES	SQ FT			
8803118	RICK L. GARRETT, WILLIAM GARRETT, MARION GARRETT, HUBERT L. GARRETT, III, CHASE GARRETT AND KENDAL GARRETT, AS THEIR INTEREST MAY APPEAR TITLE REPORT NO. I8-2017MO-627.0	0.1242 [1]	0.0040 TE	175 TE	SIDEWALK CONSTRUCTION & GRADING	14-00-057-715	DOC. 2021R01623
8803119	MICHAEL O. SUTHERLAND AND JUDY A. SUTHERLAND, HUSBAND AND WIFE, AS JOINT TENANTS TITLE REPORT NO. I8-2017MO-622.0	0.7372 [1]	0.0077 TE	336 TE	SIDEWALK CONSTRUCTION & GRADING	14-00-057-898	
8803120	KIN LINDSEY AND DOLLY LINDSEY, HUSBAND AND WIFE, IN JOINT TENANCY TITLE REPORT NO. I8-2017MO-630.0	0.0733 [1]	0.0007 TE	32 TE	SIDEWALK CONSTRUCTION & GRADING	14-00-058-095	DOC. 2020R04417

STATE OF ILLINOIS)
) SS
COUNTY OF LEE)

I, COVENTINE FIDIS, AN ILLINOIS PROFESSIONAL LAND SURVEYOR, STATE THAT THIS PLAT OF HIGHWAY SHOWN HEREON WAS MADE BY ME OR UNDER MY DIRECT SUPERVISION AND THAT THIS PROFESSIONAL SERVICE CONFORMS TO THE CURRENT ILLINOIS MINIMUM STANDARDS FOR A BOUNDARY SURVEY FOR THE PROPOSED PARCEL(S) TO BE ACQUIRED BY THE STATE OF ILLINOIS, DEPARTMENT OF TRANSPORTATION, SHOWN HEREON.

DATED THIS 10TH DAY OF MAY 2022

COVENTINE FIDIS, PLS NO. 35-2159
LICENSE EXPIRATION DATE: 11/30/2022

STATE OF ILLINOIS · COVENTINE FIDIS · 35-2159 · DIXON, ILL. · PROFESSIONAL LAND SURVEYOR

COMPLETION DATE OF FIELD WORK PERFORMED	
LAND SURVEY: 12/18/2019	ROW STAKING:

AMERICAN
SURVEYING & ENGINEERING, P.C.
841 N. Galena Ave. Dixon, IL 61021
815-288-6231
ILLINOIS PROFESSIONAL DESIGN
FIRM NO. 184-003192

ILLINOIS DEPARTMENT OF TRANSPORTATION
PLAT OF HIGHWAYS
FAP ROUTE 805 (IL 161)
SECTION (7Z-2, 8Z-2)SW-1
MARION COUNTY
JOB NO. R-98-003-18
STATION 282+00 TO STATION 283+50

10' 0 10' 20'
SCALE: 1" = 10'

SHEET 10 OF 38

ILLINOIS DEPARTMENT OF TRANSPORTATION
OFFICE OF HIGHWAYS PROJECT IMPLEMENTATION/REGION 5/DISTRICT 8
1102 EASTPORT PLAZA DRIVE
COLLINSVILLE, ILLINOIS 62234-6198

F.A.P. RTE.	SECTION	COUNTY	TOTAL SHEETS	SHEET NO.
805	(7Z-2, 8Z-2)SW-1	MARION	100	72
		CONTRACT NO. 76L29		
FED. ROAD DIST. NO.	ILLINOIS	FED. AID PROJECT		

SEE LEGENDS, TOPOGRAPHIC STATEMENT, SURVEYORS NOTE(S) AND BASIS OF COORDINATES & BEARINGS STATEMENT ON SHEET 2

COORDINATE TABLE				
STATION	OFFSET	NORTH	EAST	DESCRIPTION
286+44.34	34.55' RT.	20901.2595	10007.0745	PR TE CORNER
286+47.32	49.56' RT.	20885.9719	10006.4686	PR TE CORNER
286+49.23	29.77' RT.	20904.7669	10012.9372	CP-18 IR W/ALUM CAP
286+49.44	34.56' RT.	20900.0579	10012.0308	PR ROW CORNER
286+51.42	49.57' RT.	20885.0059	10010.4530	PR TE CORNER
286+51.43	44.57' RT.	20889.8661	10011.6268	PR ROW CORNER
286+51.44	34.57' RT.	20899.5867	10013.9745	EX ROW CORNER
287+21.36	35.24' LT.	20951.1895	10098.2206	EX ROW CORNER
287+21.37	50.24' LT.	20965.7735	10101.7288	PR TE CORNER
287+36.36	35.23' LT.	20947.6932	10112.8074	PR TE CORNER
287+21.42	46.76' RT.	20871.4291	10079.1869	PR TE CORNER
287+21.44	34.76' RT.	20883.0937	10082.0041	3/4" IP EX ROW CORNER
287+26.42	46.77' RT.	20870.2636	10084.0492	PR TE CORNER
287+26.44	34.77' RT.	20881.9283	10086.8664	PR TE CORNER
238+25.84	0.00'	22057.0882	5329.1186	P.T. CL
297+31.80	0.00'	20681.5901	11072.6732	P.C CL

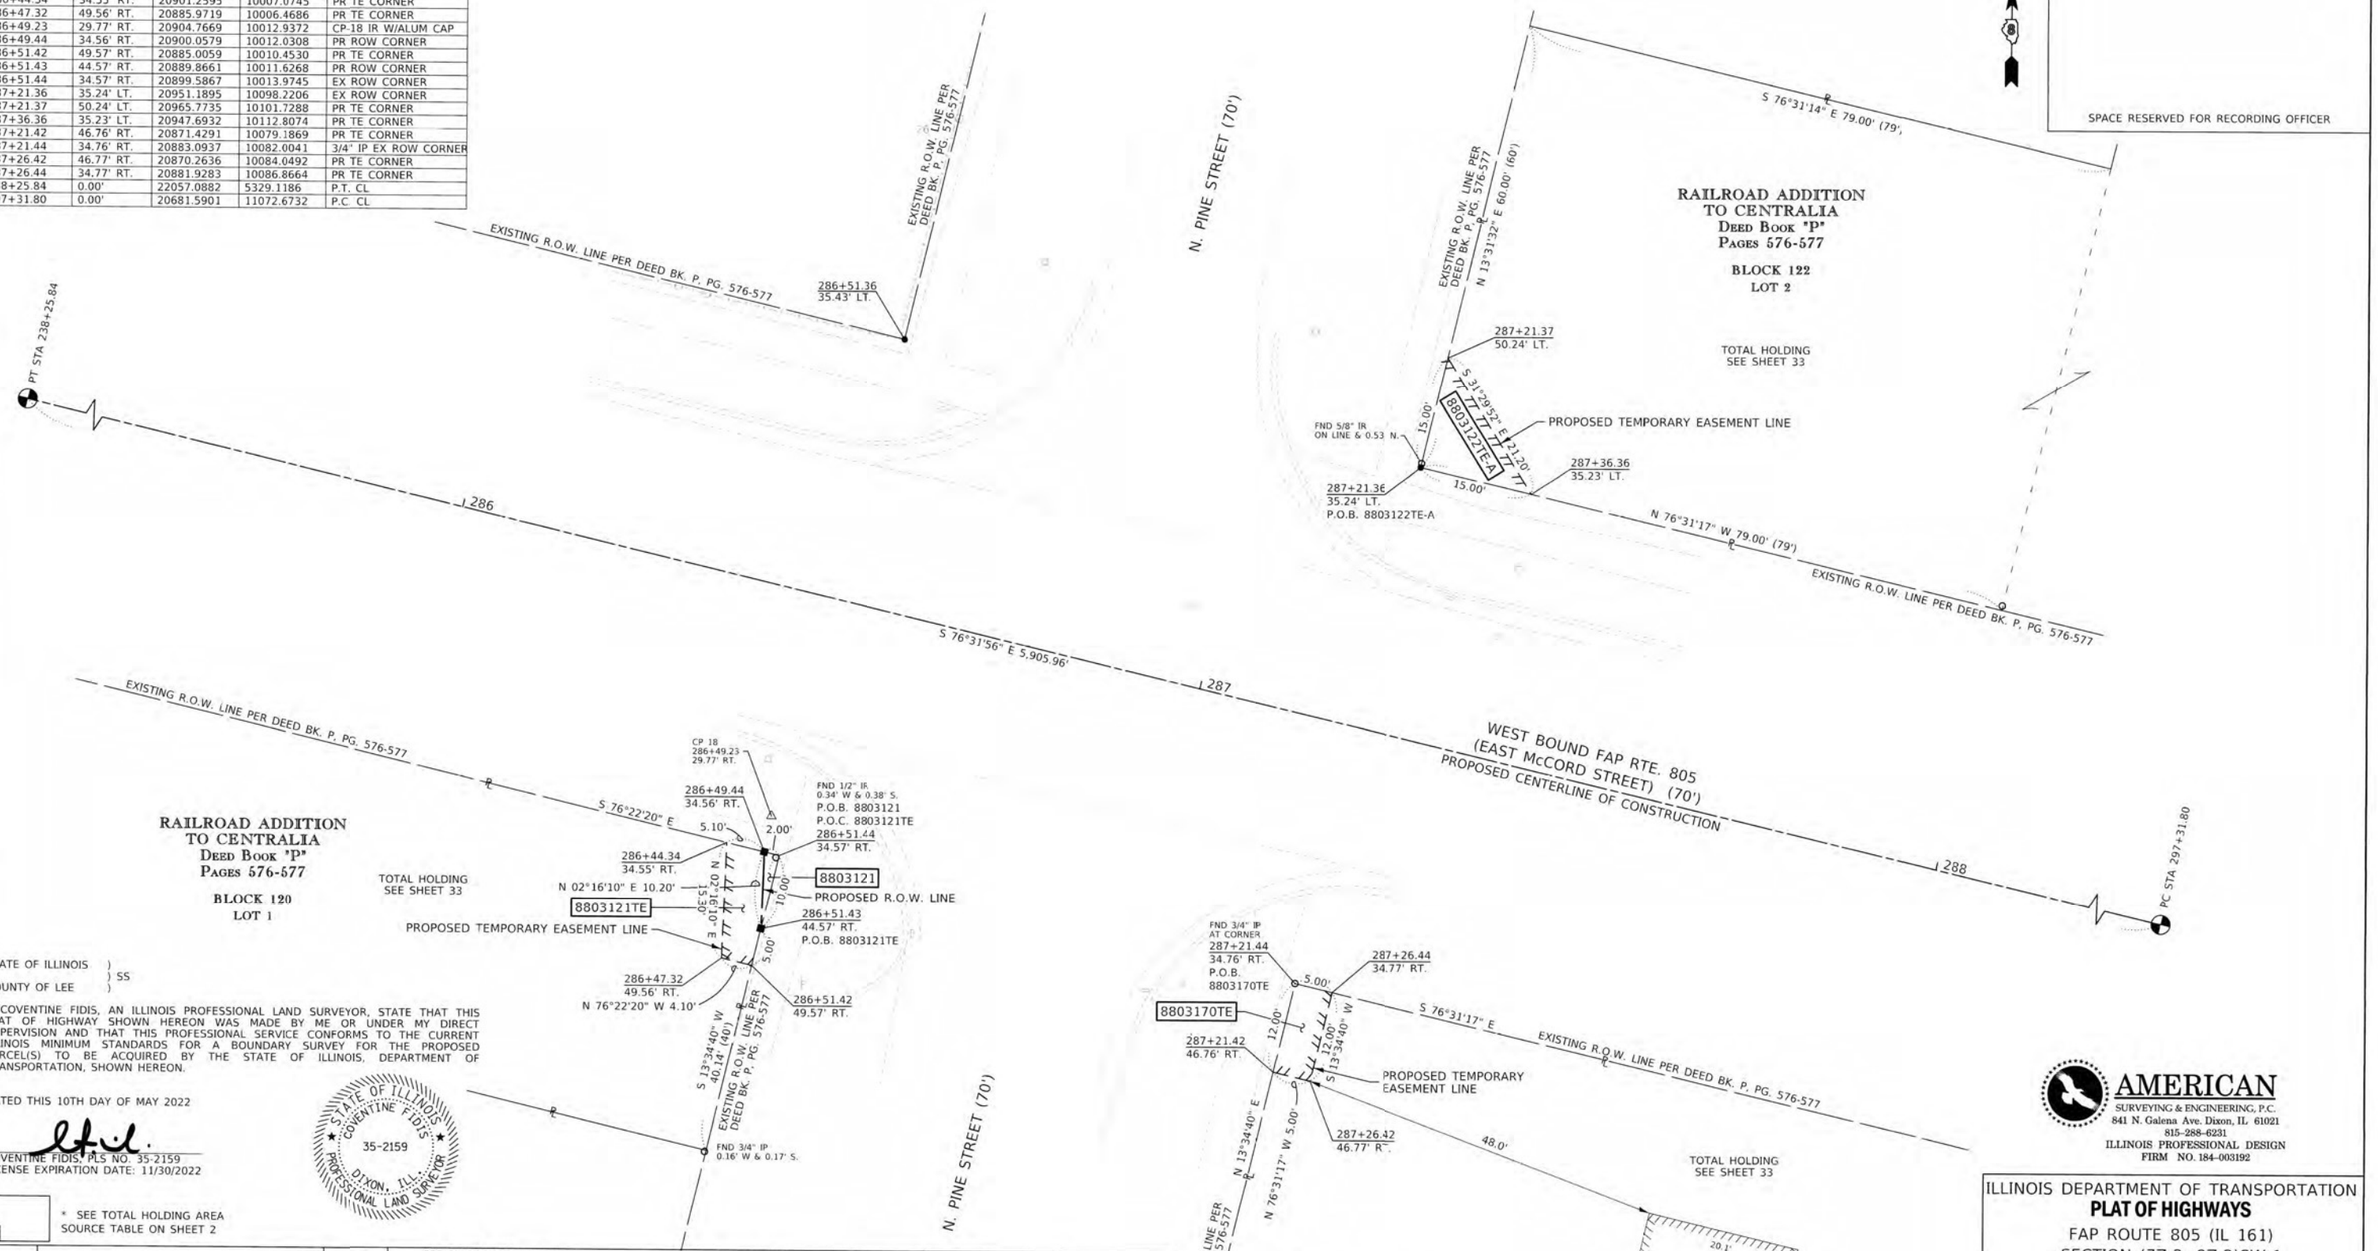

STATE OF ILLINOIS)
) SS
COUNTY OF LEE)

I, COVENTINE FIDIS, AN ILLINOIS PROFESSIONAL LAND SURVEYOR, STATE THAT THIS PLAT OF HIGHWAY SHOWN HEREON WAS MADE BY ME OR UNDER MY DIRECT SUPERVISION AND THAT THIS PROFESSIONAL SERVICE CONFORMS TO THE CURRENT ILLINOIS MINIMUM STANDARDS FOR A BOUNDARY SURVEY FOR THE PROPOSED PARCEL(S) TO BE ACQUIRED BY THE STATE OF ILLINOIS, DEPARTMENT OF TRANSPORTATION, SHOWN HEREON.

DATED THIS 10TH DAY OF MAY 2022

COVENTINE FIDIS, PLS NO. 35-2159
LICENSE EXPIRATION DATE: 11/30/2022

STATE OF ILLINOIS · COVENTINE FIDIS · 35-2159 · DIXON, ILL. · PROFESSIONAL LAND SURVEYOR

* SEE TOTAL HOLDING AREA SOURCE TABLE ON SHEET 2

PARCEL NO.	OWNER	TOTAL HOLDING	FEE SIMPLE ACQUISITION			EASEMENTS			PERMANENT TAX NUMBER AFFECTED	PROPERTY ACQUIRED BY
					REMAINDER	PE = PERMANENT TE = TEMPORARY		EASEMENT PURPOSE		
		ACRES	ACRES	SQ FT	ACRES	ACRES	SQ FT			
8803121	MICHAEL O. SUTHERLAND AND JUDY A. SUTHERLAND, HUSBAND AND WIFE, AS JOINT TENANTS TITLE REPORT NO. I8-2017MO-624.0	0.1474 [1]	0.0002	10	0.1472	0.0017 TE	74 TE	SIDEWALK CONSTRUCTION & GRADING	14-00-057-820	
8803122	JULIE B. JOHNSON, AS TRUSTEE OF THE JULIE B. JOHNSON SEPERATE PROPERTY TRUST DATED MARCH 31, 1993 AND BERNARD R. JOHNSON AS THEIR INTERESTS MAY APPEAR TITLE REPORT NO. I8-2017MO-626.0 & 628.0	0.4176 [1]				0.0026 TE-A 0.0019 TE-B	112 TE-A 82 TE-B	SIDEWALK CONSTRUCTION & GRADING	14-00-058-025 14-00-058-031	
8803170	SHIRLEY HARRIS TITLE REPORT NO. I8-2017MO-621.0	0.2323 [1]				0.0014 TE	60 TE	SIDEWALK CONSTRUCTION & GRADING	14-00-057-915	DOC. 2021R02509

NOTE: SEE SHEET 12 FOR 8803122TE-B

AMERICAN
SURVEYING & ENGINEERING, P.C.
841 N. Galena Ave. Dixon, IL 61021
815-288-6231
ILLINOIS PROFESSIONAL DESIGN FIRM NO. 184-003192

ILLINOIS DEPARTMENT OF TRANSPORTATION
PLAT OF HIGHWAYS
FAP ROUTE 805 (IL 161)
SECTION (7Z-2, 8Z-2)SW-1
MARION COUNTY
JOB NO. R-98-003-18
STATION 286+00 TO STATION 288+00

10' 0 10' 20'
SCALE: 1" = 10'

SHEET 11 OF 38

ILLINOIS DEPARTMENT OF TRANSPORTATION
OFFICE OF HIGHWAYS PROJECT IMPLEMENTATION/REGION 5/DISTRICT 8
1102 EASTPORT PLAZA DRIVE
COLLINSVILLE, ILLINOIS 62234-6198

F.A.P. RTE.	SECTION	COUNTY	TOTAL SHEETS	SHEET NO.
805	(7Z-2, 8Z-2)SW-1	MARION	100	73
		CONTRACT NO. 76L29		
FED. ROAD DIST. NO.	ILLINOIS	FED. AID PROJECT		

COMPLETION DATE OF FIELD WORK PERFORMED	
LAND SURVEY: 12/18/2019	ROW STAKING:

SEE LEGENDS, TOPOGRAPHIC STATEMENT, SURVEYORS NOTE(S) AND BASIS OF COORDINATES & BEARINGS STATEMENT ON SHEET 2

SPACE RESERVED FOR RECORDING OFFICER

COORDINATE TABLE

STATION	OFFSET	NORTH	EAST	DESCRIPTION
288+59.96	35.21' LT.	20918.8834	10233.0056	PR TE CORNER
288+59.96	40.21' LT.	20923.7457	10234.1711	PR TE CORNER
288+74.96	35.21' LT.	20915.3871	10247.5925	EX ROW CORNER
288+77.69	40.21' LT.	20919.6139	10251.4090	PR TE CORNER
288+90.50	51.82' LT.	20927.9288	10266.5727	CP-19 IR W/ALUM CAP
289+05.77	34.80' RT.	20840.1301	10261.2536	PR TE CORNER
289+09.36	51.42' RT.	20823.1344	10260.8722	PR TE CORNER
289+18.40	55.41' RT.	20817.1473	10268.7398	PR TE CORNER
289+19.07	34.80' RT.	20837.0300	10274.1873	EX ROW CORNER
289+20.51	65.18' RT.	20807.1498	10268.5155	PR TE CORNER
289+25.40	64.13' RT.	20807.0376	10273.5142	PR TE CORNER
238+25.84	0.00'	22057.0882	5329.1186	P.T. CL
297+31.80	0.00'	20681.5901	11072.6732	P.C. CL

* SEE TOTAL HOLDING AREA SOURCE TABLE ON SHEET 2

PARCEL NO.	OWNER	TOTAL HOLDING ACRES	EASEMENTS PE = PERMANENT TE = TEMPORARY ACRES	SQ FT	EASEMENT PURPOSE	PERMANENT TAX NUMBER AFFECTED	PROPERTY ACQUIRED BY
8803122	SEE SHEET 11 FOR PARCEL INFORMATION						
8803124	BRITTHANY MOFFITT & ROSSEVELT COOPER-McGEE, AS TENANTS IN COMMON TITLE REPORT NO. I8-2017MO-623.0	0.1824 [1]	0.0070 TE	305 TE	SIDEWALK CONSTRUCTION & GRADING	14-00-057-950	DOC 2021R03308

STATE OF ILLINOIS)
) SS
COUNTY OF LEE)

I, COVENTINE FIDIS, AN ILLINOIS PROFESSIONAL LAND SURVEYOR, STATE THAT THIS PLAT OF HIGHWAY SHOWN HEREON WAS MADE BY ME OR UNDER MY DIRECT SUPERVISION AND THAT THIS PROFESSIONAL SERVICE CONFORMS TO THE CURRENT ILLINOIS MINIMUM STANDARDS FOR A BOUNDARY SURVEY FOR THE PROPOSED PARCEL(S) TO BE ACQUIRED BY THE STATE OF ILLINOIS, DEPARTMENT OF TRANSPORTATION, SHOWN HEREON.

DATED THIS 10TH DAY OF MAY 2022

COVENTINE FIDIS, PLS NO. 35-2159
LICENSE EXPIRATION DATE: 11/30/2022

STATE OF ILLINOIS · COVENTINE FIDIS · 35-2159 · DIXON, ILLINOIS · PROFESSIONAL LAND SURVEYOR

COMPLETION DATE OF FIELD WORK PERFORMED	
LAND SURVEY: 12/18/2019	ROW STAKING:

AMERICAN
SURVEYING & ENGINEERING, P.C.
841 N. Galena Ave. Dixon, IL 61021
815-288-6231
ILLINOIS PROFESSIONAL DESIGN FIRM NO. 184-003192

ILLINOIS DEPARTMENT OF TRANSPORTATION
PLAT OF HIGHWAYS
FAP ROUTE 805 (IL 161)
SECTION (7Z-2, 8Z-2)SW-1
MARION COUNTY
JOB NO. R-98-003-18
STATION 288+00 TO STATION 290+00

10' 0 10' 20'
SCALE: 1" = 10'

SHEET 12 OF 38

ILLINOIS DEPARTMENT OF TRANSPORTATION
OFFICE OF HIGHWAYS PROJECT IMPLEMENTATION/REGION 5/DISTRICT 8
1102 EASTPORT PLAZA DRIVE
COLLINSVILLE, ILLINOIS 62234-6198

F.A.P. RTE.	SECTION	COUNTY	TOTAL SHEETS	SHEET NO.
805	(7Z-2, 8Z-2)SW-1	MARION	100	74
		CONTRACT NO. 76L29		
FED. ROAD DIST. NO.	ILLINOIS	FED. AID PROJECT		

SEE LEGENDS, TOPOGRAPHIC STATEMENT, SURVEYORS NOTE(S) AND BASIS OF COORDINATES & BEARINGS STATEMENT ON SHEET 2

PROP. CURVE C7
PI STA. = 40+97.36
Δ = 59°58'05" (LT)
R = 302.96'
T = 174.80'
L = 317.09'
E = 46.81'
C = 302.81'
CB = S 46°33'02" E
P.C. STA. = 39+22.56
P.T. STA. = 42+39.65

SUB-LOTTING OF
BLOCKS "D" AND "E" OF THE RAILROAD ADDITION TO CENTRALIA
PB 2, PG. 30
RECORDED DEC 12, 1917

BLOCK E
LOT 1

LOT 2

TOTAL HOLDING
SEE SHEET 34

7-STORY BRICK APARTMENT BUILDING

PROPOSED TEMPORARY EASEMENT LINE

PROPOSED R.O.W. LINE

EXISTING R.O.W. LINE PER BK. 401, PG. 14

FORMER R.O.W. LINE PER PB 2, PG. 30

EXISTING R.O.W. LINE PER BK. 381, PG. 26

FORMER R.O.W. LINE PER BK. 381, PG. 26

SE. COR. OF LOT 1

SW. COR. OF LOT 1

FND IR W/IDOT CAP S 89°00'37" W 0.20' OF CORNER

FND IR W/IDOT CAP S 36°21'29" W 0.09' OF CORNER

FND IR W/IDOT CAP 0.48' NW. & 0.31' W.

FND IR W/IDOT CAP ON LINE & 0.07' SE.

8803125TE

8803125

8803126TE

8803127TE

8803128TE

P.O.B. 8803125
P.O.B. 8803125TE
P.O.C. 8803125TE

NE. COR. LOT 1
P.O.C. 8803125
P.O.C. 8803125TE

EXISTING R.O.W. LINE PER PB 2, PG. 30

PC STA 39+22.56

PT STA 42+39.65

CURVE C7

EAST BOUND FAP RTE. 805
(WEST NOLEMAN STREET) (70')

PROPOSED CENTERLINE OF CONSTRUCTION

S 76°32'05" E 862.92'

PC STA 51+02.57

N. BEECH STREET (70')

ORIGINAL TOWN OF CENTRALIA
DEED BOOK "J"
PAGES 604-606
BLOCK 9
LOT 6

ORIGINAL TOWN OF CENTRALIA
DEED BOOK "J"
PAGES 604-606
BLOCK 24
LOT 10

EXISTING R.O.W. LINE PER DEED BK. J, PG. 604-606

EXISTING R.O.W. LINE PER DEED BK. J, PG. 694-606

EXISTING R.O.W. LINE PER DEED BK. P, PG. 576

EXISTING R.O.W. LINE PER DEED BK. J, PG. 604-606

S. LINE OF DOC. NO. 2012R04102

COMM 1-STORY BRICK

1-STORY FRAME HOUSE

2-STORY FRAME HOUSE

FRAME GARAGE

21.0' BENT FND. 1/2" IR 0.27' E. & 0.49' S.

FND 1/2" IR 1.06' W. & 0.51' S.

FND 1/2" IR 1.01' W. & 1.36' N.

CP 2 42+86.49 △ 48.25' LT.

SPACE RESERVED FOR RECORDING OFFICER

COORDINATE TABLE

STATION	OFFSET	NORTH	EAST	DESCRIPTION
42+00.94	37.92' RT.	21504.2904	5468.0589	PR TE CORNER
42+01.50	42.88' RT.	21499.4278	5466.8950	PR TE CORNER
42+06.70	69.52' LT.	21603.2081	5510.3506	PR TE CORNER
42+10.17	42.39' LT.	21576.6716	5504.0205	PR TE CORNER
42+14.04	70.08' LT.	21601.8905	5515.8742	PR ROW CORNER
42+14.07	42.69' LT.	21575.8855	5507.2969	PR ROW CORNER
42+15.75	70.19' LT.	21601.5839	5517.1596	PR TE CORNER
42+16.55	45.16' LT.	21577.5728	5510.0734	PR ROW CORNER
42+16.75	42.88' LT.	21575.3468	5509.5424	EX ROW CORNER
42+17.23	41.03' RT.	21495.2861	5484.4121	PR TE CORNER
42+18.18	44.28' LT.	21576.3123	5511.1312	EX ROW CORNER
42+19.30	75.95' RT.	21461.2475	5476.2645	PR TE CORNER
42+23.14	35.57' RT.	21498.5382	5492.3883	EX ROW CORNER
42+24.89	75.52' RT.	21459.6369	5483.0767	PR TE CORNER
42+86.49	48.25' LT.	21564.3729	5575.2676	CP-2 CHISELED "X"
42+91.21	34.89' RT.	21482.4189	5560.5073	EX ROW CORNER
42+91.22	54.89' RT.	21462.9684	5555.8516	PR TE CORNER
42+91.31	70.11' LT.	21584.5101	5585.0508	PR ROW CORNER
42+91.34	35.11' LT.	21550.4653	5576.9296	EX ROW CORNER
42+92.81	70.12' LT.	21584.1620	5586.5099	PR ROW CORNER
42+92.83	44.88' LT.	21559.6135	5580.6539	PR ROW CORNER
42+98.21	41.89' RT.	21473.9737	5565.6836	PR TE CORNER
42+98.22	54.89' RT.	21461.3309	5562.6573	PR TE CORNER
42+98.31	70.12' LT.	21582.8858	5591.8597	PR TE CORNER
42+98.33	47.71' LT.	21561.0913	5586.6608	PR TE CORNER
43+11.21	34.91' RT.	21470.9326	5578.3229	PR TE CORNER
43+11.21	41.91' RT.	21477.7403	5579.9524	PR TE CORNER
43+12.34	35.09' LT.	21545.5528	5597.3469	PR ROW CORNER
43+12.35	40.68' LT.	21550.9885	5598.6548	PR TE CORNER
39+22.56	0.00'	21736.6008	5298.6494	PC CL
42+39.65	0.00'	21528.3523	5518.4863	PT CL
51+02.57	0.00'	21327.4156	6357.6829	PC CL

STATE OF ILLINOIS)
) SS
COUNTY OF LEE)

I, COVENTINE FIDIS, AN ILLINOIS PROFESSIONAL LAND SURVEYOR, STATE THAT THIS PLAT OF HIGHWAY SHOWN HEREON WAS MADE BY ME OR UNDER MY DIRECT SUPERVISION AND THAT THIS PROFESSIONAL SERVICE CONFORMS TO THE CURRENT ILLINOIS MINIMUM STANDARDS FOR A BOUNDARY SURVEY FOR THE PROPOSED PARCEL(S) TO BE ACQUIRED BY THE STATE OF ILLINOIS, DEPARTMENT OF TRANSPORTATION, SHOWN HEREON.

DATED THIS 10TH DAY OF MAY 2022

COVENTINE FIDIS, PLS NO. 35-2159
LICENSE EXPIRATION DATE: 11/30/2022

STATE OF ILLINOIS · COVENTINE FIDIS · 35-2159 · DIXON, ILL. · PROFESSIONAL LAND SURVEYOR

NOTE:
EXISTING R.O.W. LINES ESTABLISHED PER PB. A, PG. 49 & DEED BK "J", PG 604-606

AMERICAN
SURVEYING & ENGINEERING, P.C.
841 N. Galena Ave. Dixon, IL 61021
815-288-6231
ILLINOIS PROFESSIONAL DESIGN FIRM NO. 184-003192

* SEE TOTAL HOLDING AREA SOURCE TABLE ON SHEET 2

BLOCK F
ILLINOIS CENTRAL RAILROAD ADDITION TO CENTRALIA
DEED BOOK "P"
PAGES 576

PARCEL NO.	OWNER	TOTAL HOLDING	FEE SIMPLE ACQUISITION			EASEMENTS			PERMANENT TAX NUMBER AFFECTED	PROPERTY ACQUIRED BY
					REMAINDER	PE = PERMANENT TE = TEMPORARY		EASEMENT PURPOSE		
		ACRES	ACRES	SQ FT	ACRES	ACRES	SQ FT			
8803125	DOUG DORRIES ENTERPRISES LIMITED, AN ILLINOIS CORPORATION TITLE REPORT NO. I8-2017MO-642.0	0.1371 [1]	0.0009	38	0.1362	0.0035 TE	152 TE	SIDEWALK CONSTRUCTION & GRADING	14-00-058-952	FEE DOC. 2021R02503 TE DOC. 2021R02504
8803126	LAURO FALCON AND SARAH TAYLOR, AS TENANTS IN COMMON TITLE REPORT NO. I8-2017MO-648.0	0.1010 [1]				0.0085 TE	370 TE	SIDEWALK CONSTRUCTION & GRADING	14-00-059-045	
8803127	HANS HANSEN TITLE REPORT NO. I8-2017MO-646.0	0.0738 [1]				0.0053 TE	231 TE	SIDEWALK CONSTRUCTION & GRADING	14-00-051-940	DOC. 2021R02507
8803128	CHESTER DAIRY COMPANY, A DELAWARE CORPORATION TITLE REPORT NO. I8-2017MO-643.0	0.5912 [1]	0.0034	148	0.5878	0.0052 TE	225 TE	SIDEWALK CONSTRUCTION & GRADING	14-00-050-695	FEE DOC. 2021R02505 TE DOC. 2021R02506

COMPLETION DATE OF FIELD WORK PERFORMED

LAND SURVEY: 12/18/2019	ROW STAKING:

ILLINOIS DEPARTMENT OF TRANSPORTATION
PLAT OF HIGHWAYS
FAP ROUTE 805 (IL 161)
SECTION (7Z-2, 8Z-2)SW-1
MARION COUNTY
JOB NO. R-98-003-18
STATION 41+00 TO STATION 43+50

10' 0 10' 20'
SCALE: 1" = 10'

SHEET 13 OF 38

ILLINOIS DEPARTMENT OF TRANSPORTATION
OFFICE OF HIGHWAYS PROJECT IMPLEMENTATION/REGION 5/DISTRICT 8
1102 EASTPORT PLAZA DRIVE
COLLINSVILLE, ILLINOIS 62234-6198

F.A.P. RTE.	SECTION	COUNTY	TOTAL SHEETS	SHEET NO.
805	(7Z-2, 8Z-2)SW-1	MARION	100	75
		CONTRACT NO. 76L29		
FED. ROAD DIST. NO.	ILLINOIS	FED. AID PROJECT		

SEE LEGENDS, TOPOGRAPHIC STATEMENT, SURVEYORS NOTE(S) AND BASIS OF COORDINATES & BEARINGS STATEMENT ON SHEET 2

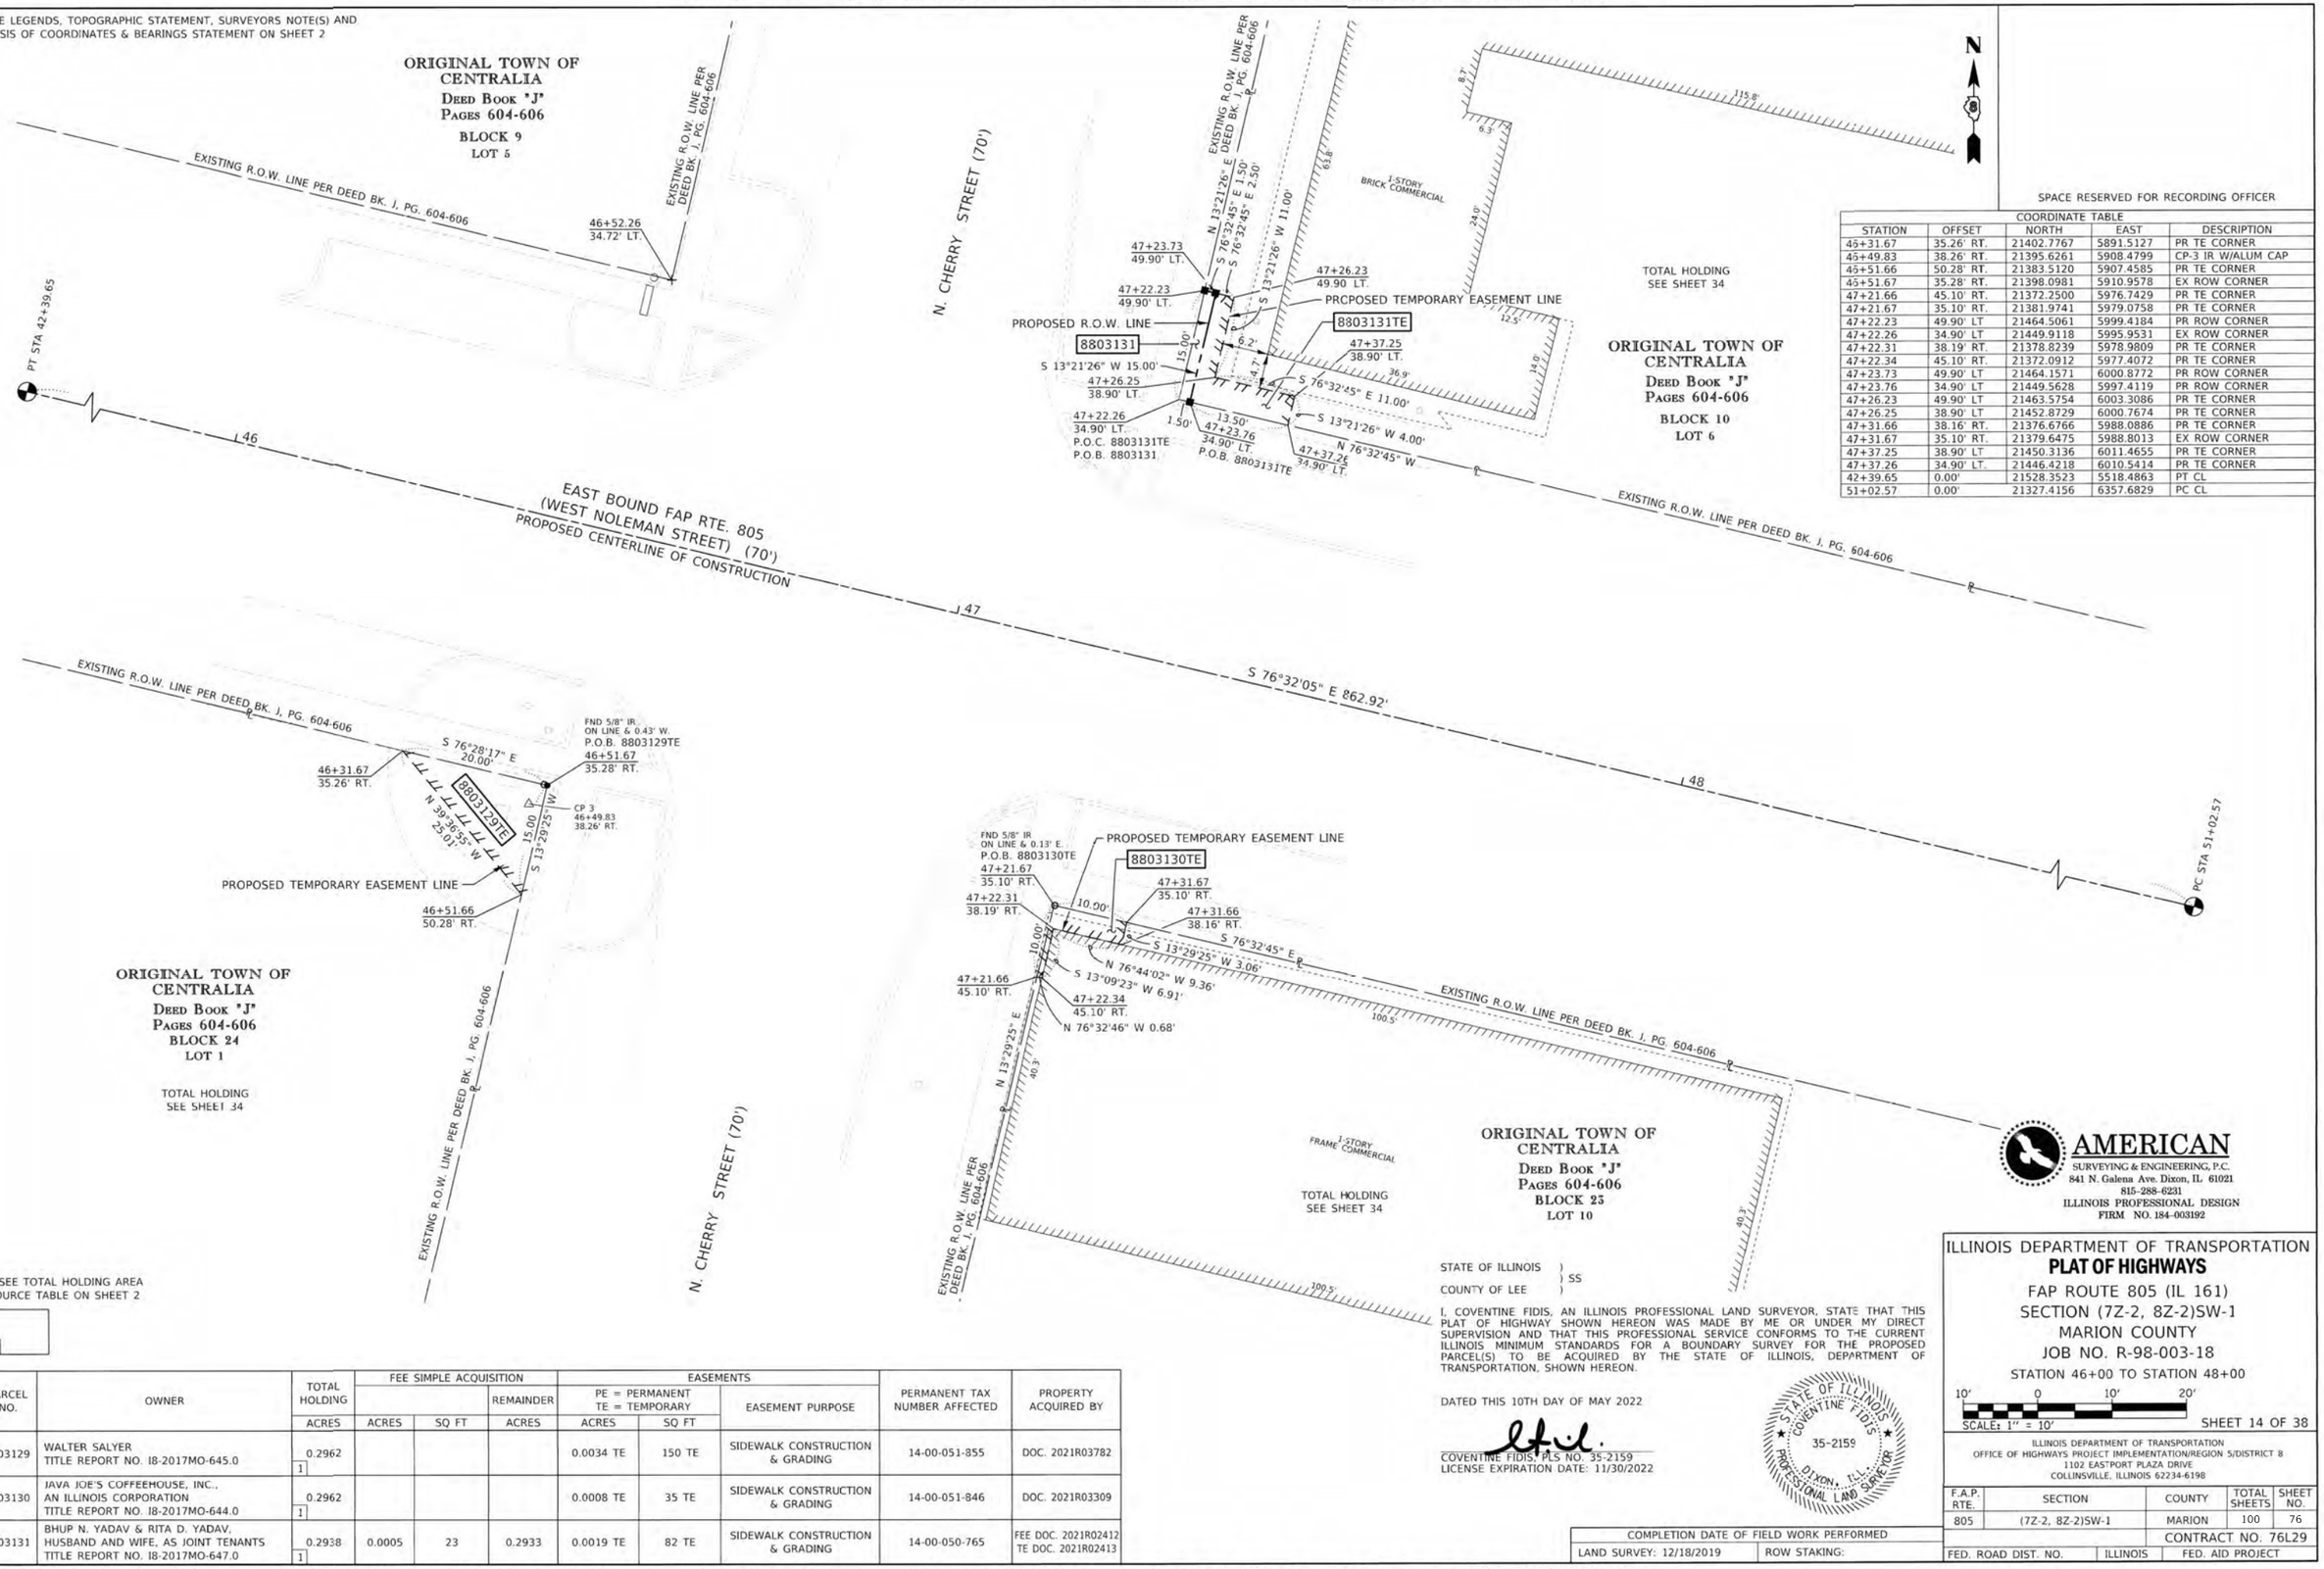

COORDINATE TABLE				
STATION	OFFSET	NORTH	EAST	DESCRIPTION
46+31.67	35.26' RT.	21402.7767	5891.5127	PR TE CORNER
46+49.83	38.26' RT.	21395.6261	5908.4799	CP-3 IR W/ALUM CAP
46+51.66	50.28' RT.	21383.5120	5907.4585	PR TE CORNER
46+51.67	35.28' RT.	21398.0981	5910.9578	EX ROW CORNER
47+21.66	45.10' RT.	21372.2500	5976.7429	PR TE CORNER
47+21.67	35.10' RT.	21381.9741	5979.0758	PR TE CORNER
47+22.23	49.90' LT	21464.5061	5999.4184	PR ROW CORNER
47+22.26	34.90' LT	21449.9118	5995.9531	EX ROW CORNER
47+22.31	38.19' RT.	21378.8239	5978.9809	PR TE CORNER
47+22.34	45.10' RT.	21372.0912	5977.4072	PR TE CORNER
47+23.73	49.90' LT	21464.1571	6000.8772	PR ROW CORNER
47+23.76	34.90' LT	21449.5628	5997.4119	PR ROW CORNER
47+26.23	49.90' LT	21463.5754	6003.3086	PR TE CORNER
47+26.25	38.90' LT	21452.8729	6000.7674	PR TE CORNER
47+31.66	38.16' RT.	21376.6766	5988.0886	PR TE CORNER
47+31.67	35.10' RT.	21379.6475	5988.8013	EX ROW CORNER
47+37.25	38.90' LT	21450.3136	6011.4655	PR TE CORNER
47+37.26	34.90' LT.	21446.4218	6010.5414	PR TE CORNER
42+39.65	0.00'	21528.3523	5518.4863	PT CL
51+02.57	0.00'	21327.4156	6357.6829	PC CL

* SEE TOTAL HOLDING AREA SOURCE TABLE ON SHEET 2

PARCEL NO.	OWNER	TOTAL HOLDING	FEE SIMPLE ACQUISITION			EASEMENTS			PERMANENT TAX NUMBER AFFECTED	PROPERTY ACQUIRED BY
					REMAINDER	PE = PERMANENT TE = TEMPORARY		EASEMENT PURPOSE		
		ACRES	ACRES	SQ FT	ACRES	ACRES	SQ FT			
8803129	WALTER SALYER TITLE REPORT NO. I8-2017MO-645.0	0.2962 [1]				0.0034 TE	150 TE	SIDEWALK CONSTRUCTION & GRADING	14-00-051-855	DOC. 2021R03782
8803130	JAVA JOE'S COFFEEHOUSE, INC., AN ILLINOIS CORPORATION TITLE REPORT NO. I8-2017MO-644.0	0.2962 [1]				0.0008 TE	35 TE	SIDEWALK CONSTRUCTION & GRADING	14-00-051-846	DOC. 2021R03309
8803131	BHUP N. YADAV & RITA D. YADAV, HUSBAND AND WIFE, AS JOINT TENANTS TITLE REPORT NO. I8-2017MO-647.0	0.2938 [1]	0.0005	23	0.2933	0.0019 TE	82 TE	SIDEWALK CONSTRUCTION & GRADING	14-00-050-765	FEE DOC. 2021R02412 TE DOC. 2021R02413

STATE OF ILLINOIS)
) SS
COUNTY OF LEE)

I, COVENTINE FIDIS, AN ILLINOIS PROFESSIONAL LAND SURVEYOR, STATE THAT THIS PLAT OF HIGHWAY SHOWN HEREON WAS MADE BY ME OR UNDER MY DIRECT SUPERVISION AND THAT THIS PROFESSIONAL SERVICE CONFORMS TO THE CURRENT ILLINOIS MINIMUM STANDARDS FOR A BOUNDARY SURVEY FOR THE PROPOSED PARCEL(S) TO BE ACQUIRED BY THE STATE OF ILLINOIS, DEPARTMENT OF TRANSPORTATION, SHOWN HEREON.

DATED THIS 10TH DAY OF MAY 2022

COVENTINE FIDIS, PLS NO. 35-2159
LICENSE EXPIRATION DATE: 11/30/2022

STATE OF ILLINOIS · COVENTINE FIDIS · 35-2159 · PROFESSIONAL LAND SURVEYOR · DIXON, IL

COMPLETION DATE OF FIELD WORK PERFORMED	
LAND SURVEY: 12/18/2019	ROW STAKING:

AMERICAN
SURVEYING & ENGINEERING, P.C.
841 N. Galena Ave. Dixon, IL 61021
815-288-6231
ILLINOIS PROFESSIONAL DESIGN FIRM NO. 184-003192

ILLINOIS DEPARTMENT OF TRANSPORTATION
PLAT OF HIGHWAYS
FAP ROUTE 805 (IL 161)
SECTION (7Z-2, 8Z-2)SW-1
MARION COUNTY
JOB NO. R-98-003-18
STATION 46+00 TO STATION 48+00

10' 0 10' 20'
SCALE: 1" = 10'

SHEET 14 OF 38

ILLINOIS DEPARTMENT OF TRANSPORTATION
OFFICE OF HIGHWAYS PROJECT IMPLEMENTATION/REGION 5/DISTRICT 8
1102 EASTPORT PLAZA DRIVE
COLLINSVILLE, ILLINOIS 62234-6198

F.A.P. RTE.	SECTION	COUNTY	TOTAL SHEETS	SHEET NO.
805	(7Z-2, 8Z-2)SW-1	MARION	100	76
		CONTRACT NO. 76L29		
FED. ROAD DIST. NO.	ILLINOIS	FED. AID PROJECT		

SEE LEGENDS, TOPOGRAPHIC STATEMENT, SURVEYORS NOTE(S) AND BASIS OF COORDINATES & BEARINGS STATEMENT ON SHEET 2

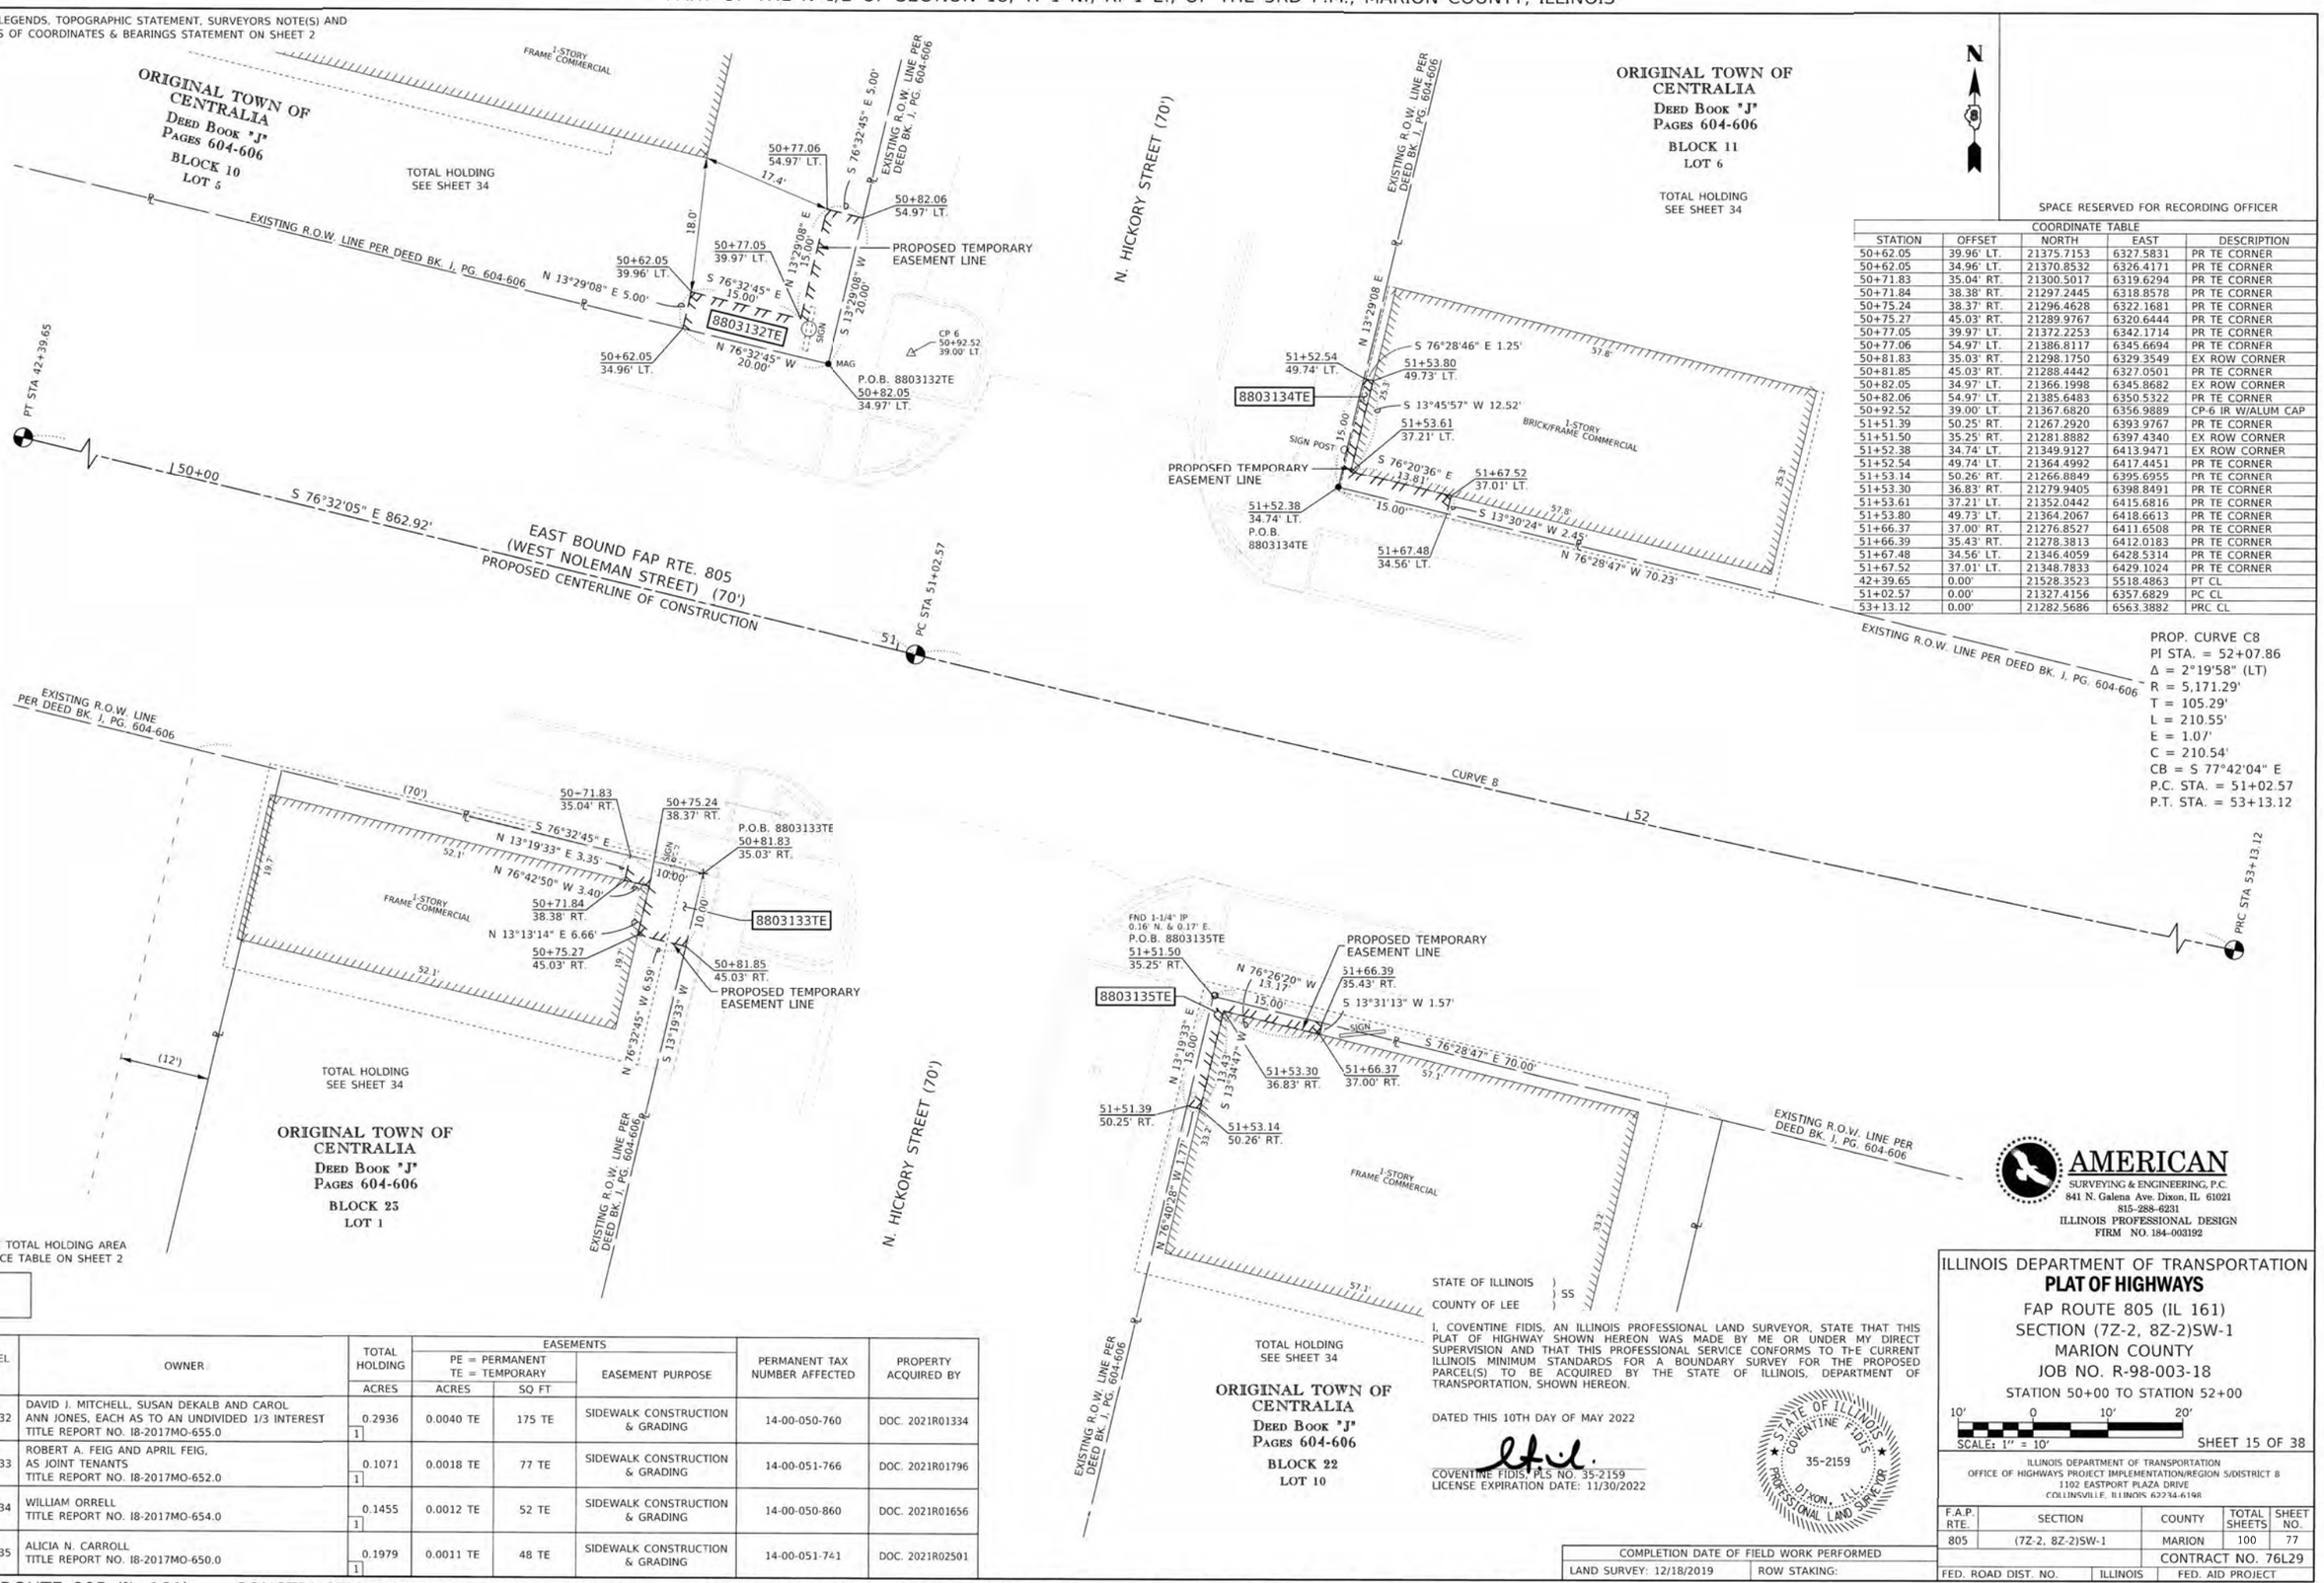

SPACE RESERVED FOR RECORDING OFFICER

COORDINATE TABLE				
STATION	OFFSET	NORTH	EAST	DESCRIPTION
50+62.05	39.96' LT.	21375.7153	6327.5831	PR TE CORNER
50+62.05	34.96' LT.	21370.8532	6326.4171	PR TE CORNER
50+71.83	35.04' RT.	21300.5017	6319.6294	PR TE CORNER
50+71.84	38.38' RT.	21297.2445	6318.8578	PR TE CORNER
50+75.24	38.37' RT.	21296.4628	6322.1681	PR TE CORNER
50+75.27	45.03' RT.	21289.9767	6320.6444	PR TE CORNER
50+77.05	39.97' LT.	21372.2253	6342.1714	PR TE CORNER
50+77.06	54.97' LT.	21386.8117	6345.6694	PR TE CORNER
50+81.83	35.03' RT.	21298.1750	6329.3549	EX ROW CORNER
50+81.85	45.03' RT.	21288.4442	6327.0501	PR TE CORNER
50+82.05	34.97' LT.	21366.1998	6345.8682	EX ROW CORNER
50+82.06	54.97' LT.	21385.6483	6350.5322	PR TE CORNER
50+92.52	39.00' LT.	21367.6820	6356.9889	CP-6 IR W/ALUM CAP
51+51.39	50.25' RT.	21267.2920	6393.9767	PR TE CORNER
51+51.50	35.25' RT.	21281.8882	6397.4340	EX ROW CORNER
51+52.38	34.74' LT.	21349.9127	6413.9471	EX ROW CORNER
51+52.54	49.74' LT.	21364.4992	6417.4451	PR TE CORNER
51+53.14	50.26' RT.	21266.8849	6395.6955	PR TE CORNER
51+53.30	36.83' RT.	21279.9405	6398.8491	PR TE CORNER
51+53.61	37.21' LT.	21352.0442	6415.6816	PR TE CORNER
51+53.80	49.73' LT.	21364.2067	6418.6613	PR TE CORNER
51+66.37	37.00' RT.	21276.8527	6411.6508	PR TE CORNER
51+66.39	35.43' RT.	21278.3813	6412.0183	PR TE CORNER
51+67.48	34.56' LT.	21346.4059	6428.5314	PR TE CORNER
51+67.52	37.01' LT.	21348.7833	6429.1024	PR TE CORNER
42+39.65	0.00'	21528.3523	5518.4863	PT CL
51+02.57	0.00'	21327.4156	6357.6829	PC CL
53+13.12	0.00'	21282.5686	6563.3882	PRC CL

PROP. CURVE C8
PI STA. = 52+07.86
Δ = 2°19'58" (LT)
R = 5,171.29'
T = 105.29'
L = 210.55'
E = 1.07'
C = 210.54'
CB = S 77°42'04" E
P.C. STA. = 51+02.57
P.T. STA. = 53+13.12

* SEE TOTAL HOLDING AREA SOURCE TABLE ON SHEET 2

PARCEL NO.	OWNER	TOTAL HOLDING	EASEMENTS PE = PERMANENT TE = TEMPORARY		EASEMENT PURPOSE	PERMANENT TAX NUMBER AFFECTED	PROPERTY ACQUIRED BY
		ACRES	ACRES	SQ FT			
8803132	DAVID J. MITCHELL, SUSAN DEKALB AND CAROL ANN JONES, EACH AS TO AN UNDIVIDED 1/3 INTEREST TITLE REPORT NO. I8-2017MO-655.0	0.2936 [1]	0.0040 TE	175 TE	SIDEWALK CONSTRUCTION & GRADING	14-00-050-760	DOC. 2021R01334
8803133	ROBERT A. FEIG AND APRIL FEIG, AS JOINT TENANTS TITLE REPORT NO. I8-2017MO-652.0	0.1071 [1]	0.0018 TE	77 TE	SIDEWALK CONSTRUCTION & GRADING	14-00-051-766	DOC. 2021R01796
8803134	WILLIAM ORRELL TITLE REPORT NO. I8-2017MO-654.0	0.1455 [1]	0.0012 TE	52 TE	SIDEWALK CONSTRUCTION & GRADING	14-00-050-860	DOC. 2021R01656
8803135	ALICIA N. CARROLL TITLE REPORT NO. I8-2017MO-650.0	0.1979 [1]	0.0011 TE	48 TE	SIDEWALK CONSTRUCTION & GRADING	14-00-051-741	DOC. 2021R02501

STATE OF ILLINOIS)
COUNTY OF LEE) SS

I, COVENTINE FIDIS, AN ILLINOIS PROFESSIONAL LAND SURVEYOR, STATE THAT THIS PLAT OF HIGHWAY SHOWN HEREON WAS MADE BY ME OR UNDER MY DIRECT SUPERVISION AND THAT THIS PROFESSIONAL SERVICE CONFORMS TO THE CURRENT ILLINOIS MINIMUM STANDARDS FOR A BOUNDARY SURVEY FOR THE PROPOSED PARCEL(S) TO BE ACQUIRED BY THE STATE OF ILLINOIS, DEPARTMENT OF TRANSPORTATION, SHOWN HEREON.

DATED THIS 10TH DAY OF MAY 2022

COVENTINE FIDIS, PLS NO. 35-2159
LICENSE EXPIRATION DATE: 11/30/2022

STATE OF ILLINOIS · COVENTINE FIDIS · 35-2159 · DIXON, ILL. · PROFESSIONAL LAND SURVEYOR

COMPLETION DATE OF FIELD WORK PERFORMED	
LAND SURVEY: 12/18/2019	ROW STAKING:

AMERICAN
SURVEYING & ENGINEERING, P.C.
841 N. Galena Ave. Dixon, IL 61021
815-288-6231
ILLINOIS PROFESSIONAL DESIGN FIRM NO. 184-003192

ILLINOIS DEPARTMENT OF TRANSPORTATION
PLAT OF HIGHWAYS
FAP ROUTE 805 (IL 161)
SECTION (7Z-2, 8Z-2)SW-1
MARION COUNTY
JOB NO. R-98-003-18
STATION 50+00 TO STATION 52+00
10' 0 10' 20'
SCALE: 1" = 10'
SHEET 15 OF 38

ILLINOIS DEPARTMENT OF TRANSPORTATION
OFFICE OF HIGHWAYS PROJECT IMPLEMENTATION/REGION 5/DISTRICT 8
1102 EASTPORT PLAZA DRIVE
COLLINSVILLE, ILLINOIS 62234-6198

F.A.P. RTE.	SECTION	COUNTY	TOTAL SHEETS	SHEET NO.
805	(7Z-2, 8Z-2)SW-1	MARION	100	77
		CONTRACT NO. 76L29		
FED. ROAD DIST. NO.	ILLINOIS	FED. AID PROJECT		

SEE LEGENDS, TOPOGRAPHIC STATEMENT, SURVEYORS NOTE(S) AND BASIS OF COORDINATES & BEARINGS STATEMENT ON SHEET 2

PROP. CURVE C9
PI STA. = 54+91.85
Δ = 2°31'11" (RT)
R = 8,127.17'
T = 178.73'
L = 357.40'
E = 1.96'
C = 357.37'
CB = S 77°36'28" E
P.C. STA. = 53+13.12
P.T. STA. = 56+70.52

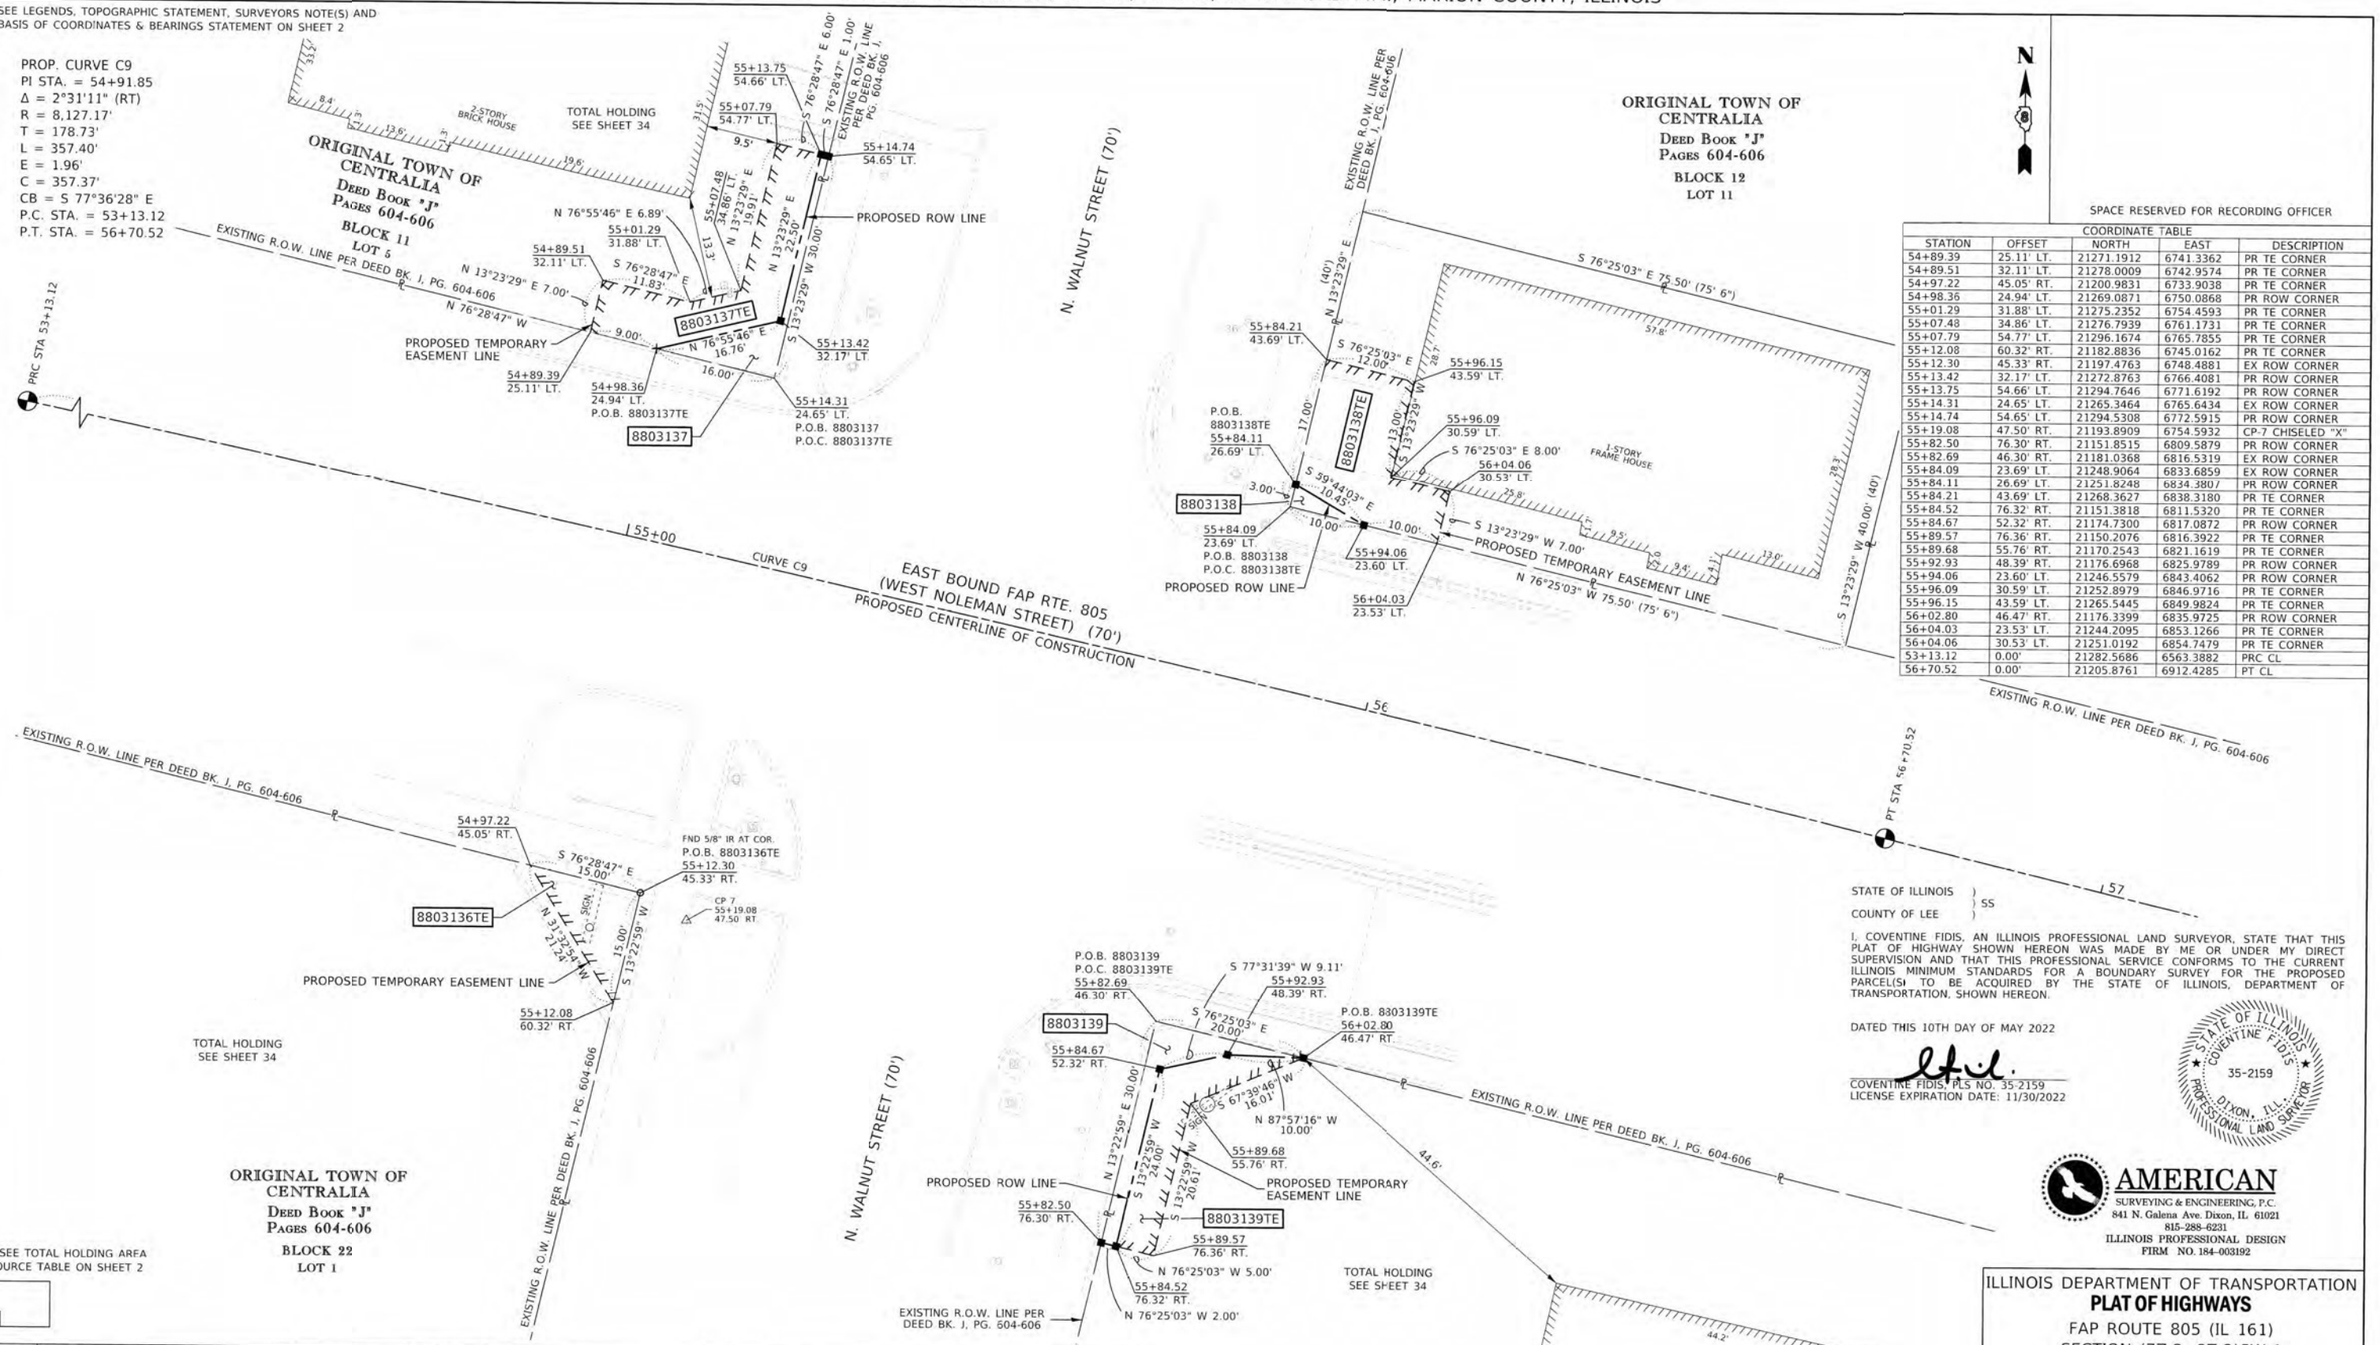

SPACE RESERVED FOR RECORDING OFFICER

COORDINATE TABLE				
STATION	OFFSET	NORTH	EAST	DESCRIPTION
54+89.39	25.11' LT.	21271.1912	6741.3362	PR TE CORNER
54+89.51	32.11' LT.	21278.0009	6742.9574	PR TE CORNER
54+97.22	45.05' RT.	21200.9831	6733.9038	PR TE CORNER
54+98.36	24.94' LT.	21269.0871	6750.0868	PR ROW CORNER
55+01.29	31.88' LT.	21275.2352	6754.4593	PR TE CORNER
55+07.48	34.86' LT.	21276.7939	6761.1731	PR TE CORNER
55+07.79	54.77' LT.	21296.1674	6765.7855	PR TE CORNER
55+12.08	60.32' RT.	21182.8836	6745.0162	PR TE CORNER
55+12.30	45.33' RT.	21197.4763	6748.4881	EX ROW CORNER
55+13.42	32.17' LT.	21272.8763	6766.4081	PR ROW CORNER
55+13.75	54.66' LT.	21294.7646	6771.6192	PR ROW CORNER
55+14.31	24.65' LT.	21265.3464	6765.6434	EX ROW CORNER
55+14.74	54.65' LT.	21294.5308	6772.5915	PR ROW CORNER
55+19.08	47.50' RT.	21193.8909	6754.5932	CP-7 CHISELED "X"
55+82.50	76.30' RT.	21151.8515	6809.5879	PR ROW CORNER
55+82.69	46.30' RT.	21181.0368	6816.5319	EX ROW CORNER
55+84.09	23.69' LT.	21248.9064	6833.6859	EX ROW CORNER
55+84.11	26.69' LT.	21251.8248	6834.3807	PR ROW CORNER
55+84.21	43.69' LT.	21268.3627	6838.3180	PR TE CORNER
55+84.52	76.32' RT.	21151.3818	6811.5320	PR TE CORNER
55+84.67	52.32' RT.	21174.7300	6817.0872	PR ROW CORNER
55+89.57	76.36' RT.	21150.2076	6816.3922	PR TE CORNER
55+89.68	55.76' RT.	21170.2543	6821.1619	PR TE CORNER
55+92.93	48.39' RT.	21176.6968	6825.9789	PR ROW CORNER
55+94.06	23.60' LT.	21246.5579	6843.4062	PR ROW CORNER
55+96.09	30.59' LT.	21252.8979	6846.9716	PR TE CORNER
55+96.15	43.59' LT.	21265.5445	6849.9824	PR TE CORNER
56+02.80	46.47' RT.	21176.3399	6835.9725	PR ROW CORNER
56+04.03	23.53' LT.	21244.2095	6853.1266	PR TE CORNER
56+04.06	30.53' LT.	21251.0192	6854.7479	PR TE CORNER
53+13.12	0.00'	21282.5686	6563.3882	PRC CL
56+70.52	0.00'	21205.8761	6912.4285	PT CL

* SEE TOTAL HOLDING AREA SOURCE TABLE ON SHEET 2

PARCEL NO.	OWNER	TOTAL HOLDING	FEE SIMPLE ACQUISITION			EASEMENTS			PERMANENT TAX NUMBER AFFECTED	PROPERTY ACQUIRED BY
					REMAINDER	PE = PERMANENT TE = TEMPORARY		EASEMENT PURPOSE		
		ACRES	ACRES	SQ FT	ACRES	ACRES	SQ FT			
8803136	SINGH DEVELOPMENT GROUP, LLC TITLE REPORT NO. I8-2017MO-649.0	0.4432 [1]				0.0026 TE	112 TE	SIDEWALK CONSTRUCTION & GRADING	14-00-051-656	
8803137	ROBERT G. HARDS & ANN C. HARDS, AS TENANTS IN COMMON TITLE REPORT NO. I8-2017MO-653.0	0.2128 [1]	0.0020	86	0.2108	0.0060 TE	259 TE	SIDEWALK CONSTRUCTION & GRADING	14-00-050-850	FEE DOC. 2021R01742 TE DOC. 2021R01741
8803138	DAVID L. TIPPIT AND FREDDY L. TIPPIT TITLE REPORT NO. I8-2017MO-651.0	0.0693 [1]	0.0003	15	0.0690	0.0065 TE	281 TE	SIDEWALK CONSTRUCTION & GRADING	14-00-050-910	
8803139	HAROLD P. AYDT II AND RHONDA F. AYDT, HUSBAND AND WIFE, IN JOINT TENANCY TITLE REPORT NO. I8-2017MO-656.0	0.4905 [1]	0.0024	103	0.4881	0.0039 TE	168 TE	SIDEWALK CONSTRUCTION & GRADING	14-00-051-647	FEE DOC. 2021R01652 TE DOC. 2021R01653

STATE OF ILLINOIS)
) SS
COUNTY OF LEE)

I, COVENTINE FIDIS, AN ILLINOIS PROFESSIONAL LAND SURVEYOR, STATE THAT THIS PLAT OF HIGHWAY SHOWN HEREON WAS MADE BY ME OR UNDER MY DIRECT SUPERVISION AND THAT THIS PROFESSIONAL SERVICE CONFORMS TO THE CURRENT ILLINOIS MINIMUM STANDARDS FOR A BOUNDARY SURVEY FOR THE PROPOSED PARCEL(S) TO BE ACQUIRED BY THE STATE OF ILLINOIS, DEPARTMENT OF TRANSPORTATION, SHOWN HEREON.

DATED THIS 10TH DAY OF MAY 2022

COVENTINE FIDIS, PLS NO. 35-2159
LICENSE EXPIRATION DATE: 11/30/2022

STATE OF ILLINOIS · COVENTINE FIDIS · 35-2159 · DIXON, ILL. · PROFESSIONAL LAND SURVEYOR

AMERICAN
SURVEYING & ENGINEERING, P.C.
841 N. Galena Ave. Dixon, IL 61021
815-288-6231
ILLINOIS PROFESSIONAL DESIGN FIRM NO. 184-003192

ILLINOIS DEPARTMENT OF TRANSPORTATION
PLAT OF HIGHWAYS
FAP ROUTE 805 (IL 161)
SECTION (7Z-2, 8Z-2)SW-1
MARION COUNTY
JOB NO. R-98-003-18
STATION 54+50 TO STATION 57+00

10' 0 10' 20'
SCALE: 1" = 10'

SHEET 16 OF 38

ILLINOIS DEPARTMENT OF TRANSPORTATION
OFFICE OF HIGHWAYS PROJECT IMPLEMENTATION/REGION 5/DISTRICT 8
1102 EASTPORT PLAZA DRIVE
COLLINSVILLE, ILLINOIS 62234-6198

F.A.P. RTE.	SECTION	COUNTY	TOTAL SHEETS	SHEET NO.
805	(7Z-2, 8Z-2)SW-1	MARION	100	78
		CONTRACT NO. 76L29		
FED. ROAD DIST. NO.	ILLINOIS	FED. AID PROJECT		

COMPLETION DATE OF FIELD WORK PERFORMED	
LAND SURVEY: 12/18/2019	ROW STAKING:

SEE LEGENDS, TOPOGRAPHIC STATEMENT, SURVEYORS NOTE(S) AND BASIS OF COORDINATES & BEARINGS STATEMENT ON SHEET 2

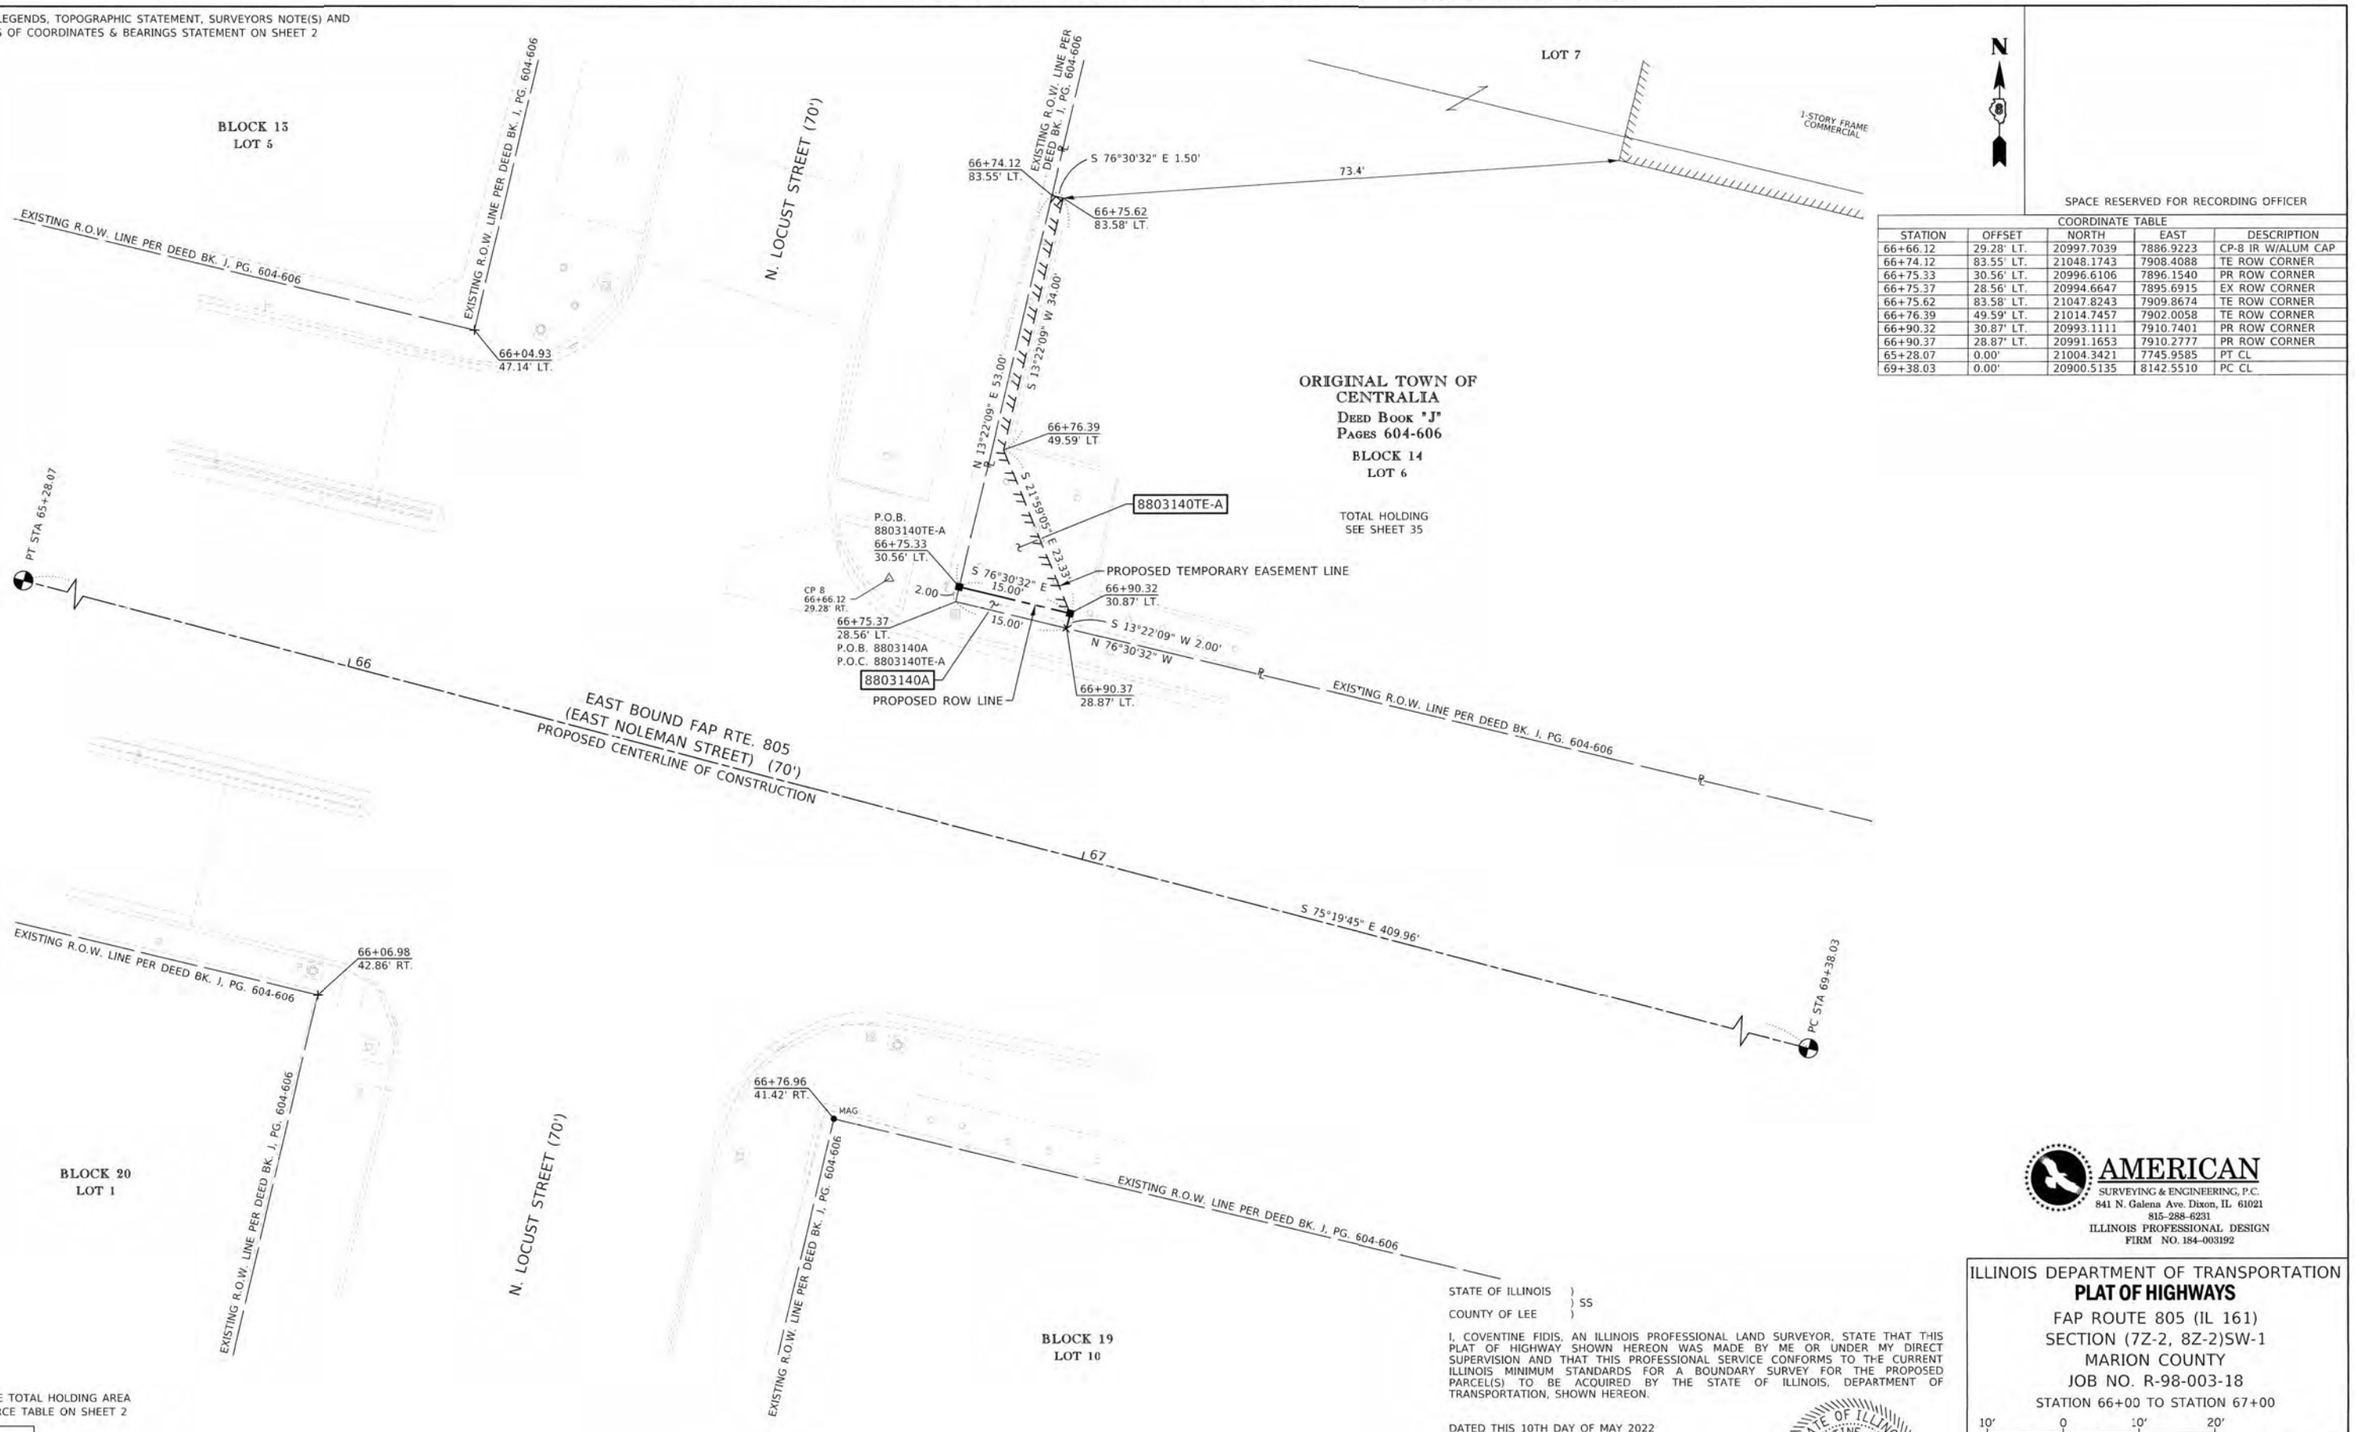

COORDINATE TABLE				
STATION	OFFSET	NORTH	EAST	DESCRIPTION
66+66.12	29.28' LT.	20997.7039	7886.9223	CP-8 IR W/ALUM CAP
66+74.12	83.55' LT.	21048.1743	7908.4088	TE ROW CORNER
66+75.33	30.56' LT.	20996.6106	7896.1540	PR ROW CORNER
66+75.37	28.56' LT.	20994.6647	7895.6915	EX ROW CORNER
66+75.62	83.58' LT.	21047.8243	7909.8674	TE ROW CORNER
66+76.39	49.59' LT.	21014.7457	7902.0058	TE ROW CORNER
66+90.32	30.87' LT.	20993.1111	7910.7401	PR ROW CORNER
66+90.37	28.87' LT.	20991.1653	7910.2777	PR ROW CORNER
65+28.07	0.00'	21004.3421	7745.9585	PT CL
69+38.03	0.00'	20900.5135	8142.5510	PC CL

* SEE TOTAL HOLDING AREA SOURCE TABLE ON SHEET 2

PARCEL NO.	OWNER	TOTAL HOLDING	FEE SIMPLE ACQUISITION			EASEMENTS			PERMANENT TAX NUMBER AFFECTED	PROPERTY ACQUIRED BY
					REMAINDER	PE = PERMANENT TE = TEMPORARY		EASEMENT PURPOSE		
		ACRES	ACRES	SQ FT	ACRES	ACRES	SQ FT			
8803140	JHI USA, LLC TITLE REPORT NO. I8-2017MO-662.0	1.2876 [1]	0.0007-A 0.0018-B	30-A 80-B	1.2851	0.0048 TE-A 0.0036 TE-B	208 TE 157 TE	SIDEWALK CONSTRUCTION & GRADING	14-00-051-026	

NOTE: SEE SHEET 18 FOR 8803140B & 8803140TE-B

STATE OF ILLINOIS)
) SS
COUNTY OF LEE)

I, COVENTINE FIDIS, AN ILLINOIS PROFESSIONAL LAND SURVEYOR, STATE THAT THIS PLAT OF HIGHWAY SHOWN HEREON WAS MADE BY ME OR UNDER MY DIRECT SUPERVISION AND THAT THIS PROFESSIONAL SERVICE CONFORMS TO THE CURRENT ILLINOIS MINIMUM STANDARDS FOR A BOUNDARY SURVEY FOR THE PROPOSED PARCEL(S) TO BE ACQUIRED BY THE STATE OF ILLINOIS, DEPARTMENT OF TRANSPORTATION, SHOWN HEREON.

DATED THIS 10TH DAY OF MAY 2022

COVENTINE FIDIS, PLS NO. 35-2159
LICENSE EXPIRATION DATE: 11/30/2022

STATE OF ILLINOIS · COVENTINE FIDIS · 35-2159 · DIXON, ILL. · PROFESSIONAL LAND SURVEYOR

COMPLETION DATE OF FIELD WORK PERFORMED	
LAND SURVEY: 12/18/2019	ROW STAKING:

AMERICAN
SURVEYING & ENGINEERING, P.C.
841 N. Galena Ave. Dixon, IL 61021
815-288-6231
ILLINOIS PROFESSIONAL DESIGN FIRM NO. 184-003192

ILLINOIS DEPARTMENT OF TRANSPORTATION
PLAT OF HIGHWAYS
FAP ROUTE 805 (IL 161)
SECTION (7Z-2, 8Z-2)SW-1
MARION COUNTY
JOB NO. R-98-003-18
STATION 66+00 TO STATION 67+00

10' 0 10' 20'
SCALE: 1" = 10'

SHEET 17 OF 38

ILLINOIS DEPARTMENT OF TRANSPORTATION
OFFICE OF HIGHWAYS PROJECT IMPLEMENTATION/REGION 5/DISTRICT 8
1102 EASTPORT PLAZA DRIVE
COLLINSVILLE, ILLINOIS 62234-6198

F.A.P. RTE.	SECTION	COUNTY	TOTAL SHEETS	SHEET NO.
805	(7Z-2, 8Z-2)SW-1	MARION	100	79
		CONTRACT NO. 76L29		
FED. ROAD DIST. NO.	ILLINOIS	FED. AID PROJECT		

SEE LEGENDS, TOPOGRAPHIC STATEMENT, SURVEYORS NOTE(S) AND BASIS OF COORDINATES & BEARINGS STATEMENT ON SHEET 2

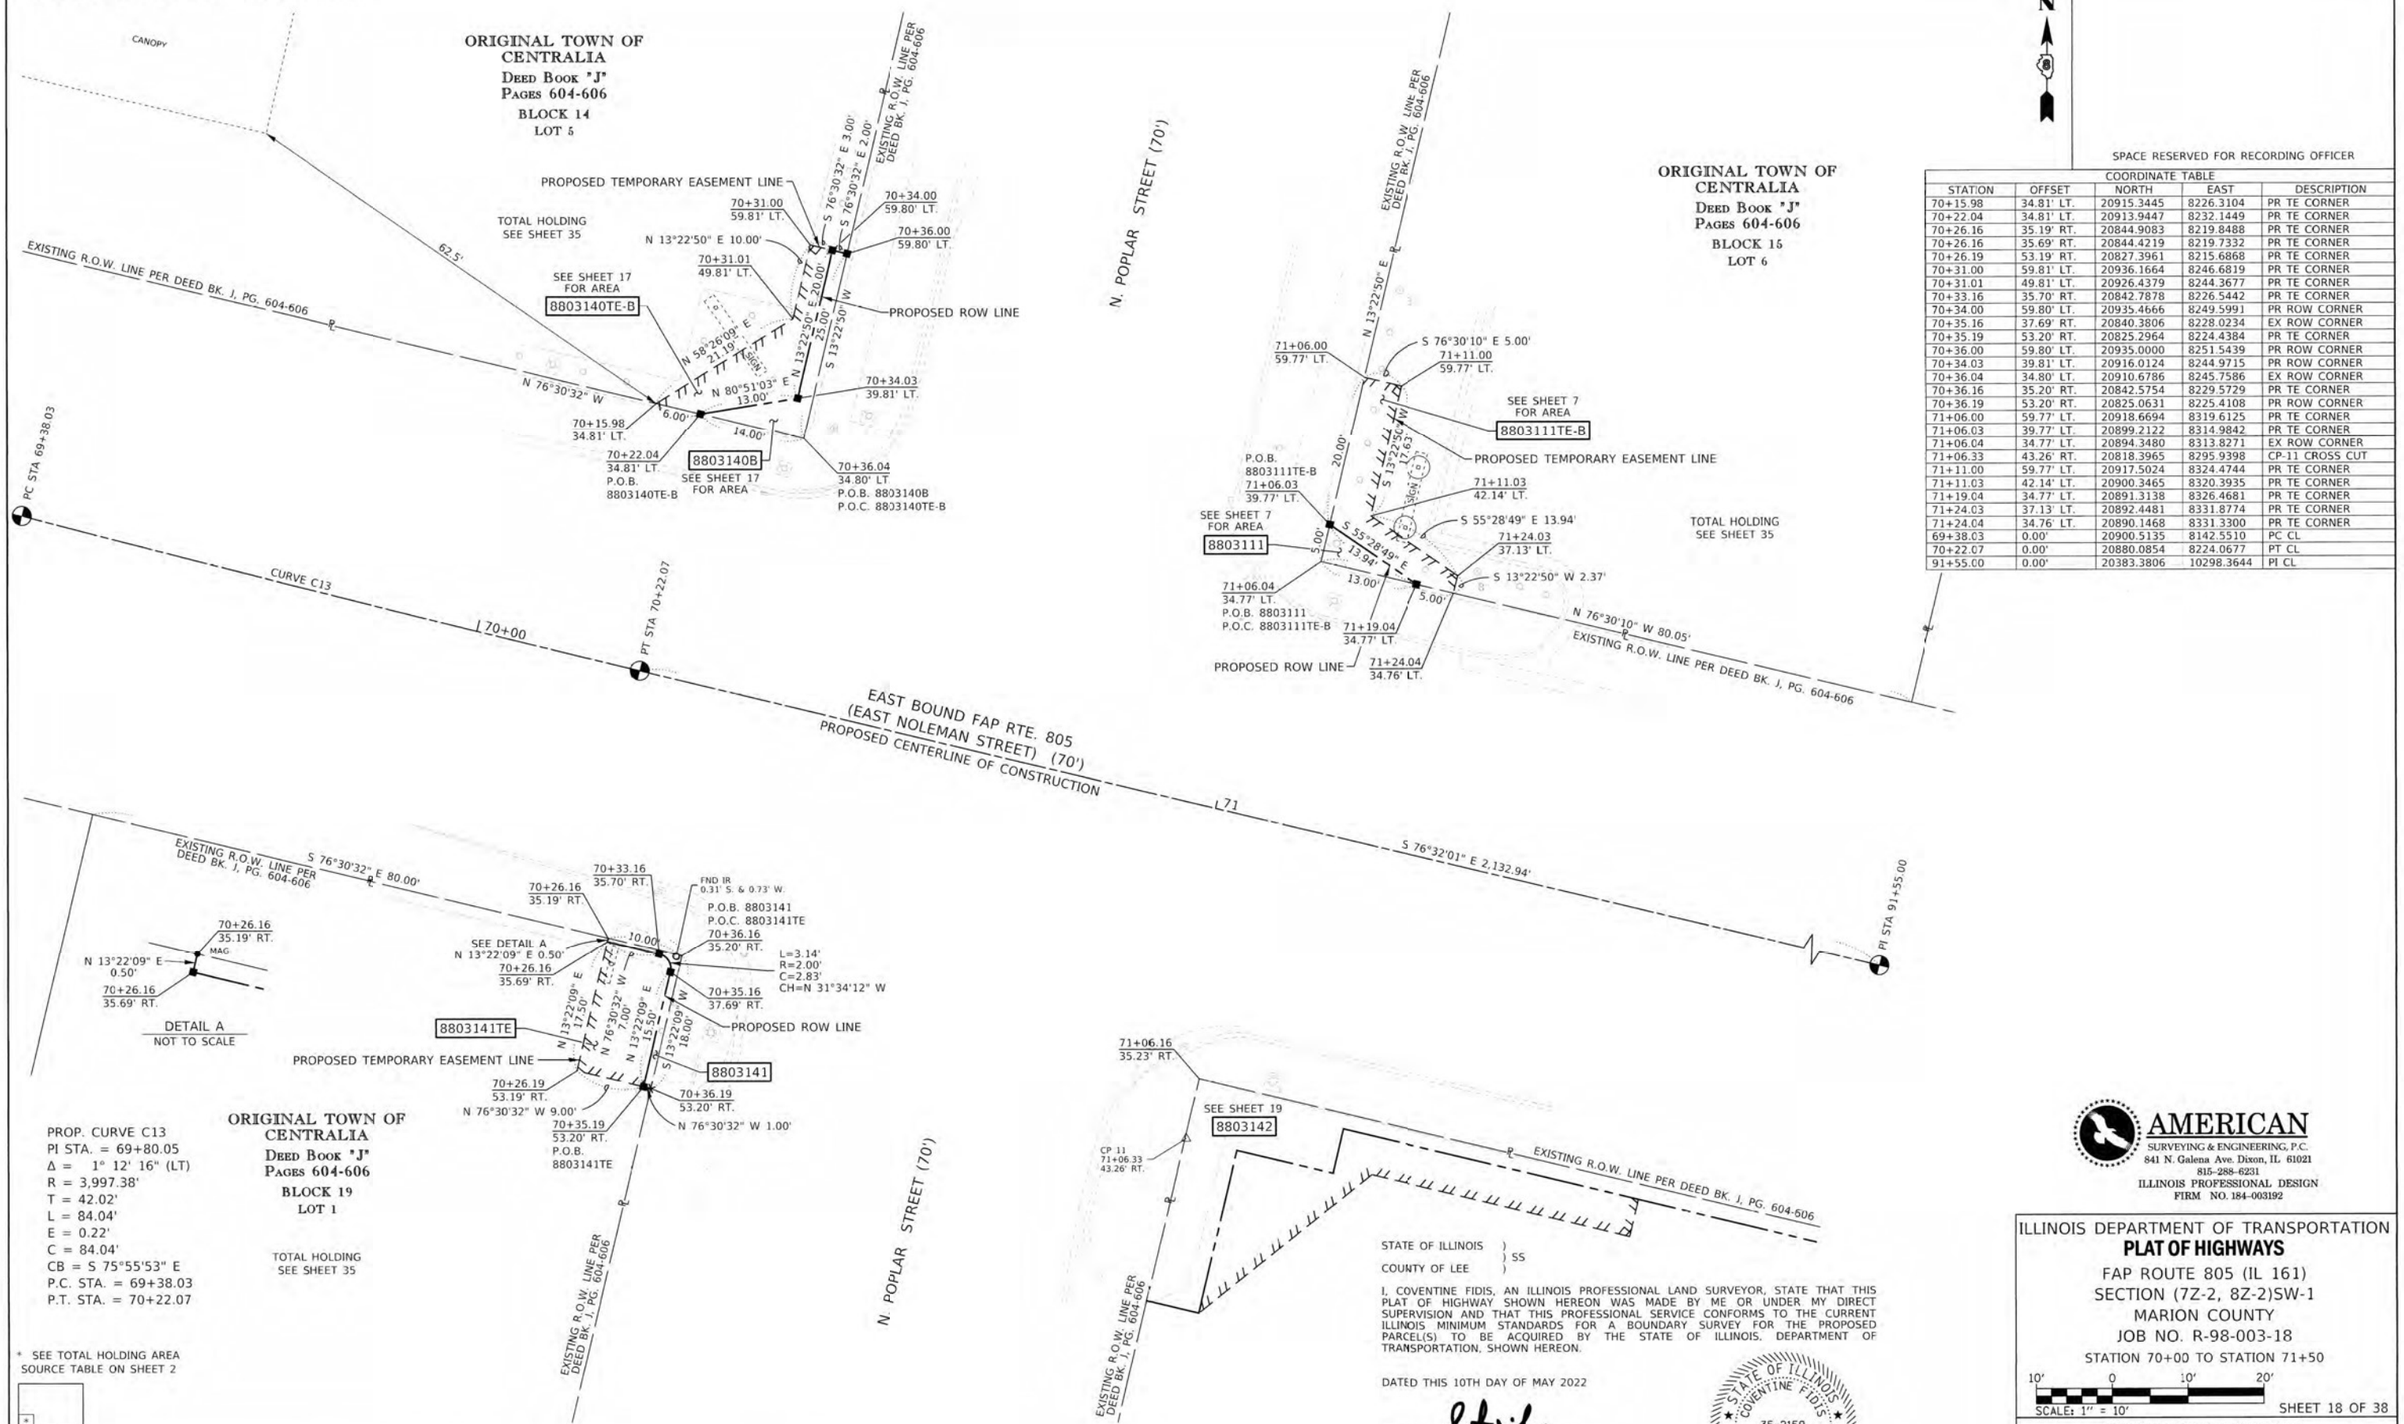

COORDINATE TABLE				
STATION	OFFSET	NORTH	EAST	DESCRIPTION
70+15.98	34.81' LT.	20915.3445	8226.3104	PR TE CORNER
70+22.04	34.81' LT.	20913.9447	8232.1449	PR TE CORNER
70+26.16	35.19' RT.	20844.9083	8219.8488	PR TE CORNER
70+26.16	35.69' RT.	20844.4219	8219.7332	PR TE CORNER
70+26.19	53.19' RT.	20827.3961	8215.6868	PR TE CORNER
70+31.00	59.81' LT.	20936.1664	8246.6819	PR TE CORNER
70+31.01	49.81' LT.	20926.4379	8244.3677	PR TE CORNER
70+33.16	35.70' RT.	20842.7878	8226.5442	PR TE CORNER
70+34.00	59.80' LT.	20935.4666	8249.5991	PR ROW CORNER
70+35.16	37.69' RT.	20840.3806	8228.0234	EX ROW CORNER
70+35.19	53.20' RT.	20825.2964	8224.4384	PR TE CORNER
70+36.00	59.80' LT.	20935.0000	8251.5439	PR ROW CORNER
70+34.03	39.81' LT.	20916.0124	8244.9715	PR ROW CORNER
70+36.04	34.80' LT.	20910.6786	8245.7586	EX ROW CORNER
70+36.16	35.20' RT.	20842.5754	8229.5729	PR TE CORNER
70+36.19	53.20' RT.	20825.0631	8225.4108	PR ROW CORNER
71+06.00	59.77' LT.	20918.6694	8319.6125	PR TE CORNER
71+06.03	39.77' LT.	20899.2122	8314.9842	PR TE CORNER
71+06.04	34.77' LT.	20894.3480	8313.8271	EX ROW CORNER
71+06.33	43.26' RT.	20818.3965	8295.9398	CP-11 CROSS CUT
71+11.00	59.77' LT.	20917.5024	8324.4744	PR TE CORNER
71+11.03	42.14' LT.	20900.3465	8320.3935	PR TE CORNER
71+19.04	34.77' LT.	20891.3138	8326.4681	PR TE CORNER
71+24.03	37.13' LT.	20892.4481	8331.8774	PR TE CORNER
71+24.04	34.76' LT.	20890.1468	8331.3300	PR TE CORNER
69+38.03	0.00'	20900.5135	8142.5510	PC CL
70+22.07	0.00'	20880.0854	8224.0677	PT CL
91+55.00	0.00'	20383.3806	10298.3644	PI CL

PROP. CURVE C13
PI STA. = 69+80.05
Δ = 1° 12' 16" (LT)
R = 3,997.38'
T = 42.02'
L = 84.04'
E = 0.22'
C = 84.04'
CB = S 75°55'53" E
P.C. STA. = 69+38.03
P.T. STA. = 70+22.07

* SEE TOTAL HOLDING AREA SOURCE TABLE ON SHEET 2

PARCEL NO.	OWNER	TOTAL HOLDING	FEE SIMPLE ACQUISITION			EASEMENTS			PERMANENT TAX NUMBER AFFECTED	PROPERTY ACQUIRED BY
					REMAINDER	PE = PERMANENT TE = TEMPORARY		EASEMENT PURPOSE		
		ACRES	ACRES	SQ FT	ACRES	ACRES	SQ FT			
8803141	IL CARRICOFOUR, LLC, AN ILLINOIS LIMITED LIABILITY COMPANY TITLE REPORT NO. I8-2017MO-658.0	0.4434 [1]	0.0005	23	0.4429	0.0036 TE	157 TE	SIDEWALK CONSTRUCTION & GRADING	14-00-051-340	

STATE OF ILLINOIS)
) SS
COUNTY OF LEE)

I, COVENTINE FIDIS, AN ILLINOIS PROFESSIONAL LAND SURVEYOR, STATE THAT THIS PLAT OF HIGHWAY SHOWN HEREON WAS MADE BY ME OR UNDER MY DIRECT SUPERVISION AND THAT THIS PROFESSIONAL SERVICE CONFORMS TO THE CURRENT ILLINOIS MINIMUM STANDARDS FOR A BOUNDARY SURVEY FOR THE PROPOSED PARCEL(S) TO BE ACQUIRED BY THE STATE OF ILLINOIS, DEPARTMENT OF TRANSPORTATION, SHOWN HEREON.

DATED THIS 10TH DAY OF MAY 2022

COVENTINE FIDIS, P.L.S NO. 35-2159
LICENSE EXPIRATION DATE: 11/30/2022

STATE OF ILLINOIS · COVENTINE FIDIS · 35-2159 · DIXON, ILL. · PROFESSIONAL LAND SURVEYOR

COMPLETION DATE OF FIELD WORK PERFORMED	
LAND SURVEY: 12/18/2019	ROW STAKING:

AMERICAN
SURVEYING & ENGINEERING, P.C.
841 N. Galena Ave. Dixon, IL 61021
815-288-6231
ILLINOIS PROFESSIONAL DESIGN FIRM NO. 184-003192

ILLINOIS DEPARTMENT OF TRANSPORTATION
PLAT OF HIGHWAYS
FAP ROUTE 805 (IL 161)
SECTION (7Z-2, 8Z-2)SW-1
MARION COUNTY
JOB NO. R-98-003-18
STATION 70+00 TO STATION 71+50
10' 0 10' 20'
SCALE: 1" = 10'
SHEET 18 OF 38

ILLINOIS DEPARTMENT OF TRANSPORTATION
OFFICE OF HIGHWAYS PROJECT IMPLEMENTATION/REGION 5/DISTRICT 8
1102 EASTPORT PLAZA DRIVE
COLLINSVILLE, ILLINOIS 62234-6198

F.A.P. RTE.	SECTION	COUNTY	TOTAL SHEETS	SHEET NO.
805	(7Z-2, 8Z-2)SW-1	MARION	100	80
		CONTRACT NO. 76L29		
FED. ROAD DIST. NO.	ILLINOIS	FED. AID PROJECT		

SEE LEGENDS, TOPOGRAPHIC STATEMENT, SURVEYORS NOTE(S) AND BASIS OF COORDINATES & BEARINGS STATEMENT ON SHEET 2

COORDINATE TABLE				
STATION	OFFSET	NORTH	EAST	DESCRIPTION
71+06.16	35.23' RT.	20826.2448	8297.6414	EX ROW CORNER
71+06.21	65.23' RT.	20797.0577	8290.7047	PR ROW CORNER
71+06.33	43.26' RT.	20818.3965	8295.9398	CP-11 CROSS CUT
71+13.17	43.23' RT.	20816.8277	8302.5983	PR ROW CORNER
71+13.21	65.23' RT.	20795.4239	8297.5114	PR ROW CORNER
71+26.16	37.24' RT.	20819.6309	8316.6267	PR ROW CORNER
71+26.17	43.24' RT.	20813.7935	8315.2393	PR ROW CORNER
71+31.17	42.24' RT.	20813.5994	8320.3325	PR TE CORNER
71+66.16	37.26' RT.	20810.2949	8355.5220	PR TE CORNER
71+66.17	42.26' RT.	20805.4304	8354.3659	PR TE CORNER
72+66.33	37.31' RT.	20786.9153	8452.9253	PR ROW CORNER
72+66.33	35.31' RT.	20788.8609	8453.3886	EX ROW CORNER

N

SPACE RESERVED FOR RECORDING OFFICER

ORIGINAL TOWN OF CENTRALIA
DEED BOOK "J"
PAGES 604-606
BLOCK 15
LOT 6

EXISTING R.O.W. LINE PER DEED BK. J, PG. 604-606

EXISTING R.O.W. LINE PER DEED BK. J, PG. 604-606

ALLEY (40')

PT STA 70+22.07

L71

EAST BOUND FAP RTE. 805
(EAST NOLEMAN STREET) (70')
PROPOSED CENTERLINE OF CONSTRUCTION

L72

S 76°32'01" E 2,132.94'

PT STA 91+55.00

P.O.B. 8803142
P.O.C. 8803142TE
71+06.16
35.23' RT.

CP 11
71+06.33
43.26' RT.

N 13°22'09" E
30.00'

8803142

71+13.17
43.23' RT.

13.00'
N 76°30'10" W

8803142TE

22.00'
S 13°22'09" W

S 51°27'54" W 29.17'

71+26.16
37.24' RT.

S 13°22'09" W 6.00'

40.00'

71+31.17
42.24' RT.

71+26.17
43.24' RT.

71+66.16
37.26' RT.

S 76°30'10" E 160.17'

N 76°30'10" W 35.00'

S 13°22'09" W 5.00'

71+66.17
42.26' RT.

N 76°30'10" W 140.17'

EXISTING R.O.W. LINE PER DEED BK. J, PG. 604-606

PROPOSED ROW LINE

PROPOSED TEMPORARY EASEMENT LINE

71+06.21
65.23' RT.

P.O.B. 8803142TE
71+13.21
65.23' RT.
N 76°30'10" W 7.00'

72+66.33
35.31' RT.

S 13°23'34" W 2.00'

72+66.33
37.31' RT.

N. POPLAR STREET (70')

EXISTING R.O.W. LINE PER DEED BK. J, PG. 604-606

EXISTING R.O.W. LINE PER DEED BK. J, PG. 604-606

ALLEY (40')

TOTAL HOLDING
SEE SHEET 35

ORIGINAL TOWN OF CENTRALIA
DEED BOOK "J"
PAGES 604-606
BLOCK 18
LOT 10

TITLE REPORT NO. I8-2017MO-659.0
TAX ID 14-00-051-321
THE CENTRALIA FOUNDATION
DOC. NO. 2017R03501

* SEE TOTAL HOLDING AREA SOURCE TABLE ON SHEET 2

PARCEL NO.	OWNER	TOTAL HOLDING	FEE SIMPLE ACQUISITION			EASEMENTS			PERMANENT TAX NUMBER AFFECTED	PROPERTY ACQUIRED BY
					REMAINDER	PE = PERMANENT TE = TEMPORARY		EASEMENT PURPOSE		
		ACRES	ACRES	SQ FT	ACRES	ACRES	SQ FT			
8803142	THE CENTRALIA FOUNDATION TITLE REPORT NO. I8-2017MO-659.0	0.3913 [1]	0.0136	594	0.3777	0.0090	394	SIDEWALK CONSTRUCTION & GRADING	14-00-051-321	

STATE OF ILLINOIS)
) SS
COUNTY OF LEE)

I, COVENTINE FIDIS, AN ILLINOIS PROFESSIONAL LAND SURVEYOR, STATE THAT THIS PLAT OF HIGHWAY SHOWN HEREON WAS MADE BY ME OR UNDER MY DIRECT SUPERVISION AND THAT THIS PROFESSIONAL SERVICE CONFORMS TO THE CURRENT ILLINOIS MINIMUM STANDARDS FOR A BOUNDARY SURVEY FOR THE PROPOSED PARCEL(S) TO BE ACQUIRED BY THE STATE OF ILLINOIS, DEPARTMENT OF TRANSPORTATION, SHOWN HEREON.

DATED THIS 10TH DAY OF MAY 2022

COVENTINE FIDIS, PLS NO. 35-2159
LICENSE EXPIRATION DATE: 11/30/2022

STATE OF ILLINOIS · COVENTINE FIDIS · 35-2159 · PROFESSIONAL LAND SURVEYOR · DIXON, ILL.

COMPLETION DATE OF FIELD WORK PERFORMED	
LAND SURVEY: 12/18/2019	ROW STAKING:

AMERICAN
SURVEYING & ENGINEERING, P.C.
841 N. Galena Ave. Dixon, IL 61021
815-288-6231
ILLINOIS PROFESSIONAL DESIGN
FIRM NO. 184-003192

ILLINOIS DEPARTMENT OF TRANSPORTATION
PLAT OF HIGHWAYS
FAP ROUTE 805 (IL 161)
SECTION (7Z-2, 8Z-2)SW-1
MARION COUNTY
JOB NO. R-98-003-18
STATION 71+00 TO STATION 72+70

10' 0 10' 20'
SCALE: 1" = 10'

SHEET 19 OF 38

ILLINOIS DEPARTMENT OF TRANSPORTATION
OFFICE OF HIGHWAYS PROJECT IMPLEMENTATION/REGION 5/DISTRICT 8
1102 EASTPORT PLAZA DRIVE
COLLINSVILLE, ILLINOIS 62234-6198

F.A.P. RTE.	SECTION	COUNTY	TOTAL SHEETS	SHEET NO.
805	(7Z-2, 8Z-2)SW-1	MARION	100	81
		CONTRACT NO. 76L29		
FED. ROAD DIST. NO.	ILLINOIS	FED. AID PROJECT		

SEE LEGENDS, TOPOGRAPHIC STATEMENT, SURVEYORS NOTE(S) AND BASIS OF COORDINATES & BEARINGS STATEMENT ON SHEET 2

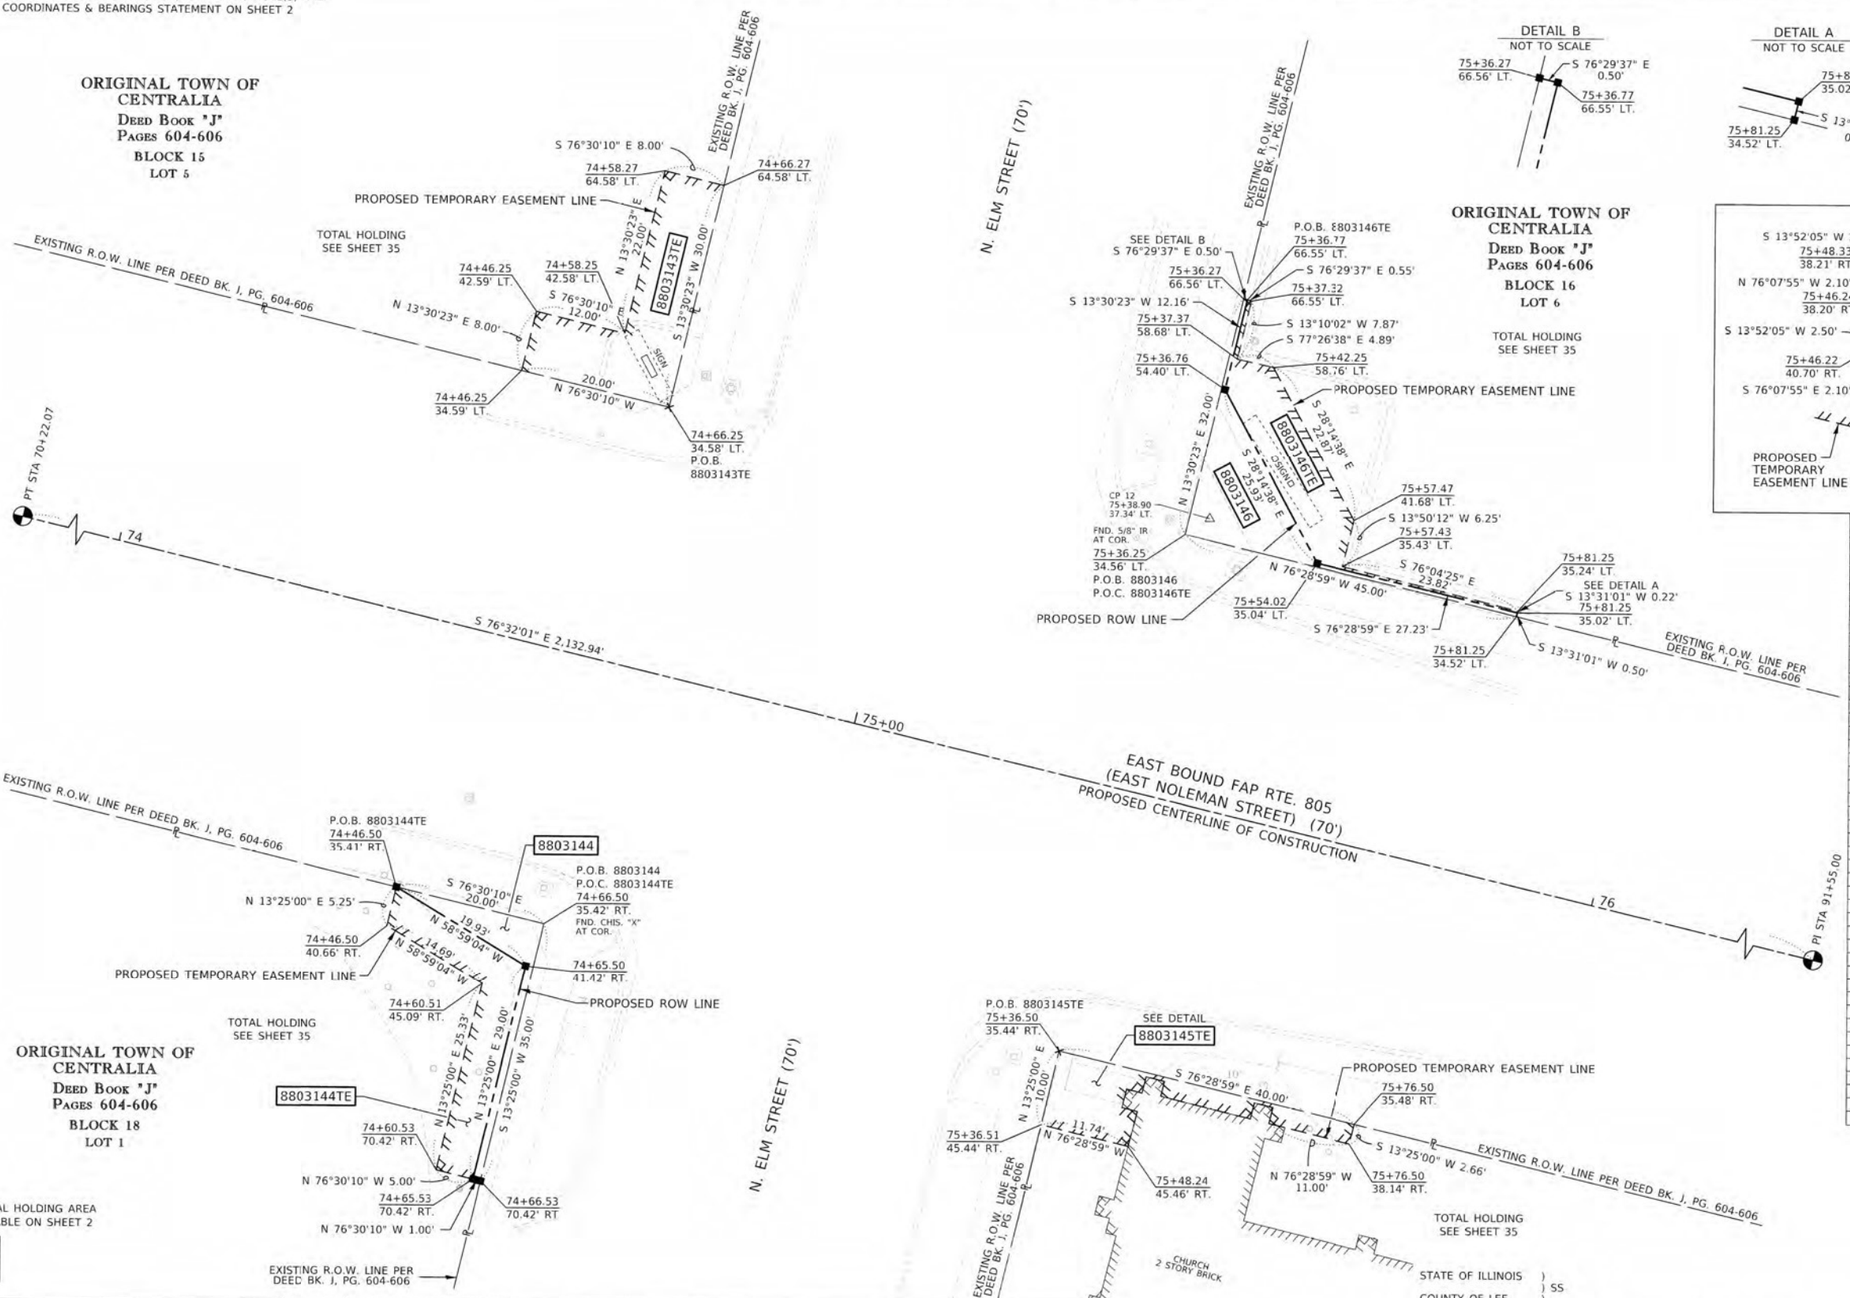

COORDINATE TABLE				
STATION	OFFSET	NORTH	EAST	DESCRIPTION
74+46.25	34.59' LT.	20814.9429	8644.6418	PR TE CORNER
74+46.25	42.59' LT.	20822.7216	8646.5102	PR TE CORNER
74+46.50	35.41' RT.	20746.8091	8628.5834	PR ROW CORNER
74+46.50	40.66' RT.	20741.7068	8627.3663	PR TE CORNER
74+58.25	42.58' LT.	20819.9208	8658.1788	PR TE CORNER
74+58.27	64.58' LT.	20841.3124	8663.3170	PR TE CORNER
74+60.51	45.09' RT.	20734.1388	8639.9538	PR TE CORNER
74+60.53	70.42' RT.	20709.4967	8634.0757	PR TE CORNER
74+65.50	41.42' RT.	20736.5383	8645.6665	PR ROW CORNER
74+65.53	70.42' RT.	20708.3297	8638.9376	PR TE CORNER
74+66.25	34.58' LT.	20810.2749	8664.0894	EX ROW CORNER
74+66.27	64.58' LT.	20839.4452	8671.0960	PR TE CORNER
74+66.50	35.42' RT.	20742.1411	8648.0310	EX ROW CORNER
74+66.53	70.42' RT.	20708.0963	8639.9100	PR ROW CORNER
75+36.25	34.56' LT.	20793.9515	8732.1596	EX ROW CORNER
75+36.27	66.56' LT.	20825.0665	8739.6333	PR ROW CORNER
75+36.50	35.44' RT.	20725.8176	8716.1012	EX ROW CORNER
75+36.51	45.44' RT.	20716.0905	8713.7809	PR TE CORNER
75+36.76	54.40' LT.	20813.1282	8737.2800	PR ROW CORNER
75+36.77	66.55' LT.	20824.9497	8740.1195	PR ROW CORNER
75+37.32	66.55' LT.	20824.8205	8740.6575	PR TE CORNER
75+37.37	58.68' LT.	20817.1540	8738.8640	PR TE CORNER
75+38.90	37.34' LT.	20796.0399	8735.3841	CP-12 IR W/ALUM CAP
75+42.25	58.76' LT.	20816.0916	8743.6341	PR TE CORNER
75+46.22	40.70' RT.	20718.4455	8724.3317	PR TE CORNER
75+46.24	38.20' RT.	20720.8726	8724.9309	PR TE CORNER
75+48.24	45.46' RT.	20713.3472	8725.1928	PR TE CORNER
75+48.32	40.71' RT.	20717.9431	8726.3665	PR TE CORNER
75+48.33	38.21' RT.	20720.3702	8726.9657	PR TE CORNER
75+48.35	36.01' RT.	20722.5134	8727.4948	PR TE CORNER
75+50.83	38.02' RT.	20719.9725	8729.4426	PR TE CORNER
75+50.85	36.02' RT.	20721.9142	8729.9219	PR TE CORNER
75+54.02	35.04' LT.	20790.2850	8749.5509	PR ROW CORNER
75+57.43	35.43' LT.	20789.8700	8752.9640	PR TE CORNER
75+57.47	41.68' LT.	20795.9402	8754.4591	PR TE CORNER
75+63.00	38.11' RT.	20717.0563	8741.2548	PR TE CORNER
75+63.02	35.93' RT.	20719.1661	8741.7757	PR TE CORNER
75+65.50	38.13' RT.	20716.4503	8743.6802	PR TE CORNER
75+65.52	35.95' RT.	20718.5669	8744.2028	PR TE CORNER
75+76.50	35.48' RT.	20716.4683	8754.9933	PR TE CORNER
75+76.50	38.14' RT.	20713.8792	8754.3757	PR TE CORNER
75+81.25	34.52' LT.	20783.4335	8775.9131	PR ROW CORNER
75+81.25	35.24' LT.	20784.1375	8776.0824	PR TE CORNER
75+81.25	35.02' LT.	20783.9197	8776.0030	PR ROW CORNER

* SEE TOTAL HOLDING AREA SOURCE TABLE ON SHEET 2

PARCEL NO.	OWNER	TOTAL HOLDING	FEE SIMPLE ACQUISITION			EASEMENTS			PERMANENT TAX NUMBER AFFECTED	PROPERTY ACQUIRED BY
					REMAINDER	PE = PERMANENT TE = TEMPORARY		EASEMENT PURPOSE		
		ACRES	ACRES	SQ FT	ACRES	ACRES	SQ FT			
8803143	R & K LAND COMPANY TITLE REPORT NO. I8-2017MO-664.0	0.4149 [1]				0.0077 TE	336 TE	SIDEWALK CONSTRUCTION & GRADING	14-00-051-111	
8803144	SEE OWNER NOTE	0.1837 [1]	0.0021	92	0.1816	0.0051 TE	222 TE	SIDEWALK CONSTRUCTION & GRADING	14-00-051-250	
8803145	ASSUMPTION OF THE BLESSED VIRGIN MARY ROMAN CATHOLIC CHURCH OF CENTRALIA, MARION, ILLINOIS TITLE REPORT NO. I8-2017MO-663.0	1.4632 [1]				0.0040 TE	176 TE	SIDEWALK CONSTRUCTION & GRADING	14-00-051-240	
8803146	U.S. BANK NATIONAL ASSOCIATION TITLE REPORT NO. I8-2017MO-669.0	0.7999 [1]	0.0047	205	0.7952	0.0047 TE	206 TE	SIDEWALK CONSTRUCTION & GRADING	14-00-051-195	

ORIGINAL TOWN OF CENTRALIA
DEED BOOK "J"
PAGES 604-606
BLOCK 17
LOT 10

OWNER NOTE:
THE CENTRALIA FOUNDATION, IN ACCORDANCE WITH THE RESOLUTION AND DECLARATION OF TRUST CREATING THE CENTRALIA FOUNDATION DATED NOVEMBER 23, 1943
TITLE REPORT NO. I8-2017MO-667.0

STATE OF ILLINOIS)
) SS
COUNTY OF LEE)

I, COVENTINE FIDIS, AN ILLINOIS PROFESSIONAL LAND SURVEYOR, STATE THAT THIS PLAT OF HIGHWAY SHOWN HEREON WAS MADE BY ME OR UNDER MY DIRECT SUPERVISION AND THAT THIS PROFESSIONAL SERVICE CONFORMS TO THE CURRENT ILLINOIS MINIMUM STANDARDS FOR A BOUNDARY SURVEY FOR THE PROPOSED PARCEL(S) TO BE ACQUIRED BY THE STATE OF ILLINOIS, DEPARTMENT OF TRANSPORTATION, SHOWN HEREON.

DATED THIS 10TH DAY OF MAY 2022

COVENTINE FIDIS, PLS NO. 35-2159
LICENSE EXPIRATION DATE: 11/30/2022

STATE OF ILLINOIS · COVENTINE FIDIS · 35-2159 · DIXON, ILL. · PROFESSIONAL LAND SURVEYOR

COMPLETION DATE OF FIELD WORK PERFORMED	
LAND SURVEY: 12/18/2019	ROW STAKING:

AMERICAN
SURVEYING & ENGINEERING, P.C.
841 N. Galena Ave. Dixon, IL 61021
815-288-6231
ILLINOIS PROFESSIONAL DESIGN FIRM NO. 184-003192

ILLINOIS DEPARTMENT OF TRANSPORTATION
PLAT OF HIGHWAYS
FAP ROUTE 805 (IL 161)
SECTION (7Z-2, 8Z-2)SW-1
MARION COUNTY
JOB NO. R-98-003-18
STATION 74+00 TO STATION 76+00

10' 0 10' 20'
SCALE: 1" = 10'

SHEET 20 OF 38

ILLINOIS DEPARTMENT OF TRANSPORTATION
OFFICE OF HIGHWAYS PROJECT IMPLEMENTATION/REGION 5/DISTRICT 8
1102 EASTPORT PLAZA DRIVE
COLLINSVILLE, ILLINOIS 62234-6198

F.A.P. RTE.	SECTION	COUNTY	TOTAL SHEETS	SHEET NO.
805	(7Z-2, 8Z-2)SW-1	MARION	100	82
		CONTRACT NO. 76L29		
FED. ROAD DIST. NO.	ILLINOIS	FED. AID PROJECT		

SEE LEGENDS, TOPOGRAPHIC STATEMENT, SURVEYORS NOTE(S) AND BASIS OF COORDINATES & BEARINGS STATEMENT ON SHEET 2

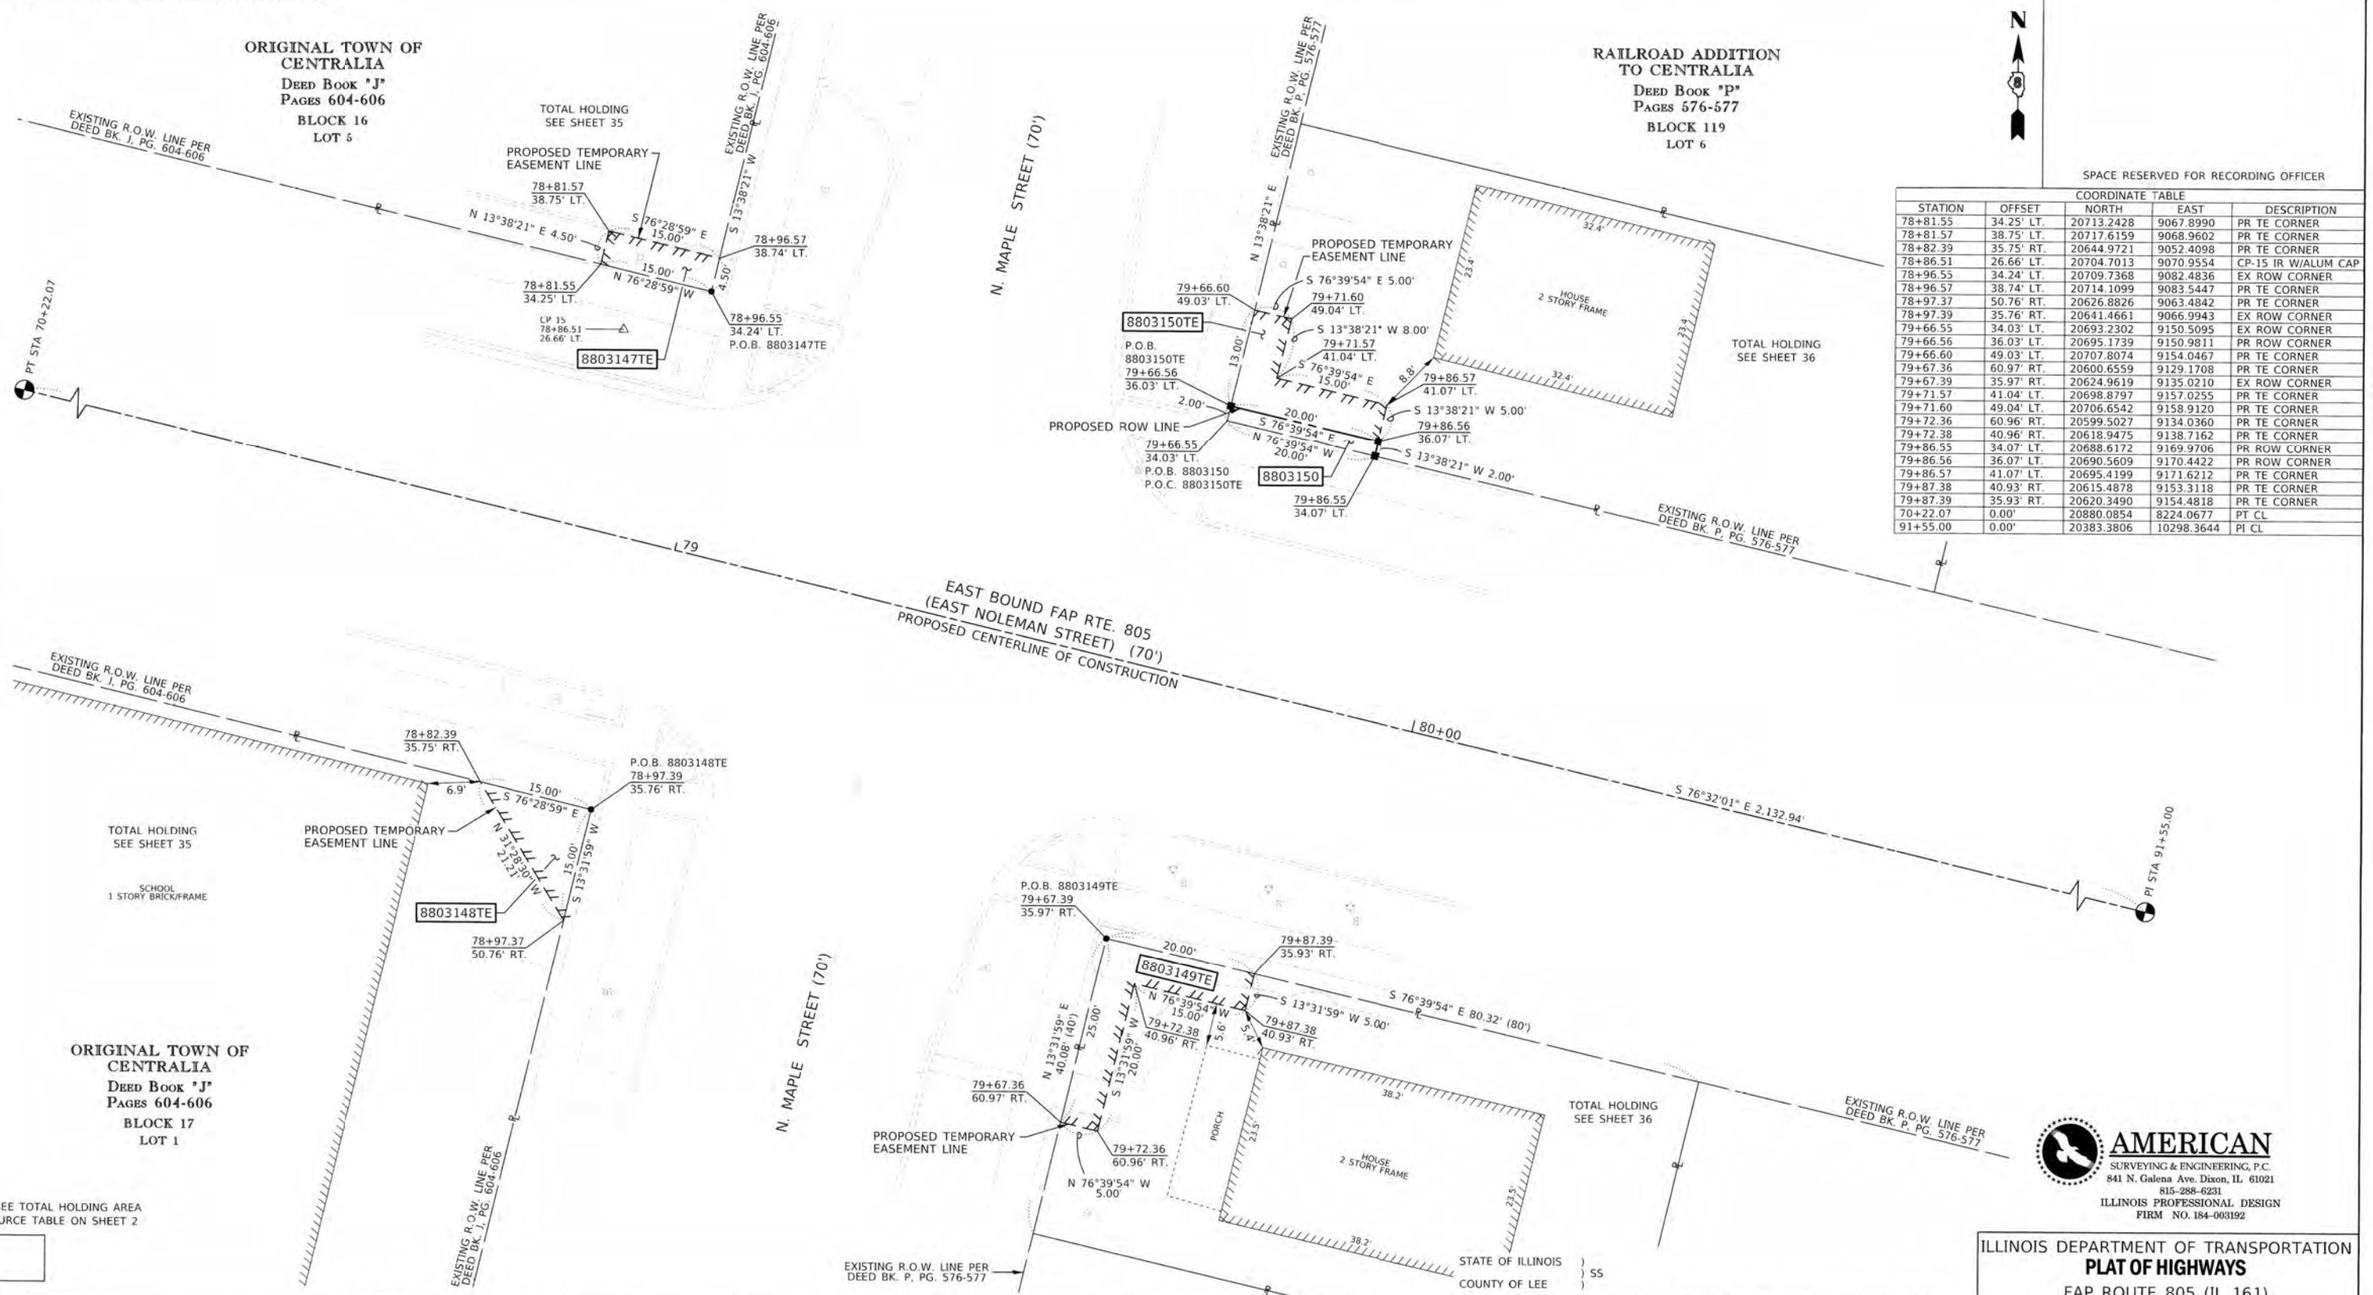

SPACE RESERVED FOR RECORDING OFFICER

COORDINATE TABLE				
STATION	OFFSET	NORTH	EAST	DESCRIPTION
78+81.55	34.25' LT.	20713.2428	9067.8990	PR TE CORNER
78+81.57	38.75' LT.	20717.6159	9068.9602	PR TE CORNER
78+82.39	35.75' RT.	20644.9721	9052.4098	PR TE CORNER
78+86.51	26.66' LT.	20704.7013	9070.9554	CP-15 IR W/ALUM CAP
78+96.55	34.24' LT.	20709.7368	9082.4836	EX ROW CORNER
78+96.57	38.74' LT.	20714.1099	9083.5447	PR TE CORNER
78+97.37	50.76' RT.	20626.8826	9063.4842	PR TE CORNER
78+97.39	35.76' RT.	20641.4661	9066.9943	EX ROW CORNER
79+66.55	34.03' LT.	20693.2302	9150.5095	EX ROW CORNER
79+66.56	36.03' LT.	20695.1739	9150.9811	PR ROW CORNER
79+66.60	49.03' LT.	20707.8074	9154.0467	PR TE CORNER
79+67.36	60.97' RT.	20600.6559	9129.1708	PR TE CORNER
79+67.39	35.97' RT.	20624.9619	9135.0210	EX ROW CORNER
79+71.57	41.04' LT.	20698.8797	9157.0255	PR TE CORNER
79+71.60	49.04' LT.	20706.6542	9158.9120	PR TE CORNER
79+72.36	60.96' RT.	20599.5027	9134.0360	PR TE CORNER
79+72.38	40.96' RT.	20618.9475	9138.7162	PR TE CORNER
79+86.55	34.07' LT.	20688.6172	9169.9706	PR ROW CORNER
79+86.56	36.07' LT.	20690.5609	9170.4422	PR ROW CORNER
79+86.57	41.07' LT.	20695.4199	9171.6212	PR TE CORNER
79+87.38	40.93' RT.	20615.4878	9153.3118	PR TE CORNER
79+87.39	35.93' RT.	20620.3490	9154.4818	PR TE CORNER
70+22.07	0.00'	20880.0854	8224.0677	PT CL
91+55.00	0.00'	20383.3806	10298.3644	PI CL

* SEE TOTAL HOLDING AREA SOURCE TABLE ON SHEET 2

PARCEL NO.	OWNER	TOTAL HOLDING	FEE SIMPLE ACQUISITION			EASEMENTS			PERMANENT TAX NUMBER AFFECTED	PROPERTY ACQUIRED BY
					REMAINDER	PE = PERMANENT TE = TEMPORARY		EASEMENT PURPOSE		
		ACRES	ACRES	SQ FT	ACRES	ACRES	SQ FT			
8803147	ERIC HOOGLAND LIMITED PARTNERSHIP TITLE REPORT NO. I8-2017MO-665.0	0.5908 [1]				0.0016 TE	68 TE	SIDEWALK CONSTRUCTION & GRADING	14-00-051-189	
8803148	ASSUMPTION OF THE BLESSED VIRGIN MARY ROMAN CATHOLIC CHURCH OF CENTRALIA, MARION, ILLINOIS TITLE REPORT NO. I8-2017MO-663.0	1.4752 [1]				0.0026 TE	113 TE	SIDEWALK CONSTRUCTION & GRADING	14-00-051-221	DOC. 2021R02959
8803149	FAITH A. COOKSEY TITLE REPORT NO. I8-2017MO-666.0	0.0739 [1]				0.0046 TE	200 TE	SIDEWALK CONSTRUCTION & GRADING	14-00-057-695	
8803150	JOSEPH I. PHOENIX TITLE REPORT NO. I8-2017MO-668.0	0.0885 [1]	0.0009	40	0.0876	0.0032 TE	140 TE	SIDEWALK CONSTRUCTION & GRADING	14-00-057-775	

AMERICAN
SURVEYING & ENGINEERING, P.C.
841 N. Galena Ave. Dixon, IL 61021
815-288-6231
ILLINOIS PROFESSIONAL DESIGN FIRM NO. 184-003192

STATE OF ILLINOIS)
) SS
COUNTY OF LEE)

I, COVENTINE FIDIS, AN ILLINOIS PROFESSIONAL LAND SURVEYOR, STATE "HAT THIS PLAT OF HIGHWAY SHOWN HEREON WAS MADE BY ME OR UNDER MY DIRECT SUPERVISION AND THAT THIS PROFESSIONAL SERVICE CONFORMS TO THE CURRENT ILLINOIS MINIMUM STANDARDS FOR A BOUNDARY SURVEY FOR THE PROPOSED PARCEL(S) TO BE ACQUIRED BY THE STATE OF ILLINOIS, DEPARTMENT OF TRANSPORTATION, SHOWN HEREON.

DATED THIS 10TH DAY OF MAY 2022

COVENTINE FIDIS, PLS NO. 35-2159
LICENSE EXPIRATION DATE: 11/30/2022

STATE OF ILLINOIS · COVENTINE FIDIS · 35-2159 · DIXON, IL · PROFESSIONAL LAND SURVEYOR

COMPLETION DATE OF FIELD WORK PERFORMED	
LAND SURVEY: 12/18/2019	ROW STAKING:

ILLINOIS DEPARTMENT OF TRANSPORTATION
PLAT OF HIGHWAYS
FAP ROUTE 805 (IL 161)
SECTION (7Z-2, 8Z-2)SW-1
MARION COUNTY
JOB NO. R-98-003-18
STATION 78+50 TO STATION 80+00

10' 0 10' 20'
SCALE: 1" = 10'

SHEET 21 OF 38

ILLINOIS DEPARTMENT OF TRANSPORTATION
OFFICE OF HIGHWAYS PROJECT IMPLEMENTATION/REGION 5/DISTRICT 8
1102 EASTPORT PLAZA DRIVE
COLLINSVILLE, ILLINOIS 62234-6198

F.A.P. RTE.	SECTION	COUNTY	TOTAL SHEETS	SHEET NO.
805	(7Z-2, 8Z-2)SW-1	MARION	100	83
		CONTRACT NO. 76L29		
FED. ROAD DIST. NO.	ILLINOIS	FED. AID PROJECT		

PART OF THE N 1/2 OF SECTION 18, T. 1 N., R. 1 E., OF THE 3RD P.M., MARION COUNTY, ILLINOIS

SEE LEGENDS, TOPOGRAPHIC STATEMENT, SURVEYORS NOTE(S) AND BASIS OF COORDINATES & BEARINGS STATEMENT ON SHEET 2

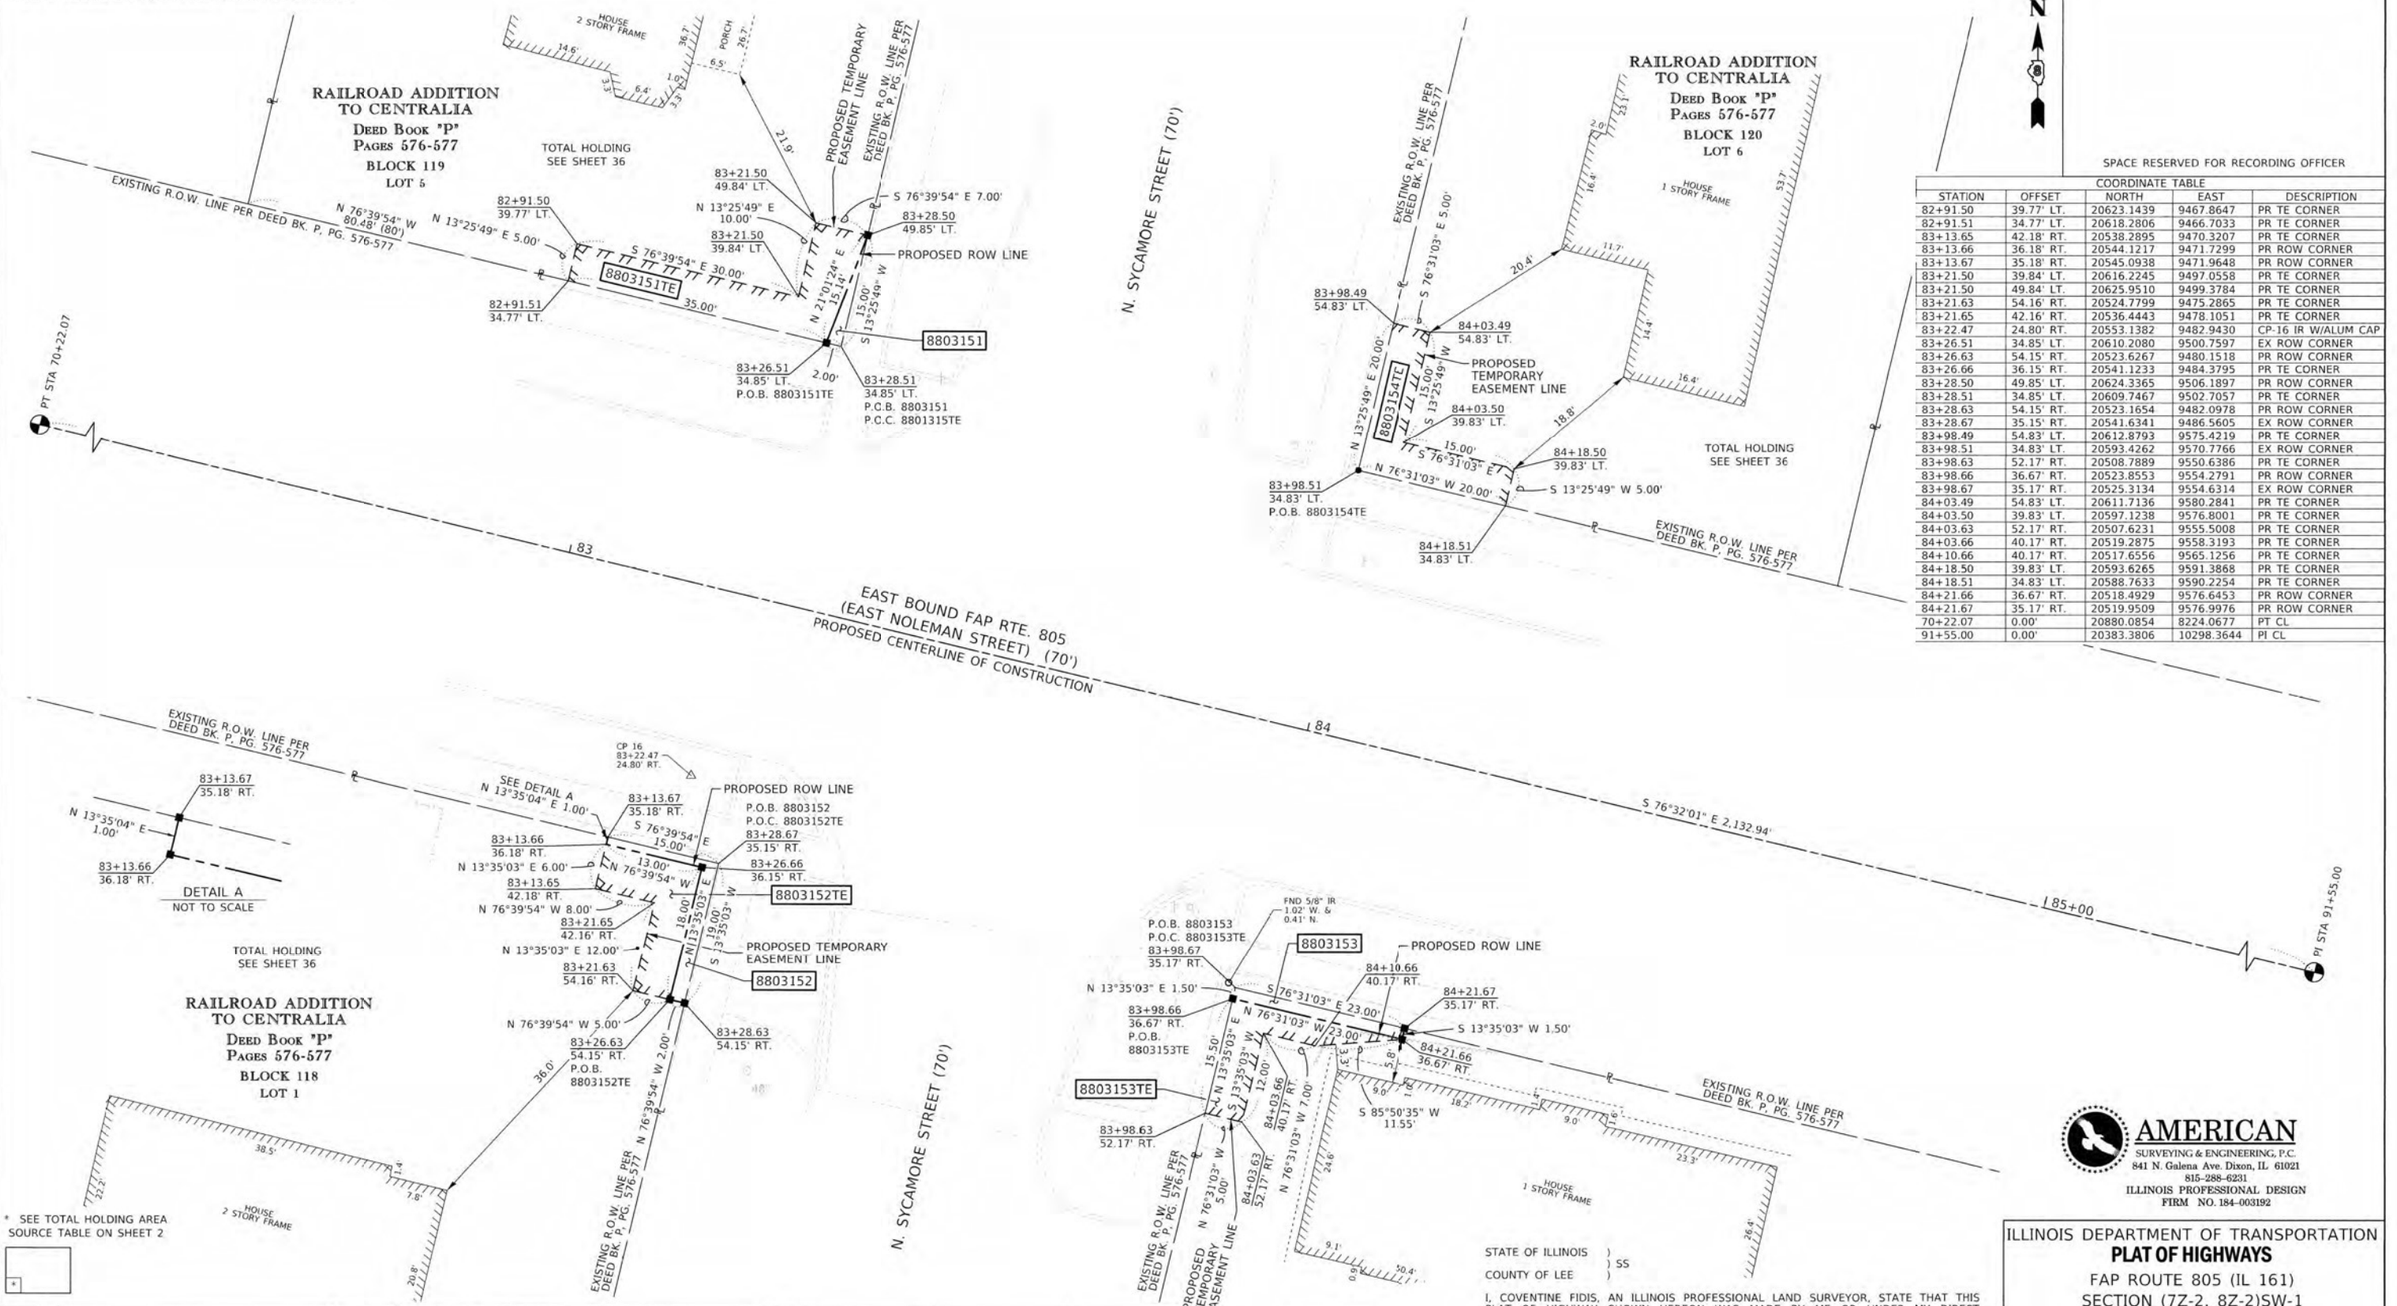

COORDINATE TABLE				
STATION	OFFSET	NORTH	EAST	DESCRIPTION
82+91.50	39.77' LT.	20623.1439	9467.8647	PR TE CORNER
82+91.51	34.77' LT.	20618.2806	9466.7033	PR TE CORNER
83+13.65	42.18' RT.	20538.2895	9470.3207	PR TE CORNER
83+13.66	36.18' RT.	20544.1217	9471.7299	PR ROW CORNER
83+13.67	35.18' RT.	20545.0938	9471.9648	PR ROW CORNER
83+21.50	39.84' LT.	20616.2245	9497.0558	PR TE CORNER
83+21.50	49.84' LT.	20625.9510	9499.3784	PR TE CORNER
83+21.63	54.16' RT.	20524.7799	9475.2865	PR TE CORNER
83+21.65	42.16' RT.	20536.4443	9478.1051	PR TE CORNER
83+22.47	24.80' RT.	20553.1382	9482.9430	CP-16 IR W/ALUM CAP
83+26.51	34.85' LT.	20610.2080	9500.7597	EX ROW CORNER
83+26.63	54.15' RT.	20523.6267	9480.1518	PR ROW CORNER
83+26.66	36.15' RT.	20541.1233	9484.3795	PR TE CORNER
83+28.50	49.85' LT.	20624.3365	9506.1897	PR ROW CORNER
83+28.51	34.85' LT.	20609.7467	9502.7057	PR TE CORNER
83+28.63	54.15' RT.	20523.1654	9482.0978	PR ROW CORNER
83+28.67	35.15' RT.	20541.6341	9486.5605	EX ROW CORNER
83+98.49	54.83' LT.	20612.8793	9575.4219	PR TE CORNER
83+98.51	34.83' LT.	20593.4262	9570.7766	EX ROW CORNER
83+98.63	52.17' RT.	20508.7889	9550.6386	PR TE CORNER
83+98.66	36.67' RT.	20523.8553	9554.2791	PR ROW CORNER
83+98.67	35.17' RT.	20525.3134	9554.6314	EX ROW CORNER
84+03.49	54.83' LT.	20611.7136	9580.2841	PR TE CORNER
84+03.50	39.83' LT.	20597.1238	9576.8001	PR TE CORNER
84+03.63	52.17' RT.	20507.6231	9555.5008	PR TE CORNER
84+03.66	40.17' RT.	20519.2875	9558.3193	PR TE CORNER
84+10.66	40.17' RT.	20517.6556	9565.1256	PR TE CORNER
84+18.50	39.83' LT.	20593.6265	9591.3868	PR TE CORNER
84+18.51	34.83' LT.	20588.7633	9590.2254	PR TE CORNER
84+21.66	36.67' RT.	20518.4929	9576.6453	PR ROW CORNER
84+21.67	35.17' RT.	20519.9509	9576.9976	PR ROW CORNER
70+22.07	0.00'	20880.0854	8224.0677	PT CL
91+55.00	0.00'	20383.3806	10298.3644	PI CL

PARCEL NO.	OWNER	TOTAL HOLDING	FEE SIMPLE ACQUISITION			EASEMENTS			PERMANENT TAX NUMBER AFFECTED	PROPERTY ACQUIRED BY
					REMAINDER	PE = PERMANENT TE = TEMPORARY		EASEMENT PURPOSE		
		ACRES	ACRES	SQ FT	ACRES	ACRES	SQ FT			
8803151	MARTIN KRETZER, A SINGLE PERSON TITLE REPORT NO. I8-2017MO-677.0	0.1485 [1]	0.0003	15	0.1482	0.0055 TE	240 TE	SIDEWALK CONSTRUCTION & GRADING	14-00-057-750	
8803152	HEATHER PIERCE TITLE REPORT NO. I8-2017MO-674.0	0.2958 [1]	0.0012	51	0.2946	0.0032 TE	138 TE	SIDEWALK CONSTRUCTION & GRADING	14-00-057-621	FEE DOC. 2021R01619 TE DOC. 2021R01620
8803153	PATRICIA S. VAUGHN AND RONNIE E. VAUGHN, HUSBAND AND WIFE, AS JOINT TENANTS TITLE REPORT NO. I8-2017MO-672.0	0.2944 [1]	0.0008	35	0.2936	0.0028 TE	121 TE	SIDEWALK CONSTRUCTION & GRADING	14-00-057-605	
8803154	LARRY A. HUNT TITLE REPORT NO. I8-2017MO-676.0	0.1199 [1]				0.0040 TE	175 TE	SIDEWALK CONSTRUCTION & GRADING	14-00-057-880	DOC. 2021R02678

STATE OF ILLINOIS)
) SS
COUNTY OF LEE)

I, COVENTINE FIDIS, AN ILLINOIS PROFESSIONAL LAND SURVEYOR, STATE THAT THIS PLAT OF HIGHWAY SHOWN HEREON WAS MADE BY ME OR UNDER MY DIRECT SUPERVISION AND THAT THIS PROFESSIONAL SERVICE CONFORMS TO THE CURRENT ILLINOIS MINIMUM STANDARDS FOR A BOUNDARY SURVEY FOR THE PROPOSED PARCEL(S) TO BE ACQUIRED BY THE STATE OF ILLINOIS, DEPARTMENT OF TRANSPORTATION, SHOWN HEREON.

DATED THIS 10TH DAY OF MAY 2022

COVENTINE FIDIS, PLS NO. 35-2159
LICENSE EXPIRATION DATE: 11/30/2022

STATE OF ILLINOIS · COVENTINE FIDIS · 35-2159 · DIXON, ILL. · PROFESSIONAL LAND SURVEYOR

COMPLETION DATE OF FIELD WORK PERFORMED	
LAND SURVEY: 12/18/2019	ROW STAKING:

AMERICAN
SURVEYING & ENGINEERING, P.C.
841 N. Galena Ave. Dixon, IL 61021
815-288-6231
ILLINOIS PROFESSIONAL DESIGN FIRM NO. 184-003192

ILLINOIS DEPARTMENT OF TRANSPORTATION
PLAT OF HIGHWAYS
FAP ROUTE 805 (IL 161)
SECTION (7Z-2, 8Z-2)SW-1
MARION COUNTY
JOB NO. R-98-003-18
STATION 82+50 TO STATION 85+00

10' 0 10' 20'
SCALE: 1" = 10'

SHEET 22 OF 38

ILLINOIS DEPARTMENT OF TRANSPORTATION
OFFICE OF HIGHWAYS PROJECT IMPLEMENTATION/REGION 5/DISTRICT 8
1102 EASTPORT PLAZA DRIVE
COLLINSVILLE, ILLINOIS 62234-6198

F.A.P. RTE.	SECTION	COUNTY	TOTAL SHEETS	SHEET NO.
805	(7Z-2, 8Z-2)SW-1	MARION	100	84
		CONTRACT NO. 76L29		
FED. ROAD DIST. NO.	ILLINOIS	FED. AID PROJECT		

SEE LEGENDS, TOPOGRAPHIC STATEMENT, SURVEYORS NOTE(S) AND BASIS OF COORDINATES & BEARINGS STATEMENT ON SHEET 2

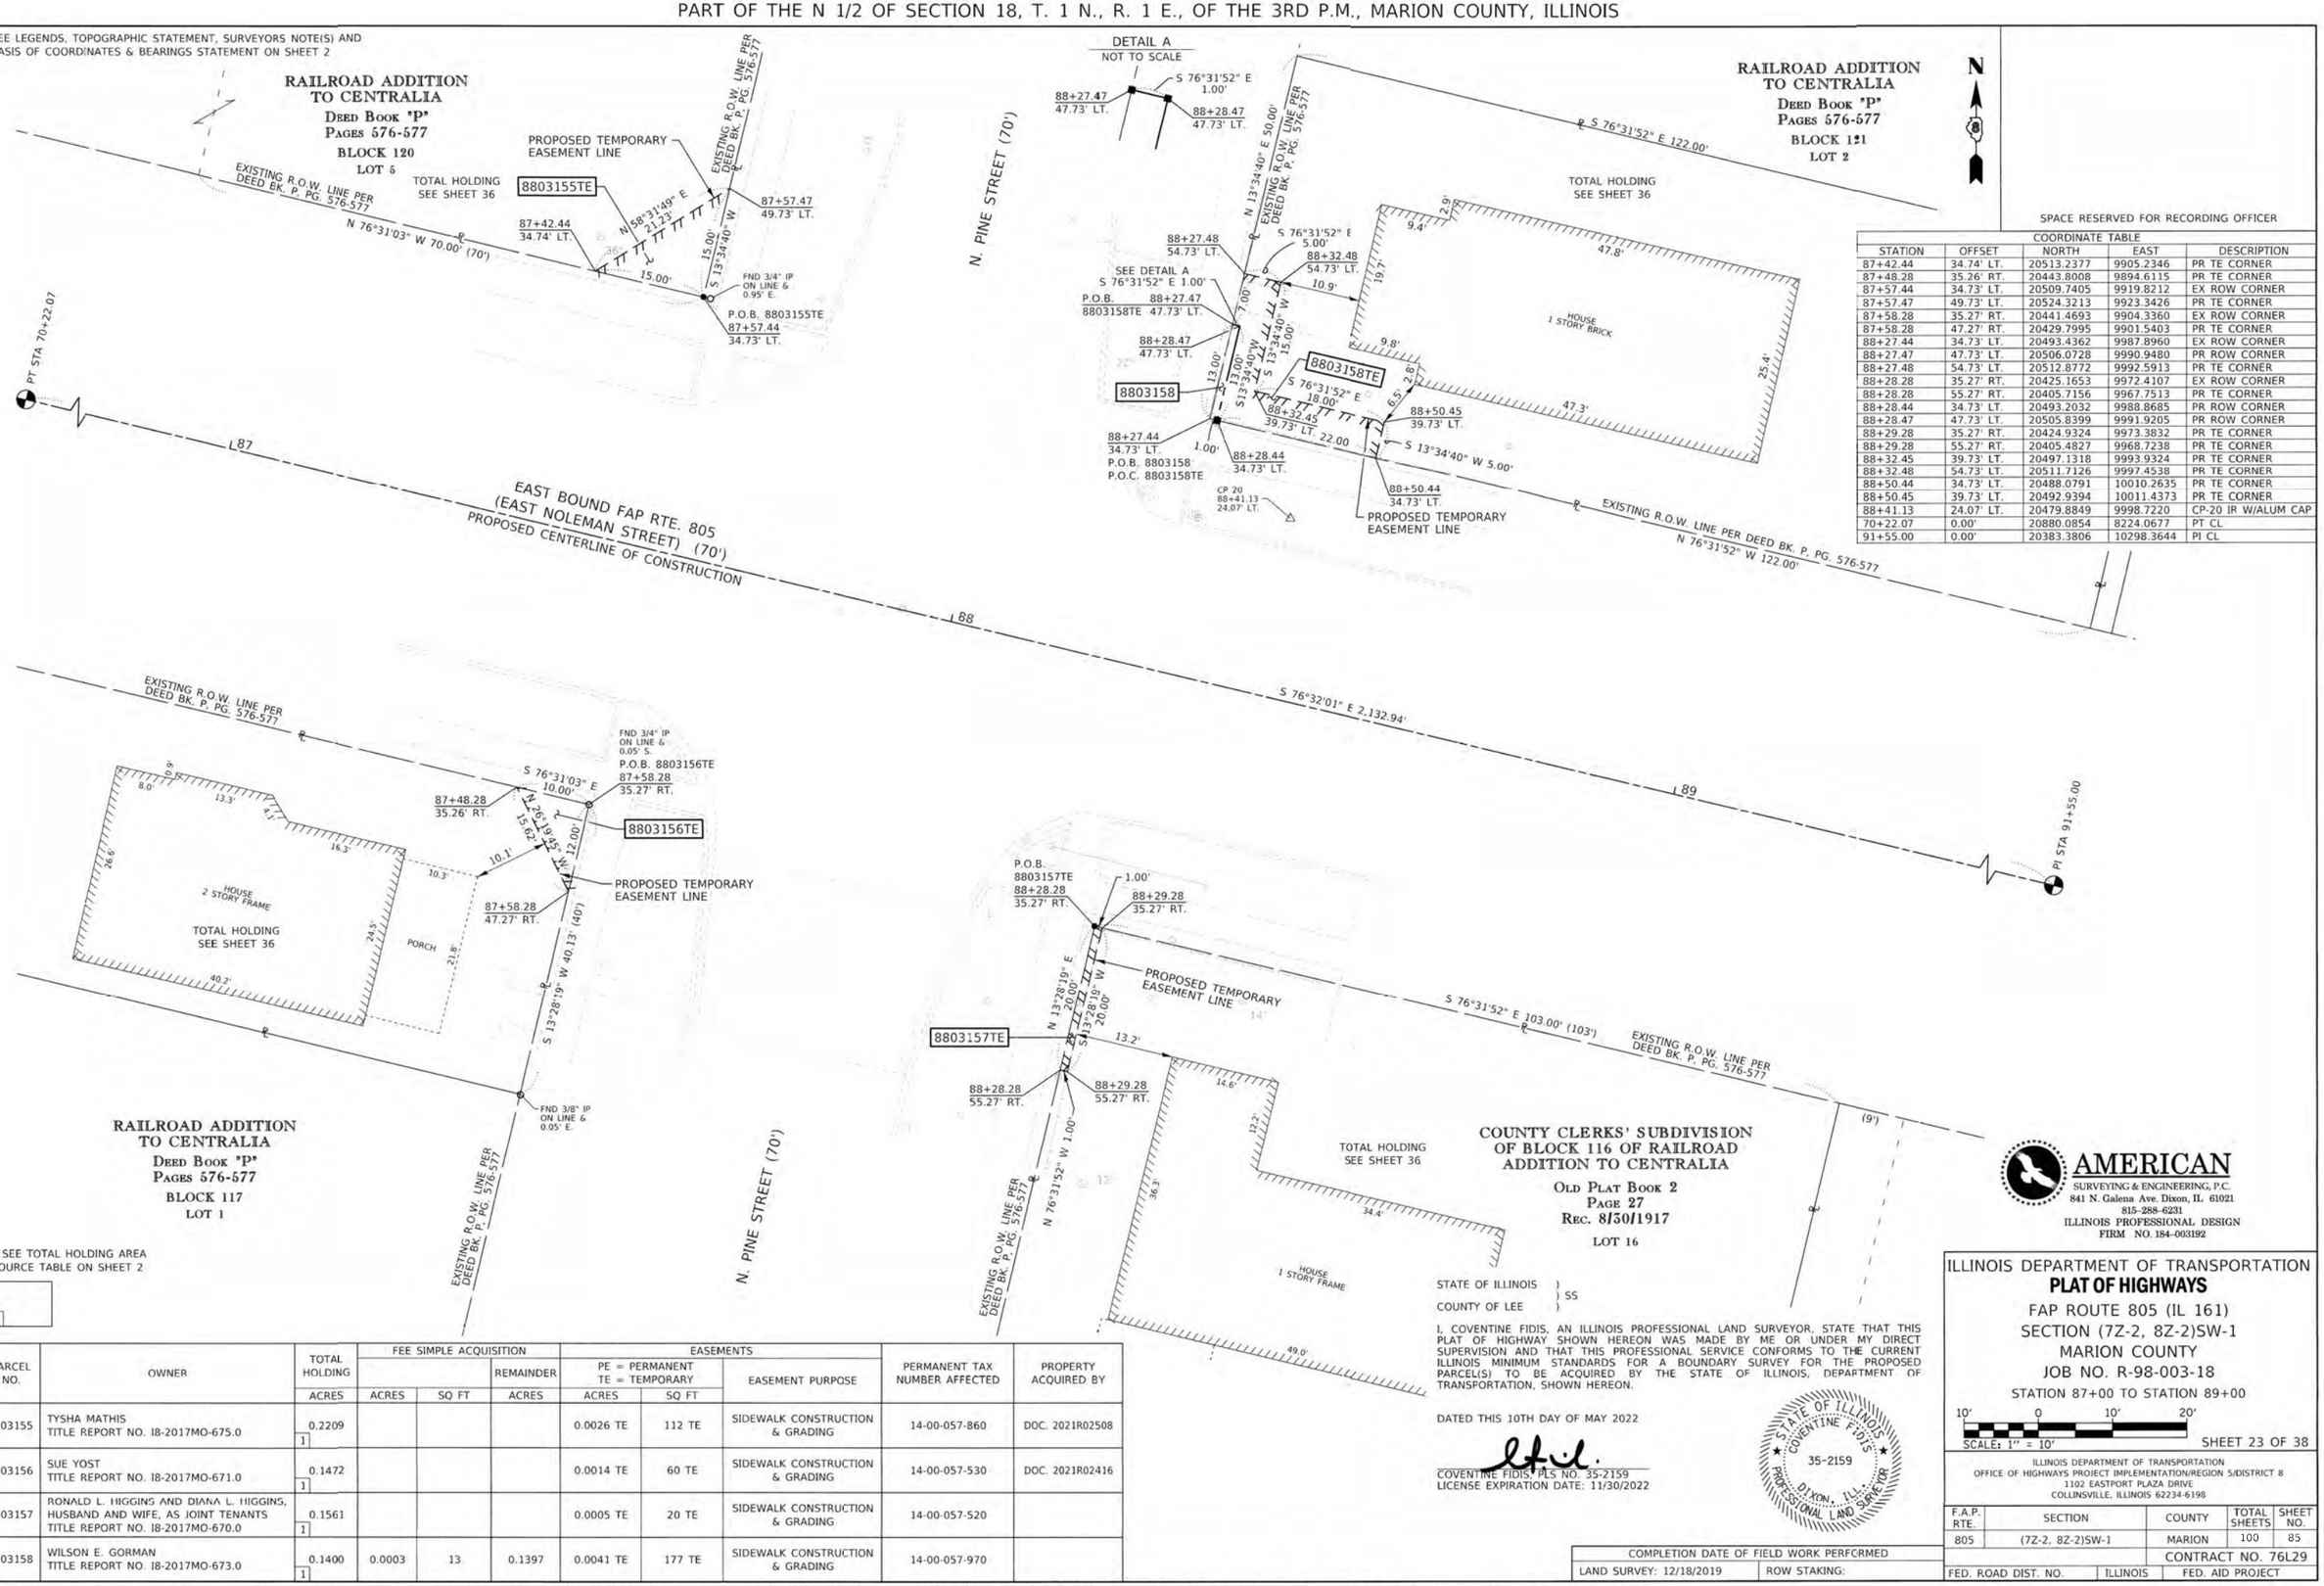

SPACE RESERVED FOR RECORDING OFFICER

COORDINATE TABLE				
STATION	OFFSET	NORTH	EAST	DESCRIPTION
87+42.44	34.74' LT.	20513.2377	9905.2346	PR TE CORNER
87+48.28	35.26' RT.	20443.8008	9894.6115	PR TE CORNER
87+57.44	34.73' LT.	20509.7405	9919.8212	EX ROW CORNER
87+57.47	49.73' LT.	20524.3213	9923.3426	PR TE CORNER
87+58.28	35.27' RT.	20441.4693	9904.3360	EX ROW CORNER
87+58.28	47.27' RT.	20429.7995	9901.5403	PR TE CORNER
88+27.44	34.73' LT.	20493.4362	9987.8960	EX ROW CORNER
88+27.47	47.73' LT.	20506.0728	9990.9480	PR ROW CORNER
88+27.48	54.73' LT.	20512.8772	9992.5913	PR TE CORNER
88+28.28	35.27' RT.	20425.1653	9972.4107	EX ROW CORNER
88+28.28	55.27' RT.	20405.7156	9967.7513	PR TE CORNER
88+28.44	34.73' LT.	20493.2032	9988.8685	PR ROW CORNER
88+28.47	47.73' LT.	20505.8399	9991.9205	PR ROW CORNER
88+29.28	35.27' RT.	20424.9324	9973.3832	PR TE CORNER
88+29.28	55.27' RT.	20405.4827	9968.7238	PR TE CORNER
88+32.45	39.73' LT.	20497.1318	9993.9324	PR TE CORNER
88+32.48	54.73' LT.	20511.7126	9997.4538	PR TE CORNER
88+50.44	34.73' LT.	20488.0791	10010.2635	PR TE CORNER
88+50.45	39.73' LT.	20492.9394	10011.4373	PR TE CORNER
88+41.13	24.07' LT.	20479.8849	9998.7220	CP-20 IR W/ALUM CAP
70+22.07	0.00'	20880.0854	8224.0677	PT CL
91+55.00	0.00'	20383.3806	10298.3644	PI CL

* SEE TOTAL HOLDING AREA SOURCE TABLE ON SHEET 2

PARCEL NO.	OWNER	TOTAL HOLDING	FEE SIMPLE ACQUISITION			EASEMENTS			PERMANENT TAX NUMBER AFFECTED	PROPERTY ACQUIRED BY
					REMAINDER	PE = PERMANENT TE = TEMPORARY		EASEMENT PURPOSE		
		ACRES	ACRES	SQ FT	ACRES	ACRES	SQ FT			
8803155	TYSHA MATHIS TITLE REPORT NO. I8-2017MO-675.0	0.2209 [1]				0.0026 TE	112 TE	SIDEWALK CONSTRUCTION & GRADING	14-00-057-860	DOC. 2021R02508
8803156	SUE YOST TITLE REPORT NO. I8-2017MO-671.0	0.1472 [1]				0.0014 TE	60 TE	SIDEWALK CONSTRUCTION & GRADING	14-00-057-530	DOC. 2021R02416
8803157	RONALD L. HIGGINS AND DIANA L. HIGGINS, HUSBAND AND WIFE, AS JOINT TENANTS TITLE REPORT NO. I8-2017MO-670.0	0.1561 [1]				0.0005 TE	20 TE	SIDEWALK CONSTRUCTION & GRADING	14-00-057-520	
8803158	WILSON E. GORMAN TITLE REPORT NO. I8-2017MO-673.0	0.1400 [1]	0.0003	13	0.1397	0.0041 TE	177 TE	SIDEWALK CONSTRUCTION & GRADING	14-00-057-970	

AMERICAN
SURVEYING & ENGINEERING, P.C.
841 N. Galena Ave. Dixon, IL 61021
815-288-6231
ILLINOIS PROFESSIONAL DESIGN FIRM NO. 184-003192

STATE OF ILLINOIS)
) SS
COUNTY OF LEE)

I, COVENTINE FIDIS, AN ILLINOIS PROFESSIONAL LAND SURVEYOR, STATE THAT THIS PLAT OF HIGHWAY SHOWN HEREON WAS MADE BY ME OR UNDER MY DIRECT SUPERVISION AND THAT THIS PROFESSIONAL SERVICE CONFORMS TO THE CURRENT ILLINOIS MINIMUM STANDARDS FOR A BOUNDARY SURVEY FOR THE PROPOSED PARCEL(S) TO BE ACQUIRED BY THE STATE OF ILLINOIS, DEPARTMENT OF TRANSPORTATION, SHOWN HEREON.

DATED THIS 10TH DAY OF MAY 2022

COVENTINE FIDIS, PLS NO. 35-2159
LICENSE EXPIRATION DATE: 11/30/2022

STATE OF ILLINOIS · COVENTINE FIDIS · 35-2159 · PROFESSIONAL LAND SURVEYOR · DIXON, ILLINOIS

COMPLETION DATE OF FIELD WORK PERFORMED	
LAND SURVEY: 12/18/2019	ROW STAKING:

ILLINOIS DEPARTMENT OF TRANSPORTATION
PLAT OF HIGHWAYS
FAP ROUTE 805 (IL 161)
SECTION (7Z-2, 8Z-2)SW-1
MARION COUNTY
JOB NO. R-98-003-18
STATION 87+00 TO STATION 89+00

10' 0 10' 20'
SCALE: 1" = 10'

SHEET 23 OF 38

ILLINOIS DEPARTMENT OF TRANSPORTATION
OFFICE OF HIGHWAYS PROJECT IMPLEMENTATION/REGION 5/DISTRICT 8
1102 EASTPORT PLAZA DRIVE
COLLINSVILLE, ILLINOIS 62234-6198

F.A.P. RTE.	SECTION	COUNTY	TOTAL SHEETS	SHEET NO.
805	(7Z-2, 8Z-2)SW-1	MARION	100	85
			CONTRACT NO. 76L29	
FED. ROAD DIST. NO.	ILLINOIS	FED. AID PROJECT		

SEE LEGENDS, TOPOGRAPHIC STATEMENT, SURVEYORS NOTE(S) AND BASIS OF COORDINATES & BEARINGS STATEMENT ON SHEET 2

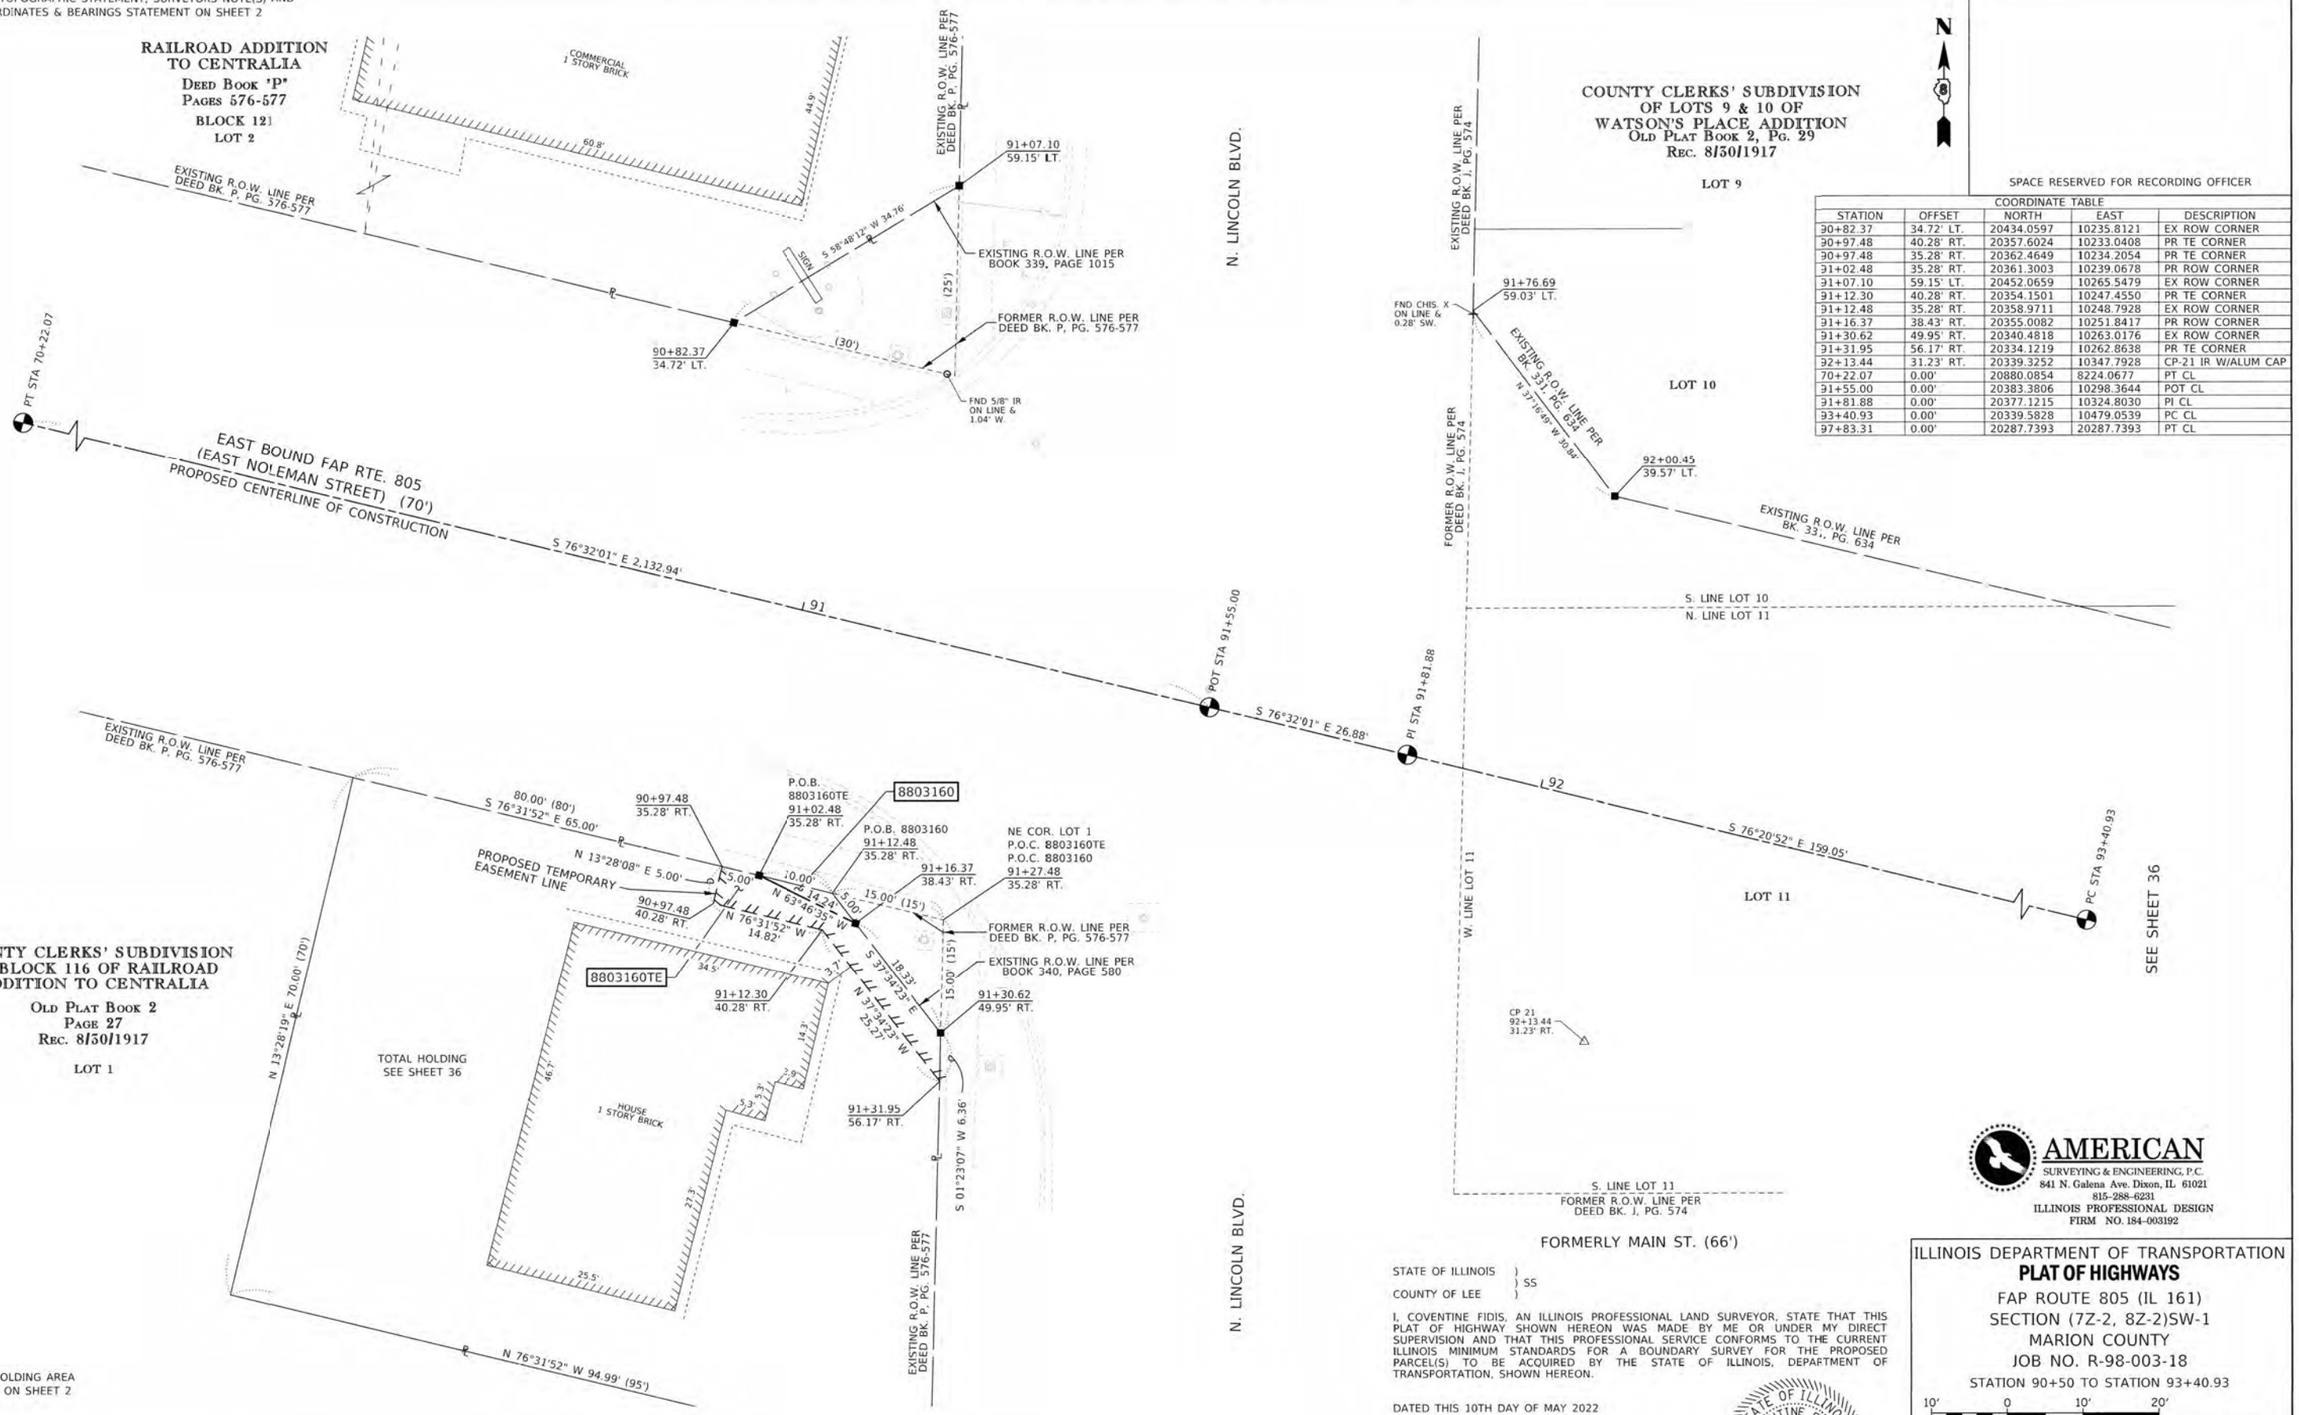

* SEE TOTAL HOLDING AREA SOURCE TABLE ON SHEET 2

PARCEL NO.	OWNER	TOTAL HOLDING	FEE SIMPLE ACQUISITION		REMAINDER	EASEMENTS		EASEMENT PURPOSE	PERMANENT TAX NUMBER AFFECTED	PROPERTY ACQUIRED BY
						PE = PERMANENT TE = TEMPORARY				
		ACRES	ACRES	SQ FT	ACRES	ACRES	SQ FT			
8803160	WILSON EUGENE GORMANN TITLE REPORT NO. I8-2017MO-678.0	0.1381 [1]	0.0004	16	0.1377	0.0036 TE	156 TE	SIDEWALK CONSTRUCTION & GRADING	14-00-057-426	

COORDINATE TABLE				
STATION	OFFSET	NORTH	EAST	DESCRIPTION
90+82.37	34.72' LT.	20434.0597	10235.8121	EX ROW CORNER
90+97.48	40.28' RT.	20357.6024	10233.0408	PR TE CORNER
90+97.48	35.28' RT.	20362.4649	10234.2054	PR TE CORNER
91+02.48	35.28' RT.	20361.3003	10239.0678	PR ROW CORNER
91+07.10	59.15' LT.	20452.0659	10265.5479	EX ROW CORNER
91+12.30	40.28' RT.	20354.1501	10247.4550	PR TE CORNER
91+12.48	35.28' RT.	20358.9711	10248.7928	EX ROW CORNER
91+16.37	38.43' RT.	20355.0082	10251.8417	PR ROW CORNER
91+30.62	49.95' RT.	20340.4818	10263.0176	EX ROW CORNER
91+31.95	56.17' RT.	20334.1219	10262.8638	PR TE CORNER
92+13.44	31.23' RT.	20339.3252	10347.7928	CP-21 IR W/ALUM CAP
70+22.07	0.00'	20880.0854	8224.0677	PT CL
91+55.00	0.00'	20383.3806	10298.3644	POT CL
91+81.88	0.00'	20377.1215	10324.8030	PI CL
93+40.93	0.00'	20339.5828	10479.0539	PC CL
97+83.31	0.00'	20287.7393	20287.7393	PT CL

SPACE RESERVED FOR RECORDING OFFICER

STATE OF ILLINOIS)
) SS
COUNTY OF LEE)

I, COVENTINE FIDIS, AN ILLINOIS PROFESSIONAL LAND SURVEYOR, STATE THAT THIS PLAT OF HIGHWAY SHOWN HEREON WAS MADE BY ME OR UNDER MY DIRECT SUPERVISION AND THAT THIS PROFESSIONAL SERVICE CONFORMS TO THE CURRENT ILLINOIS MINIMUM STANDARDS FOR A BOUNDARY SURVEY FOR THE PROPOSED PARCEL(S) TO BE ACQUIRED BY THE STATE OF ILLINOIS, DEPARTMENT OF TRANSPORTATION, SHOWN HEREON.

DATED THIS 10TH DAY OF MAY 2022

COVENTINE FIDIS, PLS NO. 35-2159
LICENSE EXPIRATION DATE: 11/30/2022

STATE OF ILLINOIS · COVENTINE FIDIS · 35-2159 · PROFESSIONAL LAND SURVEYOR · DIXON, ILL.

COMPLETION DATE OF FIELD WORK PERFORMED	
LAND SURVEY: 12/18/2019	ROW STAKING:

AMERICAN
SURVEYING & ENGINEERING, P.C.
841 N. Galena Ave. Dixon, IL 61021
815-288-6231
ILLINOIS PROFESSIONAL DESIGN FIRM NO. 184-003192

ILLINOIS DEPARTMENT OF TRANSPORTATION
PLAT OF HIGHWAYS
FAP ROUTE 805 (IL 161)
SECTION (7Z-2, 8Z-2)SW-1
MARION COUNTY
JOB NO. R-98-003-18
STATION 90+50 TO STATION 93+40.93

10' 0 10' 20'
SCALE: 1" = 10'

SHEET 24 OF 38

ILLINOIS DEPARTMENT OF TRANSPORTATION
OFFICE OF HIGHWAYS PROJECT IMPLEMENTATION/REGION 5/DISTRICT 8
1102 EASTPORT PLAZA DRIVE
COLLINSVILLE, ILLINOIS 62234-6198

F.A.P. RTE.	SECTION	COUNTY	TOTAL SHEETS	SHEET NO.
805	(7Z-2, 8Z-2)SW-1	MARION	100	86
		CONTRACT NO. 76L29		
FED. ROAD DIST. NO.	ILLINOIS	FED. AID PROJECT		

SEE LEGENDS, TOPOGRAPHIC STATEMENT, SURVEYORS NOTE(S) AND BASIS OF COORDINATES & BEARINGS STATEMENT ON SHEET 2

N

SPACE RESERVED FOR RECORDING OFFICER

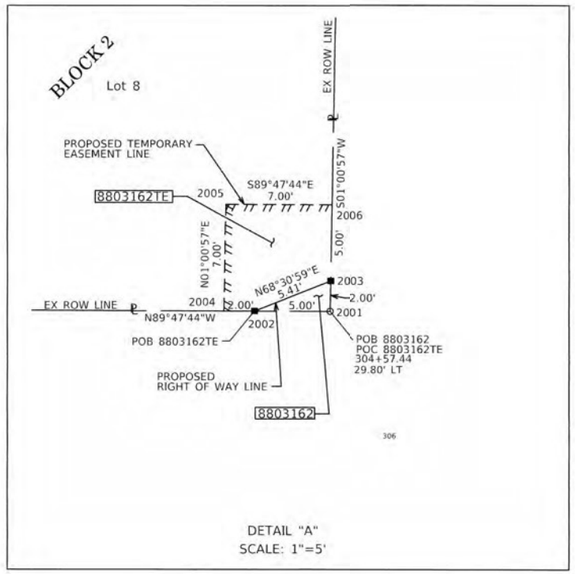

DETAIL "A"
SCALE: 1"=5'

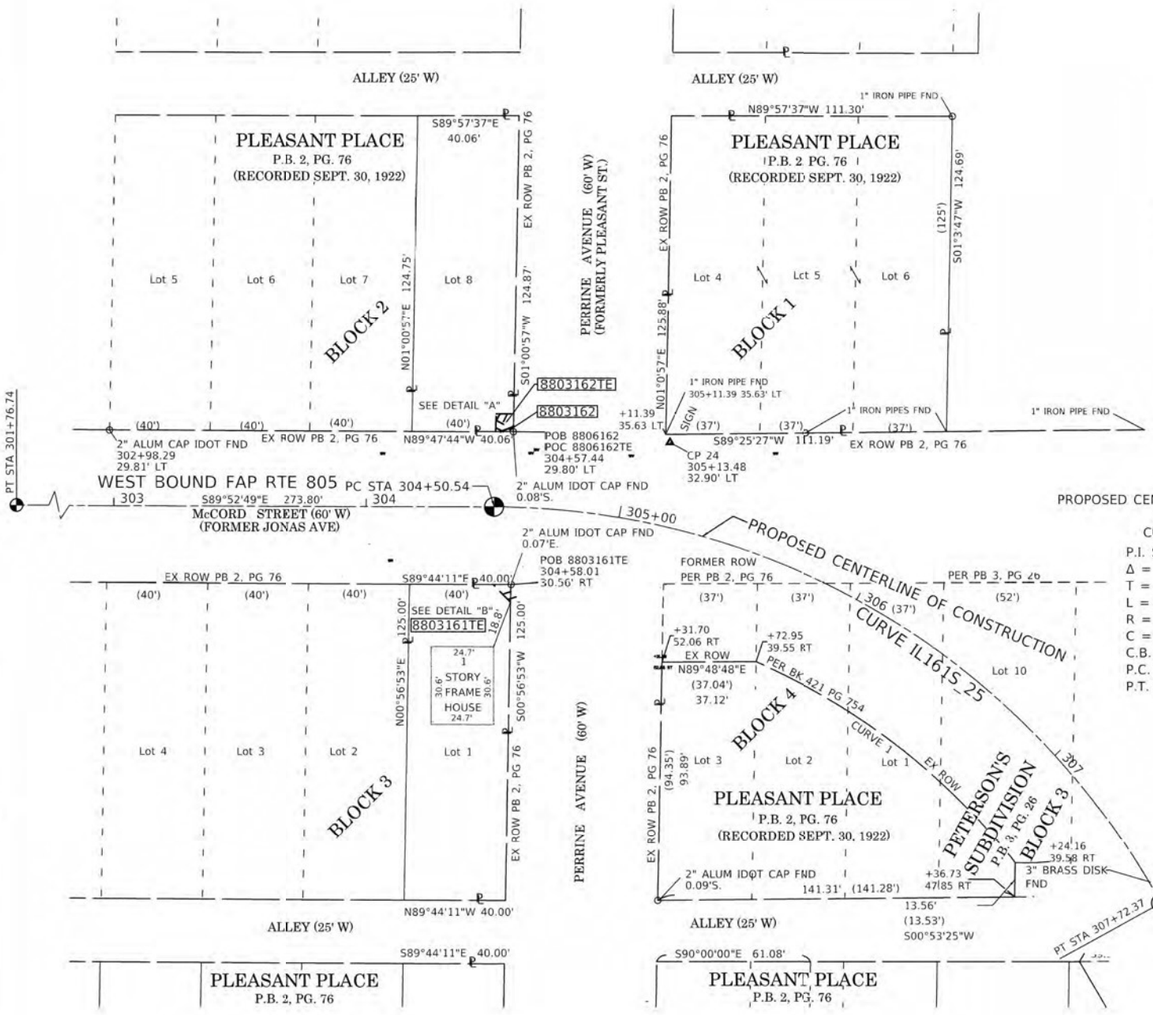

COORDINATE TABLE					
POINT NO	STATION	OFFSET	NORTH	EAST	DESCRIPTION
2001	304+57.44	29.80 LT	20658.2038	11794.9364	EX ROW CORNER
2002	304+52.89	29.73 LT	20658.2216	11789.9364	PR ROW CORNER
2003	304+57.43	31.80 LT	20660.2035	11794.9718	PR ROW CORNER
2004	304+51.07	29.73 LT	20658.2288	11787.9357	PR TE CORNER
2005	304+51.16	36.73 LT	20665.2284	11788.0598	PR TE CORNER
2006	304+57.40	36.80 LT	20665.2034	11795.0605	PR TE CORNER
2007	304+58.01	30.56 RT	20597.8470	11753.9436	EX ROW CORNER
2008	304+58.10	37.56 RT	20590.8474	11793.8278	PR TE CORNER
2009	304+50.26	30.62 RT	20597.8792	11786.9437	PR TE CORNER
24	305+13.48	32.90 LT	20654.0030	11856.6489	CP 24
	304+50.54	0.00'	20628.5030	11787.2900	PC CL
	307+72.37	0.00'	20597.8470	11793.9436	PT CL
	301+76.74	0.00'	20629.0746	11513.4921	PT CL

PROPOSED CENTERLINE OF CONSTRUCTION
CURVE DATA
CURVE IL161S_25
P.I. STA. = 306+28.70
Δ = 61° 08' 49" (RT)
T = 178.15'
L = 321.83'
R = 301.56'
C = 306.77'
C.B. = S 59° 18' 25" E
P.C. STA. = 304+50.54
P.T. STA. = 307+72.37

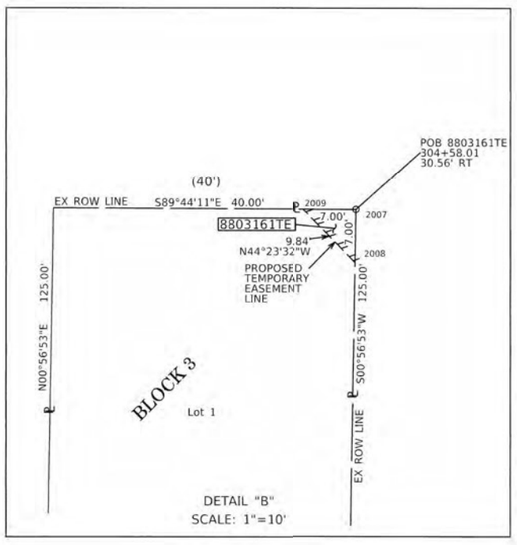

DETAIL "B"
SCALE: 1"=10'

CURVE DATA 1
R = 261.56' (261.56')
L = 131.37' (131.49')
C = 130.00'
C.B. = S 52° 14' 39" E

PARCEL NO.	OWNER	TOTAL HOLDING	FEE SIMPLE ACQUISITION GROSS		REMAINDER	EASEMENTS PE = PERMANENT TE = TEMPORARY		EASEMENT PURPOSE	PERMANENT TAX NUMBER AFFECTED	PROPERTY ACQUIRED BY
		ACRES	ACRES	SQ FT	ACRES	ACRES	SQ FT			
8803162	AZRA & ASSOCIATES, LLC, AN ILLINOIS LIMITED LIABILITY COMPANY TITLE REPORT NO. I8-2017MO-633.0 [1]	0.1148	0.0001	5	0.1147	0.0010 TE	44 TE	SIDEWALK CONSTRUCTION & GRADING	14-00-071-625	
8803161	SCIL PROPERTIES, LLC TITLE REPORT NO. I8-2017MO-631.0 [1]	0.1148				0.0006 TE	25 TE	SIDEWALK CONSTRUCTION & GRADING	14-00-071-630	

STATE OF ILLINOIS)
) SS
COUNTY OF ST CLAIR)

I, JACK D. ELLSWORTH, AN ILLINOIS PROFESSIONAL LAND SURVEYOR, STATE THAT I HAVE SURVEYED THE PLAT OF HIGHWAY SHOWN HEREON AND THAT THIS PROFESSIONAL SERVICE CONFORMS TO THE CURRENT ILLINOIS MINIMUM STANDARDS FOR A BOUNDARY SURVEY FOR THE PROPOSED PARCEL(S) TO BE ACQUIRED BY THE STATE OF ILLINOIS, DEPARTMENT OF TRANSPORTATION, SHOWN HEREON.

DATED 5/27/2022

JACK D. ELLSWORTH, PLS NO. 2688
LICENSE EXPIRATION DATE: 11/30/2022

PROFESSIONAL LAND SURVEYOR JACK D. ELLSWORTH 035-2688 O'FALLON ILLINOIS STATE OF ILLINOIS

COMPLETION DATE OF FIELD WORK PERFORMED	
LAND SURVEY: 10/29/2019	ROW STAKING: 02/15/2022

PLANS PREPARED BY

HORNER SHIFRIN
WWW. HORNERSHIFRIN .COM

604 Pierce Boulevard, Suite 300 • O'Fallon, Illinois 62269
Phone: (618) 622-3040
Illinois Professional Design Firm No. 184-000435
License Expires 4/30/2023

ILLINOIS DEPARTMENT OF TRANSPORTATION
PLAT OF HIGHWAYS
FAP ROUTE 805 (IL 161)
SECTION (7Z-2, 8Z-2)SW-1
MARION COUNTY
JOB NO. R-98-003-18
STATION 303+00 TO STATION 307+00

30' 0 30' 60'
SCALE: 1" = 30'

SHEET 25 OF 38

ILLINOIS DEPARTMENT OF TRANSPORTATION
OFFICE OF HIGHWAYS PROJECT IMPLEMENTATION/REGION 5/DISTRICT 8
1102 EASTPORT PLAZA DRIVE
COLLINSVILLE, ILLINOIS 62234-6198

F.A.P. RTE.	SECTION	COUNTY	TOTAL SHEETS	SHEET NO.
805	(7Z-2, 8Z-2)SW-1	MARION	100	87
		CONTRACT NO. 76L29		
FED. ROAD DIST. NO.	ILLINOIS	FED. AID PROJECT		

SEE LEGENDS, TOPOGRAPHIC STATEMENT, SURVEYORS NOTE(S) AND BASIS OF COORDINATES & BEARINGS STATEMENT ON SHEET 2

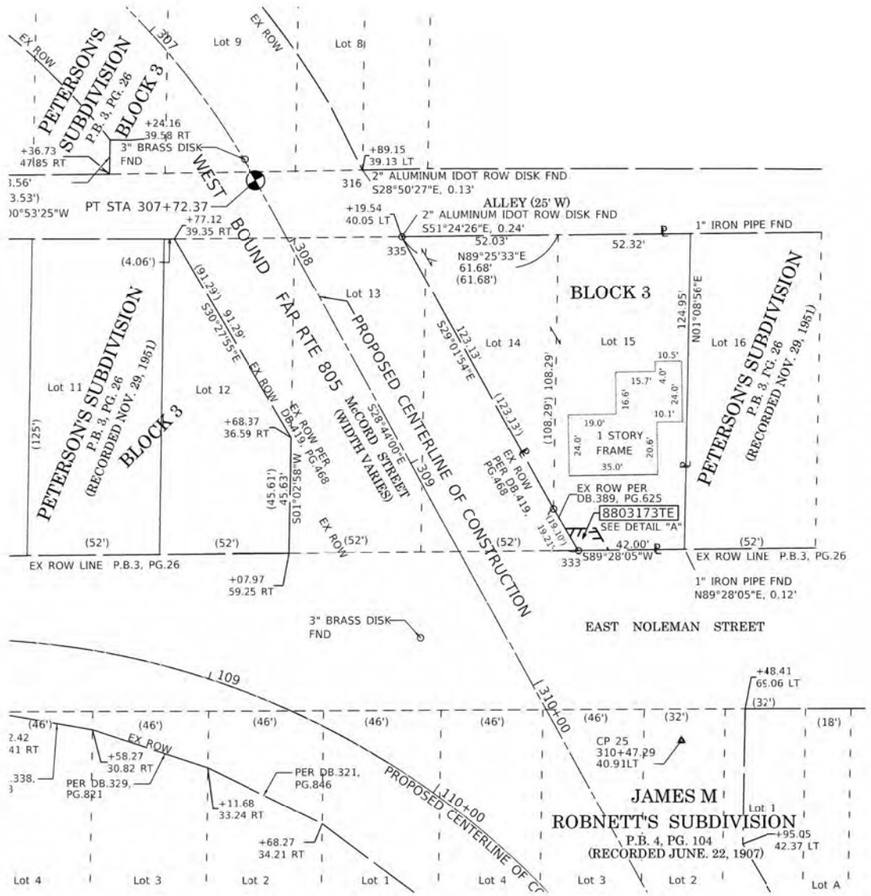

COORDINATE TABLE					
POINT NO	STATION	OFFSET	NORTH	EAST	DESCRIPTION
2010	309+61.88	41.27 LT	20325.5810	12178.3824	EX ROW CORNER
2011	309+51.88	40.97 LT	20334.2003	12173.3122	PR TE CORNER
2012	309+57.55	51.55 LT	20334.3117	12185.3117	PR TE CORNER
2013	309+67.55	51.85 LT	20325.6924	12190.3819	PR TE CORNER
25	310+47.29	40.91 LT	20250.5045	12219.1245	CP 25
333	309+62.05	41.29 LT	20325.4430	12178.3820	ROW DISK FND
334	309+42.90	40.64 LT	20341.9150	12168.7120	ROW DISK FND
	307+72.37	0.00'	20471.9138	12051.0883	PT CL
	313+27.42	0.00'	19985.2044	12317.9224	PC CL

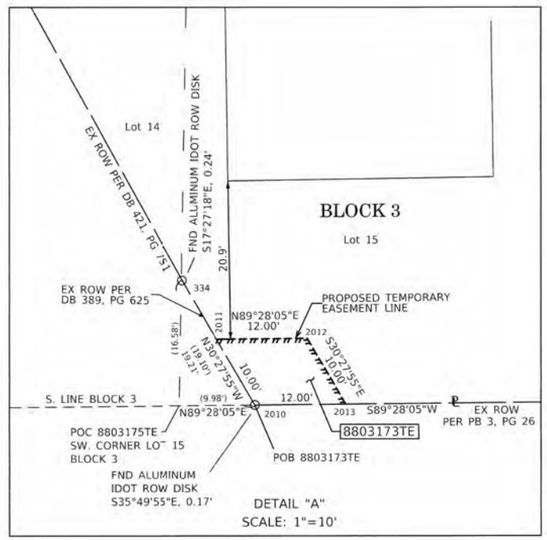

PARCEL NO.	OWNER	TOTAL HOLDING	FEE SIMPLE ACQUISITION GROSS		REMAINDER	EASEMENTS PE = PERMANENT TE = TEMPORARY		EASEMENT PURPOSE	PERMANENT TAX NUMBER AFFECTED	PROPERTY ACQUIRED BY
		ACRES	ACRES	SQ FT	ACRES	ACRES	SQ FT			
8803173	KAREN SNYDER TITLE REPORT NO. 18-2017M0-635.0	0.2236 [1]			0.2236	0.0024 TE	104 TE	TREE REMOVAL, SIDEWALK CONSTRUCTION & GRADING	14-00-072-421	

PLANS PREPARED BY

HORNER SHIFRIN
WWW.HORNERSHIFRIN.COM

804 Pierce Boulevard, Suite 300 • O'Fallon, Illinois 62269
Phone: (618) 622-3040
Illinois Professional Design Firm No. 184-000435
License Expires 4/30/2023

STATE OF ILLINOIS)
) SS
COUNTY OF ST CLAIR)

I, JACK D. ELLSWORTH, AN ILLINOIS PROFESSIONAL LAND SURVEYOR, STATE THAT I HAVE SURVEYED THE PLAT OF HIGHWAY SHOWN HEREON AND THAT THIS PROFESSIONAL SERVICE CONFORMS TO THE CURRENT ILLINOIS MINIMUM STANDARDS FOR A BOUNDARY SURVEY FOR THE PROPOSED PARCEL(S) TO BE ACQUIRED BY THE STATE OF ILLINOIS, DEPARTMENT OF TRANSPORTATION, SHOWN HEREON.

DATED 5/27/2022

JACK D. ELLSWORTH, PLS NO. 2688
LICENSE EXPIRATION DATE: 11/30/2022

PROFESSIONAL LAND SURVEYOR JACK D. ELLSWORTH 035-2688 O'FALLON ILLINOIS STATE OF ILLINOIS

ILLINOIS DEPARTMENT OF TRANSPORTATION
PLAT OF HIGHWAYS
FAP ROUTE 805 (IL 161)
SECTION (7Z-2, 8Z-2)SW-1
MARION COUNTY
JOB NO. R-98-003-18
STATION 307+00 TO STATION 310+00

30' 0 30' 60'
SCALE: 1" = 30'

SHEET 26 OF 38

ILLINOIS DEPARTMENT OF TRANSPORTATION
OFFICE OF HIGHWAYS PROJECT IMPLEMENTATION/REGION 5/DISTRICT 8
1102 EASTPORT PLAZA DRIVE
COLLINSVILLE, ILLINOIS 62234-6198

F.A.P. RTE.	SECTION	COUNTY	TOTAL SHEETS	SHEET NO.
805	(7Z-2, 8Z-2)SW-1	MARION	100	88
		CONTRACT NO. 76L29		
FED. ROAD DIST. NO.	ILLINOIS	FED. AID PROJECT		

COMPLETION DATE OF FIELD WORK PERFORMED	
LAND SURVEY: 10/29/2019	ROW STAKING: 02/15/2022

PART OF THE NW 1/4 OF SECTION 17, T. 1 N., R. 1 E., OF THE 3RD P.M., MARION COUNTY, ILLINOIS

SEE LEGENDS, TOPOGRAPHIC STATEMENT, SURVEYORS NOTE(S) AND BASIS OF COORDINATES & BEARINGS STATEMENT ON SHEET 2

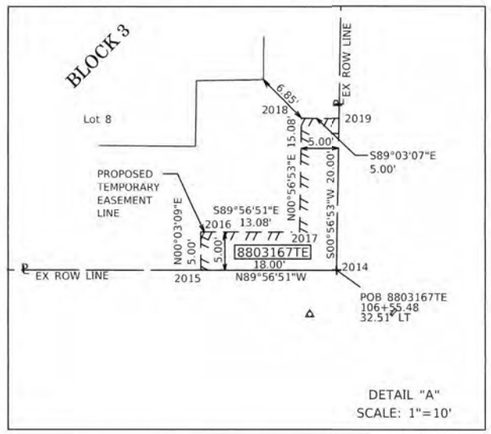

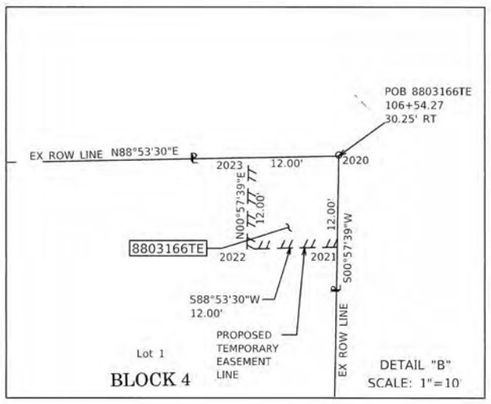

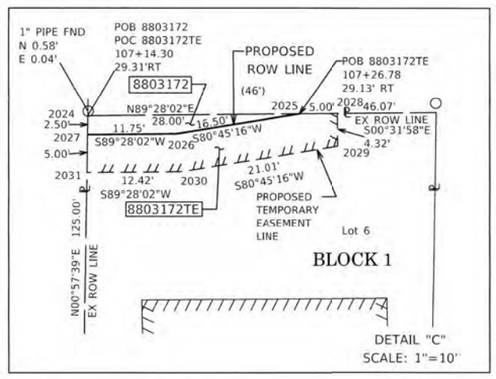

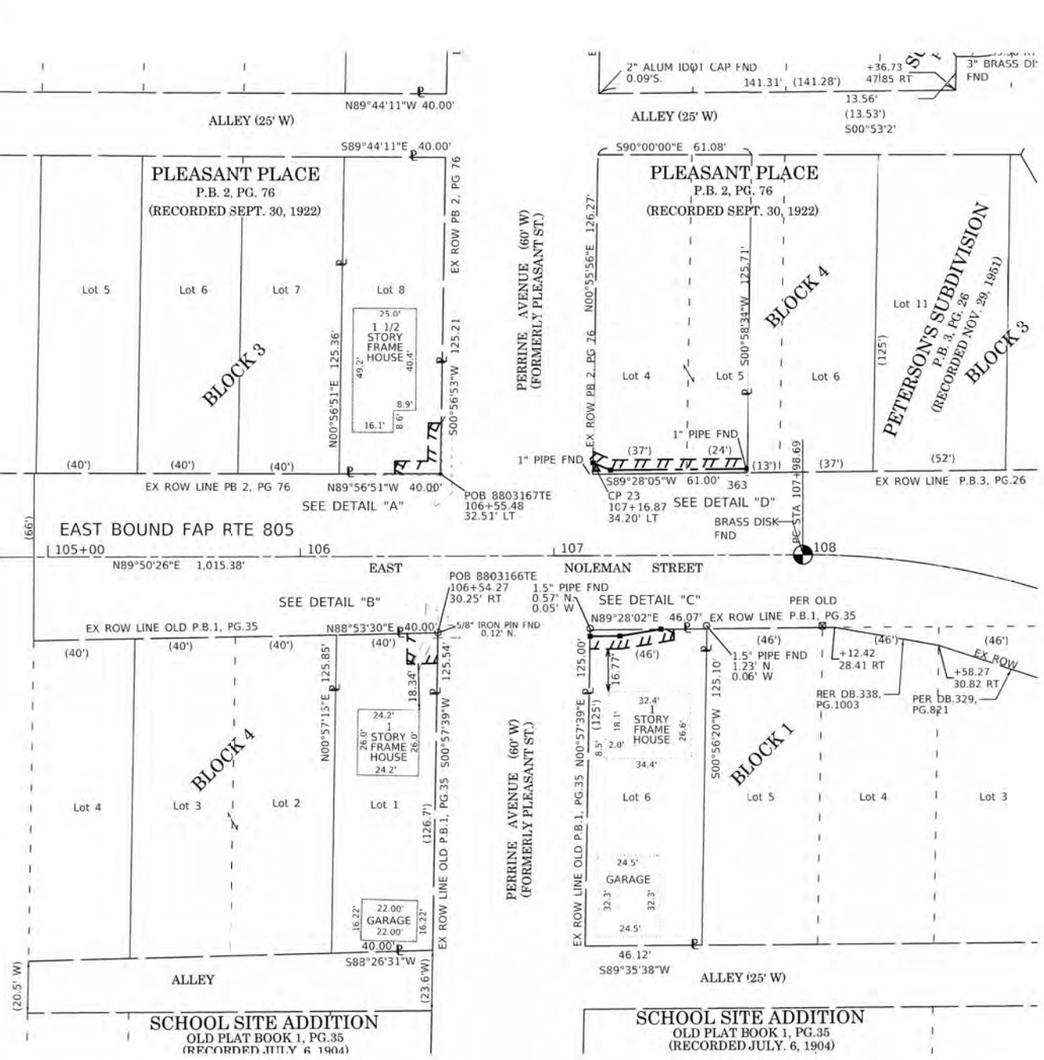

N

SPACE RESERVED FOR RECORDING OFFICER

COORDINATE TABLE					
POINT NO	STATION	OFFSET	NORTH	EAST	DESCRIPTION
2014	106+55.48	32.51 LT	20322.6715	11789.3904	EX ROW CORNER
2015	106+3?.48	32.57 LT	20322.6881	11771.3904	PR TE CORNER
2016	106+3?.57	37.57 LT	20327.6881	11771.3950	PR TE CORNER
2017	106+50.58	37.52 LT	20327.6761	11784.4725	PR TE CORNER
2018	106+50.87	52.60 LT	20342.7515	11784.7220	PR TE CORNER
2019	106+55.87	52.50 LT	20342.6688	11789.7213	PR TE CORNER
2020	106+54.27	30.25 RT	20259.6823	11776.3542	EX ROW CORNER
2021	106+54.04	42.25 RT	20247.9161	11788.1508	PR TE CORNER
2022	106+42.44	42.44 RT	20247.6840	11776.1530	PR TE CORNER
2023	106+42.27	30.45 RT	20259.6823	11776.3542	PR TE CORNER
2024	107+14.30	29.13 RT	20261.0144	11848.3789	EX ROW CORNER
2025	107+42.30	30.41 RT	20261.2748	11876.3776	PR ROW CORNER
2026	107+26.00	31.74 RT	20258.6232	11860.0882	PR ROW CORNER
2027	107+14.25	31.81 RT	20258.5139	11848.3369	PR ROW CORNER
2028	107+4?.30	29.10 RT	20261.3213	11881.3774	PR TE CORNER
2029	107+4?.33	33.42 RT	20257.0048	11881.4176	PR TE CORNER
2030	107+26.58	36.73 RT	20253.6285	11860.6755	PR TE CORNER
2031	107+14.15	36.81 RT	20253.5129	11848.2531	PR TE CORNER
2032	107+15.54	32.19 LT	20322.5270	11849.4460	EX ROW CORNER
2033	107+15.62	36.69 LT	20327.0264	11849.5192	PR ROW CORNER
2034	107+22.52	33.74 LT	20324.0918	11856.4213	PR ROW CORNER
2035	107+76.57	34.09 LT	20324.5936	11910.4689	PR ROW CORNER
2036	107+76.54	32.59 LT	20323.0933	11910.4434	EX ROW CORNER
2037	107+15.71	41.01 LT	20331.3431	11849.5895	EX ROW CORNER
2038	107+23.33	37.75 LT	20328.0994	11857.2185	EX ROW CORNER
2039	107+76.65	38.09 LT	20328.5925	11910.5371	EX ROW CORNER
23	107+16.87	34.20LT	20324.5387	11850.7747	CP 23
	97+83.31	0.00'	20287.7393	10917.3144	PT CL
	107+98.69	0.00'	20290.5633	11932.6857	PC CL

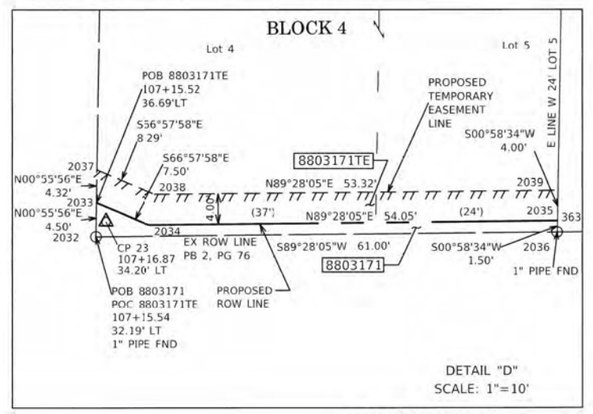

PARCEL NO.	OWNER	TOTAL HOLDING	FEE SIMPLE ACQUISITION		REMAINDER	EASEMENTS			PERMANENT TAX NUMBER AFFECTED	PROPERTY ACQUIRED BY
			GROSS			PE = PERMANENT TE = TEMPORARY		EASEMENT PURPOSE		
		ACRES	ACRES	SQ FT	ACRES	ACRES	SQ FT			
8083171	CENTRALIA MEDICAL SERVICES BUILDING ASSOCIATION TITLE REPORT NO. I8-2019MO-701.0 [1]	0.1765	0.0023	102	0.1742	0.0056 TE	246 TE	SIDEWALK CONSTRUCTION & GRADING	14-00-071-680	FEE DOC. 2021R04159 TE DOC 2021R04160
8803172	BETHANY E. NANGLE TITLE REPORT NO. I8-2019MO-700.0 [1]	0.1323	0.0011	50	0.1312	0.0038 TE	165 TE	SIDEWALK CONSTRUCTION & GRADING	14-00-066-270	
8803167	KEVIN V. MILLER, LENITA I. MILLER TITLE REPORT NO. I8-2017MO-682.0 [1]	0.1150				0.0038 TE	165 TE	SIDEWALK CONSTRUCTION & GRADING	14-00-071-660	
8803166	DORIS PRICE TITLE REPORT NO. I8-2017MO-681.0 [1]	0.1153				0.0033 TE	144 TE	SIDEWALK CONSTRUCTION & GRADING	14-00-066-385	DOC 2021R01650

PLANS PREPARED BY

HORNER SHIFRIN
WWW.HORNERSHIFRIN.COM
604 Pierce Boulevard, Suite 300 • O'Fallon, Illinois 62269
Phone: (618) 622-3040
Illinois Professional Design Firm No. 184-000435
License Expires 4/30/2023

STATE OF ILLINOIS)
) SS
COUNTY OF ST CLAIR)

I, JACK D. ELLSWORTH, AN ILLINOIS PROFESSIONAL LAND SURVEYOR, STATE THAT I HAVE SURVEYED THE PLAT OF HIGHWAY SHOWN HEREON AND THAT THIS PROFESSIONAL SERVICE CONFORMS TO THE CURRENT ILLINOIS MINIMUM STANDARDS FOR A BOUNDARY SURVEY FOR THE PROPOSED PARCEL(S) TO BE ACQUIRED BY THE STATE OF ILLINOIS, DEPARTMENT OF TRANSPORTATION, SHOWN HEREON.

DATED 5/27/2022

JACK D. ELLSWORTH, PLS NO. 2688
LICENSE EXPIRATION DATE: 11/30/2022

PROFESSIONAL LAND SURVEYOR
JACK D. ELLSWORTH
035-2688
O'FALLON
ILLINOIS
STATE OF ILLINOIS

COMPLETION DATE OF FIELD WORK PERFORMED	
LAND SURVEY: 10/29/2019	ROW STAKING: 02/15/2022

ILLINOIS DEPARTMENT OF TRANSPORTATION
PLAT OF HIGHWAYS
FAP ROUTE 805 (IL 161)
SECTION (7Z-2, 8Z-2)SW-1
MARION COUNTY
JOB NO. R-98-003-18
STATION 105+00 TO STATION 108+00

30' 0 30' 60'
SCALE: 1" = 30'

SHEET 27 OF 38

ILLINOIS DEPARTMENT OF TRANSPORTATION
OFFICE OF HIGHWAYS PROJECT IMPLEMENTATION/REGION 5/DISTRICT 8
1102 EASTPORT PLAZA DRIVE
COLLINSVILLE, ILLINOIS 62234-6198

F.A.P. RTE.	SECTION	COUNTY	TOTAL SHEETS	SHEET NO.
805	(7Z-2, 8Z-2) SW-1	MARION	100	89
		CONTRACT NO. 76L29		
FED. ROAD DIST. NO.	ILLINOIS	FED. AID PROJECT		

SEE LEGENDS, TOPOGRAPHIC STATEMENT, SURVEYORS NOTE(S) AND BASIS OF COORDINATES & BEARINGS STATEMENT ON SHEET 2

COORDINATE TABLE					
POINT NO	STATION	OFFSET	NORTH	EAST	DESCRIPTION
2040	312+87.37	69.78 RT	19986.7781	12237.4792	EX ROW CORNER
2041	312+81.63	80.32 RT	19986.7513	12225.4793	PR TE CORNER
2042	312+75.54	76.86 RT	19993.7504	12225.5879	PR TE CORNER
2043	312+81.27	66.35 RT	19993.7772	12237.5561	EX TE CORNER
2044	313+68.95	58.26 RT	19918.4630	12289.5240	POC
2045	313+73.56	50.36 RT	19918.4875	12298.8774	EX ROW CORNER
2046	314+23.08	50.34 RT	19874.7788	12328.8345	PR TE CORNER
2047	314+51.11	50.33 RT	19850.9876	12347.1096	PR TE CORNER
2048	314+50.99	57.33 RT	19846.7234	12341.5583	PR TE CORNER
2049	314+23.21	57.34 RT	19870.5147	12323.2832	PR TE CORNER

COORDINATE TABLE					
POINT NO	STATION	OFFSET	NORTH	EAST	DESCRIPTION
2050	314+54.27	61.92 LT	19918.8083	12436.6110	EX ROW CORNER
2051	314+59.11	67.36 LT	19918.8239	12443.6130	PR TE CORNER
2052	314+72.52	56.70 LT	19902.5912	12443.2604	PR TE CORNER
2053	314+85.89	56.68 LT	19893.2664	12451.3057	PR TE CORNER
2054	314+85.81	49.68 LT	19888.6937	12446.0057	PR TE CORNER
2055	314+69.69	49.68 LT	19900.0508	12436.2069	EX ROW CORNER
2056	313+53.58	49.62 LT	19987.9278	12373.5239	EX ROW CORNER
2057	313+44.89	49.62 LT	19994.8971	12369.4187	PR TE CORNER
2058	313+56.41	67.82 LT	19995.0556	12390.4707	PR TE CORNER
2059	313+63.03	64.23 LT	19988.0558	12390.5234	PR TE CORNER
	313+73.56	0.00'	19985.2044	12317.9224	PC CL
28	313+95.93	37.41' RT	19905.7595	12322.7427	CP 28

N

SPACE RESERVED FOR RECORDING OFFICER

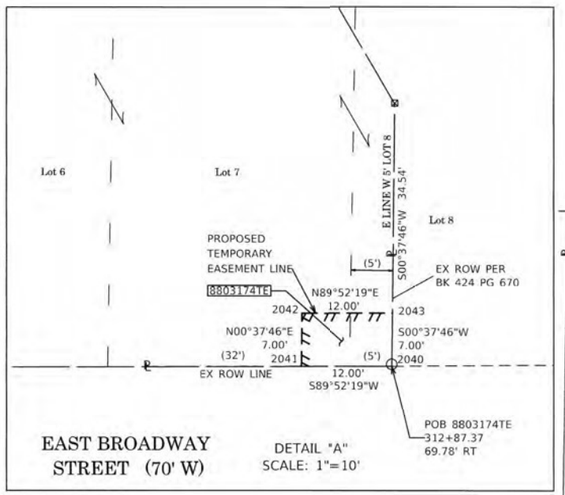

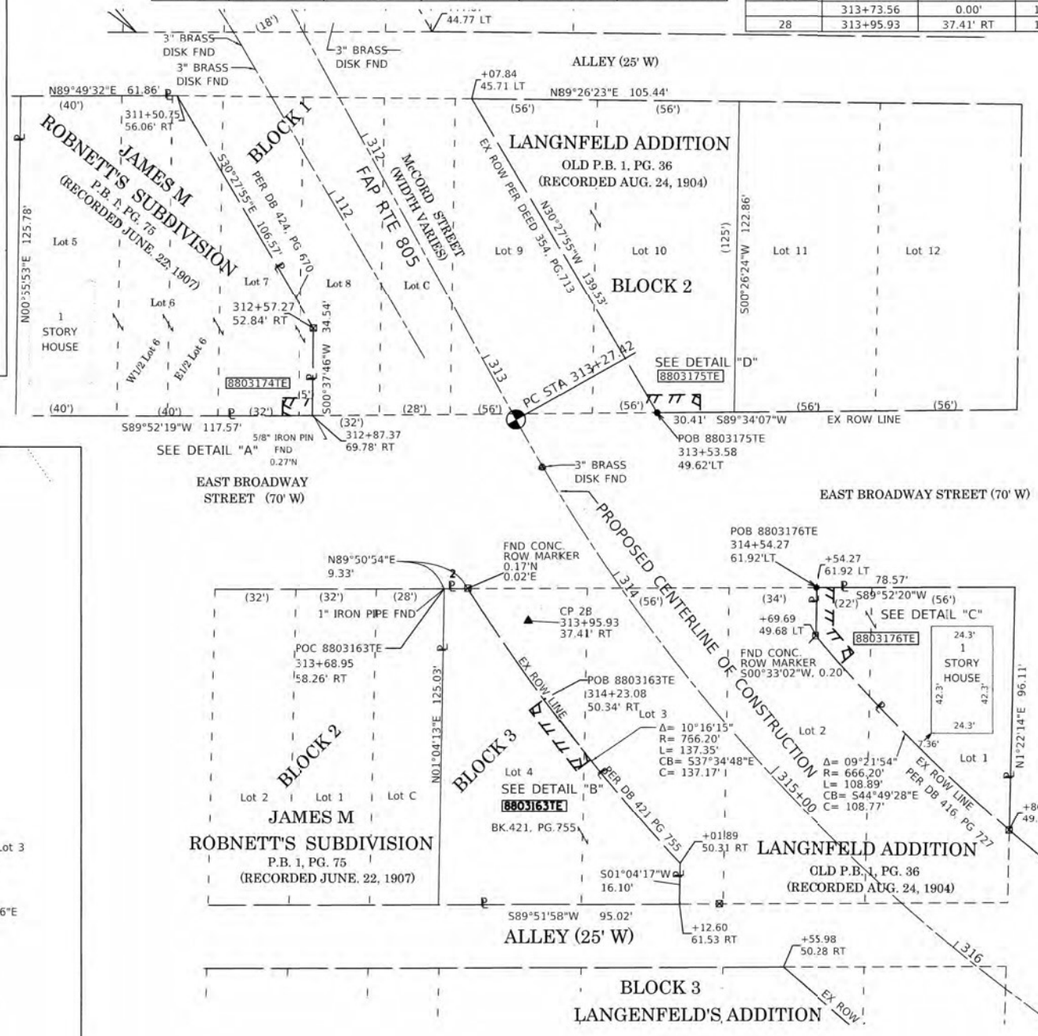

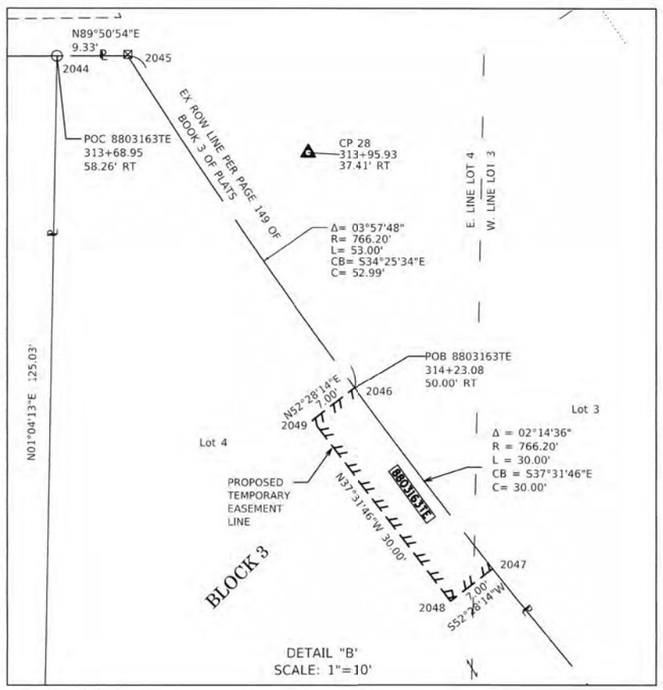

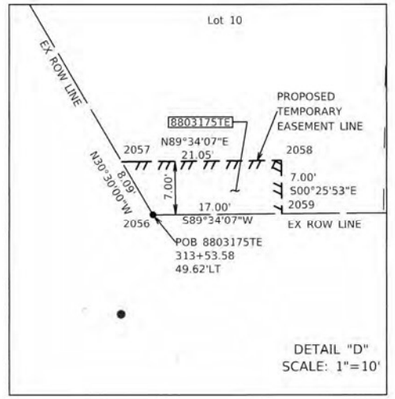

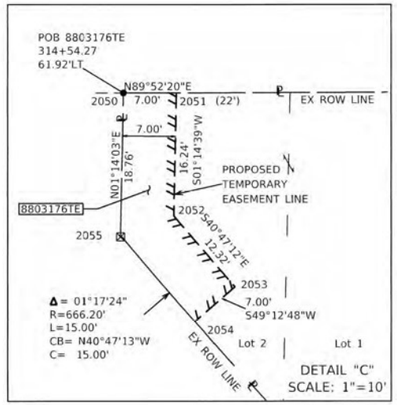

PLANS PREPARED BY

HORNER SHIFRIN
WWW.HORNERSHIFRIN.COM
604 Pierce Boulevard, Suite 300 • O'Fallon, Illinois 62269
Phone: (618) 622-3040
Illinois Professional Design Firm No. 184-000435
License Expires 4/30/2023

PARCEL NO.	OWNER	TOTAL HOLDING	FEE SIMPLE ACQUISITION GROSS		REMAINDER	EASEMENTS PE = PERMANENT TE = TEMPORARY		EASEMENT PURPOSE	PERMANENT TAX NUMBER AFFECTED	PROPERTY ACQUIRED BY
		ACRES	ACRES	SQ FT	ACRES	ACRES	SQ FT			
8803174	MARY ANN MILLER TITLE REPORT NO. I8-2019MO-698.0	0.2823 [1]				0.0019 TE	84 TE	SIDEWALK CONSTRUCTION & GRADING	14-00-062-816	
8803163	ROBERT BRINK, KATHLEEN M BOWEN, IN JOINT TENANCY TITLE REPORT NO. I8-2017MO-637.0	0.1591 [1]				0.0048 TE	207 TE	SIDEWALK CONSTRUCTION & GRADING	14-00-065-941	
8803176	WILLIAM E. TOCKSTEIN & LISA M. TOCKSTEIN HUSBAND & WIFE AS JOINT TENANTS TITLE REPORT NO. I8-2017MO-636.0	0.1072 [1]				0.0050 TE	218 TE	SIDEWALK CONSTRUCTION & GRADING	14-00-065-921	
8803175	ANTHONY M. PAPE &ANDREA PAPE AS JOINT TENANTS TITLE REPORT NO. I8-2019MO-699.0	0.1922 [1]				0.0031 TE	133 TE	SIDEWALK CONSTRUCTION & GRADING	14-00-065-901	

STATE OF ILLINOIS)
) SS
COUNTY OF ST CLAIR)

I, JACK D. ELLSWORTH, AN ILLINOIS PROFESSIONAL LAND SURVEYOR, STATE THAT I HAVE SURVEYED THE PLAT OF HIGHWAY SHOWN HEREON AND THAT THIS PROFESSIONAL SERVICE CONFORMS TO THE CURRENT ILLINOIS MINIMUM STANDARDS FOR A BOUNDARY SURVEY FOR THE PROPOSED PARCEL(S) TO BE ACQUIRED BY THE STATE OF ILLINOIS, DEPARTMENT OF TRANSPORTATION, SHOWN HEREON.

DATED 5/27/2022

JACK D. ELLSWORTH, PLS NO. 2688
LICENSE EXPIRATION DATE: 11/30/2022

PROFESSIONAL LAND SURVEYOR
JACK D. ELLSWORTH
035-2688
O'FALLON
ILLINOIS
STATE OF ILLINOIS

ILLINOIS DEPARTMENT OF TRANSPORTATION
PLAT OF HIGHWAYS
FAP ROUTE 805 (IL 161)
SECTION (7Z-2, 8Z-2)SW-1
MARION COUNTY
JOB NO. R-98-003-18
STATION 312+00 TO STATION 316+00

30' 0 30' 60'
SCALE: 1" = 30'

SHEET 28 OF 38

ILLINOIS DEPARTMENT OF TRANSPORTATION
OFFICE OF HIGHWAYS PROJECT IMPLEMENTATION/REGION 5/DISTRICT 8
1102 EASTPORT PLAZA DRIVE
COLLINSVILLE, ILLINOIS 62234-6198

F.A.P. RTE.	SECTION	COUNTY	TOTAL SHEETS	SHEET NO.
805	(7Z-2, 8Z-2)SW-1	MARION	100	90
		CONTRACT NO. D876L29		
FED. ROAD DIST. NO. _	ILLINOIS	FED. AID PROJECT		

COMPLETION DATE OF FIELD WORK PERFOFMED	
LAND SURVEY: 10/29/2019	ROW STAKING: (2/15/2022

PART OF SECTION 17, T. 1 N., R. 1 E., OF THE 3RD P.M., MARION COUNTY, ILLINOIS

SEE LEGENDS, TOPOGRAPHIC STATEMENT, SURVEYORS NOTE(S) AND BASIS OF COORDINATES & BEARINGS STATEMENT ON SHEET 2

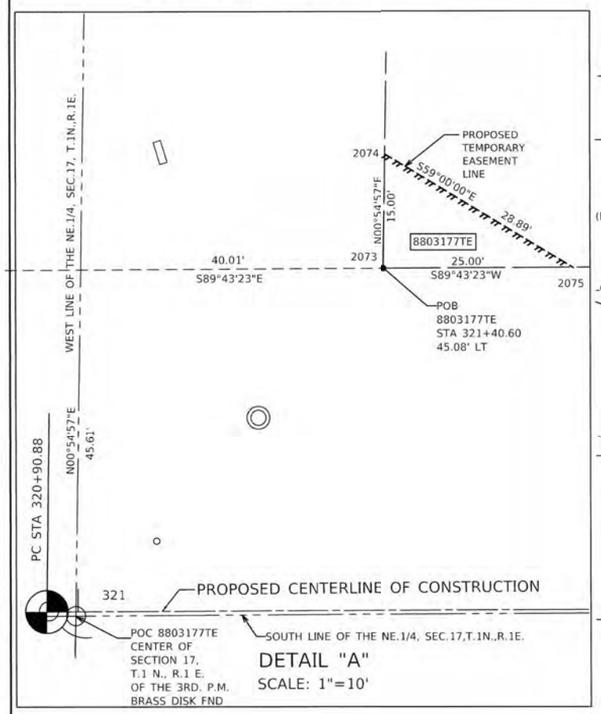

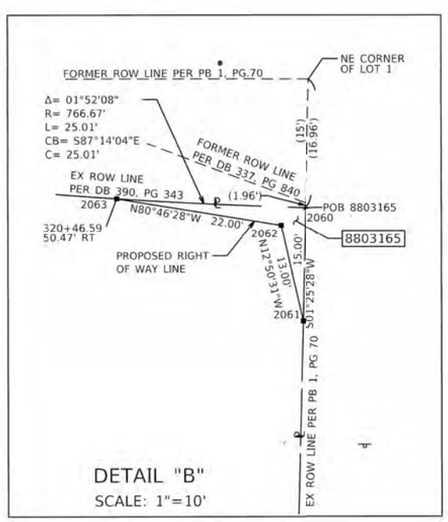

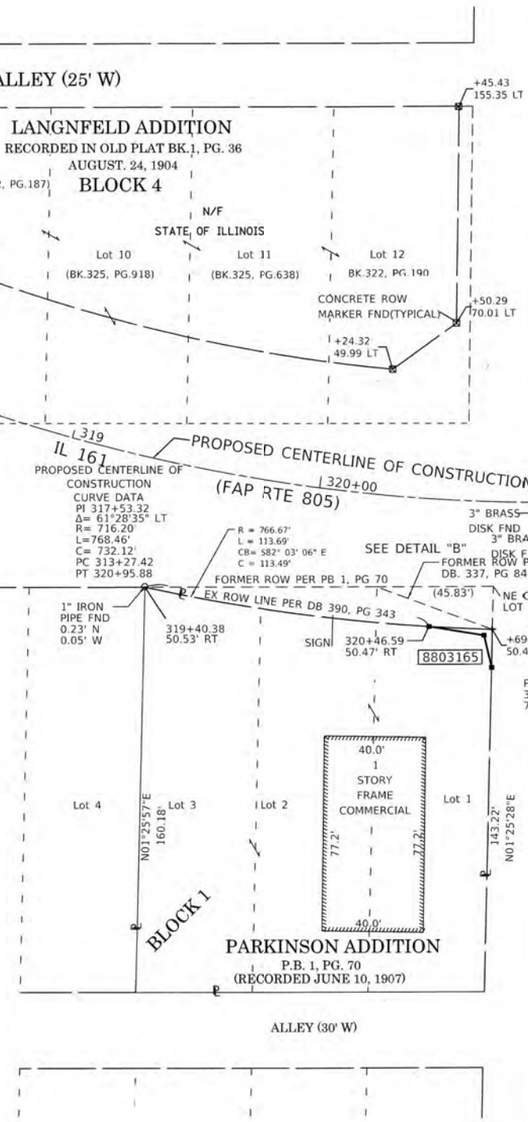

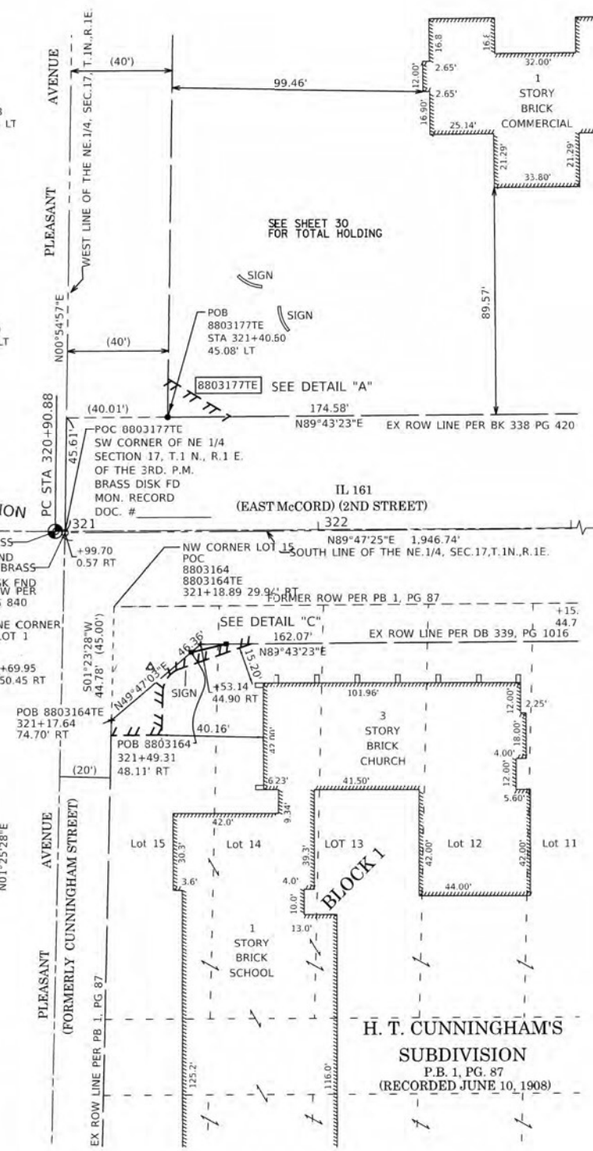

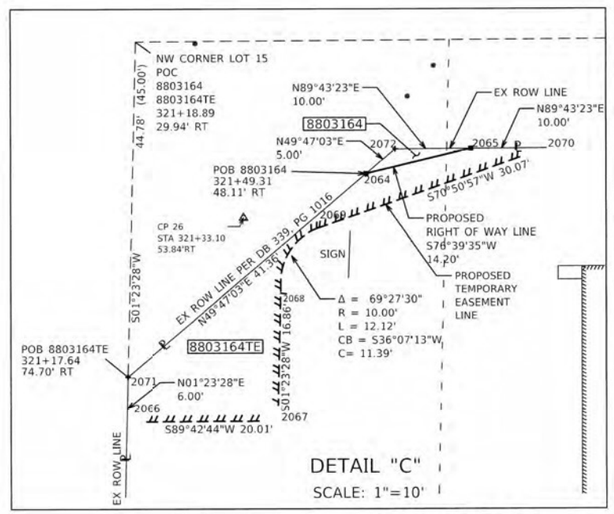

N

SPACE RESERVED FOR RECORDING OFFICER

COORDINATE TABLE					
POINT NO	STATION	OFFSET	NORTH	EAST	DESCRIPTION
2060	320+69.95	50.45 RT	19563.2604	12920.9864	EX ROW CORNER
2061	320+70.06	65.45 RT	19548.2650	12920.6136	PR ROW CORNER
2062	320+66.99	52.88 RT	19560.9398	12917.7241	PR ROW CORNER
2063	320+46.59	50.47 RT	19564.4669	12896.0087	PR ROW CORNER
2064	321+49.32	48.11 RT	19565.3940	13002.1638	PR ROW CORNER
2065	321+63.15	44.89 RT	19568.6706	13015.9818	PR ROW CORNER
2066	321+17.47	80.70 RT	19532.6940	12970.4386	PR TE CORNER
2067	321+37.48	80.67 RT	19532.7944	12990.4469	PR TE CORNER
2068	321+37.95	63.82 RT	19549.6495	12990.8562	PR TE CORNER
2069	321+44.70	54.64 RT	19558.8533	12997.5728	PR TE CORNER
2070	321+73.15	44.87 RT	19568.7189	13025.9817	PR TE CORNER
2071	321+17.64	74.70 RT	19538.6922	12970.5843	EX ROW CORNER
2072	321+53.14	44.90 RT	19568.6223	13005.0819	EX ROW CORNER
2073	321+40.60	45.08 LT	19658.5612	12993.1142	EX ROW CORNER
2074	321+40.90	60.08 LT	19673.5593	12993.3539	PR TE CORNER
2075	321+65.60	45.12 LT	19658.6820	13018.1139	PR TE CORNER
26	321+33.10	53.84 RT	19559.6040	12985.9696	CP 26
	320+95.88	0.00'	19613.3110	12948.5559	PT CL
	340+42.62	0.00'	19620.4375	14895.2851	POE CL

PARCEL NO.	OWNER	TOTAL HOLDING	FEE SIMPLE ACQUISITION GROSS		REMAINDER	EASEMENTS PE = PERMANENT TE = TEMPORARY		EASEMENT PURPOSE	PERMANENT TAX NUMBER AFFECTED	PROPERTY ACQUIRED BY
		ACRES	ACRES	SQ FT	ACRES	ACRES	SQ FT			
8083177	THE CENTRALIA FOUNDATION TITLE REPORT NO. MO-640.0	7.4 [5]				0.0043 TE	187 TE	SIDEWALK CONSTRUCTION & GRADING	14-17-000-008	DOC 2021R02957
8803165	HOLLYWOOD HAIR, LLC SERIES 1 -REAL ESTATE, AN ILLINOIS LIMITED LIABILITY SERIES TITLE REPORT NO. MO-639.0	0.4735 [1]	0.0012	53	0.4723				14-00-067-693	DOC 2021R02958
8803164	TRINITY LUTHERAN CHURCH OF CENTRALIA, ILLINOIS AKA TRINITY LUTHERAN CHURCH TITLE REPORT NO. MO-638.0	3.4845 [1]	0.0004	16	3.4841	0.0092 TE	400 TE	SIDEWALK CONSTRUCTION & GRADING	14-17-000-057	FEE DOC 2021R02414 TE DOC 2021R02415

PLANS PREPARED BY

HORNER SHIFRIN
WWW. HORNERSHIFRIN .COM

604 Pierce Boulevard, Suite 300 • O'Fallon, Illinois 62269
Phone: (618) 622-3040
Illinois Professional Design Firm No. 184-000435
License Expires 4/30/2023

STATE OF ILLINOIS)
) SS
COUNTY OF ST CLAIR)

I, JACK D. ELLSWORTH, AN ILLINOIS PROFESSIONAL LAND SURVEYOR, STATE THAT I HAVE SURVEYED THE PLAT OF HIGHWAY SHOWN HEREON AND THAT THIS PROFESSIONAL SERVICE CONFORMS TO THE CURRENT ILLINOIS MINIMUM STANDARDS FOR A BOUNDARY SURVEY FOR THE PROPOSED PARCEL(S) TO BE ACQUIRED BY THE STATE OF ILLINOIS, DEPARTMENT OF TRANSPORTATION, SHOWN HEREON.

DATED 5/27/2022

JACK D. ELLSWORTH, PLS NO. 2688
LICENSE EXPIRATION DATE: 11/30/2022

PROFESSIONAL LAND SURVEYOR
JACK D ELLSWORTH
035-2688
O'FALLON
ILLINOIS
STATE OF ILLINOIS

ILLINOIS DEPARTMENT OF TRANSPORTATION
PLAT OF HIGHWAYS
FAP ROUTE 805 (IL 161)
SECTION (7Z-2, 8Z-2)SW-1
MARION COUNTY
JOB NO. R-98-003-18
STATION 319+00 TO STATION 322+00

30' 0 30' 60'
SCALE: 1" = 30'

SHEET 29 OF 38

ILLINOIS DEPARTMENT OF TRANSPORTATION
OFFICE OF HIGHWAYS PROJECT IMPLEMENTATION/REGION 5/DISTRICT 8
1102 EASTPORT PLAZA DRIVE
COLLINSVILLE, ILLINOIS 62234-6198

F.A.P. RTE.	SECTION	COUNTY	TOTAL SHEETS	SHEET NO.
805	(7Z-2, 8Z-2) SW-1	MARION	100	91
		CONTRACT NO. D876L29		
FED. ROAD DIST. NO.	ILLINOIS	FED. AID PROJECT		

COMPLETION DATE OF FIELD WORK PERFORMED	
LAND SURVEY: 10/29/2019	ROW STAKING: 02/15/2022

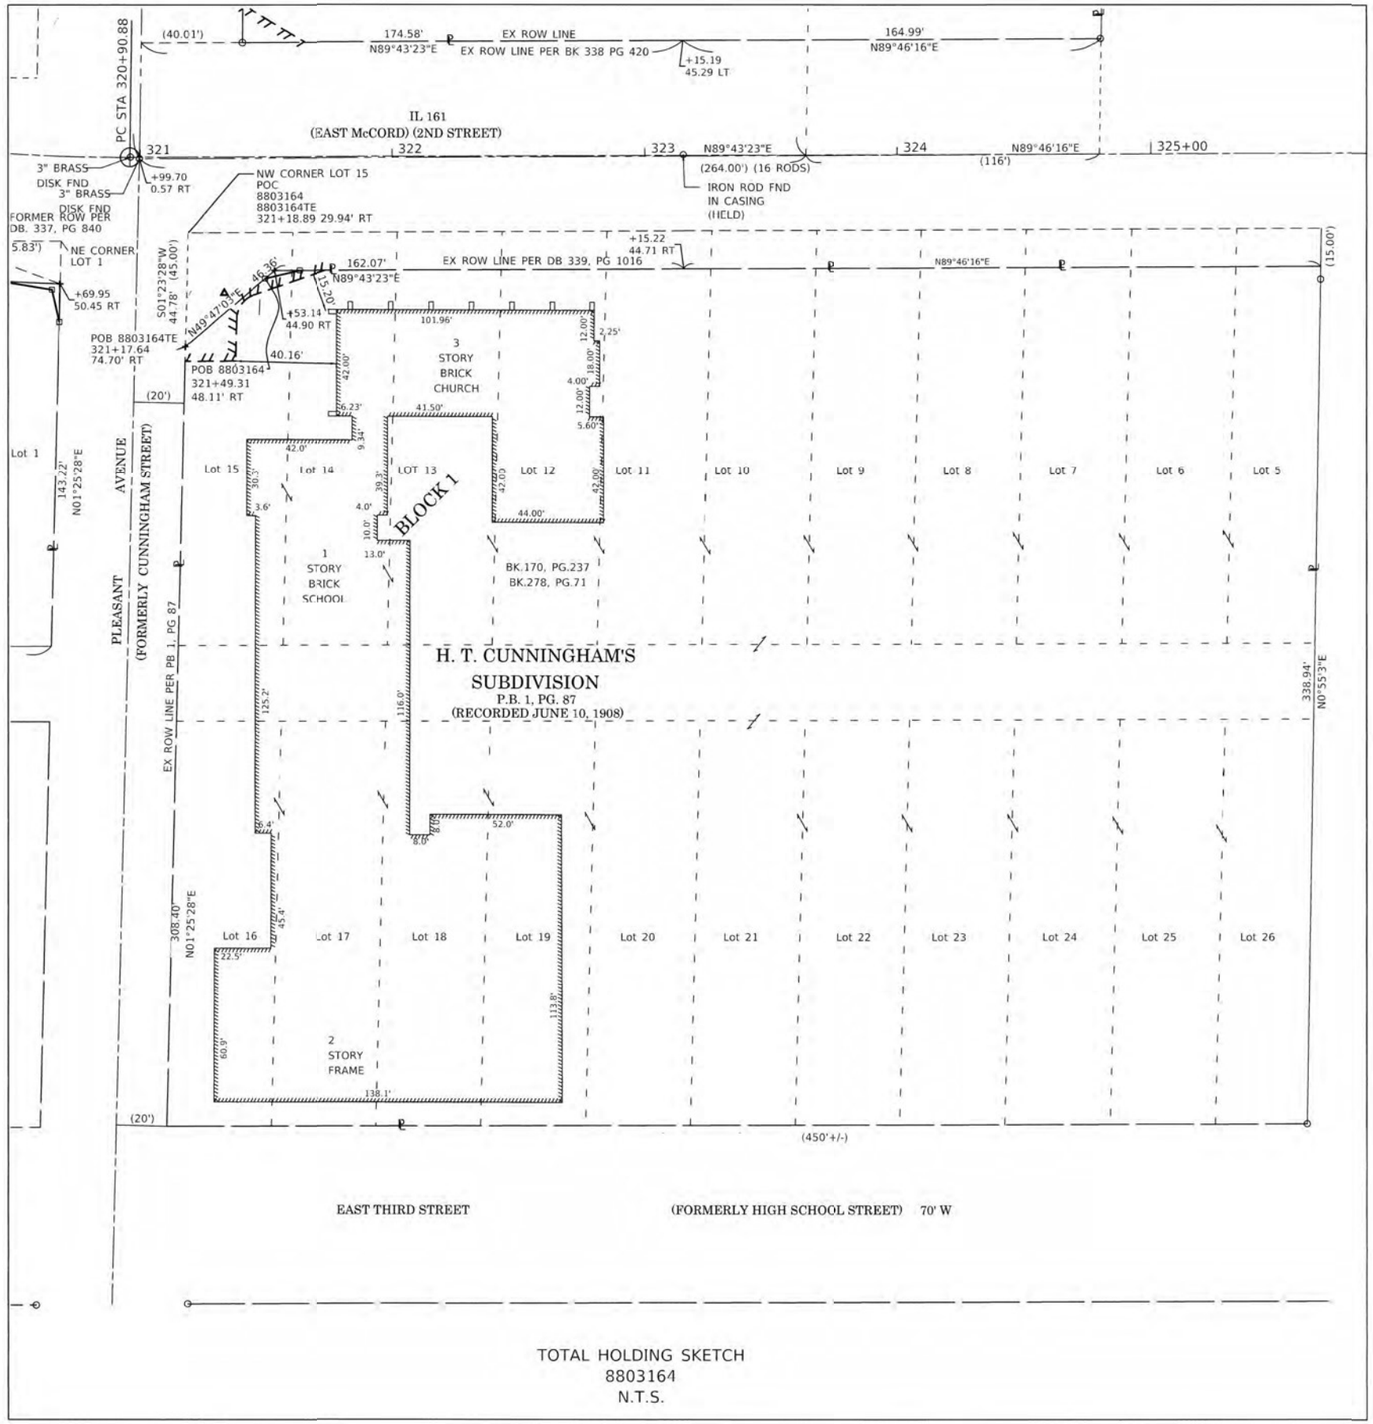

TOTAL HOLDING SKETCH
8803164
N.T.S.

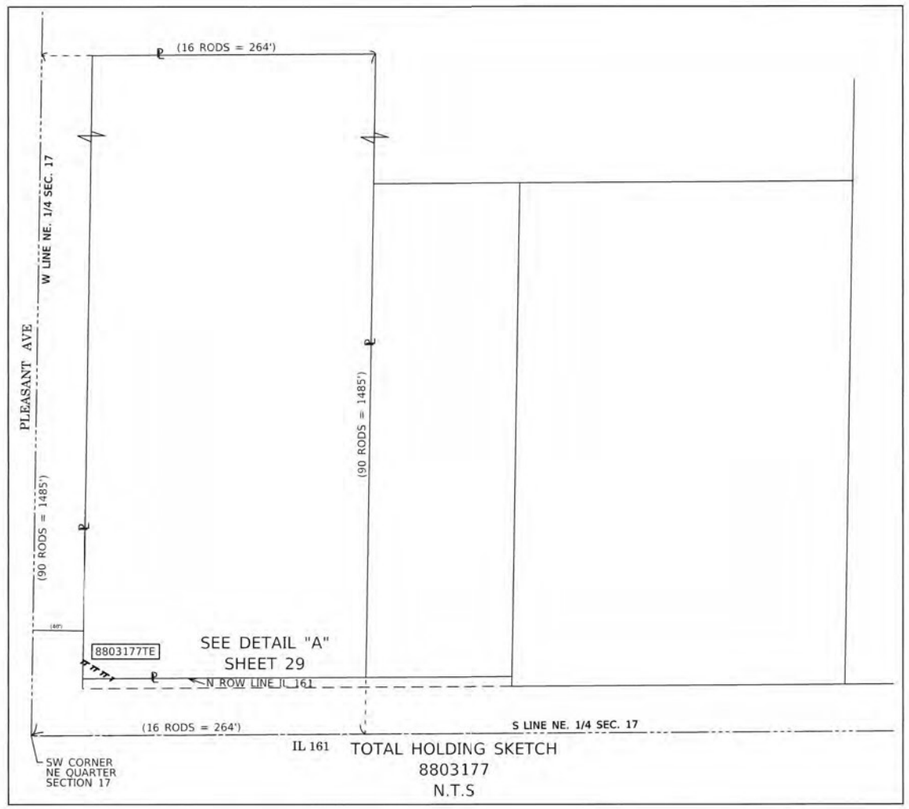

TOTAL HOLDING SKETCH
8803177
N.T.S

N

SPACE RESERVED FOR RECORDING OFFICER

SEE LEGENDS, TOPOGRAPHIC STATEMENT, SURVEYORS NOTE(S) AND BASIS OF COORDINATES & BEARINGS STATEMENT ON SHEET 2

STATE OF ILLINOIS)
) SS
COUNTY OF ST CLAIR)

I, JACK D. ELLSWORTH, AN ILLINOIS PROFESSIONAL LAND SURVEYOR, STATE THAT I HAVE SURVEYED THE PLAT OF HIGHWAY SHOWN HEREON AND THAT THIS PROFESSIONAL SERVICE CONFORMS TO THE CURRENT ILLINOIS MINIMUM STANDARDS FOR A BOUNDARY SURVEY FOR THE PROPOSED PARCEL(S) TO BE ACQUIRED BY THE STATE OF ILLINOIS, DEPARTMENT OF TRANSPORTATION, SHOWN HEREON.

DATED 5/27/2022

Jack D. Ellsworth

JACK D. ELLSWORTH, PLS NO. 2688
LICENSE EXPIRATION DATE: 11/30/2022

PROFESSIONAL LAND SURVEYOR
JACK D. ELLSWORTH
035-2688
O'FALLON
ILLINOIS
STATE OF ILLINOIS

PLANS PREPARED BY

HORNER SHIFRIN
WWW. HORNERSHIFRIN .COM

604 Pierce Boulevard, Suite 300 ¤ O'Fallon, Illinois 62269
Phone: (618) 622-3040
Illinois Professional Design Firm No. 184-000435
License Expires 4/30/2023

ILLINOIS DEPARTMENT OF TRANSPORTATION
PLAT OF HIGHWAYS
FAP ROUTE 805 (IL 161)
SECTION (7Z-2, 8Z-2)SW-1
MARION COUNTY
JOB NO. R-98-003-18
TOTAL HOLDING PARCEL 638 & PARCEL 640

SHEET 30 OF 38

ILLINOIS DEPARTMENT OF TRANSPORTATION
OFFICE OF HIGHWAYS PROJECT IMPLEMENTATION/REGION 5/DISTRICT 8
1102 EASTPORT PLAZA DRIVE
COLLINSVILLE, ILLINOIS 62234-6198

F.A.P. RTE.	SECTION	COUNTY	TOTAL SHEETS	SHEET NO.
805	(7Z-2, 8Z-2)SW-1	MARION	100	92
			CONTRACT NO. 76L29	
FED. ROAD DIST. NO. _	ILLINOIS	FED. AID PROJECT		

COMPLETION DATE OF FIELD WORK PERFORMED	
LAND SURVEY: 10/29/2019	ROW STAKING: 02/15/2022

SEE LEGENDS, TOPOGRAPHIC STATEMENT, SURVEYORS NOTE(S) AND BASIS OF COORDINATES & BEARINGS STATEMENT ON SHEET 2

N

SPACE RESERVED FOR RECORDING OFFICER

W. REXFORD ST.

SUB-LOTTING OF BLOCKS "D" AND "E" OF THE RAILROAD ADDITION TO CENTRALIA
PB A, PG. 49
RECORDED DEC 12, 1917

ORIGINAL TOWN OF CENTRALIA
DEED BOOK "J"
PAGES 604-606

W. KERR ST.

N. BEECH STREET (70')
N. CHERRY STREET (70')
N. HICKORY STREET (70')

WEST BOUND FAP RTE. 805 (WEST McCORD STREET) (70')
EAST BOUND F.A.P. RTE. 805 (WEST NOLEMAN STREET)

STATE OF ILLINOIS)
COUNTY OF LEE) SS

I, COVENTINE FIDIS, AN ILLINOIS PROFESSIONAL LAND SURVEYOR, STATE THAT I HAVE SURVEYED THE PLAT OF HIGHWAY SHOWN HEREON AND THAT THIS PROFESSIONAL SERVICE CONFORMS TO THE CURRENT ILLINOIS MINIMUM STANDARDS FOR A BOUNDARY SURVEY FOR THE PROPOSED PARCEL(S) TO BE ACQUIRED BY THE STATE OF ILLINOIS, DEPARTMENT OF TRANSPORTATION, SHOWN HEREON.

DATED THIS 10TH DAY OF MAY 2022

COVENTINE FIDIS, PLS NO. 35-2159
LICENSE EXPIRATION DATE: 11/30/2022

STATE OF ILLINOIS · COVENTINE FIDIS · 35-2159 · DIXON, ILL. · PROFESSIONAL LAND SURVEYOR

AMERICAN
SURVEYING & ENGINEERING, P.C.
841 N. Galena Ave. Dixon, IL 61021
815-288-6231

ILLINOIS DEPARTMENT OF TRANSPORTATION
PLAT OF HIGHWAYS
FAP ROUTE 805 (IL 161)
SECTION (7Z-2, 8Z-2)SW-1
MARION COUNTY
JOB NO. R-98-003-18
TOTAL HOLDING & BLOCK LAYOUT

50' 0 50' 100'
SCALE: 1" = 50'

SHEET 31 OF 38

ILLINOIS DEPARTMENT OF TRANSPORTATION
OFFICE OF HIGHWAYS PROJECT IMPLEMENTATION/REGION 5/DISTRICT 8
1102 EASTPORT PLAZA DRIVE
COLLINSVILLE, ILLINOIS 62234-6198

F.A.P. RTE.	SECTION	COUNTY	TOTAL SHEETS	SHEET NO.
805	(7Z-2, 8Z-2)SW-1	MARION	100	93
		CONTRACT NO. 76L29		
		ILLINOIS	FED. AID PROJECT	

COMPLETION DATE OF FIELD WORK PERFORMED	
LAND SURVEY: 12/18/2019	ROW STAKING:

FED. ROAD DIST. NO. 8

SEE LEGENDS, TOPOGRAPHIC STATEMENT, SURVEYORS NOTE(S) AND BASIS OF COORDINATES & BEARINGS STATEMENT ON SHEET 2

STATE OF ILLINOIS)
) SS
COUNTY OF LEE)

I, COVENTINE FIDIS, AN ILLINOIS PROFESSIONAL LAND SURVEYOR, STATE THAT THIS PLAT OF HIGHWAY SHOWN HEREON WAS MADE BY ME OR UNDER MY DIRECT SUPERVISION AND THAT THIS PROFESSIONAL SERVICE CONFORMS TO THE CURRENT ILLINOIS MINIMUM STANDARDS FOR A BOUNDARY SURVEY FOR THE PROPOSED PARCEL(S) TO BE ACQUIRED BY THE STATE OF ILLINOIS, DEPARTMENT OF TRANSPORTATION, SHOWN HEREON.

DATED THIS 10TH DAY OF MAY 2022

COVENTINE FIDIS, PLS NO. 35-2159
LICENSE EXPIRATION DATE: 11/30/2022

STATE OF ILLINOIS · COVENTINE FIDIS · 35-2159 · PROFESSIONAL LAND SURVEYOR · DIXON, ILLINOIS

AMERICAN
SURVEYING & ENGINEERING, P.C.
841 N. Galena Ave. Dixon, IL 61021
815-288-6231
ILLINOIS PROFESSIONAL DESIGN
FIRM NO. 184-003192

ILLINOIS DEPARTMENT OF TRANSPORTATION
PLAT OF HIGHWAYS
FAP ROUTE 805 (IL 161)
SECTION (7Z-2, 8Z-2)SW-1
MARION COUNTY
JOB NO. R-98-003-18
TOTAL HOLDING & BLOCK LAYOUT

50' 0 50' 100'
SCALE: 1" = 50'

SHEET 32 OF 38

ILLINOIS DEPARTMENT OF TRANSPORTATION
OFFICE OF HIGHWAYS PROJECT IMPLEMENTATION/REGION 5/DISTRICT 8
1102 EASTPORT PLAZA DRIVE
COLLINSVILLE, ILLINOIS 62234-6198

F.A.P. RTE.	SECTION	COUNTY	TOTAL SHEETS	SHEET NO.
805	(7Z-2, 8Z-2)SW-1	MARION	100	94
		CONTRACT NO. 76L29		
FED. ROAD DIST. NO. 8	ILLINOIS	FED. AID PROJECT		

COMPLETION DATE OF FIELD WORK PERFORMED	
LAND SURVEY: 12/18/2019	ROW STAKING:

PART OF THE N 1/2 OF SECTION 18, T. 1 N., R. 1 E., OF THE 3RD P.M., MARION COUNTY, ILLINOIS

SEE LEGENDS, TOPOGRAPHIC STATEMENT, SURVEYORS NOTE(S) AND BASIS OF COORDINATES & BEARINGS STATEMENT ON SHEET 2

N

SPACE RESERVED FOR RECORDING OFFICER

N. MAPLE STREET (70')
N. SYCAMORE STREET (70')
N. PINE STREET (70')
N. LINCOLN BLVD. (68')
WEST BOUND FAP RTE. 805 (EAST McCORD STREET) (70')
ALLEY (40')
BLOCK 124
BLOCK 123
BLOCK 122
BLOCK 121
BLOCK 120
BLOCK 119
RAILROAD ADDITION TO CENTRALIA DEED BOOK "P" PAGES 576-577
TOTAL HOLDING 8803116
TOTAL HOLDING 8803117
TOTAL HOLDING 8803118
TOTAL HOLDING 8803119
TOTAL HOLDING 8803120
TOTAL HOLDING 8803121
TOTAL HOLDING 8803122
TOTAL HOLDING 8803124
TOTAL HOLDING 8803150
TOTAL HOLDING 8803151
TOTAL HOLDING 8803154
TOTAL HOLDING 8803170
COMMERCIAL 1-STORY FRAME
1-STORY METAL STORAGE UNITS
LOT 1
LOT 2
LOT 4
LOT 5
LOT 6
LOT 7
LOT 8
LOT 9
LOT 10
278
279
280+00
281
282
283
284
285+00
286
287
288
289

STATE OF ILLINOIS)
) SS
COUNTY OF LEE)

I, COVENTINE FIDIS, AN ILLINOIS PROFESSIONAL LAND SURVEYOR, STATE THAT I HAVE SURVEYED THE PLAT OF HIGHWAY SHOWN HEREON AND THAT THIS PROFESSIONAL SERVICE CONFORMS TO THE CURRENT ILLINOIS MINIMUM STANDARDS FOR A BOUNDARY SURVEY FOR THE PROPOSED PARCEL(S) TO BE ACQUIRED BY THE STATE OF ILLINOIS, DEPARTMENT OF TRANSPORTATION, SHOWN HEREON.

DATED THIS 10TH DAY OF MAY 2022

COVENTINE FIDIS, PLS NO. 35-2159
LICENSE EXPIRATION DATE: 11/30/2022

STATE OF ILLINOIS · COVENTINE FIDIS · 35-2159 · DIXON, ILL. · PROFESSIONAL LAND SURVEYOR

AMERICAN
SURVEYING & ENGINEERING, P.C.
841 N. Galena Ave. Dixon, IL 61021
815-288-6231

ILLINOIS DEPARTMENT OF TRANSPORTATION
PLAT OF HIGHWAYS
FAP ROUTE 805 (IL 161)
SECTION (7Z-2, 8Z-2)SW-1
MARION COUNTY
JOB NO. R-98-003-18
TOTAL HOLDING & BLOCK LAYOUT

50' 0 50' 100'
SCALE: 1" = 50'

SHEET 33 OF 38

ILLINOIS DEPARTMENT OF TRANSPORTATION
OFFICE OF HIGHWAYS PROJECT IMPLEMENTATION/REGION 5/DISTRICT 8
1102 EASTPORT PLAZA DRIVE
COLLINSVILLE, ILLINOIS 62234-6198

F.A.P. RTE.	SECTION	COUNTY	TOTAL SHEETS	SHEET NO.
805	(7Z-2, 8Z-2)SW-1	MARION	100	95
		CONTRACT NO. 76L29		
FED. ROAD DIST. NO. 8	ILLINOIS	FED. AID PROJECT		

COMPLETION DATE OF FIELD WORK PERFORMED	
LAND SURVEY: 12/18/2019	ROW STAKING:

PART OF THE N 1/2 OF SECTION 18, T. 1 N., R. 1 E., OF THE 3RD P.M., MARION COUNTY, ILLINOIS

SEE LEGENDS, TOPOGRAPHIC STATEMENT, SURVEYORS NOTE(S) AND BASIS OF COORDINATES & BEARINGS STATEMENT ON SHEET 2

SPACE RESERVED FOR RECORDING OFFICER

SEE SHEET 31

SEE SHEET 31

SUB-LOTTING OF BLOCKS "D" AND "E" OF THE RAILROAD ADDITION TO CENTRALIA
PB A, PG. 49
RECORDED DEC 12, 1917

ORIGINAL TOWN OF CENTRALIA
DEED BOOK "J"
PAGES 604-606

COUNTY CLERK'S SUBDIVISION OF BLOCK "F" TO CENTRALIA

N. BEECH STREET (70')
N. CHERRY STREET (70')
N. HICKORY STREET (70')
N. WALNUT STREET (70')
ALLEY (40')
WEST BOUND FAP RTE. 805 (WEST McCORD STREET) (70')
EAST BOUND FAP RTE. 805 (WEST NOLEMAN STREET)

TOTAL HOLDING 8803125 SEE SHEET 13
TOTAL HOLDING 8803126
TOTAL HOLDING 8803127
TOTAL HOLDING 8803128
TOTAL HOLDING 8803129
TOTAL HOLDING 8803130
TOTAL HOLDING 8803131
TOTAL HOLDING 8803132
TOTAL HOLDING 8803133
TOTAL HOLDING 8803134
TOTAL HOLDING 8803135
TOTAL HOLDING 8803136
TOTAL HOLDING 8803137
8803138 SEE SHEET 16 FOR TOTAL HOLDING
TOTAL HOLDING 8803139

STATE OF ILLINOIS)
) SS
COUNTY OF LEE)

I, COVENTINE FIDIS, AN ILLINOIS PROFESSIONAL LAND SURVEYOR, STATE THAT I HAVE SURVEYED THE PLAT OF HIGHWAY SHOWN HEREON AND THAT THIS PROFESSIONAL SERVICE CONFORMS TO THE CURRENT ILLINOIS MINIMUM STANDARDS FOR A BOUNDARY SURVEY FOR THE PROPOSED PARCEL(S) TO BE ACQUIRED BY THE STATE OF ILLINOIS, DEPARTMENT OF TRANSPORTATION, SHOWN HEREON.

DATED THIS 10TH DAY OF MAY 2022

COVENTINE FIDIS, PLS NO. 35-2159
LICENSE EXPIRATION DATE: 11/30/2022

STATE OF ILLINOIS · COVENTINE FIDIS · 35-2159 · DIXON, ILL. · PROFESSIONAL LAND SURVEYOR

AMERICAN
SURVEYING & ENGINEERING, P.C.
841 N. Galena Ave. Dixon, IL 61021
815-288-6231
ILLINOIS PROFESSIONAL DESIGN FIRM NO. 184-003192

ILLINOIS DEPARTMENT OF TRANSPORTATION
PLAT OF HIGHWAYS
FAP ROUTE 805 (IL 161)
SECTION (7Z-2, 8Z-2)SW-1
MARION COUNTY
JOB NO. R-98-003-18
TOTAL HOLDING & BLOCK LAYOUT

60′ 0 60′ 120′
SCALE: 1" = 60′

SHEET 34 OF 38

ILLINOIS DEPARTMENT OF TRANSPORTATION
OFFICE OF HIGHWAYS PROJECT IMPLEMENTATION/REGION 5/DISTRICT 8
1102 EASTPORT PLAZA DRIVE
COLLINSVILLE, ILLINOIS 62234-6198

F.A.P. RTE.	SECTION	COUNTY	TOTAL SHEETS	SHEET NO.
805	(7Z-2, 8Z-2)SW-1	MARION	100	96
		CONTRACT NO. 76L29		
DIST. NO. 8	ILLINOIS	FED. AID PROJECT		

COMPLETION DATE OF FIELD WORK PERFORMED	
LAND SURVEY: 12/18/2019	ROW STAKING: FED. ROAD

SEE LEGENDS, TOPOGRAPHIC STATEMENT, SURVEYORS NOTE(S) AND BASIS OF COORDINATES & BEARINGS STATEMENT ON SHEET 2

SPACE RESERVED FOR RECORDING OFFICER

STATE OF ILLINOIS)
) SS
COUNTY OF LEE)

I, COVENTINE FIDIS, AN ILLINOIS PROFESSIONAL LAND SURVEYOR, STATE THAT I HAVE SURVEYED THE PLAT OF HIGHWAY SHOWN HEREON AND THAT THIS PROFESSIONAL SERVICE CONFORMS TO THE CURRENT ILLINOIS MINIMUM STANDARDS FOR A BOUNDARY SURVEY FOR THE PROPOSED PARCEL(S) TO BE ACQUIRED BY THE STATE OF ILLINOIS, DEPARTMENT OF TRANSPORTATION, SHOWN HEREON.

DATED THIS 10TH DAY OF MAY 2022

COVENTINE FIDIS, PLS NO. 35-2159
LICENSE EXPIRATION DATE: 11/30/2022

STATE OF ILLINOIS · COVENTINE FIDIS · 35-2159 · DIXON, ILL. · PROFESSIONAL LAND SURVEYOR

AMERICAN
SURVEYING & ENGINEERING, P.C.
841 N. Galena Ave. Dixon, IL 61021
815-288-6231
ILLINOIS PROFESSIONAL DESIGN FIRM NO. 184-003192

ILLINOIS DEPARTMENT OF TRANSPORTATION
PLAT OF HIGHWAYS
FAP ROUTE 805 (IL 161)
SECTION (7Z-2, 8Z-2)SW-1
MARION COUNTY
JOB NO. R-98-003-18
TOTAL HOLDING & BLOCK LAYOUT

50' 0 50' 100'
SCALE: 1" = 50'

SHEET 35 OF 38

ILLINOIS DEPARTMENT OF TRANSPORTATION
OFFICE OF HIGHWAYS PROJECT IMPLEMENTATION/REGION 5/DISTRICT 8
1102 EASTPORT PLAZA DRIVE
COLLINSVILLE, ILLINOIS 62234-6198

F.A.P. RTE.	SECTION	COUNTY	TOTAL SHEETS	SHEET NO.
805	(7Z-2, 8Z-2)SW-1	MARION	100	97
		CONTRACT NO. 76L29		
FED. ROAD DIST. NO.	ILLINOIS	FED. AID PROJECT		

COMPLETION DATE OF FIELD WORK PERFORMED	
LAND SURVEY: 12/18/2019	ROW STAKING:

SEE LEGENDS, TOPOGRAPHIC STATEMENT, SURVEYCRS NOTE(S) AND BASIS OF COORDINATES & BEARINGS STATEMENT ON SHEET 2

SEE SHEET 31

SPACE RESERVED FOR RECORDING OFFICER

92+16.36
119.85' RT.

LOT 9
PARKSIDE SUBDIVISION NO. 1 OF WATSON'S PLACE ADDITION TO CENTRALIA
MISC BOOK 4 PAGES 397-399
LOT 10
BLOCK 1

STATE OF ILLINOIS)
) SS
COUNTY OF LEE)

I, COVENTINE FIDIS, AN ILLINOIS PROFESSIONAL LAND SURVEYOR, STATE THAT I HAVE SURVEYED THE PLAT OF HIGHWAY SHOWN HEREON AND THAT THIS PROFESSIONAL SERVICE CONFORMS TO THE CURRENT ILLINOIS MINIMUM STANDARDS FOR A BOUNDARY SURVEY FOR THE PROPOSED PARCEL(S) TO BE ACQUIRED BY THE STATE OF ILLINOIS, DEPARTMENT OF TRANSPORTATION, SHOWN HEREON.

DATED THIS 10TH DAY OF MAY 2022

COVENTINE FIDIS, P.L.S. NO. 35-2159
LICENSE EXPIRATION DATE: 11/30/2022

STATE OF ILLINOIS · COVENTINE FIDIS · 35-2159 · DIXON, ILL. · PROFESSIONAL LAND SURVEYOR

AMERICAN
SURVEYING & ENGINEERING, P.C.
841 N. Galena Ave. Dixon, IL 61021
815-288-6231
ILLINOIS PROFESSIONAL DESIGN FIRM NO. 184-003192

ILLINOIS DEPARTMENT OF TRANSPORTATION
PLAT OF HIGHWAYS
FAP ROUTE 805 (IL 161)
SECTION (7Z-2, 8Z-2)SW-1
MARION COUNTY
JOB NO. R-98-003-18
TOTAL HOLDING & BLOCK LAYOUT

50' 0 50' 100'
SCALE: 1" = 50'

SHEET 36 OF 38

ILLINOIS DEPARTMENT OF TRANSPORTATION
OFFICE OF HIGHWAYS PROJECT IMPLEMENTATION/REGION 5/DISTRICT 8
1102 EASTPORT PLAZA DRIVE
COLLINSVILLE, ILLINOIS 62234-6198

F.A.P. RTE.	SECTION	COUNTY	TOTAL SHEETS	SHEET NO.
805	(7Z-2, 8Z-2)SW-1	MARION	100	98
		CONTRACT NO. 76L29		
FED. ROAD DIST. NO.	ILLINOIS	FED. AID PROJECT		

COMPLETION DATE OF FIELD WORK PERFORMED	
LAND SURVEY: 12/18/2019	ROW STAKING:

SEE LEGENDS, TOPOGRAPHIC STATEMENT, SURVEYORS NOTE(S) AND BASIS OF COORDINATES & BEARINGS STATEMENT ON SHEET 2

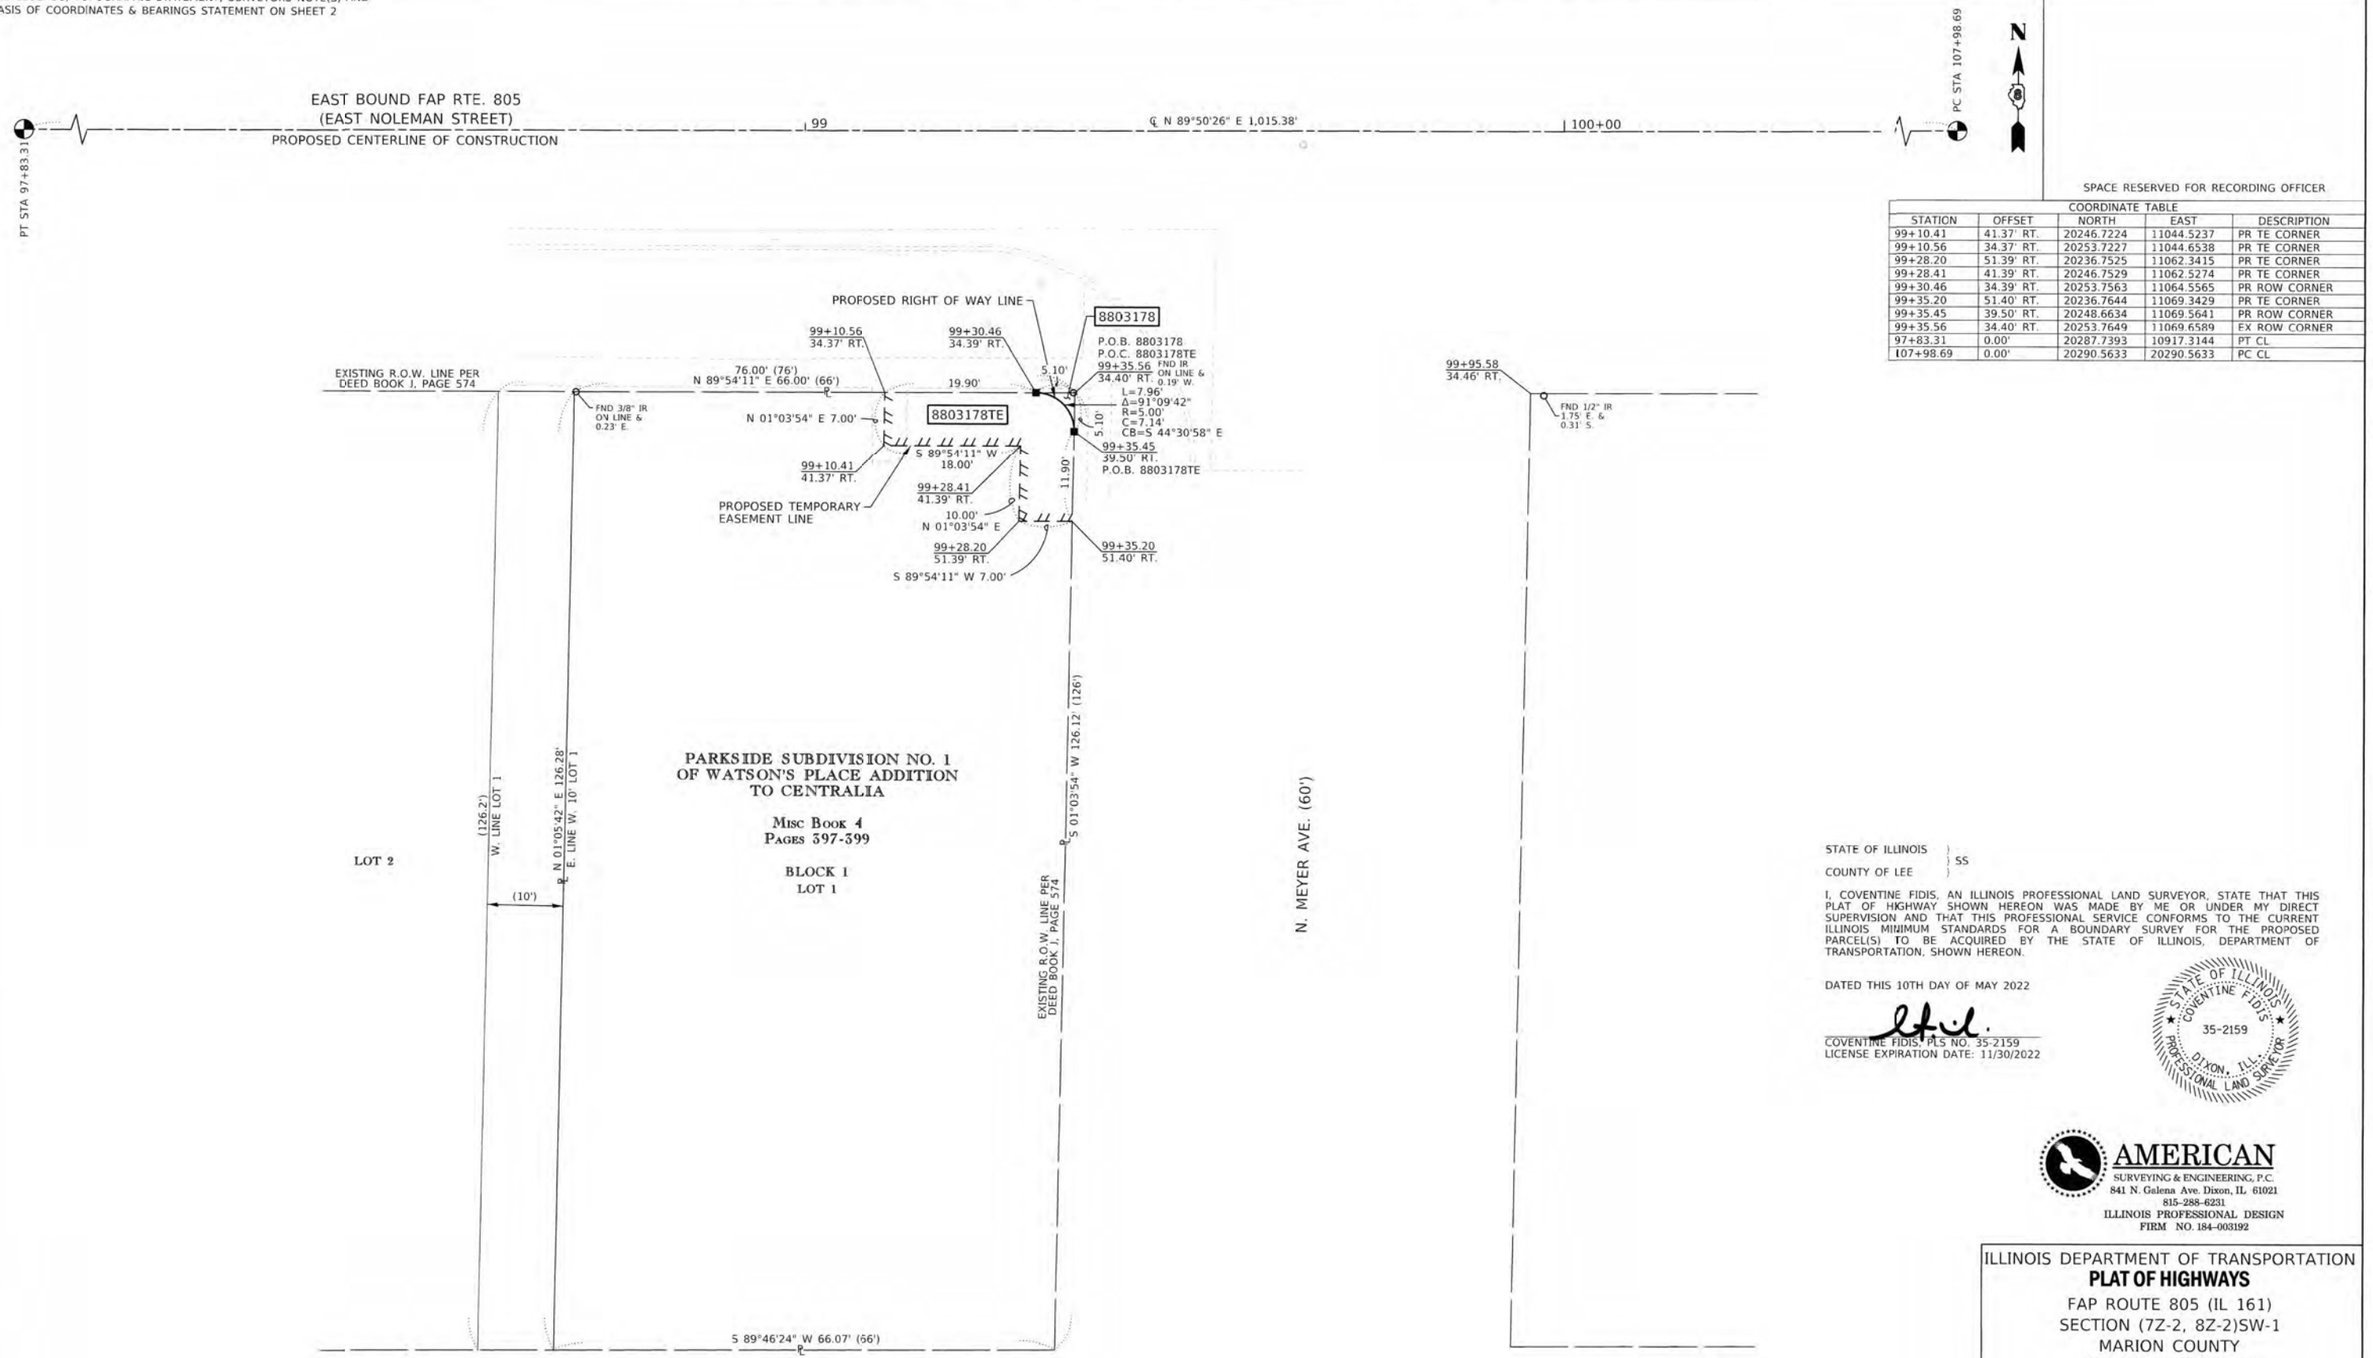

SPACE RESERVED FOR RECORDING OFFICER

COORDINATE TABLE

STATION	OFFSET	NORTH	EAST	DESCRIPTION
99+10.41	41.37' RT.	20246.7224	11044.5237	PR TE CORNER
99+10.56	34.37' RT.	20253.7227	11044.6538	PR TE CORNER
99+28.20	51.39' RT.	20236.7525	11062.3415	PR TE CORNER
99+28.41	41.39' RT.	20246.7529	11062.5274	PR TE CORNER
99+30.46	34.39' RT.	20253.7563	11064.5565	PR ROW CORNER
99+35.20	51.40' RT.	20236.7644	11069.3429	PR TE CORNER
99+35.45	39.50' RT.	20248.6634	11069.5641	PR ROW CORNER
99+35.56	34.40' RT.	20253.7649	11069.6589	EX ROW CORNER
97+83.31	0.00'	20287.7393	10917.3144	PT CL
107+98.69	0.00'	20290.5633	20290.5633	PC CL

* SEE TOTAL HOLDING AREA SOURCE TABLE ON SHEET 2

PARCEL NO.	OWNER	TOTAL HOLDING	FEE SIMPLE ACQUISITION			EASEMENTS			PERMANENT TAX NUMBER AFFECTED	PROPERTY ACQUIRED BY
					REMAINDER	PE = PERMANENT TE = TEMPORARY		EASEMENT PURPOSE		
		ACRES	ACRES	SQ FT	ACRES	ACRES	SQ FT			
8803178	PAMELA J. ADAMS, SOLE HEIR OF RILLA MARIE RUBLE, DECEASED TITLE REPORT NO. 18-2017MO-693.0	0.1913 [1]	0.0001	6	0.1912	0.0055 TE	239 TE	SIDEWALK CONSTRUCTION & GRADING	14-00-063-870	

STATE OF ILLINOIS }
COUNTY OF LEE } SS

I, COVENTINE FIDIS, AN ILLINOIS PROFESSIONAL LAND SURVEYOR, STATE THAT THIS PLAT OF HIGHWAY SHOWN HEREON WAS MADE BY ME OR UNDER MY DIRECT SUPERVISION AND THAT THIS PROFESSIONAL SERVICE CONFORMS TO THE CURRENT ILLINOIS MINIMUM STANDARDS FOR A BOUNDARY SURVEY FOR THE PROPOSED PARCEL(S) TO BE ACQUIRED BY THE STATE OF ILLINOIS, DEPARTMENT OF TRANSPORTATION, SHOWN HEREON.

DATED THIS 10TH DAY OF MAY 2022

COVENTINE FIDIS, PLS NO. 35-2159
LICENSE EXPIRATION DATE: 11/30/2022

STATE OF ILLINOIS · COVENTINE FIDIS · 35-2159 · PROFESSIONAL LAND SURVEYOR · DIXON, ILL.

AMERICAN
SURVEYING & ENGINEERING, P.C.
841 N. Galena Ave. Dixon, IL 61021
815-288-6231
ILLINOIS PROFESSIONAL DESIGN
FIRM NO. 184-003192

ILLINOIS DEPARTMENT OF TRANSPORTATION
PLAT OF HIGHWAYS
FAP ROUTE 805 (IL 161)
SECTION (7Z-2, 8Z-2)SW-1
MARION COUNTY
JOB NO. R-98-003-18
STATION 98+50 TO STATION 100+00

10' 0 10' 20'
SCALE: 1" = 10'

SHEET 37 OF 38

ILLINOIS DEPARTMENT OF TRANSPORTATION
OFFICE OF HIGHWAYS PROJECT IMPLEMENTATION/REGION 5/DISTRICT 8
1102 EASTPORT PLAZA DRIVE
COLLINSVILLE, ILLINOIS 62234-6198

F.A.P. RTE.	SECTION	COUNTY	TOTAL SHEETS	SHEET NO.
805	(7Z-2, 8Z-2)SW-1	MARION	100	99
		CONTRACT NO. 76L29		
FED. ROAD DIST. NO.	ILLINOIS	FED. AID PROJECT		

COMPLETION DATE OF FIELD WORK PERFORMED	
LAND SURVEY: 12/18/2019	ROW STAKING:

SECTION CORNER AND CENTERLINE TIE SHEET

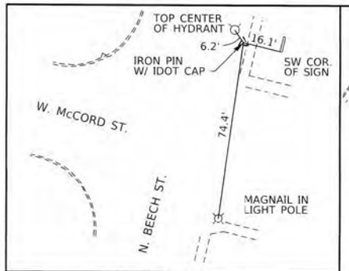

CONTROL POINT #1
Sta. 241+77.89 / 47.24' LT.
N 22021.0407, E 5682.4906

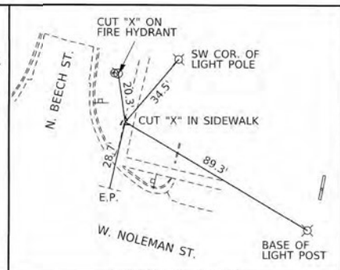

CONTROL POINT #2
Sta. 42+86.49 / 48.25' LT.
N 21564.3729, E 5575.2676

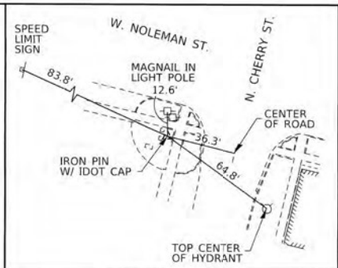

CONTROL POINT #3
Sta. 46+49.83 / 38.26' RT.
N 21395.6261, E 5908.4799

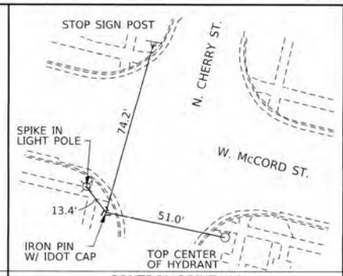

CONTROL POINT #4
Sta. 245+55.60 / 35.54' RT.
N 21852.5636, E 6030.5413

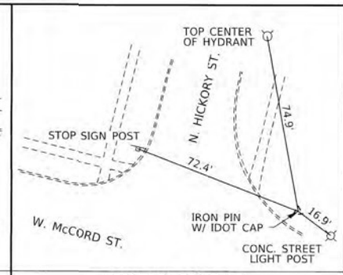

CONTROL POINT #5
Sta. 250+63.01 / 31.20' LT.
N 21799.2952 E 6539.5370

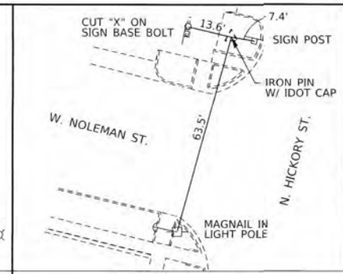

CONTROL POINT #6
Sta. 50+92.52 / 39.00' LT.
N 21367.6820, E 6356.9889

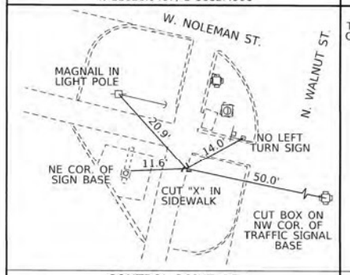

CONTROL POINT #7
Sta. 55+19.08 / 47.50' RT.
N 21193.8909 E 6754.5932

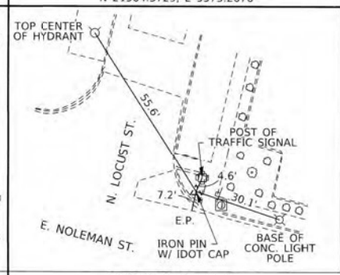

CONTROL POINT #8
Sta. 66+66.12 / 29.28' LT.
N 20997.7039 E 7886.9223

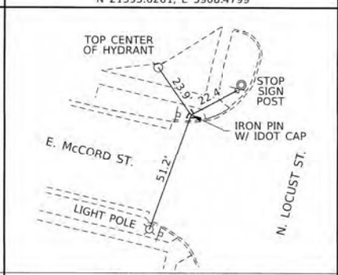

CONTROL POINT #9
Sta. 264+94.98 / 25.95' LT.
N 21460.6803 E 7930.9084

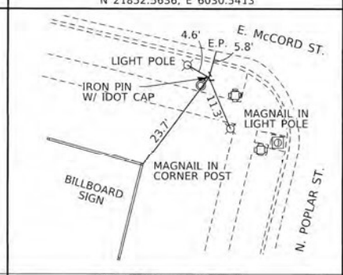

CONTROL POINT #10
Sta. 269+22.11 / 23.97' RT.
N 21312.6559 E 8334.6642

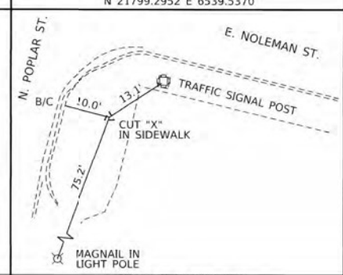

CONTROL POINT #11
Sta. 71+06.33 / 43.26' RT.
N 20818.3965 E 8295.9398

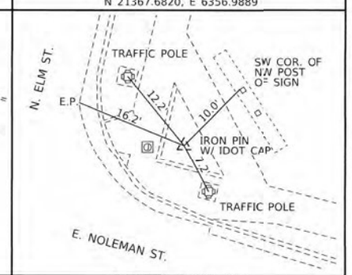

CONTROL POINT #12
Sta. 75+38.90 / 37.34' LT.
N 20796.0399 E 8735.3841

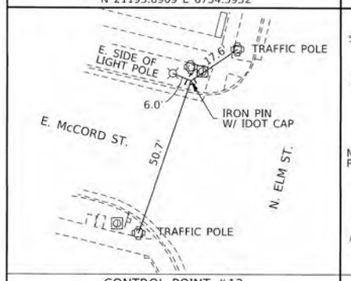

CONTROL POINT #13
Sta. 273+54.70 / 23.38' LT.
N 21257.9574 E 8766.3903

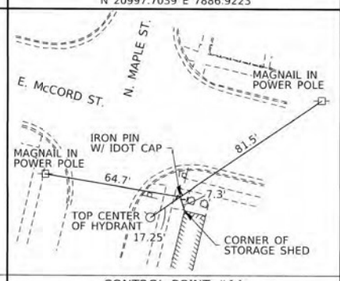

CONTROL POINT #14
Sta. 278+62.80 / 34.96' RT.
N 21082.8859 E 9246.9279

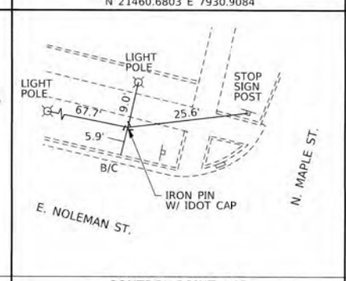

CONTROL POINT #15
Sta. 78+86.51 / 26.65' LT.
N 20704.7013 E 9070.9554

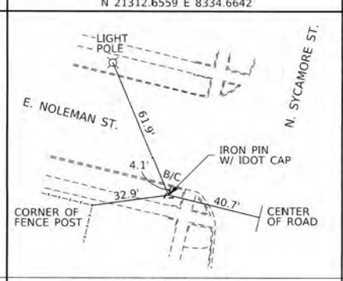

CONTROL POINT #16
Sta. 83+22.47 / 24.80' RT.
N 20553.1382 E 9482.9430

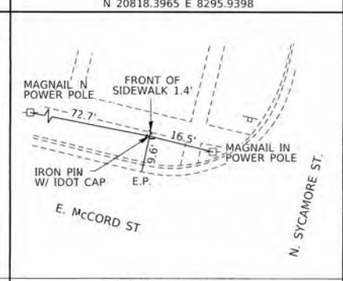

CONTROL POINT #17
Sta. 282+13.12 / 27.69' LT.
N 21062.2229 E 9602.2088

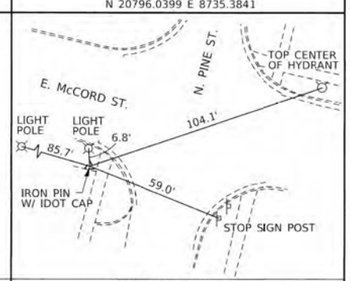

CONTROL POINT #18
Sta. 286+49.23 / 29.77' RT.
N 20904.7669 E 10012.9372

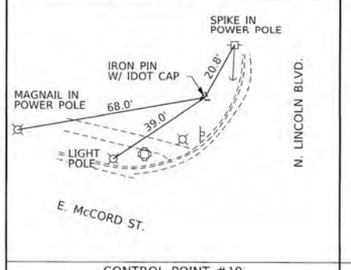

CONTROL POINT #19
Sta. 288+90.50 / 51.82' LT.
N 20927.9288 E 10266.5727

CONTROL POINT #20
Sta. 88+41.13 / 24.07' LT.
N 20479.8849 E 9998.7220

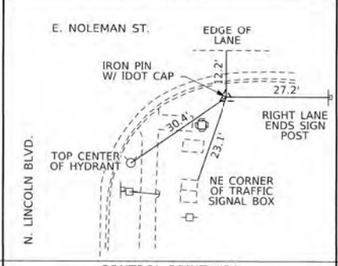

CONTROL POINT #21
Sta. 92+13.44 / 31.23' RT.
N 20339.3252 E 10347.7928

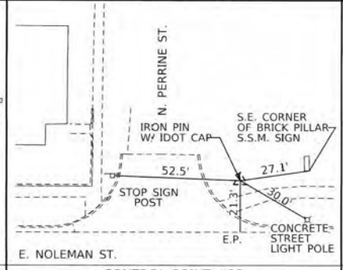

CONTROL POINT #23
Sta. 107+16.87 / 34.20' LT.
N 20324.5387 E 11850.7747

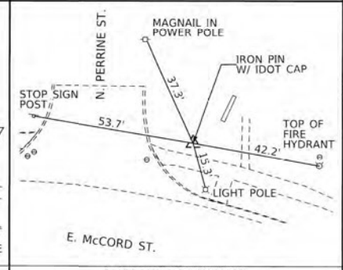

CONTROL POINT #24
Sta. 304+13.48 / 32.90' LT.
N 20654.0030 E 11856.6489

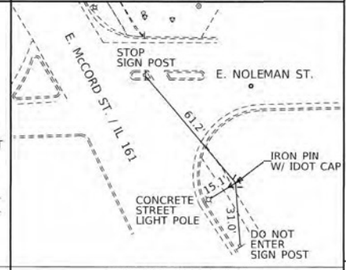

CONTROL POINT #25
Sta. 310+47.29 / 40.91' LT.
N 20250.5045 E 12219.1245

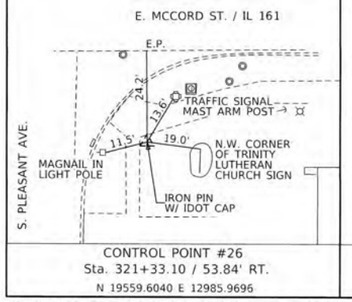

CONTROL POINT #26
Sta. 321+33.10 / 53.84' RT.
N 19559.6040 E 12985.9696

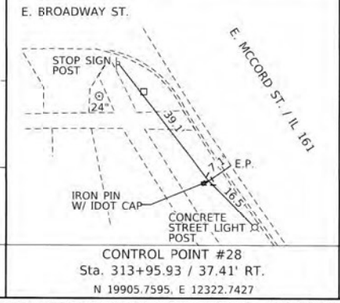

CONTROL POINT #28
Sta. 313+95.93 / 37.41' RT.
N 19905.7595, E 12322.7427

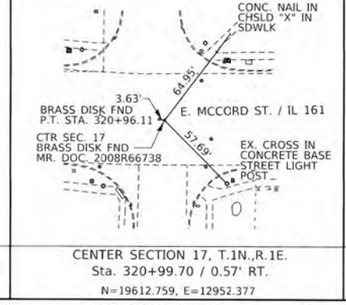

CENTER SECTION 17, T.1N.,R.1E.
Sta. 320+99.70 / 0.57' RT.
N=19612.759, E=12952.377

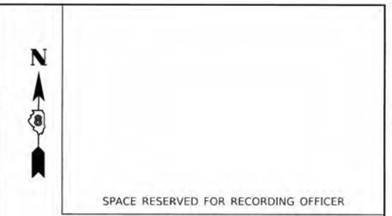

STATE OF ILLINOIS)
) SS
COUNTY OF LEE)

I, COVENTINE FIDIS, AN ILLINOIS PROFESSIONAL LAND SURVEYOR, STATE THAT I HAVE SURVEYED THE PLAT OF HIGHWAY SHOWN HEREON AND THAT THIS PROFESSIONAL SERVICE CONFORMS TO THE CURRENT ILLINOIS MINIMUM STANDARDS FOR A BOUNDARY SURVEY FOR THE PROPOSED PARCEL(S) TO BE ACQUIRED BY THE STATE OF ILLINOIS, DEPARTMENT OF TRANSPORTATION, SHOWN HEREON.

DATED THIS 10TH DAY OF MAY 2022

COVENTINE FIDIS, PLS NO. 35-2159
LICENSE EXPIRATION DATE: 11/30/2022

STATE OF ILLINOIS
COVENTINE FIDIS
35-2159
PROFESSIONAL LAND SURVEYOR
DIXON, ILL.

AMERICAN
SURVEYING & ENGINEERING, P.C.
841 N. Galena Ave. Dixon, IL 61021
815-288-6231
ILLINOIS PROFESSIONAL DESIGN FIRM NO. 184-003192

COMPLETION DATE OF FIELD WORK PERFORMED	
LAND SURVEY: 12/18/2019	ROW STAKING:

ILLINOIS DEPARTMENT OF TRANSPORTATION
PLAT OF HIGHWAYS
FAP ROUTE 805 (IL 161)
SECTION (7Z-2, 8Z-2)SW-1
MARION COUNTY
JOB NO. R-98-003-18
TOTAL HOLDING & BLOCK LAYOUT

NOT TO SCALE SHEET 38 OF 38

ILLINOIS DEPARTMENT OF TRANSPORTATION
OFFICE OF HIGHWAYS PROJECT IMPLEMENTATION/REGION 5/DISTRICT 8
1102 EASTPORT PLAZA DRIVE
COLLINSVILLE, ILLINOIS 62234-6198

F.A.P. RTE.	SECTION	COUNTY	TOTAL SHEETS	SHEET NO.
805	(7Z-2, 8Z-2)SW-1	MARION	100	100
		CONTRACT NO. 76L29		
FED. ROAD DIST. NO.	ILLINOIS	FED. AID PROJECT		

SET 2 OF 2
SHEETS 109 THROUGH 122 OF 122 SHEETS

FOR INDEX OF SHEETS, SEE SHEET NO. 2

STATE OF ILLINOIS
DEPARTMENT OF TRANSPORTATION

PROPOSED HIGHWAY PLANS

F.A.P. ROUTE 805 (IL 161)
SECTION (8Z,8Z-2)RS-2
PROJECT NO. NHPP-5LJC(115)
ULTRA-THIN BONDED WEARING COURSE
MARION COUNTY

C-98-089-22

LICENSED PROFESSIONAL ENGINEER
STEVEN TODD STRNEMANN
062-062257
STATE OF ILLINOIS
SEAL
SIGNATURE:
DATE SIGNED: 1/17/2023
LICENSE EXPIRATION DATE: 11 - 30 - 2023
THIS SEAL APPLIES TO SHEETS: 1-10

LICENSED PROFESSIONAL ENGINEER
JEFFREY A VARUGHESE
062-071307
OF ILLINOIS
SEAL
SIGNATURE:
DATE SIGNED: 1/17/2023
LICENSE EXPIRATION DATE: 11 - 30 - 2023
THIS SEAL APPLIES TO SHEETS: 1-10

F.A.P. RTE.	SECTION	COUNTY	TOTAL SHEETS	SHEET NO.
805	(8Z,8Z-2)RS-2	MARION	14	1
	ILLINOIS	CONTRACT NO. 76R41		

D-98-057-22

LOCATION OF SECTION INDICATED THUS: -

T1N R1E

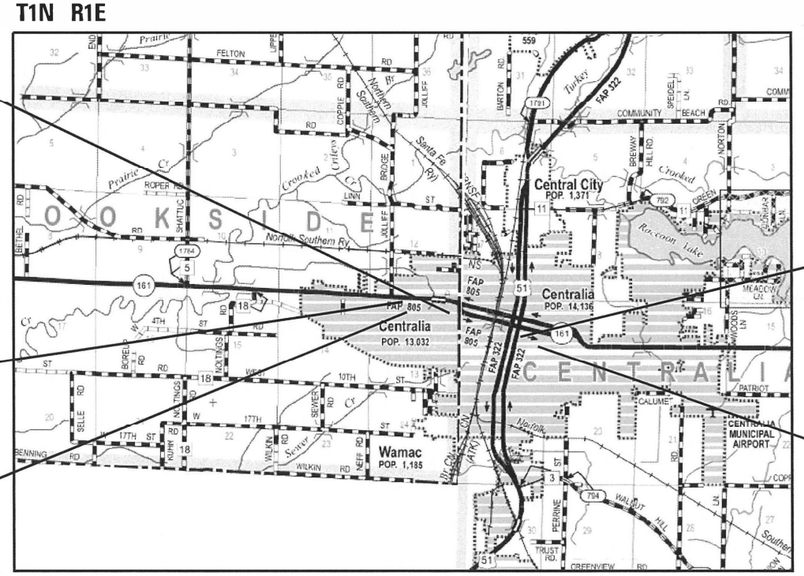

LOCATION MAP
GROSS LENGTH = 15,222' (2.88 MILES)
NET LENGTH = 14,011' (2.65 MILES)

STATION EQUATION

STA. 948+03.17 BK = 18' LT 311+55.71 AH
STA. 320+96.11 BK = 51+30.82 AH
STA. 91+55.00 BK = STA. 291+53.72 AH
STA. 311+43.49 BK = 18' RT 311+55.71 AH

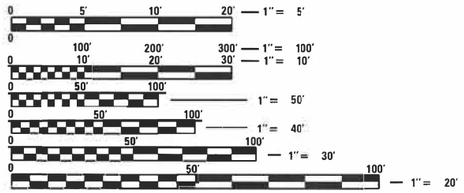

FULL SIZE PLANS HAVE BEEN PREPARED USING STANDARD ENGINEERING SCALES. REDUCED SIZED PLANS WILL NOT CONFORM TO STANDARD SCALES. IN MAKING MEASUREMENTS ON REDUCED PLANS, THE ABOVE SCALES MAY BE USED.

J.U.L.I.E.
JOINT UTILITY LOCATION INFORMATION FOR EXCAVATION
1-800-892-0123
or 811

STATE OF ILLINOIS
DEPARTMENT OF TRANSPORTATION
SUBMITTED Jan 30 20 23
REGIONAL ENGINEER
20
ENGINEER OF DESIGN AND ENVIRONMENT
20
DIRECTOR, DIVISION OF HIGHWAYS

PRINTED BY THE AUTHORITY OF THE STATE OF ILLINOIS

PROJECT ENGINEER CHERYL KEPLAR
PROJECT MANAGER KAREN CHALLANDES
CONTRACT NO. 76R41

EDSI
ENGINEERING DESIGN SOURCE, INC.
16141 SWINGLEY RIDGE RD., SUITE 300
CHESTERFIELD, MO 63017

PLOT DATE: 1/17/2023 1:33:31 PM

DGN-SPEC
DATE-TIME
*REF-
*REF-
*REF-

INDEX OF SHEETS

1	COVER SHEET
2	INDEX OF SHEETS, GENERAL NOTES, HIGHWAY STANDARDS, MIXTURE REQUIREMENTS & COMMITMENTS
3-4	SUMMARY OF QUANTITIES
5-7	TYPICAL SECTIONS
8-9	SCHEDULE OF QUANTITIES
10	LOCATION MAP AND DETAIL SHEET
11-14	ELECTRICAL SHEETS

HIGHWAY STANDARDS

000001-08	STANDARD SYMBOLS, ABBREVIATIONS AND PATTERNS
001006	DECIMAL OF AN INCH AND OF A FOOT
442101-09	CLASS B PATCHES
701427-05	LANE CLOSURE, MULTILANE, INTERMITTENT OR MOVING OPER., FOR SPEEDS ≤ 40 MPH
701601-09	URBAN LANE CLOSURE, MULTILANE, 1W OR 2W WITH NONTRAVERSABLE MEDIAN
701701-10	URBAN LANE CLOSURE, MULTILANE INTERSECTION
701901-08	TRAFFIC CONTROL DEVICES
780001-05	TYPICAL PAVEMENT MARKINGS
781001-04	TYPICAL APPLICATIONS RAISED REFLECTIVE PAVEMENT MARKERS

MIXTURE REQUIREMENTS

MIXTURE USE	ULTRA-THIN BWC	Partial Depth Patching
AC/PG		PG 64-22
DESIGN AIR VOIDS		4.0% @ Ndes=70
MIX COMPOSITION (Gradation)	IL 9.5 UTB	IL 19.0
FRICTION AGG	MIXTURE "D"	MIXTURE "B"
QUALITY MGMT PROGRAM		QC/QA
MatTranDev Required?		no

TRAFFIC DATA

TRAFFIC DATA	FUNCTIONAL CLASSIFICATION	2021 ADT (ACTUAL)	2023 ADT (EST.)	2043 ADT (EST.)	SU%	MU%
MCCORD ST.						
BEECH ST. TO POPLAR ST.	MINOR ARTERIAL	8,300	8,400	9,700	3.9	2.1
POPLAR ST. TO ELM ST.	OTHER PRINCIPAL ARTERIAL	6,400	6,500	7,500	4.5	1.9
ELM ST. TO NOLEMAN ST.	OTHER PRINCIPAL ARTERIAL	5,300	5,400	6,200	3.3	1.5
NOLEMAN ST. TO PLEASANT AVE.	OTHER PRINCIPAL ARTERIAL	8,700	8,800	10,100	6.6	2.6
NOLEMAN ST.						
BEECH ST. TO POPLAR ST.	MINOR ARTERIAL	7,100	7,200	8,300	3.5	1.8
POPLAR ST. TO ELM ST.	OTHER PRINCIPAL ARTERIAL	6,500	6,600	7,600	6.9	2.7
ELM ST. TO MCCORD ST.	OTHER PRINCIPAL ARTERIAL	5,300	5,400	6,200	4.7	2.4

GENERAL NOTES

1. MEMBERS OF JULIE KNOWN TO BE WITHIN THE LIMITS OF THE IMPROVEMENTS ARE:
   1. AMEREN ILLINOIS (GAS & ELECTRIC)
   2. AT&T ILLINOIS (COMMUNICATIONS)
   3. CITY OF CENTRALIA (WATER & SANITARY SEWER)
   4. CHARTER COMMUNICATIONS, INC. (CABLE TV)
   5. CLEARWAVE FIBER LLC (COMMUNICATIONS)
   6. WABASH COMMUNICATIONS COOPERATIVE, INC. (COMMUNICATIONS)
   7. WINDSTREAM KDL, INC. (COMMUNICATIONS)

   THE CONTRACTOR SHALL CONTACT JULIE AT LEAST 48 HOURS PRIOR TO EXCAVATION TO DETERMINE WHICH UTILITIES ARE WITHIN THE AREA.

2. THE CONTRACTOR AND THE ENGINEER SHALL BE AWARE THAT NO SURVEY WAS PERFORMED FOR THIS PROJECT. THE STATIONING, TOPOGRAPHY, AND QUANTITIES SHOWN IN THE PLANS WERE CREATED USING MICROFILM AND FIELD MEASUREMENTS. ALL SHALL BE ASSUMED TO BE APPROXIMATE. THE CONTRACTOR SHALL VERIFY DIMENSIONS AND CONDITIONS IN THE FIELD PRIOR TO CONSTRUCTION AND ORDERING OF MATERIALS.

3. ULTRA-THIN OVERLAY SHALL STOP AT THE EDGE OF PAVEMENT JOINT AND NOT ENCROACH INTO THE GUTTER PAN.

4. NO OVERNIGHT LANE CLOSURES WILL BE PERMITTED.

5. THE PROPOSED PAVEMENT MARKINGS AND TEMPORARY PAVEMENT MARKINGS SHALL MATCH THE EXISTING PAVEMENT MARKINGS AND CONTINUE THROUGHOUT THE JOB AND TIE INTO THE EXISTING PAVEMENT MARKINGS AT THE END OF THE PROJECT.

6. TWO CHANGEABLE MESSAGE SIGNS SHALL BE PROVIDED ALONG IL 161 AND TWO ALONG US 50 TO ALERT DRIVERS OF THE ROAD CONSTRUCTION. CHANGEABLE MESSAGE SIGNS SHALL BE PLACED 14 DAYS PRIOR TO BEGINNING ANY WORK. EXACT LOCATIONS OF THE CHANGEABLE MESSAGE SIGNS SHALL BE DETERMINED BY THE ENGINEER.

7. THE RAISED REFLECTIVE PAVEMENT MARKERS SHALL NOT BE PLACED IN THE SAME LOCATION AS THEY WERE PREVIOUSLY INSTALLED.

8. THE VOID IN THE PAVEMENT WHICH RESULTS FROM THE RAISED REFLECTIVE PAVEMENT MARKER REMOVAL SHALL BE REPAIRED IN ACCORDANCE WITH ATRICLE 406.05(a). PAYMENT FOR THIS WORK SHALL BE INCLUDED AS PART OF THE RAISED REFLECTIVE PAVEMENT MARKER REMOVAL PAY ITEM.

9. ALL LANES OF IL ROUTE 161 SHALL BE OPEN TO TRAFFIC DURING THE 2024 SOLAR ECLIPSE FROM 7:00 A.M. ON SATURDAY APRIL 6, 2024 THROUGH 10:00 P.M. ON MONDAY APRIL 8, 2024.

COMMITMENTS

NO COMMITMENTS

MODEL: $MODELNAME$
FILE NAME: $FILEAS

USER NAME = _USER_	DESIGNED - ECW	REVISED -	
	DRAWN - ECW	REVISED -	
PLOT SCALE = 40.0000 ' / in.	CHECKED - JV	REVISED -	
PLOT DATE = 3/22/2023	DATE - 12-01-2022	REVISED -	

STATE OF ILLINOIS
DEPARTMENT OF TRANSPORTATION

INDEX OF SHEETS, GENERAL NOTES, HIGHWAY STANDARDS, MIXTURE REQUIREMENTS, COMMITMENTS & TRAFFIC DATA

SCALE: | SHEET 1 OF 1 SHEETS | STA. | TO STA.

F.A.P. RTE.	SECTION	COUNTY	TOTAL SHEETS	SHEET NO.
805	(8Z,8Z-2)RS-2	MARION	14	2
		CONTRACT NO. 76R41		
	ILLINOIS FED. AID PROJECT			

CODE NO.	ITEM	UNIT	TOTAL QUANTITY	CONSTR. CODE ROADWAY 0005 URBAN
40600250	RAPID SETTING POLYMER MODIFIED EMULSION	POUND	70738	70738
44000152	HOT-MIX ASPHALT SURFACE REMOVAL, 3/4"	SQ YD	27292	27292
44200050	WELDED WIRE REINFORCEMENT	SQ YD	667	667
44200970	CLASS B PATCHES, TYPE II, 10 INCH	SQ YD	96	96
44200974	CLASS B PATCHES, TYPE III, 10 INCH	SQ YD	17	17
44200976	CLASS B PATCHES, TYPE IV, 10 INCH	SQ YD	27	27
44200994	CLASS B PATCHES, TYPE II, 12 INCH	SQ YD	509	509
44200998	CLASS B PATCHES, TYPE III, 12 INCH	SQ YD	36	36
44201000	CLASS B PATCHES, TYPE IV, 12 INCH	SQ YD	588	588
44201299	DOWEL BARS 1 1/2"	EACH	804	804
44213200	SAW CUTS	FOOT	5580	5580
44213204	TIE BARS 3/4"	EACH	139	139
67100100	MOBILIZATION	L SUM	1	1
70102630	TRAFFIC CONTROL AND PROTECTION, STANDARD 701601	L SUM	1	1

CODE NO.	ITEM	UNIT	TOTAL QUANTITY	CONSTR. CODE ROADWAY 0005 URBAN
70102635	TRAFFIC CONTROL AND PROTECTION, STANDARD 701701	L SUM	1	1
70107025	CHANGEABLE MESSAGE SIGN	CAL DA	148	148
70300100	SHORT TERM PAVEMENT MARKING	FOOT	2400	2400
70300150	SHORT TERM PAVEMENT MARKING REMOVAL	SQ FT	807	807
78000100	THERMOPLASTIC PAVEMENT MARKING - LETTERS AND SYMBOLS	SQ FT	208	208
78000200	THERMOPLASTIC PAVEMENT MARKING - LINE 4"	FOOT	9550	9550
78000400	THERMOPLASTIC PAVEMENT MARKING - LINE 6"	FOOT	649	649
78000600	THERMOPLASTIC PAVEMENT MARKING - LINE 12"	FOOT	1849	1849
78000650	THERMOPLASTIC PAVEMENT MARKING - LINE 24"	FOOT	390	390
78100100	RAISED REFLECTIVE PAVEMENT MARKER	EACH	386	386
78300200	RAISED REFLECTIVE PAVEMENT MARKER REMOVAL	EACH	386	386
88600600	DETECTOR LOOP REPLACEMENT	FOOT	2823	2823
X0300031	ULTRA-THIN BONDED WEARING COURSE, IL-9.5 UTB, MIX "D"	SQ YD	56141	56141
X4406040	PARTIAL DEPTH REMOVAL, TYPE I, 4"	SQ YD	72	72

MODEL: Default
FILE NAME: pw:\\dot-pw.bentley.com:PWDOT\Documents\IDOT Offices\District 8\Projects\10876L29\CADData\CADsheets\10876L29-sht-5000.dgn

USER NAME = Karen.Challandes	DESIGNED -	REVISED -	
	DRAWN -	REVISED -	
PLOT SCALE = 100.0000 ' / in.	CHECKED -	REVISED -	
PLOT DATE = 5/5/2023	DATE -	REVISED -	

STATE OF ILLINOIS
DEPARTMENT OF TRANSPORTATION

SUMMARY OF QUANTITIES

SCALE: | SHEET 1 OF 2 SHEETS | STA. | TO STA.

F.A.P. RTE.	SECTION	COUNTY	TOTAL SHEETS	SHEET NO.
805	(8Z, 8Z-2)RS-2	MARION	14	3
		CONTRACT NO. 76R41		
	ILLINOIS	FED. AID PROJECT		

				CONSTR. CODE
CODE NO.	ITEM	UNIT	TOTAL QUANTITY	ROADWAY 0005 URBAN
X4406240	PARTIAL DEPTH REMOVAL, TYPE II, 4"	SQ YD	12	12
X4421000	PARTIAL DEPTH PATCHING	TON	10	10
Z0038116	PORTLAND CEMENT CONCRETE SURFACE REMOVAL 3/4"	SQ YD	28849	28849

MODEL: Default
FILE NAME: p:\dot-pw.bentley.com:PWIDOT Documents\IDOT Offices\District 8\Projects\D876L29\CADData\CADSheets\D876L29-cnt-SOQ.dgn

USER NAME = Karen.Challandes	DESIGNED -	REVISED -	**STATE OF ILLINOIS**
	DRAWN -	REVISED -	**DEPARTMENT OF TRANSPORTATION**
PLOT SCALE = 100.0000 ' / in.	CHECKED -	REVISED -	
PLOT DATE = 5/5/2023	DATE -	REVISED -	

SUMMARY OF QUANTITIES

SCALE: | SHEET 2 OF 2 SHEETS | STA. | TO STA.

F.A.P. RTE.	SECTION	COUNTY	TOTAL SHEETS	SHEET NO.
805	(8Z, 8Z-2)RS-2	MARION	14	4
		CONTRACT NO. 76R41		
	ILLINOIS FED. AID PROJECT			

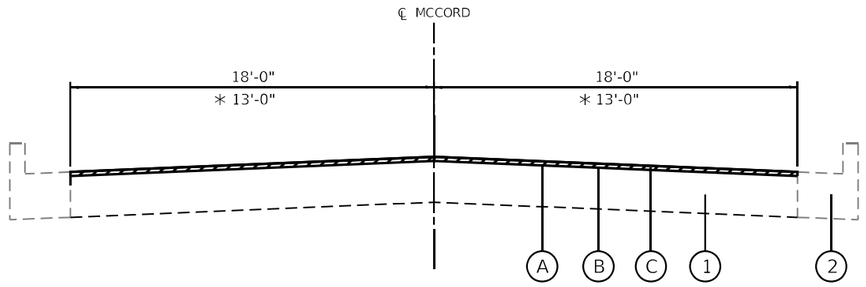

TYPICAL SECTION

STA. 877+49.63 TO STA. 878+48.50
STA. 905+48.05 TO STA. 911+52.98
STA. 925+08.13 TO STA. 926+13.00
* STA. 928+45.00 TO STA. 934+63.15
* STA. 937+88.16 TO STA. 940+31.27

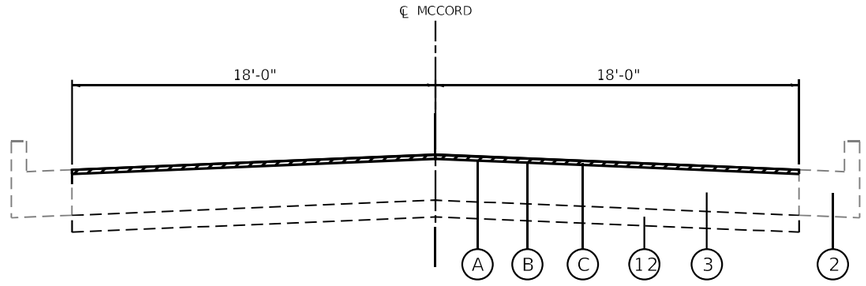

TYPICAL SECTION

STA. 878+48.50 TO STA. 884+15.00

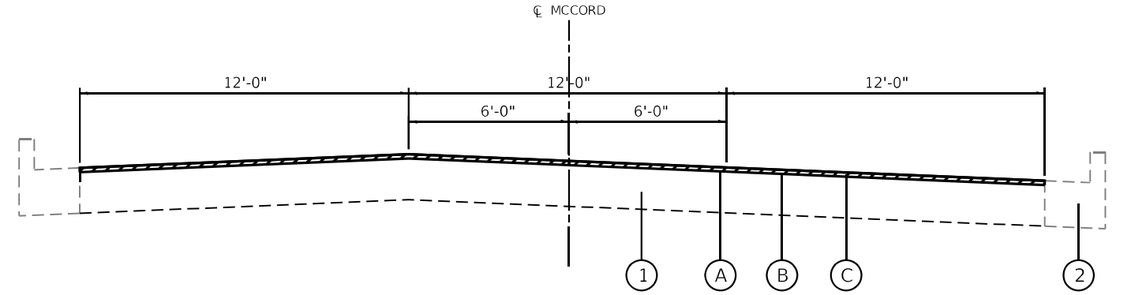

TYPICAL SECTION

STA. 885+70.00 TO STA. 888+93.18
BRIDGE OMISSION STA 888+93.18 TO STA. 901+04.42
STA. 901+04.42 TO STA. 903+20.00

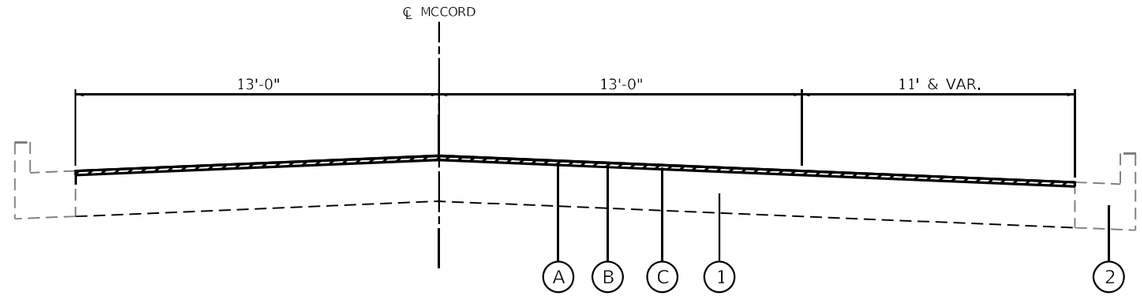

TYPICAL SECTION

STA. 926+13.00 TO STA. 928+45.00

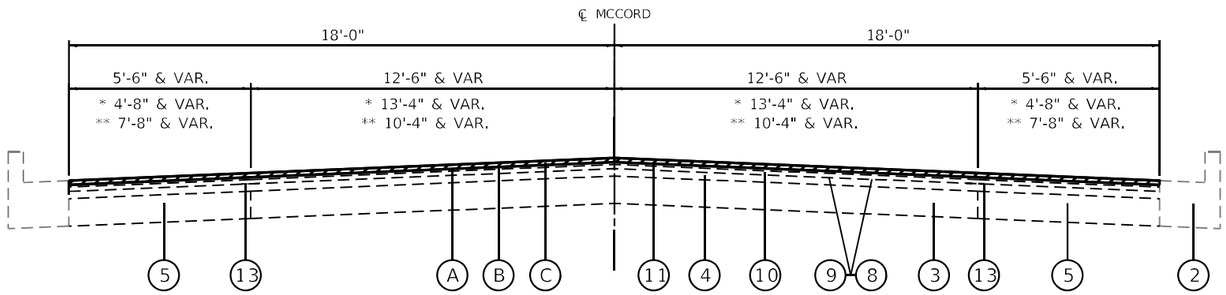

TYPICAL SECTION

STA. 884+15.00 TO STA. 885+70.00
* STA. 903+20.00 TO STA. 905+48.05
** STA. 911+52.98 TO STA. 925+08.13

STATION EQUATION

STA. 948+03.17 BK = 18' LT STA. 311+55.71 AH
STA. 320+96.11 BK = STA. 51+30.82 AH
STA. 91+55.00 BK = STA. 291+53.72 AH
STA. 311+43.49 BK = 18' RT STA. 311+55.71 AH

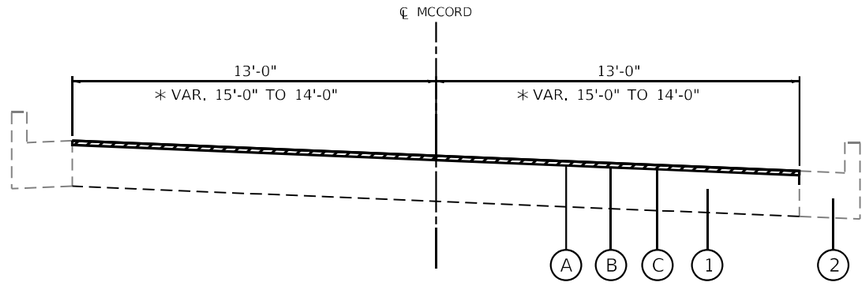

TYPICAL SECTION

STA. 940+31.27 TO STA. 944+77.55
* STA. 307+98.00 TO STA. 312+25.19
(INLCUDES S.E. TRANSITIONS)

THIS LEGEND ONLY APPLIES TO THIS PAGE

(1) EXISTING PORTLAND CEMENT CONCRETE PAVEMENT, 10"
(2) EXISTING COMBINATION CONCRETE CURB AND GUTTER, TYPE B-6.24
(3) EXISTING PAVEMENT
(4) EXISTING HMA RESURFACING, 4"
(5) EXISTING PCC WIDENING, 8"
(8) EXISTING BITUMINOUS MATERIALS (PRIME COAT)
(9) EXISTING AGGREGATE (PRIME COAT)
(10) EXISTING LEVELING BINDER, IL 4.75, 3/4"
(11) EXISTING SURFACE COURSE, 1 1/2"
(12) EXISTING STABILIZED SUBBASE, 4"
(13) EXISTING STRIP RELFECTIVE CRACK CONTROL
(A) PROPOSED PAVEMENT SURFACE REMOVAL, 3/4"
(B) PROPOSED RAPID SETTING POLYMER MODIFIED EMULSION
(C) PROPOSED ULTRA-THIN BONDED WEARING COURSE, 3/4"

MODEL: $MODELNAME$
FILE NAME: $FILEAS

USER NAME = _USER_	DESIGNED - ECW	REVISED -	
	DRAWN - ECW	REVISED -	
PLOT SCALE = 5.0000 ' / in.	CHECKED - JV	REVISED -	
PLOT DATE = 1/17/2023	DATE - 12-01-2022	REVISED -	

STATE OF ILLINOIS
DEPARTMENT OF TRANSPORTATION

TYPICAL SECTIONS

SCALE: | SHEET 1 OF 3 SHEETS | STA. | TO STA.

F.A.P. RTE.	SECTION	COUNTY	TOTAL SHEETS	SHEET NO.
805	(8Z,8Z-2)RS-2	MARION	14	5
		CONTRACT NO. 76R41		
	ILLINOIS	FED. AID PROJECT		

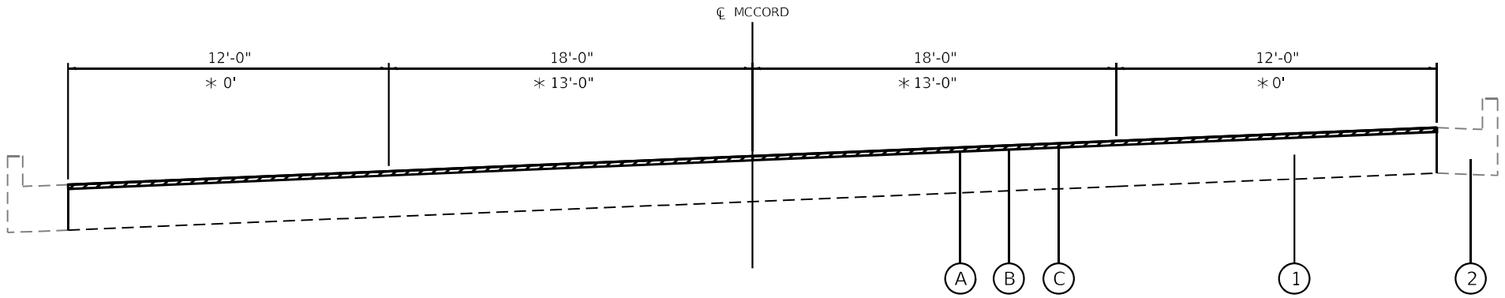

TYPICAL SECTION

STA. 312+48.77 TO STA. 53+07.79
∗ STA. 934+63.15 TO STA. 937+88.16
(INLCUDES S.E. TRANSITIONS)

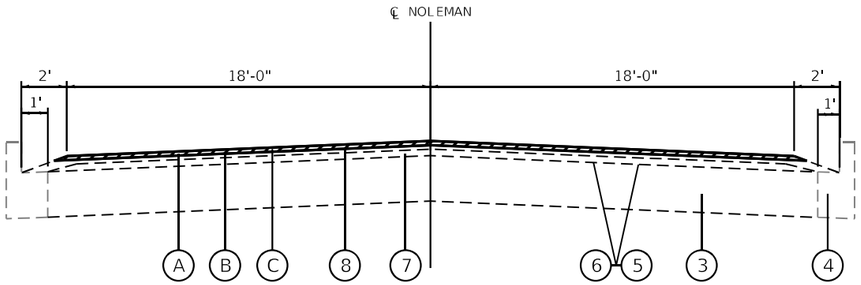

TYPICAL SECTION

STA. 43+19.08 TO STA. 55+92.88
STA. 76+57.46 TO STA. 91+48.08

STATION EQUATION

STA. 948+03.17 BK = 18' LT STA. 311+55.71 AH
STA. 320+96.11 BK = STA. 51+30.82 AH
STA. 91+55.00 BK = STA. 291+53.72 AH
STA. 311+43.49 BK = 18' RT STA. 311+55.71 AH

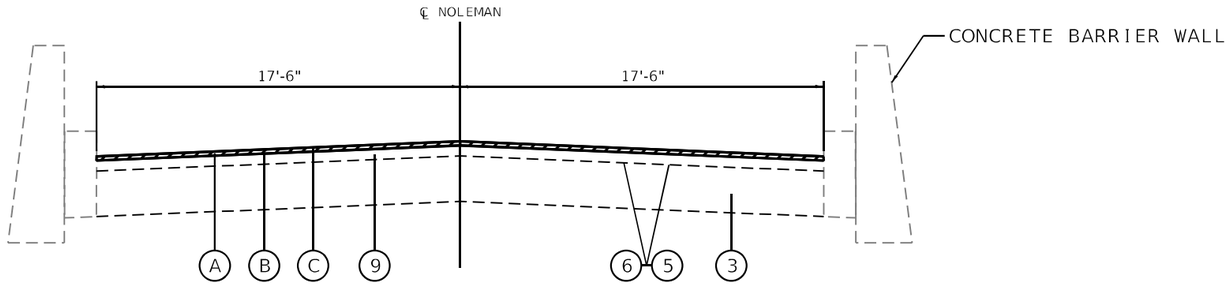

TYPICAL SECTION

STA. 55+92.88 TO STA. 66+08.08

THIS LEGEND ONLY APPLIES TO THIS PAGE

1. EXISTING PORTLAND CEMENT CONCRETE PAVEMENT, 10"
2. EXISTING COMBINATION CONCRETE CURB AND GUTTER, TYPE B-6.24
3. EXISTING PAVEMENT
4. EXISTING COMBINATION CONCRETE CURB AND GUTTER
5. EXISTING BITUMINOUS MATERIALS (PRIME COAT)
6. EXISTING AGGREGATE (PRIME COAT)
7. EXISTING LEVELING BINDER, IL 4.75, 3/4"
8. EXISTING SURFACE COURSE, 1½"
9. EXISTING SURFACE COURSE, 2"
A. PROPOSED PAVEMENT SURFACE REMOVAL, 3/4"
B. PROPOSED RAPID SETTING POLYMER MODIFIED EMULSION
C. PROPOPSED ULTRA-THIN BONDED WEARING COURSE, 3/4"

MODEL: $MODELNAME$
FILE NAME: $FILEAS

USER NAME = _USER_	DESIGNED - ECW	REVISED -
	DRAWN - ECW	REVISED -
PLOT SCALE = 5.0000 ' / in.	CHECKED - JV	REVISED -
PLOT DATE = 1/17/2023	DATE - 12-01-2022	REVISED -

STATE OF ILLINOIS
DEPARTMENT OF TRANSPORTATION

TYPICAL SECTIONS

SCALE: | SHEET 2 OF 3 SHEETS | STA. | TO STA.

F.A.P. RTE.	SECTION	COUNTY	TOTAL SHEETS	SHEET NO.
805	(8Z,8Z-2)RS-2	MARION	14	6
		CONTRACT NO. 76R41		
		ILLINOIS	FED. AID PROJECT	

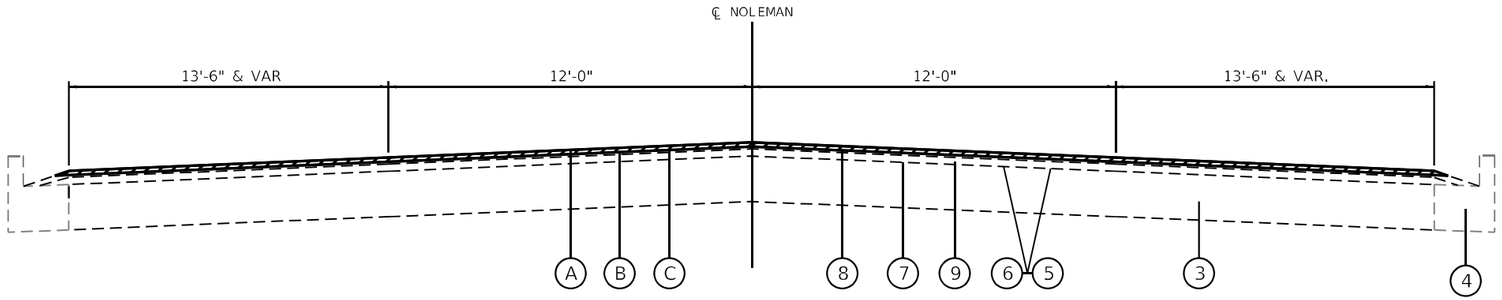

TYPICAL SECTION

STA. 66+08.08 TO STA. 76+57.46

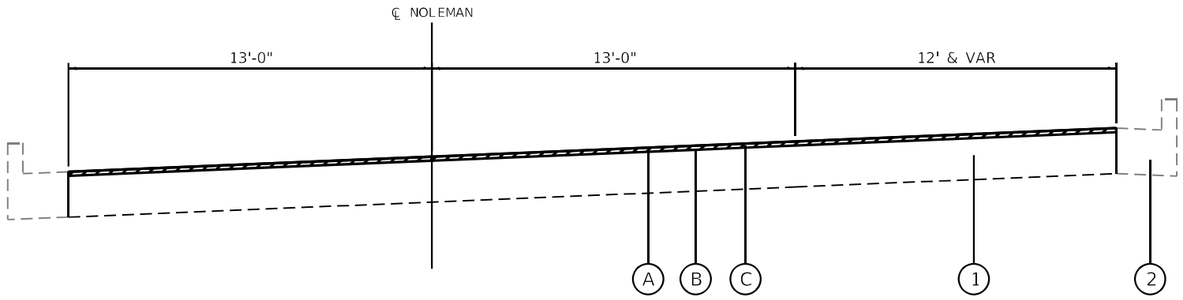

TYPICAL SECTION

STA. 291+48.08 TO STA. 298+17.16
(INLCUDES S.E. TRANSITIONS)

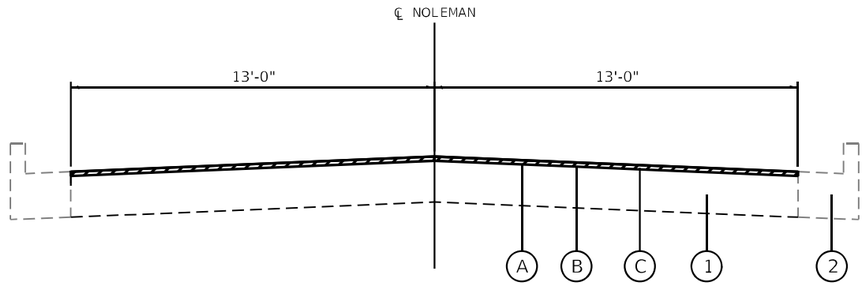

TYPICAL SECTION

STA. 298+17.16 TO STA. 307+98.00

STATION EQUATION

STA. 948+03.17 BK = 18' LT STA. 311+55.71 AH
STA. 320+96.11 BK = STA. 51+30.82 AH
STA. 91+55.00 BK = STA. 291+53.72 AH
STA. 311+43.49 BK = 18' RT STA. 311+55.71 AH

THIS LEGEND ONLY APPLIES TO THIS PAGE

1. EXISTING PORTLAND CEMENT CONCRETE PAVEMENT, 10"
2. EXISTING COMBINATION CONCRETE CURB AND GUTTER, TYPE B-6.24
3. EXISTING PAVEMENT
4. EXISTING COMBINATION CONCRETE CURB AND GUTTER
5. EXISTING BITUMINOUS MATERIALS (PRIME COAT)
6. EXISTING AGGREGATE (PRIME COAT)
7. EXISTING LEVELING BINDER, IL 4.75, 3/4"
8. EXISTING SURFACE COURSE, 1½"
9. EXISTING HMA RESURFACING, 2"
A. PROPOSED PAVEMENT SURFACE REMOVAL, 3/4"
B. PROPOSED RAPID SETTING POLYMER MODIFIED EMULSION
C. PROPOSED ULTRA-THIN BONDED WEARING COURSE, 3/4"

MODEL: $MODELNAME$
FILE NAME: $FILEAS

USER NAME = _USER_	DESIGNED - ECW	REVISED -
	DRAWN - ECW	REVISED -
PLOT SCALE = 5.0000 ' / in.	CHECKED - JV	REVISED -
PLOT DATE = 1/17/2023	DATE - 12-01-2022	REVISED -

STATE OF ILLINOIS
DEPARTMENT OF TRANSPORTATION

TYPICAL SECTIONS

SCALE: | SHEET 3 OF 3 SHEETS | STA. | TO STA.

F.A.P. RTE.	SECTION	COUNTY	TOTAL SHEETS	SHEET NO.
805	(8Z,8Z-2)RS-2	MARION	14	7
		CONTRACT NO. 76R41		
		ILLINOIS	FED. AID PROJECT	

RESURFACING SCHEDULE

STATION			LENGTH	WIDTH	HMA PAVEMENT SURFACE REMOVAL, 3/4"	PCC PAVEMENT SURFACE REMOVAL, 3/4"	RAPID SETTING POLYMER MODIFIED EMULSION	ULTRA-THIN BONDED WEARING COURSE, IL-9.5 UTB, MIX "D", 3/4"
			FEET	FEET	SQ YD	SQ YD	POUND	SQ YD
MCCORD STREET								
875+26	TO	884+15	889	36		3556.0	4480.6	3556.0
884+15	TO	885+70	155	36	620.0		781.2	620.0
885+70	TO	888+93	323	36		1292.0	1627.9	1292.0
888+93	TO	901+04	1211	36	BRIDGE OMISSION			
901+04	TO	903+20	216	36		862.3	1086.5	862.3
903+20	TO	905+48	228	36	912.0		1149.1	912.0
905+48	TO	906+10	62	36		248.0	312.5	248.0
906+10	TO	911+53	543	36		2172.0	2736.7	2172.0
911+53	TO	925+08	1355	36	5420.0		6829.2	5420.0
925+08	TO	927+45	237	36		948.0	1194.5	948.0
927+45	TO	945+41	1796	26		5188.8	6537.8	5188.8
945+41	TO	948+03	262	VAR		1100.1	1386.2	1100.1
948+03.17 BK = 18' LT 311+55.71 AH			STATION EQUATION					
311+56	TO	320+96	940	60		6269.3	7899.4	6269.3
320+96.11 BK = 51+30.82 AH			STATION EQUATION					
51+31	TO	53+09	178	60		1186.5	1494.9	1186.5
NOLEMAN STREET								
43+19	TO	70+02	2683	36	10731.7		13521.9	10731.7
70+02	TO	70+73	71	51	402.3		506.9	402.3
70+73	TO	76+00	527	51	2986.3		3762.8	2986.3
76+00	TO	91+55	1555	36	6220.0		7837.2	6220.0
91+55.00 BK = 291+53.72 AH			STATION EQUATION					
291+54	TO	293+63	209	38		884.4	1114.3	884.4
293+63	TO	311+43	1780	26		5141.7	6478.5	5141.7
311+43.49 BK = 18' RT 311+55.71 AH			STATION EQUATION					
TOTAL:					27292	28849	70738	56141

RAISED RELFECTIVE PAVEMENT MARKERS

LOCATION			LENGTH	RAISED REFLECTIVE PAVEMENT MARKER REMOVAL	RAISED REFLECTIVE PAVEMENT MARKER
STA	TO	STA	FEET	EACH	EACH
MCCORD ST.					
875+26.00	to	878+00.00	274	7	7
878+00.00	to	888+93.18	1093	27	27
888+93.18	to	901+04.42	1211	BRIDGE OMISSION	
901+04.42	to	906+10.00	506	13	13
906+10.00	to	925+75.00	1965	49	49
925+75.00	to	948+03.17	2228	35	35
948+03.17 BK = 18' LT 311+55.71 AH			STATION EQUATION		
311+55.71	to	320+96.11	940	85	85
320+96.11 BK = 51+30.82 AH			STATION EQUATION		
51+30.82	to	53+08.79	178	18	18
NOLEMAN ST.					
43+19.08	to	55+92.88	1274	32	32
55+92.88	to	66+08.08	1015	25	25
66+08.08	to	66+92.60	85	2	2
66+92.60	to	67+64.79	72	2	2
67+64.79	to	68+43.88	79	2	2
68+43.88	to	70+73.00	229	6	6
70+73.00	to	71+21.08	48	1	1
71+21.08	to	75+48.53	427	11	11
75+48.53	to	76+57.46	109	3	3
76+57.46	to	91+48.08	1491	37	37
91+55.00 BK = 291+53.72 AH			STATION EQUATION		
291+95.00	to	311+43.49	1948	32	32
311+43.49 BK = 18' RT 311+55.71 AH			STATION EQUATION		
TOTAL:				386	386

THERMOPLASTIC PAVEMENT MARKING SCHEDULE

LOCATION			LENGTH	LETTERS & SYMBOLS	THERMOPLASTIC PAVEMENT MARKING							SHORT TERM PAVEMENT MARKING	SHORT TERM PAVEMENT MARKING REMOVAL
					4"			8"	12"		24"		
					SKIP-DASH WHITE	SOLID YELLOW	SKIP-DASH YELLOW	SOLID WHITE	SOLID YELLOW	SOLID WHITE	SOLID WHITE		
STA	TO	STA	FOOT	SQ FT	FOOT	FOOT	FOOT	FOOT	FOOT	FOOT	FOOT	FOOT	SQ FT
MCCORD ST.													
875+26	to	878+00	274		69			174				50	17
878+00	to	884+15	615		308							112	38
884+15	to	885+70	155		78							29	10
885+70	to	888+93	323		162							59	20
888+93	to	901+04	1211	BRIDGE OMISSION									
901+04	to	903+20	216		108							40	14
903+20	to	905+48	228		115							42	14
905+48	to	906+10	62		31					72		12	4
906+10	to	911+53	543		272					216	72	99	33
911+53	to	925+08	1355		678					72		247	83
925+08	to	927+45	237		61			230		72	36	44	15
927+45	to	948+03	2058		515	322						198	66
948+03.17 BK = 18' LT 311+55.71 AH			STATION EQUATION										
311+56	to	320+96	940	135.2	471	2151	357	95	35	120	36	342	114
320+96.11 BK = 51+30.82 AH			STATION EQUATION										
51+31	to	53+09	178	72.8	75	300		150		120	36	65	22
NOLEMAN ST.													
43+19	to	55+93	1274		637					216	36	232	78
55+93	to	66+08	1015		508							185	62
66+08	to	66+93	85		43					144	36	16	6
66+93	to	67+65	72		37							14	5
67+65	to	70+73	308		155					102	51	57	19
70+73	to	71+21	48		24					102		9	3
71+21	to	75+49	428		214					204	51	78	26
75+49	to	76+57	109		55							20	7
76+57	to	91+48	1491		746					324	36	272	91
91+55.00 BK = 291+53.72 AH			STATION EQUATION										
291+95	to	293+63	168		84							16	6
293+63	to	311+43	1780		890	84			50			162	54
311+43.49 BK = 18' RT 311+55.71 AH			STATION EQUATION										
TOTAL:				208	6336	2857	357	649	85	1764	390	2400	807
					9550				1849				

MODEL: $MODELNAME$
FILE NAME: $FILEAS

USER NAME = _USER_	DESIGNED - ECW	REVISED -	STATE OF ILLINOIS DEPARTMENT OF TRANSPORTATION	SCHEDULES OF QUANTITIES
	DRAWN - ECW	REVISED -		
PLOT SCALE = 2.0000 ' / in.	CHECKED - JV	REVISED -		
PLOT DATE = 1/17/2023	DATE - 12-01-2022	REVISED -		SCALE: SHEET 1 OF 2 SHEETS STA. TO STA.

F.A.P. RTE.	SECTION	COUNTY	TOTAL SHEETS	SHEET NO.
805	(8Z,8Z-2)RS-2	MARION	14	8
		CONTRACT NO. 76R41		
	ILLINOIS	FED. AID PROJECT		

PARTIAL DEPTH PATCHING SCHEDULE						
STATION		LANE	LENGTH	WIDTH	AREA	PARTIAL DEPTH PATCHING, 4"
			(FT)	(FT)	(SQ YD)	(TON)
MCCORD - EASTBOUND						
STA.	312+00.00	DL	3	2	0.7	0.16
STA.	312+50.00	DL	3	2	0.7	0.16
STA.	314+19.00	DL	3	2	0.7	0.16
STA.	314+82.00	BI	4	2	0.9	0.2
STA.	315+00.00	DL	3	3	1	0.22
STA.	319+00.00	DL	2	2	0.4	0.09
STA.	319+19.00	TL	4	2	0.9	0.2
STA.	52+26.00	PL	4	2	0.9	0.2
MCCORD - WESTBOUND						0
STA.	957+35.00	DL	3	3	1	0.22
STA.	956+00.00	PL	3	2	0.7	0.16
STA.	955+51.00	BI	4	2	0.9	0.2
STA.	955+51.00	PL	4	2	0.9	0.2
STA.	949+53.00	PL	54	2	12	2.69
STA.	945+26.00	DL	3	2	0.7	0.16
STA.	943+77.00	DL	3	2	0.7	0.16
STA.	935+40.00	DL	3	3	1	0.22
STA.	930+59.00	DL	3	2	0.7	0.16
STA.	929+97.00	PL	4	2	0.9	0.2
TOTAL:					26	5.8

PARTIAL DEPTH REMOVAL SCHEDULE				
STATION		LANE	TYPE I, 4"	TYPE II, 4"
			(SQ YD)	(SQ YD)
MCCORD - EASTBOUND				
STA.	312+00.00	DL	0.7	
STA.	312+50.00	DL	0.7	
STA.	314+19.00	DL	0.7	
STA.	314+82.00	BI	0.9	
STA.	315+00.00	DL	1	
STA.	319+00.00	DL	0.4	
STA.	319+19.00	TL	0.9	
STA.	52+26.00	PL	0.9	
MCCORD - WESTBOUND				
STA.	957+35.00	DL	1	
STA.	956+00.00	PL	0.7	
STA.	955+51.00	BI	0.9	
STA.	955+51.00	PL	0.9	
STA.	949+53.00	PL		12
STA.	945+26.00	DL	0.7	
STA.	943+77.00	DL	0.7	
STA.	935+40.00	DL	1	
STA.	930+59.00	DL	0.7	
STA.	929+97.00	PL	0.9	
TOTAL:			14	12

CLASS B, 10", FULL DEPTH PAVEMENT PATCHING SCHEDULE											
STATION		LANE	LENGTH	WIDTH	CLASS B PATCHES, 10"			SAW CUTS	DOWEL BARS, 1 1/2"	TIE BARS NO. 6 (3/4")	WELDED WIRE
					TYPE II	TYPE III	TYPE IV				
			(FT)	(FT)	(SQ YD)	(SQ YD)	(SQ YD)	(FOOT)	(EACH)	(EACH)	(SQ YD)
MCCORD - EASTBOUND											
STA.	313+54.00	PL	13	12		17.3		75	10		17.3
MCCORD - WESTBOUND											
STA.	913+30.00	ML	20	12			26.7	96	10	7	26.7
STA.	887+55.00	DL	6	12	8			54	10		
STA.	887+55.00	ML	6	12	8			54	10		
STA.	887+55.00	PL	6	12	8			54	10		
STA.	868+71.00	DL	6	12	8			54	10		
TOTAL:					32	17	27	387	60	7	44

CLASS B, 12", FULL DEPTH PAVEMENT PATCHING SCHEDULE											
STATION		LANE	LENGTH	WIDTH	CLASS B PATCHES, 12"			SAW CUTS	DOWEL BARS, 1 1/2"	TIE BARS NO. 6 (3/4")	WELDED WIRE
					TYPE II	TYPE III	TYPE IV				
			(FT)	(FT)	(SQ YD)	(SQ YD)	(SQ YD)	(FOOT)	(EACH)	(EACH)	(SQ YD)
NOLEMAN - EASTBOUND											
STA.	46+68.00	DL	6	12	8			54	10		
STA.	46+68.00	ML	6	12	8			54	10		
STA.	46+68.00	PL	6	12	8			54	10		
STA.	50+17.00	DL	6	12	8			54	10		
STA.	50+17.00	ML	6	12	8			54	10		
STA.	56+20.00	DL	6	12	8			54	10		
STA.	56+20.00	PL	6	12	8			54	10		
STA.	57+58.00	DL	10	14		15.6		72	12		15.6
STA.	59+24.00	DL	34	14			52.9	144	12	11	52.9
STA.	81+46.00	DL	6	12	8			54	10		
STA.	81+46.00	ML	6	12	8			54	10		
STA.	81+46.00	PL	6	12	8			54	10		
STA.	88+10.00	DL	6	12	8			54	10		
STA.	88+10.00	PL	6	12	8			54	10		
TOTAL:					96	16	53	864	144	11	69

MODEL: SMODELNAME5
FILE NAME: $FILEAS

USER NAME = _USER_	DESIGNED - ECW	REVISED -	
	DRAWN - ECW	REVISED -	
PLOT SCALE = 2.0000 ' / in.	CHECKED - JV	REVISED -	
PLOT DATE = 1/17/2023	DATE - 12-01-2022	REVISED -	

STATE OF ILLINOIS
DEPARTMENT OF TRANSPORTATION

SCHEDULES OF QUANTITIES

SCALE: | SHEET 2 OF 2 SHEETS | STA. | TO STA.

F.A.P. RTE.	SECTION	COUNTY	TOTAL SHEETS	SHEET NO.
805	(8Z,8Z-2)RS-2	MARION	14	9
		CONTRACT NO. 76R41		
	ILLINOIS FED. AID PROJECT			

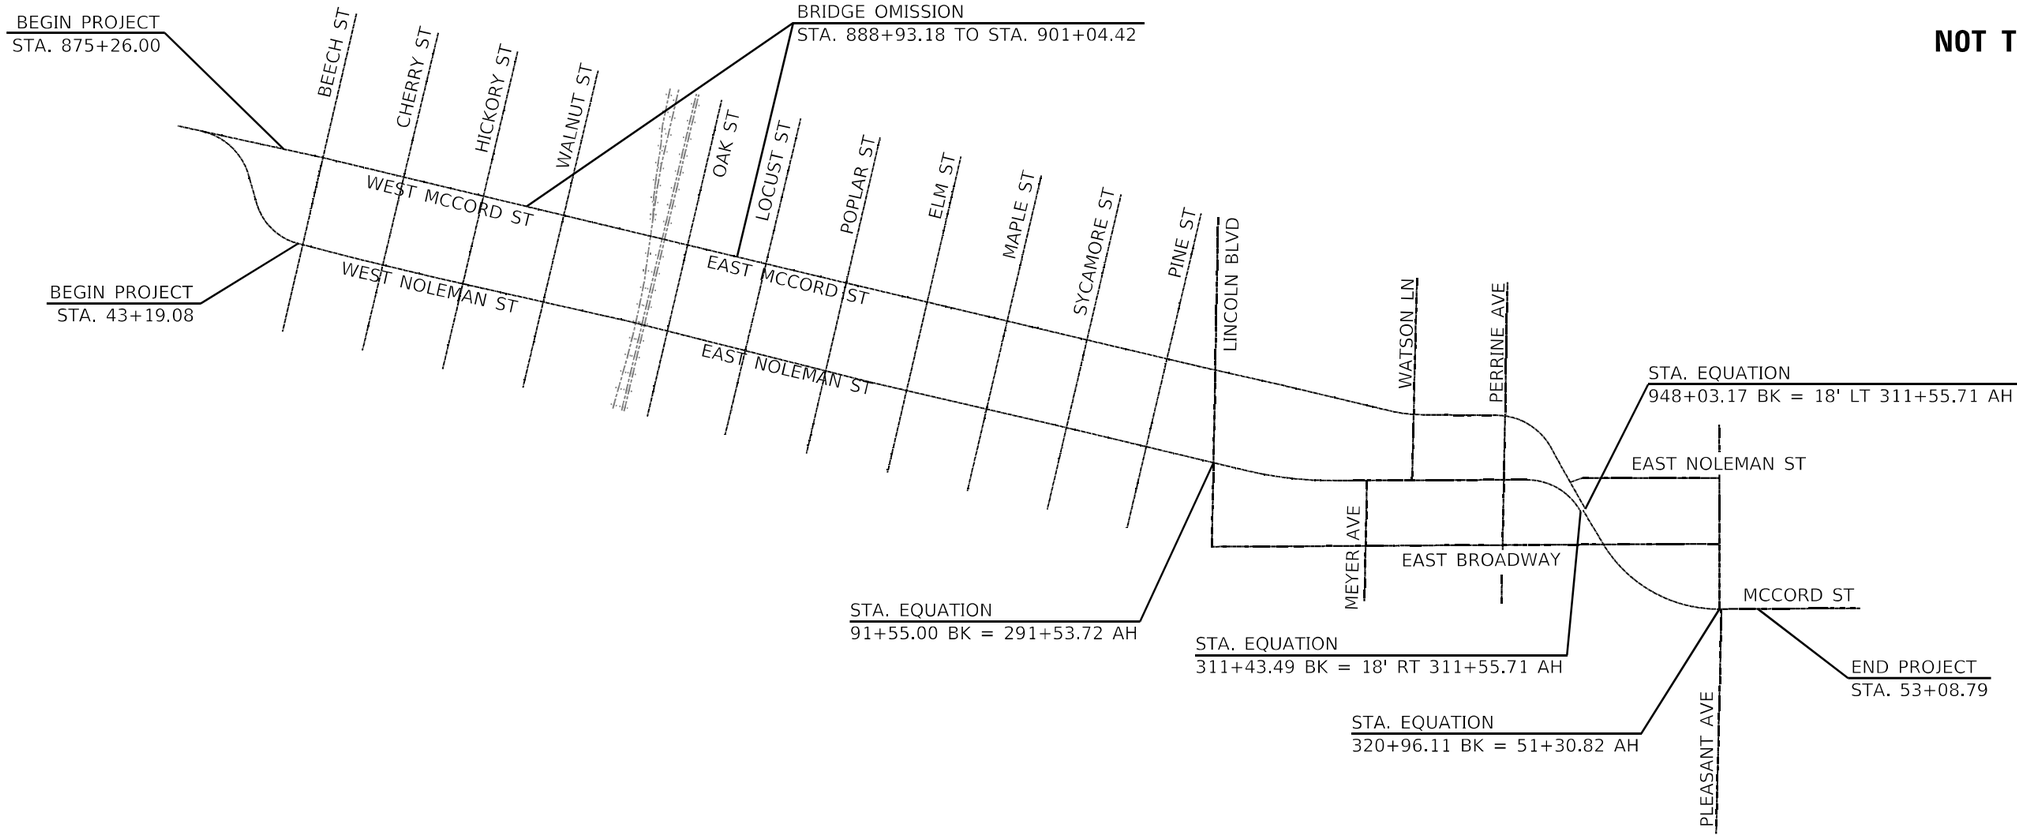

NOT TO SCALE

MODEL: SMODELNAME$
FILE NAME: $FILEAS

USER NAME = _USER_	DESIGNED - ECW	REVISED -	**STATE OF ILLINOIS** **DEPARTMENT OF TRANSPORTATION**
	DRAWN - ECW	REVISED -	
PLOT SCALE = 1000.0000 ' / in.	CHECKED - JV	REVISED -	
PLOT DATE = 1/17/2023	DATE - 12-01-2022	REVISED -	

LOCATION MAP

SCALE: | SHEET 1 OF 1 SHEETS | STA. | TO STA.

F.A.P. RTE.	SECTION	COUNTY	TOTAL SHEETS	SHEET NO.
805	(8Z,8Z-2)RS-2	MARION	14	10
		CONTRACT NO. 76R41		
	ILLINOIS	FED. AID PROJECT		

SCHEDULE OF QUANTITIES			TOTAL QUANTITIES	IL 161 / E. McCORD ST. & PLEASANT AVE	IL 161 / E. McCORD ST. & LINCOLN BLVD	IL 161 / E. NOLEMAN ST. & LINCOLN BLVD
CODE NO	ITEM	UNIT				
88600600	DETECTOR LOOP REPLACEMENT	FOOT	2823	1371	684	768

STANDARDS

886001-01
886006-01

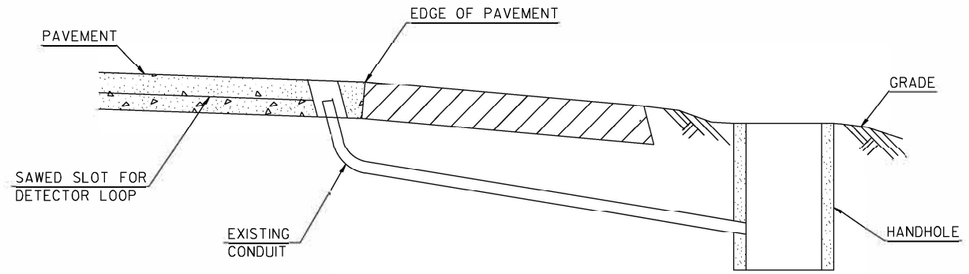

DETAIL
(NO SCALE)
RE-USE EXISTING DETECTOR LOOP LEAD-IN CONDUIT

1 DRILL OUT PAVEMENT SEALANT AND CLEAN EXISTING CONDUIT.
2 REMOVE EXISTING CABLE TO HANDHOLE.
3 INSTALL LOOP LEAD-IN CONDUCTORS IN CONDUIT.
4 SPLICE NEW DETECTOR LOOP LEAD-IN CONDUCTORS TO EXISTING LEAD-IN CABLE IN HANDHOLE.
5 FILL HOLE WITH APPROVED SEALER. PREVENT SEALER FROM ENTERING INTO CONDUIT.

NOT A PAY ITEM. THE COST OF THIS WORK SHALL BE INCLUDED IN THE PAY ITEM "DETECTOR LOOP REPLACEMENT"

MODEL: detector loops sheet [Sheet]
FILE NAME: pw://idot-pw.bentley.com:PWIDOT/Documents/IDOT Offices/District 8/ONDI Projects/D8T76R41/CADData/CADsheets/D8T76R41-sht-gennote.dgn

USER NAME = Karen.Challandes	DESIGNED -	REVISED -	
	DRAWN -	REVISED -	
PLOT SCALE = 0.16666633 ' / in.	CHECKED -	REVISED -	
PLOT DATE = 1/12/2023	DATE -	REVISED -	

STATE OF ILLINOIS
DEPARTMENT OF TRANSPORTATION

DETECTOR LOOP REPLACEMENT
GENERAL NOTES, SCHEDULE OF QUANTITIES, DETAIL AND LEGEND

SCALE: 1"=50' | SHEET 1 OF 4 SHEETS | STA. | TO STA.

F.A.P. RTE.	SECTION	COUNTY	TOTAL SHEETS	SHEET NO.
161	(8Z,8Z-2)RS-2	MARION	14	11
		CONTRACT NO. 76R41		
	ILLINOIS FED. AID PROJECT			

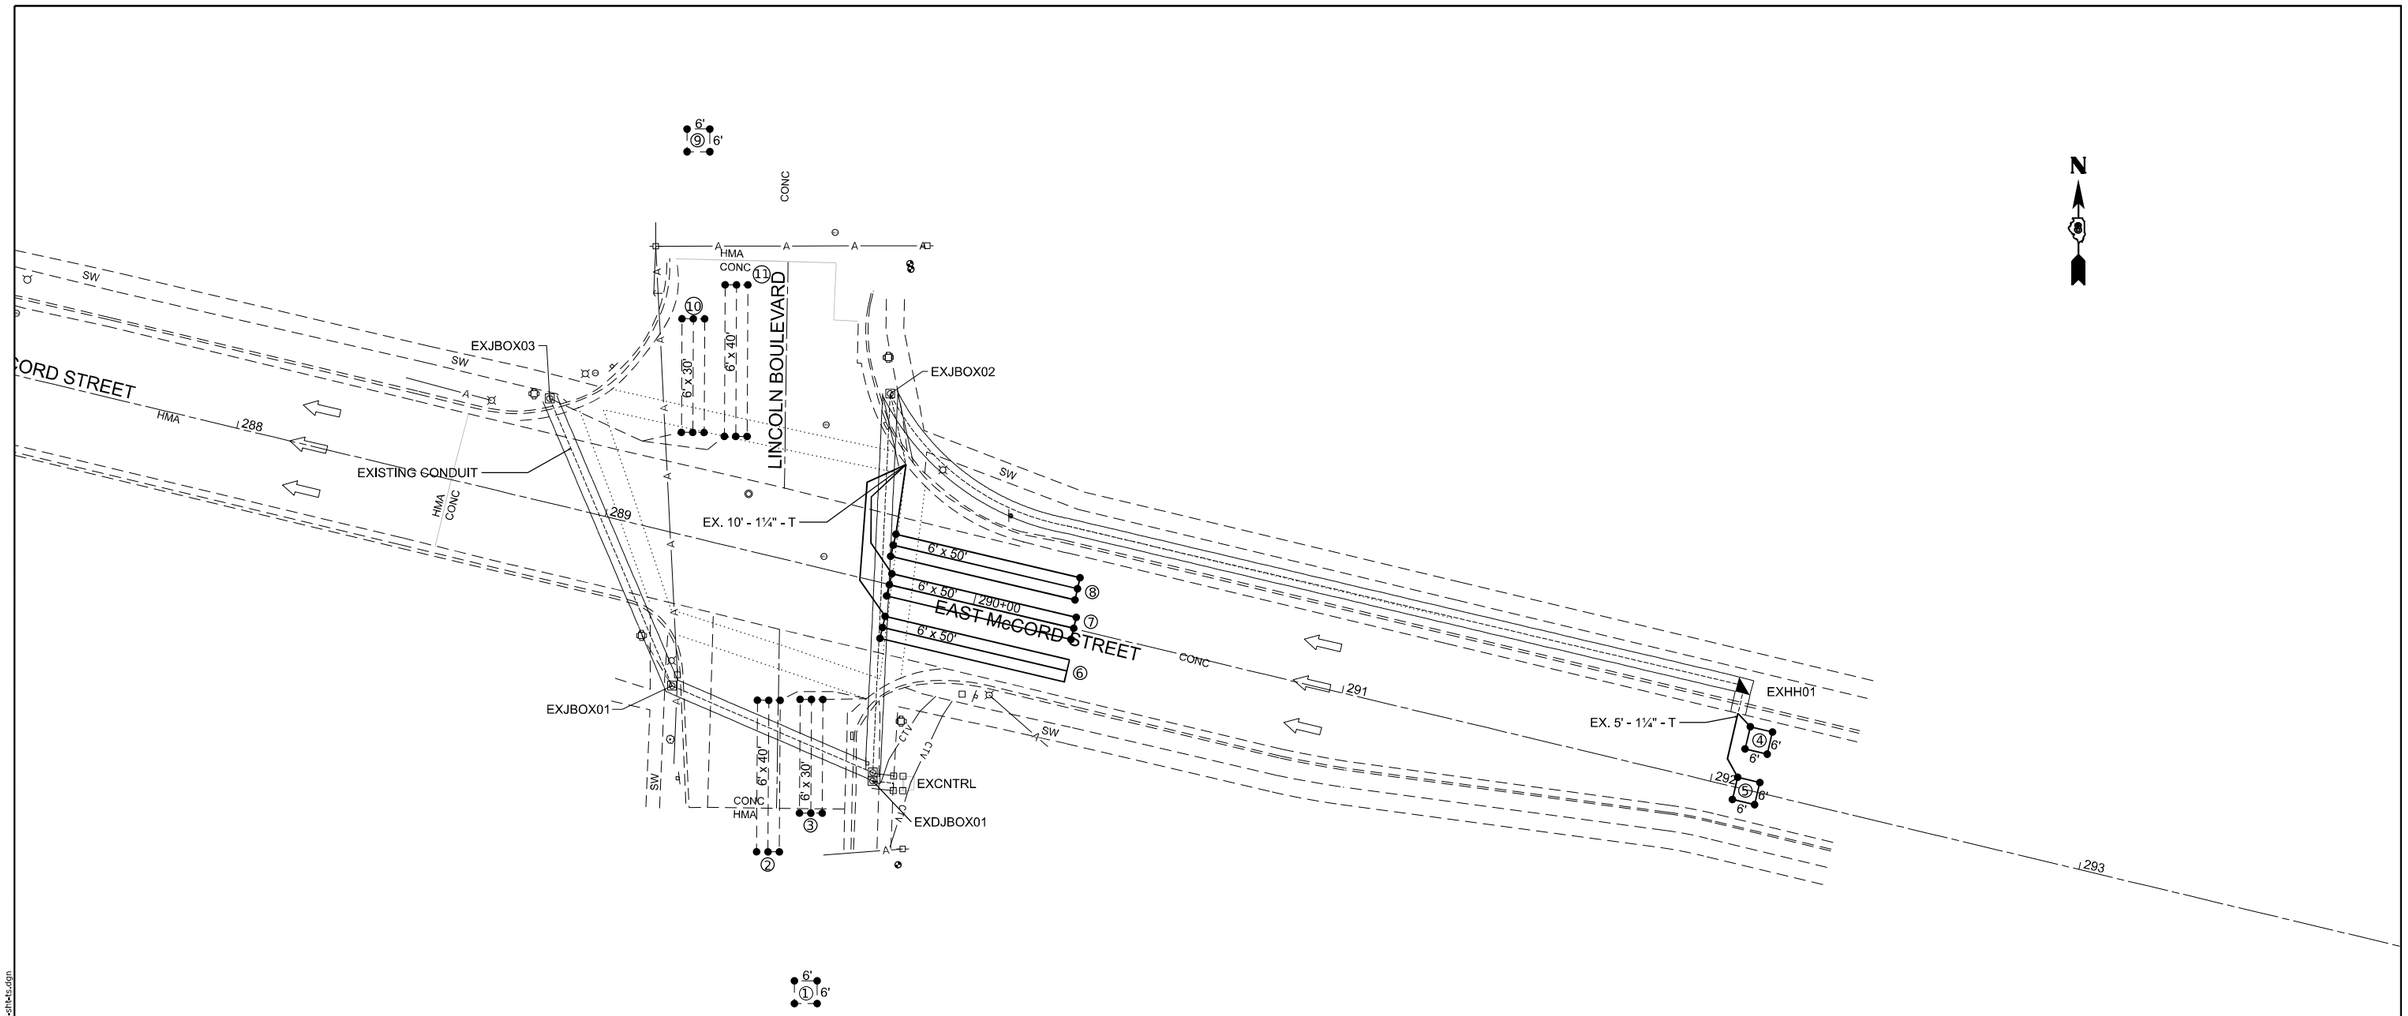

THE ABOVE VALUES ARE CALCULATED OF COMBINED LOOP AND LEAD-IN INDUCTANCE AND RESISTANCE. ACTUAL MEASURED VALUES SHOULD BE WITHIN +/- 20% OF THESE VALUES.

Q=QUADRAPOLE

MODEL: Lincoln Blvd [Sheet]
FILE NAME: pw://dot-pw.bentley.com:PWDOT/Documents/IDOT Offices/District 8/ORD Projects/D876R41/CADData/CADSheets/D876R41-sht-ts.dgn

USER NAME = Karen.Challandes	DESIGNED -	REVISED -	
	DRAWN -	REVISED -	
PLOT SCALE = 0.16666633 ' / in.	CHECKED -	REVISED -	
PLOT DATE = 1/12/2023	DATE -	REVISED -	

STATE OF ILLINOIS
DEPARTMENT OF TRANSPORTATION

DETECTOR LOOP REPLACEMENT

SCALE: 1"=20' | SHEET 2 OF 4 SHEETS | STA. | TO STA.

F.A.P. RTE.	SECTION	COUNTY	TOTAL SHEETS	SHEET NO.
805	(8Z,8Z-2)RS-2	MARION	14	12
		CONTRACT NO. 76R41		
	ILLINOIS	FED. AID PROJECT		

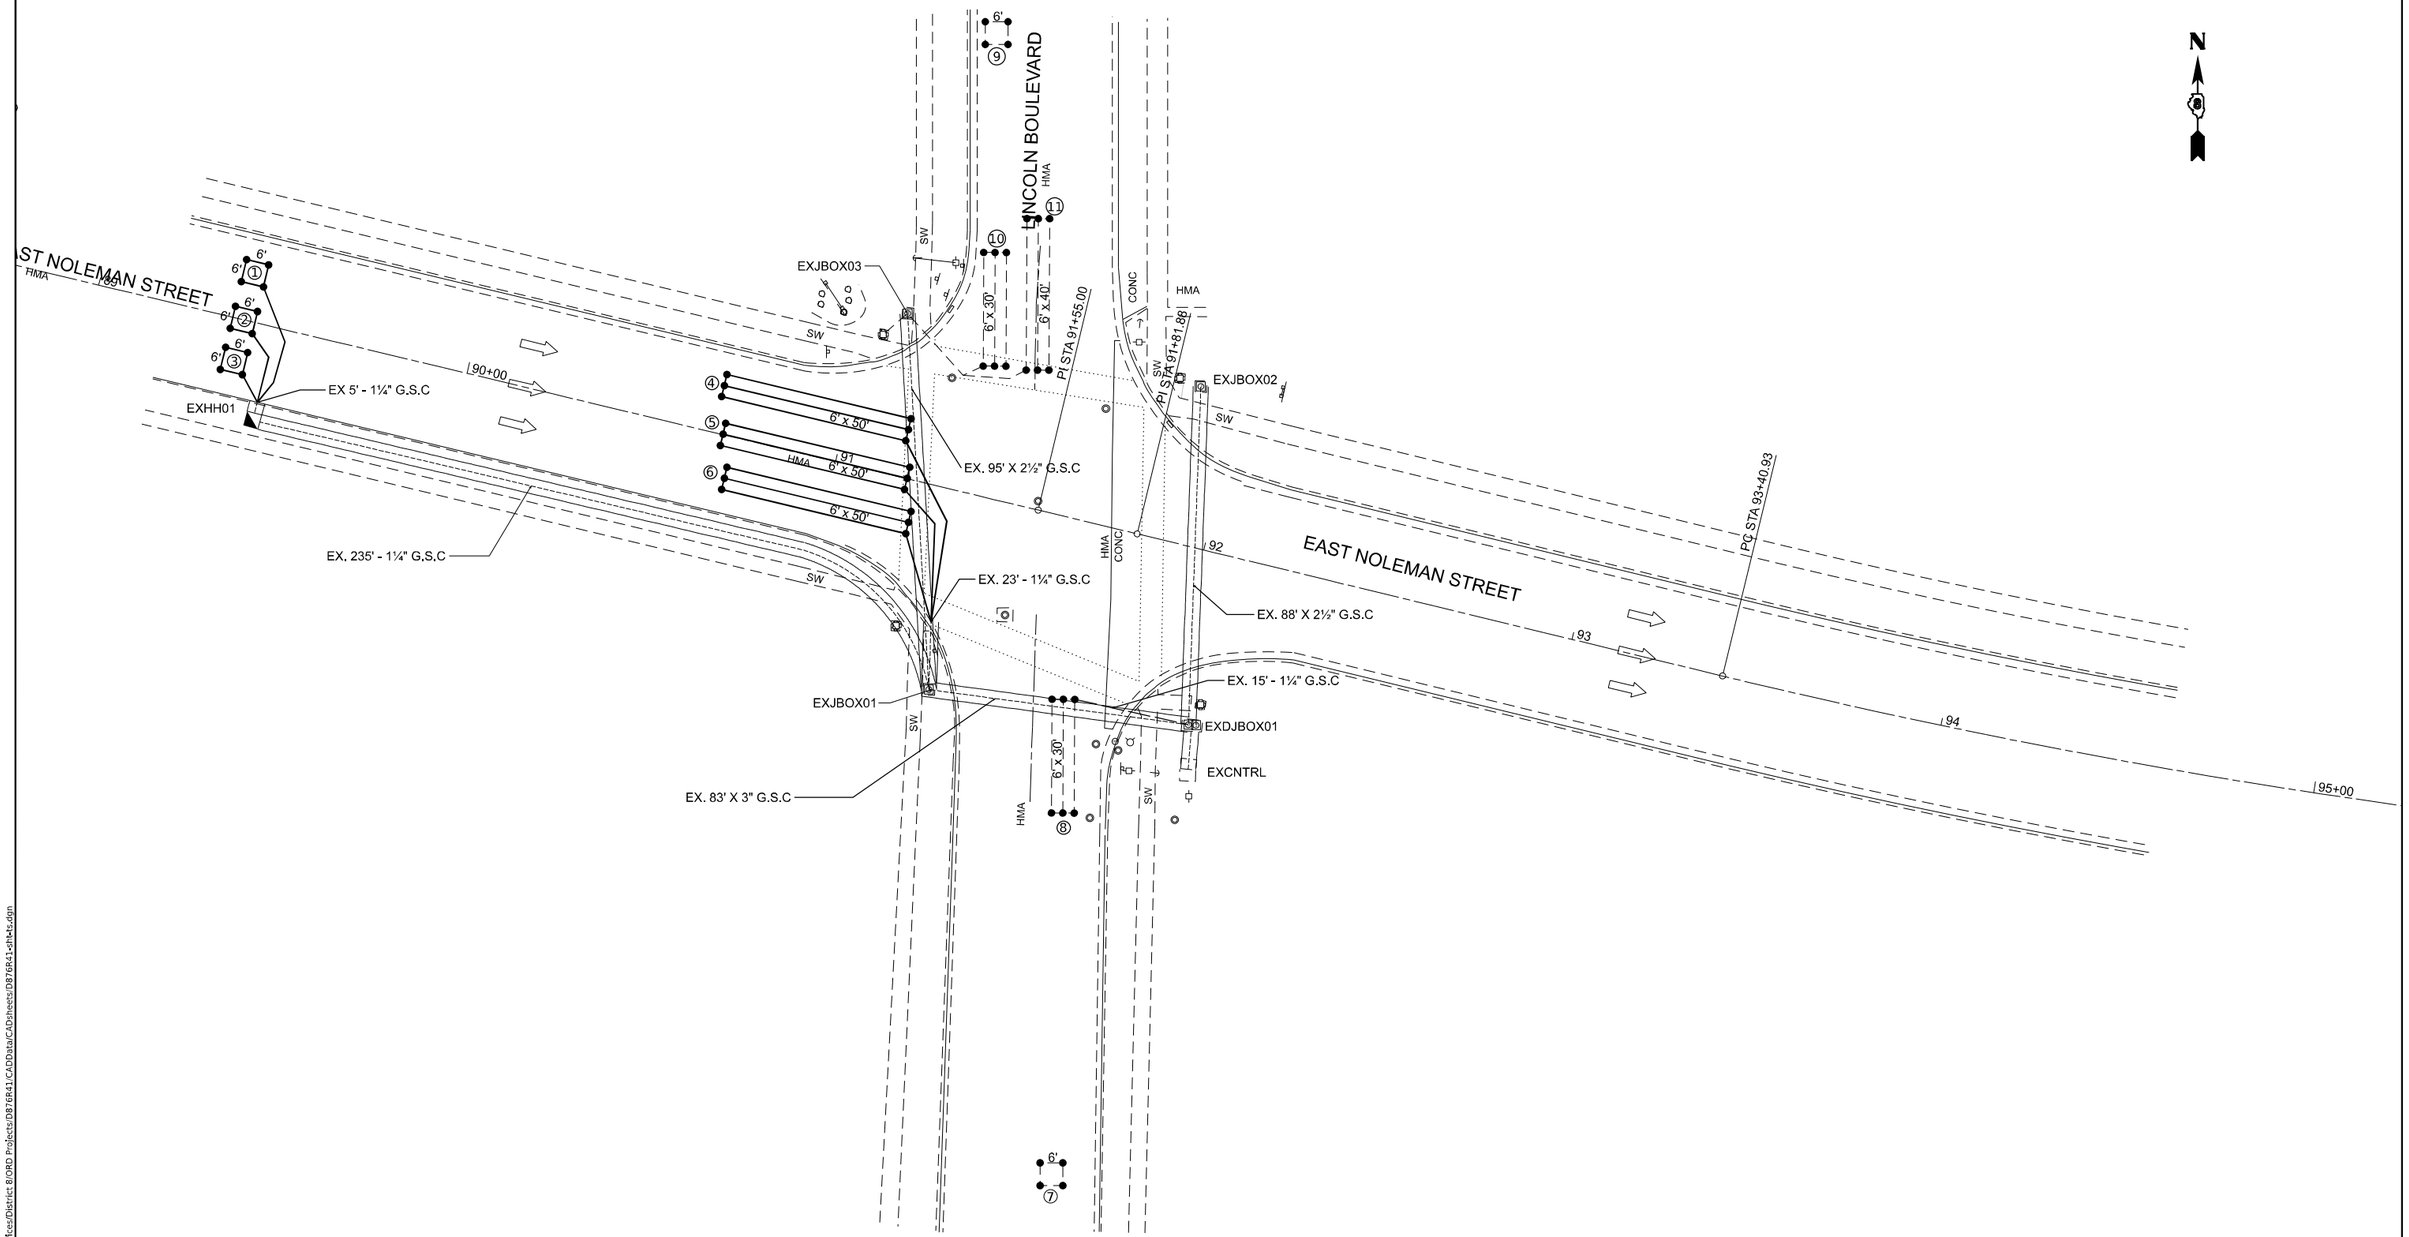

THE ABOVE VALUES ARE CALCULATED OF COMBINED LOOP AND LEAD-IN INDUCTANCE AND RESISTANCE. ACTUAL MEASURED VALUES SHOULD BE WITHIN +/- 20% OF THESE VALUES.

Q=QUADRAPOLE

MODEL: Noleman Street [Sheet]
FILE NAME: pw://dot-pw.bentley.com:PWIDOT/Documents/IDOT Offices/District 8/ORD Projects/D876R41/CADData/CADsheets/D876R41-sht45.dgn

USER NAME = Karen.Challandes	DESIGNED -	REVISED -	
	DRAWN -	REVISED -	
PLOT SCALE = 0.16666633 ' / in.	CHECKED -	REVISED -	
PLOT DATE = 1/12/2023	DATE -	REVISED -	

STATE OF ILLINOIS
DEPARTMENT OF TRANSPORTATION

DETECTOR LOOP REPLACEMENT

SCALE: 1"=20' | SHEET 3 OF 4 SHEETS | STA. | TO STA.

F.A.P RTE.	SECTION	COUNTY	TOTAL SHEETS	SHEET NO.
805	(8Z,8Z-2)RS-2	MARION	14	13
		CONTRACT NO. 76R41		
	ILLINOIS FED. AID PROJECT			

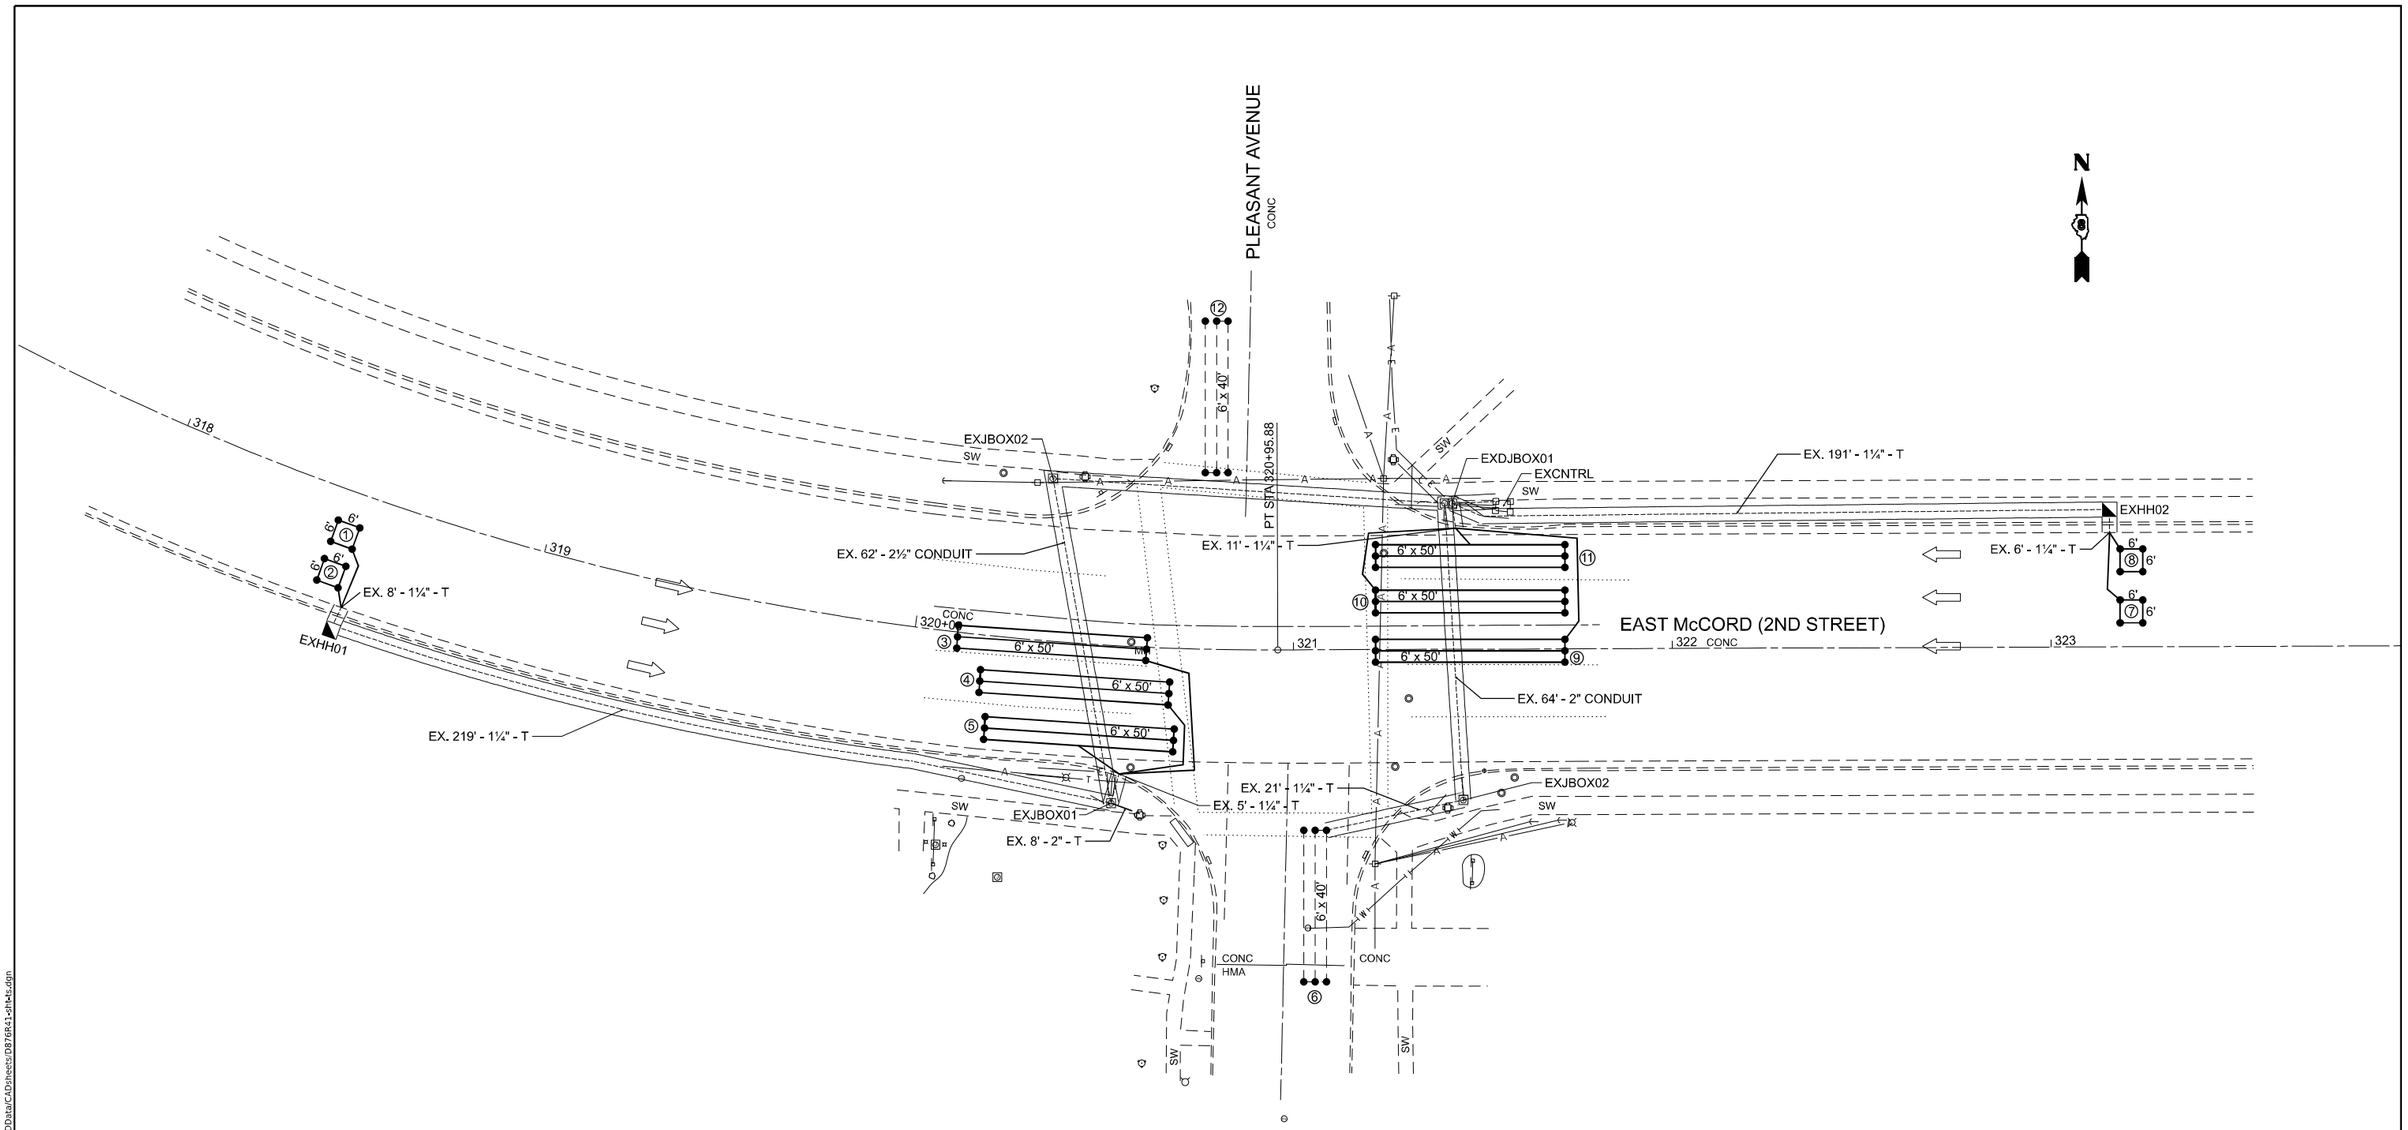

THE ABOVE VALUES ARE CALCULATED OF COMBINED LOOP AND LEAD-IN INDUCTANCE AND RESISTANCE. ACTUAL MEASURED VALUES SHOULD BE WITHIN +/- 20% OF THESE VALUES.

Q=QUADRAPOLE

MODEL: Pleasant Ave [Sheet]
FILE NAME: pw://illinois.bentley.com:PWIDOT/Documents/IDOT Offices/District 8/ORD Projects/D876R41/CADData/CADSheets/D876R41-sht4s.dgn

USER NAME = Karen.Challandes	DESIGNED -	REVISED -	
	DRAWN -	REVISED -	
PLOT SCALE = 0.16666633 ' / in.	CHECKED -	REVISED -	
PLOT DATE = 1/12/2023	DATE -	REVISED -	

STATE OF ILLINOIS
DEPARTMENT OF TRANSPORTATION

DETECTOR LOOP REPLACEMENT

SCALE: 1"=20' | SHEET 4 OF 4 SHEETS | STA. | TO STA.

F.A.P. RTE.	SECTION	COUNTY	TOTAL SHEETS	SHEET NO.
805	(8Z,8Z-2)RS-2	MARION	14	14
		CONTRACT NO. 76R41		
	ILLINOIS	FED. AID PROJECT		