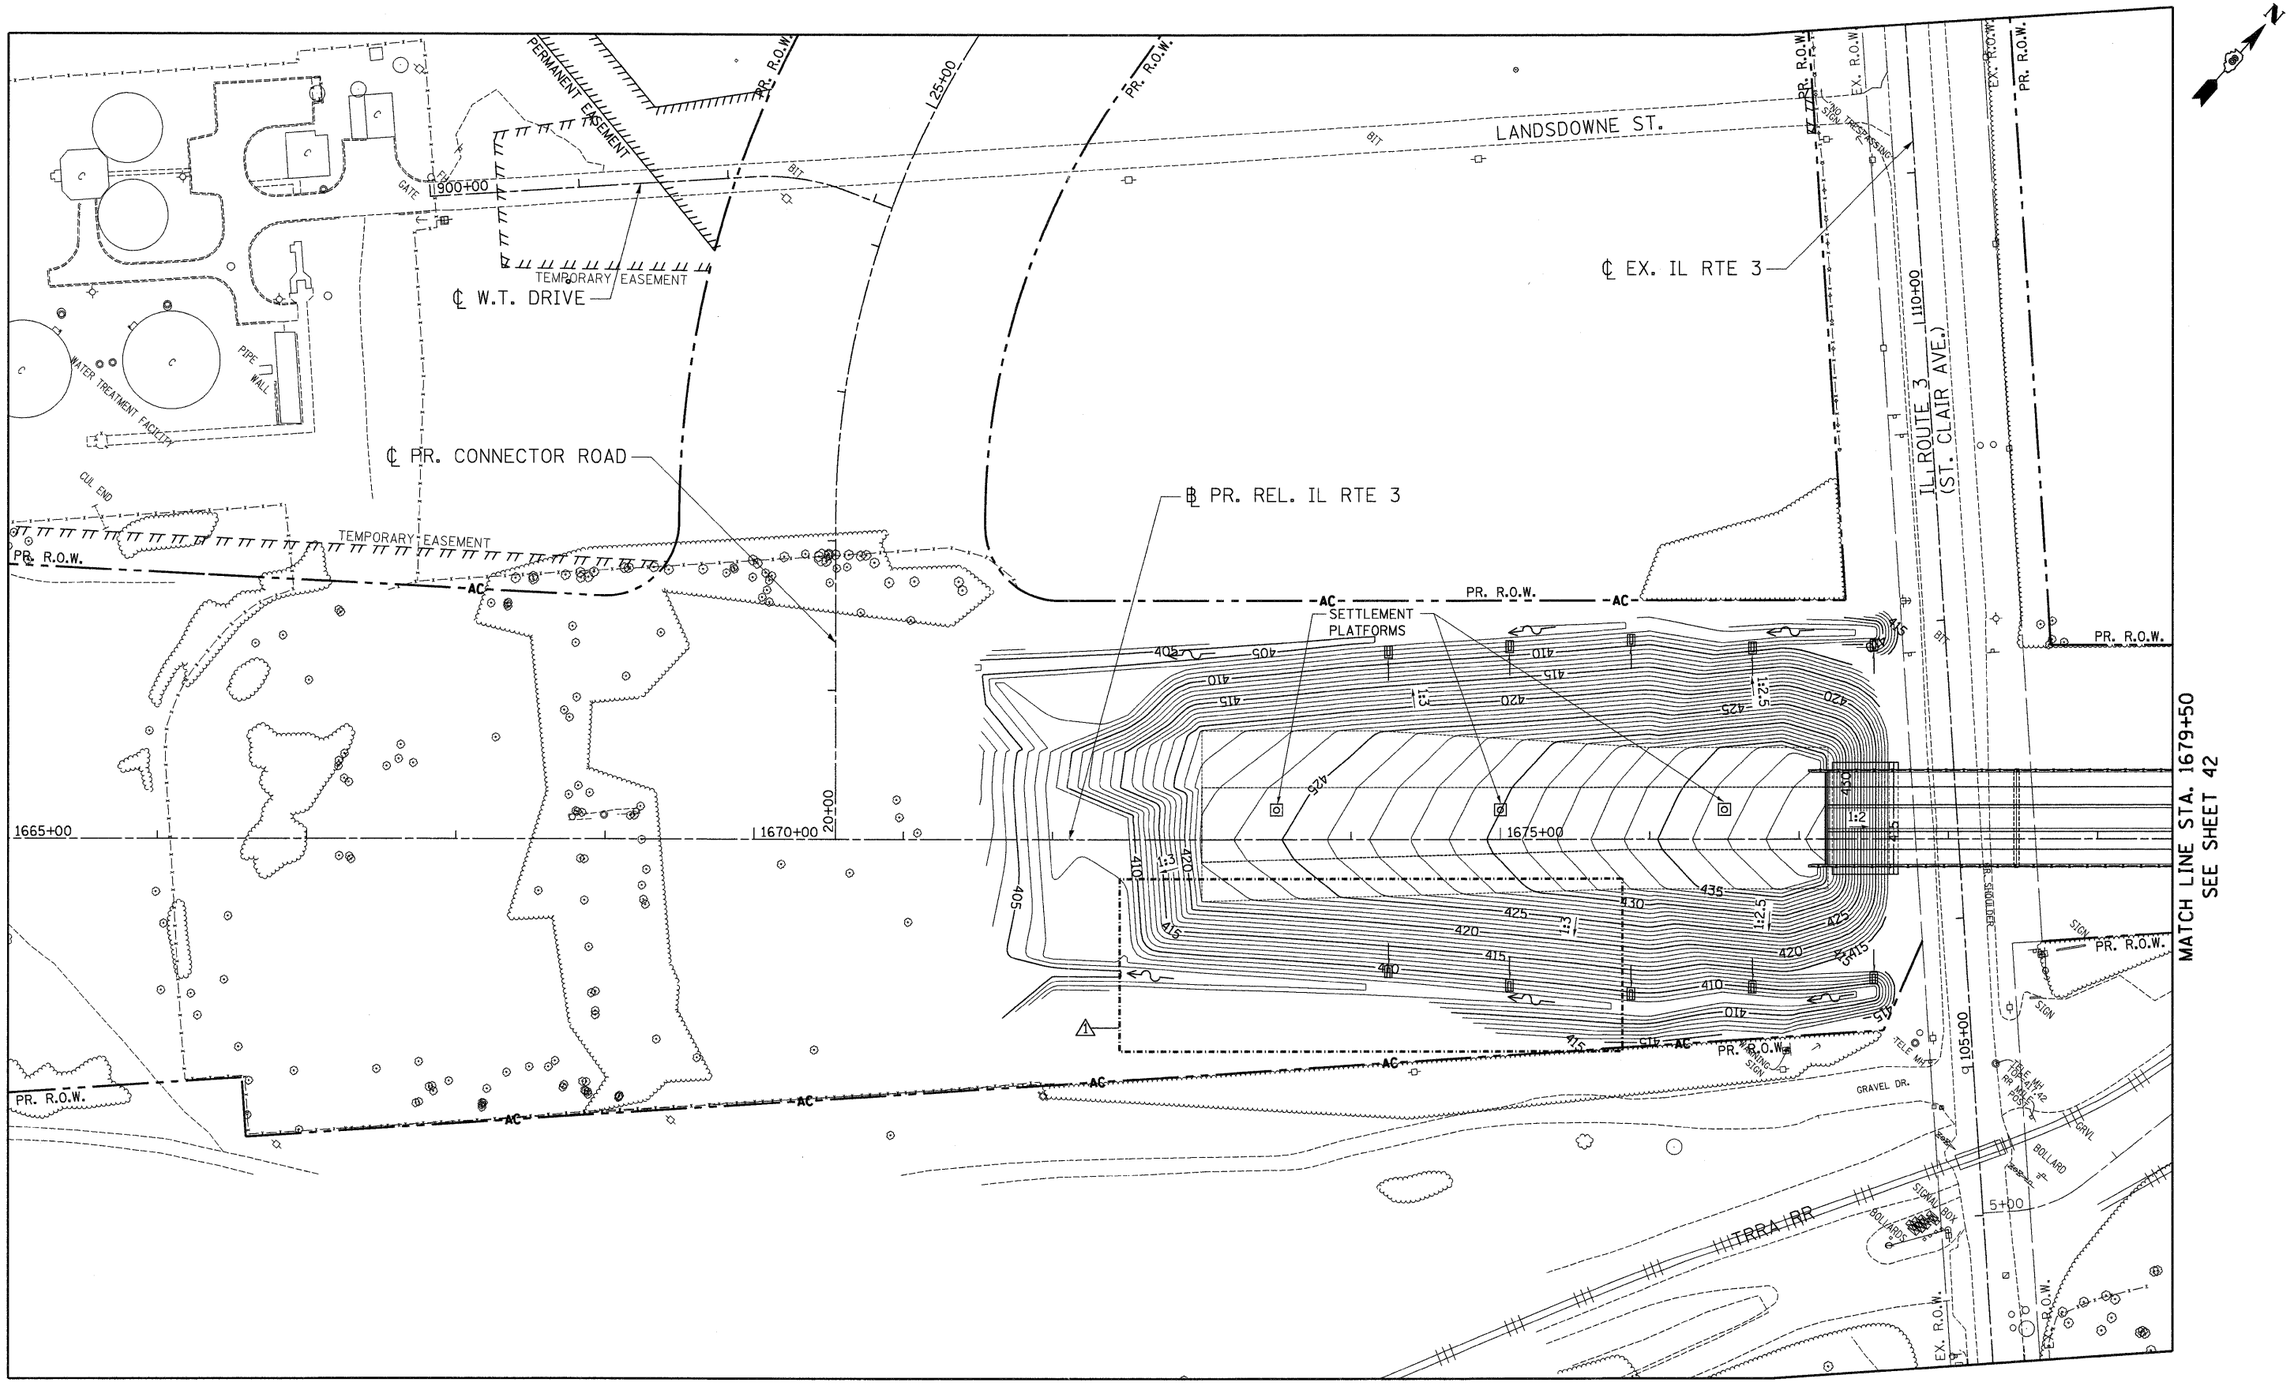

FILE NAME = $FILEL$	USER NAME = $USER$	DESIGNED - JB	REVISED △1 07/22/11 JB	STATE OF ILLINOIS DEPARTMENT OF TRANSPORTATION RELOCATED ILLINOIS ROUTE 3	PROPOSED RELOCATED ILLINOIS ROUTE 3 GRADING PLAN STA. 1665+00 TO STA. 1679+50	F.A.P. RTE.	SECTION	COUNTY	TOTAL SHEETS / SHEET NO.
		DRAWN - JB	REVISED -			998	82-2-1HVB-1	ST. CLAIR	345 / 41
TENG & ASSOCIATES, INC. ENGINEERS/ARCHITECTS/PLANNERS CHICAGO, ILLINOIS	PLOT SCALE = $SCALE$	CHECKED - ACL	REVISED -					CONTRACT NO. 76D05	
	PLOT DATE = $DATE$	DATE - 05/13/11	REVISED -		SCALE: 1"=50' / SHEET NO. 1 OF 3 SHEETS / STA. TO STA.	FED. ROAD DIST. NO.	ILLINOIS	FED. AID PROJECT	

..\D8CONN-99-MOTIF.DGN,..\D8CONN-10-BORDER.DGN,..\D8CONN-11-MOTIF.DGN,..\D8CONN-10-LEGEND.DGN,..\D8CONN-10-LAYOUT.DGN,..\D8CONN-05-MOTIF.DGN,..\D8CONN-08-MOTIF.DGN,..\D8CONN-10-MOTIF.DGN
7-22-2011,15:47:01 BONDHUJO \\FS-0044\MN\MULTI-TRANS.07\22022\208869-001\CIVIL\CAD\99 ALL CONTRACTS\CONN\SHEETS CONTRACT 10\D8CONN-10-SHT-LANDSCAPE-1665000.DGN