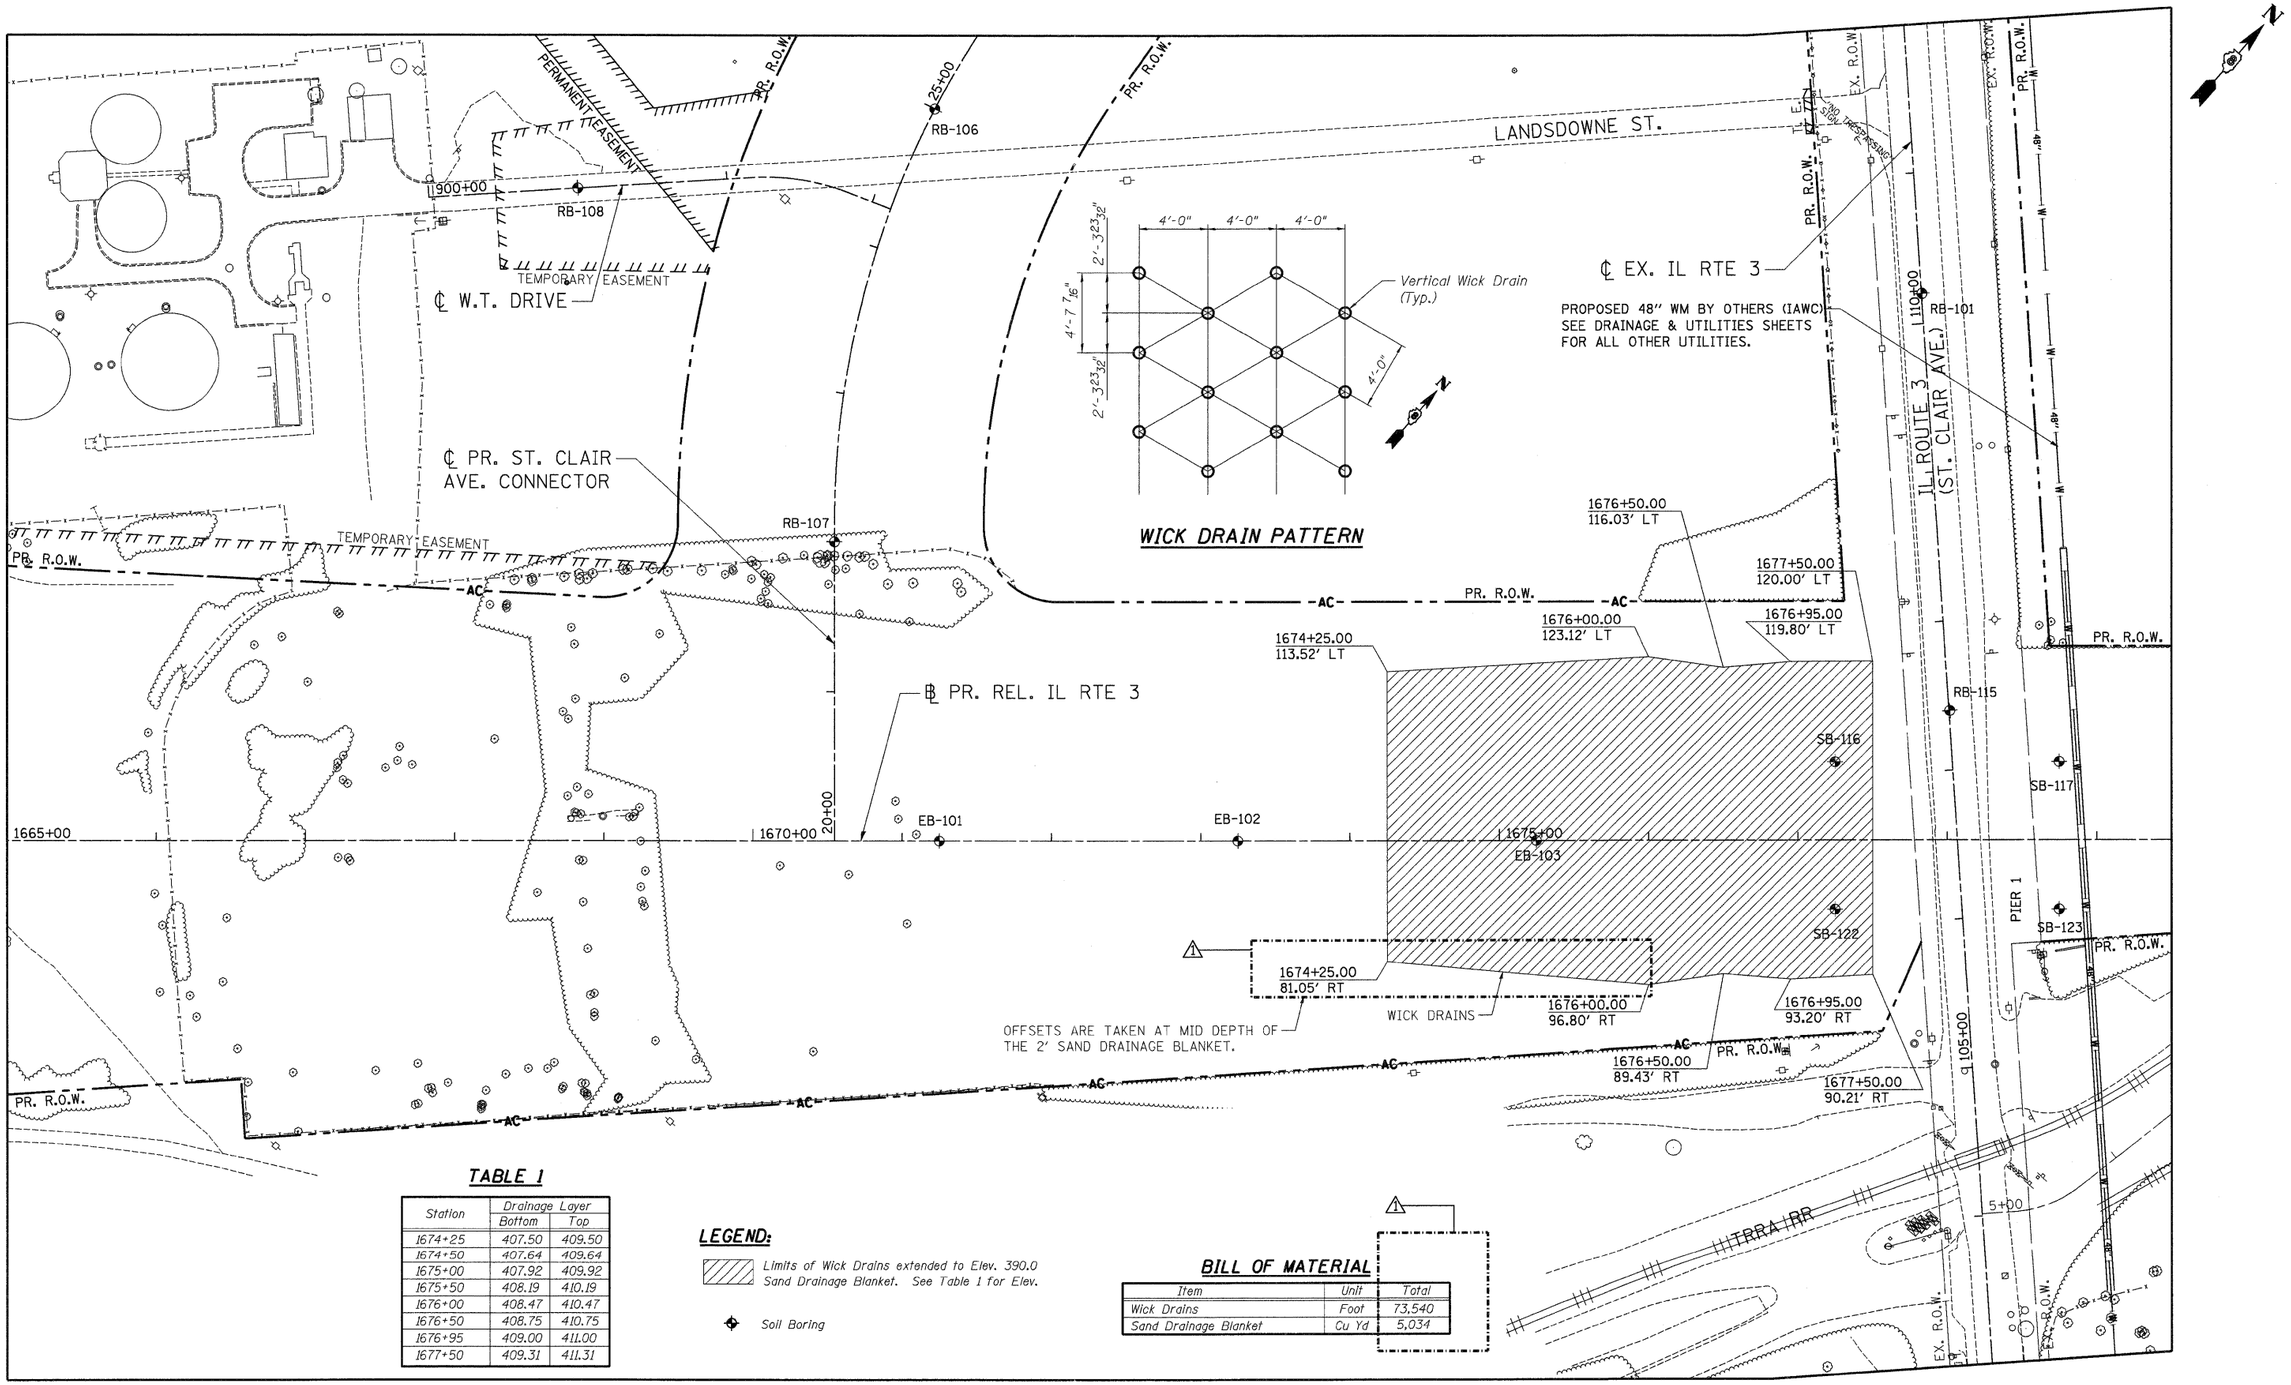

TABLE 1

Station	Drainage Layer Bottom	Drainage Layer Top
1674+25	407.50	409.50
1674+50	407.64	409.64
1675+00	407.92	409.92
1675+50	408.19	410.19
1676+00	408.47	410.47
1676+50	408.75	410.75
1676+95	409.00	411.00
1677+50	409.31	411.31

LEGEND:

Limits of Wick Drains extended to Elev. 390.0 Sand Drainage Blanket. See Table 1 for Elev.

Soil Boring

BILL OF MATERIAL

Item	Unit	Total
Wick Drains	Foot	73,540
Sand Drainage Blanket	Cu Yd	5,034

FILE NAME = $FILEL$	USER NAME = $USER$	DESIGNED - JB	REVISED 1 07/22/11 JB
		DRAWN - JB	REVISED -
	PLOT SCALE = $SCALE$	CHECKED - ACL	REVISED -
TENG & ASSOCIATES, INC. ENGINEERS/ARCHITECTS/PLANNERS CHICAGO, ILLINOIS	PLOT DATE = $DATE$	DATE - 05/13/11	REVISED -

STATE OF ILLINOIS
DEPARTMENT OF TRANSPORTATION
RELOCATED ILLINOIS ROUTE 3

PROPOSED RELOCATED ILLINOIS ROUTE 3
GROUND IMPROVEMENT PLAN
STA. 1665+00 TO STA. 1679+50

SCALE: 1"=50' | SHEET NO. 1 OF 2 SHEETS | STA. | TO STA.

F.A.P. RTE.	SECTION	COUNTY	TOTAL SHEETS	SHEET NO.
998	82-2-1HVB-1	ST. CLAIR	345	44
		CONTRACT NO. 76D05		
FED. ROAD DIST. NO.	ILLINOIS	FED. AID PROJECT		

\\DBCONN-99-MOTIFLDGN,..\DBCONN-10-BORDERLDGN,..\DBCONN-11-MOTIFLDGN,..\DBCONN-10-LEGENDLDGN,..\DBCONN-10-LAYOUTLDGN,..\DBCONN-05-MOTIFLDGN,..\DBCONN-06-MOTIFLDGN,..\DBCONN-08-MOTIFLDGN,..\DBCONN-10-MOTIFLDGN,..\0B2W234-CONN-05-002-PG.DGN
7-22-2011, 15:47:26 BONDHAJO \\FS-0044\AMVAULT.D-TRANS.07\2202\20868-001\CIVIL\CADD\99 ALL CONTRACTS\CONN\SHEETS CONTRACT 10\DBCONN-10-SHT-101-166500.DGN