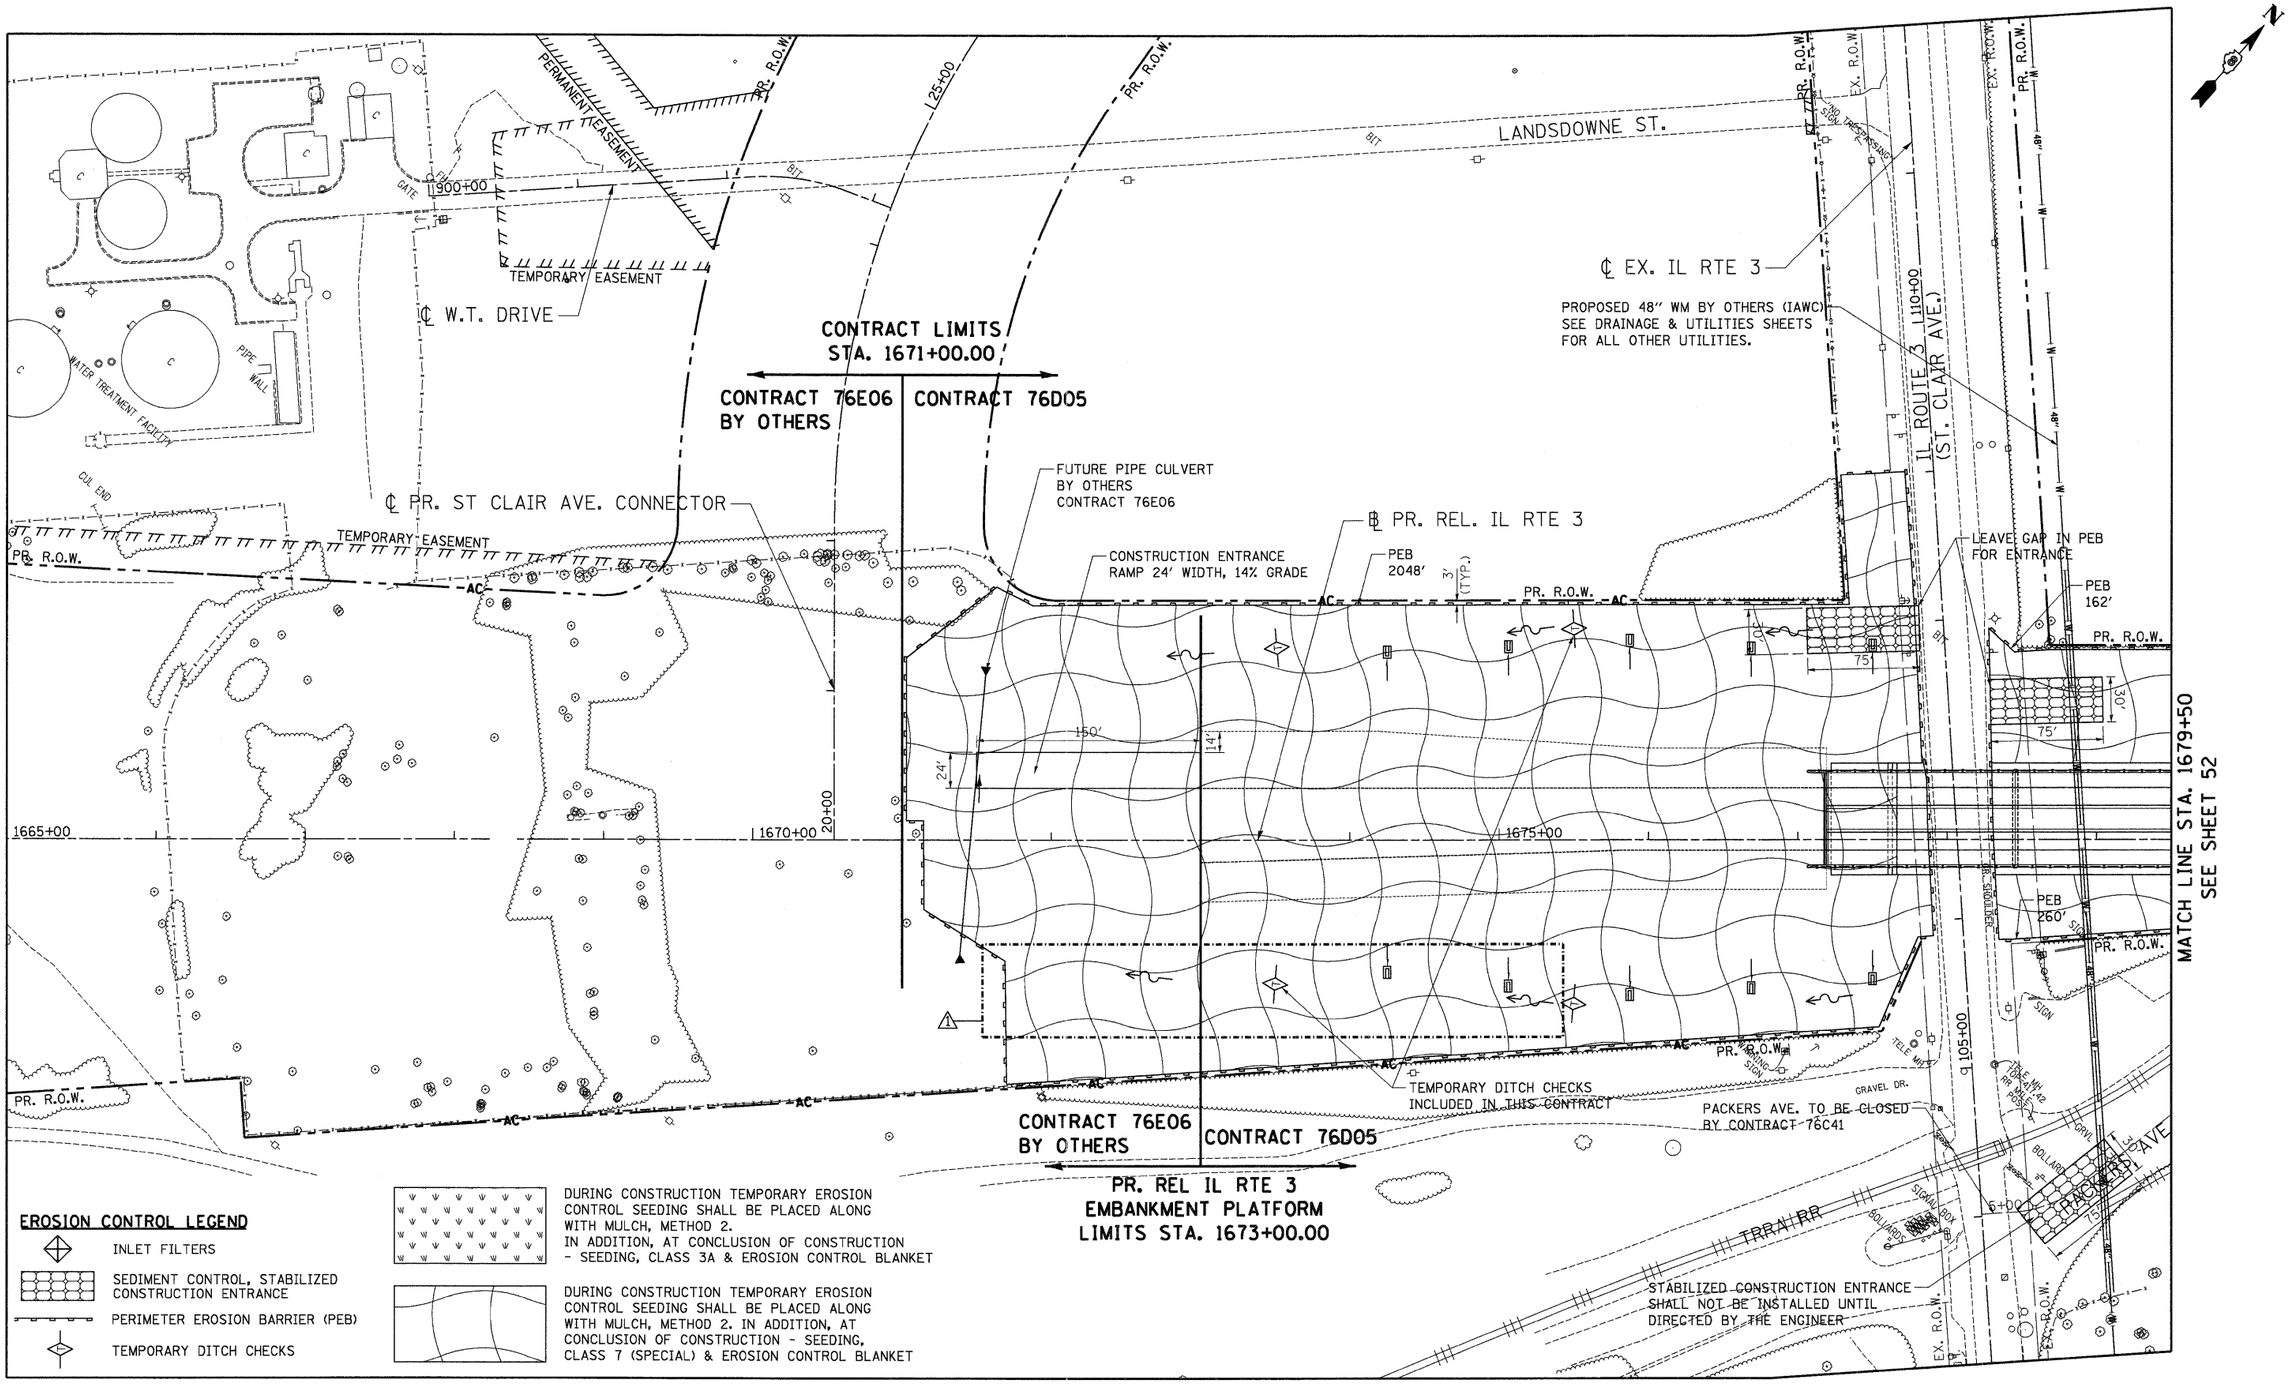
LANDSDOWNE ST.
PERMANENT EASEMENT
TEMPORARY EASEMENT
℄ W.T. DRIVE
WATER TREATMENT FACILITY
PIPE WALL
GATE
CUL END
CONTRACT LIMITS
STA. 1671+00.00
CONTRACT 76E06
BY OTHERS
CONTRACT 76D05
℄ PR. ST CLAIR AVE. CONNECTOR
FUTURE PIPE CULVERT
BY OTHERS
CONTRACT 76E06
CONSTRUCTION ENTRANCE
RAMP 24' WIDTH, 14% GRADE
℄ PR. REL. IL RTE 3
PEB
2048'
℄ EX. IL RTE 3
PROPOSED 48" WM BY OTHERS (IAWC)
SEE DRAINAGE & UTILITIES SHEETS
FOR ALL OTHER UTILITIES.
IL ROUTE 3 (ST. CLAIR AVE.)
LEAVE GAP IN PEB
FOR ENTRANCE
PEB
162'
PEB
260'
MATCH LINE STA. 1679+50
SEE SHEET 52
TEMPORARY DITCH CHECKS
INCLUDED IN THIS CONTRACT
PACKERS AVE. TO BE CLOSED
BY CONTRACT 76C41
STABILIZED CONSTRUCTION ENTRANCE
SHALL NOT BE INSTALLED UNTIL
DIRECTED BY THE ENGINEER
TRRA RR
PR. REL IL RTE 3
EMBANKMENT PLATFORM
LIMITS STA. 1673+00.00
1665+00
1670+00
