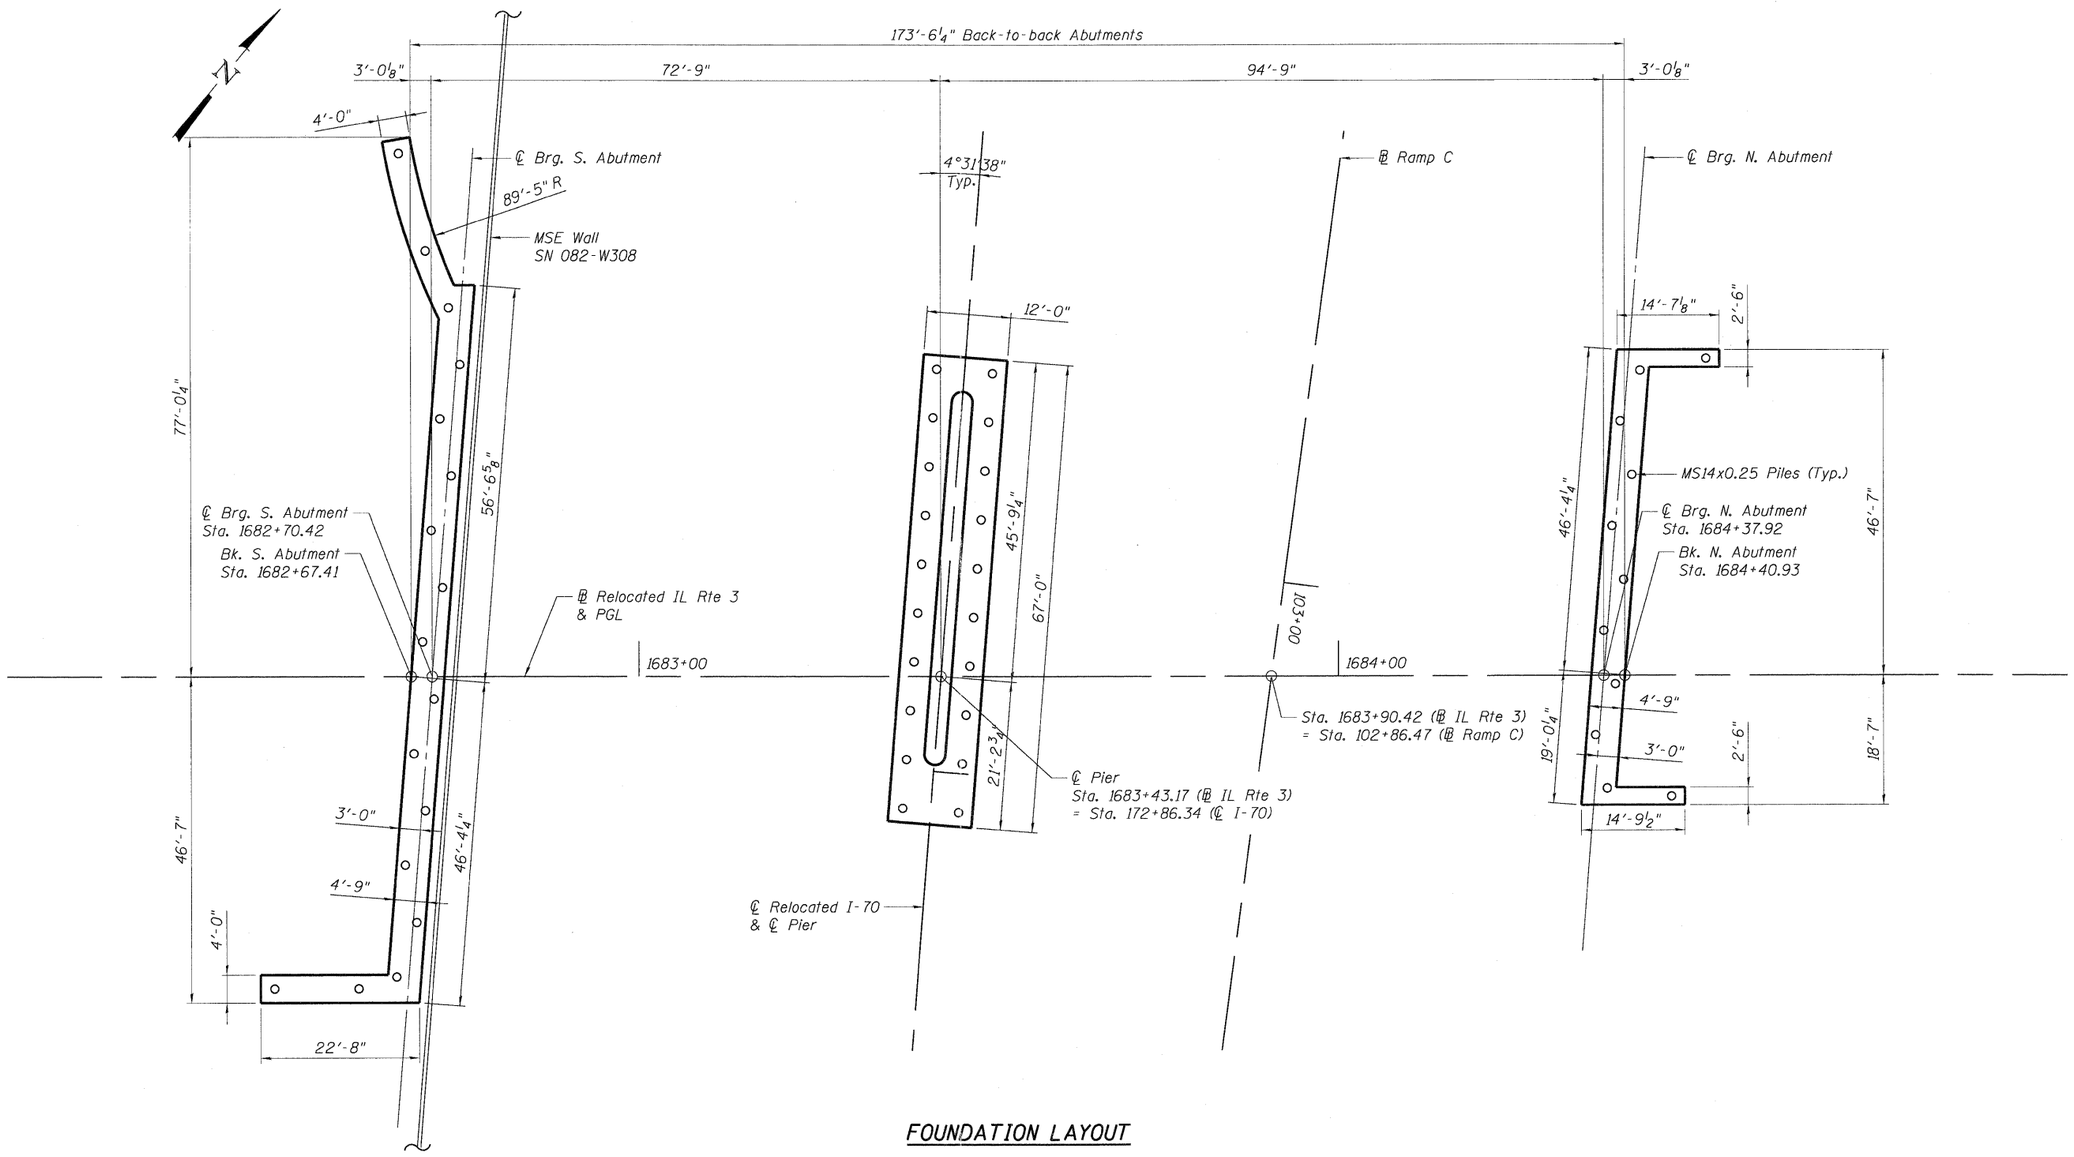

FOUNDATION LAYOUT

NOTE:

See substructure plans for spacing and location of piles.

FILE NAME = $FILEL$	USER NAME = $USER$	DESIGNED - TCG	REVISED -	STATE OF ILLINOIS DEPARTMENT OF TRANSPORTATION IL 3 OVER I-70	FOUNDATION LAYOUT	F.A.P RTE.	SECTION	COUNTY	TOTAL SHEETS / SHEET NO.
		DRAWN - TCG	REVISED -			998	82-2-1HVB-1	ST. CLAIR	345 / 138
TENG & ASSOCIATES, INC. ENGINEERS/ARCHITECTS/PLANNERS CHICAGO, ILLINOIS	PLOT SCALE = $SCALE$	CHECKED - JLR	REVISED -			SN 082-0328		CONTRACT NO. 76D05	
	PLOT DATE = $DATE$	DATE - 05/13/11	REVISED -		SCALE: / SHEET NO. SA-3 OF SA-57	STA. 1683+43.17 TO STA.	FED. ROAD DIST. NO.	ILLINOIS	FED. AID PROJECT

-\0820328-CONN-10-001-SL.DGN,-\0820318-CONN-99-001-BO.DGN,-\0820328-CONN-10-001-FP.DGN,-\DBCONN-10-ALIGNMENT1.DGN,-\0820328-CONN-10-001-TL.DGN,-\DBCONN-99-ALIGNMENT1.DGN,-\0820328-CONN-10-001-PG.DGN,-\DBCONN-06-UTIL1.DGN
5-11-2011, 9:52:19 NEWMANMD \\FS-0044\VAULT_D-TRANS.07\2202\20868-001\STRUCT\CAD\01 DESIGN\0820328\SHEET\0820328-CONN-10-001-SHT-SL.DGN