



STA 6040+50.00

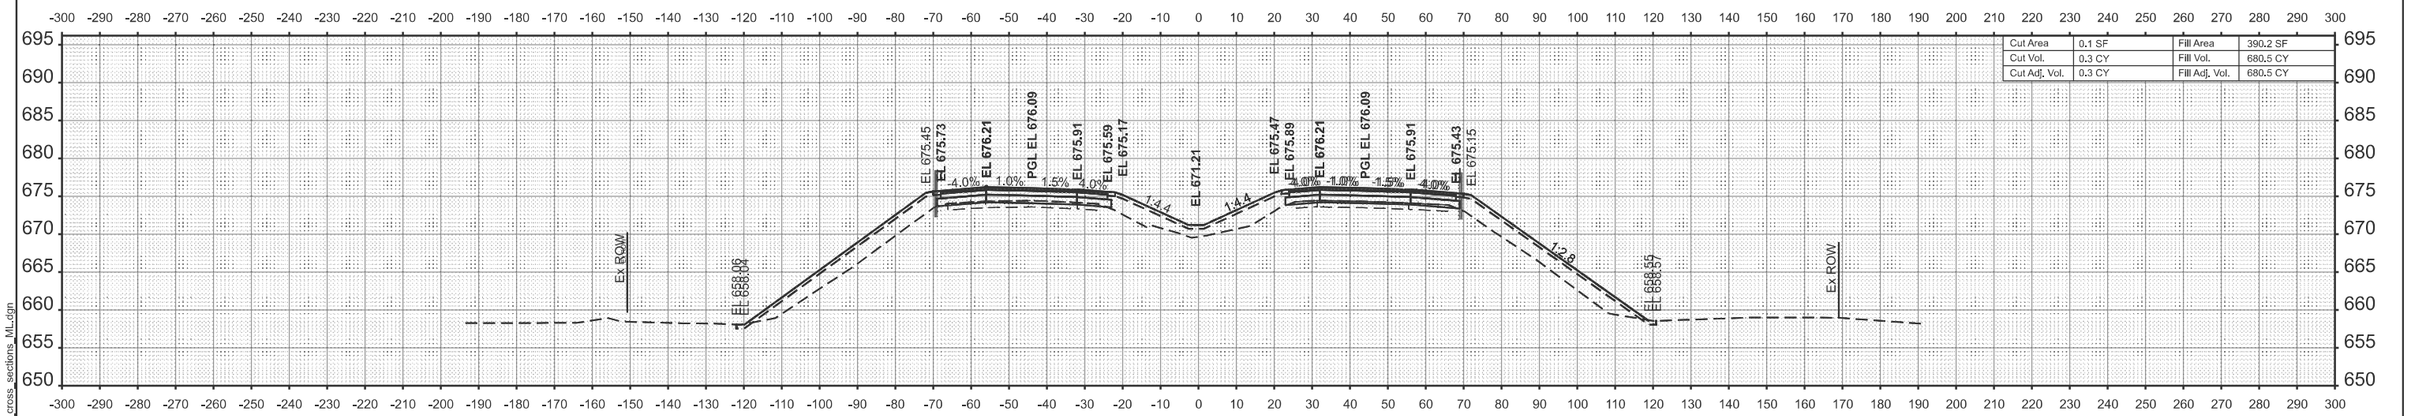

STA 6040+00.00

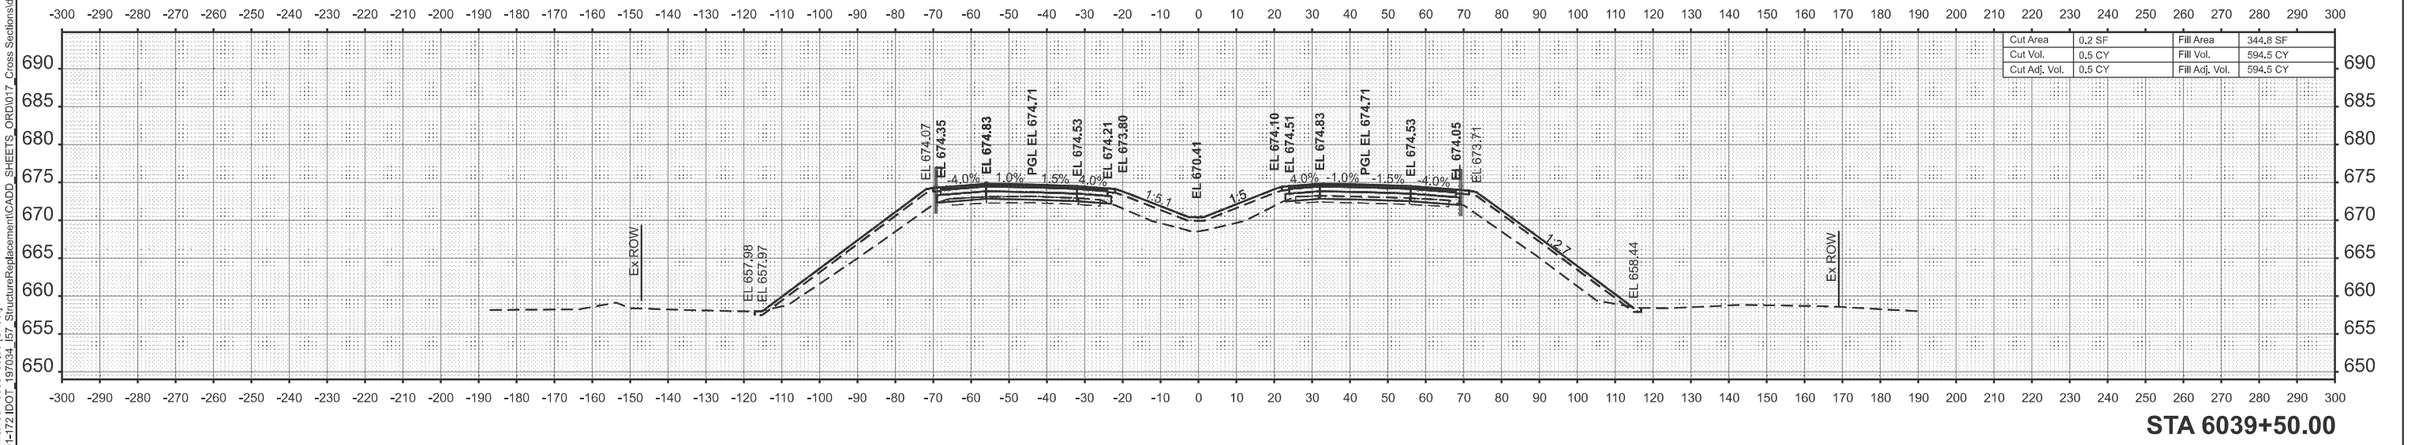

STA 6039+50.00

MODEL: ExCL_Combined - 6039+50.00 [Sheet]
FILE NAME: W:\191-172 [DOT_197034_I57_StructureReplacement\CADD_SHEETS_ORD\017_Cross Sections\d7_p97-047-12_cross_sections_ML.dgn

BLA, Inc.


USER NAME = malvarez	DESIGNED -	REVISED -
	DRAWN -	REVISED -
	CHECKED -	REVISED -
PLOT DATE = 1/3/2025	DATE -	REVISED -

STATE OF ILLINOIS
DEPARTMENT OF TRANSPORTATION


I-57 OVER D&EIRR & US ROUTE 45
I-57 CROSS SECTIONS

SCALE: H: 1"=20' V:1"=5' | SHEET 6 OF 63 SHEETS | STA. 6039+50.00 | TO STA. 6040+50.00

F.A.I. RTE.	SECTION	COUNTY	TOTAL SHEETS	SHEET NO.
57	(18-1VB, 18-20HB)B	CUMBERLAND	414	301
		CONTRACT NO. 74597		
	ILLINOIS	FED. AID PROJECT		

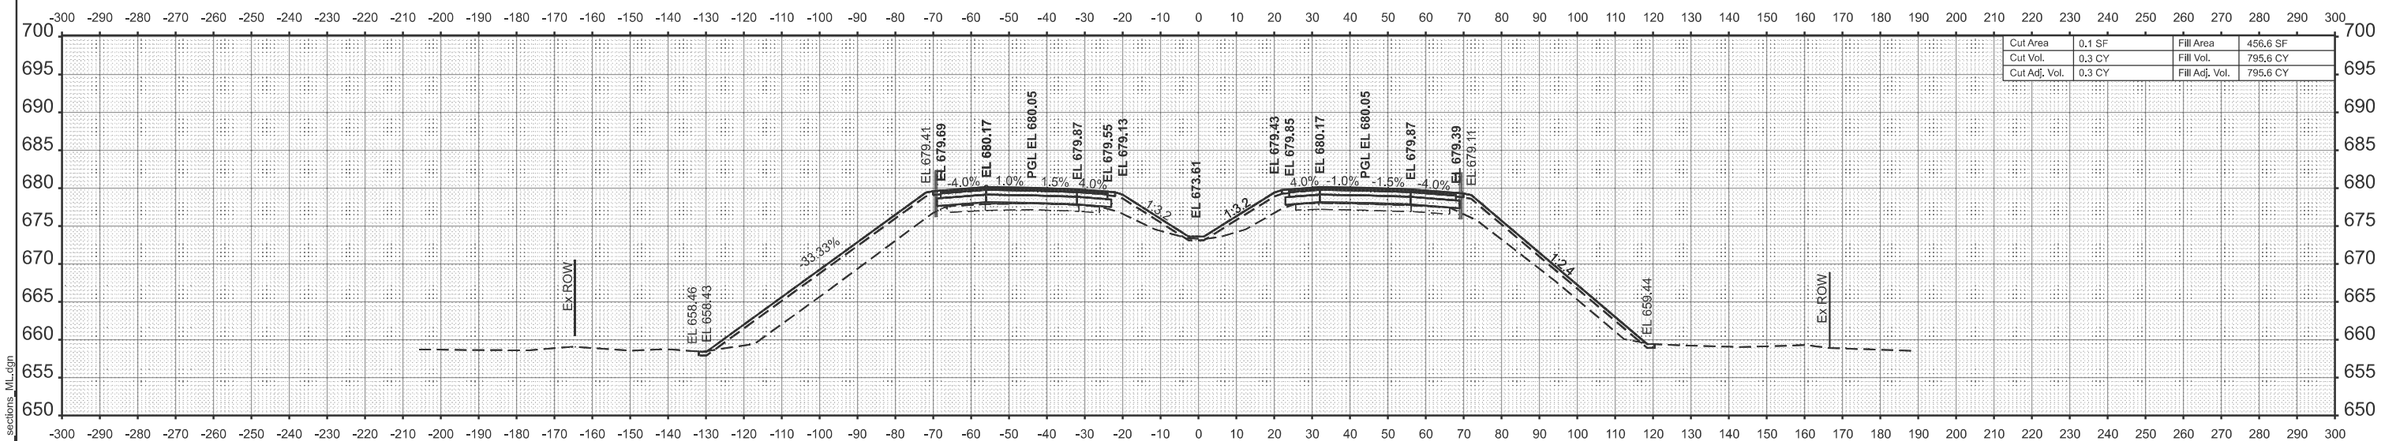

STA 6041+50.00

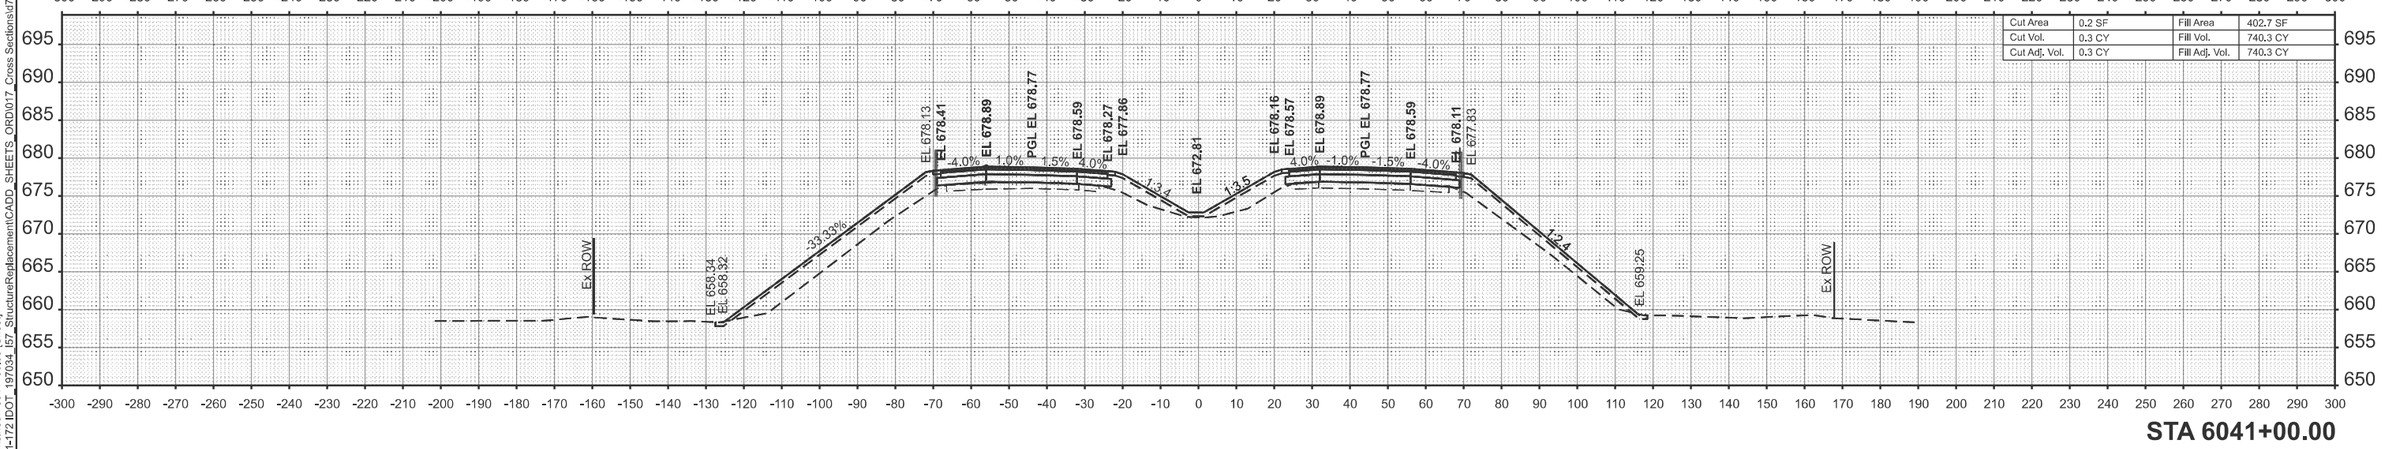

STA 6041+00.00

MODEL: ExCL_Combined - 6041+00.00 [Sheet]
FILE NAME: W:\191-172 IDOT - 19703d_I57_StructureReplacement\CADD_SHEETS_ORD\017_Cross Sections\d7_p-97-047-12_cross_sections_ML.dgn

BLA, Inc.


USER NAME = malvarez	DESIGNED -	REVISED -
	DRAWN -	REVISED -
	CHECKED -	REVISED -
PLOT DATE = 12/10/2024	DATE -	REVISED -

STATE OF ILLINOIS
DEPARTMENT OF TRANSPORTATION

I-57 OVER D&EIRR & US ROUTE 45
I-57 CROSS SECTIONS

SCALE: H: 1"=20' V:1"=5' | SHEET 7 OF 63 SHEETS | STA. 6041+00.00 | TO STA. 6041+50.00

F.A.I. RTE.	SECTION	COUNTY	TOTAL SHEETS	SHEET NO.
57	(18-1VB, 18-20HB)B	CUMBERLAND	414	302
		CONTRACT NO. 74597		
	ILLINOIS	FED. AID PROJECT		

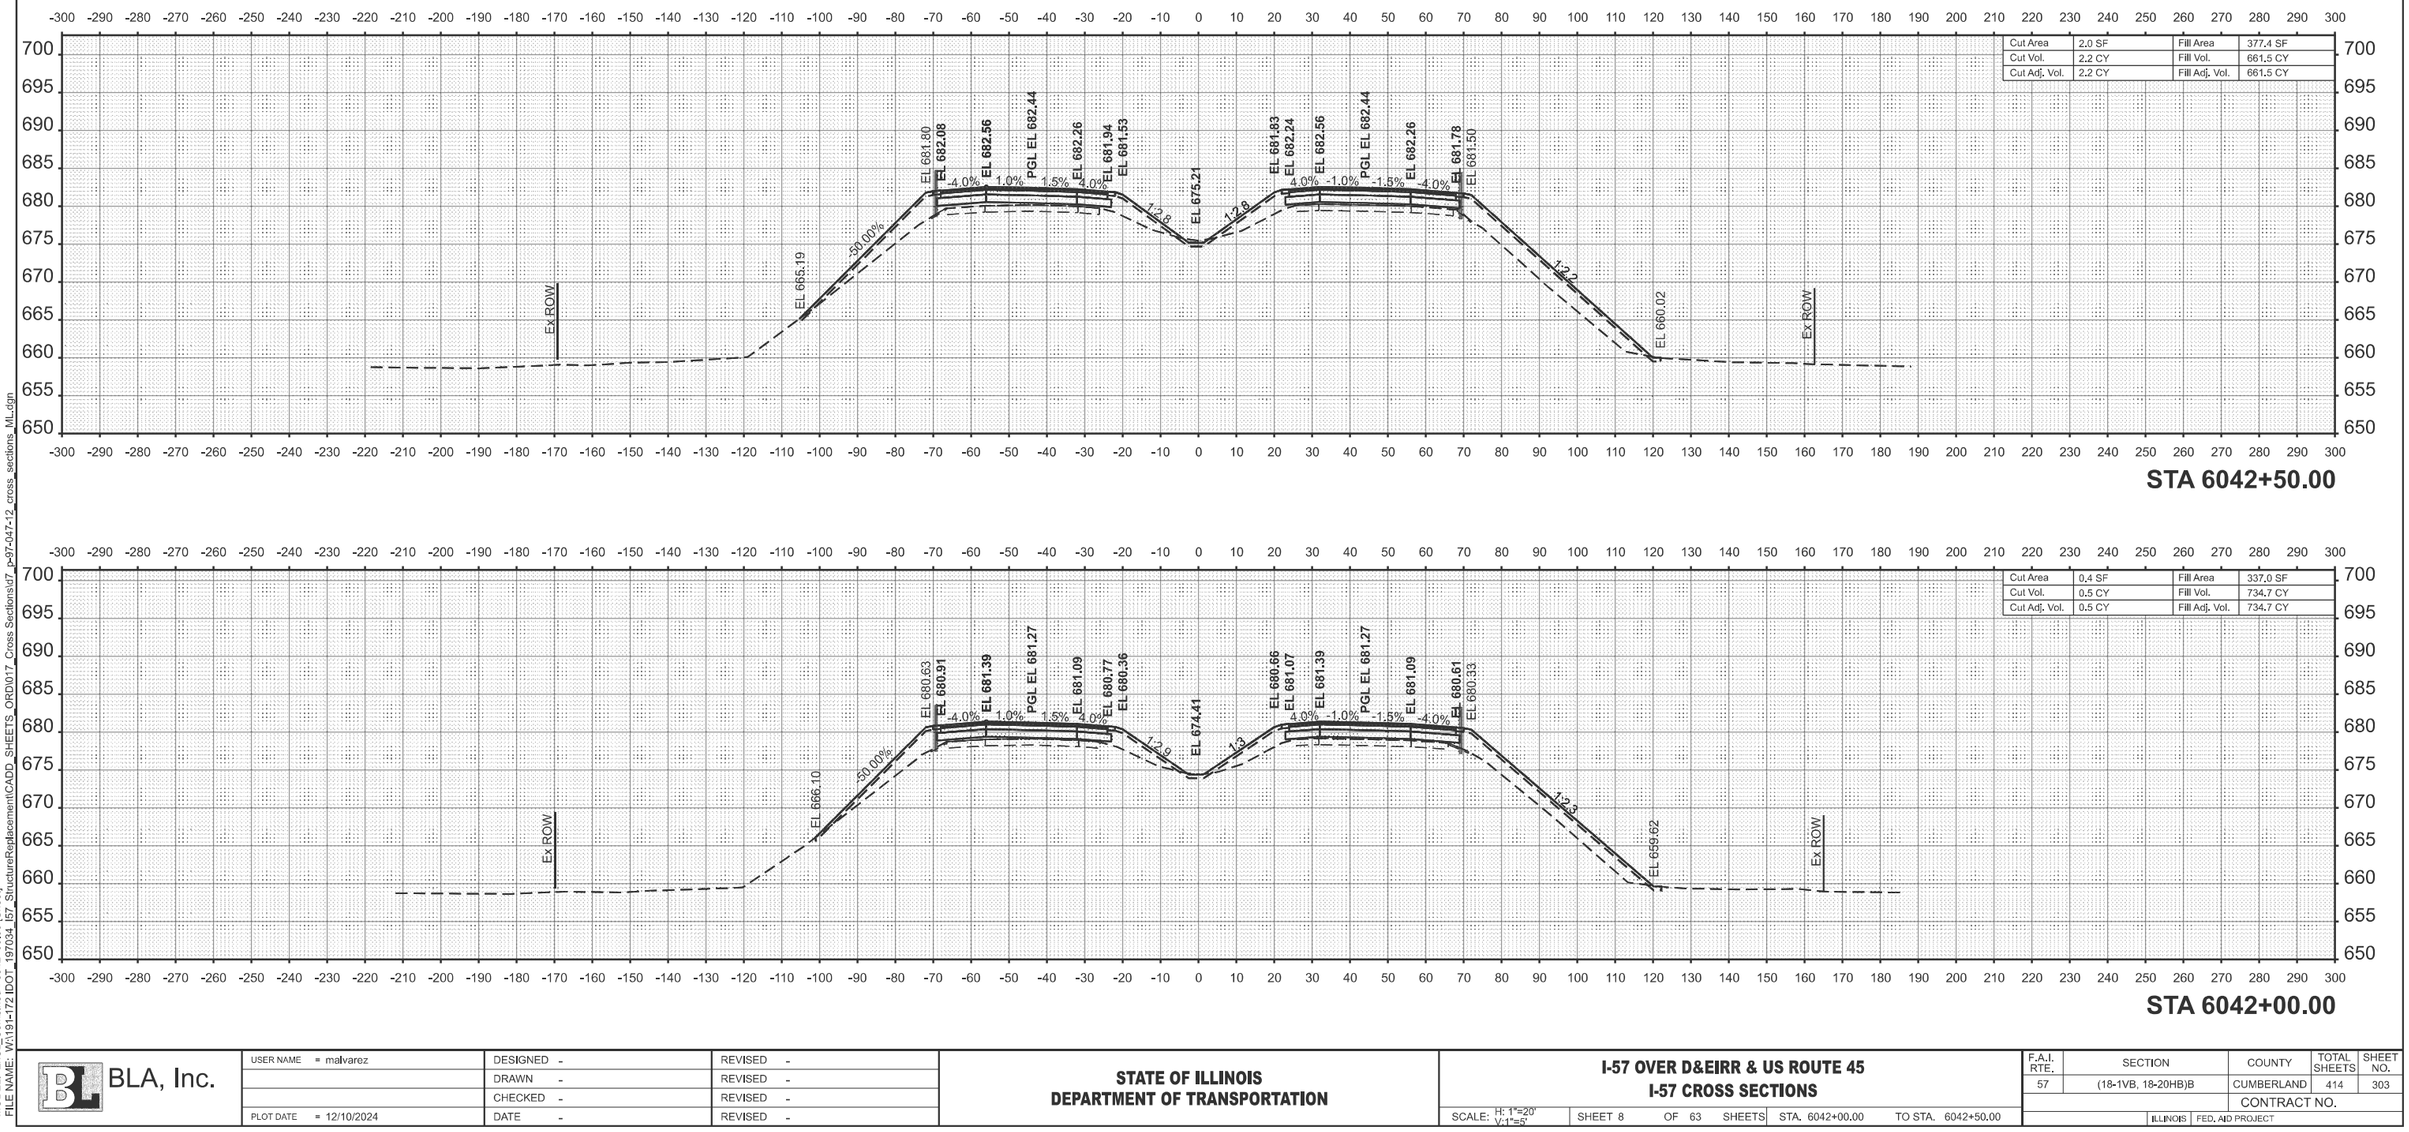

MODEL: ExCL_Combined - 6042+00.00 [Sheet]
FILE NAME: W:\191-172 IDOT_197034_I57_StructureReplacement\CADD_SHEETS_ORD\017_Cross Sections\d7_p-97-047-12_cross_sections_ML.dgn

BLA, Inc.


USER NAME = malvarez	DESIGNED -	REVISED -
	DRAWN -	REVISED -
	CHECKED -	REVISED -
PLOT DATE = 12/10/2024	DATE -	REVISED -

STATE OF ILLINOIS
DEPARTMENT OF TRANSPORTATION


I-57 OVER D&EIRR & US ROUTE 45
I-57 CROSS SECTIONS

SCALE: H: 1"=20' V:1"=5' | SHEET 8 OF 63 SHEETS | STA. 6042+00.00 | TO STA. 6042+50.00

F.A.I. RTE.	SECTION	COUNTY	TOTAL SHEETS	SHEET NO.
57	(18-1VB, 18-20HB)B	CUMBERLAND	414	303
		CONTRACT NO.		
		ILLINOIS	FED. AID PROJECT	

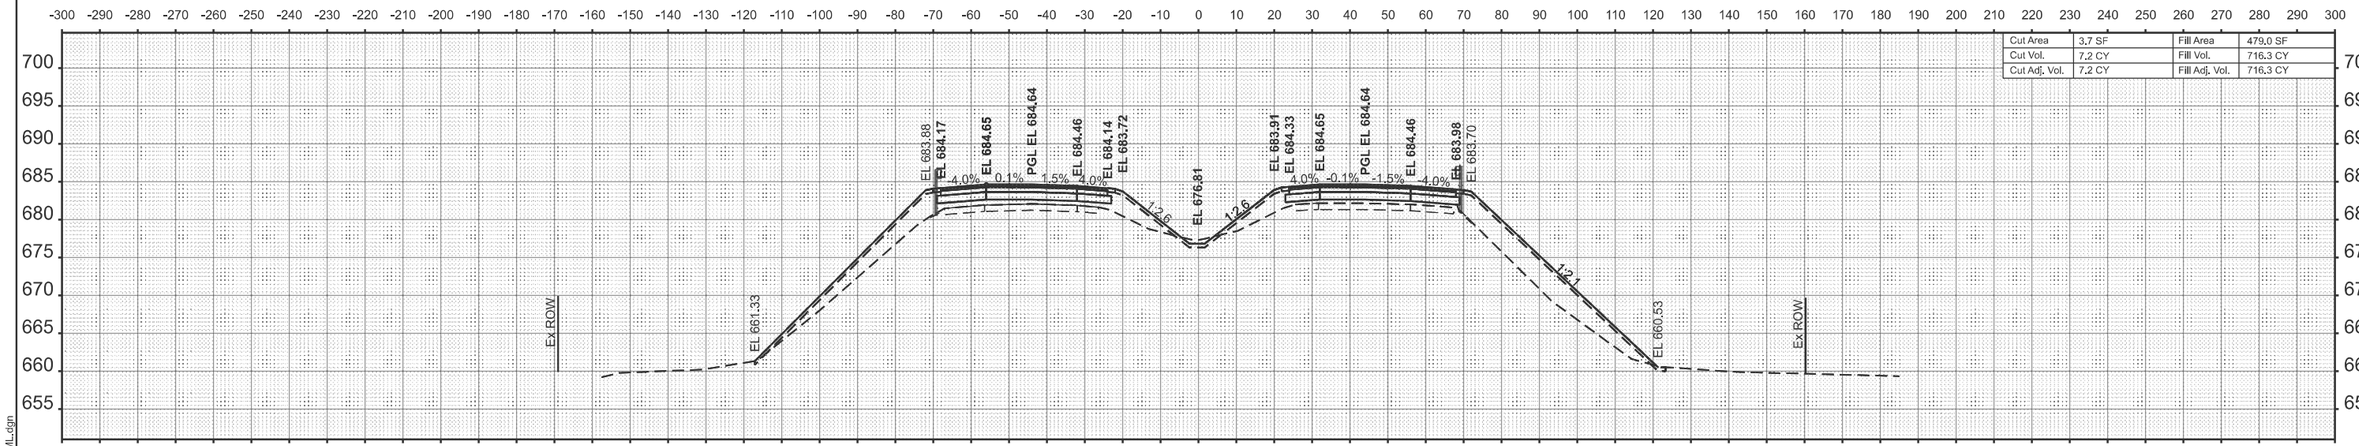

STA 6043+50.00

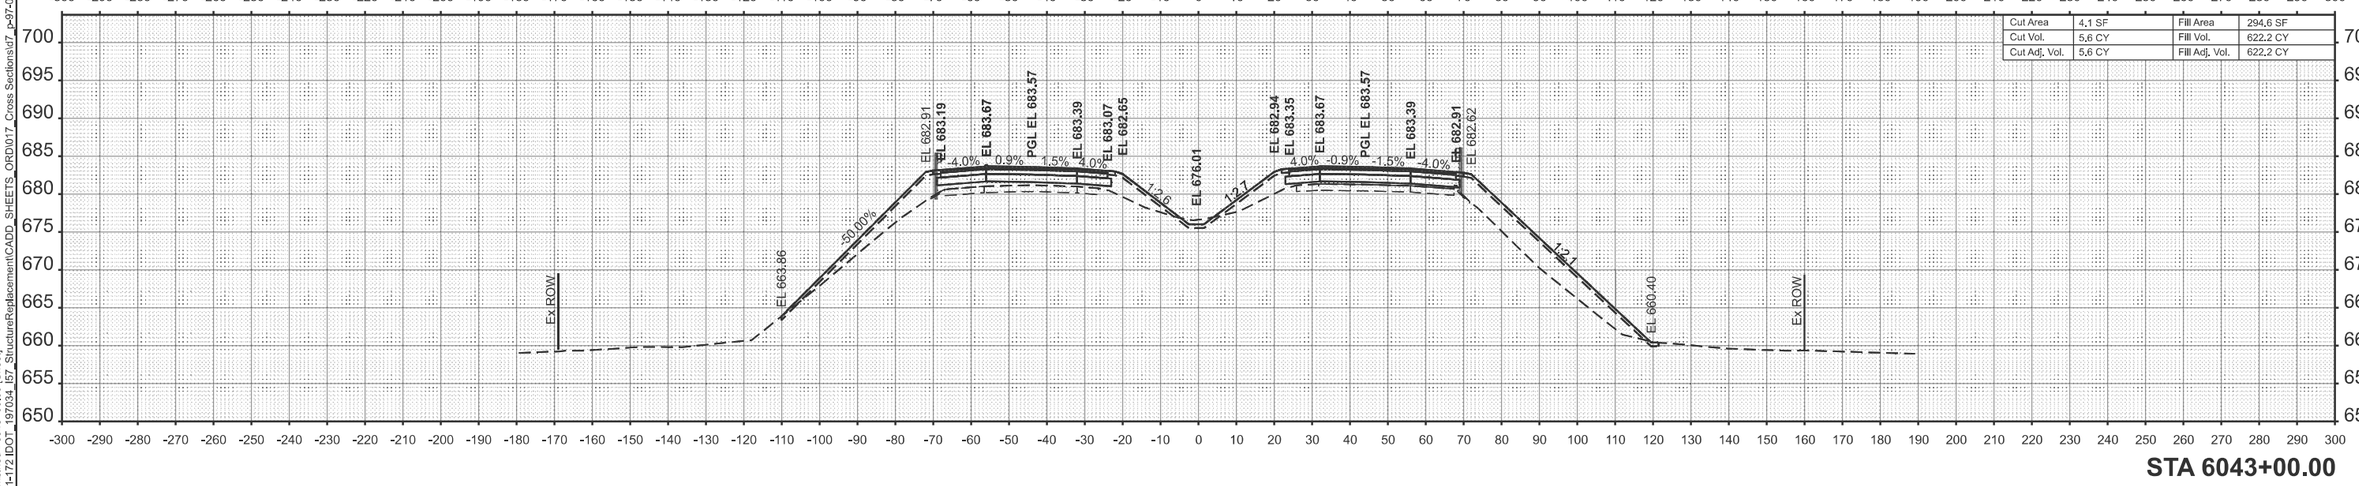

STA 6043+00.00

MODEL: ExCl_Combined - 6043+00.00 [Sheet]
FILE NAME: W:\191-172 IDOT - 19703d_I57_StructureReplacement\CADD_SHEETS_ORD\017_Cross Sections\d7_p-97-047-12_cross_sections_MIL.dgn

BLA, Inc.


USER NAME = malvarez	DESIGNED -	REVISED -
	DRAWN -	REVISED -
	CHECKED -	REVISED -
PLOT DATE = 12/10/2024	DATE -	REVISED -


STATE OF ILLINOIS
DEPARTMENT OF TRANSPORTATION

I-57 OVER D&EIRR & US ROUTE 45
I-57 CROSS SECTIONS

SCALE: H: 1"=20' V:1"=5' | SHEET 9 OF 63 SHEETS | STA. 6043+00.00 | TO STA. 6043+50.00

F.A.I. RTE.	SECTION	COUNTY	TOTAL SHEETS	SHEET NO.
57	(18-1VB, 18-20HB)B	CUMBERLAND	414	304
		CONTRACT NO. 74597		
	ILLINOIS	FED. AID PROJECT		

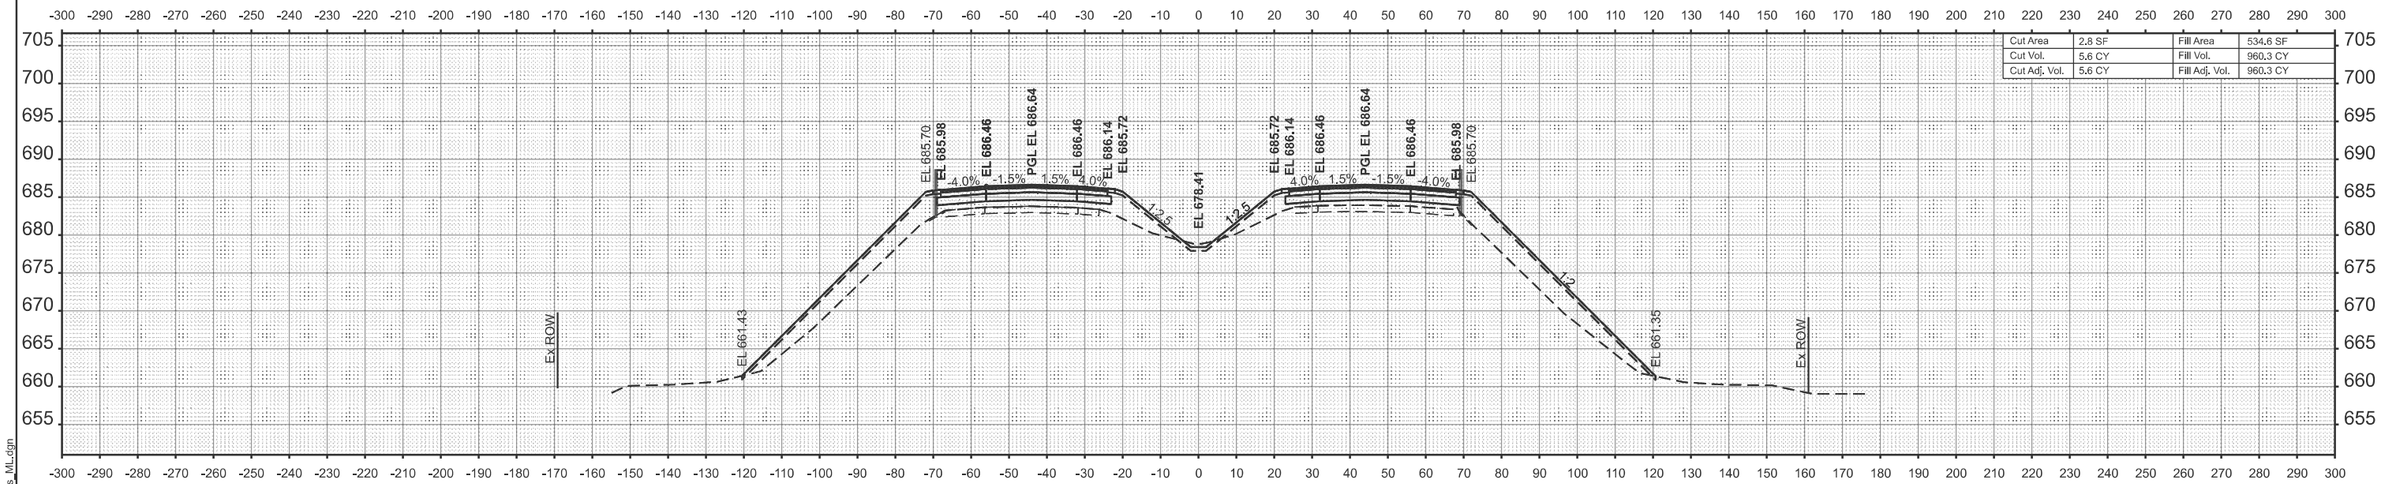

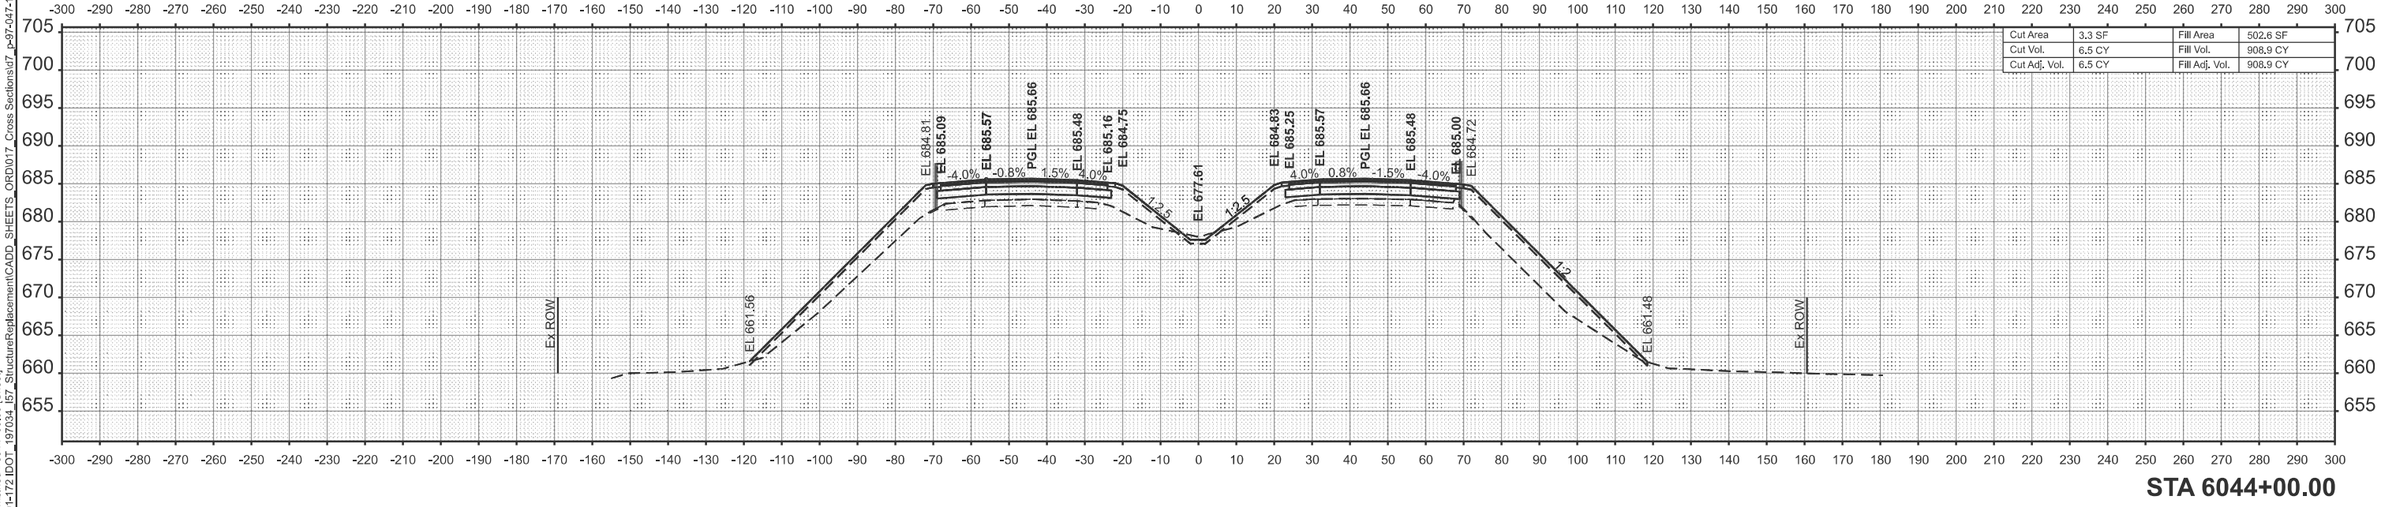

MODEL: ExCL_Combined - 6044+00.00 [Sheet]
FILE NAME: W:\191-172 IDOT - 197034 - I57 - StructureReplacement\CADD_SHEETS_ORD\017_Cross Sections\d7_p-97-047-12_cross_sections_ML.dgn

BLA, Inc.

USER NAME = PCheron	DESIGNED -	REVISED -
	DRAWN -	REVISED -
	CHECKED -	REVISED -
PLOT DATE = 12/20/2024	DATE -	REVISED -


STATE OF ILLINOIS
DEPARTMENT OF TRANSPORTATION

I-57 OVER D&EIRR & US ROUTE 45
I-57 CROSS SECTIONS


H: 1"=20' H:
V:1"=5' V:1"=5'

SHEET 10 OF 63 SHEETS STA. 6044+00.00 TO STA. 6044+50.00

F.A.I. RTE.	SECTION	COUNTY	TOTAL SHEETS	SHEET NO.
57	(18-1VB, 18-20HB)B	CUMBERLAND	414	305
		CONTRACT NO. 74597		
	ILLINOIS FED. AID PROJECT			

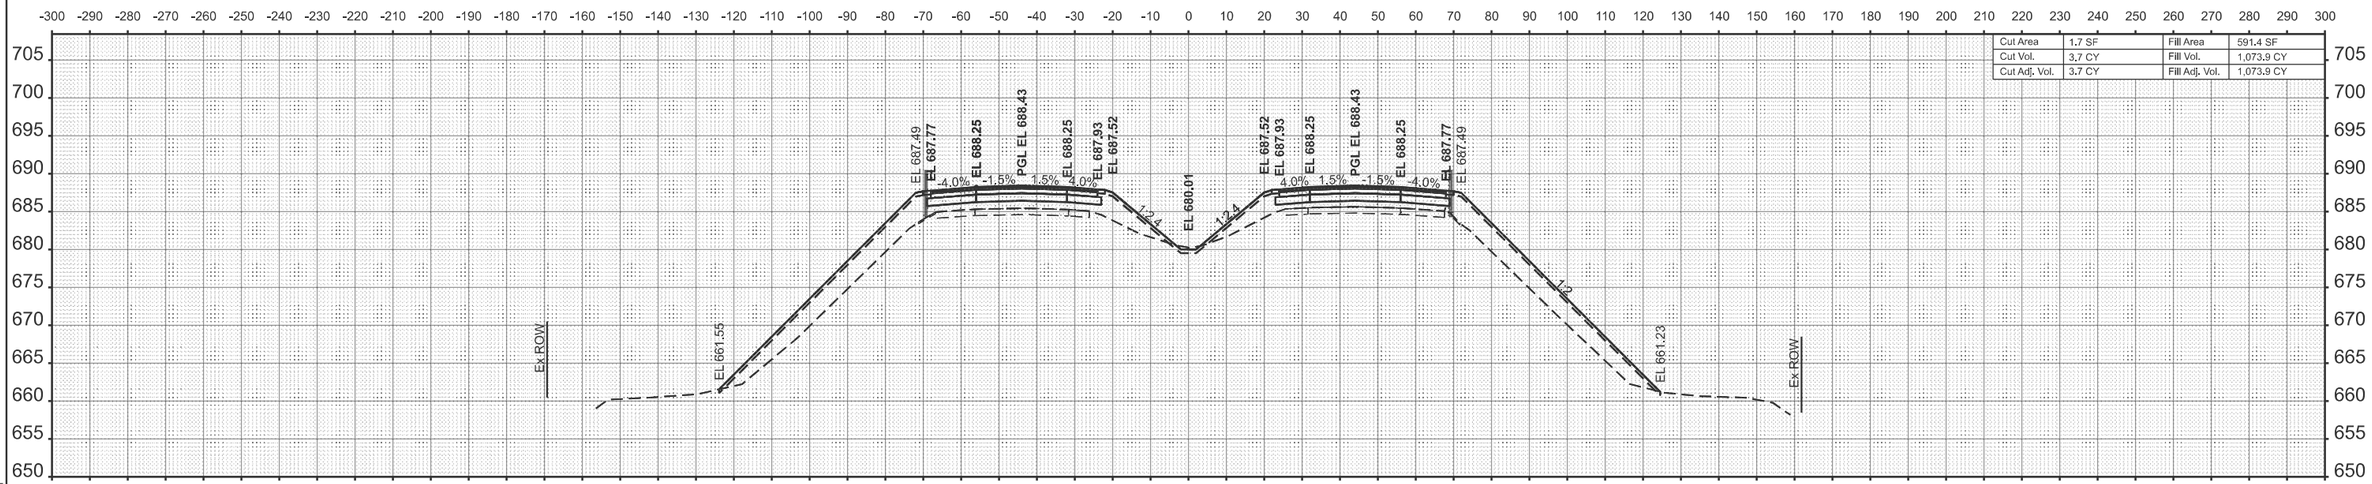

STA 6045+50.00

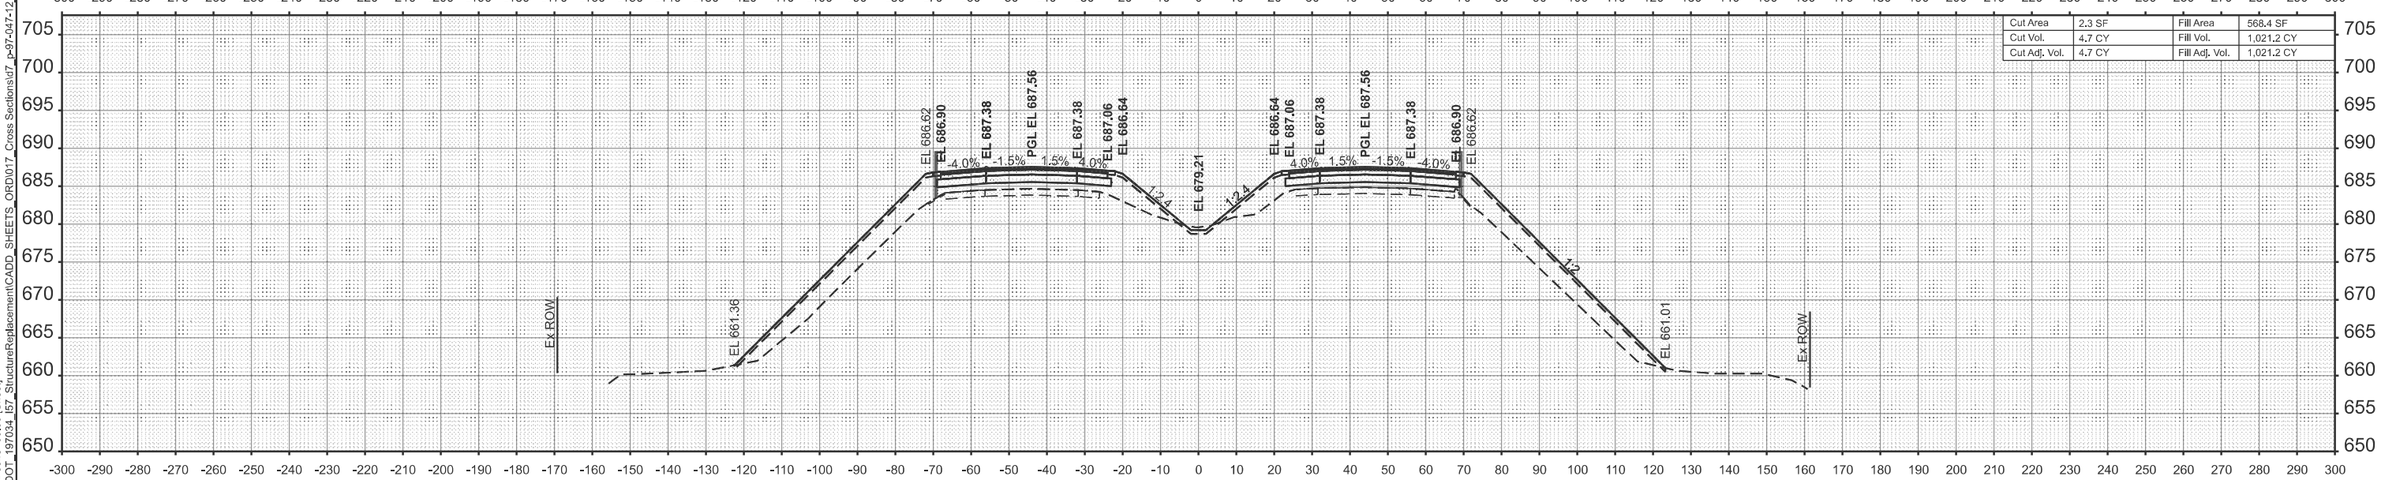

STA 6045+00.00

MODEL: ExCL_Combined - 6045+00.00 [Sheet]
FILE NAME: W:\191-172 IDOT - 197034 - I57 - StructureReplacement\CADD_SHEETS_ORD\017_Cross Sections\d7_p-97-047-12_cross_sections_ML.dgn

BLA, Inc.


USER NAME = PCheron	DESIGNED -	REVISED -	
	DRAWN -	REVISED -	
	CHECKED -	REVISED -	
PLOT DATE = 12/20/2024	DATE -	REVISED -	

STATE OF ILLINOIS
DEPARTMENT OF TRANSPORTATION


I-57 OVER D&EIRR & US ROUTE 45
I-57 CROSS SECTIONS

SCALE: H: 1"=20' V:1"=5' | SHEET 11 OF 63 SHEETS | STA. 6045+00.00 | TO STA. 6045+50.00

F.A.I. RTE.	SECTION	COUNTY	TOTAL SHEETS	SHEET NO.
57	(18-1VB, 18-20HB)B	CUMBERLAND	414	306
		CONTRACT NO. 74597		
	ILLINOIS	FED. AID PROJECT		

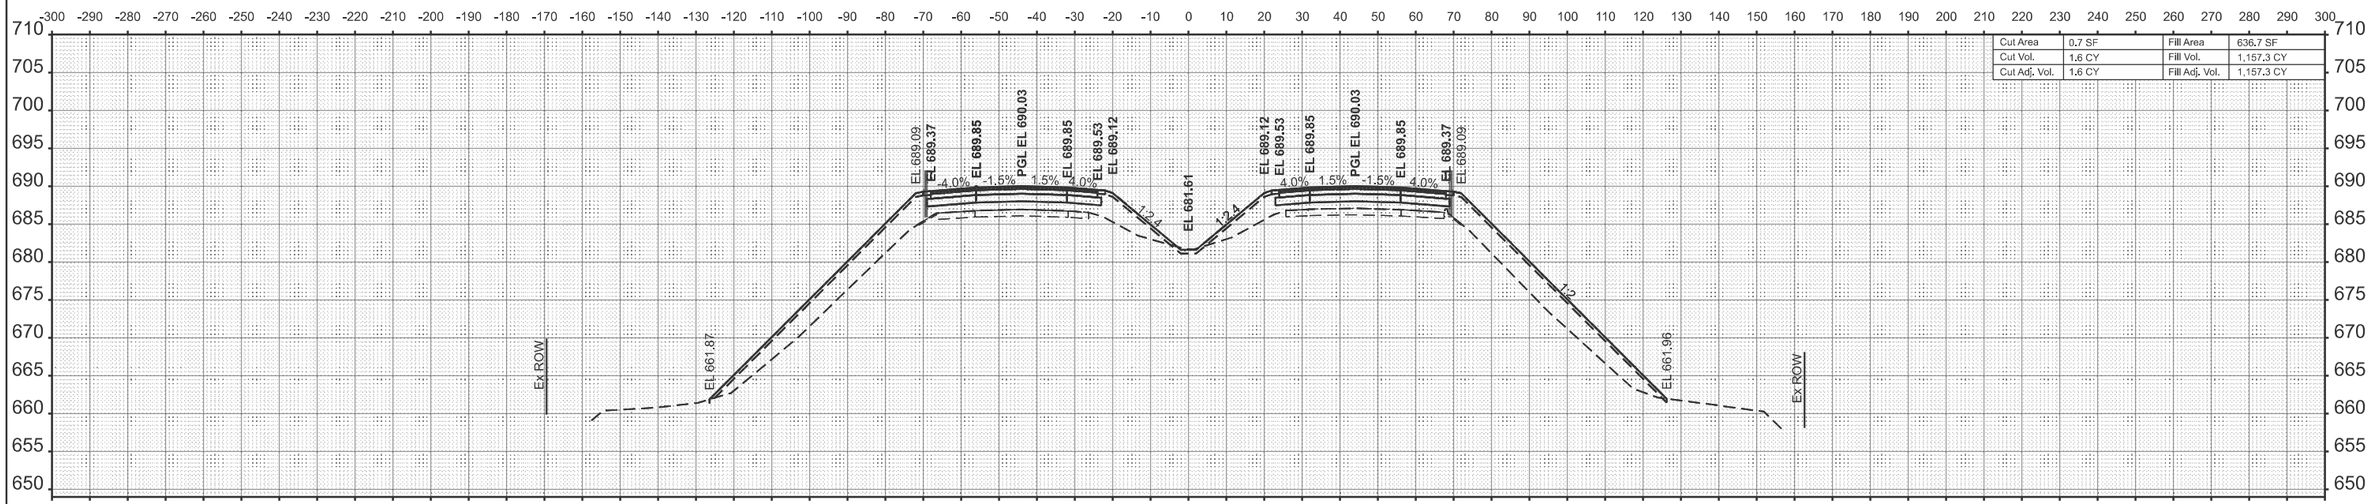

STA 6046+50.00

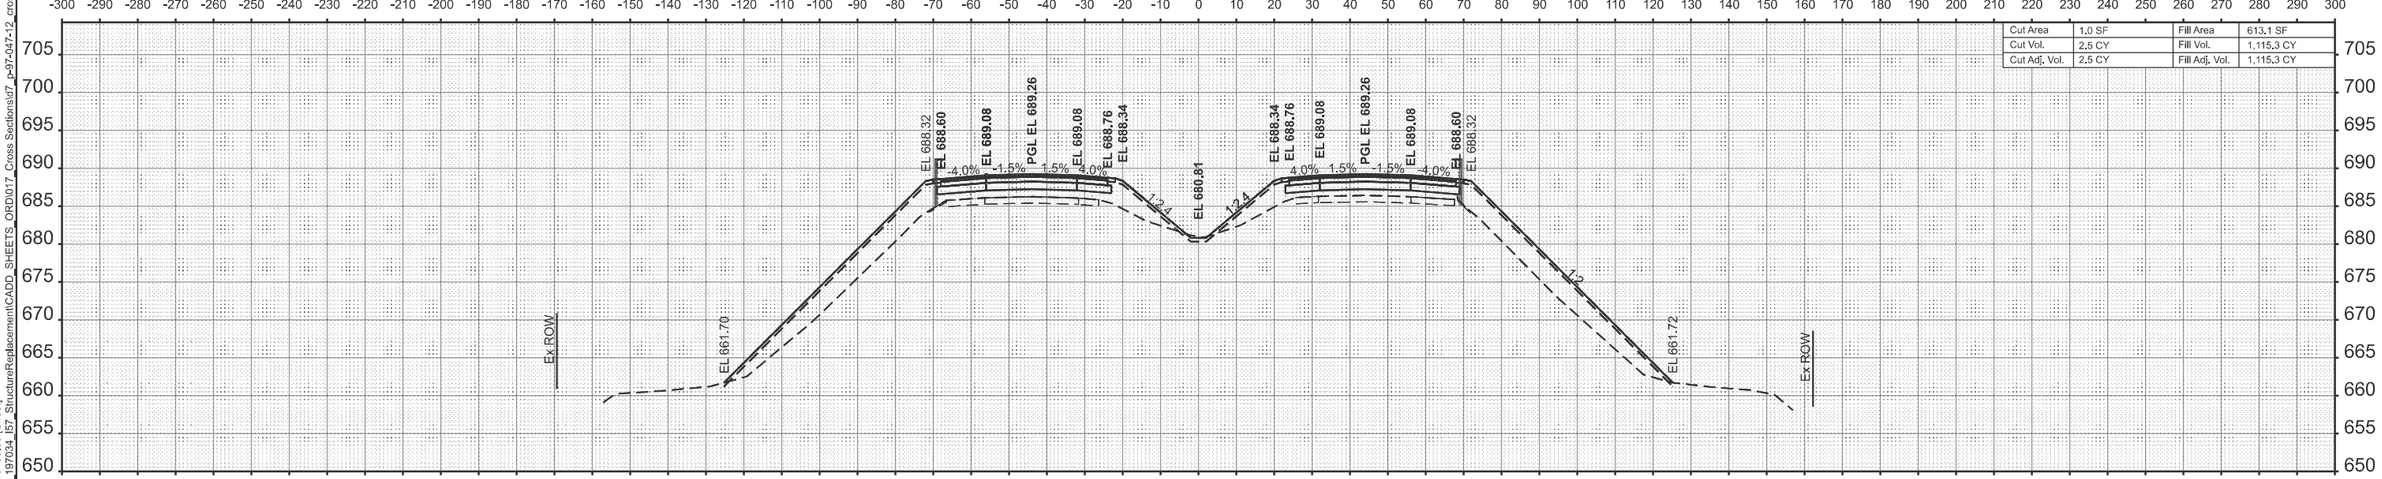

STA 6046+00.00

MODEL: ExCL_Combined - 6046+00.00 [Sheet]
FILE NAME: W:\191-172 [DOT_197034_I57_StructureReplacement\CADD_SHEETS_ORD\017_Cross Sections\d7_p97-047-12_cross_sections_ML.dgn


USER NAME = malvarez	DESIGNED -	REVISED -	
	DRAWN -	REVISED -	
	CHECKED -	REVISED -	
PLOT DATE = 1/3/2025	DATE -	REVISED -	

STATE OF ILLINOIS
DEPARTMENT OF TRANSPORTATION


I-57 OVER D&EIRR & US ROUTE 45
I-57 CROSS SECTIONS

SCALE: H: 1"=20' V:1"=5' | SHEET 12 OF 63 SHEETS | STA. 6046+00.00 | TO STA. 6046+50.00

F.A.I. RTE.	SECTION	COUNTY	TOTAL SHEETS	SHEET NO.
57	(18-1VB, 18-20HB)B	CUMBERLAND	414	307
		CONTRACT NO. 74597		
	ILLINOIS	FED. AID PROJECT		

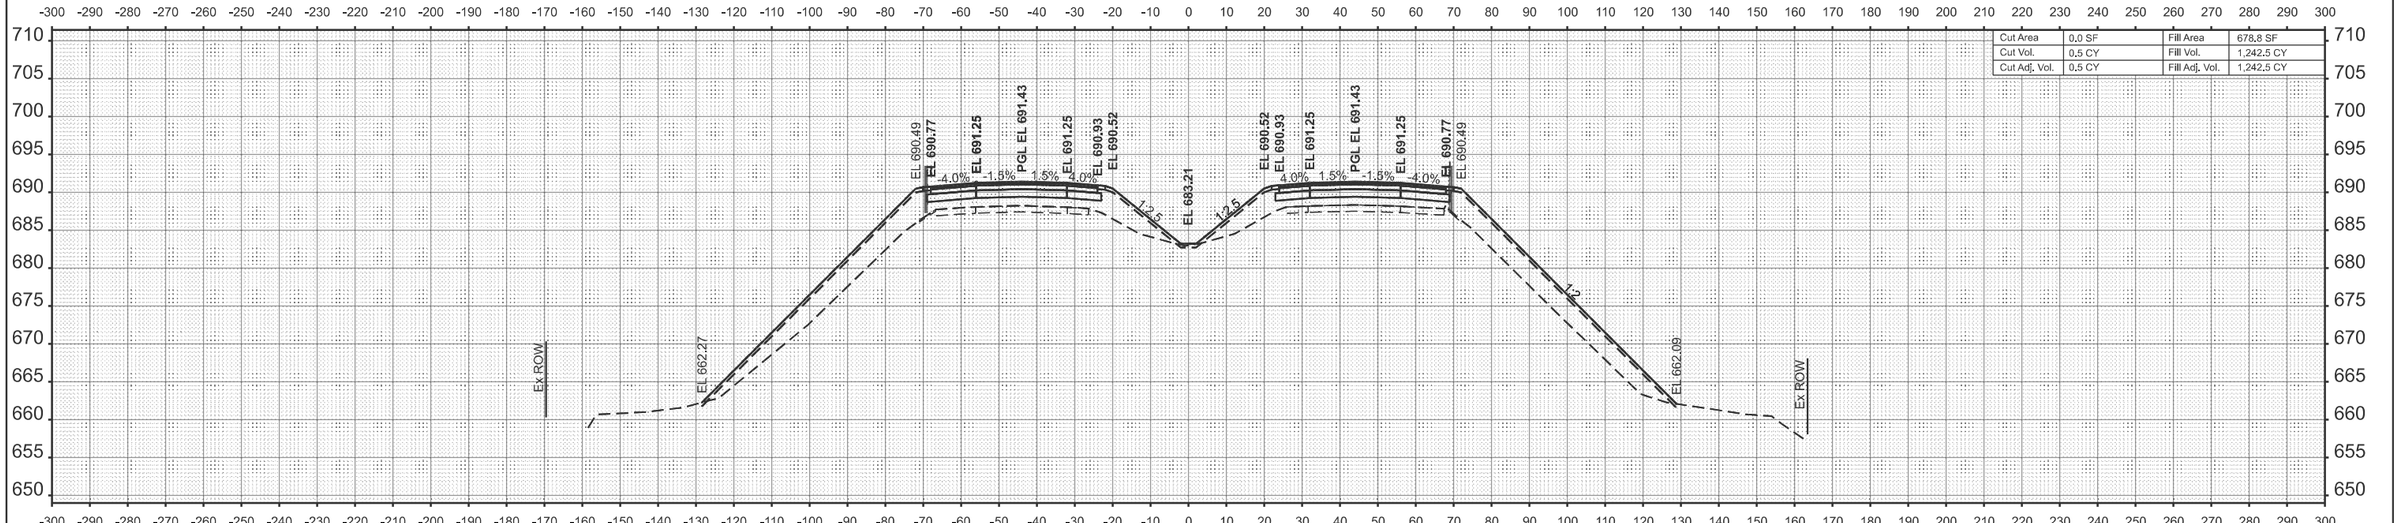

STA 6047+50.00

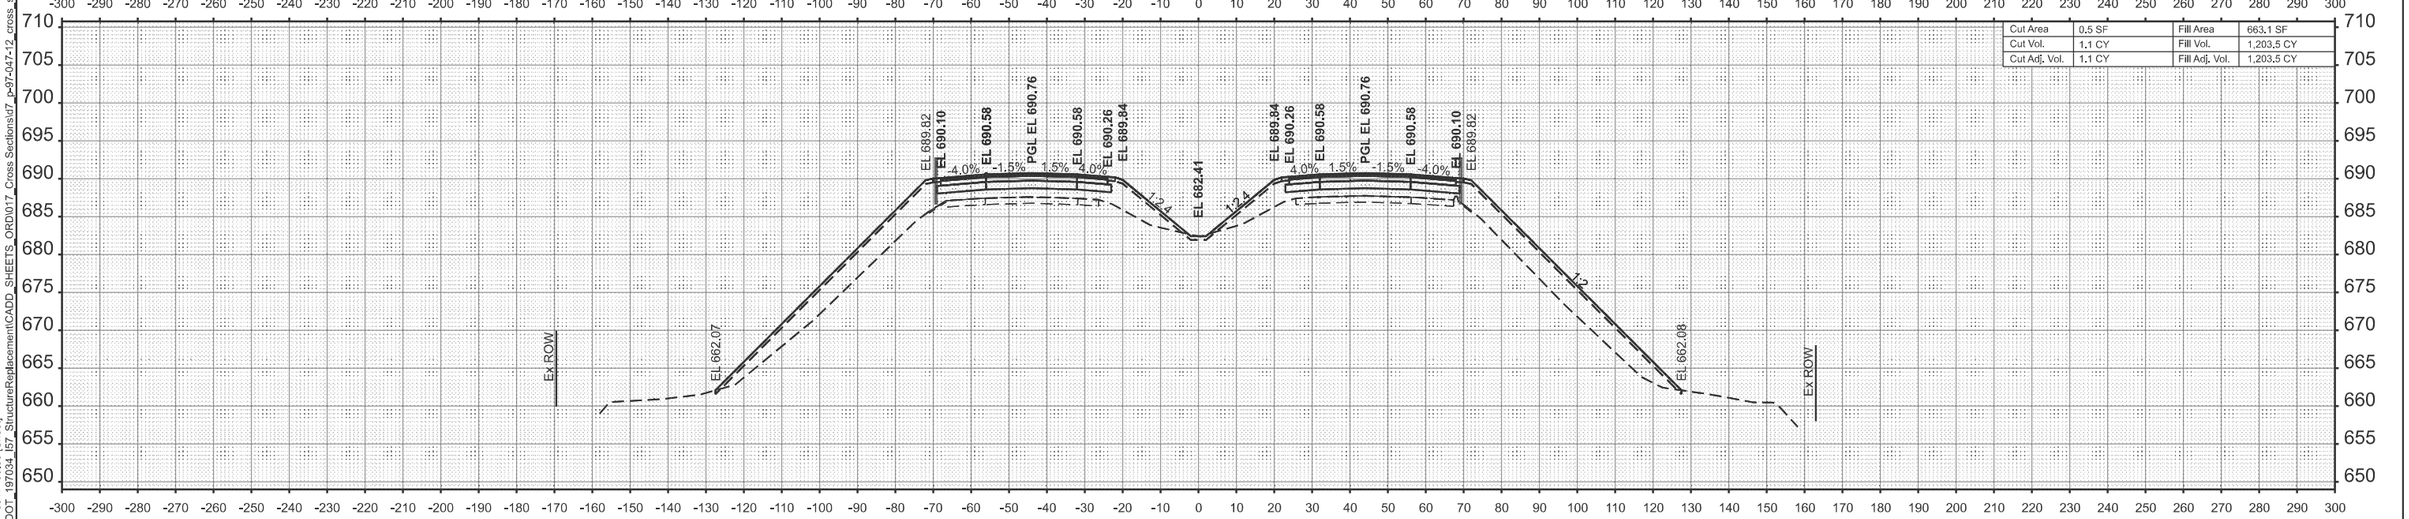

STA 6047+00.00

MODEL: ExCl_Combined - 6047+00.00 [Sheet]
FILE NAME: W:\191-172 IDOT_197034_I57_StructureReplacement\CADD_SHEETS_ORD\017_Cross Sections\d7_p-97-047-12_cross_sections_ML.dgn


USER NAME = malvarez	DESIGNED -	REVISED -	
	DRAWN -	REVISED -	
	CHECKED -	REVISED -	
PLOT DATE = 1/3/2025	DATE -	REVISED -	

STATE OF ILLINOIS
DEPARTMENT OF TRANSPORTATION


I-57 OVER D&EIRR & US ROUTE 45
I-57 CROSS SECTIONS

SCALE: H: 1"=20' V:1"=5' | SHEET 13 OF 63 SHEETS | STA. 6047+00.00 | TO STA. 6047+50.00

F.A.I. RTE.	SECTION	COUNTY	TOTAL SHEETS	SHEET NO.
57	(18-1VB, 18-20HB)B	CUMBERLAND	414	308
		CONTRACT NO. 74597		
	ILLINOIS	FED. AID PROJECT		

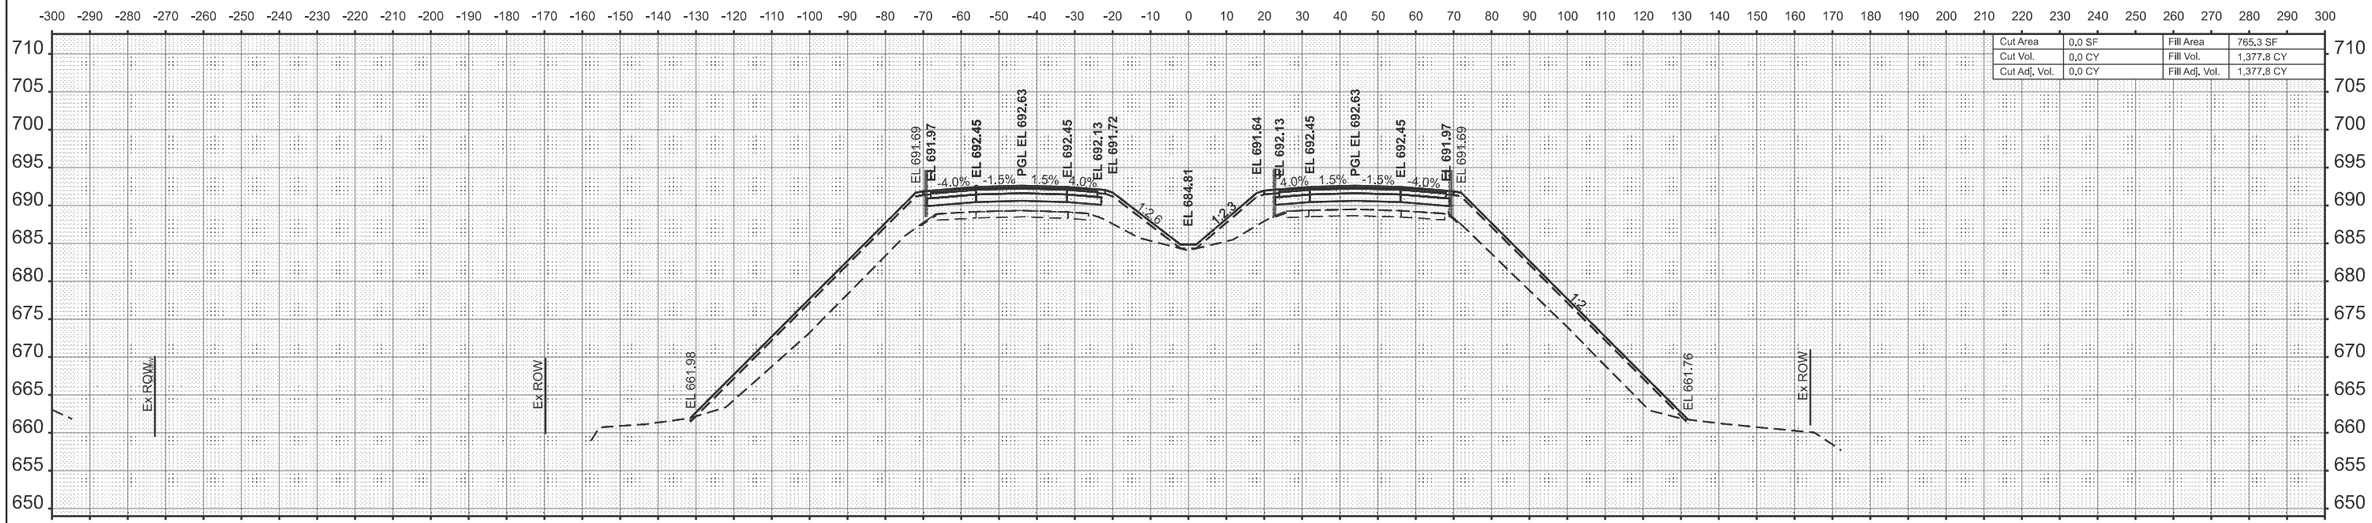

STA 6048+50.00

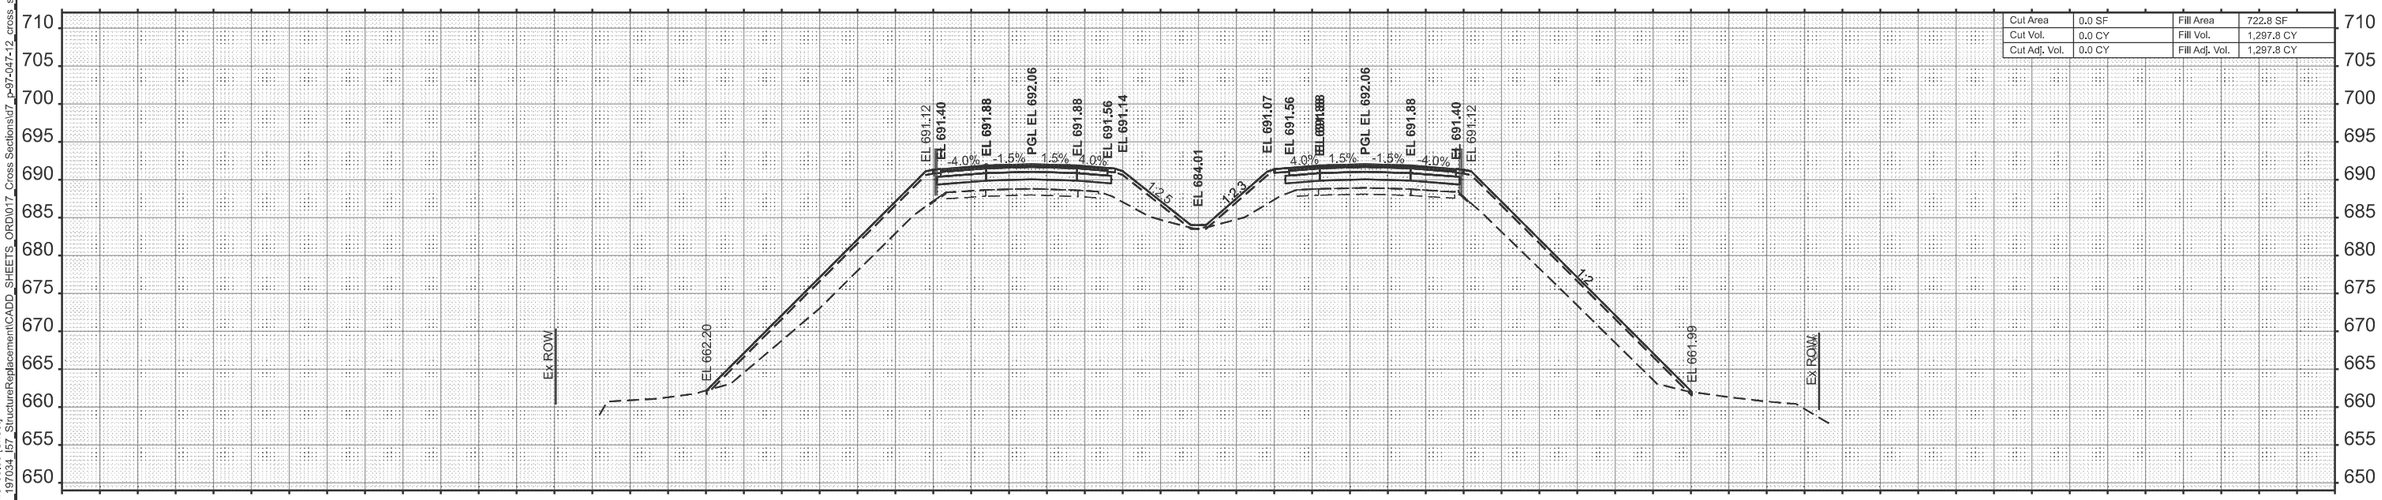

STA 6048+00.00

MODEL: ExCL_Combined - 6048+00.00 [Sheet]
FILE NAME: W:\191-172 IDOT_197034_I57_StructureReplacement\CADD_SHEETS_ORD\017_Cross Sections\d7_p-97-047-12_cross_sections_ML.dgn


USER NAME = malvarez	DESIGNED -	REVISED -	
	DRAWN -	REVISED -	
	CHECKED -	REVISED -	
PLOT DATE = 1/3/2025	DATE -	REVISED -	

STATE OF ILLINOIS
DEPARTMENT OF TRANSPORTATION


I-57 OVER D&EIRR & US ROUTE 45
I-57 CROSS SECTIONS

SCALE: H: 1"=20' V:1"=5' | SHEET 14 OF 63 SHEETS | STA. 6048+00.00 | TO STA. 6048+50.00

F.A.I. RTE.	SECTION	COUNTY	TOTAL SHEETS	SHEET NO.
57	(18-1VB, 18-20HB)B	CUMBERLAND	414	309
		CONTRACT NO. 74597		
	ILLINOIS FED. AID PROJECT			

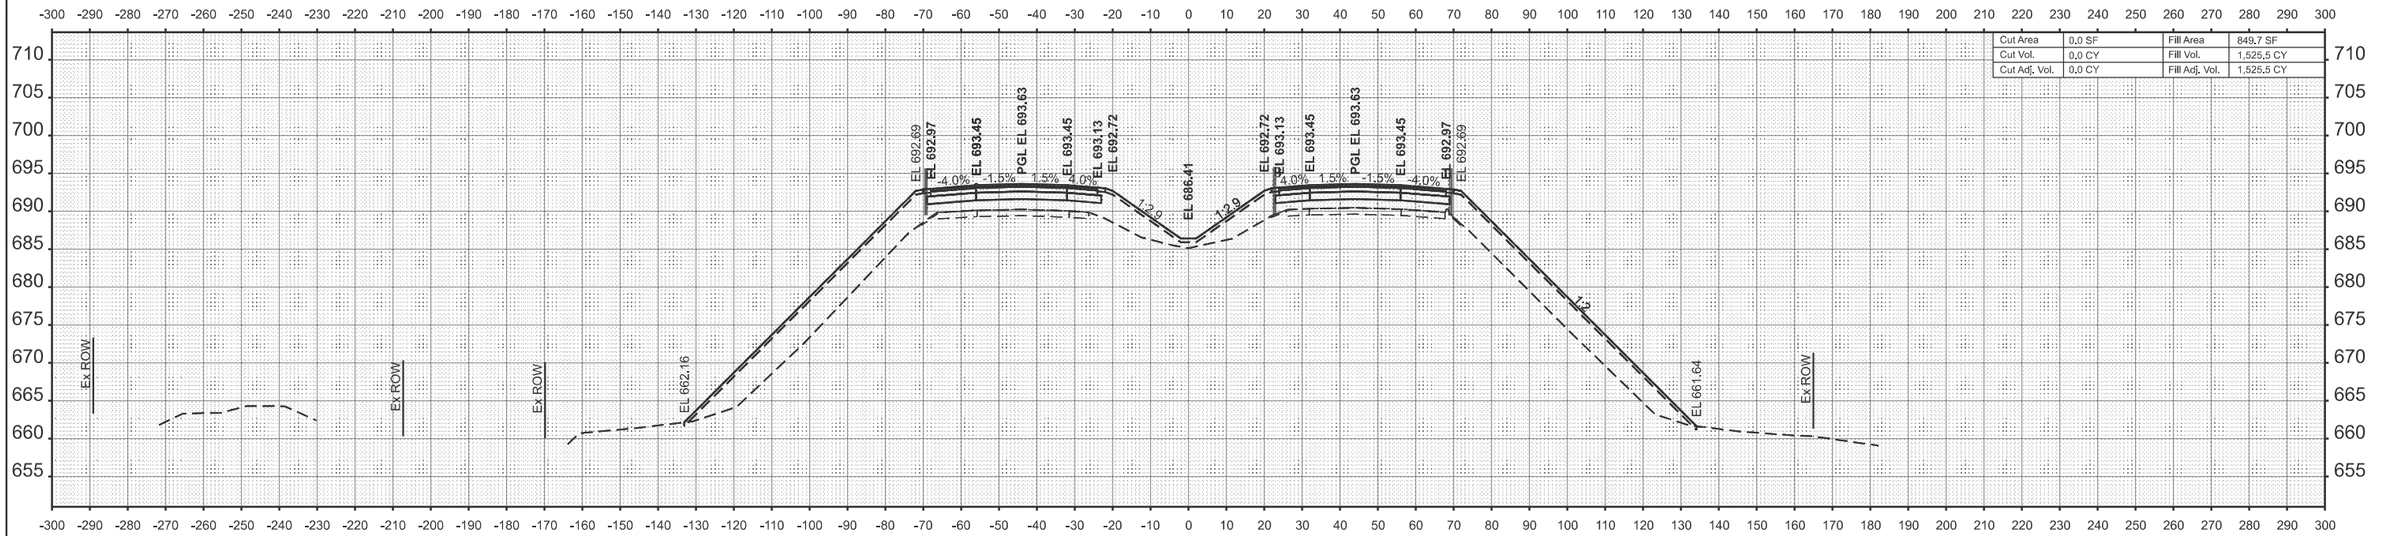

STA 6049+50.00

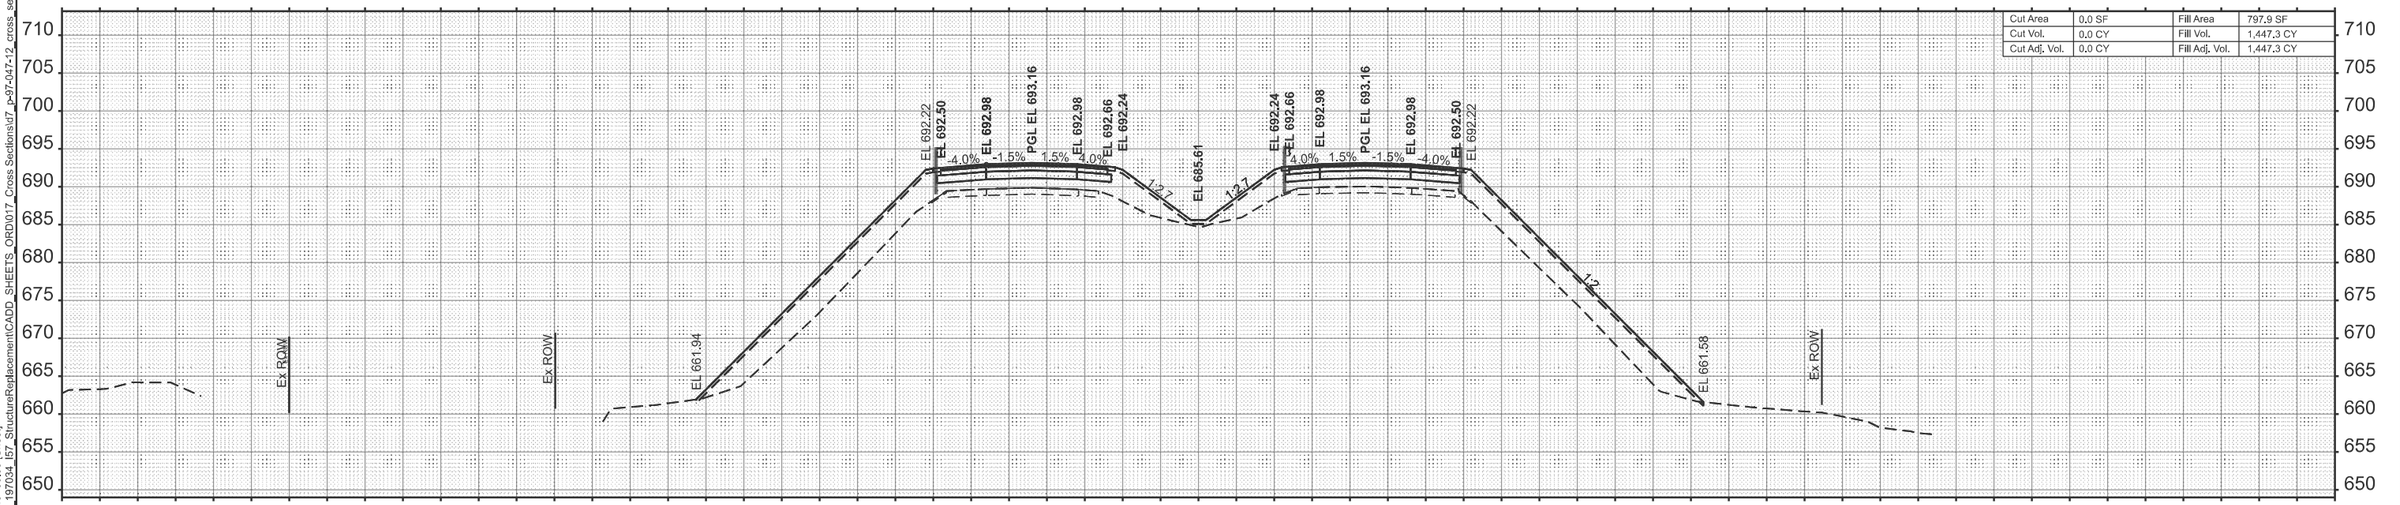

STA 6049+00.00

MODEL: ExCL_Combined - 6049+00.00 [Sheet]
FILE NAME: W:\191-172 IDOT - 197034 - I57 StructureReplacement\CADD_SHEETS_ORD\017_Cross Sections\d7_p-97-047-12_cross_sections_ML.dgn


USER NAME = malvarez	DESIGNED -	REVISED -
	DRAWN -	REVISED -
	CHECKED -	REVISED -
PLOT DATE = 12/10/2024	DATE -	REVISED -

STATE OF ILLINOIS
DEPARTMENT OF TRANSPORTATION


I-57 OVER D&EIRR & US ROUTE 45
I-57 CROSS SECTIONS

SCALE: H: 1"=20' V:1"=5' | SHEET 15 OF 63 SHEETS | STA. 6049+00.00 | TO STA. 6049+50.00

F.A.I. RTE.	SECTION	COUNTY	TOTAL SHEETS	SHEET NO.
57	(18-1VB, 18-20HB)B	CUMBERLAND	414	310
		CONTRACT NO. 74597		
	ILLINOIS FED. AID PROJECT			

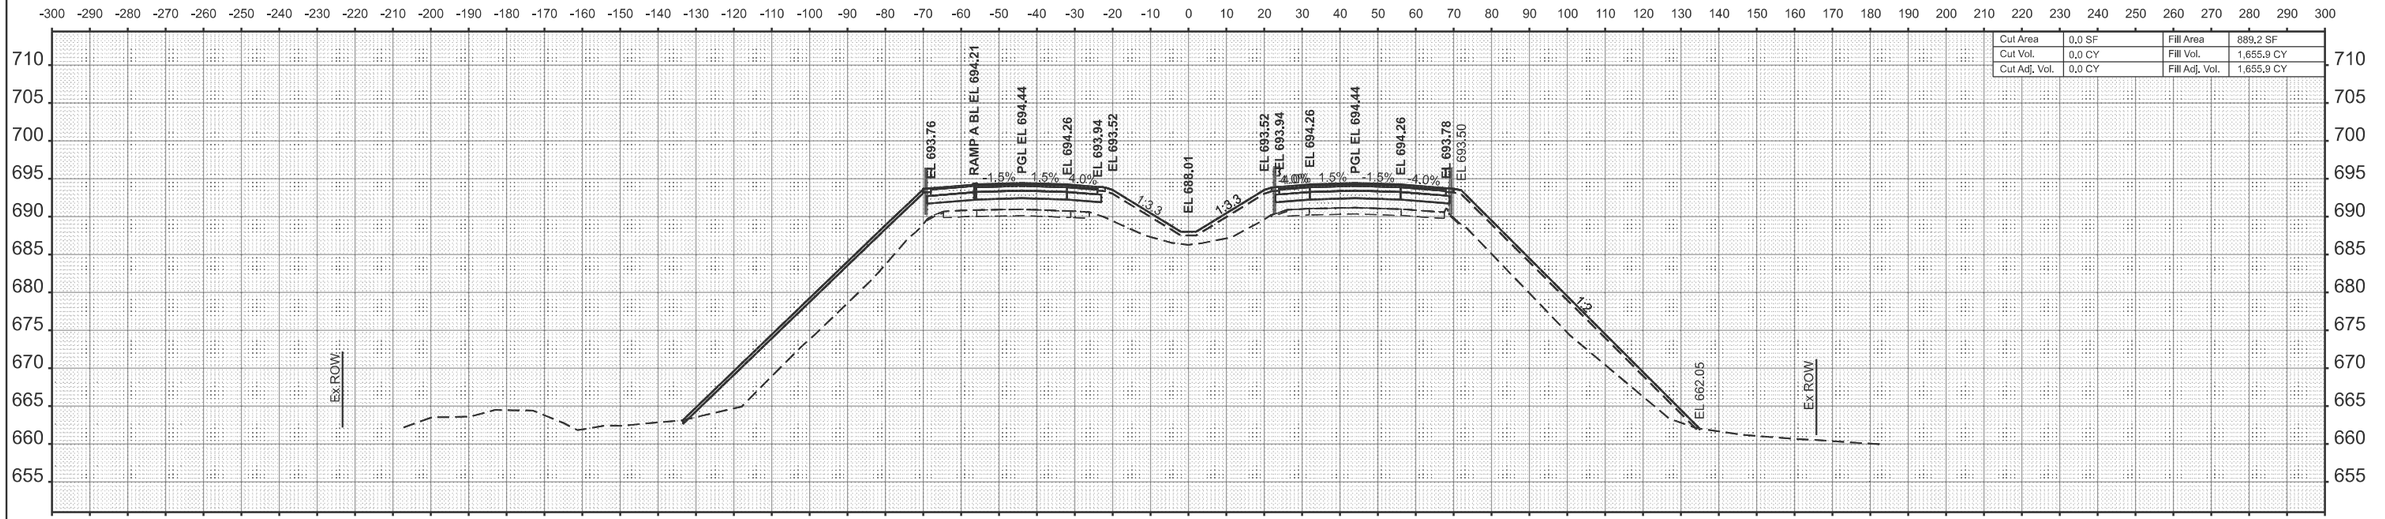

STA 6050+50.00

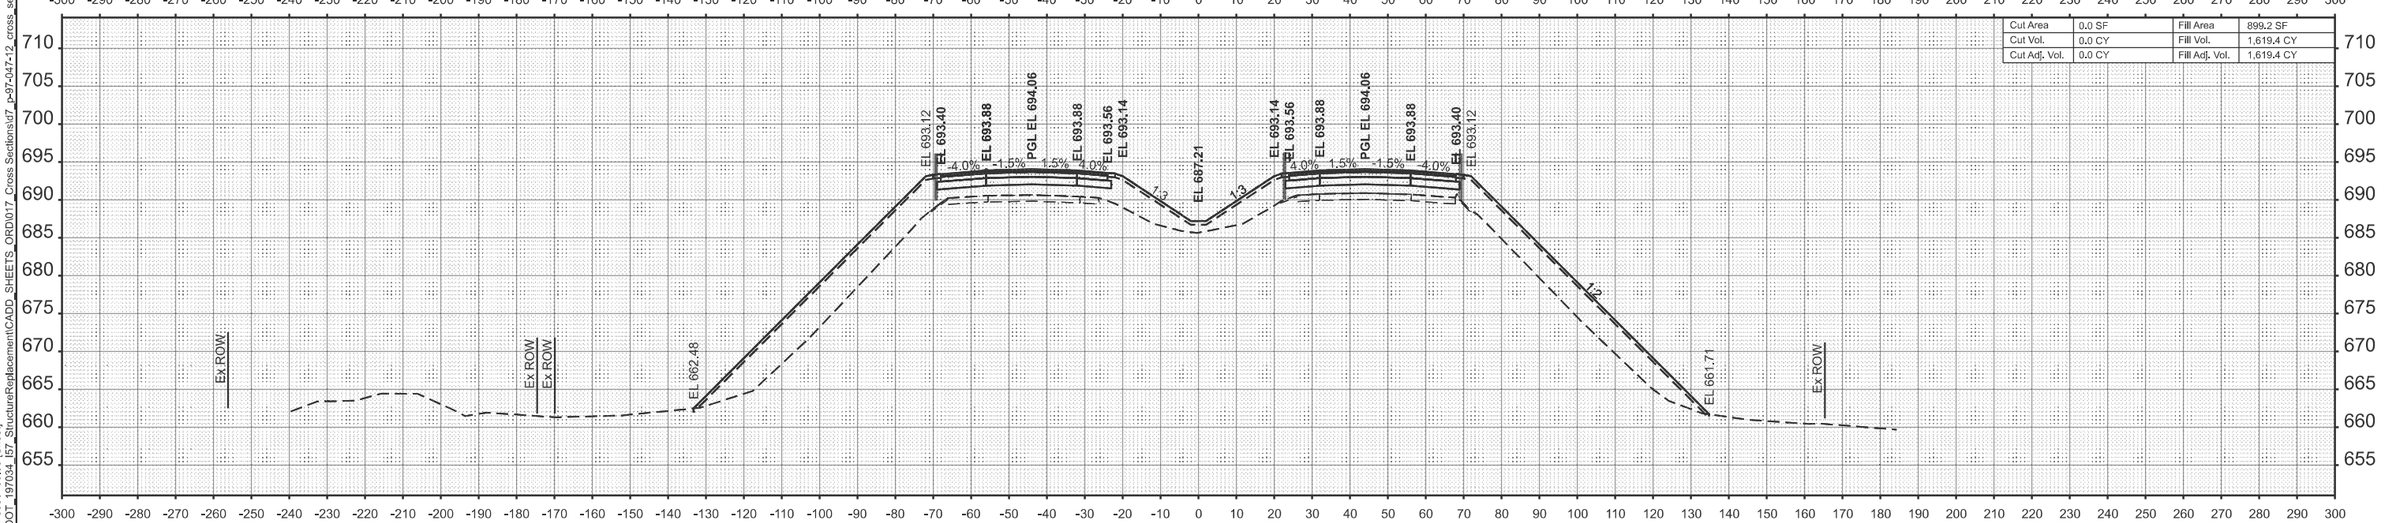

STA 6050+00.00

MODEL: ExCL_Combined - 6050+00.00 [Sheet]
FILE NAME: W:\191-172 IDOT_197034_I57_StructureReplacement\CADD_SHEETS_ORD\017_Cross Sections\d7_p-97-047-12_cross_sections_ML.dgn

BLA, Inc.


USER NAME = malvarez	DESIGNED -	REVISED -
	DRAWN -	REVISED -
	CHECKED -	REVISED -
PLOT DATE = 12/10/2024	DATE -	REVISED -

STATE OF ILLINOIS
DEPARTMENT OF TRANSPORTATION


I-57 OVER D&EIRR & US ROUTE 45
I-57 CROSS SECTIONS

SCALE: H: 1"=20' V:1"=5' | SHEET 16 OF 63 SHEETS | STA. 6050+00.00 | TO STA. 6050+50.00

F.A.I. RTE.	SECTION	COUNTY	TOTAL SHEETS	SHEET NO.
57	(18-1VB, 18-20HB)B	CUMBERLAND	414	311
		CONTRACT NO. 74597		
	ILLINOIS FED. AID PROJECT			

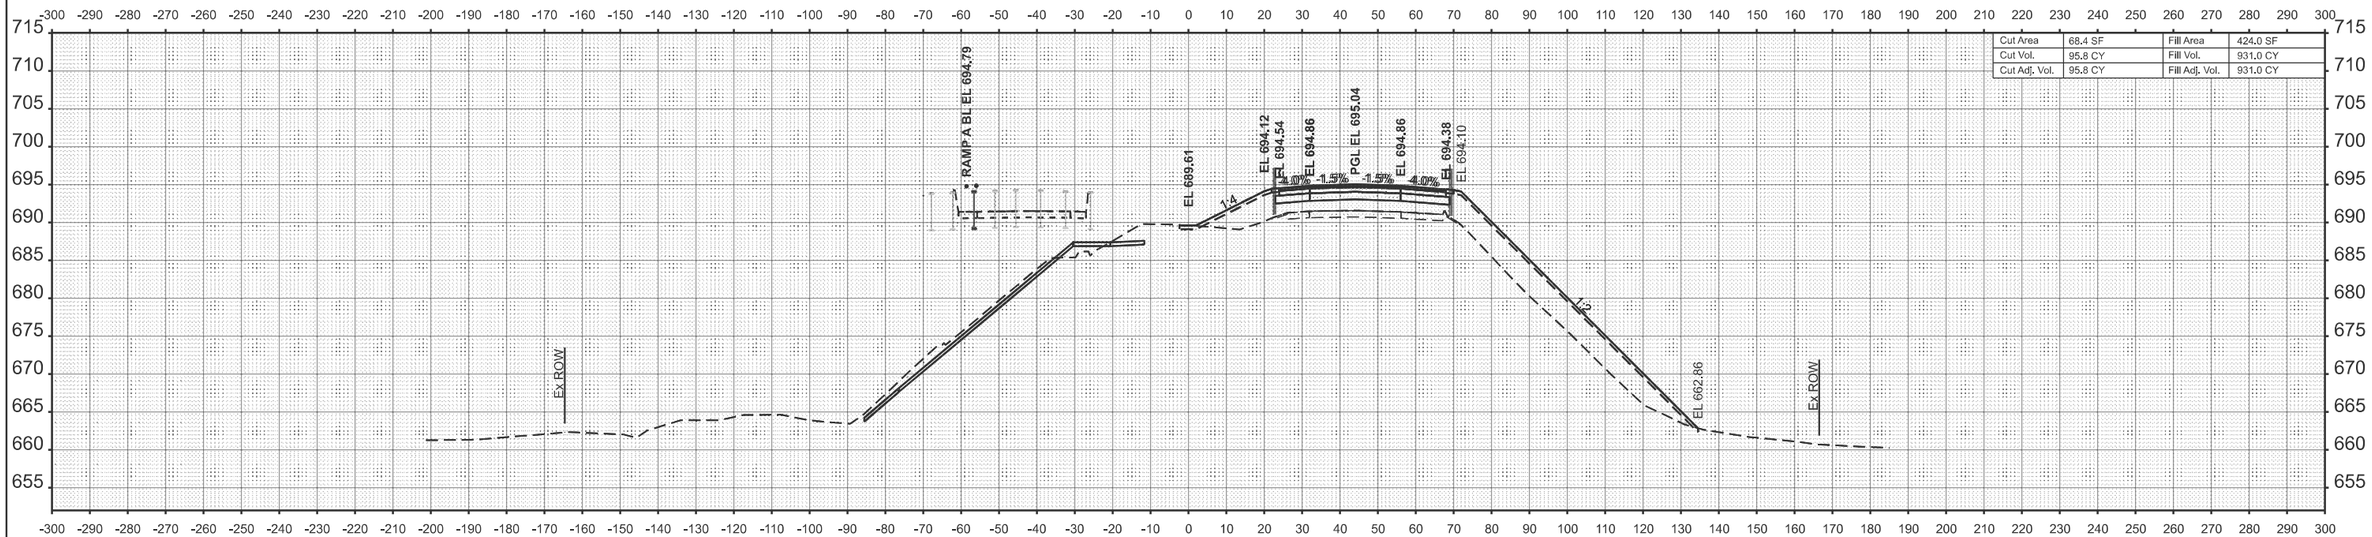

STA 6051+50.00

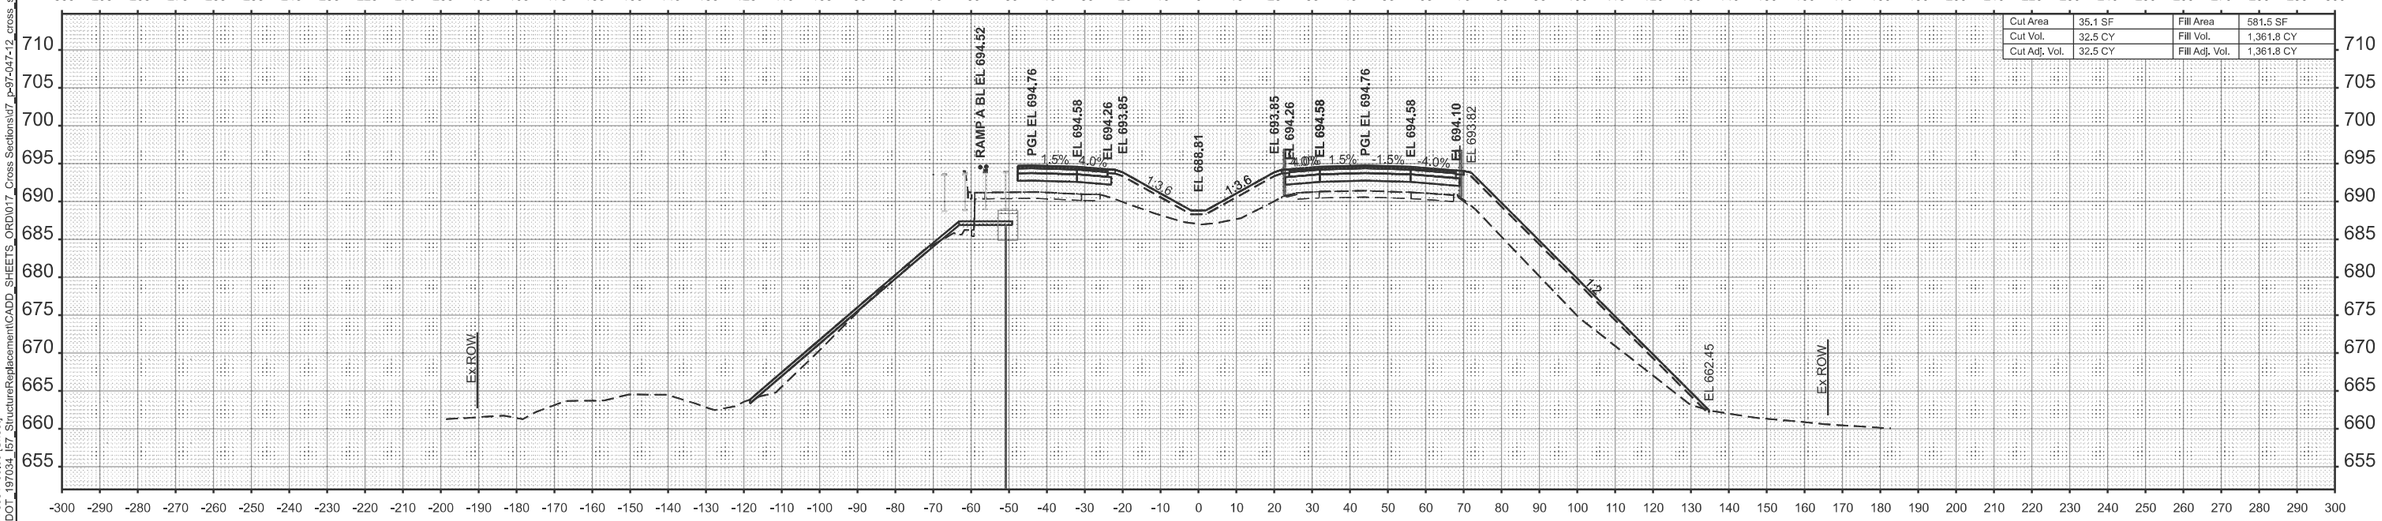

STA 6051+00.00

MODEL: ExCL_Combined - 6051+00.00 [Sheet]
FILE NAME: W:\191-172 [DOT_197034_I57_StructureReplacement\CADD_SHEETS_ORD\017_Cross Sections\d7_p-97-047-12_cross_sections_ML.dgn


USER NAME = malvarez	DESIGNED -	REVISED -	
	DRAWN -	REVISED -	
	CHECKED -	REVISED -	
PLOT DATE = 3/11/2025	DATE -	REVISED -	

STATE OF ILLINOIS
DEPARTMENT OF TRANSPORTATION


I-57 OVER D&EIRR & US ROUTE 45
I-57 CROSS SECTIONS

SCALE: H: 1"=20' V: 1"=5' | SHEET 17 OF 63 SHEETS | STA. | TO STA.

F.A.I. RTE.	SECTION	COUNTY	TOTAL SHEETS	SHEET NO.
57	(18-1VB, 18-20HB)B	CUMBERLAND	414	312
		CONTRACT NO. 74597		
	ILLINOIS FED. AID PROJECT			

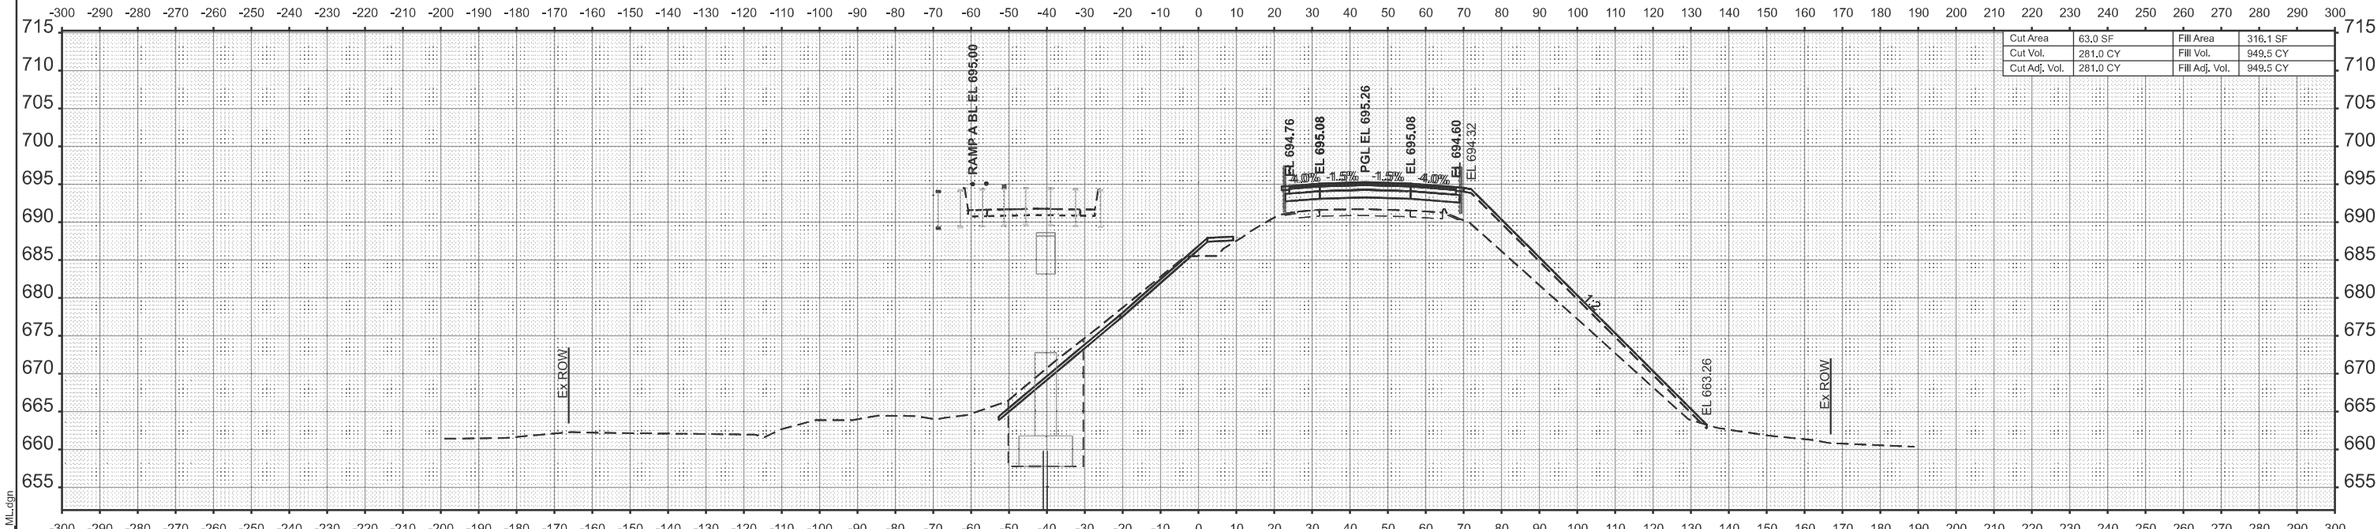

STA 6052+00.00

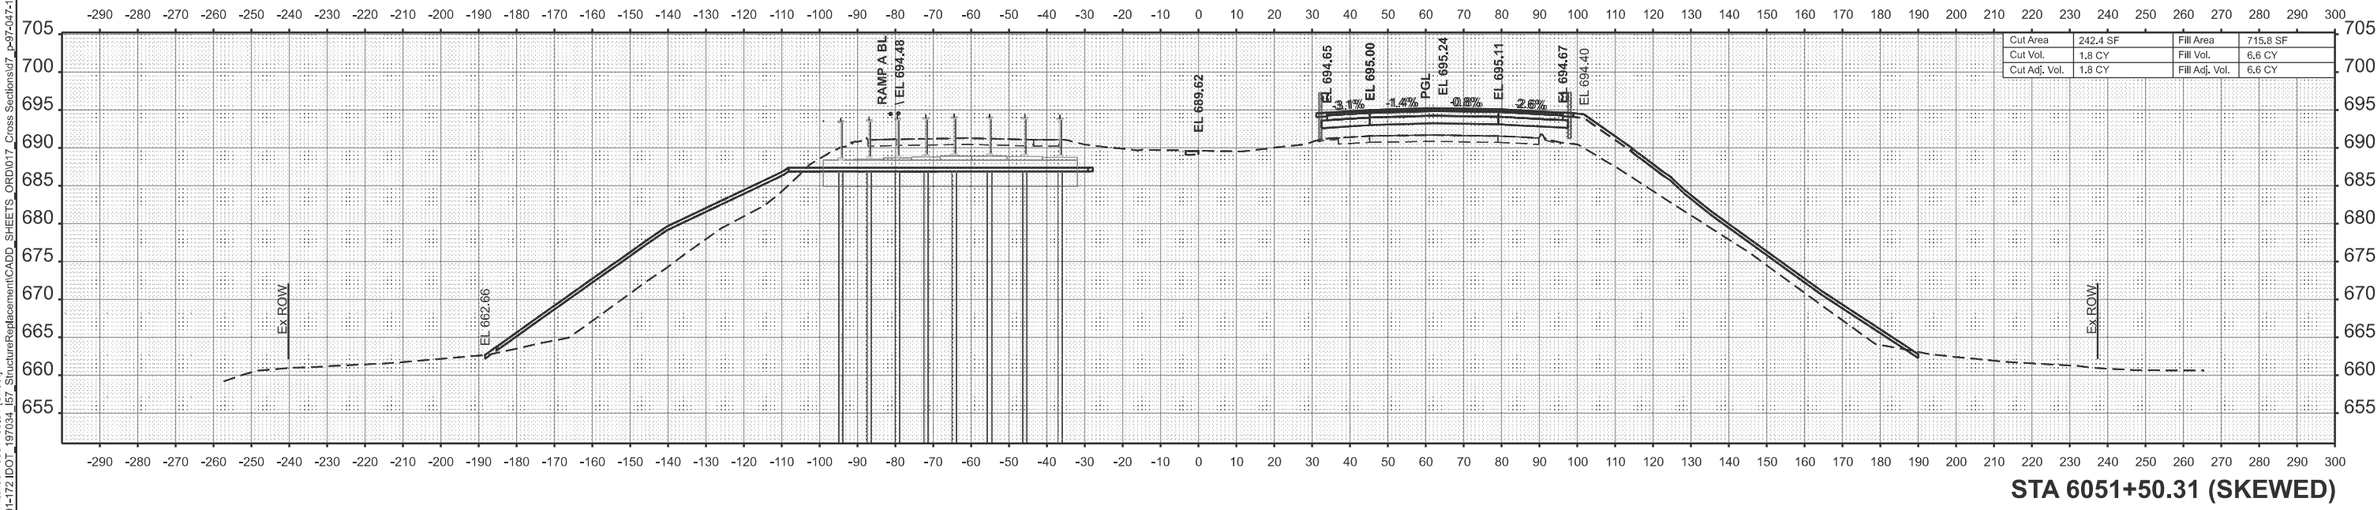

STA 6051+50.31 (SKEWED)

MODEL: ExCL_Combined - 6051+50.31 [Sheet]
FILE NAME: W:\191-172 [DOT - 197034 I57 StructureReplacement\CADD_SHEETS_ORD\017_Cross Sections\d7_p-97-047-12_cross_sections_ML.dgn


USER NAME = malvarez	DESIGNED -	REVISED -	
	DRAWN -	REVISED -	
	CHECKED -	REVISED -	
PLOT DATE = 3/11/2025	DATE -	REVISED -	

STATE OF ILLINOIS
DEPARTMENT OF TRANSPORTATION

I-57 OVER D&EIRR & US ROUTE 45
I-57 CROSS SECTIONS

SCALE: H: 1"=20' V: 1"=5' | SHEET 18 OF 63 SHEETS | STA. | TO STA.

F.A.I. RTE.	SECTION	COUNTY	TOTAL SHEETS	SHEET NO.
57	(18-1VB, 18-20HB)B	CUMBERLAND	414	313
		CONTRACT NO. 74597		
	ILLINOIS	FED. AID PROJECT		

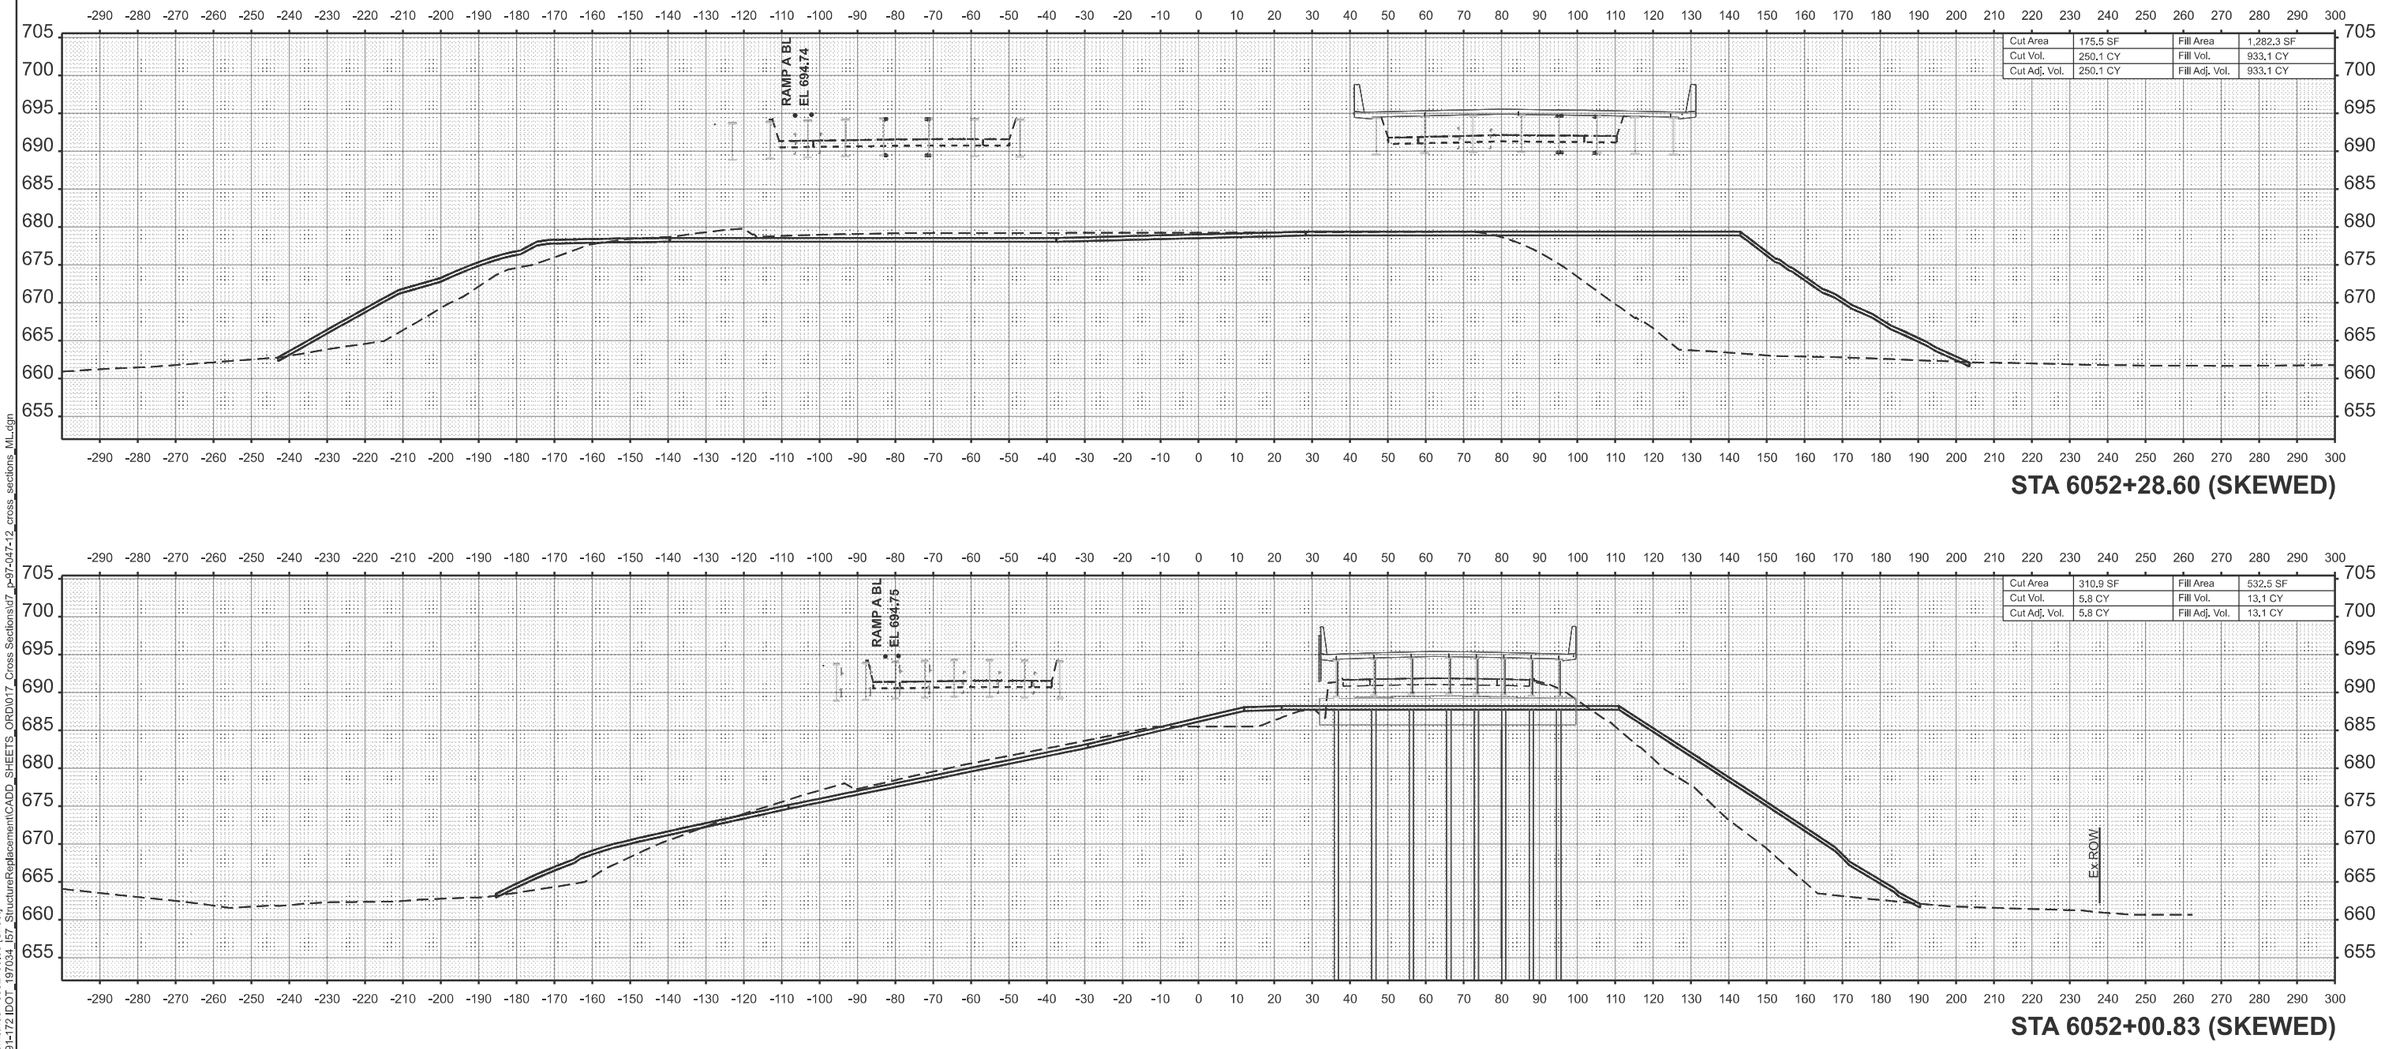

STA 6052+28.60 (SKEWED)

STA 6052+00.83 (SKEWED)

MODEL: ExCL_Combined - 6052+00.83 [Sheet]
FILE NAME: W:\191-172 IDOT - 197034_I57 - StructureReplacement\CADD_SHEETS_ORD\017_Cross Sections\d7_p-97-047-12_cross_sections_ML.dgn


USER NAME = malvarez	DESIGNED -	REVISED -
	DRAWN -	REVISED -
	CHECKED -	REVISED -
PLOT DATE = 3/11/2025	DATE -	REVISED -

STATE OF ILLINOIS
DEPARTMENT OF TRANSPORTATION


I-57 OVER D&EIRR & US ROUTE 45
I-57 CROSS SECTIONS

SCALE: H: 1"=20' V: 1"=5' | SHEET 19 OF 63 SHEETS | STA. | TO STA.

F.A.I. RTE.	SECTION	COUNTY	TOTAL SHEETS	SHEET NO.
57	(18-1VB, 18-20HB)B	CUMBERLAND	414	314
		CONTRACT NO. 74597		
	ILLINOIS	FED. AID PROJECT		

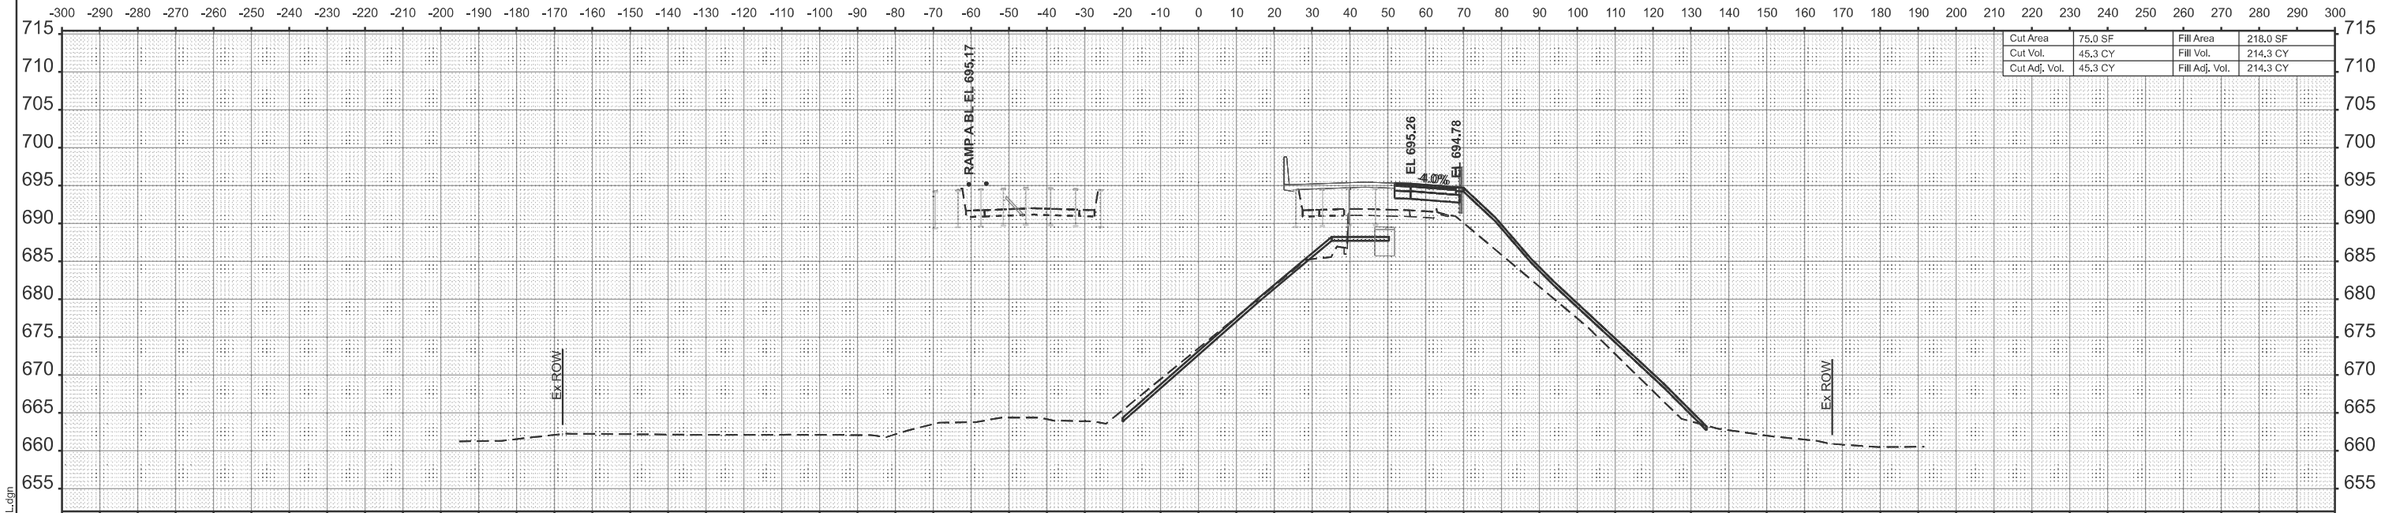

STA 6052+50.00

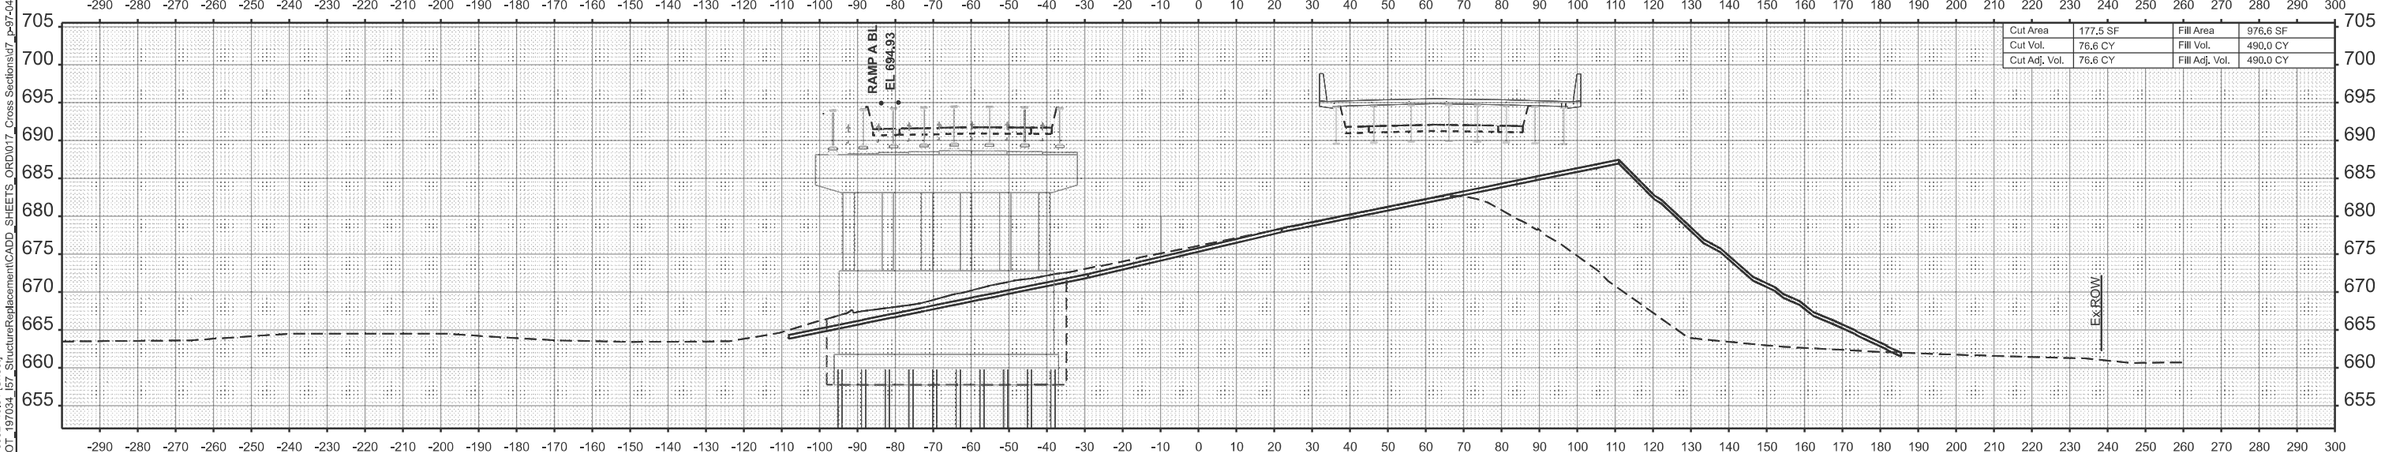

STA 6052+40.31 (SKEWED)

MODEL: ExCL_Combined - 6052+40.31 [Sheet]
FILE NAME: W:\191-172 IDOT - 197034 I57_StructureReplacement\CADD_SHEETS_ORD\017_Cross Sections\d7_p-97-047-12_cross_sections_ML.dgn


USER NAME = malvarez	DESIGNED -	REVISED -	
	DRAWN -	REVISED -	
	CHECKED -	REVISED -	
PLOT DATE = 3/11/2025	DATE -	REVISED -	

STATE OF ILLINOIS
DEPARTMENT OF TRANSPORTATION


I-57 OVER D&EIRR & US ROUTE 45
I-57 CROSS SECTIONS

SCALE: H: 1"=20' V: 1"=5' | SHEET 20 OF 63 SHEETS | STA. | TO STA.

F.A.I. RTE.	SECTION	COUNTY	TOTAL SHEETS	SHEET NO.
57	(18-1VB, 18-20HB)B	CUMBERLAND	414	315
		CONTRACT NO. 74597		
	ILLINOIS FED. AID PROJECT			

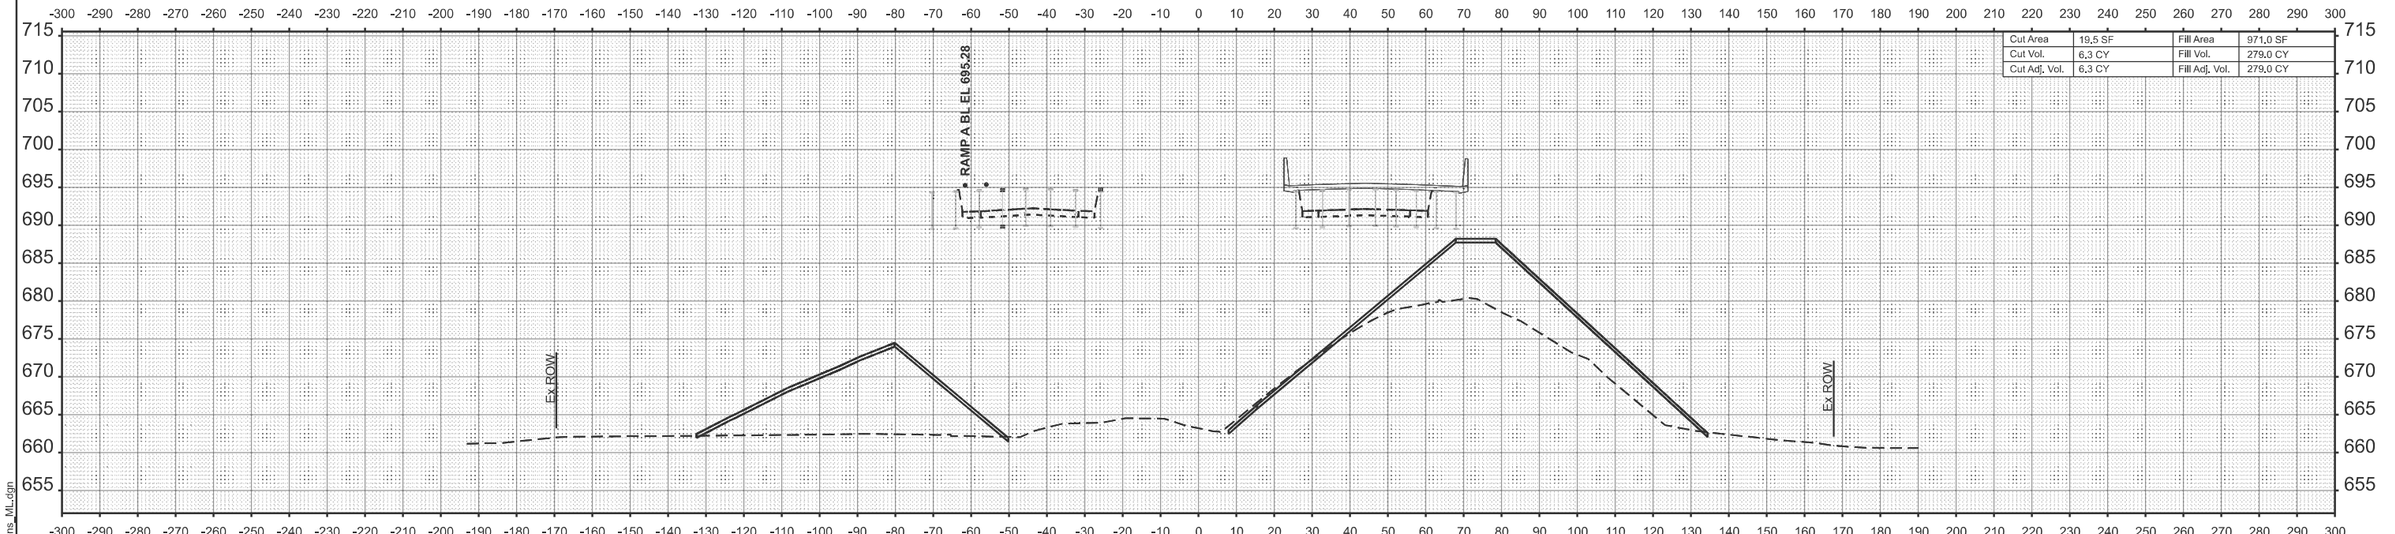

STA 6053+00.00

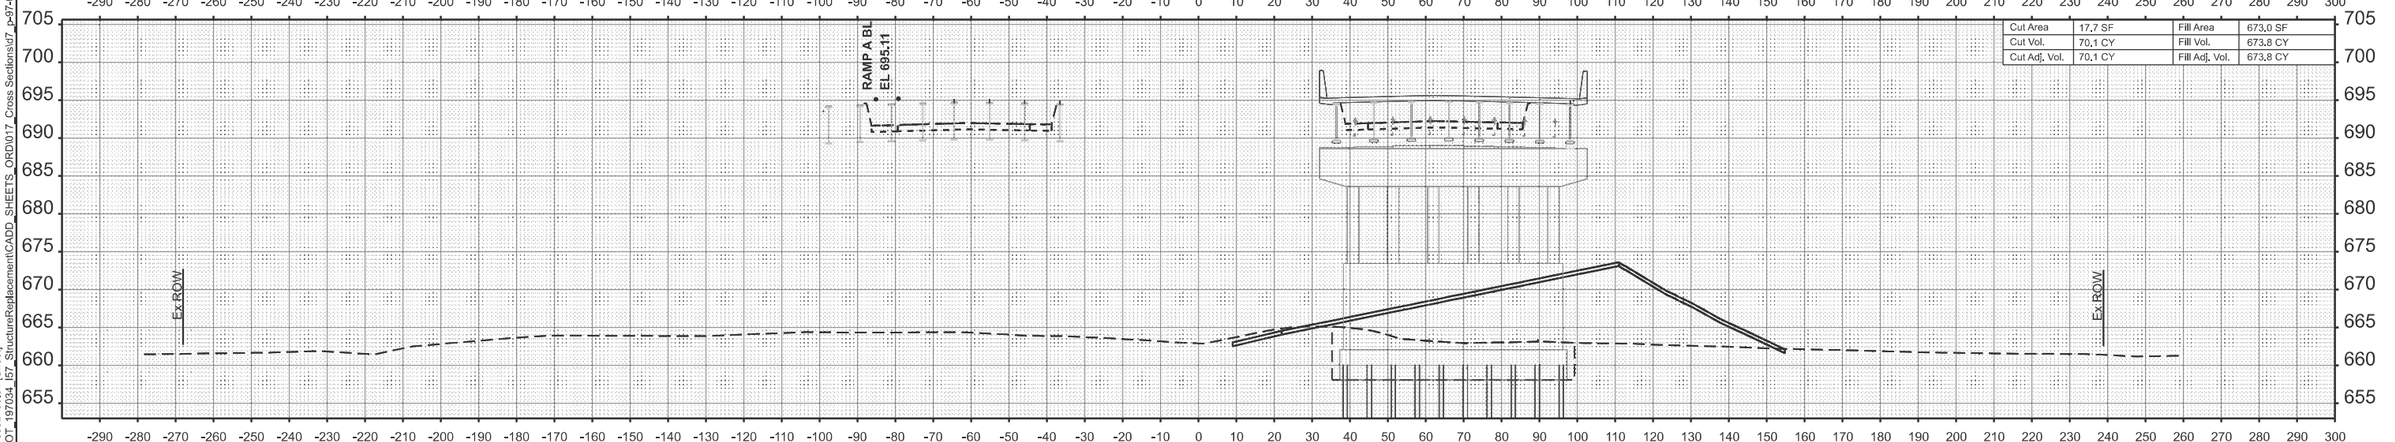

STA 6052+90.84 (SKEWED)

MODEL: ExCL_Combined - 6052+90.84 [Sheet]
FILE NAME: W:\191-172 IDOT - 197034 - I57_StructureReplacement\CADD_SHEETS_ORD\017_Cross Sections\d7_p-97-047-12_cross_sections_ML.dgn


USER NAME = malvarez	DESIGNED -	REVISED -	
	DRAWN -	REVISED -	
	CHECKED -	REVISED -	
PLOT DATE = 3/11/2025	DATE -	REVISED -	

STATE OF ILLINOIS
DEPARTMENT OF TRANSPORTATION


I-57 OVER D&EIRR & US ROUTE 45
I-57 CROSS SECTIONS

SCALE: H: 1"=20' V: 1"=5' | SHEET 21 OF 63 SHEETS | STA. | TO STA.

F.A.I. RTE.	SECTION	COUNTY	TOTAL SHEETS	SHEET NO.
57	(18-1VB, 18-20HB)B	CUMBERLAND	414	316
		CONTRACT NO. 74597		
	ILLINOIS FED. AID PROJECT			

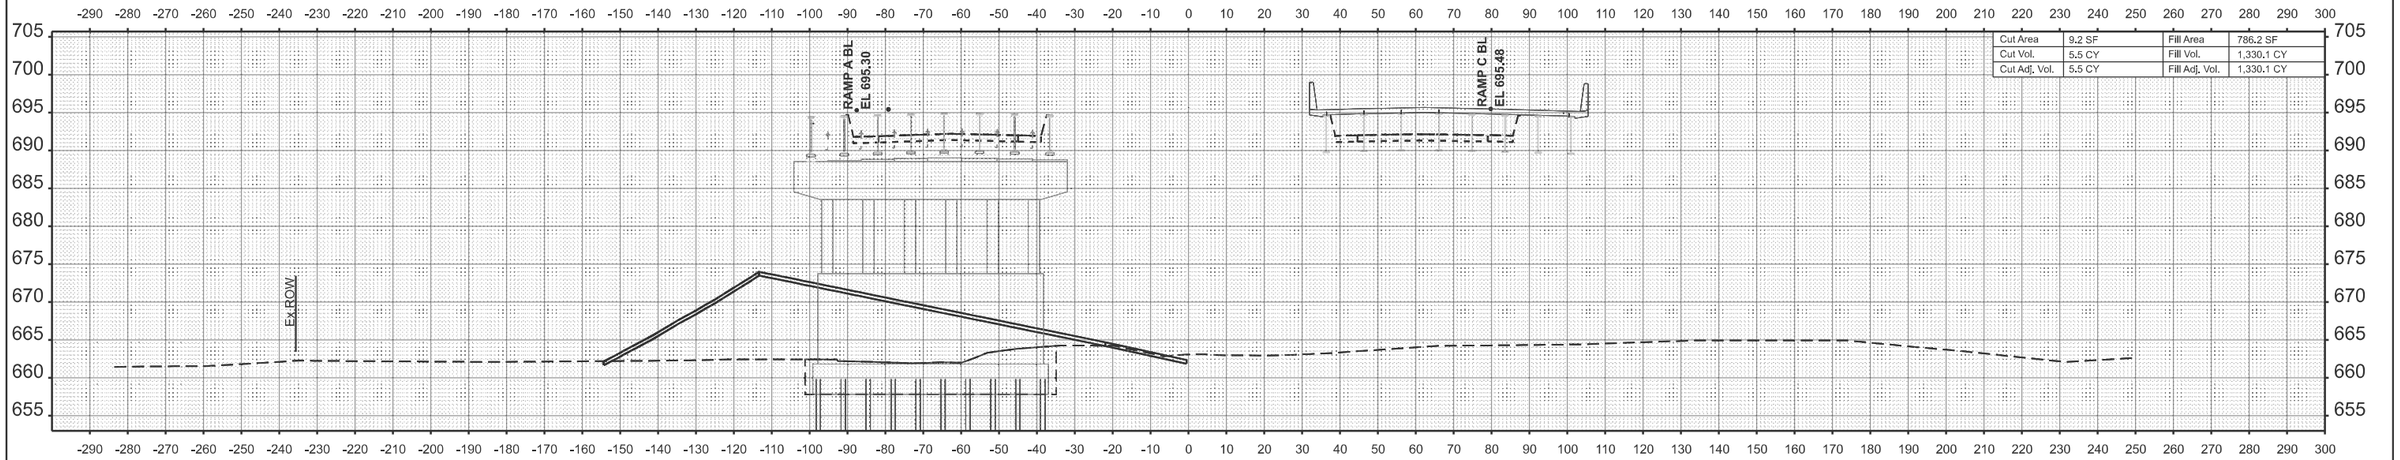

STA 6053+78.31 (SKEWED)

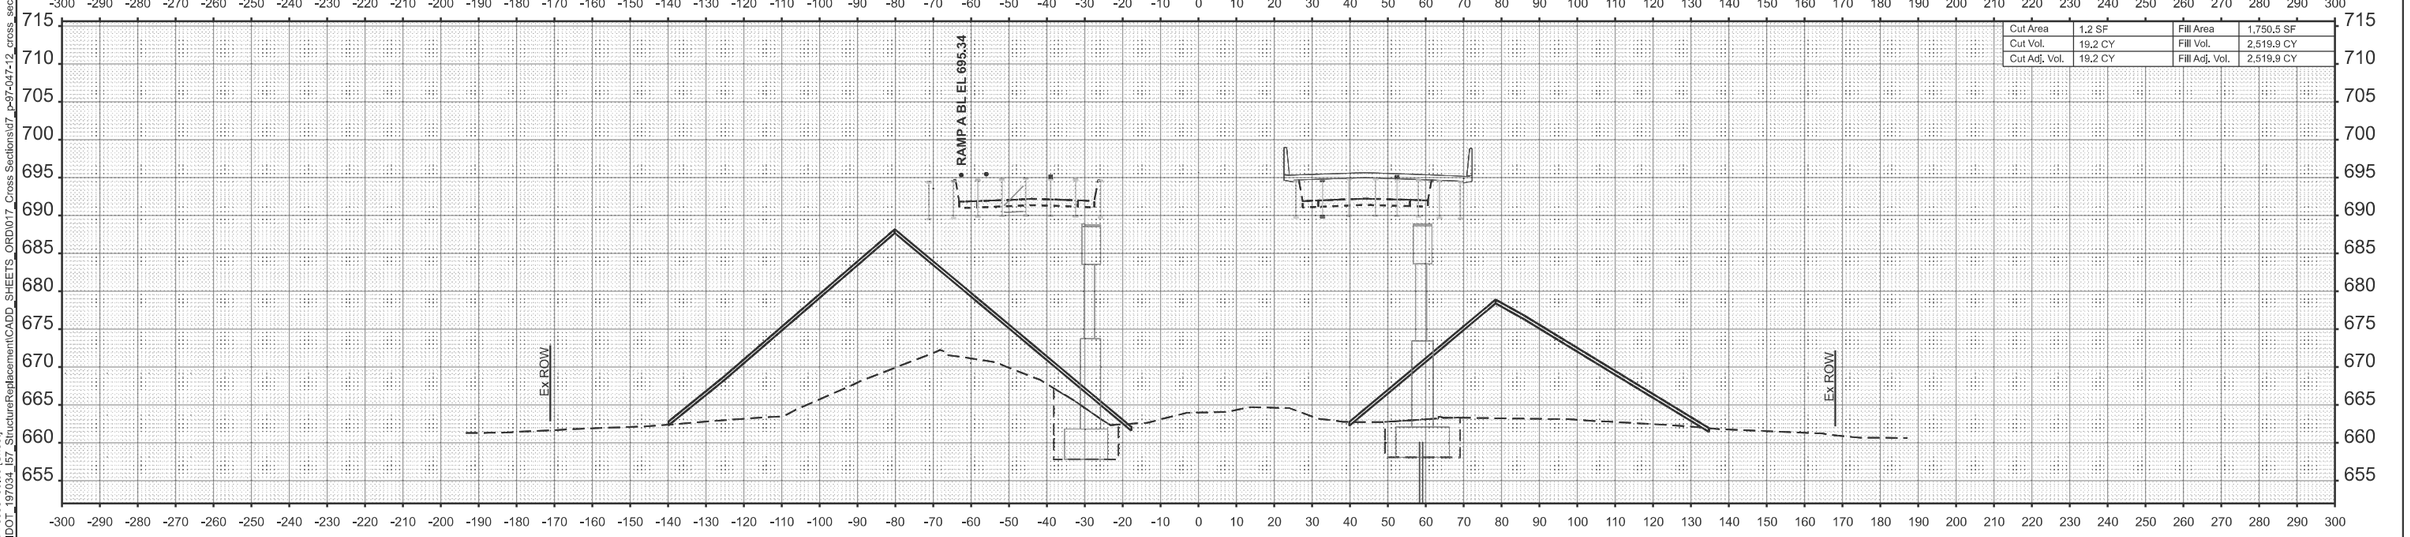

STA 6053+50.00

MODEL: ExCL_Combined - 6053+50.00 [Sheet]
FILE NAME: W:\191-172 IDOT_197034_I57_StructureReplacement\CADD_SHEETS_ORD\017_Cross Sections\d7_p-97-047-12_cross_sections_ML.dgn


USER NAME = malvarez	DESIGNED -	REVISED -
	DRAWN -	REVISED -
	CHECKED -	REVISED -
PLOT DATE = 3/11/2025	DATE -	REVISED -

STATE OF ILLINOIS
DEPARTMENT OF TRANSPORTATION


I-57 OVER D&EIRR & US ROUTE 45
I-57 CROSS SECTIONS

SCALE: H: 1"=20' V: 1"=5' | SHEET 22 OF 63 SHEETS | STA. | TO STA.

F.A.I. RTE.	SECTION	COUNTY	TOTAL SHEETS	SHEET NO.
57	(18-1VB, 18-20HB)B	CUMBERLAND	414	317
		CONTRACT NO. 74597		
	ILLINOIS FED. AID PROJECT			

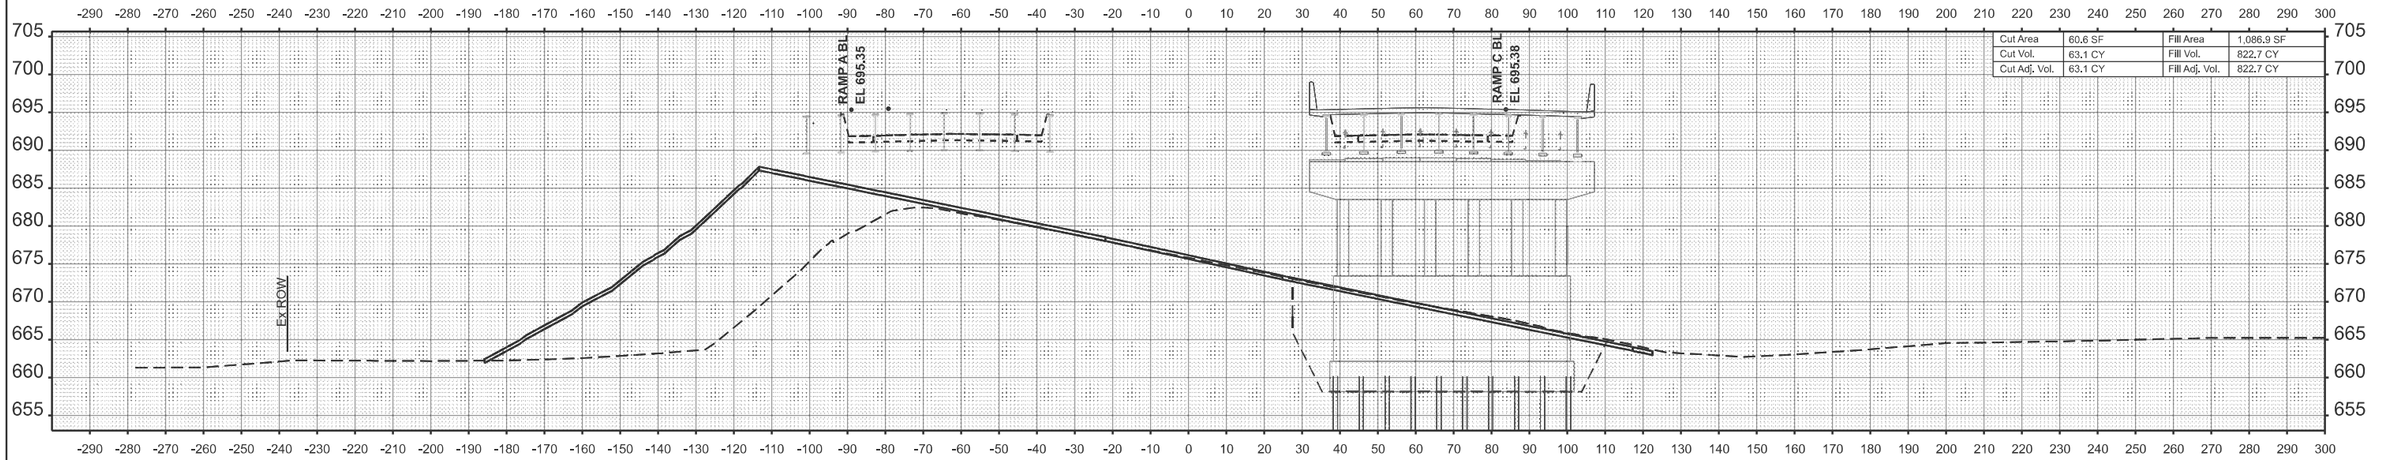

STA 6054+28.84 (SKEWED)

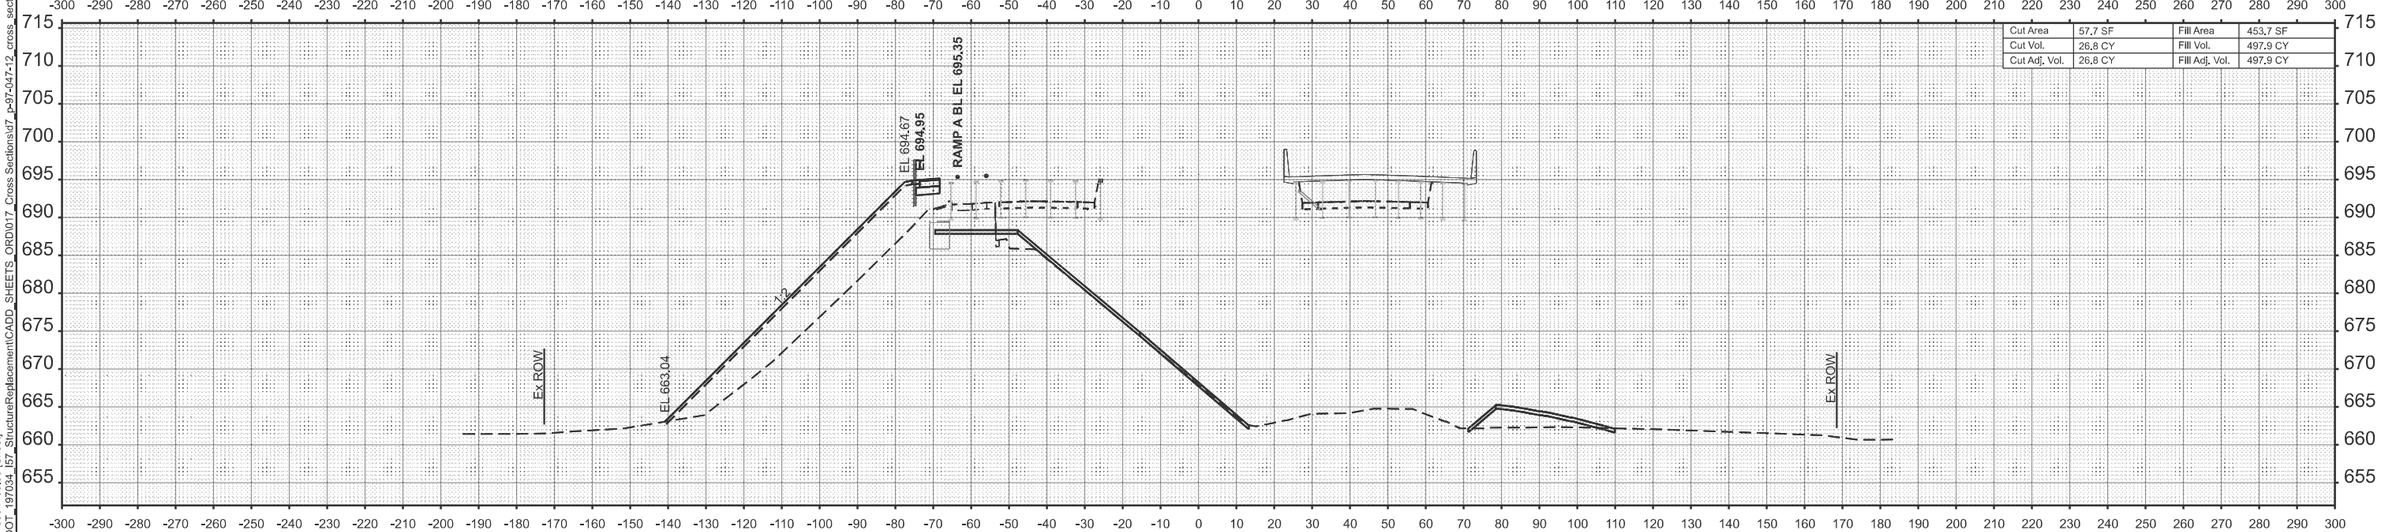

STA 6054+00.00

MODEL: ExCl_Combined - 6054+00.00 [Sheet]
FILE NAME: W:\191-172 IDOT_197034_I57_StructureReplacement\CADD_SHEETS_ORD\017_Cross Sections\d7_p-97-047-12_cross_sections_ML.dgn


USER NAME = malvarez	DESIGNED -	REVISED -	
	DRAWN -	REVISED -	
	CHECKED -	REVISED -	
PLOT DATE = 3/11/2025	DATE -	REVISED -	

STATE OF ILLINOIS
DEPARTMENT OF TRANSPORTATION

I-57 OVER D&EIRR & US ROUTE 45
I-57 CROSS SECTIONS

SCALE: H: 1"=20' V: 1"=5' | SHEET 23 OF 63 SHEETS | STA. | TO STA.

F.A.I. RTE.	SECTION	COUNTY	TOTAL SHEETS	SHEET NO.
57	(18-1VB, 18-20HB)B	CUMBERLAND	414	318
		CONTRACT NO. 74597		
	ILLINOIS FED. AID PROJECT			

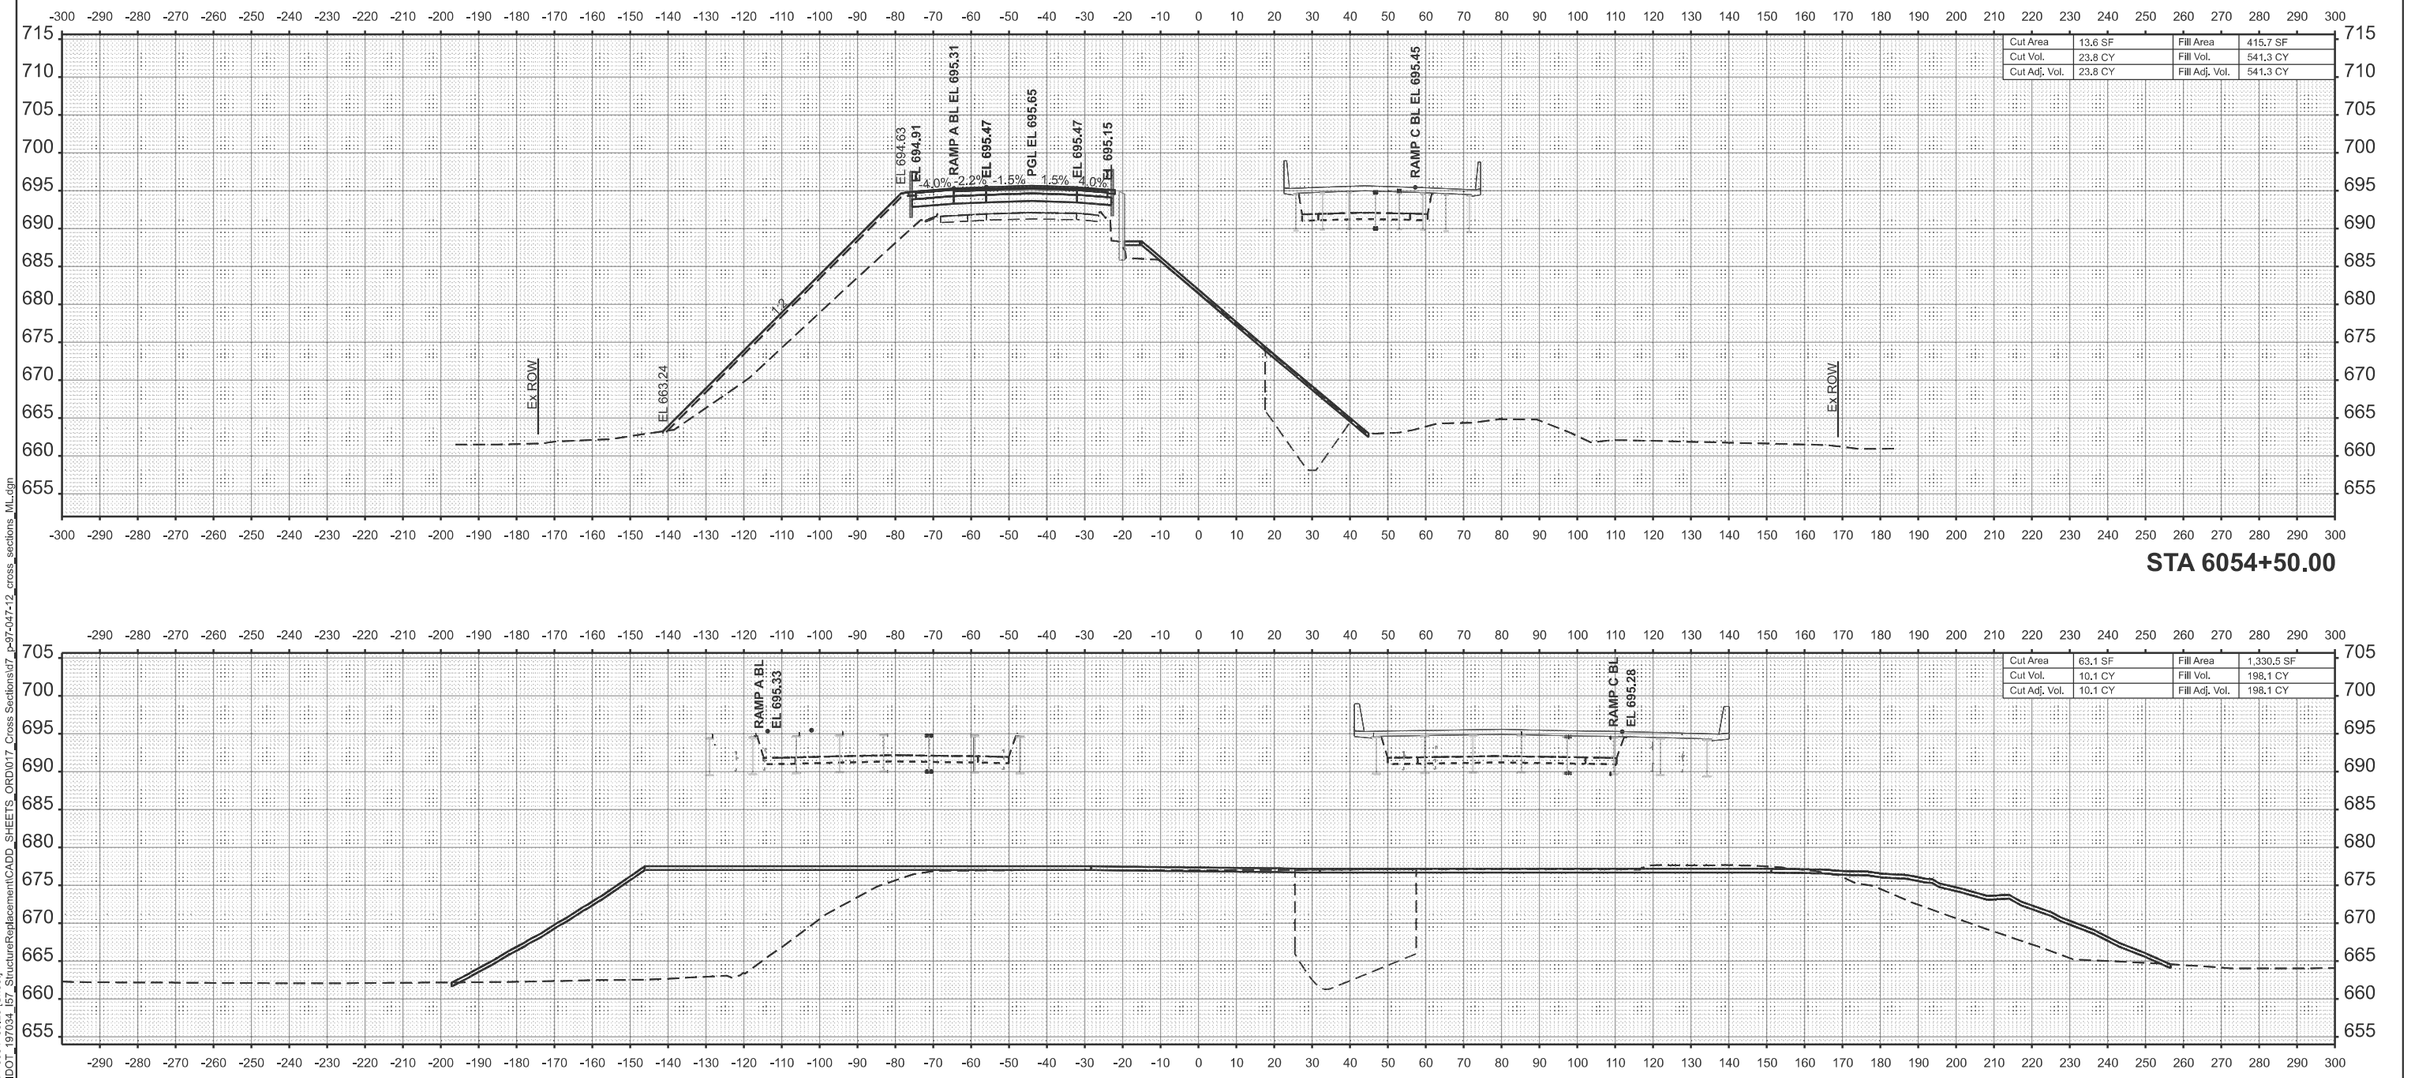

MODEL: ExCL_Combined - 6054+33.26 [Sheet]
FILE NAME: W:\191-172 IDOT - 197034_I57_StructureReplacement\CADD_SHEETS_ORD\017_Cross Sections\d7_p-97-047-12_cross_sections_ML.dgn


USER NAME = malvarez	DESIGNED -	REVISED -	
	DRAWN -	REVISED -	
	CHECKED -	REVISED -	
PLOT DATE = 3/11/2025	DATE -	REVISED -	

STATE OF ILLINOIS
DEPARTMENT OF TRANSPORTATION

I-57 OVER D&EIRR & US ROUTE 45
I-57 CROSS SECTIONS

SCALE: H: 1"=20' V: 1"=5' | SHEET 24 OF 63 SHEETS | STA. | TO STA.

F.A.I. RTE.	SECTION	COUNTY	TOTAL SHEETS	SHEET NO.
57	(18-1VB, 18-20HB)B	CUMBERLAND	414	319
		CONTRACT NO. 74597		
	ILLINOIS FED. AID PROJECT			

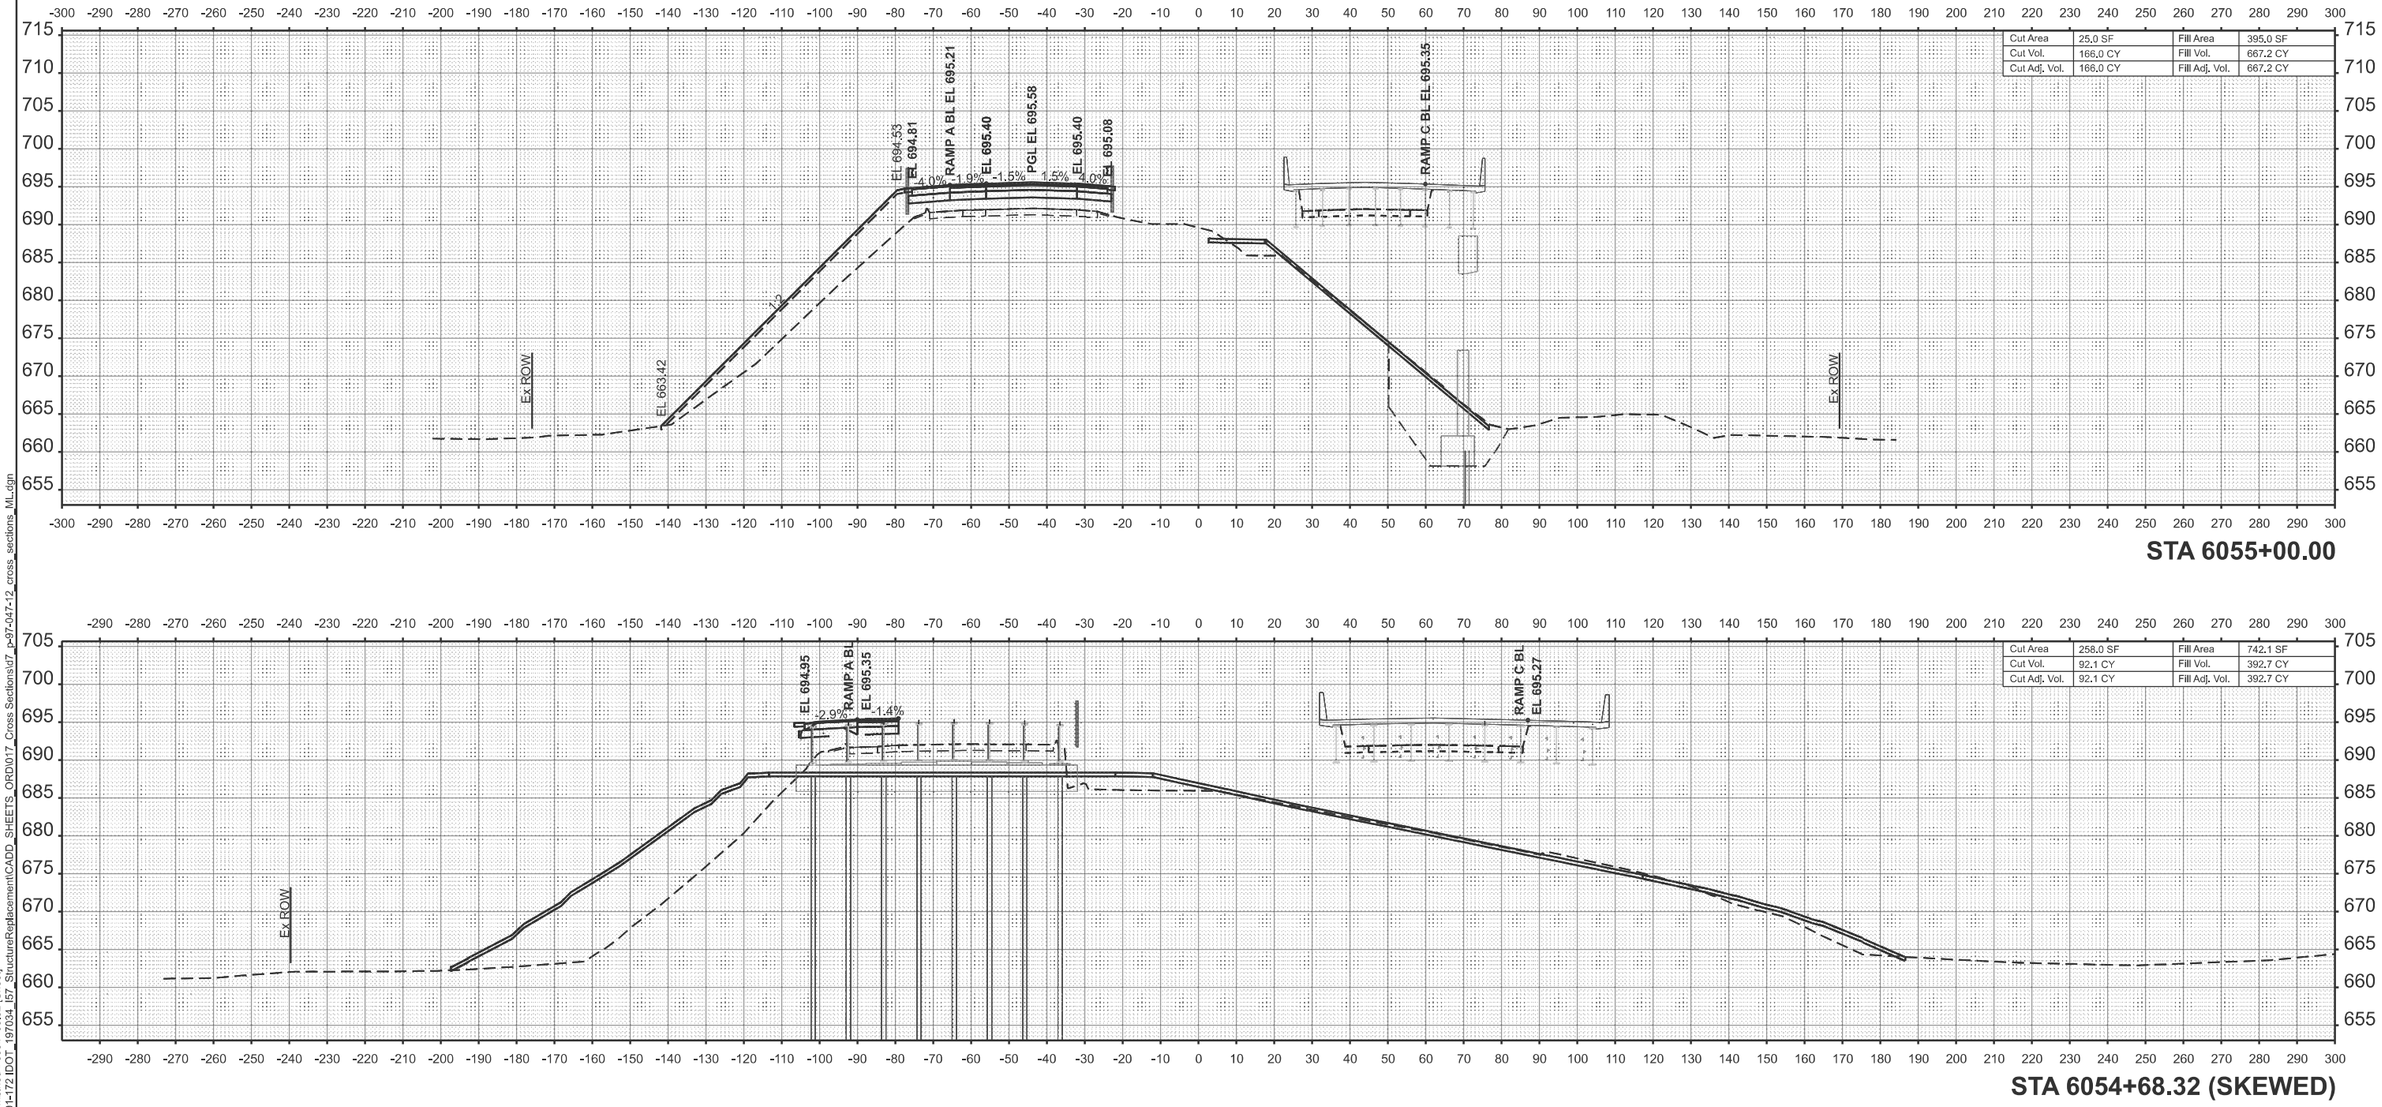

MODEL: ExCL_Combined - 6054+68.32 [Sheet]
FILE NAME: W:\191-172 IDOT - 197034_I57_StructureReplacement\CADD_SHEETS_ORD\017_Cross Sections\d7_p-97-047-12_cross_sections_ML.dgn


USER NAME = malvarez	DESIGNED -	REVISED -	
	DRAWN -	REVISED -	
	CHECKED -	REVISED -	
PLOT DATE = 3/11/2025	DATE -	REVISED -	

STATE OF ILLINOIS
DEPARTMENT OF TRANSPORTATION


I-57 OVER D&EIRR & US ROUTE 45
I-57 CROSS SECTIONS

SCALE: H: 1"=20' V: 1"=5' | SHEET 25 OF 63 SHEETS | STA. | TO STA.

F.A. RTE.	SECTION	COUNTY	TOTAL SHEETS	SHEET NO.
	(18-1VB, 18-20HB)B	CUMBERLAND	414	320
		CONTRACT NO. 74597		
	ILLINOIS	FED. AID PROJECT		

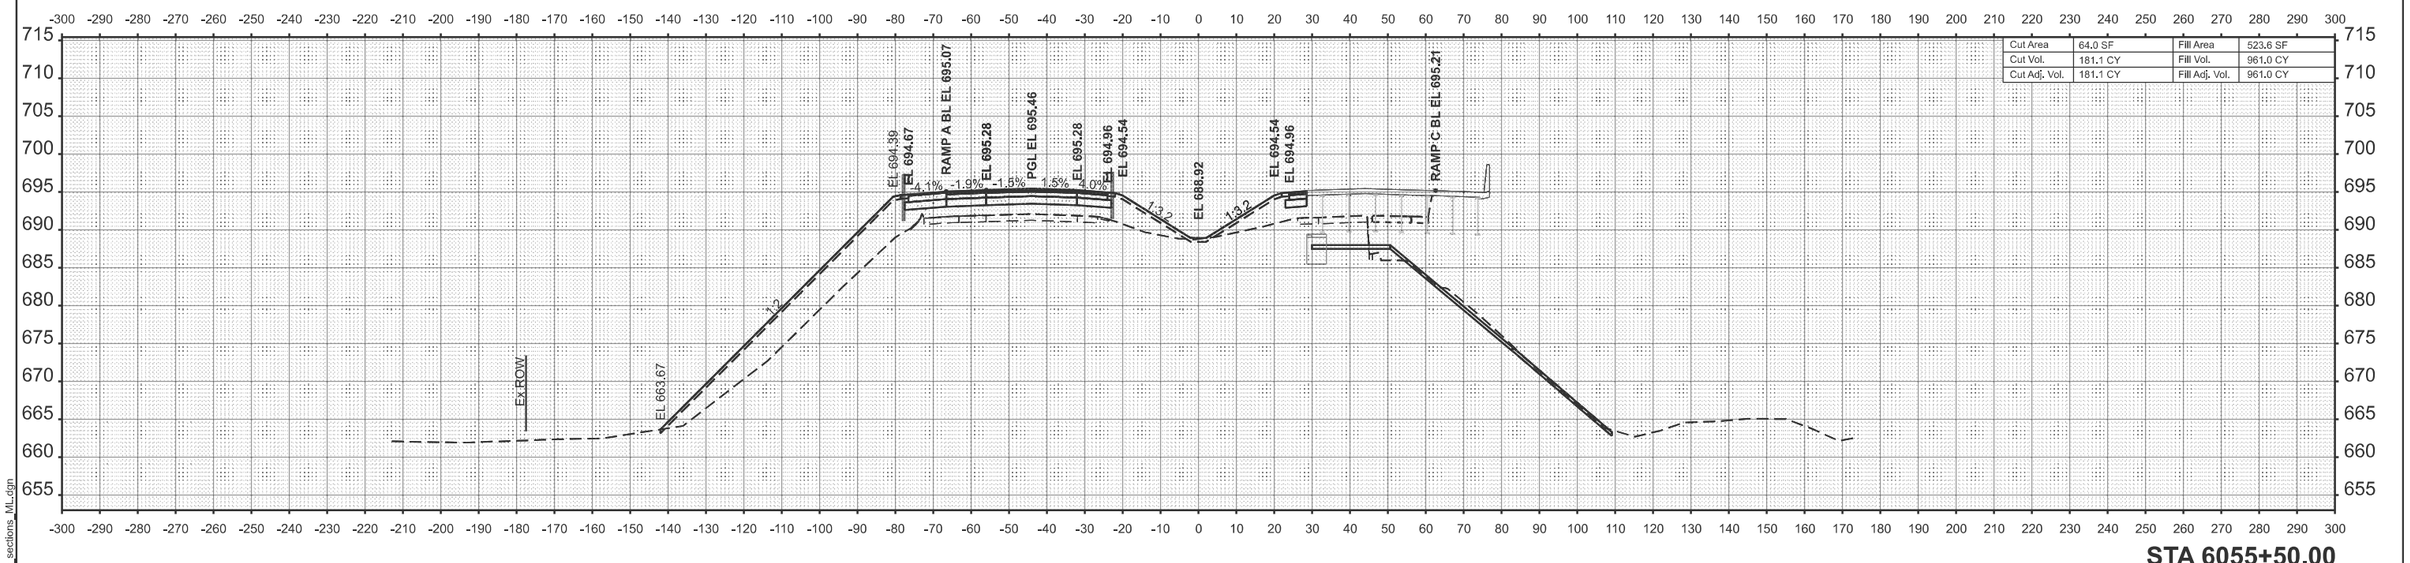

STA 6055+50.00

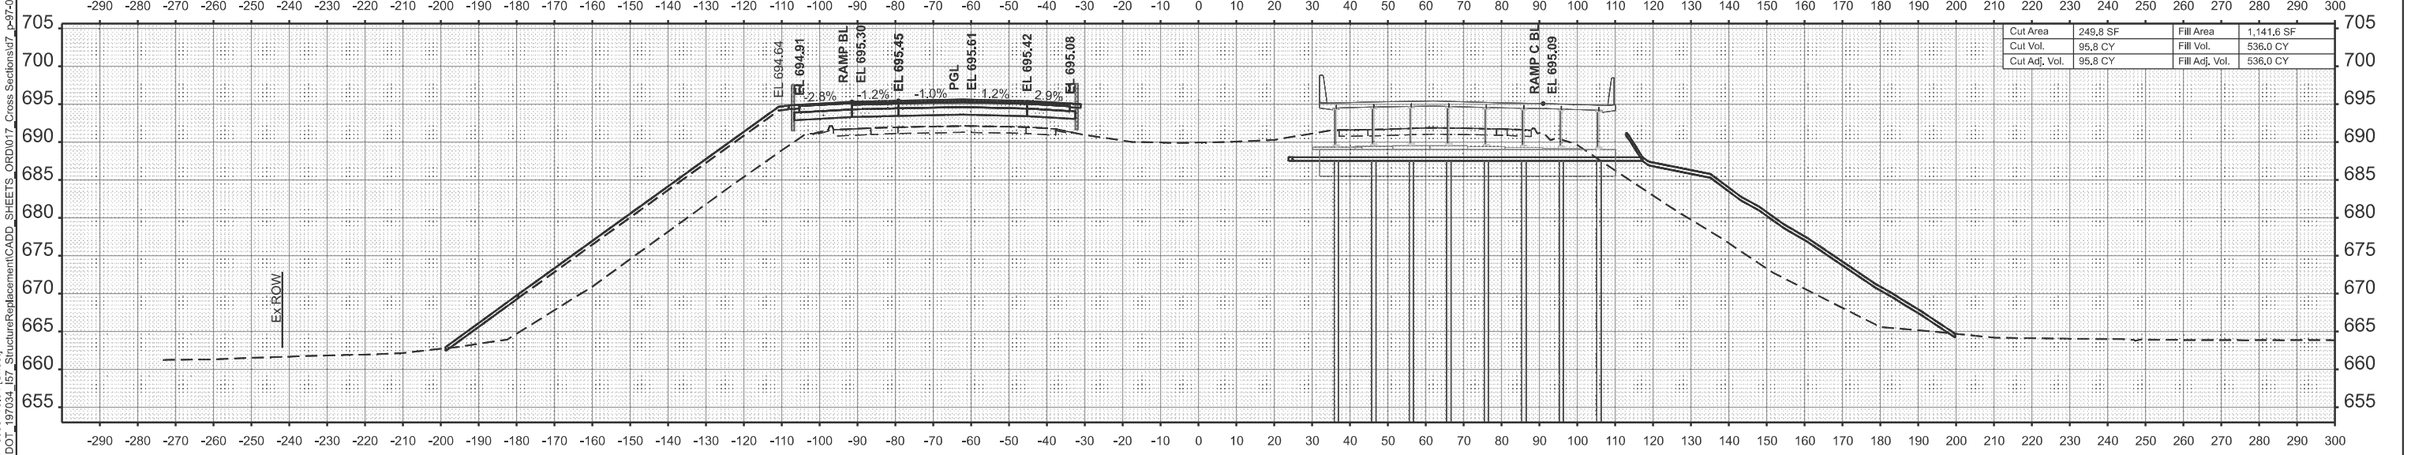

STA 6055+18.84 (SKEWED)

MODEL: ExCL_Combined - 6055+18.84 [Sheet]
FILE NAME: W:\191-172 IDOT_197034_I57_StructureReplacement\CADD_SHEETS_ORD\017_Cross Sections\d7_p-97-047-12_cross_sections_ML.dgn


USER NAME = malvarez	DESIGNED -	REVISED -
	DRAWN -	REVISED -
	CHECKED -	REVISED -
PLOT DATE = 3/11/2025	DATE -	REVISED -

STATE OF ILLINOIS
DEPARTMENT OF TRANSPORTATION


I-57 OVER D&EIRR & US ROUTE 45
I-57 CROSS SECTIONS

SCALE: H: 1"=20' V: 1"=5' | SHEET 26 OF 63 SHEETS | STA. | TO STA.

F.A.I. RTE.	SECTION	COUNTY	TOTAL SHEETS	SHEET NO.
57	(18-1VB, 18-20HB)B	CUMBERLAND	414	321
		CONTRACT NO. 74597		
		ILLINOIS	FED. AID PROJECT	

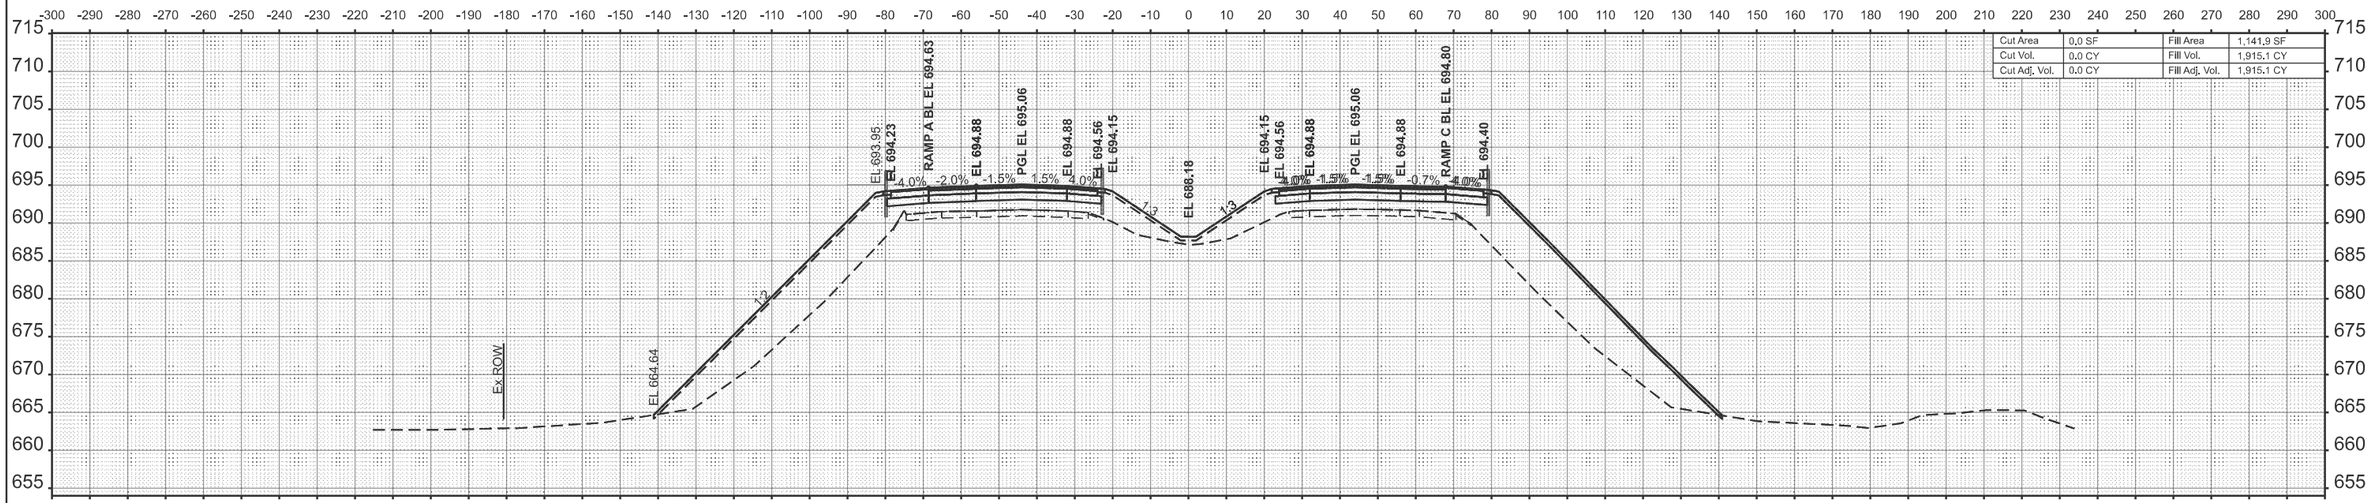

STA 6056+50.00

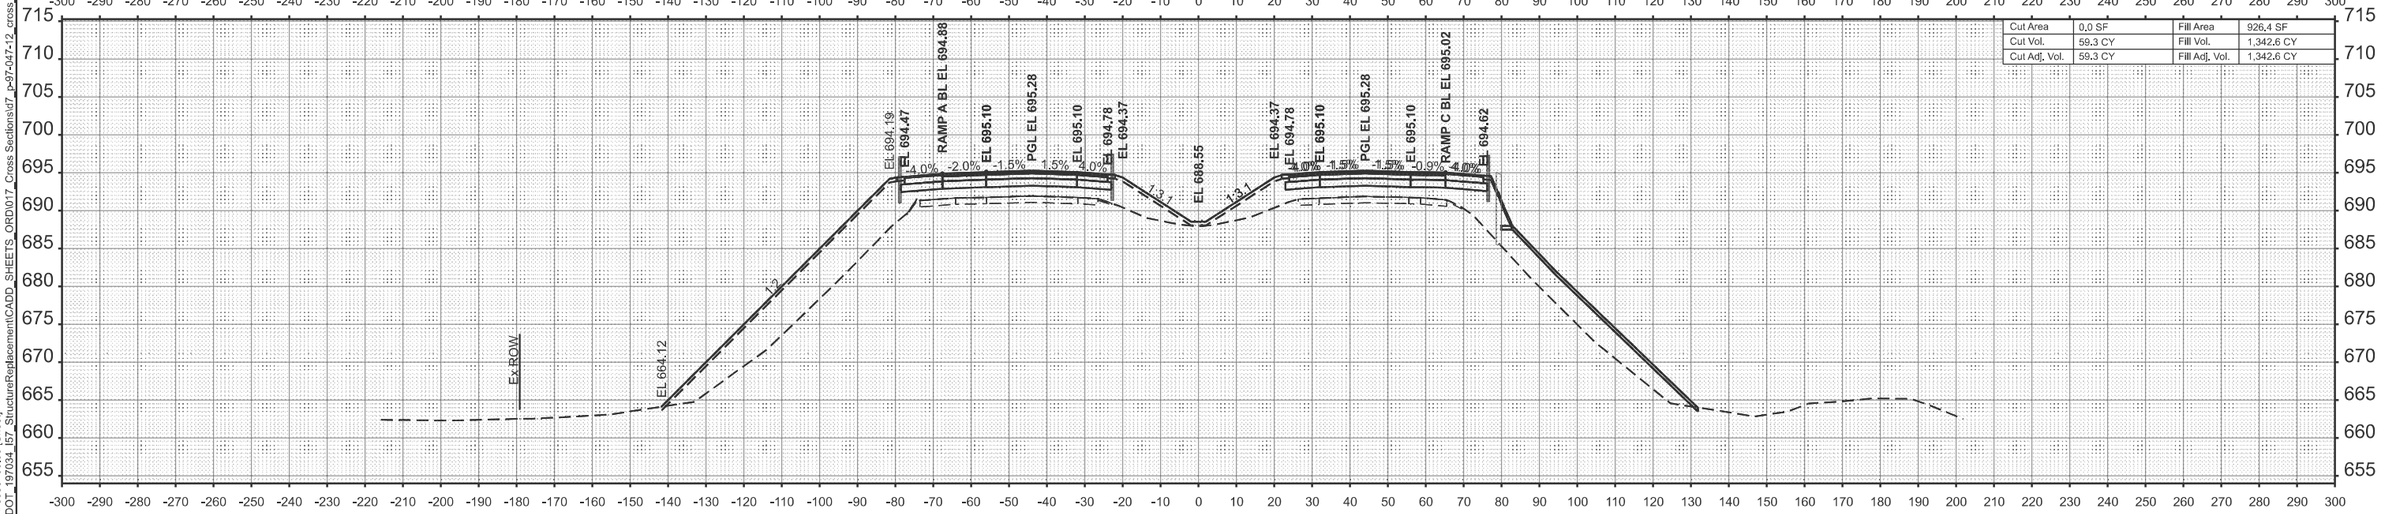

STA 6056+00.00

MODEL: ExCL_Combined - 6056+00.00 [Sheet]
FILE NAME: W:\191-172 IDOT - 197034 I57 StructureReplacement\CADD_SHEETS_ORD\017_Cross Sections\d7_p-97-047-12_cross_sections_ML.dgn


USER NAME = malvarez	DESIGNED -	REVISED -	
	DRAWN -	REVISED -	
	CHECKED -	REVISED -	
PLOT DATE = 3/11/2025	DATE -	REVISED -	

STATE OF ILLINOIS
DEPARTMENT OF TRANSPORTATION


I-57 OVER D&EIRR & US ROUTE 45
I-57 CROSS SECTIONS

SCALE: H: 1"=20' V: 1"=5' | SHEET 27 OF 63 SHEETS | STA. | TO STA.

F.A.I. RTE.	SECTION	COUNTY	TOTAL SHEETS	SHEET NO.
57	(18-1VB, 18-20HB)B	CUMBERLAND	414	322
		CONTRACT NO. 74597		
	ILLINOIS	FED. AID PROJECT		

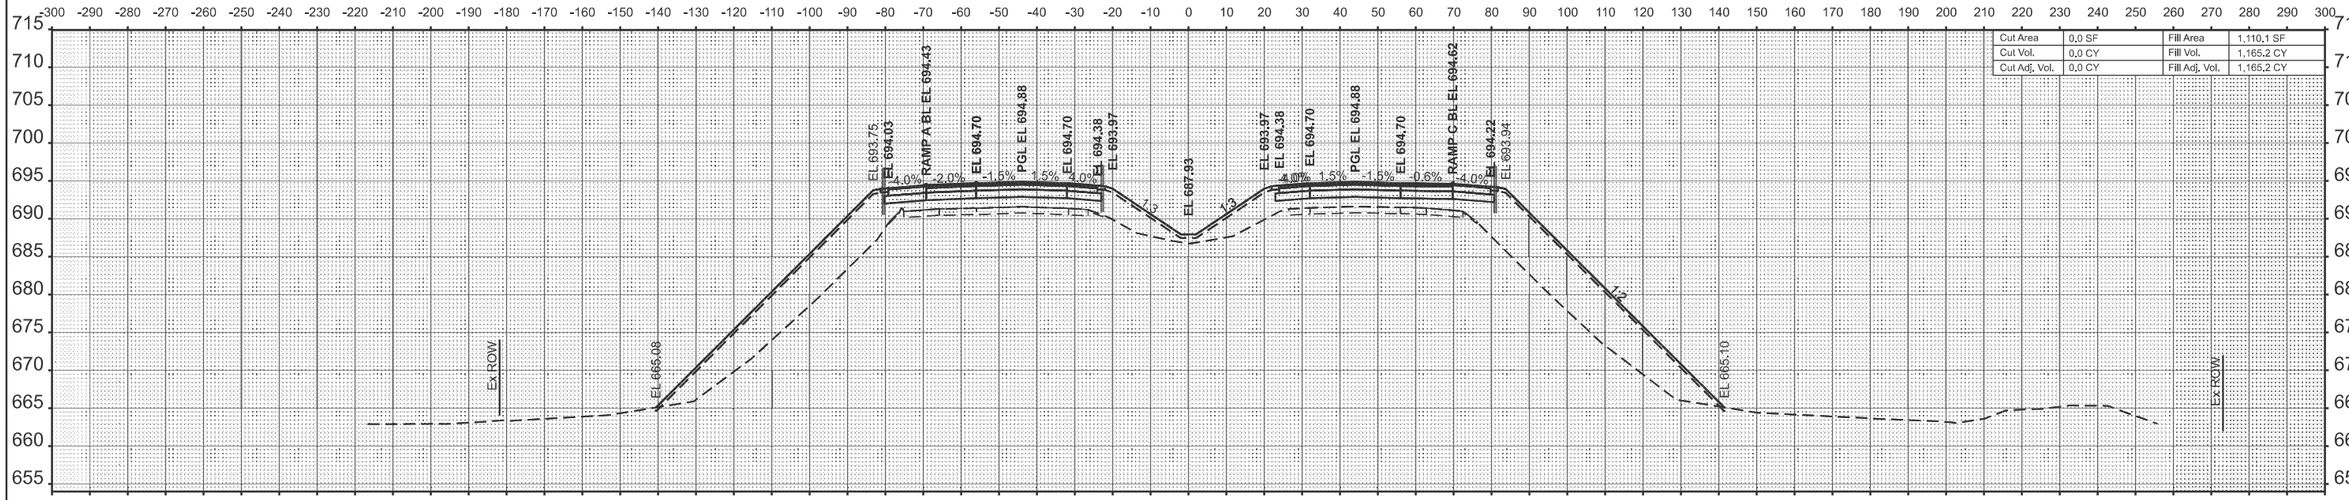

STA 103+50.00

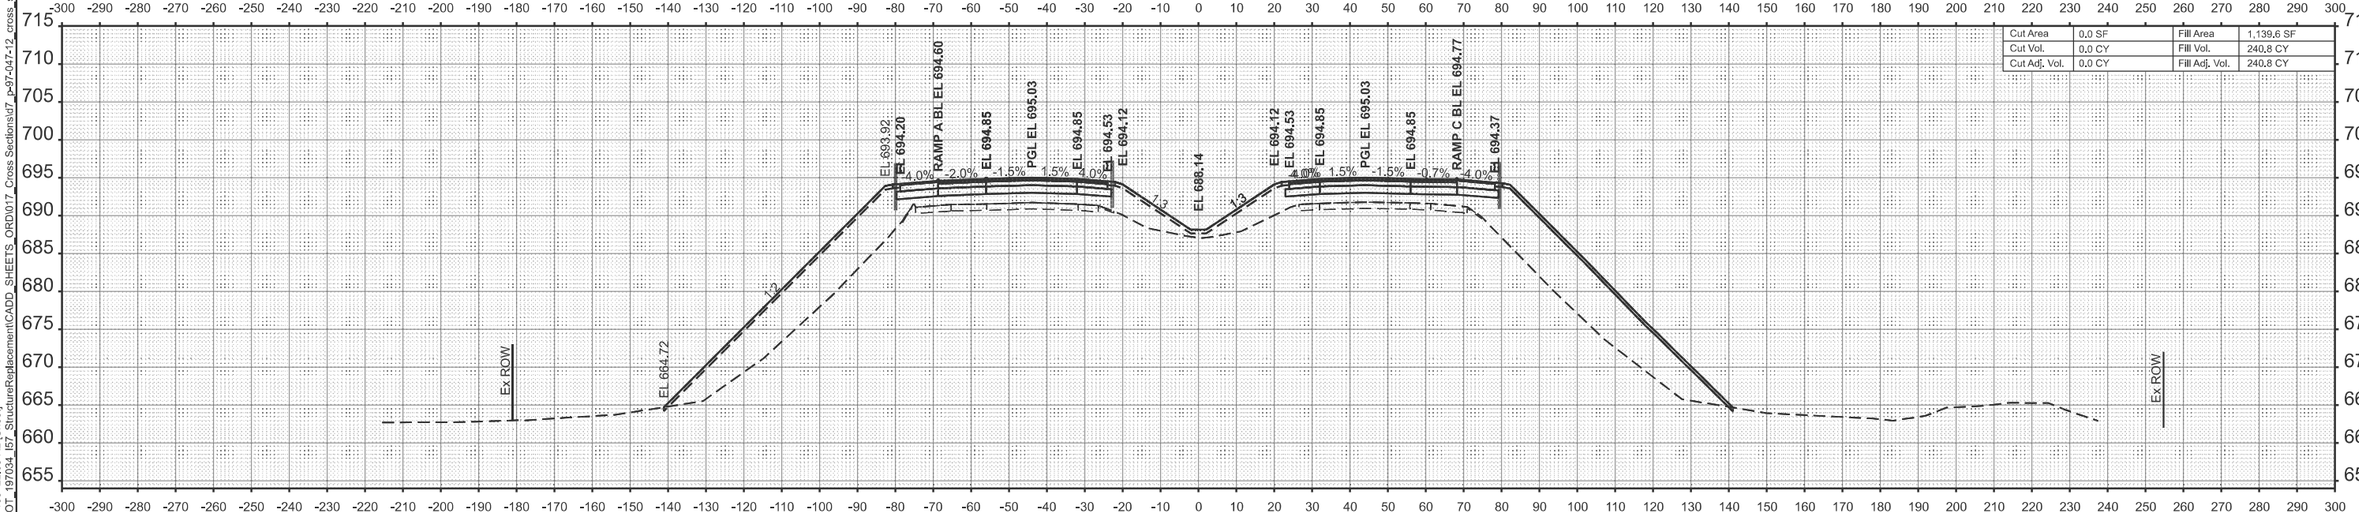

STA 103+22.03

MODEL: ExCL_Combined - 103+22.03 R2 [Sheet]
FILE NAME: W:\191-172 [DOT_197034_I57_StructureReplacement\CADD_SHEETS_ORD\017_Cross Sections\d7_p97-047-12_cross_sections_ML.dgn

BLA, Inc.


USER NAME = malvarez	DESIGNED -	REVISED -
	DRAWN -	REVISED -
	CHECKED -	REVISED -
PLOT DATE = 3/11/2025	DATE -	REVISED -


STATE OF ILLINOIS
DEPARTMENT OF TRANSPORTATION

I-57 OVER D&EIRR & US ROUTE 45
I-57 CROSS SECTIONS

SCALE: H: 1"=20' V:1"=5' | SHEET 28 OF 63 SHEETS | STA. 103+22.03 | TO STA. 103+50.00

F.A.I. RTE.	SECTION	COUNTY	TOTAL SHEETS	SHEET NO.
57	(18-1VB, 18-20HB)B	CUMBERLAND	414	323
		CONTRACT NO. 74597		
	ILLINOIS	FED. AID PROJECT		

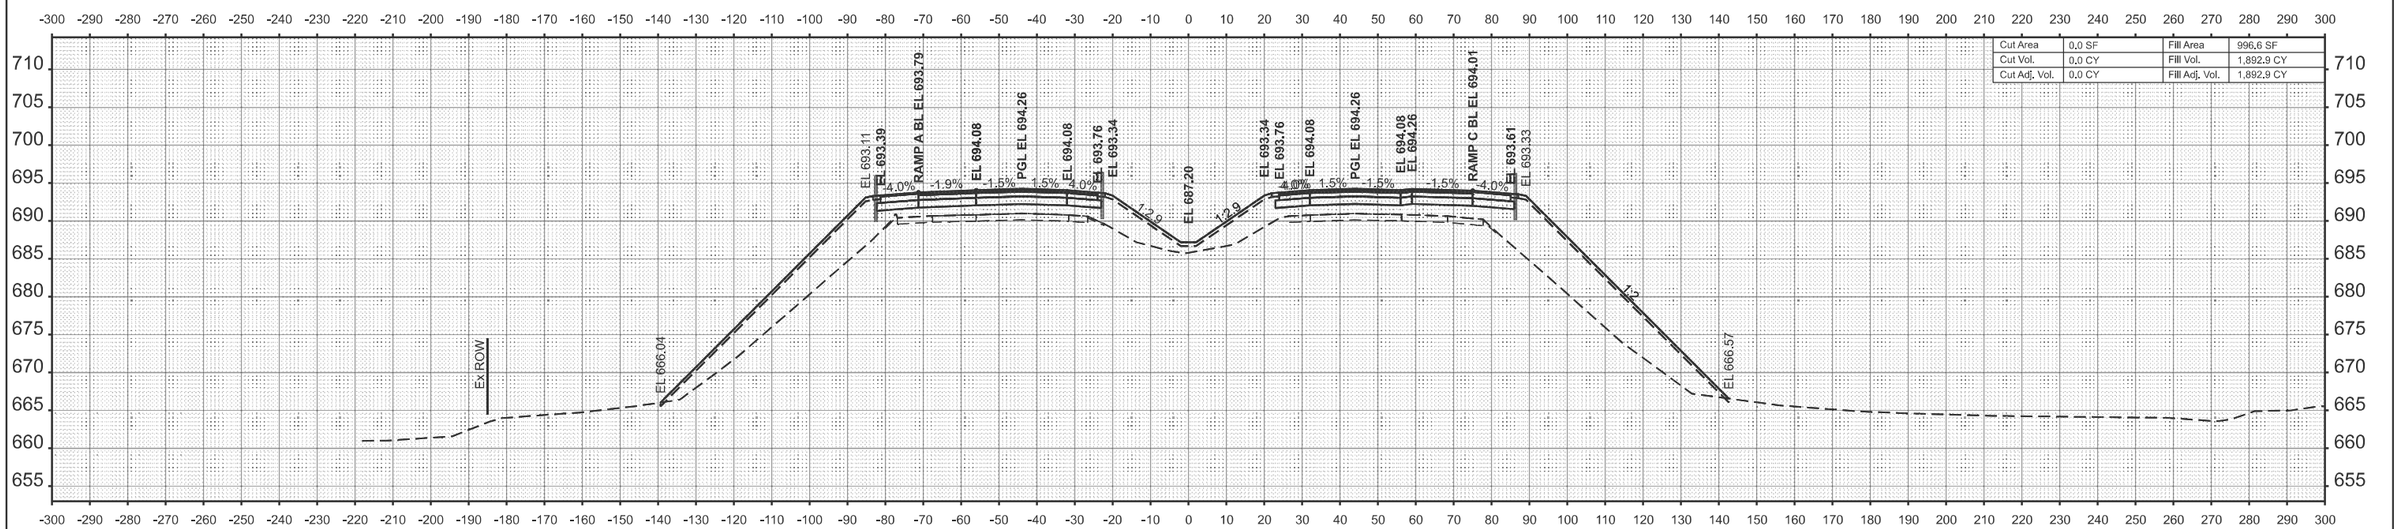

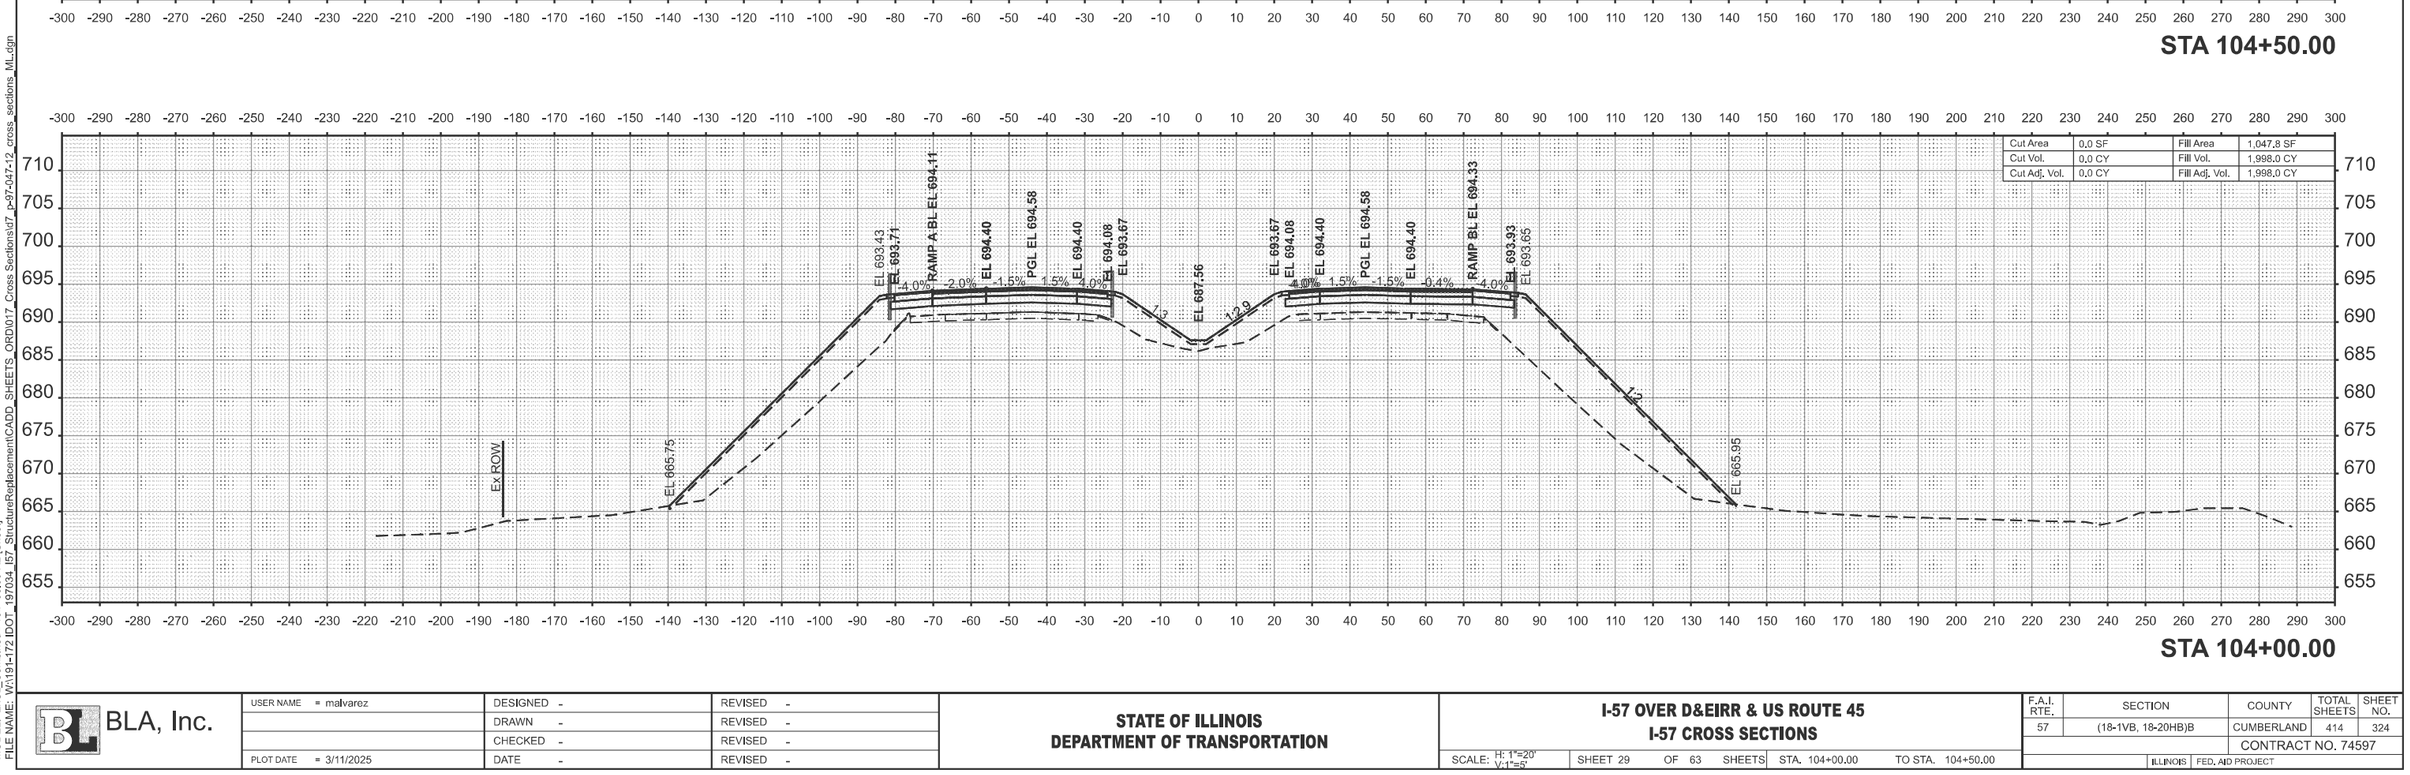

MODEL: ExCL_Combined - 104+00.00 R2 [Sheet]
FILE NAME: W:\191-172 IDOT_19T034_I57_StructureReplacement\CADD_SHEETS_ORD\017_Cross Sections\d7_p-97-047-12_cross_sections_ML.dgn

BLA, Inc.


USER NAME = malvarez	DESIGNED -	REVISED -
	DRAWN -	REVISED -
	CHECKED -	REVISED -
PLOT DATE = 3/11/2025	DATE -	REVISED -


STATE OF ILLINOIS
DEPARTMENT OF TRANSPORTATION

I-57 OVER D&EIRR & US ROUTE 45
I-57 CROSS SECTIONS

SCALE: H: 1"=20' V:1"=5' | SHEET 29 OF 63 SHEETS | STA. 104+00.00 | TO STA. 104+50.00

F.A.I. RTE.	SECTION	COUNTY	TOTAL SHEETS	SHEET NO.
57	(18-1VB, 18-20HB)B	CUMBERLAND	414	324
		CONTRACT NO. 74597		
	ILLINOIS	FED. AID PROJECT		

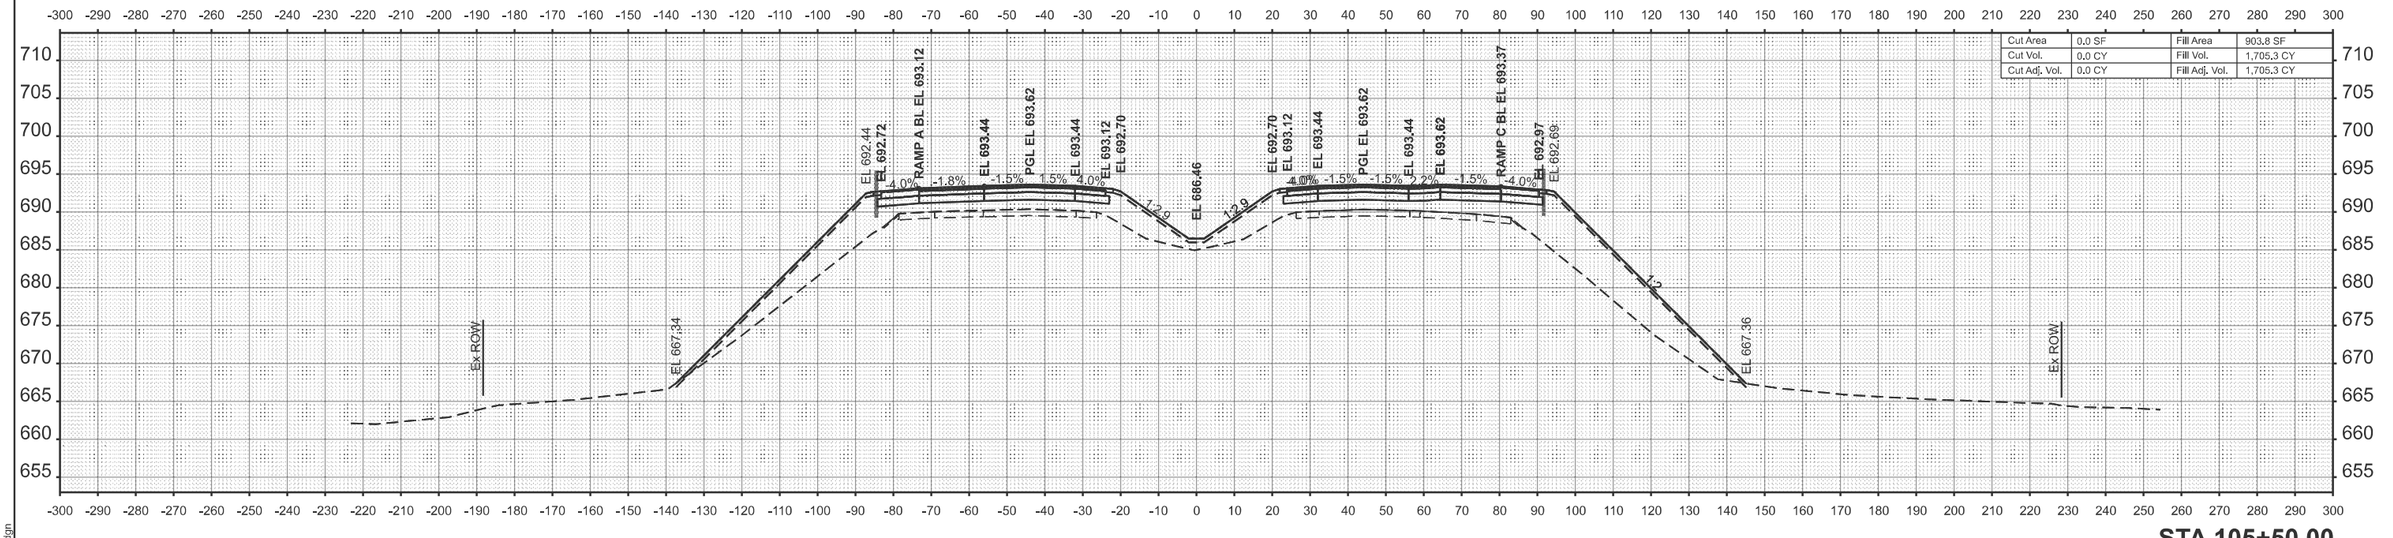

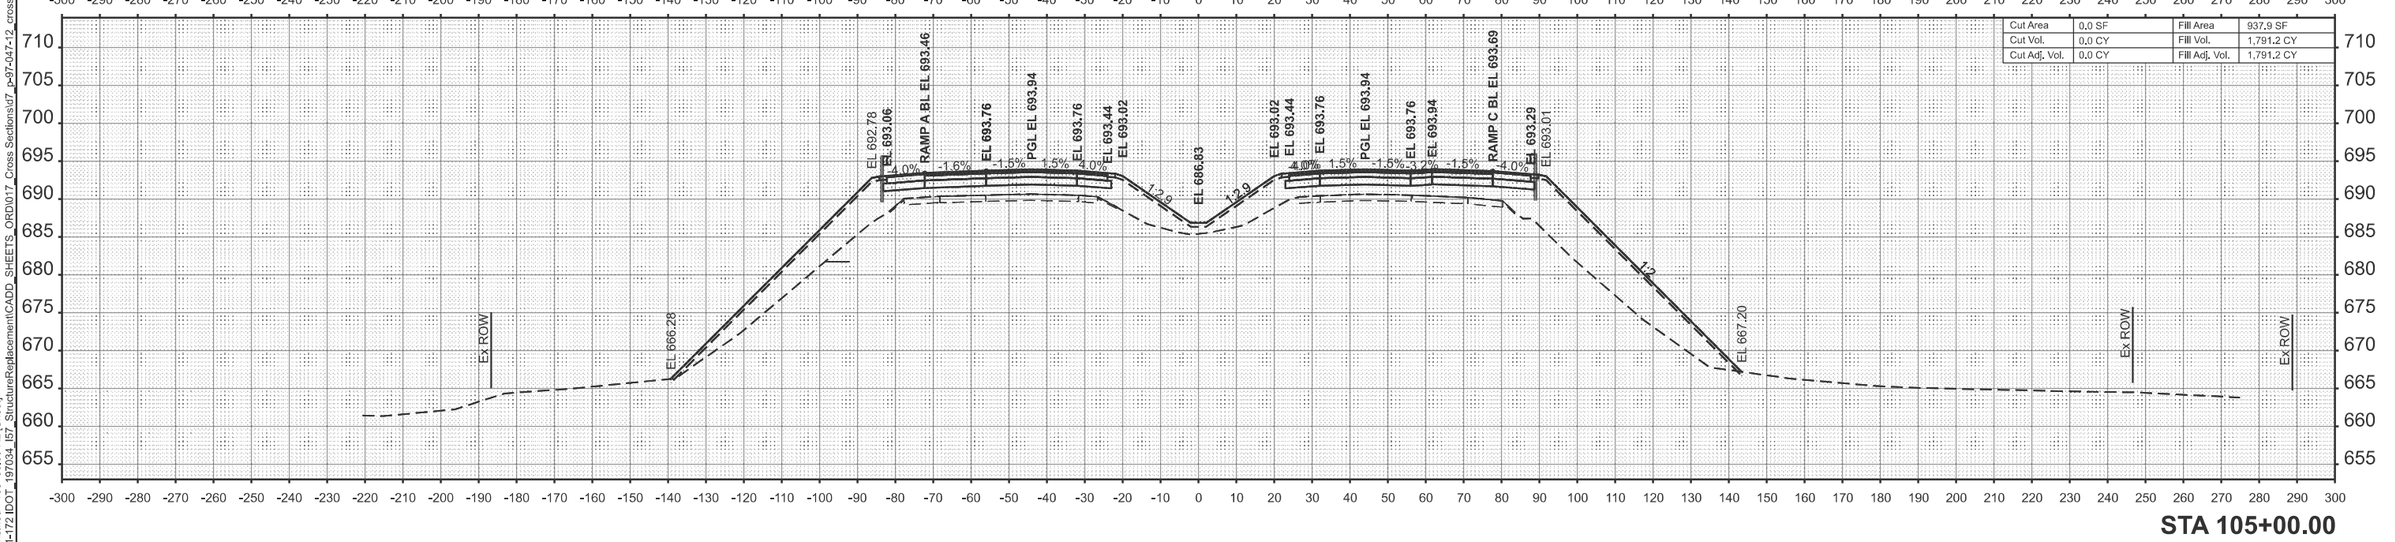

MODEL: ExCL_Combined - 105+00.00 R2 [Sheet]
FILE NAME: W:\191-172 [DOT - 197034_I57_StructureReplacement\CADD_SHEETS_ORD\017_Cross Sections\d7_p97-047-12_cross_sections_ML.dgn

BLA, Inc.


USER NAME = malvarez	DESIGNED -	REVISED -
	DRAWN -	REVISED -
	CHECKED -	REVISED -
PLOT DATE = 3/11/2025	DATE -	REVISED -

STATE OF ILLINOIS
DEPARTMENT OF TRANSPORTATION

I-57 OVER D&EIRR & US ROUTE 45
I-57 CROSS SECTIONS

SCALE: H: 1"=20' V:1"=5' | SHEET 30 OF 63 SHEETS | STA. 105+00.00 | TO STA. 105+50.00

F.A.I. RTE.	SECTION	COUNTY	TOTAL SHEETS	SHEET NO.
57	(18-1VB, 18-20HB)B	CUMBERLAND	414	325
		CONTRACT NO. 74597		
	ILLINOIS	FED. AID PROJECT		

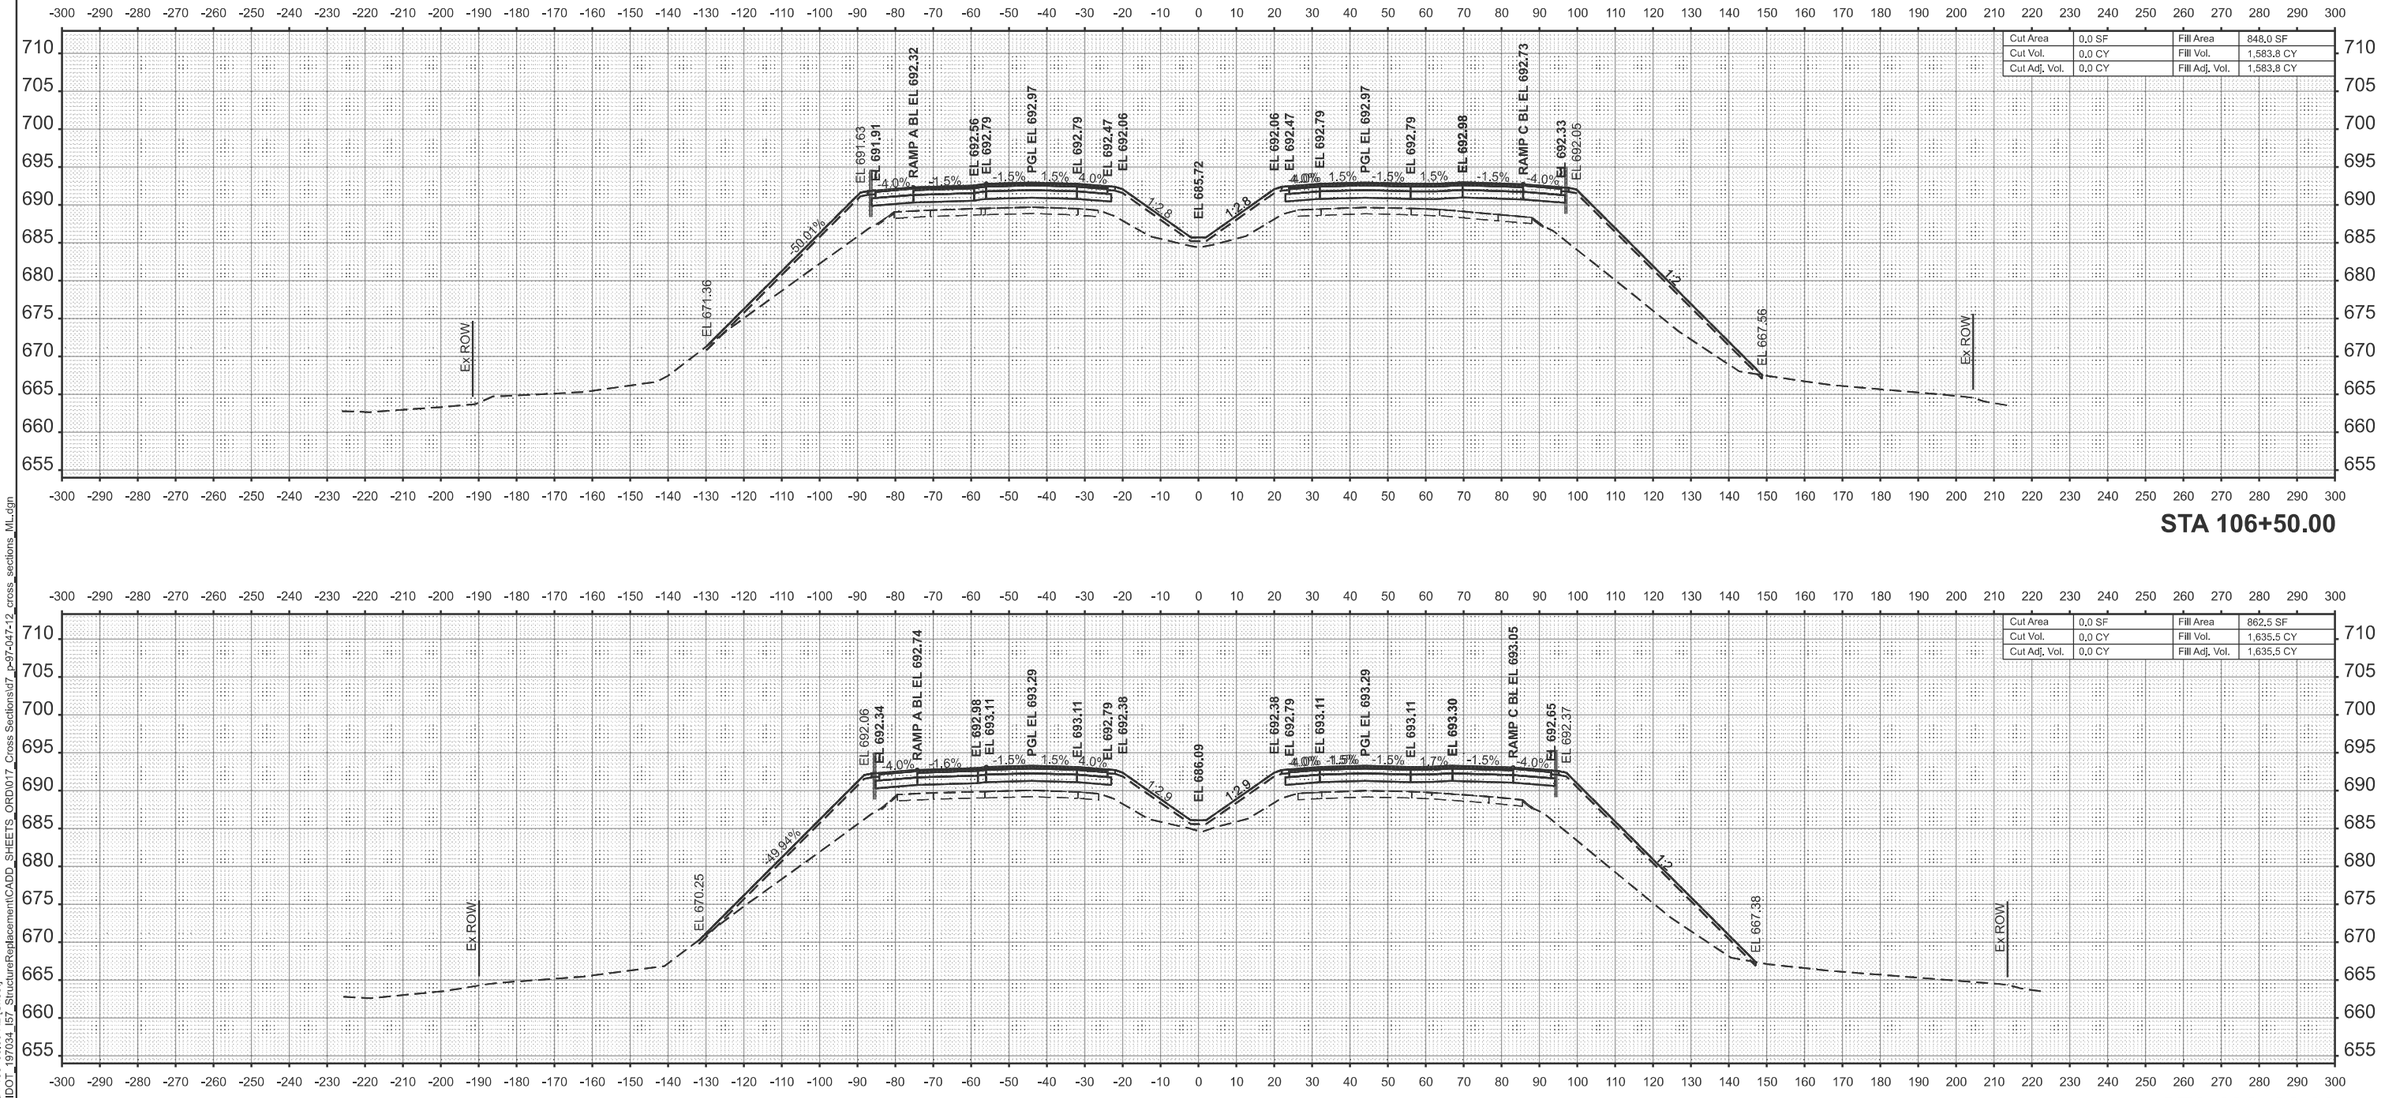

MODEL: ExCL_Combined - 106+00.00 R2 [Sheet]
FILE NAME: W:\191-172 IDOT_197034_I57_StructureReplacement\CADD_SHEETS_ORD\017_Cross Sections\d7_p97-047-12_cross_sections_ML.dgn

BLA, Inc.


USER NAME = malvarez	DESIGNED -	REVISED -
	DRAWN -	REVISED -
	CHECKED -	REVISED -
PLOT DATE = 3/11/2025	DATE -	REVISED -


STATE OF ILLINOIS
DEPARTMENT OF TRANSPORTATION

I-57 OVER D&EIRR & US ROUTE 45
I-57 CROSS SECTIONS

SCALE: H: 1"=20' V:1"=5' | SHEET 31 OF 63 SHEETS | STA. 106+00.00 | TO STA. 106+50.00

F.A.I. RTE.	SECTION	COUNTY	TOTAL SHEETS	SHEET NO.
57	(18-1VB, 18-20HB)B	CUMBERLAND	414	326
		CONTRACT NO. 74597		
	ILLINOIS	FED. AID PROJECT		

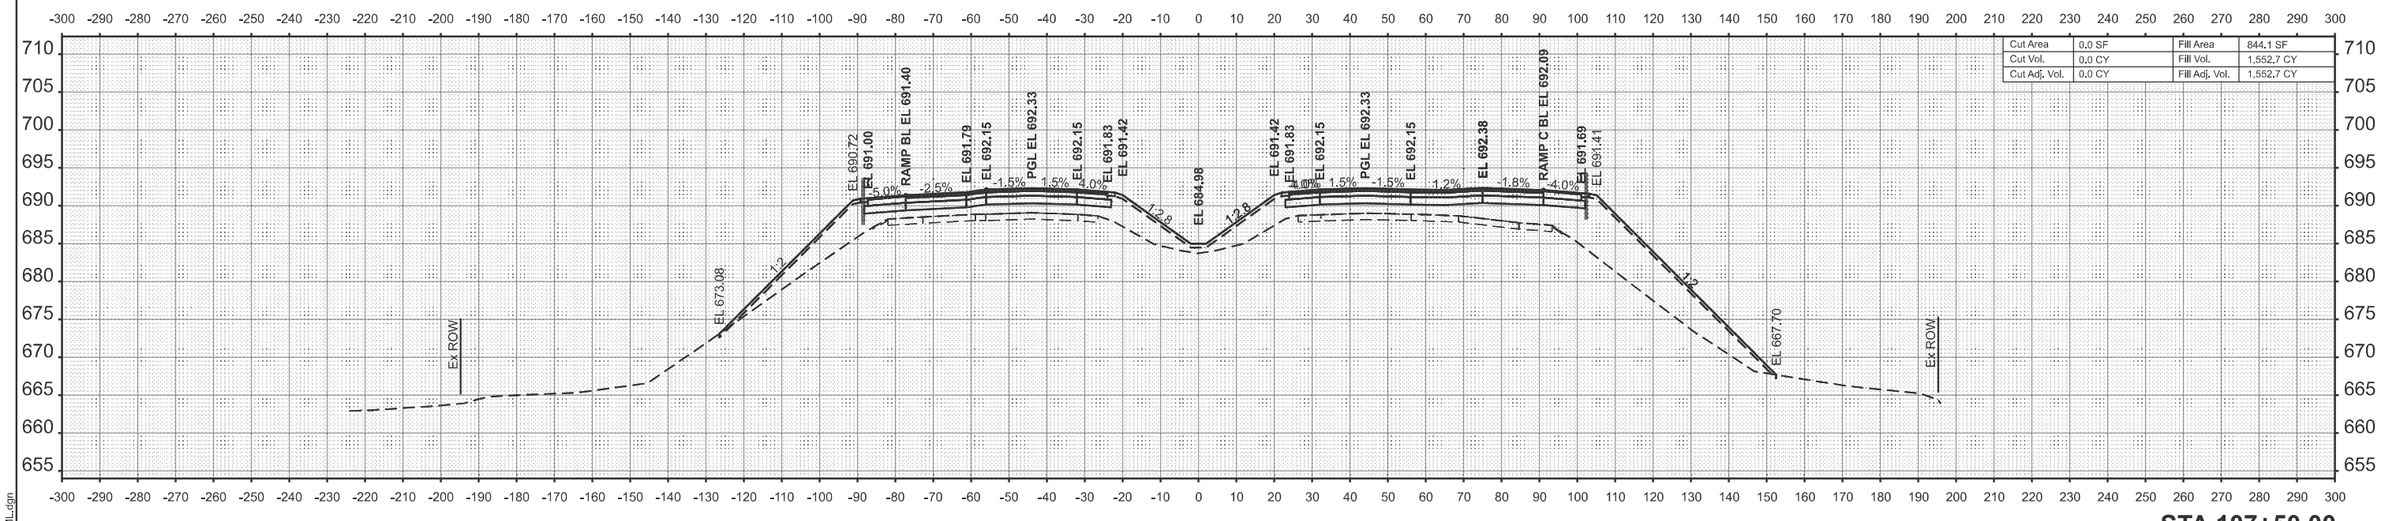

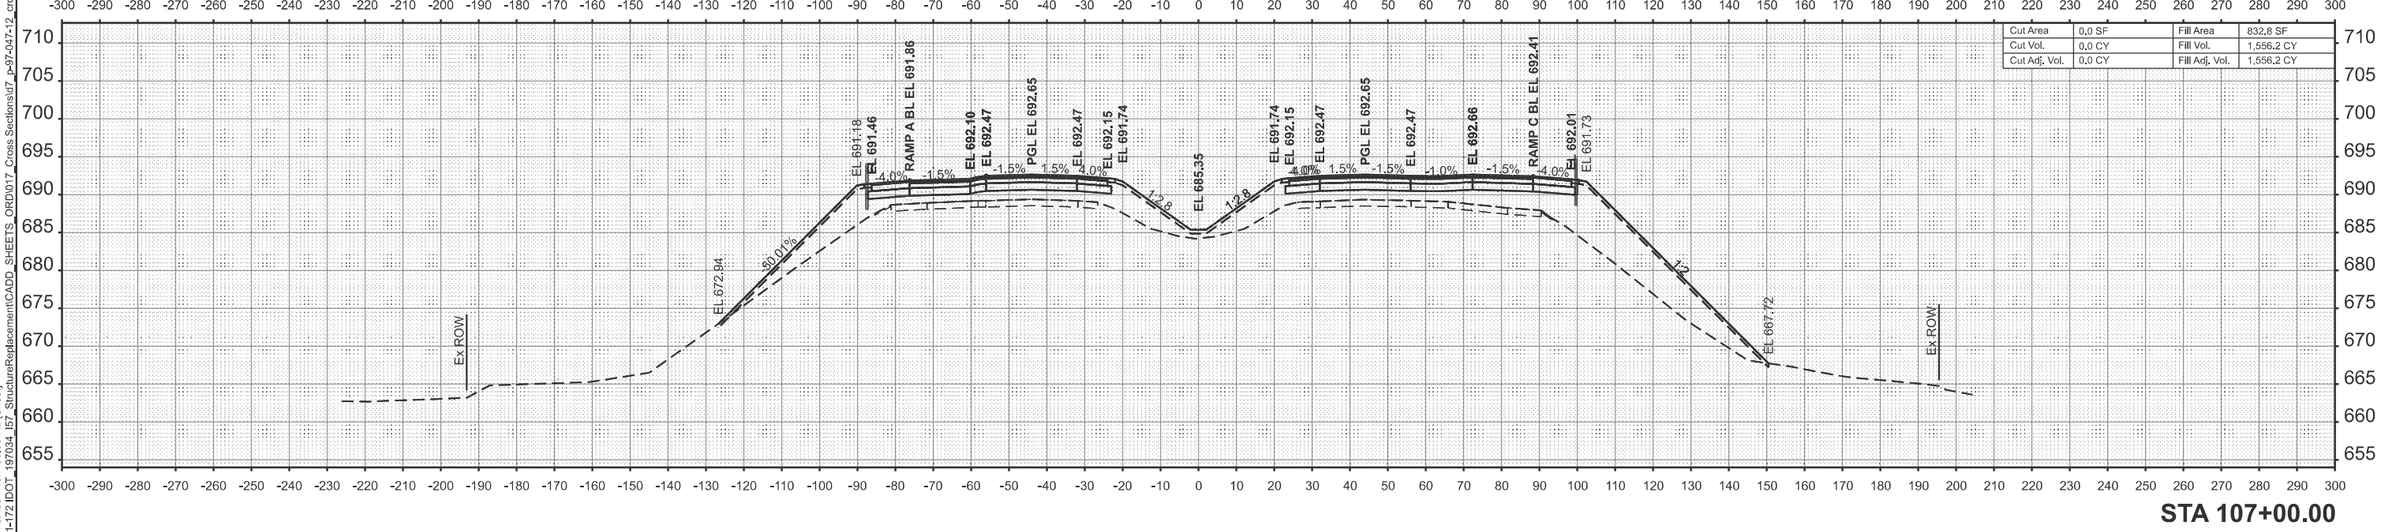

MODEL: ExCL_Combined - 107+00.00 R2 [Sheet]
FILE NAME: W:\191-172 IDOT - 197034 - I57 StructureReplacement\CADD SHEETS_ORD\017_Cross Sections\d7_p-97-047-12_cross_sections_ML.dgn

BLA, Inc.


USER NAME = malvarez	DESIGNED -	REVISED -
	DRAWN -	REVISED -
	CHECKED -	REVISED -
PLOT DATE = 3/11/2025	DATE -	REVISED -


STATE OF ILLINOIS
DEPARTMENT OF TRANSPORTATION

I-57 OVER D&EIRR & US ROUTE 45
I-57 CROSS SECTIONS

SCALE: H: 1"=20' V:1"=5' | SHEET 32 OF 63 SHEETS | STA. 107+00.00 | TO STA. 107+50.00

F.A.I. RTE.	SECTION	COUNTY	TOTAL SHEETS	SHEET NO.
57	(18-1VB, 18-20HB)B	CUMBERLAND	414	327
		CONTRACT NO. 74597		
	ILLINOIS FED. AID PROJECT			

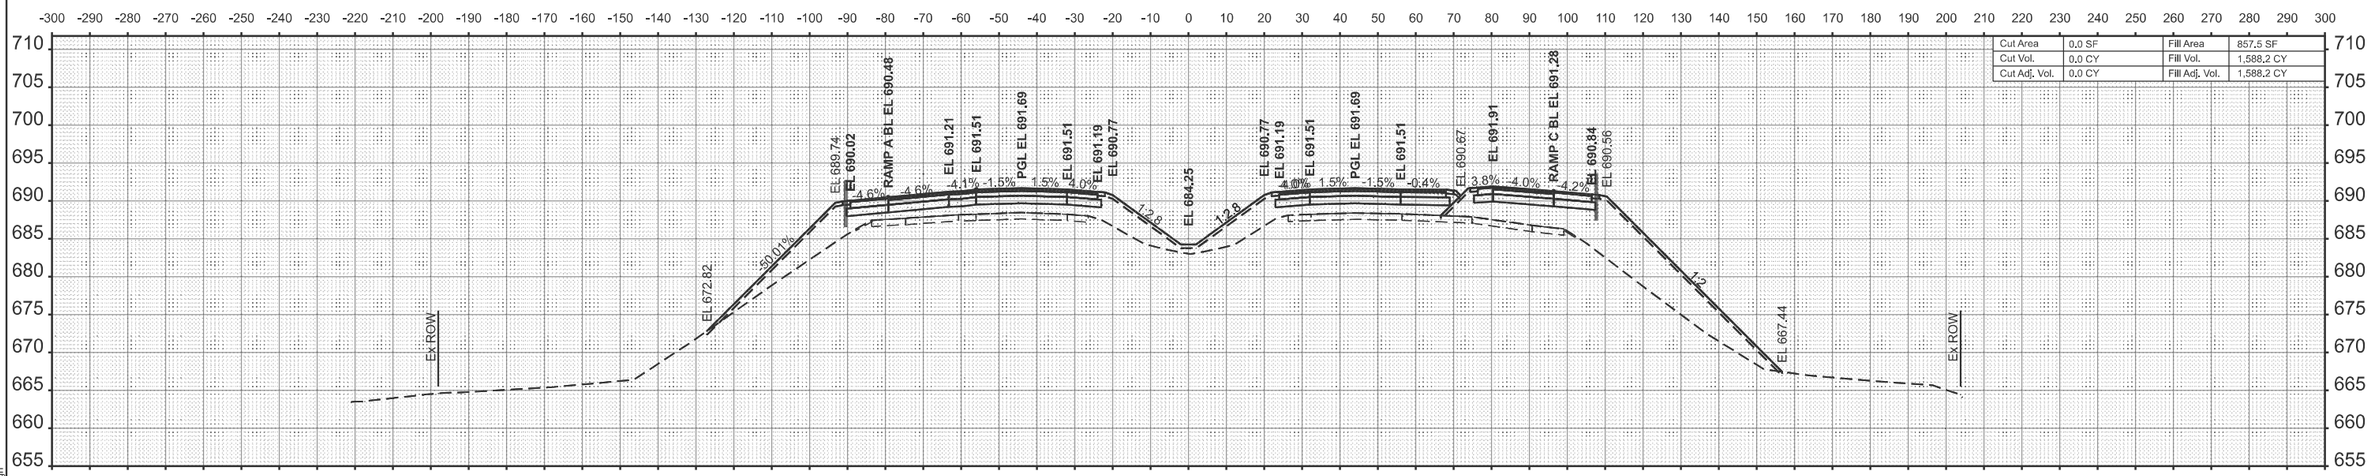

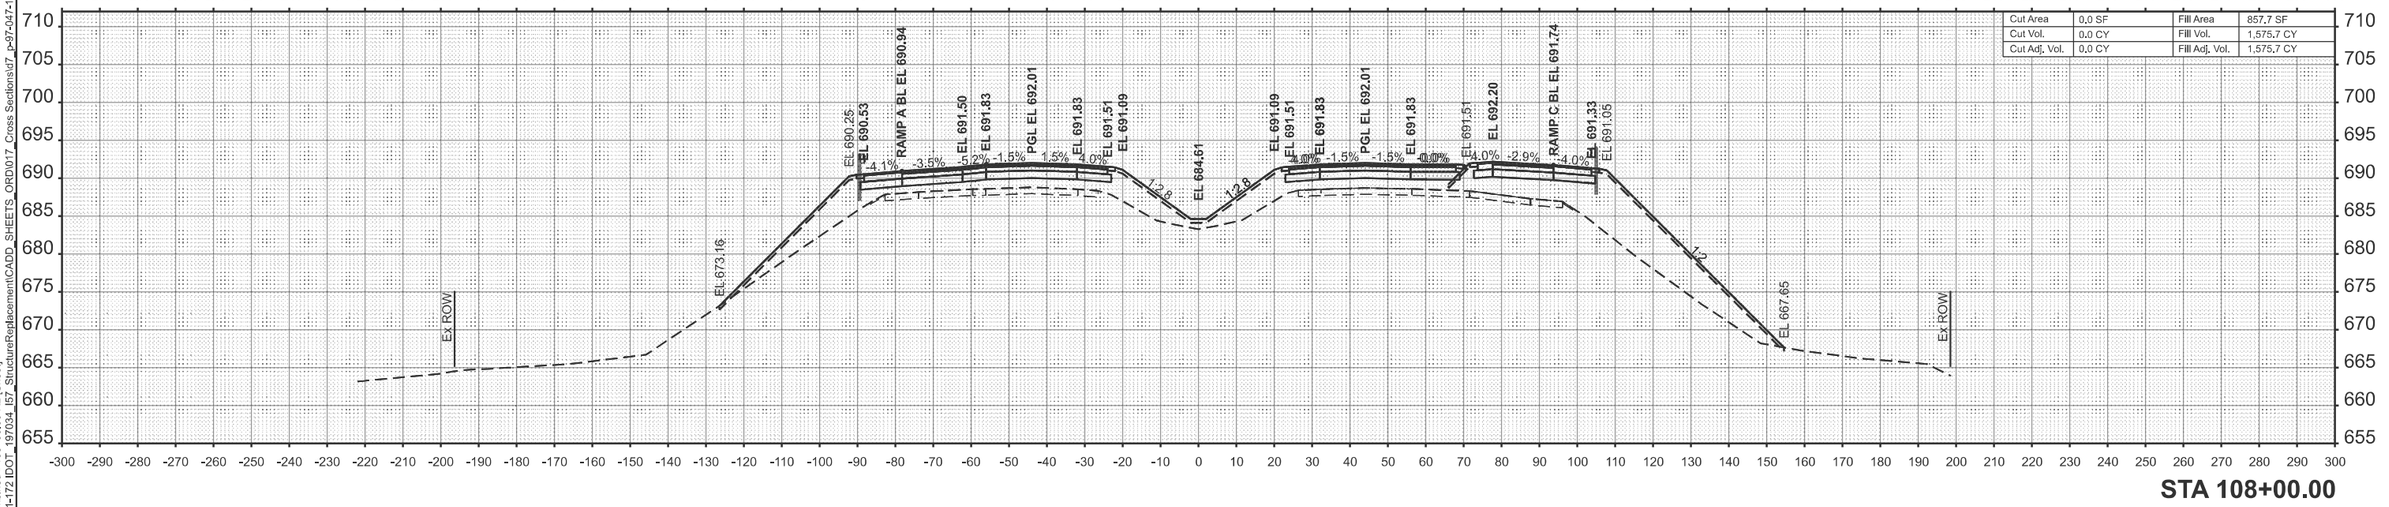

MODEL: ExCL_Combined - 108+00.00 R2 [Sheet]
FILE NAME: W:\191-172 IDOT - 19T034 - I57_StructureReplacement\CADD_SHEETS_ORD\017_Cross Sections\d7_p-97-0a7-12_cross_sections_ML.dgn

BLA, Inc.


USER NAME = malvarez	DESIGNED -	REVISED -
	DRAWN -	REVISED -
	CHECKED -	REVISED -
PLOT DATE = 3/11/2025	DATE -	REVISED -

STATE OF ILLINOIS
DEPARTMENT OF TRANSPORTATION

I-57 OVER D&EIRR & US ROUTE 45
I-57 CROSS SECTIONS

SCALE: H: 1"=20' V:1"=5' | SHEET 33 OF 63 SHEETS | STA. 108+00.00 | TO STA. 108+50.00

F.A.I. RTE.	SECTION	COUNTY	TOTAL SHEETS	SHEET NO.
57	(18-1VB, 18-20HB)B	CUMBERLAND	414	328
		CONTRACT NO. 74597		
	ILLINOIS FED. AID PROJECT			

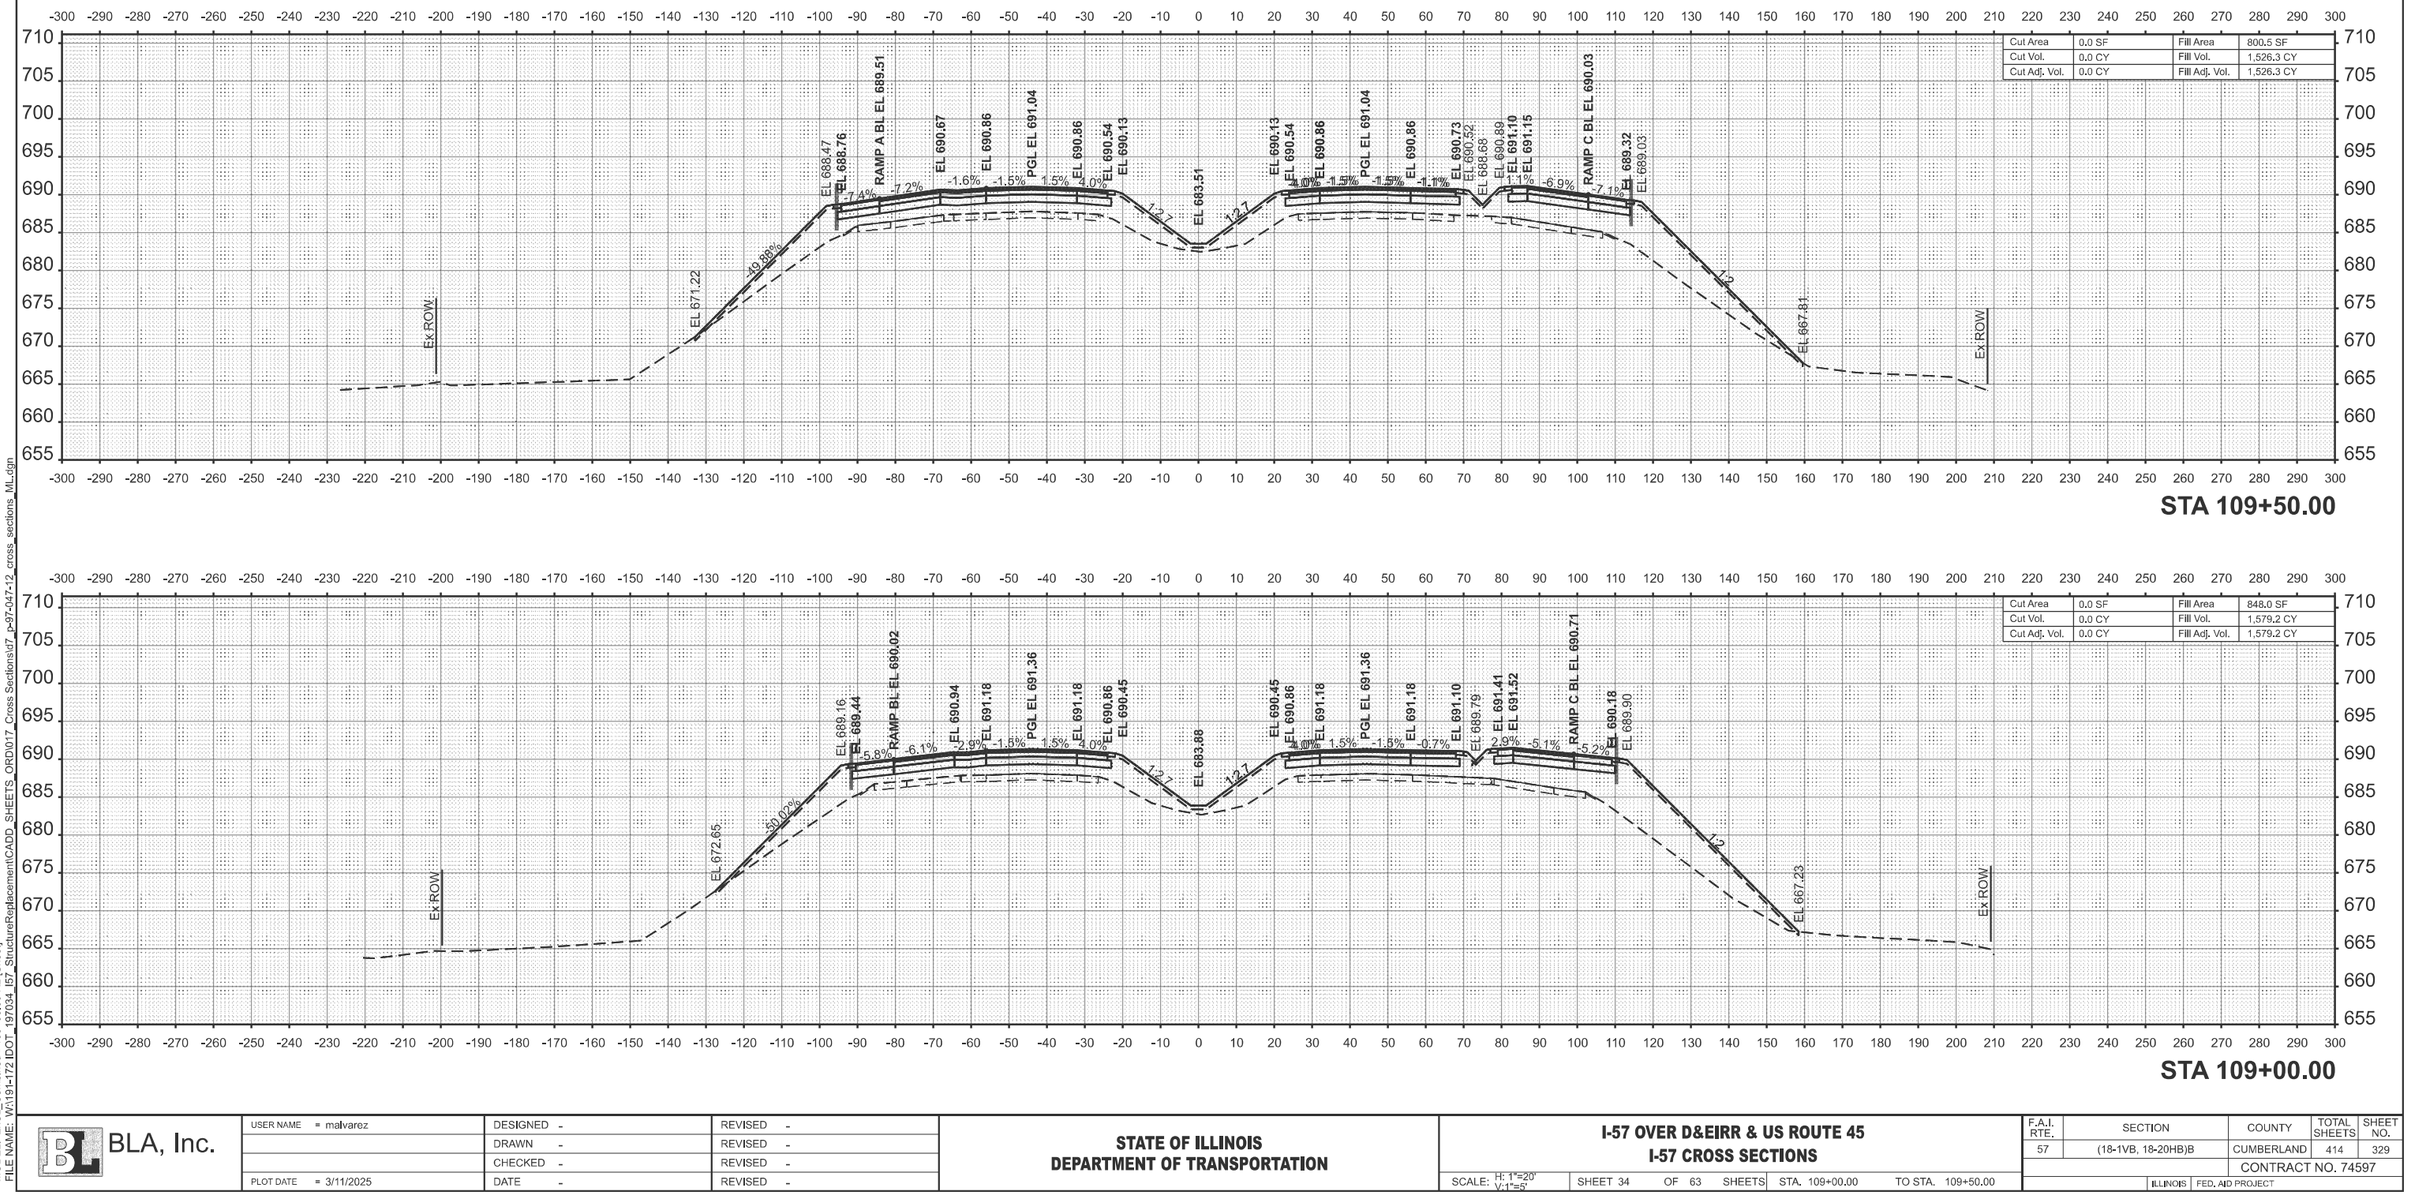

MODEL: ExCl_Combined - 109+00.00 R2 [Sheet]
FILE NAME: W:\191-172 IDOT_19T034_I57_StructureReplacement\CADD_SHEETS_ORD\017_Cross Sections\d7_p-97-047-12_cross_sections_MIL.dgn

BLA, Inc.


USER NAME = malvarez	DESIGNED -	REVISED -
	DRAWN -	REVISED -
	CHECKED -	REVISED -
PLOT DATE = 3/11/2025	DATE -	REVISED -

STATE OF ILLINOIS
DEPARTMENT OF TRANSPORTATION

I-57 OVER D&EIRR & US ROUTE 45
I-57 CROSS SECTIONS

SCALE: H: 1"=20' V:1"=5' | SHEET 34 OF 63 SHEETS | STA. 109+00.00 | TO STA. 109+50.00

F.A.I. RTE.	SECTION	COUNTY	TOTAL SHEETS	SHEET NO.
57	(18-1VB, 18-20HB)B	CUMBERLAND	414	329
		CONTRACT NO. 74597		
	ILLINOIS	FED. AID PROJECT		

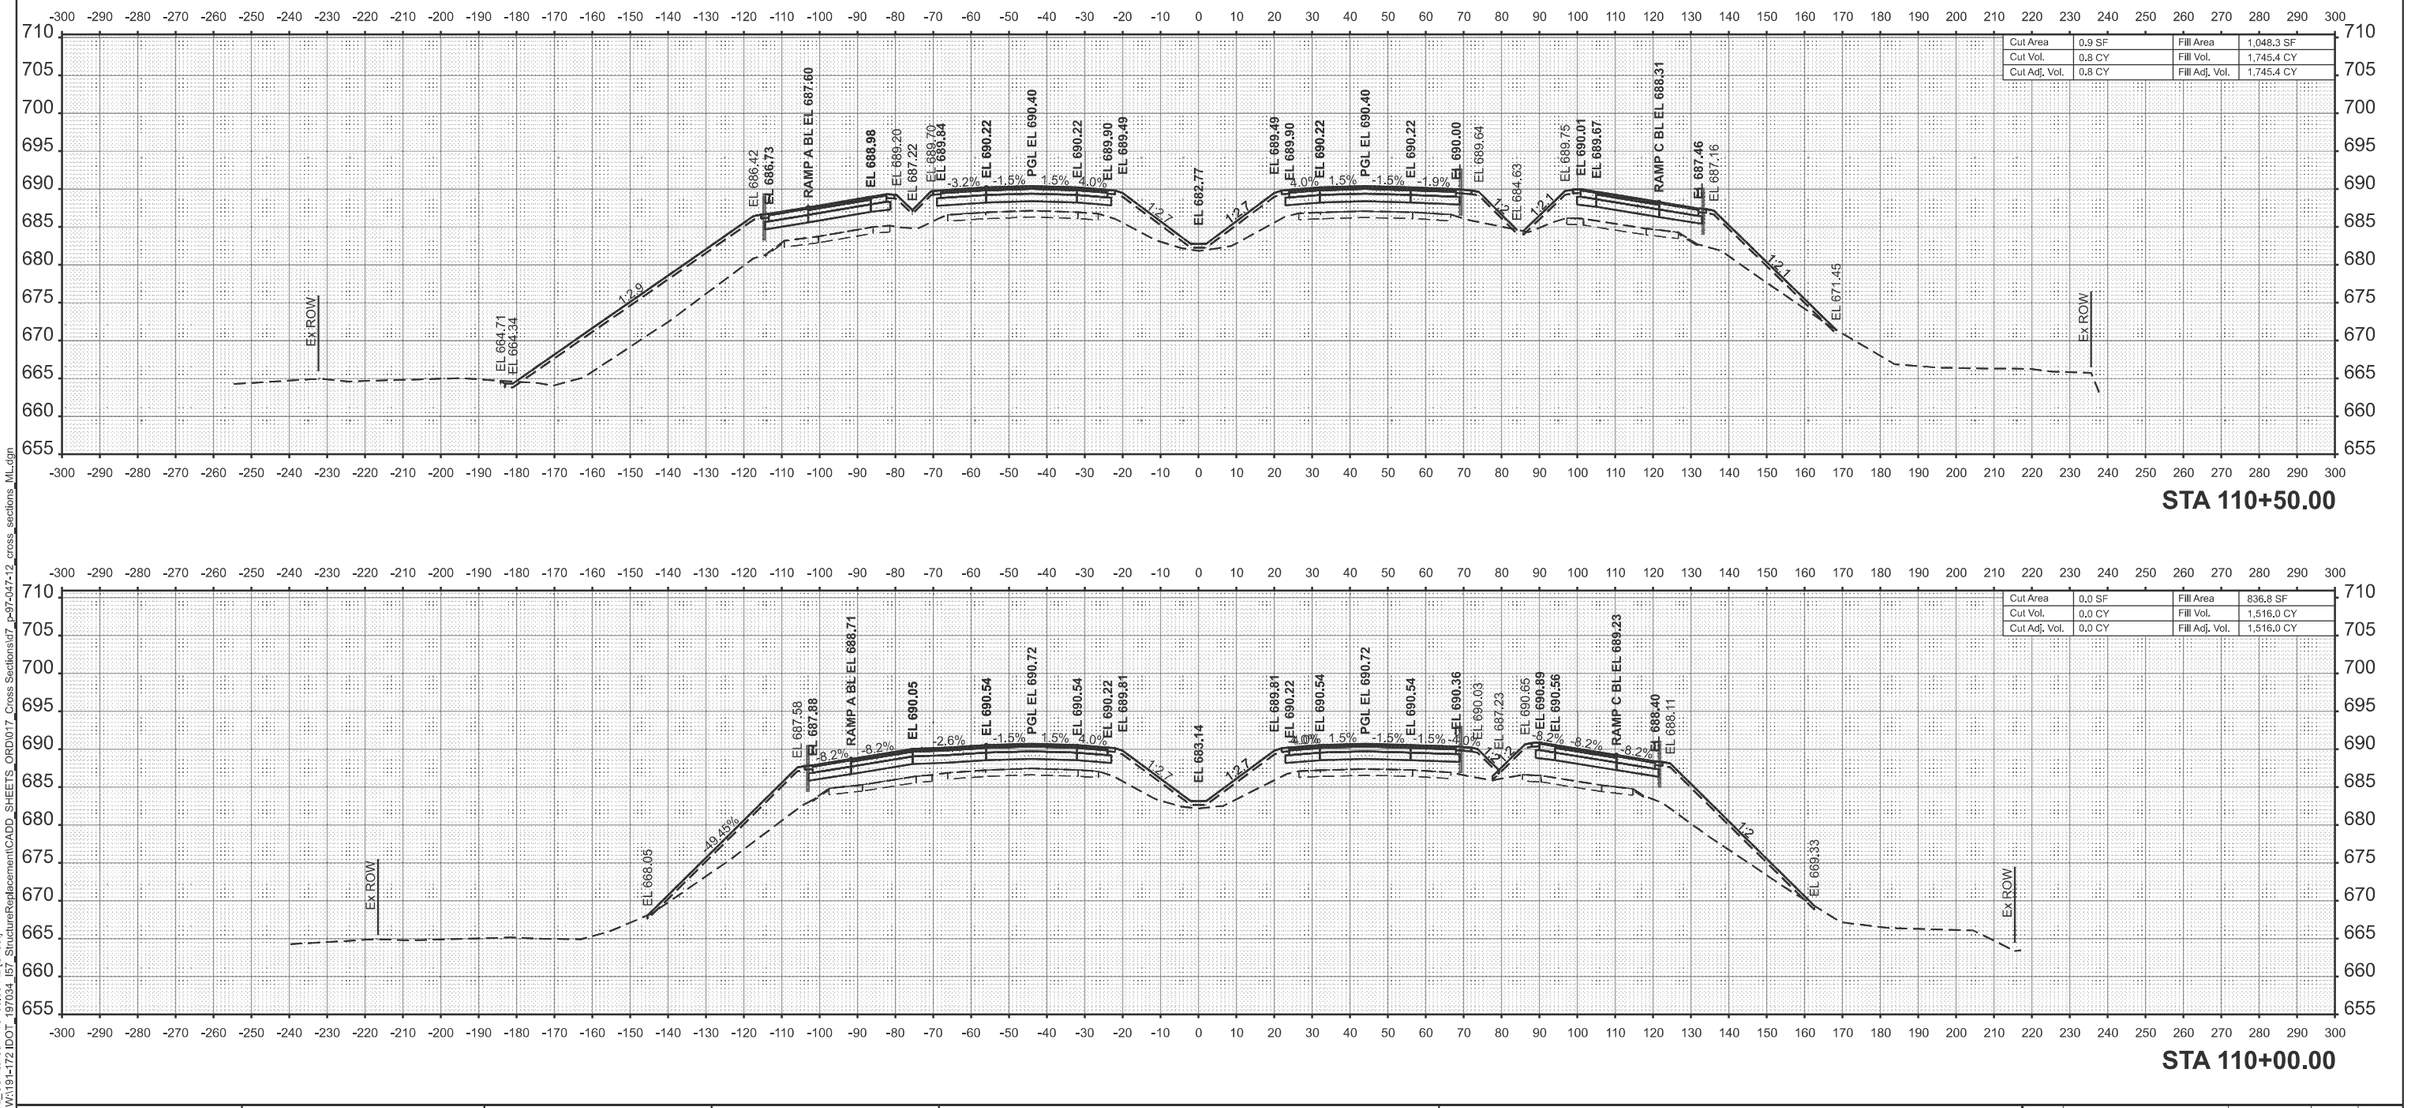

MODEL: ExCl_Combined - 110+00.00 R2 [Sheet]
FILE NAME: W:\191-172 IDOT_197034_I57_StructureReplacement\CADD_SHEETS_ORD\017_Cross Sections\d7_p-97-047-12_cross_sections_ML.dgn

BLA, Inc.


USER NAME = malvarez	DESIGNED -	REVISED -
	DRAWN -	REVISED -
	CHECKED -	REVISED -
PLOT DATE = 3/11/2025	DATE -	REVISED -

STATE OF ILLINOIS
DEPARTMENT OF TRANSPORTATION

I-57 OVER D&EIRR & US ROUTE 45
I-57 CROSS SECTIONS

SCALE: H: 1"=20' V:1"=5' | SHEET 35 OF 63 SHEETS | STA. 110+00.00 | TO STA. 110+50.00

F.A.I. RTE.	SECTION	COUNTY	TOTAL SHEETS	SHEET NO.
57	(18-1VB, 18-20HB)B	CUMBERLAND	414	330
		CONTRACT NO. 74597		
	ILLINOIS FED. AID PROJECT			

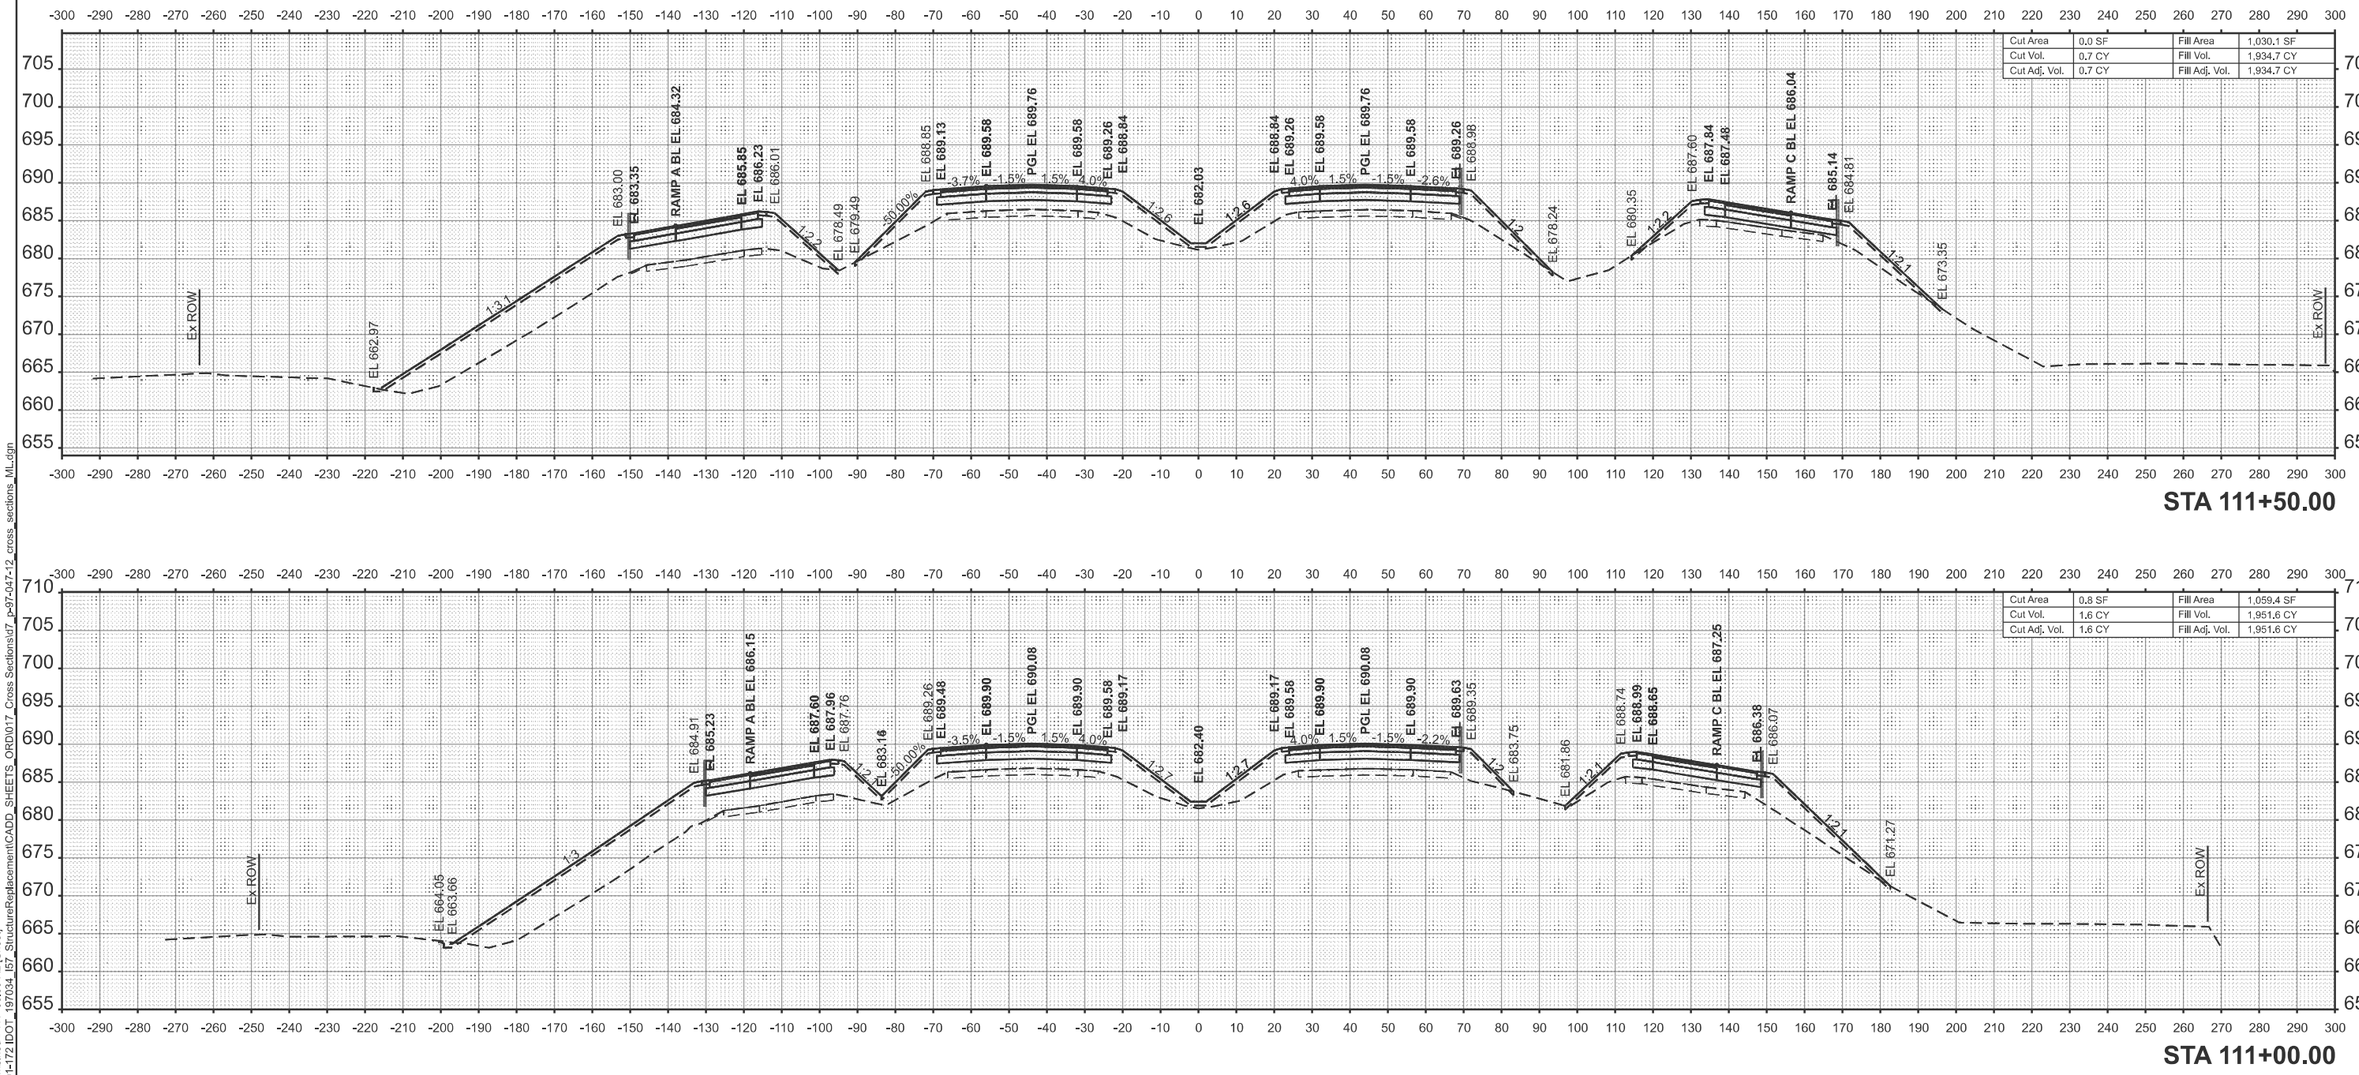

MODEL: ExCL_Combined - 111+00.00 R2 [Sheet]
FILE NAME: W:\191-172 IDOT - 197034 - I57_StructureReplacement\CADD_SHEETS_ORD\017_Cross Sections\d7_p-97-047-12_cross_sections_ML.dgn

BLA, Inc.


USER NAME = malvarez	DESIGNED -	REVISED -
	DRAWN -	REVISED -
	CHECKED -	REVISED -
PLOT DATE = 3/12/2025	DATE -	REVISED -

STATE OF ILLINOIS
DEPARTMENT OF TRANSPORTATION

I-57 OVER D&EIRR & US ROUTE 45
I-57 CROSS SECTIONS

SCALE: H: 1"=20' V:1"=5' | SHEET 36 OF 63 SHEETS | STA. 111+00.00 | TO STA. 111+50.00

F.A.I. RTE.	SECTION	COUNTY	TOTAL SHEETS	SHEET NO.
57	(18-1VB, 18-20HB)B	CUMBERLAND	414	331
		CONTRACT NO. 74597		
	ILLINOIS FED. AID PROJECT			

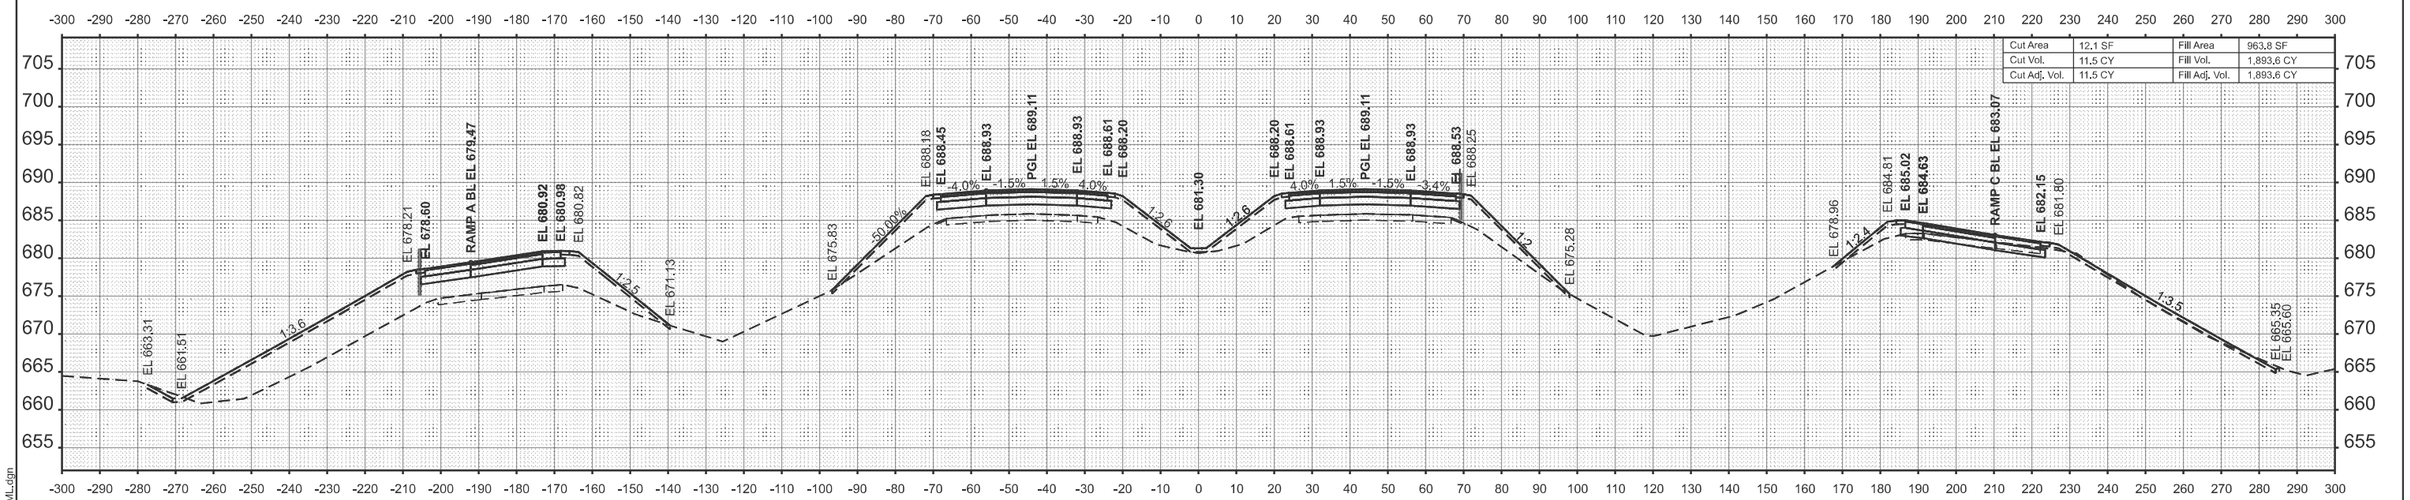

MODEL: ExCl_Combined - 112+00.00 R2 [Sheet]
FILE NAME: W:\191-172 IDOT_197034_I57_StructureReplacement\CADD_SHEETS_ORD\017_Cross Sections\d7_p-97-047-12_cross_sections_ML.dgn

BLA, Inc.


USER NAME = malvarez	DESIGNED -	REVISED -
	DRAWN -	REVISED -
	CHECKED -	REVISED -
PLOT DATE = 3/11/2025	DATE -	REVISED -

STATE OF ILLINOIS
DEPARTMENT OF TRANSPORTATION

I-57 OVER D&EIRR & US ROUTE 45
I-57 CROSS SECTIONS

SCALE: H: 1"=20' V:1"=5' | SHEET 37 OF 63 SHEETS | STA. 112+00.00 | TO STA. 112+50.00

F.A.I. RTE.	SECTION	COUNTY	TOTAL SHEETS	SHEET NO.
57	(18-1VB, 18-20HB)B	CUMBERLAND	414	332
		CONTRACT NO. 74597		
	ILLINOIS FED. AID PROJECT			

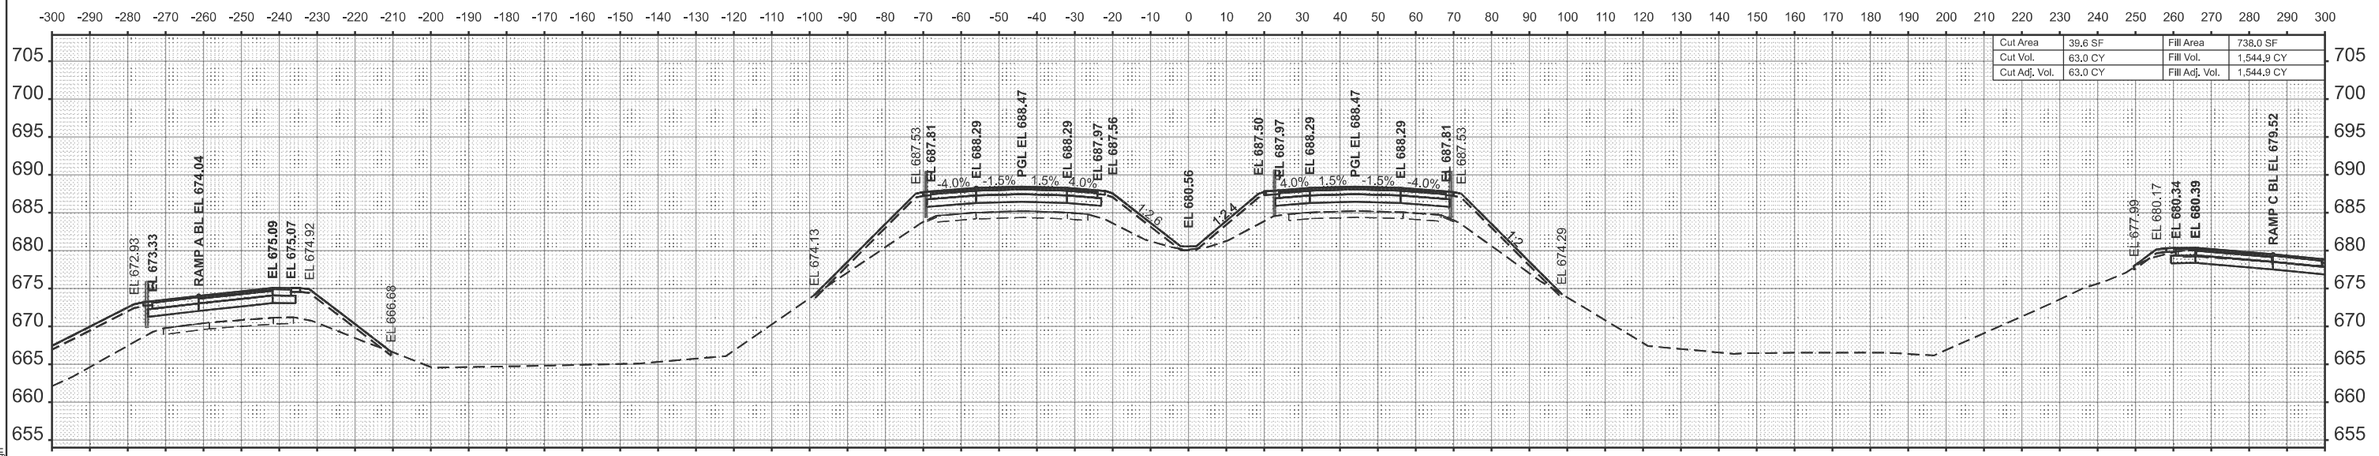

MODEL: ExCL_Combined - 113+00.00 R2 [Sheet]
FILE NAME: W:\191-172 IDOT - 197034 - I57_StructureReplacement\CADD_SHEETS_ORD\017_Cross Sections\d7_p-97-047-12_cross_sections_ML.dgn

BLA, Inc.


USER NAME = malvarez	DESIGNED -	REVISED -
	DRAWN -	REVISED -
	CHECKED -	REVISED -
PLOT DATE = 3/11/2025	DATE -	REVISED -

STATE OF ILLINOIS
DEPARTMENT OF TRANSPORTATION

I-57 OVER D&EIRR & US ROUTE 45
I-57 CROSS SECTIONS

SCALE: H: 1"=20' V:1"=5' | SHEET 38 OF 63 SHEETS | STA. 113+00.00 | TO STA. 113+50.00

F.A.I. RTE.	SECTION	COUNTY	TOTAL SHEETS	SHEET NO.
57	(18-1VB, 18-20HB)B	CUMBERLAND	414	333
		CONTRACT NO. 74597		
	ILLINOIS FED. AID PROJECT			

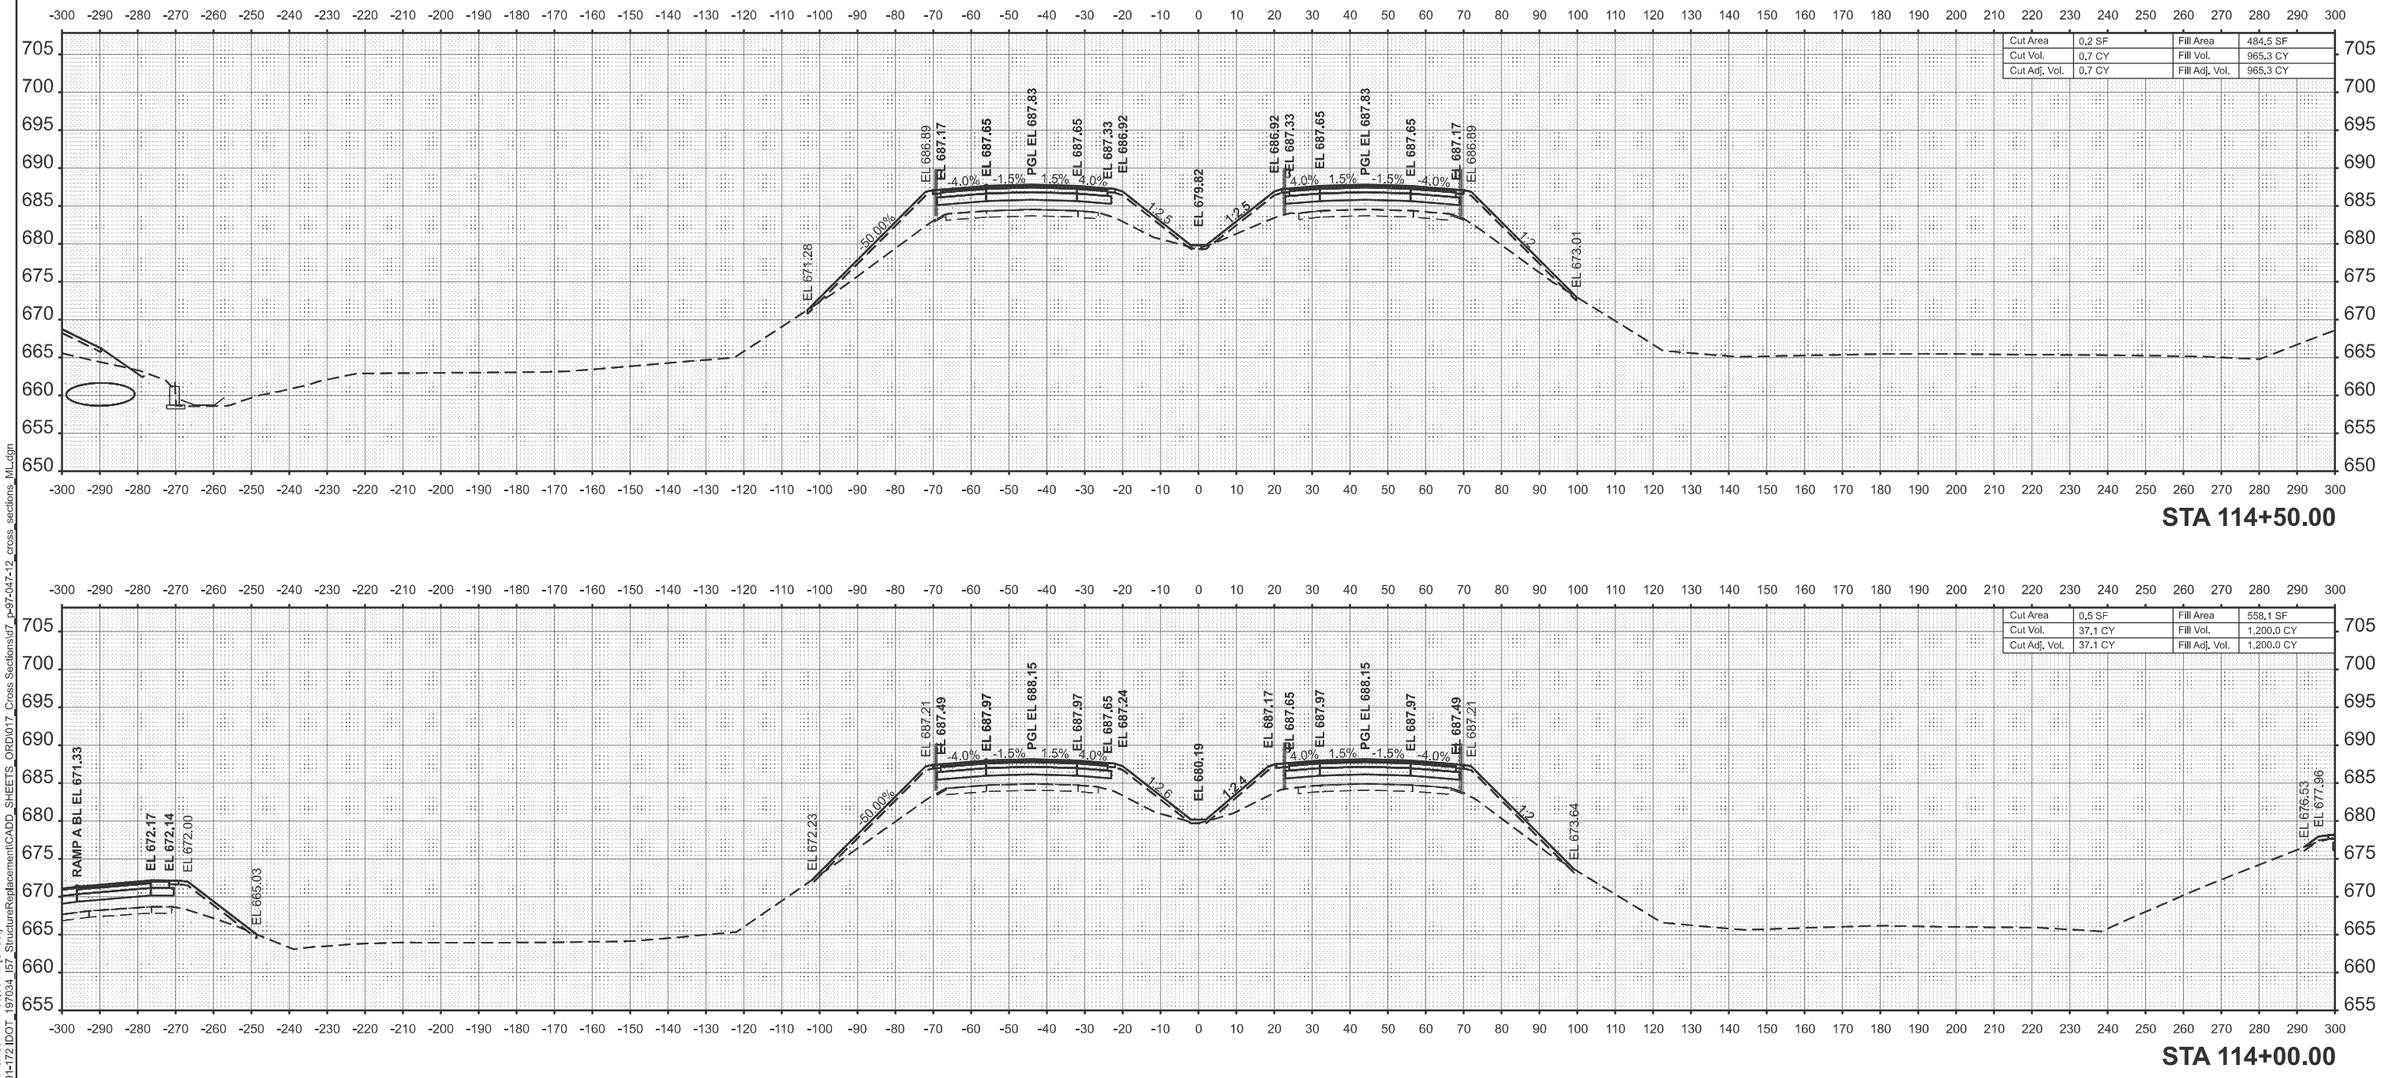

MODEL: ExCL_Combined - 114+00.00 R2 [Sheet]
FILE NAME: W:\191-172 [DOT_197034_I57_StructureReplacement\CADD_SHEETS_ORD\017_Cross Sections\d7_p-97-047-12_cross_sections_ML.dgn

BLA, Inc.


USER NAME = malvarez	DESIGNED -	REVISED -
	DRAWN -	REVISED -
	CHECKED -	REVISED -
PLOT DATE = 3/11/2025	DATE -	REVISED -

STATE OF ILLINOIS
DEPARTMENT OF TRANSPORTATION

I-57 OVER D&EIRR & US ROUTE 45
I-57 CROSS SECTIONS

SCALE: H: 1"=20' V:1"=5' | SHEET 39 OF 63 SHEETS | STA. 114+00.00 | TO STA. 114+50.00

F.A.I. RTE.	SECTION	COUNTY	TOTAL SHEETS	SHEET NO.
57	(18-1VB, 18-20HB)B	CUMBERLAND	414	334
		CONTRACT NO. 74597		
	ILLINOIS FED. AID PROJECT			

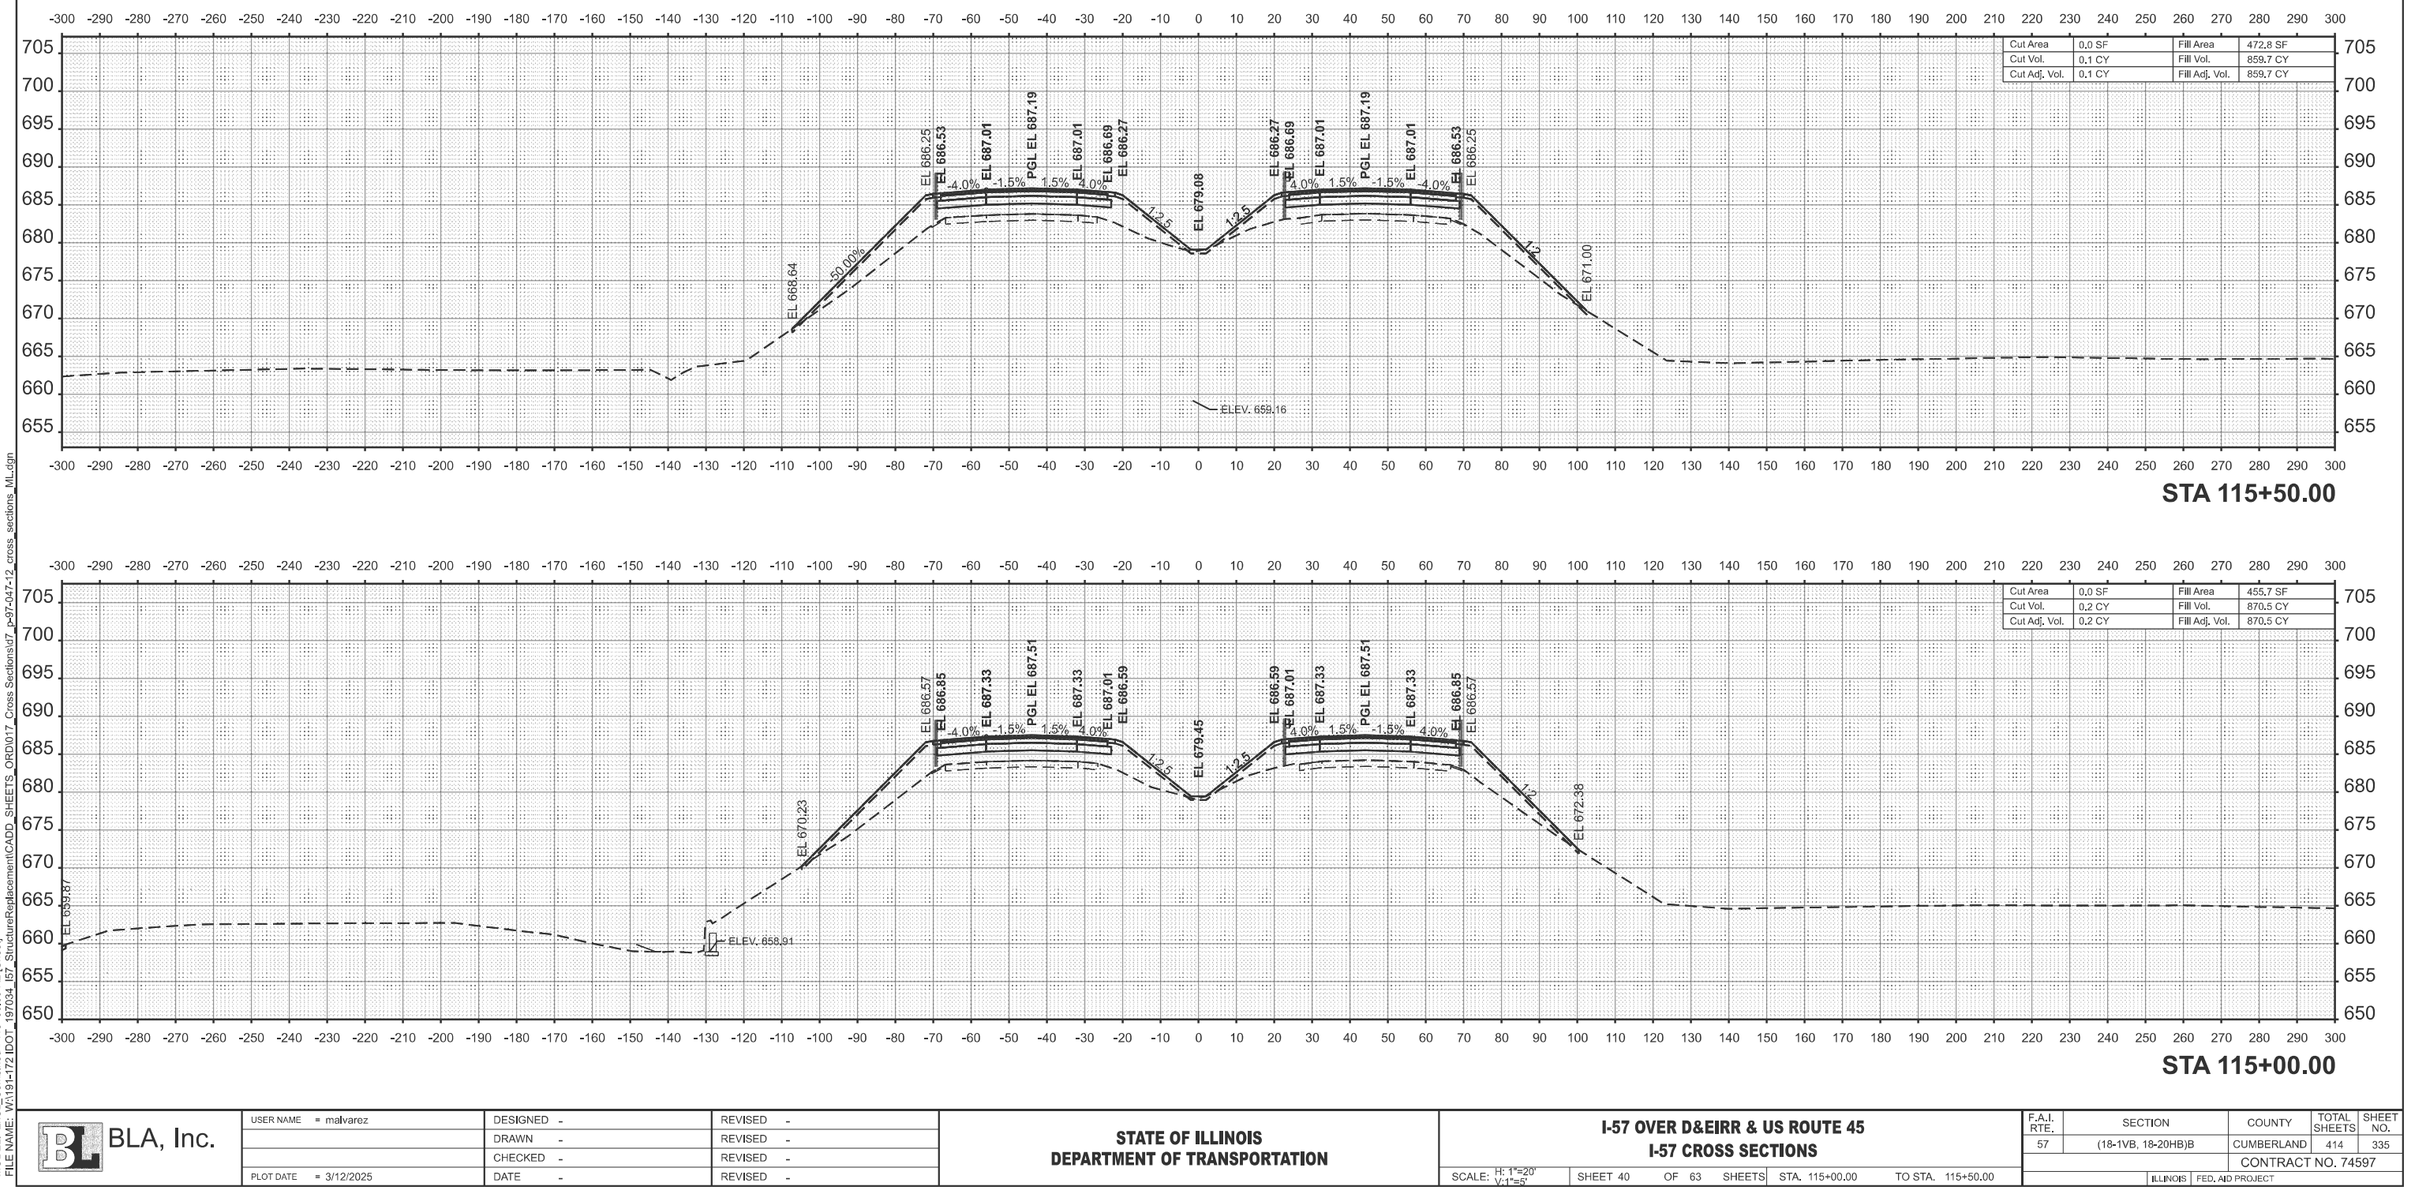

MODEL: ExCL_Combined - 115+00.00 R2 [Sheet]
FILE NAME: W:\191-172 IDOT - 197034 I57 - StructureReplacement\CADD_SHEETS_ORD\017_Cross Sections\d7_p-97-047-12_cross_sections_ML.dgn

BLA, Inc.


USER NAME = malvarez	DESIGNED -	REVISED -
	DRAWN -	REVISED -
	CHECKED -	REVISED -
PLOT DATE = 3/12/2025	DATE -	REVISED -

STATE OF ILLINOIS
DEPARTMENT OF TRANSPORTATION

I-57 OVER D&EIRR & US ROUTE 45
I-57 CROSS SECTIONS

SCALE: H: 1"=20' V:1"=5' | SHEET 40 OF 63 SHEETS | STA. 115+00.00 | TO STA. 115+50.00

F.A.I. RTE.	SECTION	COUNTY	TOTAL SHEETS	SHEET NO.
57	(18-1VB, 18-20HB)B	CUMBERLAND	414	335
		CONTRACT NO. 74597		
	ILLINOIS	FED. AID PROJECT		

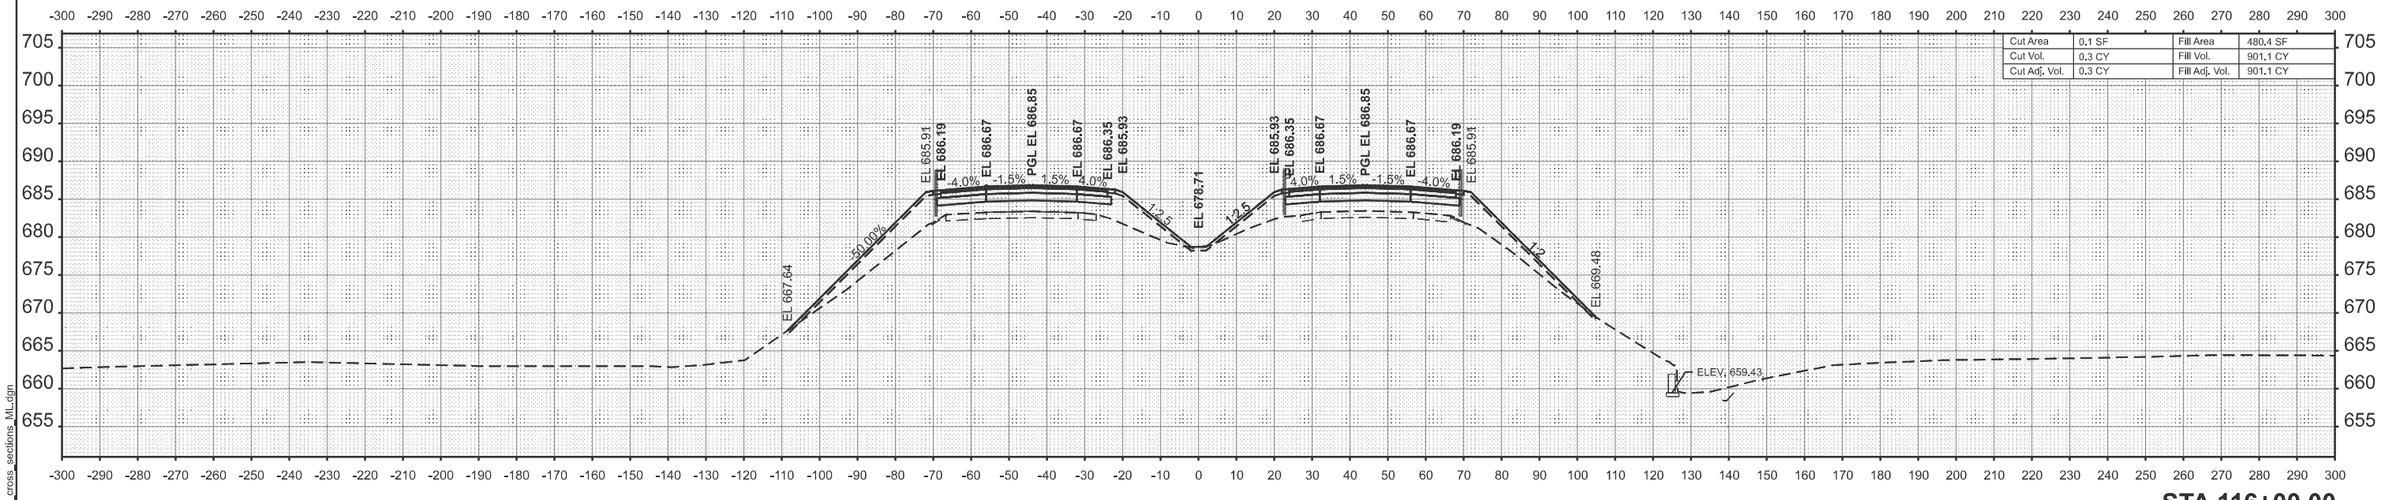

MODEL: ExCI_Combined - 115+53.51 R2 [Sheet]
FILE NAME: W:\191-172 IDOT_197034_I57_StructureReplacement\CADD_SHEETS_ORD\017_Cross Sections\d7_p-97-047-12_cross_sections_ML.dgn

BLA, Inc.


USER NAME = malvarez	DESIGNED -	REVISED -
	DRAWN -	REVISED -
	CHECKED -	REVISED -
PLOT DATE = 3/12/2025	DATE -	REVISED -

STATE OF ILLINOIS
DEPARTMENT OF TRANSPORTATION


I-57 OVER D&EIRR & US ROUTE 45
I-57 CROSS SECTIONS

SCALE: H: 1"=20' V:1"=5' | SHEET 41 OF 63 SHEETS | STA. 115+50.55 | TO STA. 116+00.00

F.A.I. RTE.	SECTION	COUNTY	TOTAL SHEETS	SHEET NO.
57	(18-1VB, 18-20HB)B	CUMBERLAND	414	336
		CONTRACT NO. 74597		
	ILLINOIS FED. AID PROJECT			

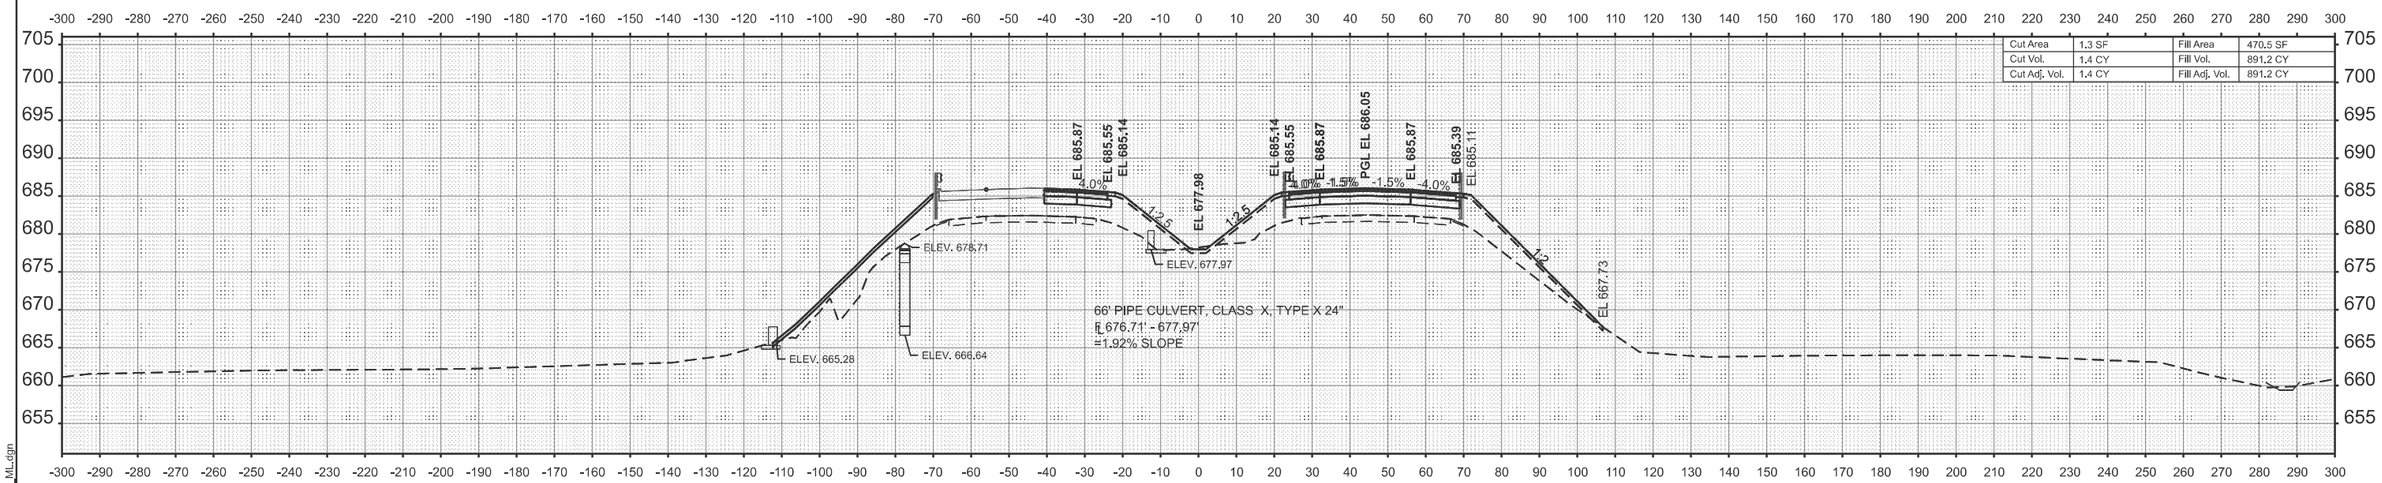

STA 117+00.00

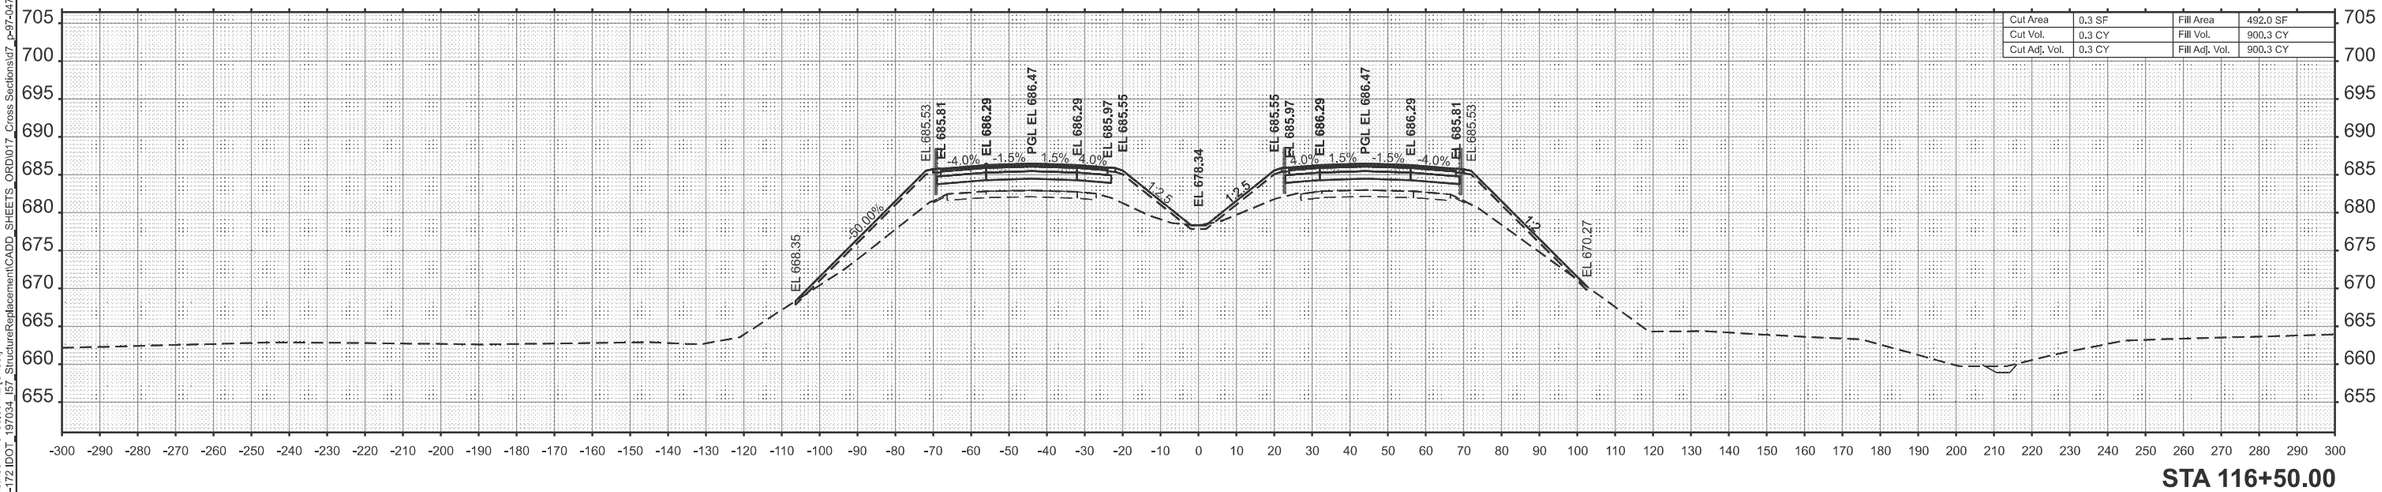

STA 116+50.00

MODEL: ExCL_Combined - 116+50.00 R2 [Sheet]
FILE NAME: W:\191-172 [DOT - 197034_I57_StructureReplacement\CADD_SHEETS_ORD\017_Cross Sections\d7_p-97-047-12_cross_sections_ML.dgn


USER NAME = malvarez	DESIGNED -	REVISED -	
	DRAWN -	REVISED -	
	CHECKED -	REVISED -	
PLOT DATE = 3/12/2025	DATE -	REVISED -	

STATE OF ILLINOIS
DEPARTMENT OF TRANSPORTATION


I-57 OVER D&EIRR & US ROUTE 45
I-57 CROSS SECTIONS

SCALE: H: 1"=20' V:1"=5' | SHEET 42 OF 63 SHEETS | STA. | TO STA.


F.A.I. RTE.	SECTION	COUNTY	TOTAL SHEETS	SHEET NO.
57	(18-1VB, 18-20HB)B	CUMBERLAND	414	337
		CONTRACT NO. 74597		
	ILLINOIS FED. AID PROJECT			

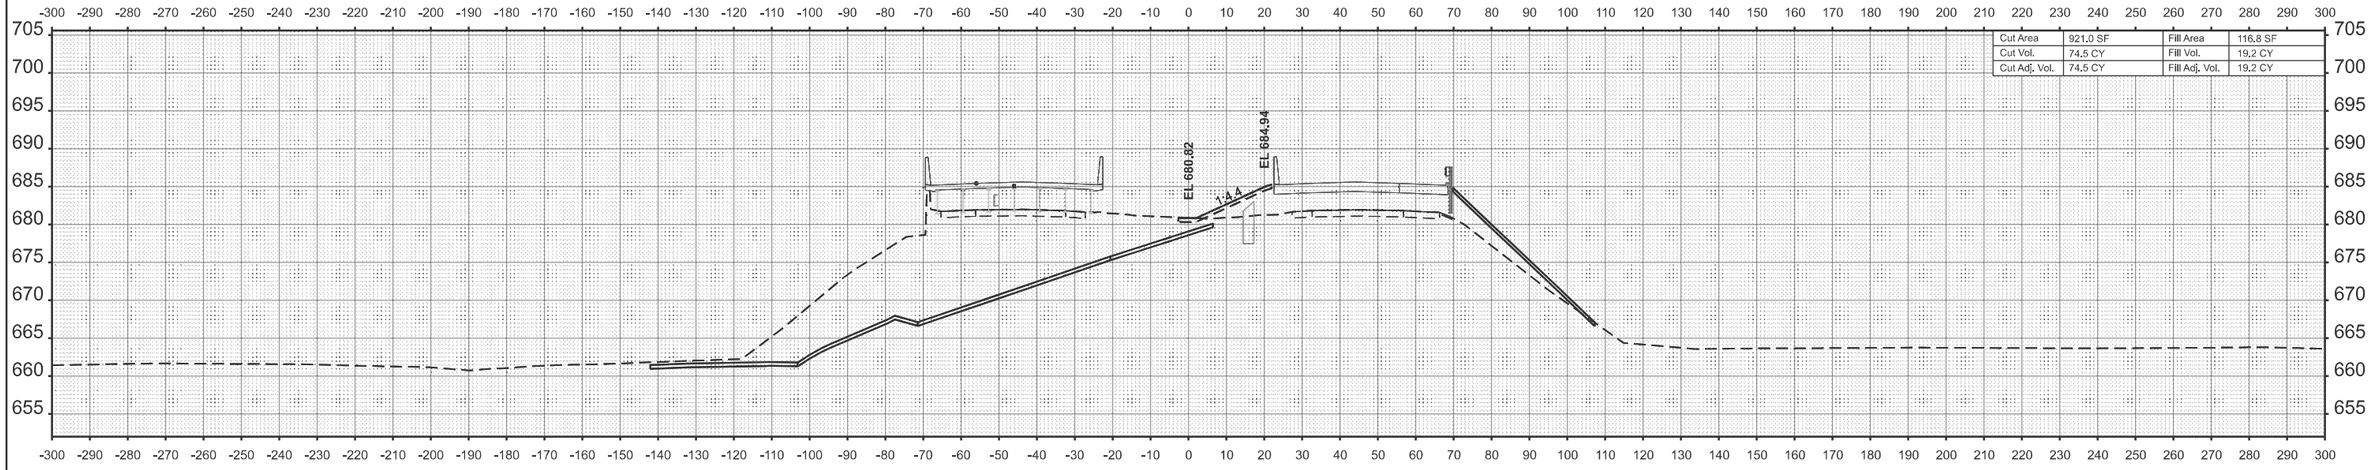

STA 117+50.00

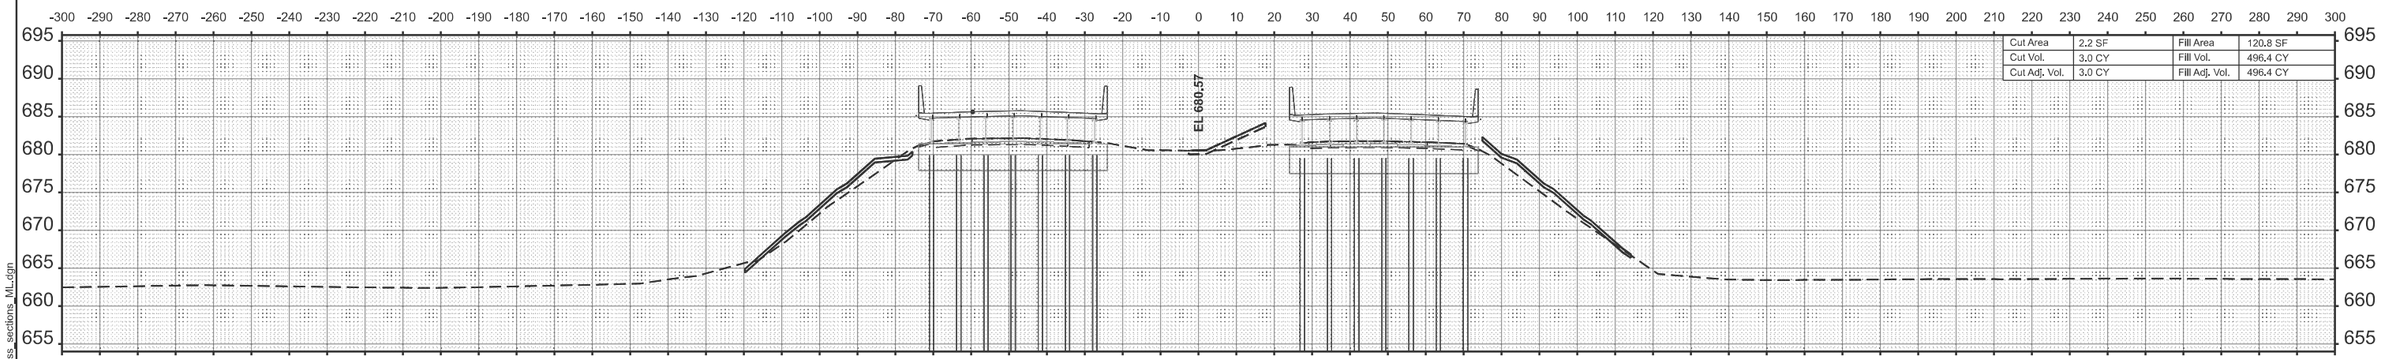

STA 117+45.64 (SKEWED)

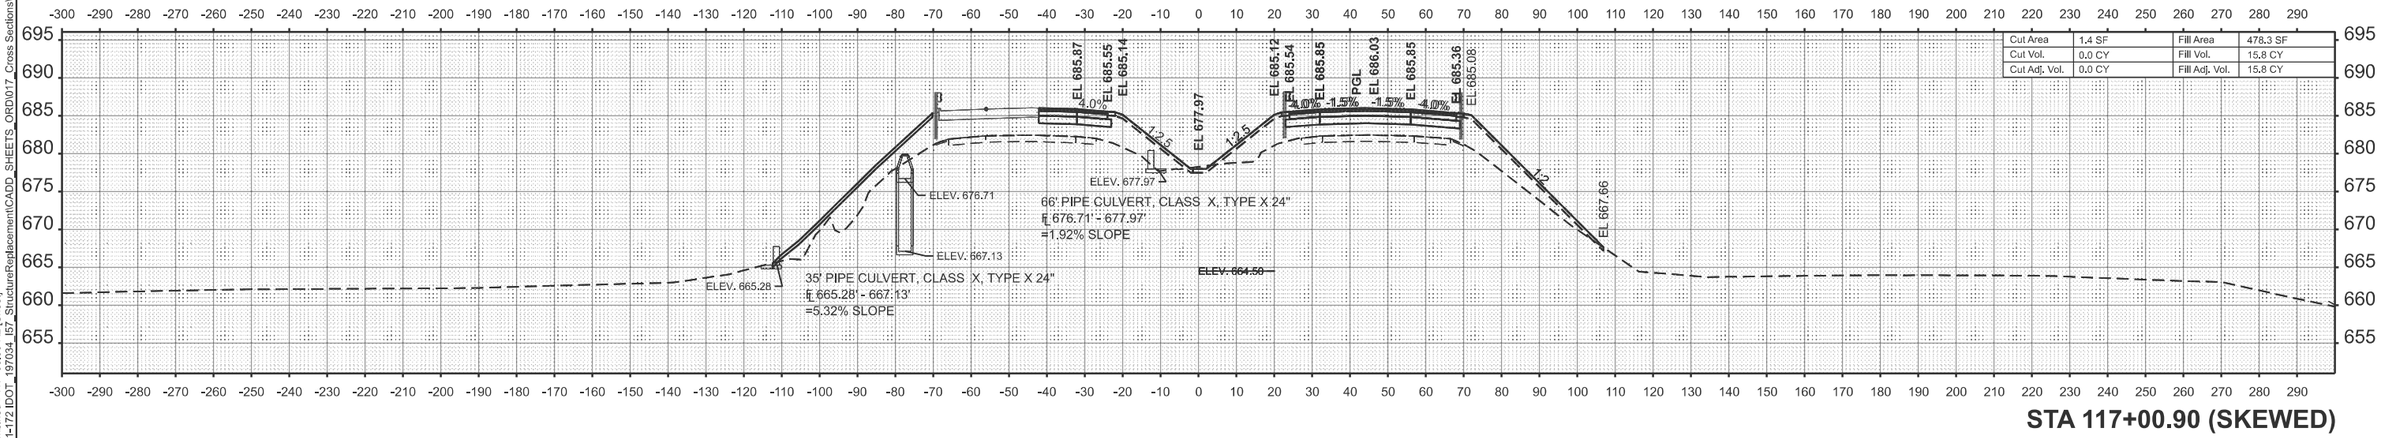

STA 117+00.90 (SKEWED)

MODEL: ExCL_Combined - 117+00.90 R2 [Sheet]
FILE NAME: W:\191-172 IDOT - 197034_I57_StructureReplacement\CADD_SHEETS_ORD\017_Cross Sections\d7_p-97-047-12_cross_sections_ML.dgn


USER NAME = malvarez	DESIGNED -	REVISED -
	DRAWN -	REVISED -
	CHECKED -	REVISED -
PLOT DATE = 3/12/2025	DATE -	REVISED -

STATE OF ILLINOIS
DEPARTMENT OF TRANSPORTATION


I-57 OVER D&EIRR & US ROUTE 45
I-57 CROSS SECTIONS

SCALE: H: 1"=20' V:1"=5' | SHEET 43 OF 63 SHEETS | STA. | TO STA.


F.A.I. RTE.	SECTION	COUNTY	TOTAL SHEETS	SHEET NO.
57	(18-1VB, 18-20HB)B	CUMBERLAND	414	338
		CONTRACT NO. 74597		
	ILLINOIS FED. AID PROJECT			

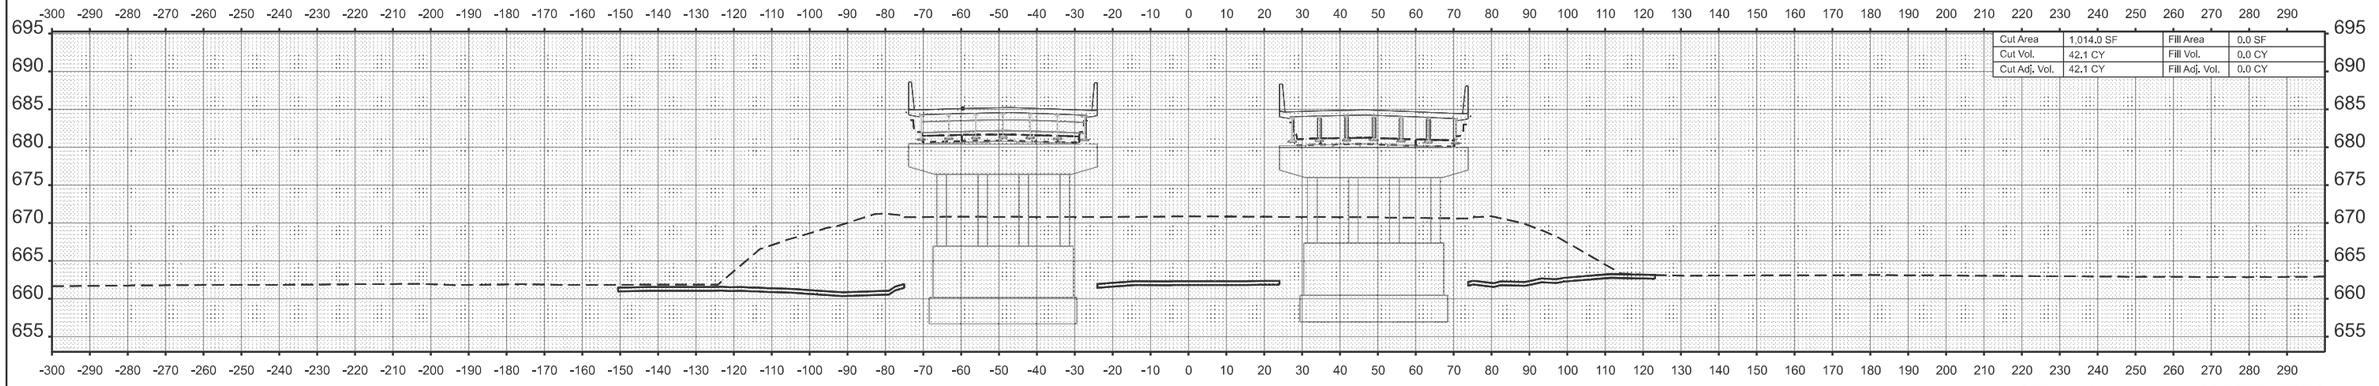

STA 118+00.94 (SKEWED)

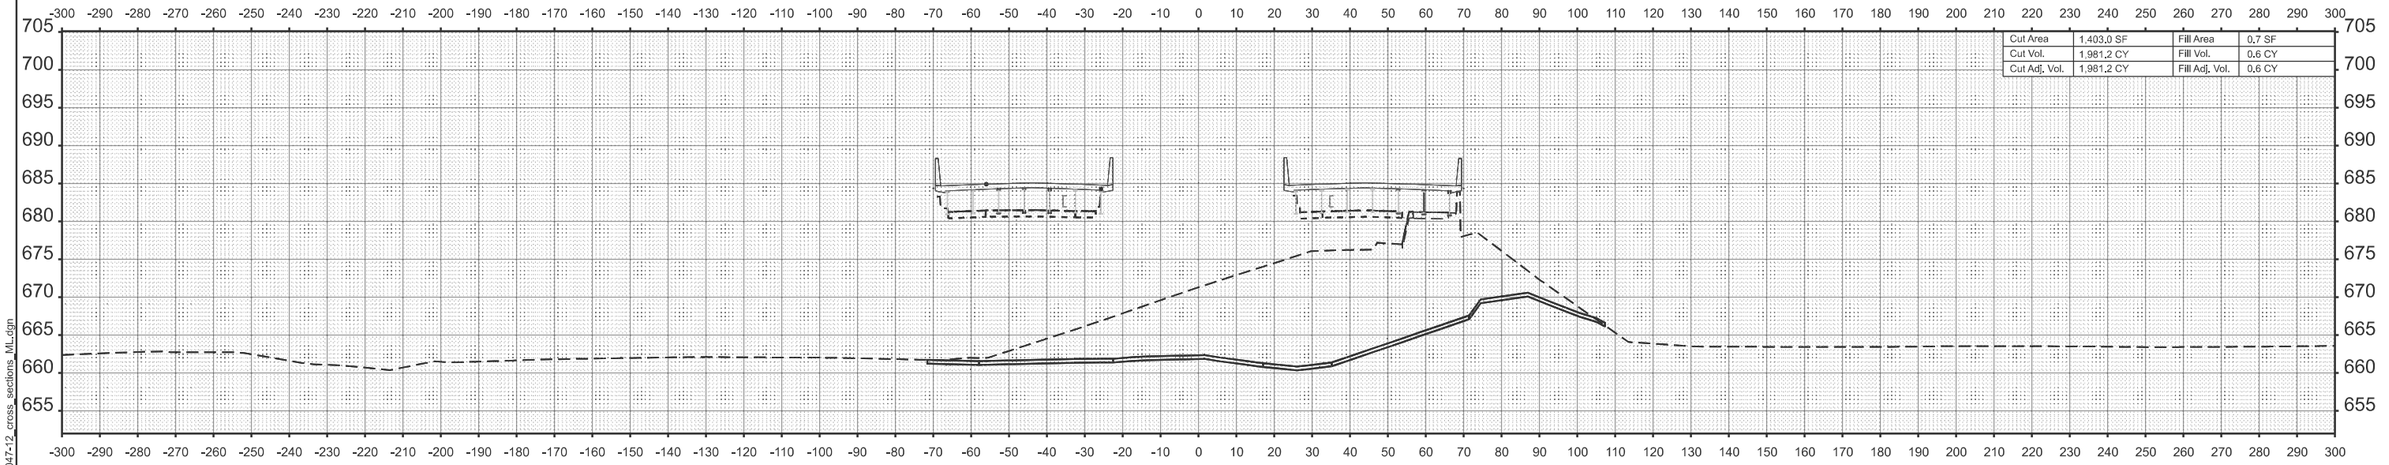

STA 118+00.00

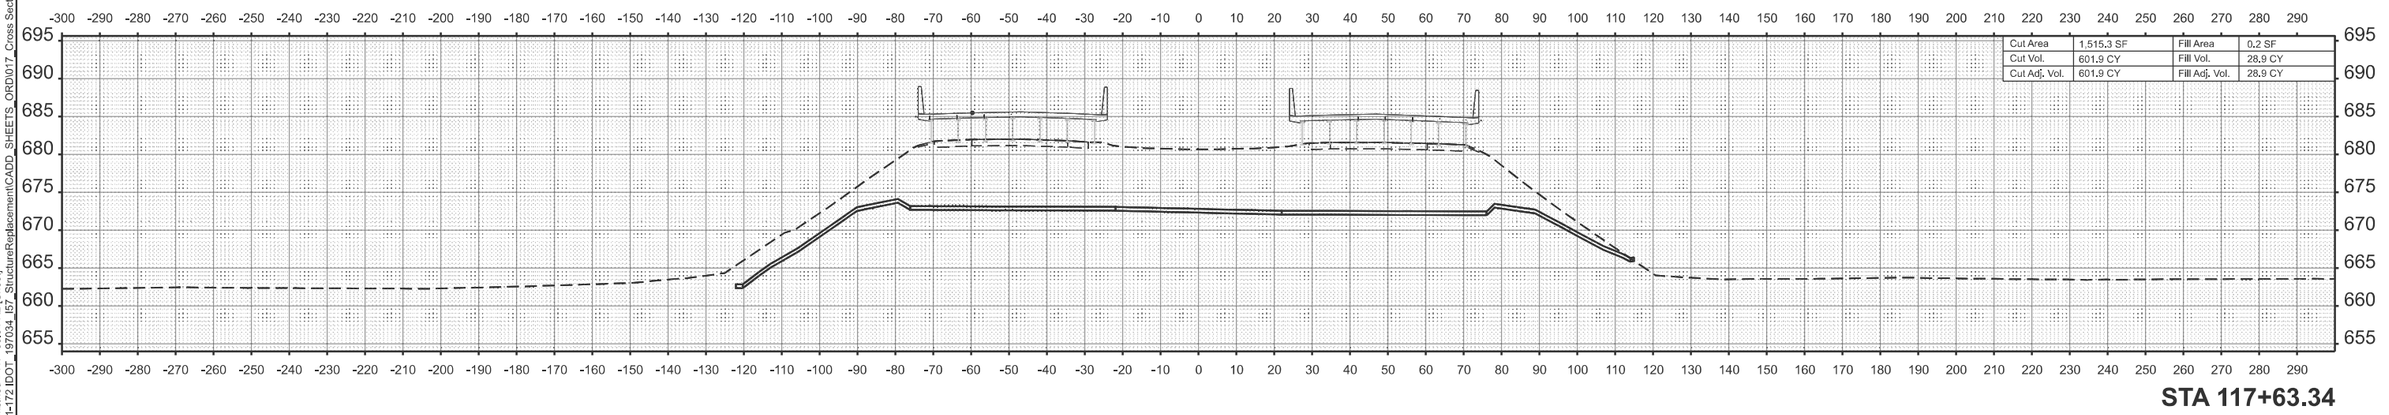

STA 117+63.34

MODEL: ExCl_Combined - 117+63.34 R2 [Sheet]
FILE NAME: W:\191-172 IDOT - 197034 - I57_StructureReplacement\CADD_SHEETS_ORD\017_Cross Sections\d7_p-97-047-12_cross_sections_ML.dgn


USER NAME = malvarez	DESIGNED -	REVISED -
	DRAWN -	REVISED -
	CHECKED -	REVISED -
PLOT DATE = 3/12/2025	DATE -	REVISED -

STATE OF ILLINOIS
DEPARTMENT OF TRANSPORTATION

I-57 OVER D&EIRR & US ROUTE 45
I-57 CROSS SECTIONS

SCALE: H: 1"=20' V:1"=5' | SHEET 44 OF 63 SHEETS | STA. | TO STA.

F.A.I. RTE.	SECTION	COUNTY	TOTAL SHEETS	SHEET NO.
57	(18-1VB, 18-20HB)B	CUMBERLAND	414	339
		CONTRACT NO. 74597		
	ILLINOIS	FED. AID PROJECT		

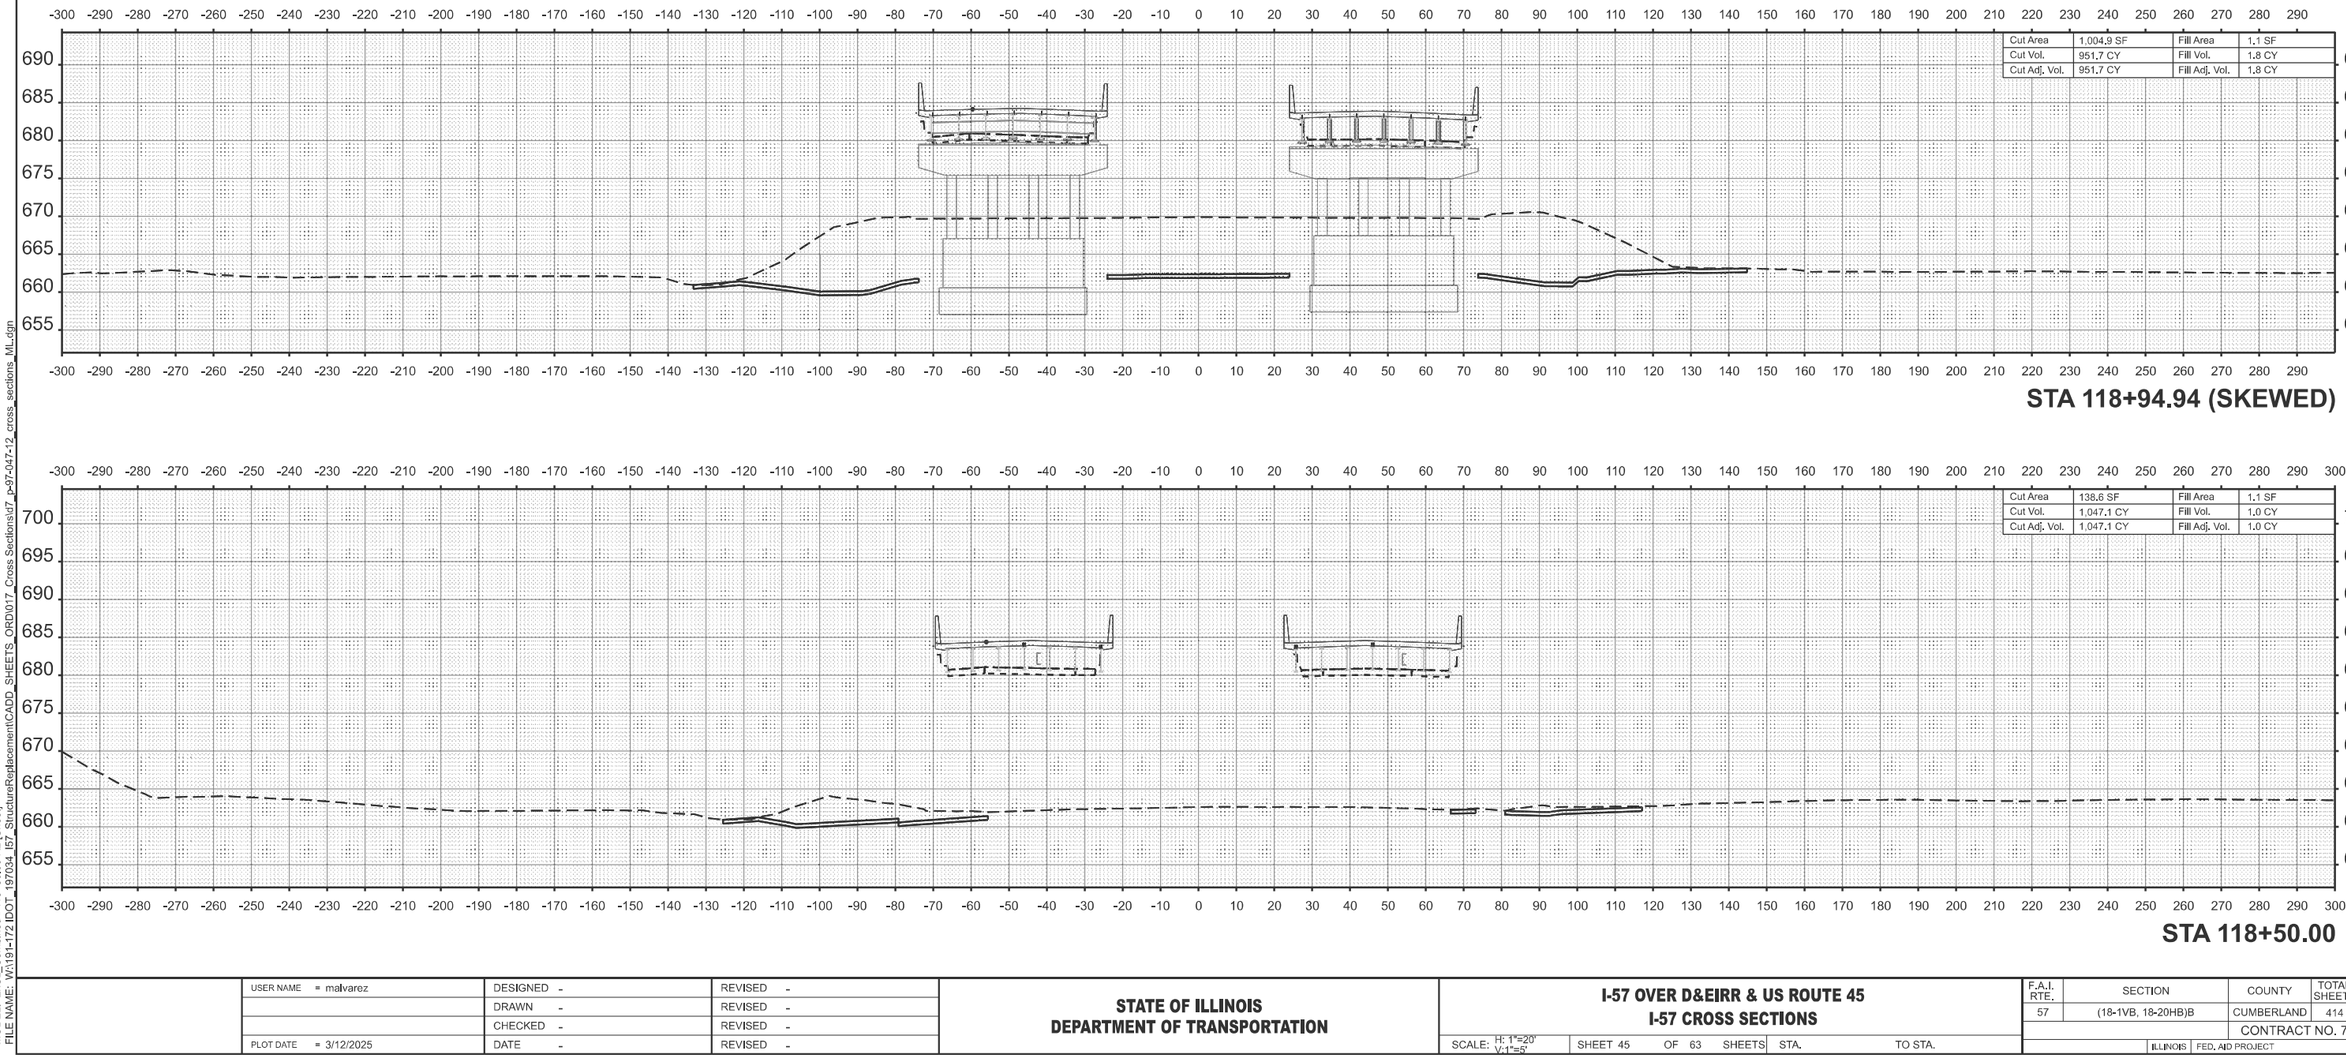

MODEL: ExCL_Combined - 118+50.00 R2 [Sheet]
FILE NAME: W:\191-172 IDOT_197034_I57_StructureReplacement\CADD_SHEETS_ORD\017_Cross Sections\d7_p-97-047-12_cross_sections_ML.dgn


USER NAME = malvarez	DESIGNED -	REVISED -
	DRAWN -	REVISED -
	CHECKED -	REVISED -
PLOT DATE = 3/12/2025	DATE -	REVISED -

STATE OF ILLINOIS
DEPARTMENT OF TRANSPORTATION


I-57 OVER D&EIRR & US ROUTE 45
I-57 CROSS SECTIONS

SCALE: H: 1"=20' V:1"=5' | SHEET 45 OF 63 SHEETS | STA. | TO STA.

F.A.I. RTE.	SECTION	COUNTY	TOTAL SHEETS	SHEET NO.
57	(18-1VB, 18-20HB)B	CUMBERLAND	414	340
		CONTRACT NO. 74597		
		ILLINOIS	FED. AID PROJECT	

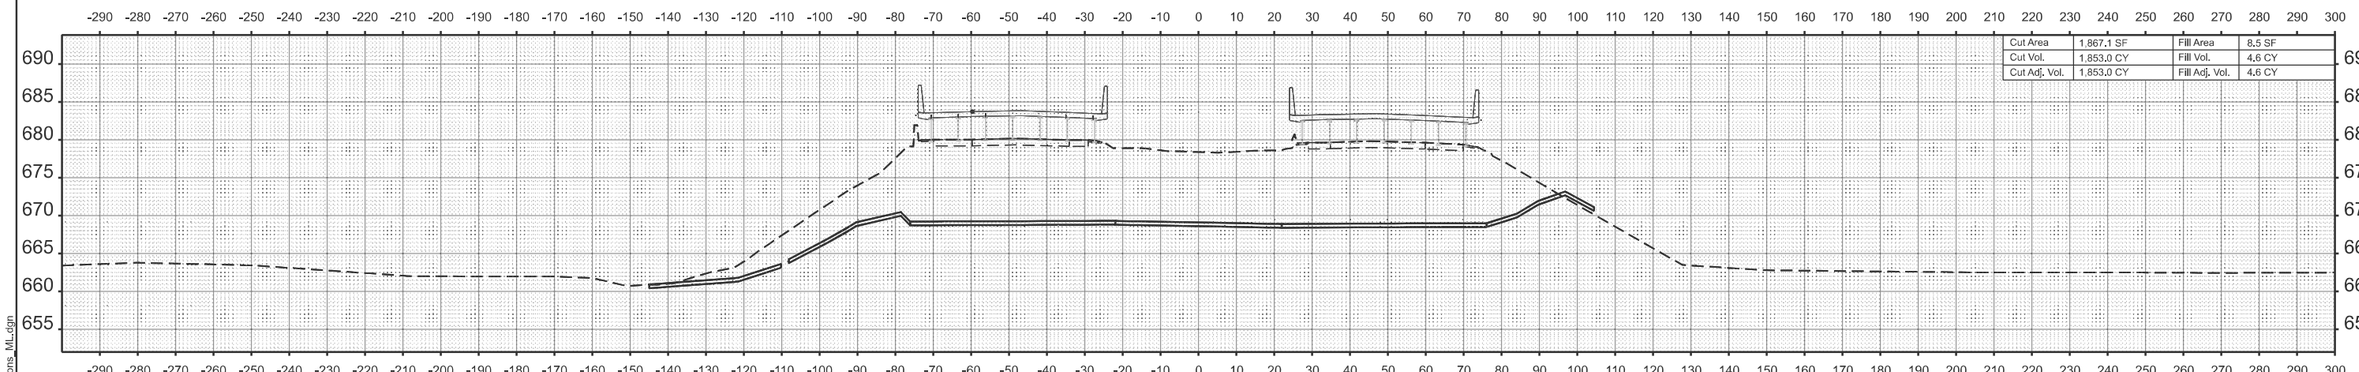

STA 119+29.57 (SKEWED)

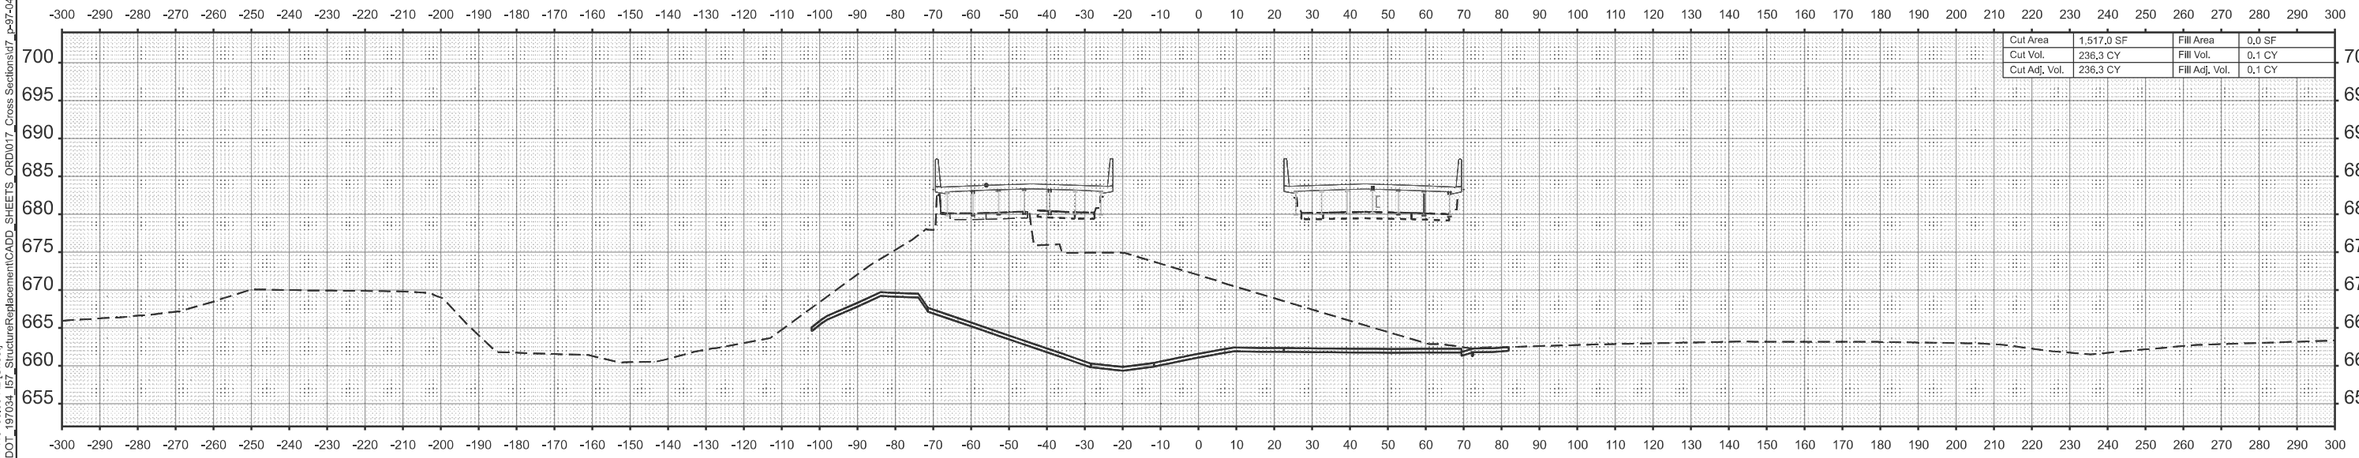

STA 119+00.00

MODEL: ExCL_Combined - 119+00.00 R2 [Sheet]
FILE NAME: W:\191-172 IDOT - 197034 - I57_StructureReplacement\CADD_SHEETS_ORD\017_Cross Sections\d7_p97-047-12_cross_sections_ML.dgn


USER NAME = malvarez	DESIGNED -	REVISED -
	DRAWN -	REVISED -
	CHECKED -	REVISED -
PLOT DATE = 3/12/2025	DATE -	REVISED -

STATE OF ILLINOIS
DEPARTMENT OF TRANSPORTATION


I-57 OVER D&EIRR & US ROUTE 45
I-57 CROSS SECTIONS

SCALE: H: 1"=20' V:1"=5' | SHEET 46 OF 63 SHEETS | STA. | TO STA.

F.A.I. RTE.	SECTION	COUNTY	TOTAL SHEETS	SHEET NO.
57	(18-1VB, 18-20HB)B	CUMBERLAND	414	341
		CONTRACT NO. 74597		
	ILLINOIS FED. AID PROJECT			

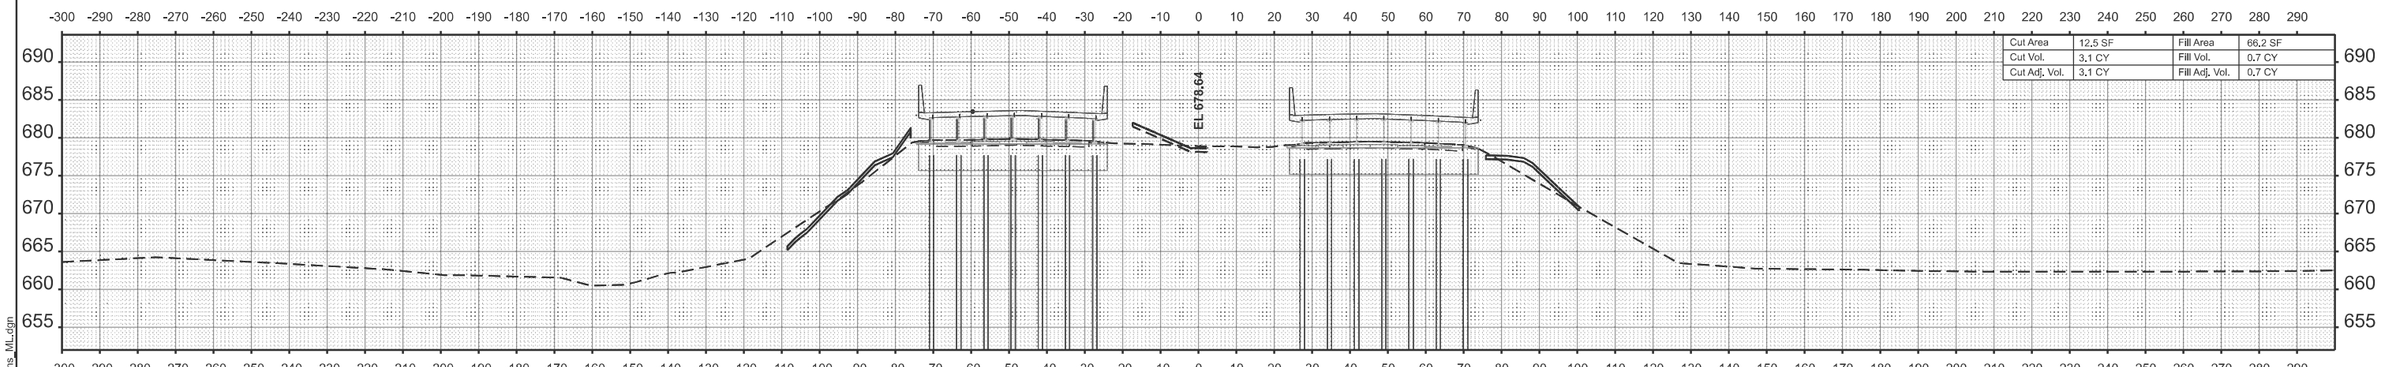

STA 119+50.24 (SKEWED)

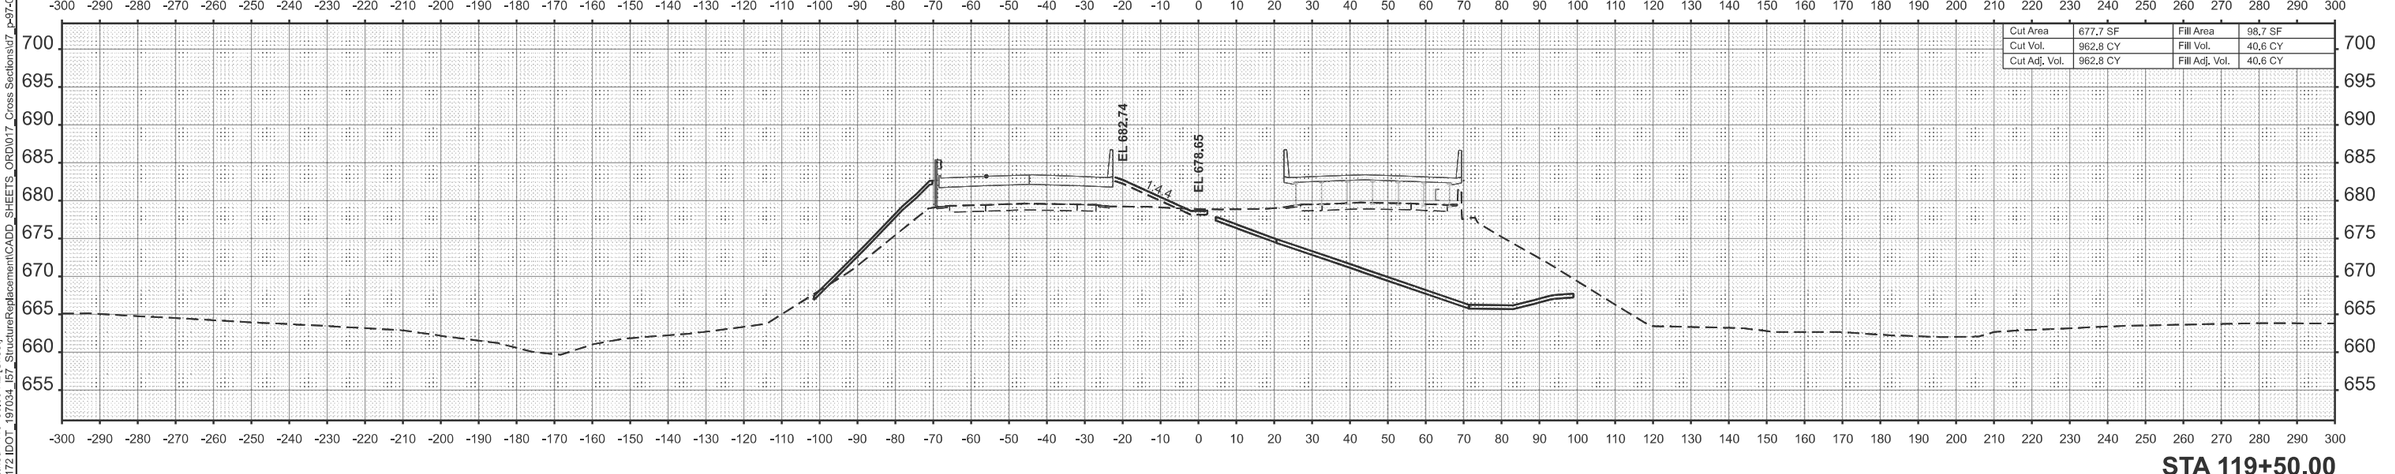

STA 119+50.00

MODEL: ExCL_Combined - 119+50.00 R2 [Sheet]
FILE NAME: W:\191-172 [DOT - 197034_I57_StructureReplacement\CADD_SHEETS_ORD\017_Cross Sections\d7_p-97-047-12_cross_sections_ML.dgn


USER NAME = malvarez	DESIGNED -	REVISED -
	DRAWN -	REVISED -
	CHECKED -	REVISED -
PLOT DATE = 3/12/2025	DATE -	REVISED -

STATE OF ILLINOIS
DEPARTMENT OF TRANSPORTATION

I-57 OVER D&EIRR & US ROUTE 45
I-57 CROSS SECTIONS

SCALE: H: 1"=20' V:1"=5' | SHEET 47 OF 63 SHEETS | STA. | TO STA.

F.A.I. RTE.	SECTION	COUNTY	TOTAL SHEETS	SHEET NO.
57	(18-1VB, 18-20HB)B	CUMBERLAND	414	342
		CONTRACT NO. 74597		
	ILLINOIS	FED. AID PROJECT		

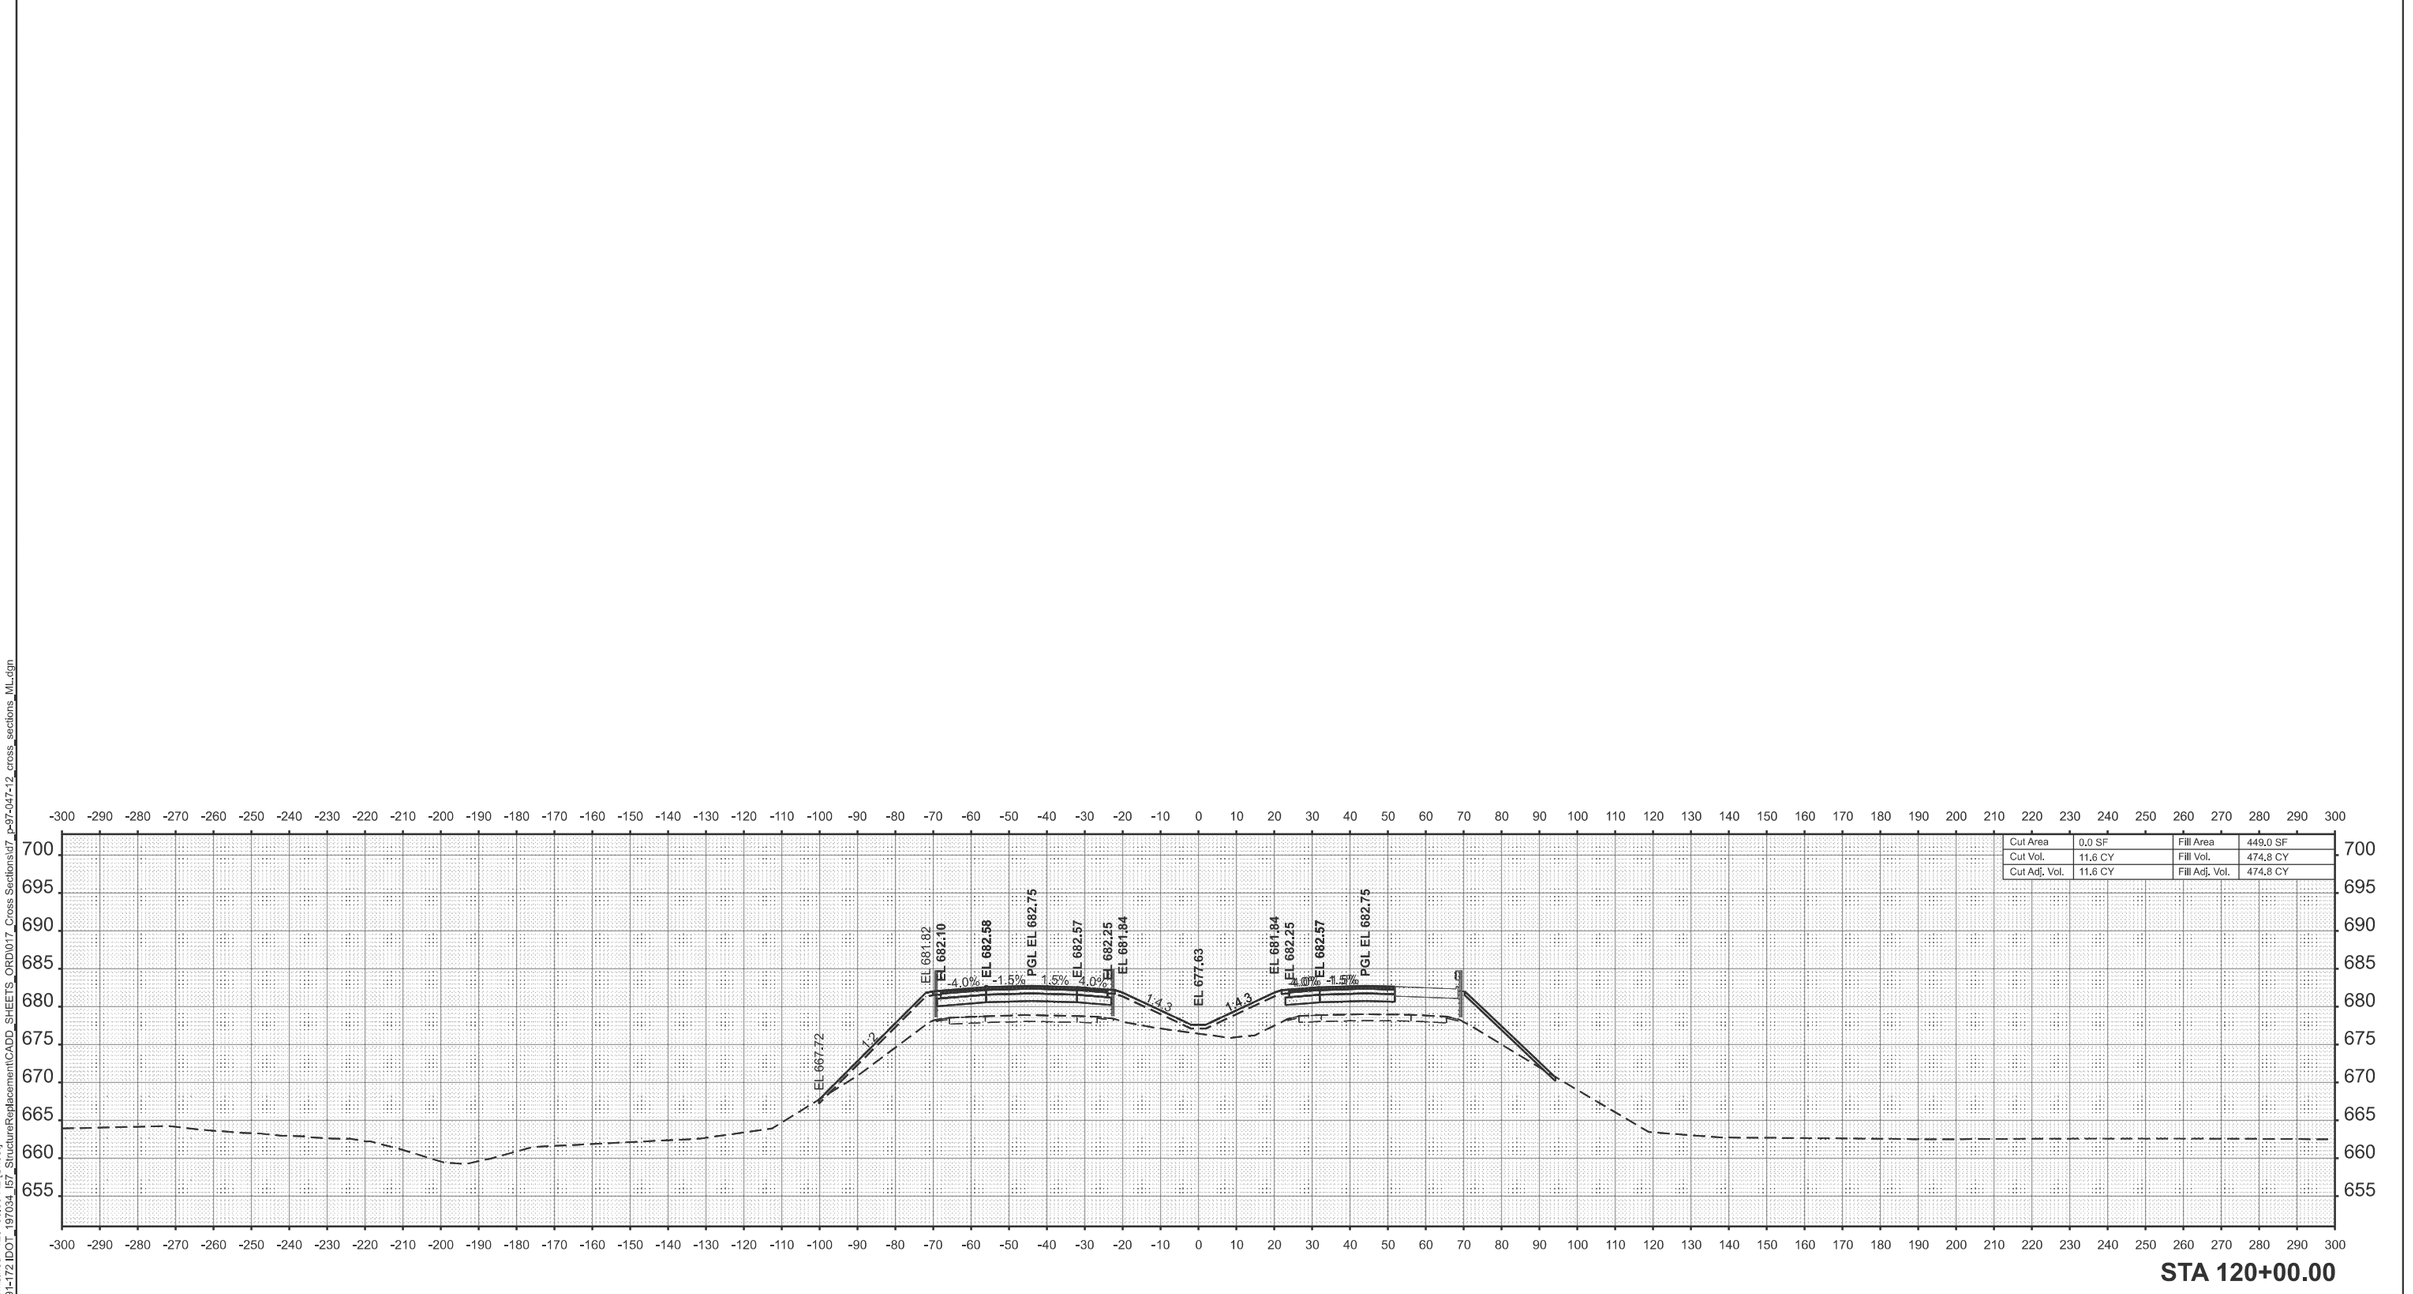

MODEL: ExCI_Combined - 120+00.00 R2 [Sheet]
FILE NAME: W:\191-172 IDOT_197034_I57_StructureReplacement\CADD_SHEETS_ORD\017_Cross Sections\d7_p-97-047-12_cross_sections_ML.dgn


USER NAME = malvarez	DESIGNED -	REVISED -
	DRAWN -	REVISED -
	CHECKED -	REVISED -
PLOT DATE = 3/12/2025	DATE -	REVISED -

STATE OF ILLINOIS
DEPARTMENT OF TRANSPORTATION

I-57 OVER D&EIRR & US ROUTE 45
I-57 CROSS SECTIONS

SCALE: H: 1"=20' V:1"=5' | SHEET 48 OF 63 SHEETS | STA. | TO STA.

F.A.I. RTE.	SECTION	COUNTY	TOTAL SHEETS	SHEET NO.
57	(18-1VB, 18-20HB)B	CUMBERLAND	414	343
		CONTRACT NO. 74597		
	ILLINOIS	FED. AID PROJECT		

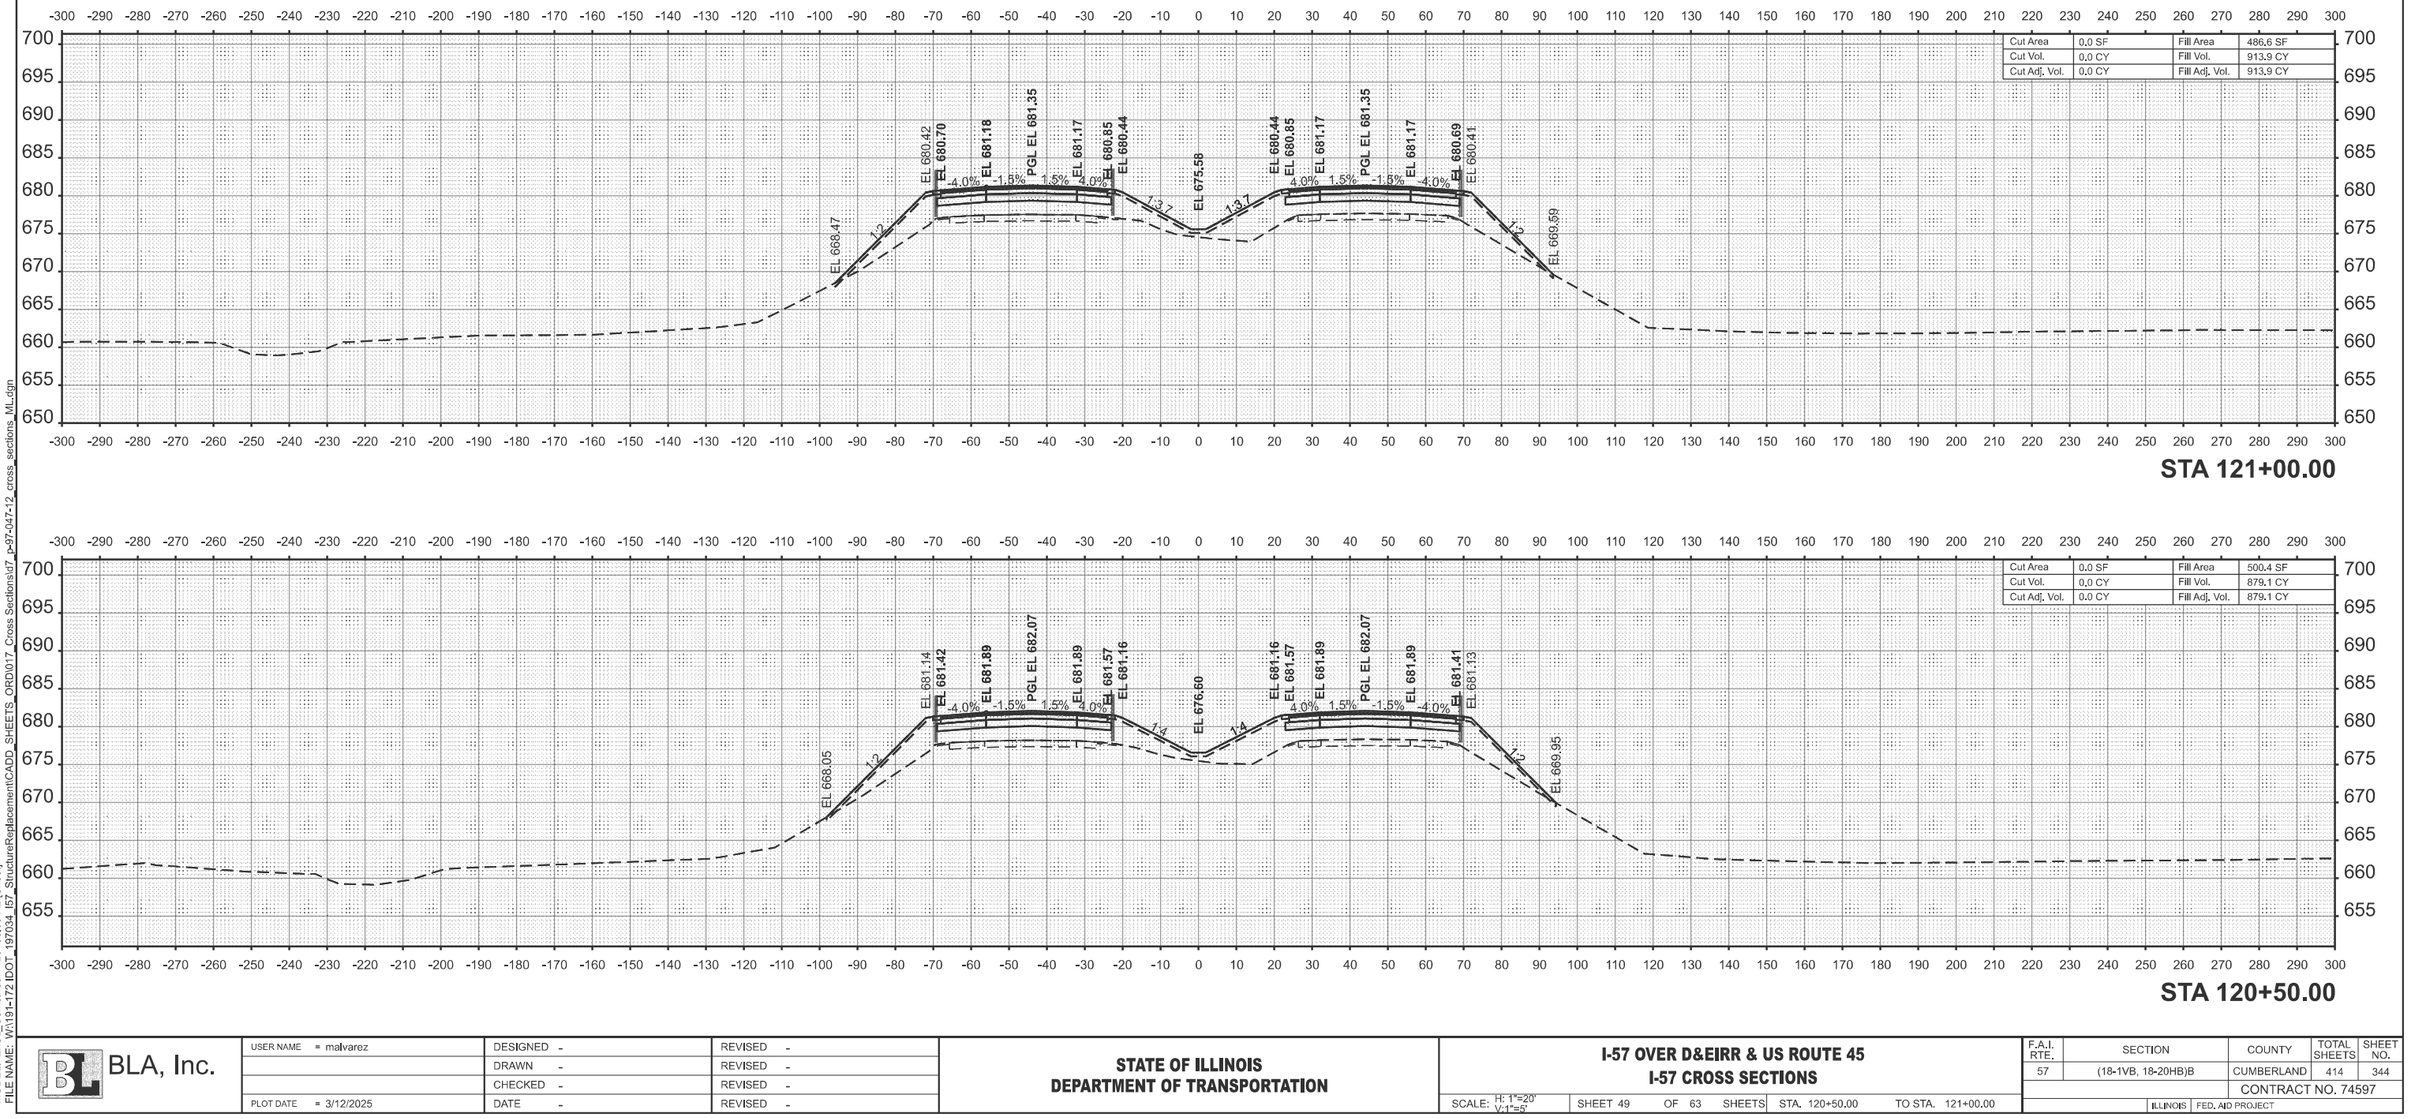

MODEL: ExCL_Combined - 120+50.00 R2 [Sheet]
FILE NAME: W:\191-172 [DOT_197034_I57_StructureReplacement\CADD_SHEETS_ORD\017_Cross Sections\d7_p-97-047-12_cross_sections_ML.dgn

BLA, Inc.


USER NAME = malvarez	DESIGNED -	REVISED -
	DRAWN -	REVISED -
	CHECKED -	REVISED -
PLOT DATE = 3/12/2025	DATE -	REVISED -


STATE OF ILLINOIS
DEPARTMENT OF TRANSPORTATION

I-57 OVER D&EIRR & US ROUTE 45
I-57 CROSS SECTIONS

SCALE: H: 1"=20' V:1"=5' | SHEET 49 OF 63 SHEETS | STA. 120+50.00 | TO STA. 121+00.00

F.A.I. RTE.	SECTION	COUNTY	TOTAL SHEETS	SHEET NO.
57	(18-1VB, 18-20HB)B	CUMBERLAND	414	344
		CONTRACT NO. 74597		
	ILLINOIS FED. AID PROJECT			

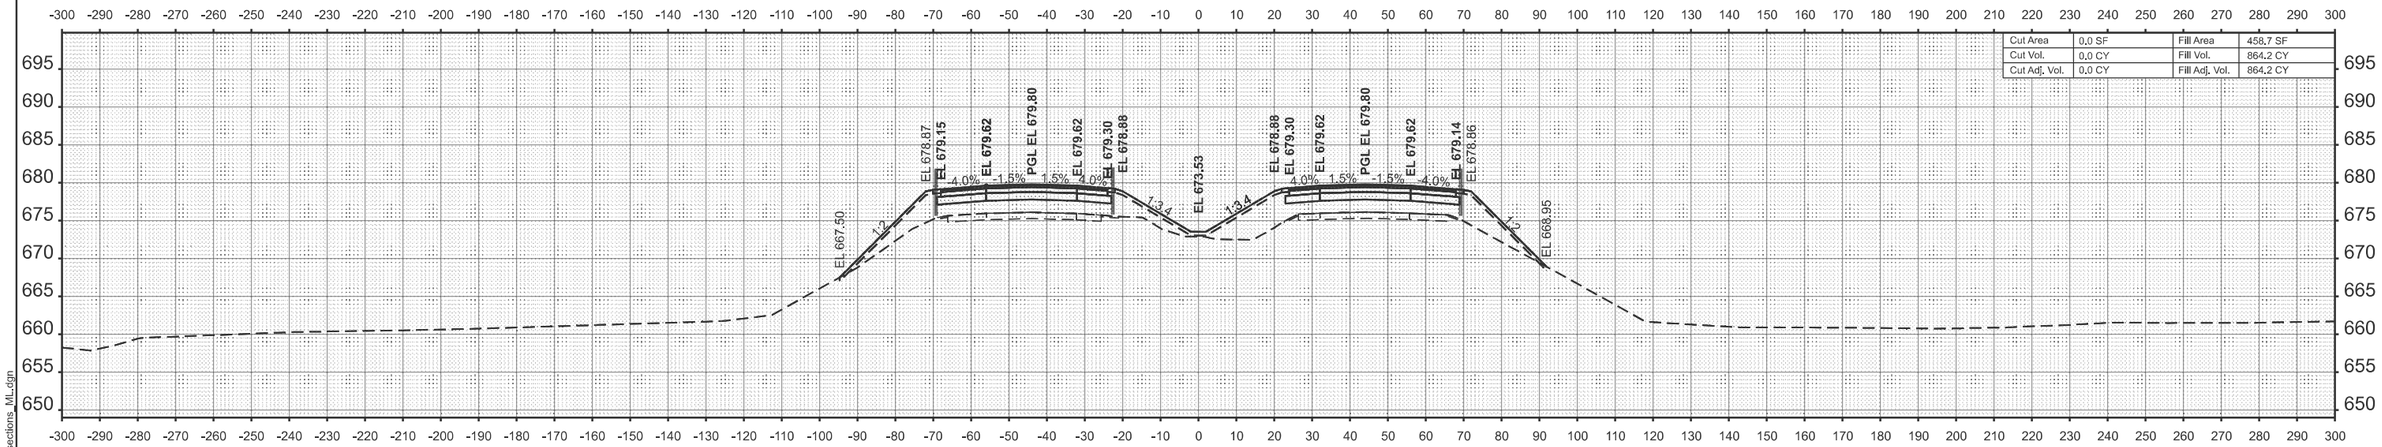

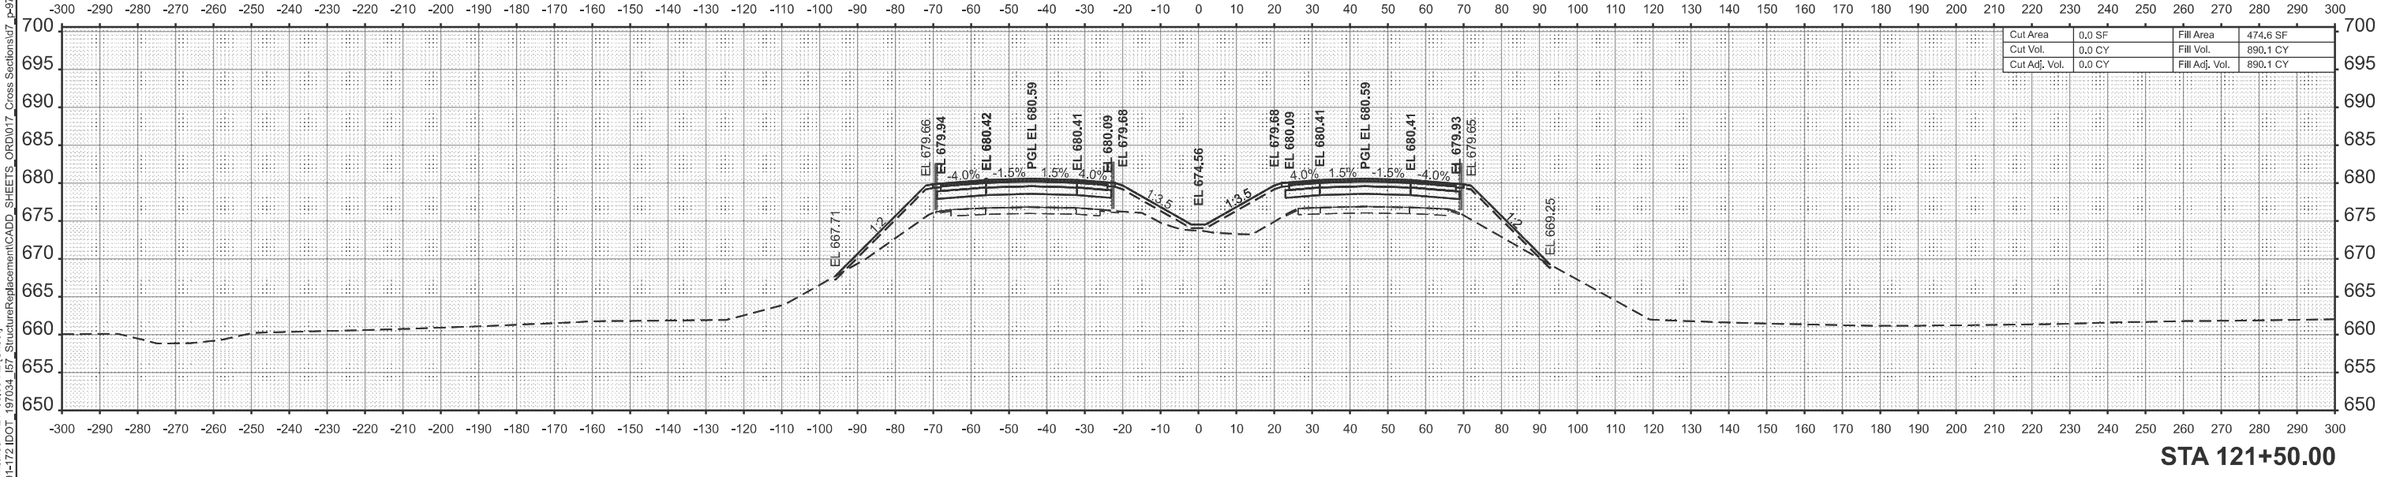

MODEL: ExCl_Combined - 121+50.00 R2 [Sheet]
FILE NAME: W:\191-172 IDOT_197034_I57_StructureReplacement\CADD_SHEETS_ORD\017_Cross Sections\d7_p-97-047-12_cross_sections_MIL.dgn

BLA, Inc.


USER NAME = malvarez	DESIGNED -	REVISED -
	DRAWN -	REVISED -
	CHECKED -	REVISED -
PLOT DATE = 3/12/2025	DATE -	REVISED -

STATE OF ILLINOIS
DEPARTMENT OF TRANSPORTATION

I-57 OVER D&EIRR & US ROUTE 45
I-57 CROSS SECTIONS

SCALE: H: 1"=20' V:1"=5' | SHEET 50 OF 63 SHEETS | STA. 121+50.00 | TO STA. 122+00.00

F.A.I. RTE.	SECTION	COUNTY	TOTAL SHEETS	SHEET NO.
57	(18-1VB, 18-20HB)B	CUMBERLAND	414	345
		CONTRACT NO. 74597		
		ILLINOIS	FED. AID PROJECT	

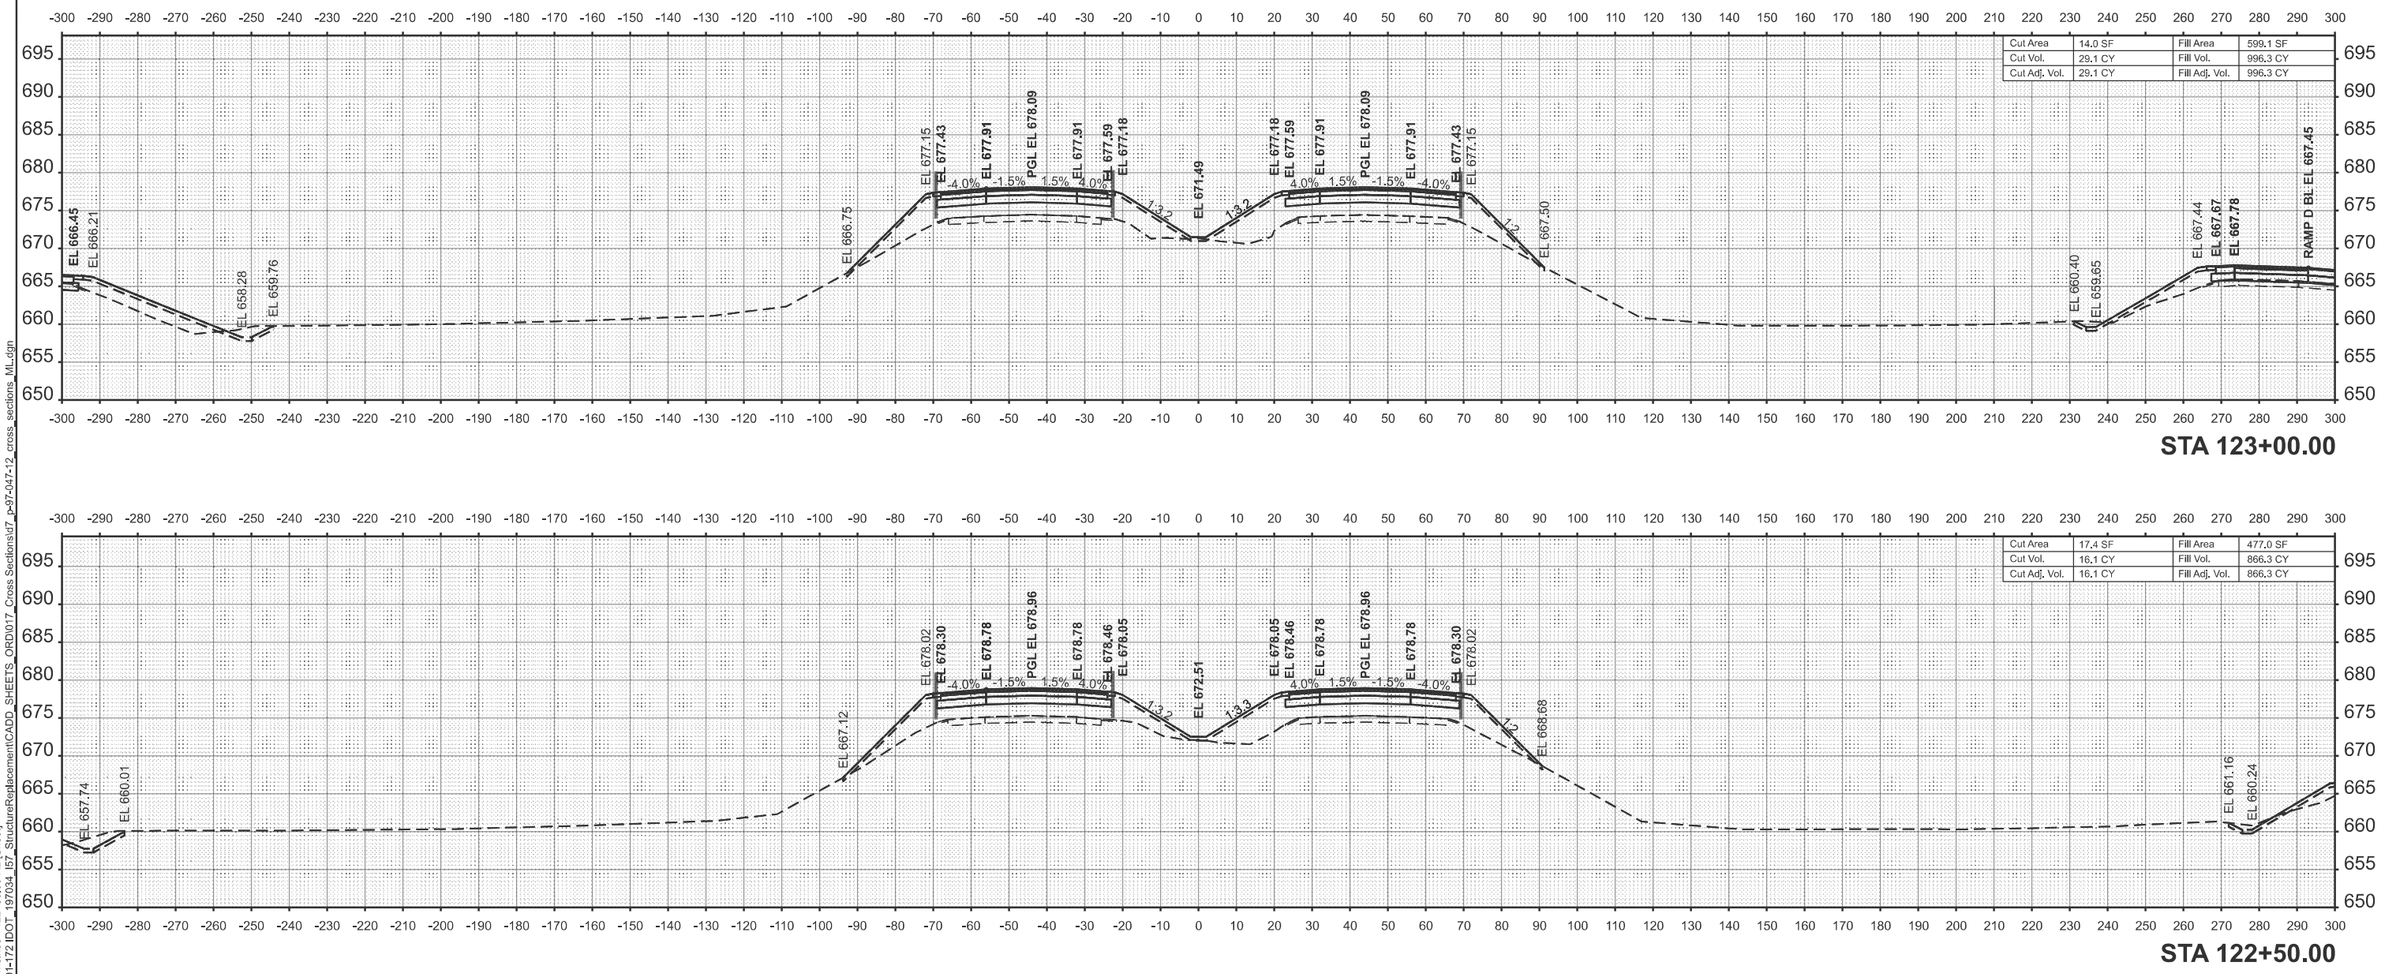

MODEL: ExCL_Combined - 122+50.00 R2 [Sheet]
FILE NAME: W:\191-172 [DOT_197034_I57_StructureReplacement\CADD_SHEETS_ORD\017_Cross Sections\d7_p97-047-12_cross_sections_ML.dgn

BLA, Inc.


USER NAME = malvarez	DESIGNED -	REVISED -	
	DRAWN -	REVISED -	
	CHECKED -	REVISED -	
PLOT DATE = 3/12/2025	DATE -	REVISED -	


STATE OF ILLINOIS
DEPARTMENT OF TRANSPORTATION


I-57 OVER D&EIRR & US ROUTE 45
I-57 CROSS SECTIONS

SCALE: H: 1"=20' V:1"=5' | SHEET 51 OF 63 SHEETS | STA. 122+50.00 | TO STA. 123+00.00

F.A.I. RTE.	SECTION	COUNTY	TOTAL SHEETS	SHEET NO.
57	(18-1VB, 18-20HB)B	CUMBERLAND	414	346
		CONTRACT NO. 74597		
	ILLINOIS	FED. AID PROJECT		

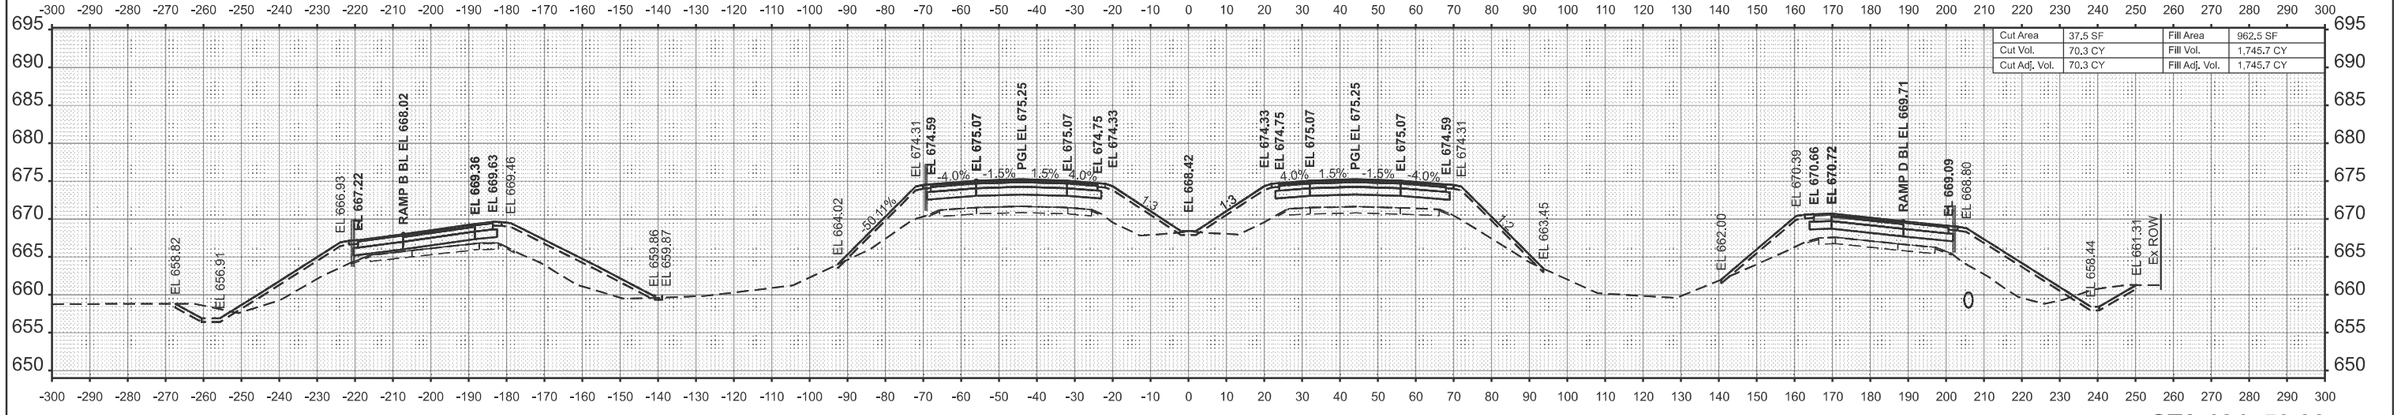

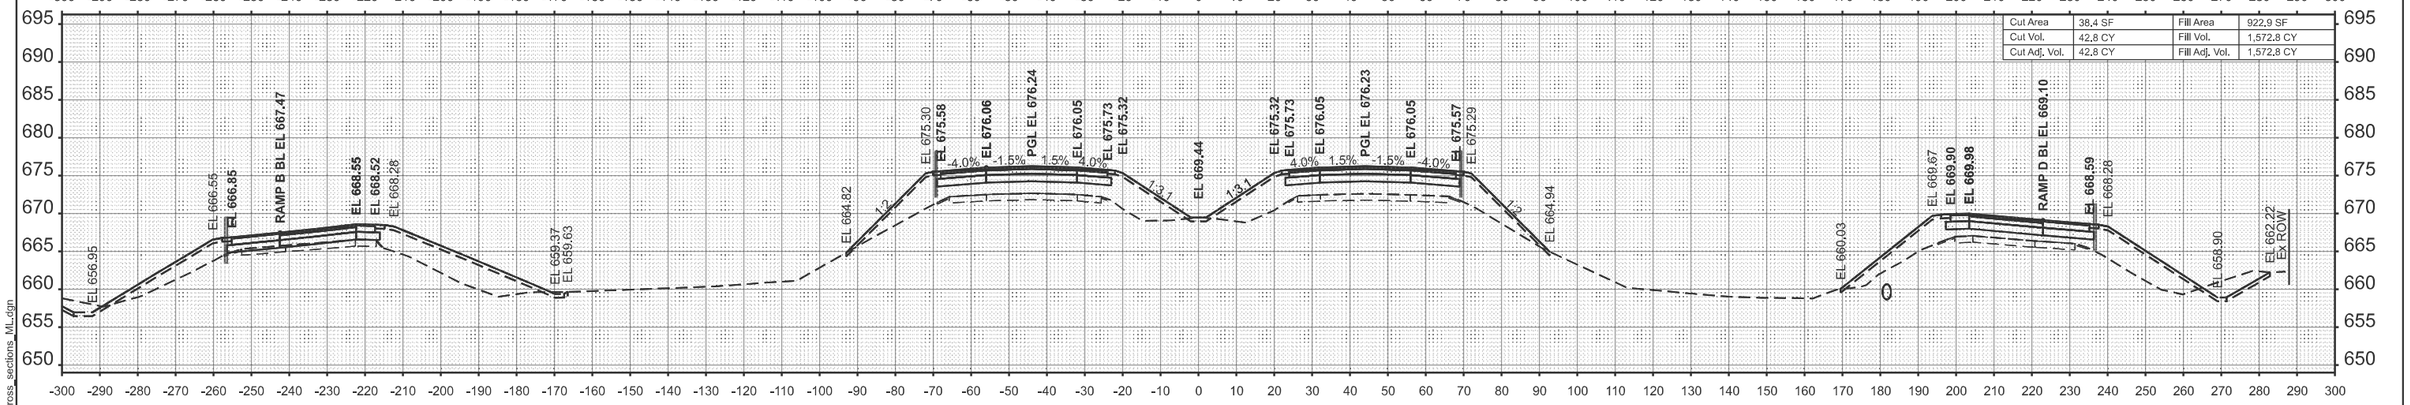

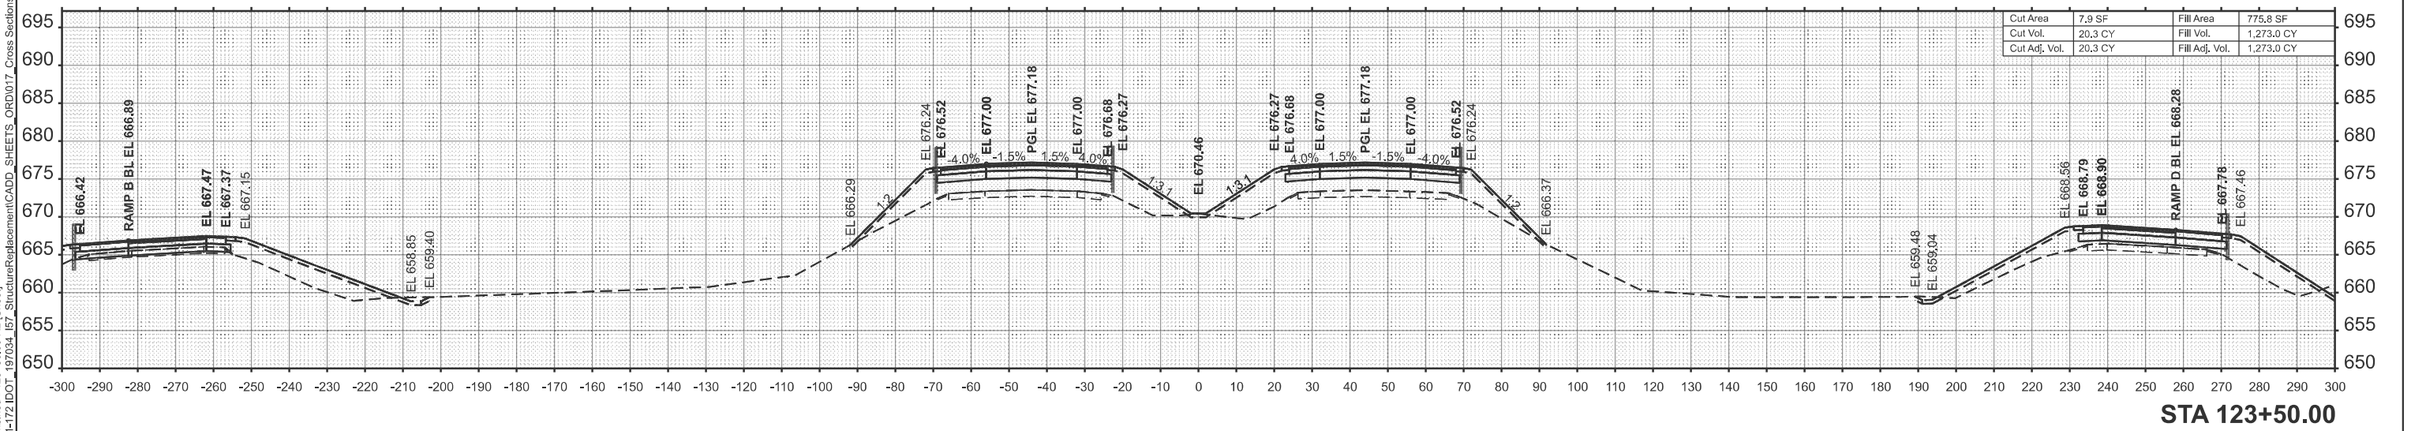

MODEL: ExCL_Combined - 123+50.00 R2 [Sheet]
FILE NAME: W:\191-172 IDOT - 197034 - I57_StructureReplacement\CADD_SHEETS_ORD\017_Cross Sections\d7_p-97-047-12_cross_sections_ML.dgn

BLA, Inc.


USER NAME = malvarez	DESIGNED -	REVISED -
	DRAWN -	REVISED -
	CHECKED -	REVISED -
PLOT DATE = 3/12/2025	DATE -	REVISED -


STATE OF ILLINOIS
DEPARTMENT OF TRANSPORTATION


I-57 OVER D&EIRR & US ROUTE 45
I-57 CROSS SECTIONS

SCALE: H: 1"=20' V:1"=5' | SHEET 52 OF 63 SHEETS | STA. 123+50.00 | TO STA. 124+50.00

F.A.I. RTE.	SECTION	COUNTY	TOTAL SHEETS	SHEET NO.
57	(18-1VB, 18-20HB)B	CUMBERLAND	414	347
		CONTRACT NO. 74597		
	ILLINOIS FED. AID PROJECT			

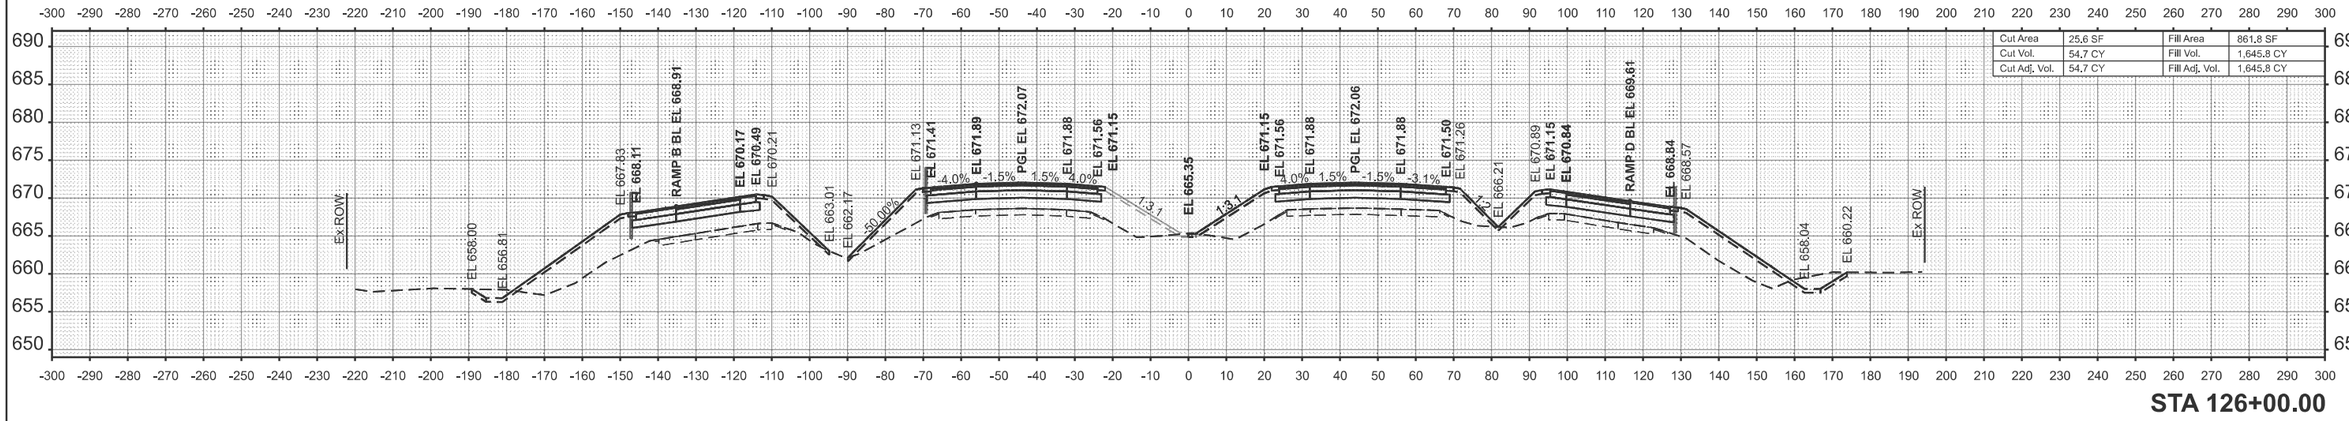

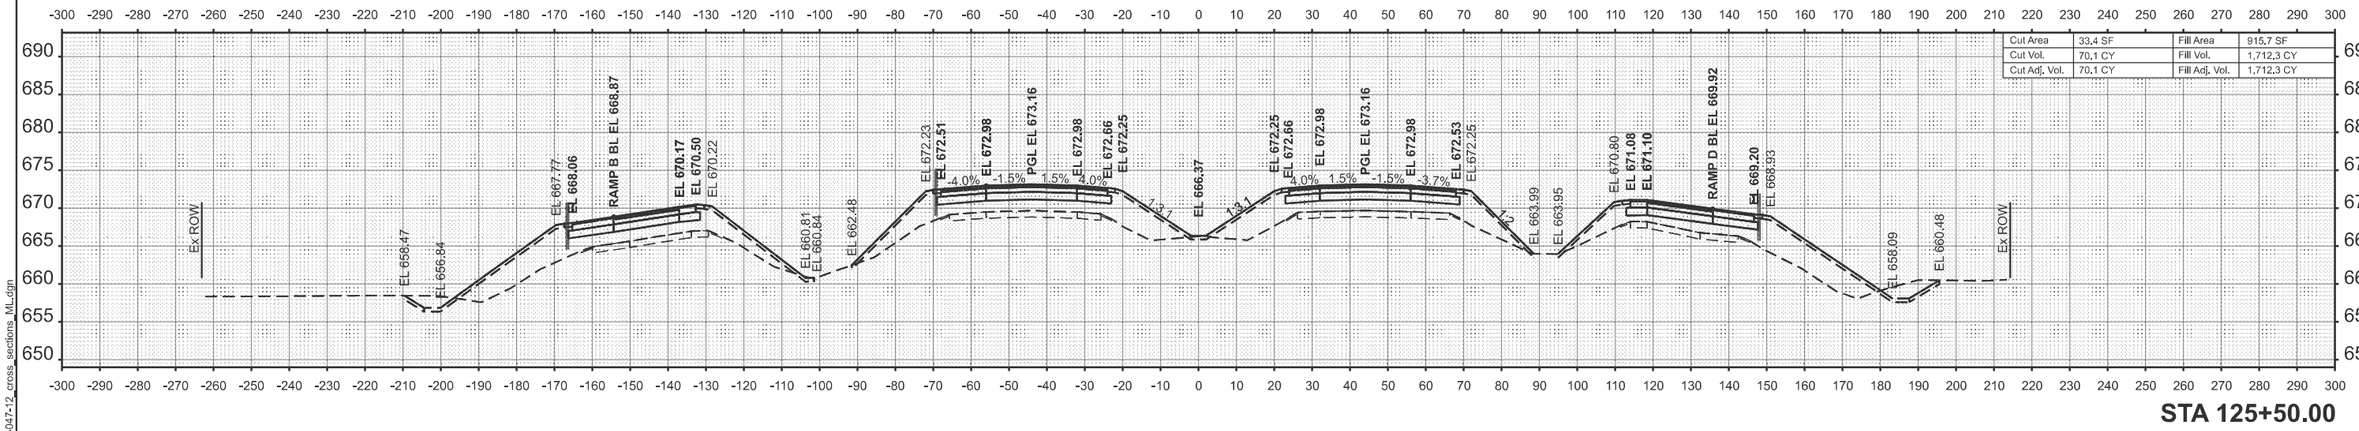

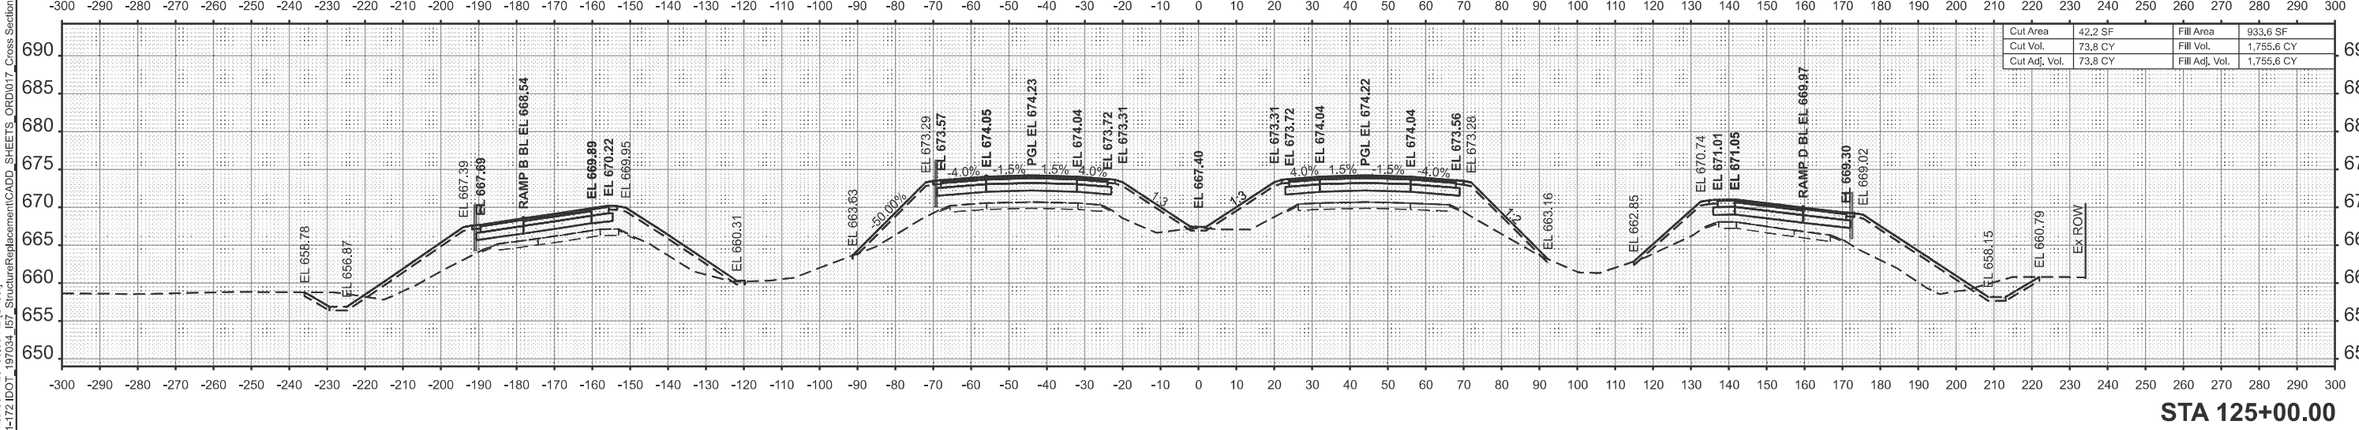

MODEL: ExCL_Combined - 125+00.00 R2 [Sheet]
FILE NAME: W:\191-172 IDOT - 197034 - I57 StructureReplacement\CADD_SHEETS_ORD\017_Cross Sections\d7_p-97-047-12_cross_sections_ML.dgn

BLA, Inc.


USER NAME = malvarez	DESIGNED -	REVISED -
	DRAWN -	REVISED -
	CHECKED -	REVISED -
PLOT DATE = 3/12/2025	DATE -	REVISED -

STATE OF ILLINOIS
DEPARTMENT OF TRANSPORTATION


I-57 OVER D&EIRR & US ROUTE 45
I-57 CROSS SECTIONS

SCALE: H: 1"=20' V:1"=5' | SHEET 53 OF 63 SHEETS | STA. 125+00.00 | TO STA. 126+00.00


F.A.I. RTE.	SECTION	COUNTY	TOTAL SHEETS	SHEET NO.
57	(18-1VB, 18-20HB)B	CUMBERLAND	414	348
		CONTRACT NO. 74597		
	ILLINOIS FED. AID PROJECT			

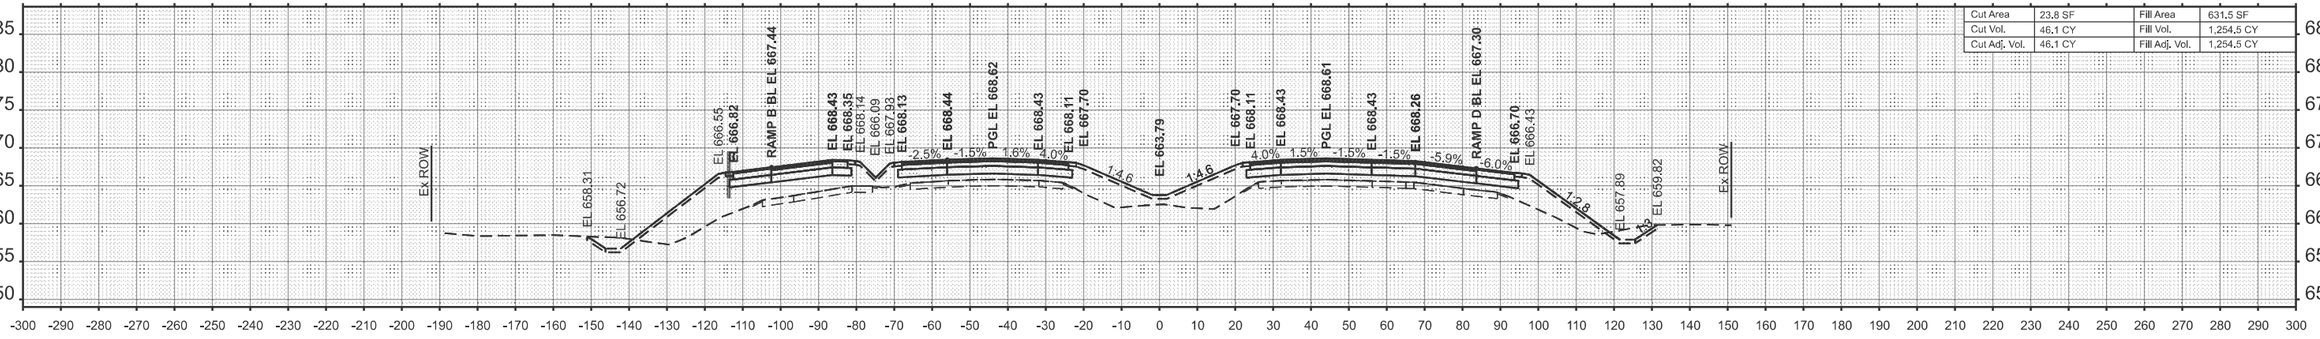

STA 127+50.00

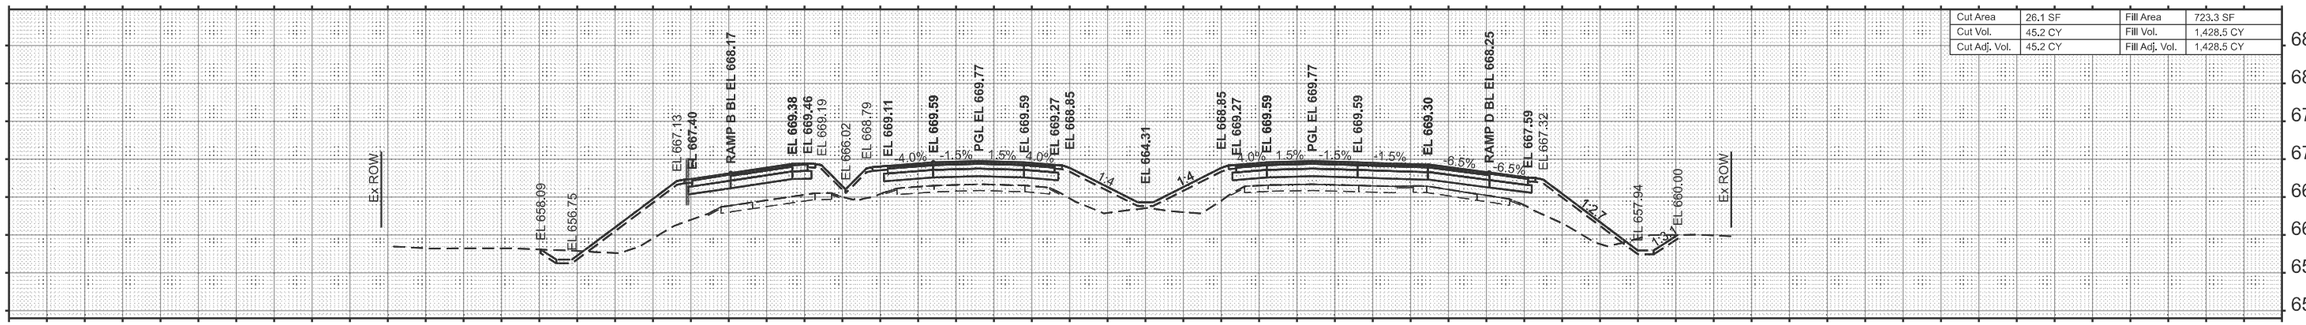

STA 127+00.00

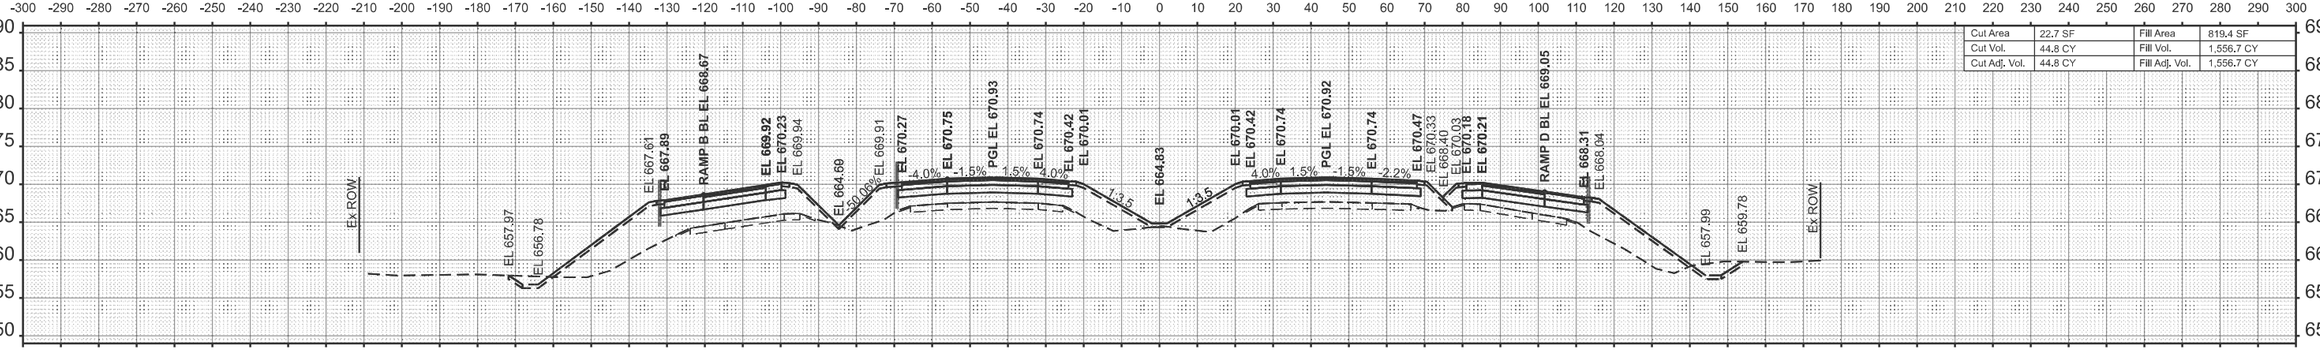

STA 126+50.00

MODEL: ExCL_Combined - 126+50.00 R2 [Sheet]
FILE NAME: W:\191-172 IDOT_19T034_I57_StructureReplacement\CADD_SHEETS_ORD\017_Cross Sections\d7_p-97-047-12_cross_sections_ML.dgn

BLA, Inc.


USER NAME = malvarez	DESIGNED -	REVISED -
	DRAWN -	REVISED -
	CHECKED -	REVISED -
PLOT DATE = 3/12/2025	DATE -	REVISED -

STATE OF ILLINOIS
DEPARTMENT OF TRANSPORTATION


I-57 OVER D&EIRR & US ROUTE 45
I-57 CROSS SECTIONS

SCALE: H: 1"=20' V:1"=5' | SHEET 54 OF 63 SHEETS | STA. 126+50.00 | TO STA. 127+50.00


F.A.I. RTE.	SECTION	COUNTY	TOTAL SHEETS	SHEET NO.
57	(18-1VB, 18-20HB)B	CUMBERLAND	414	349
		CONTRACT NO. 74597		
	ILLINOIS	FED. AID PROJECT		

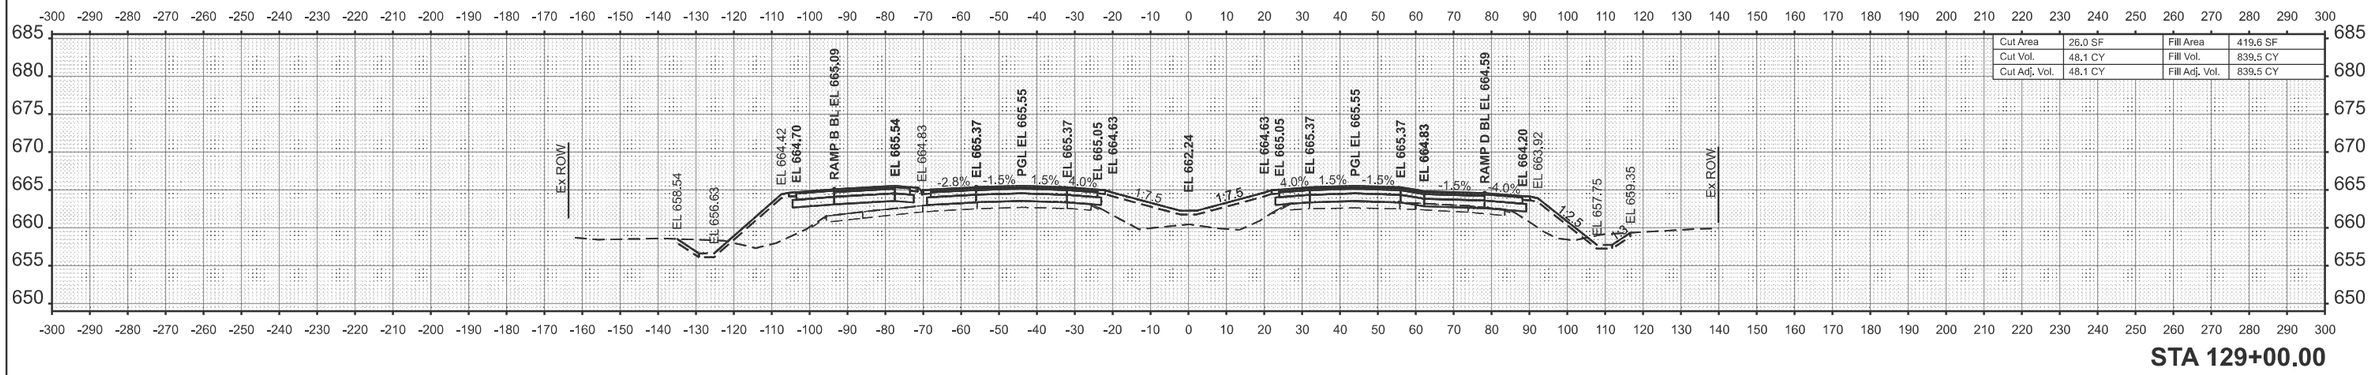

STA 129+00.00

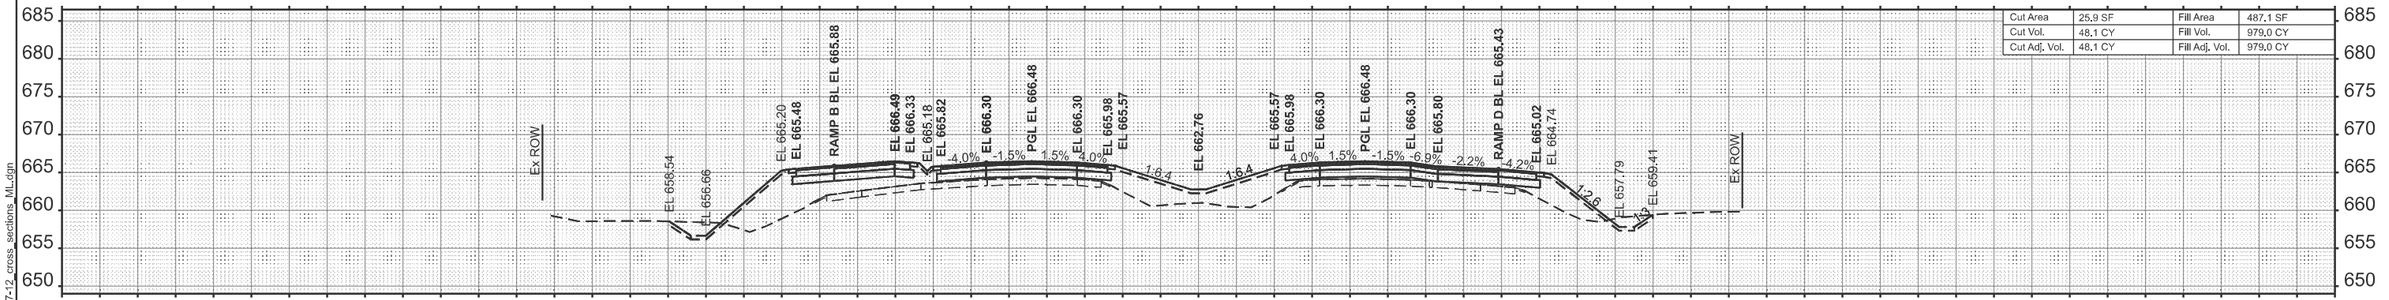

STA 128+50.00

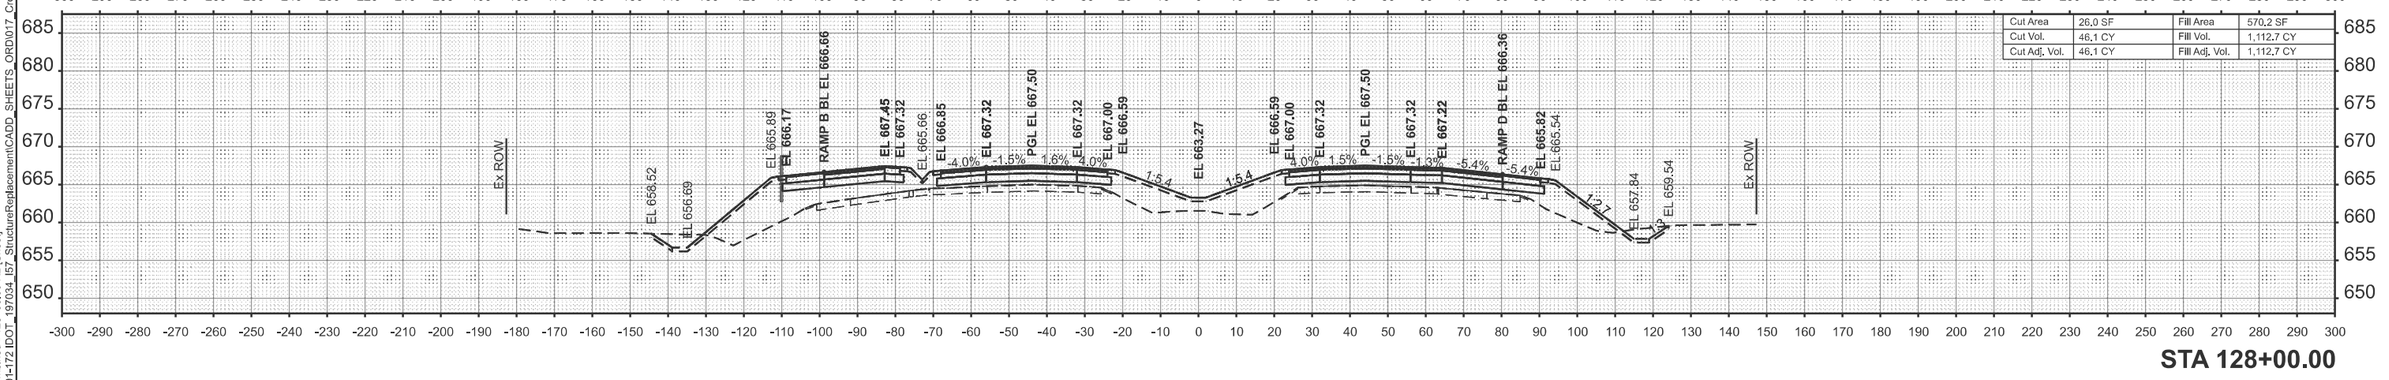

STA 128+00.00

MODEL: ExCL_Combined - 128+00.00 R2 [Sheet]
FILE NAME: W:\191-172 IDOT_197034_I57_StructureReplacement\CADD_SHEETS_ORD\017_Cross Sections\d7_p-97-047-12_cross_sections_ML.dgn

BLA, Inc.


USER NAME = malvarez	DESIGNED -	REVISED -
	DRAWN -	REVISED -
	CHECKED -	REVISED -
PLOT DATE = 3/12/2025	DATE -	REVISED -

STATE OF ILLINOIS
DEPARTMENT OF TRANSPORTATION

I-57 OVER D&EIRR & US ROUTE 45
I-57 CROSS SECTIONS


SCALE: H: 1"=20' V:1"=5' | SHEET 55 OF 63 SHEETS | STA. 128+00.00 | TO STA. 129+00.00

F.A.I. RTE.	SECTION	COUNTY	TOTAL SHEETS	SHEET NO.
57	(18-1VB, 18-20HB)B	CUMBERLAND	414	350
		CONTRACT NO. 74597		
	ILLINOIS FED. AID PROJECT			

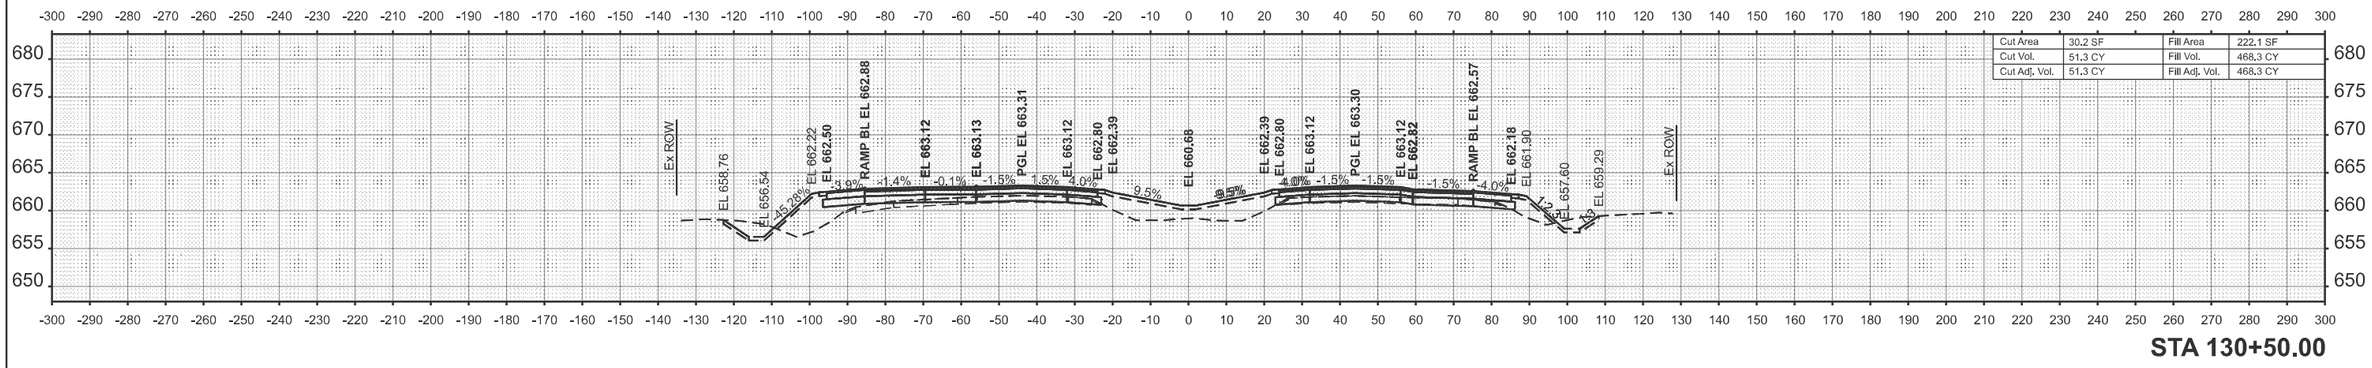

STA 130+50.00

STA 130+00.00

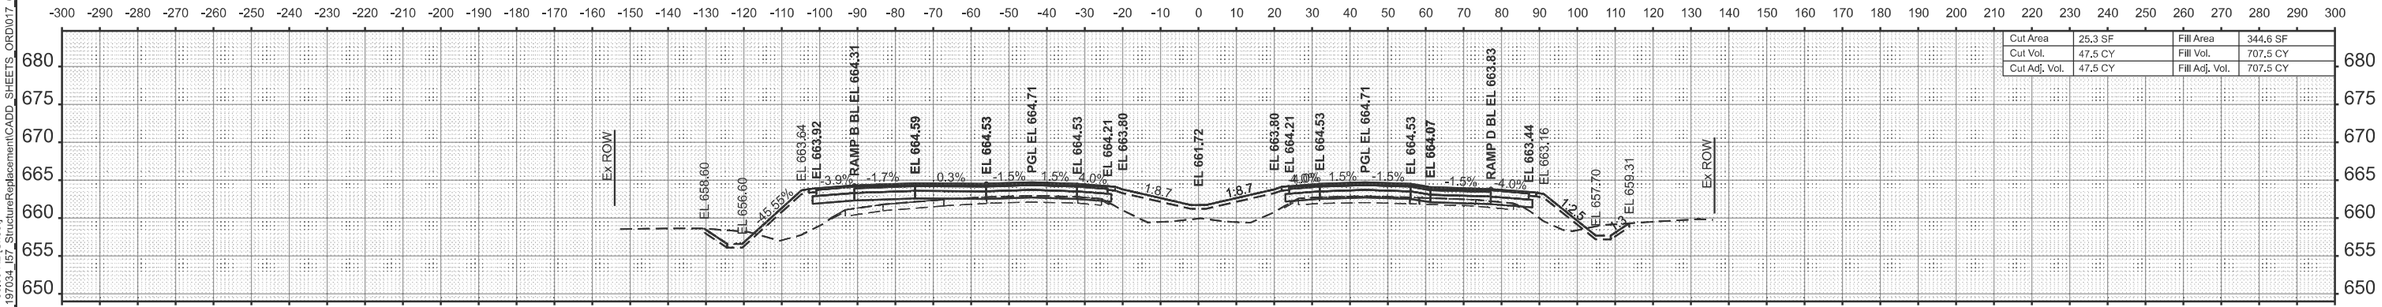

STA 129+50.00

MODEL: ExCl_Combined - 129+50.00 R2 [Sheet]
FILE NAME: W:\191-172 IDOT_197034_I57_StructureReplacement\CADD_SHEETS_ORD\017_Cross Sections\d7_p-97-047-12_cross_sections_ML.dgn

BLA, Inc.


USER NAME = malvarez	DESIGNED -	REVISED -
	DRAWN -	REVISED -
	CHECKED -	REVISED -
PLOT DATE = 3/12/2025	DATE -	REVISED -

STATE OF ILLINOIS
DEPARTMENT OF TRANSPORTATION


I-57 OVER D&EIRR & US ROUTE 45
I-57 CROSS SECTIONS

SCALE: H: 1"=20' V:1"=5' | SHEET 56 OF 63 SHEETS | STA. 129+50.00 | TO STA. 130+50.00


F.A.I. RTE.	SECTION	COUNTY	TOTAL SHEETS	SHEET NO.
57	(18-1VB, 18-20HB)B	CUMBERLAND	414	351
		CONTRACT NO. 74597		
	ILLINOIS FED. AID PROJECT			

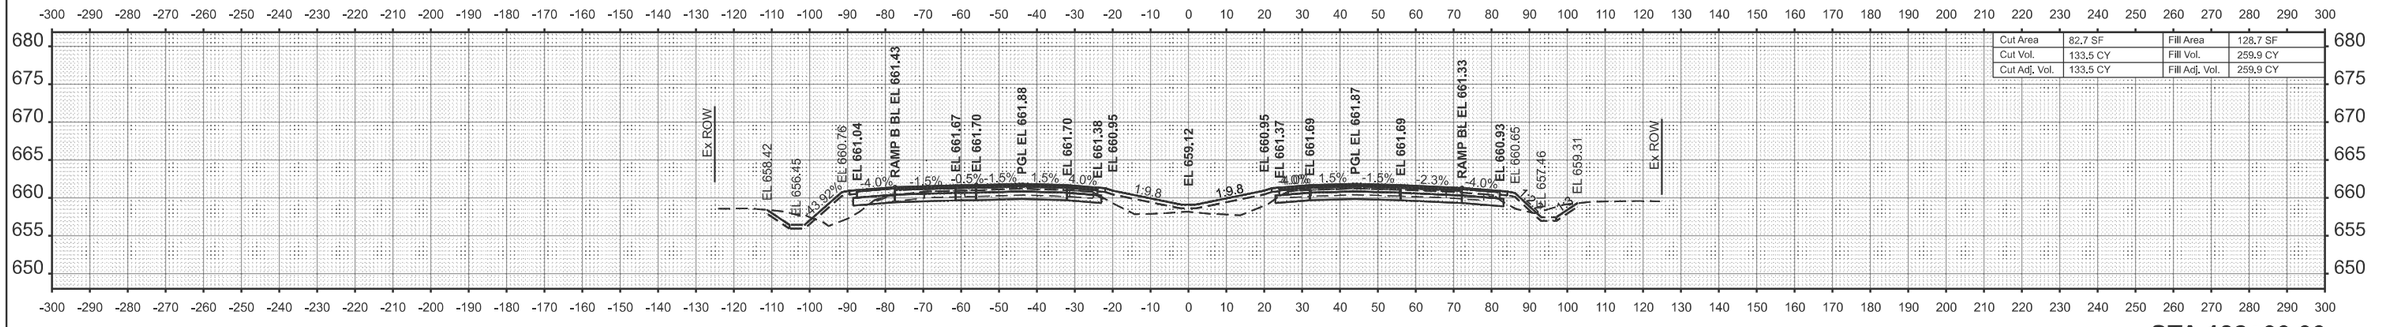

STA 132+00.00

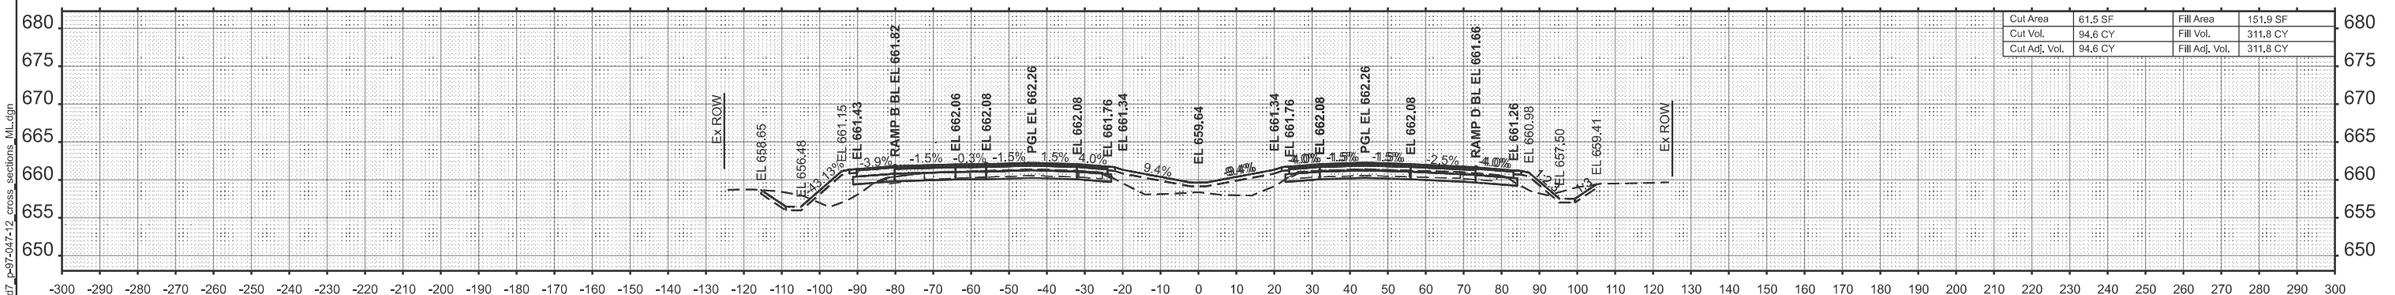

STA 131+50.00

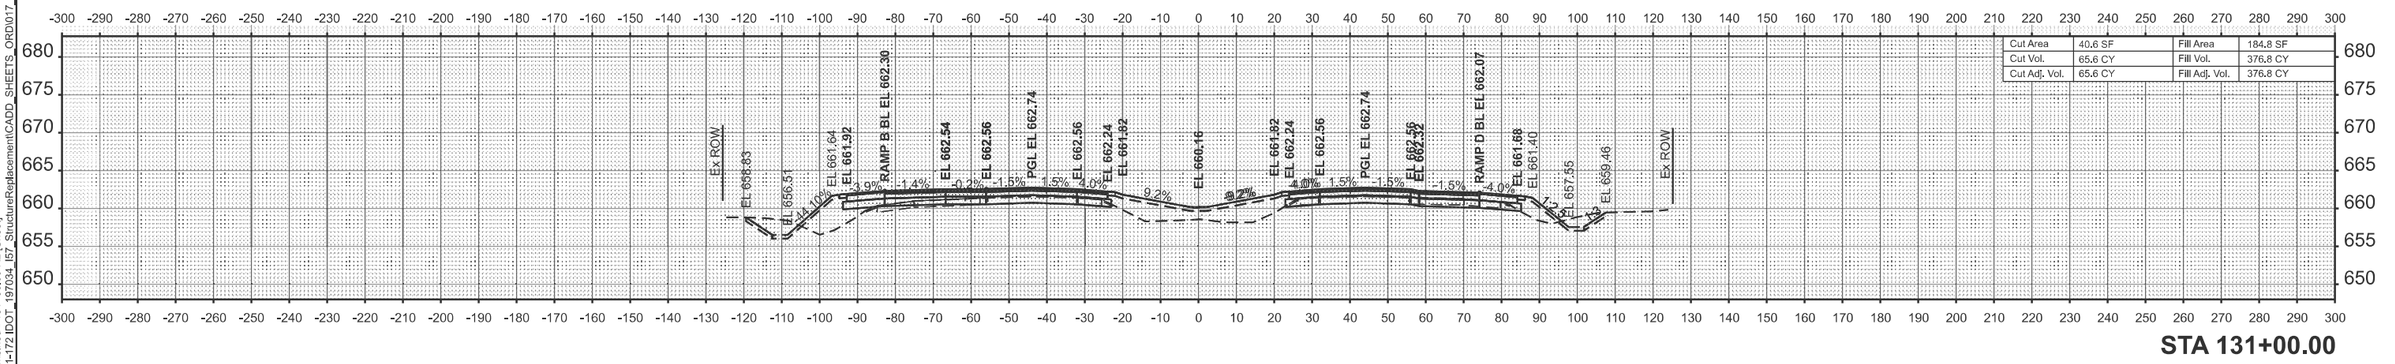

STA 131+00.00

MODEL: ExCL_Combined - 131+00.00 R2 [Sheet]
FILE NAME: W:\191-172 (DOT 197034 I57 StructureReplacement\CADD_SHEETS_ORD\017_Cross Sections\d7_p-97-047-12_cross_sections_ML.dgn

BLA, Inc.


USER NAME = malvarez	DESIGNED -	REVISED -
	DRAWN -	REVISED -
	CHECKED -	REVISED -
PLOT DATE = 3/12/2025	DATE -	REVISED -

STATE OF ILLINOIS
DEPARTMENT OF TRANSPORTATION


I-57 OVER D&EIRR & US ROUTE 45
I-57 CROSS SECTIONS

SCALE: H: 1"=20' V:1"=5' | SHEET 57 OF 63 SHEETS | STA. 131+00.00 | TO STA. 132+00.00


F.A.I. RTE.	SECTION	COUNTY	TOTAL SHEETS	SHEET NO.
57	(18-1VB, 18-20HB)B	CUMBERLAND	414	352
		CONTRACT NO. 74597		
	ILLINOIS FED. AID PROJECT			

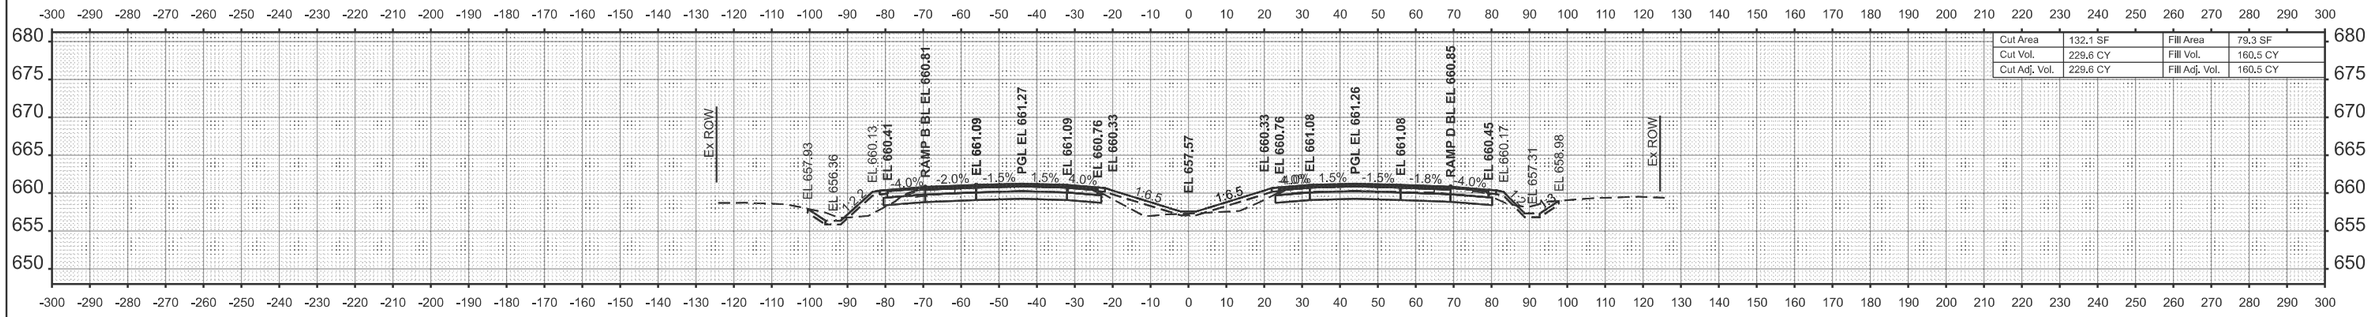

STA 133+50.00

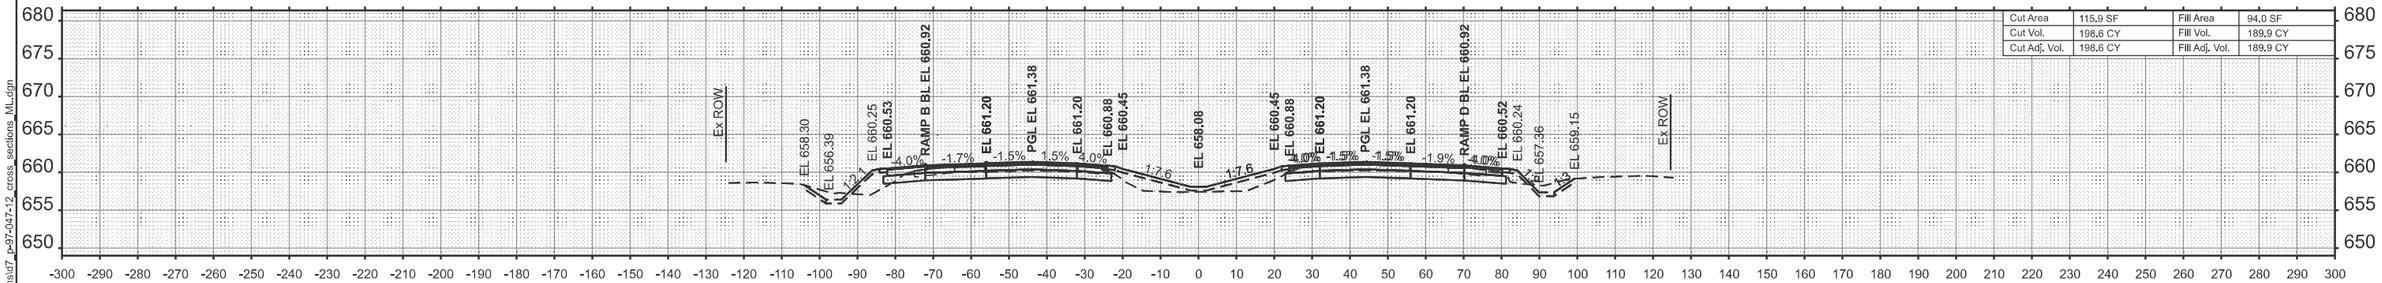

STA 133+00.00

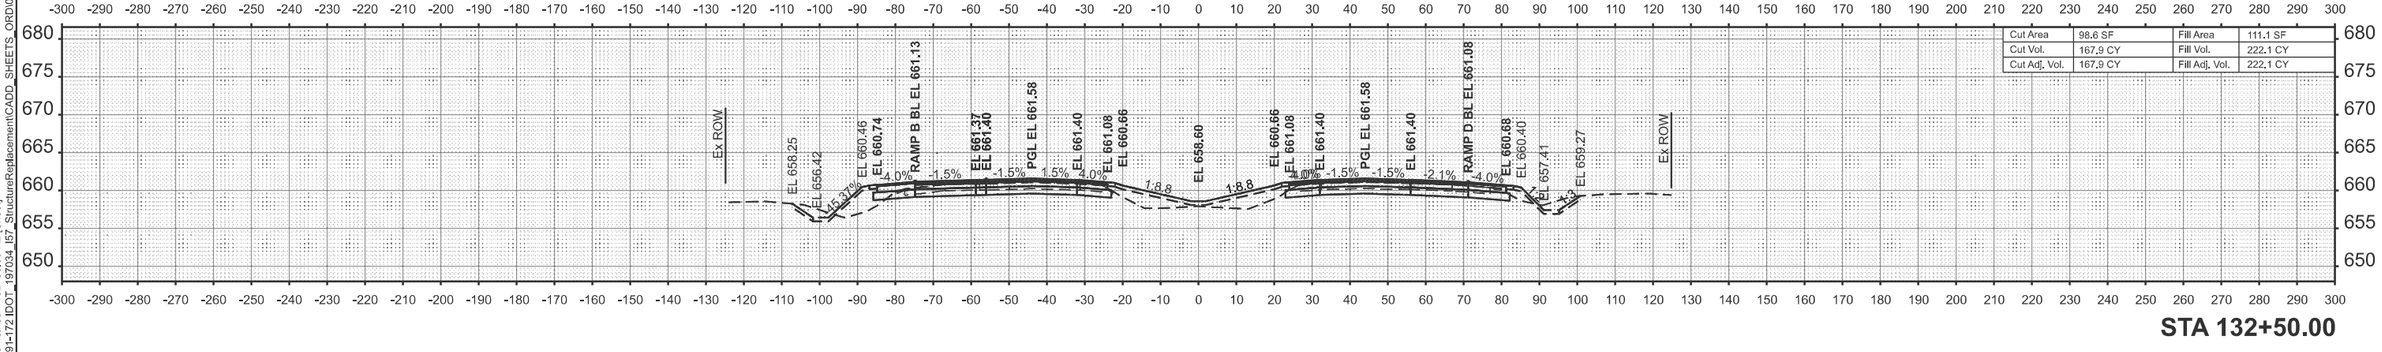

STA 132+50.00

MODEL: ExCL_Combined - 132+50.00 R2 [Sheet]
FILE NAME: W:\191-172 IDOT_197034_I57_StructureReplacement\CADD_SHEETS_ORD\017_Cross Sections\d7_p-97-047-12_cross_sections_ML.dgn

BLA, Inc.


USER NAME = malvarez	DESIGNED -	REVISED -
	DRAWN -	REVISED -
	CHECKED -	REVISED -
PLOT DATE = 3/12/2025	DATE -	REVISED -

STATE OF ILLINOIS
DEPARTMENT OF TRANSPORTATION


I-57 OVER D&EIRR & US ROUTE 45
I-57 CROSS SECTIONS

SCALE: H: 1"=20' V:1"=5' | SHEET 58 OF 63 SHEETS | STA. 132+50.00 | TO STA. 133+50.00


F.A.I. RTE.	SECTION	COUNTY	TOTAL SHEETS	SHEET NO.
57	(18-1VB, 18-20HB)B	CUMBERLAND	414	353
		CONTRACT NO. 74597		
		ILLINOIS	FED. AID PROJECT	

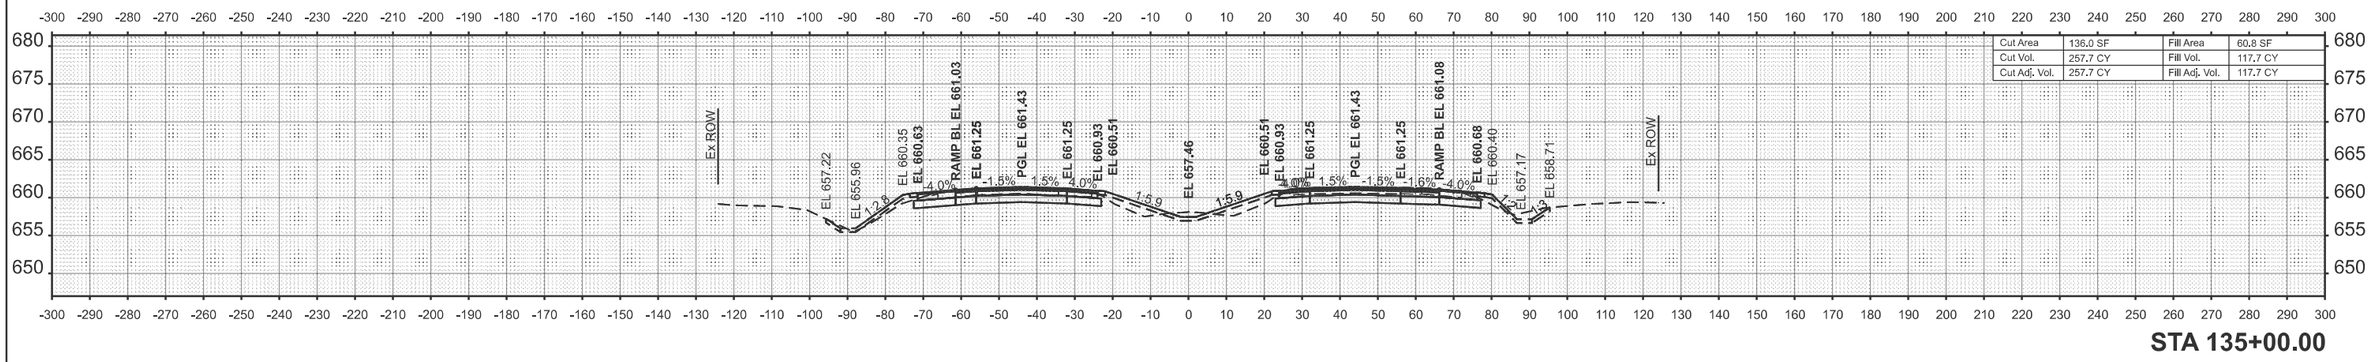

STA 135+00.00

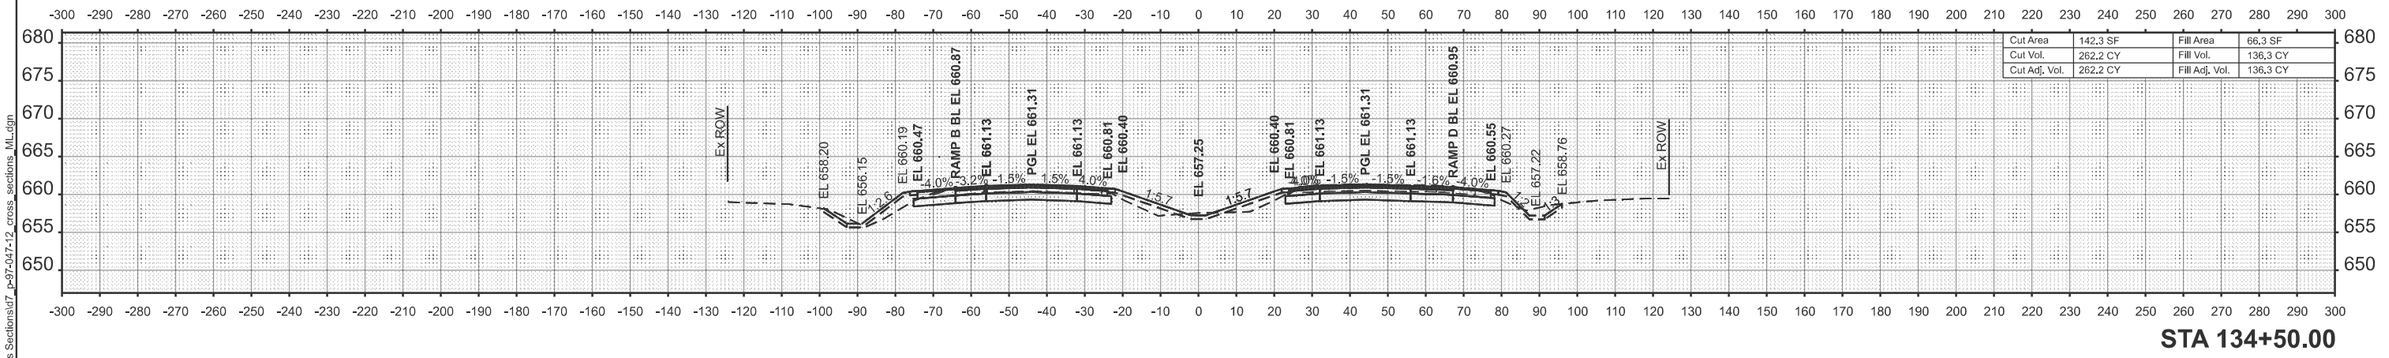

STA 134+50.00

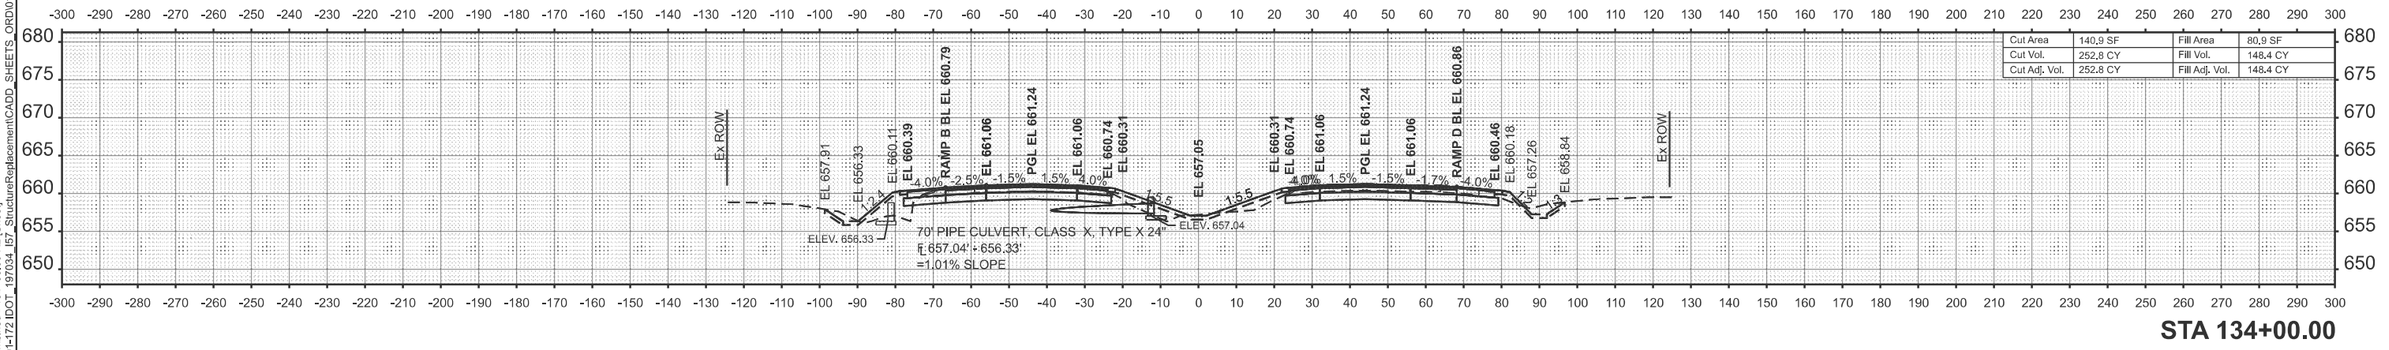

STA 134+00.00

MODEL: ExCL_Combined - 134+00.00 R2 [Sheet]
FILE NAME: W:\191-172 IDOT - 197034 I57 StructureReplacement\CADD SHEETS ORD\017 Cross Sections\d7 p-97-047-12 cross sections ML.dgn

BLA, Inc.


USER NAME = malvarez	DESIGNED -	REVISED -
	DRAWN -	REVISED -
	CHECKED -	REVISED -
PLOT DATE = 3/12/2025	DATE -	REVISED -


STATE OF ILLINOIS
DEPARTMENT OF TRANSPORTATION


I-57 OVER D&EIRR & US ROUTE 45
I-57 CROSS SECTIONS

SCALE: H: 1"=20' V:1"=5' | SHEET 59 OF 63 SHEETS | STA. 134+00.00 | TO STA. 135+00.00

F.A.I. RTE.	SECTION	COUNTY	TOTAL SHEETS	SHEET NO.
57	(18-1VB, 18-20HB)B	CUMBERLAND	414	354
		CONTRACT NO. 74597		
		ILLINOIS	FED. AID PROJECT	

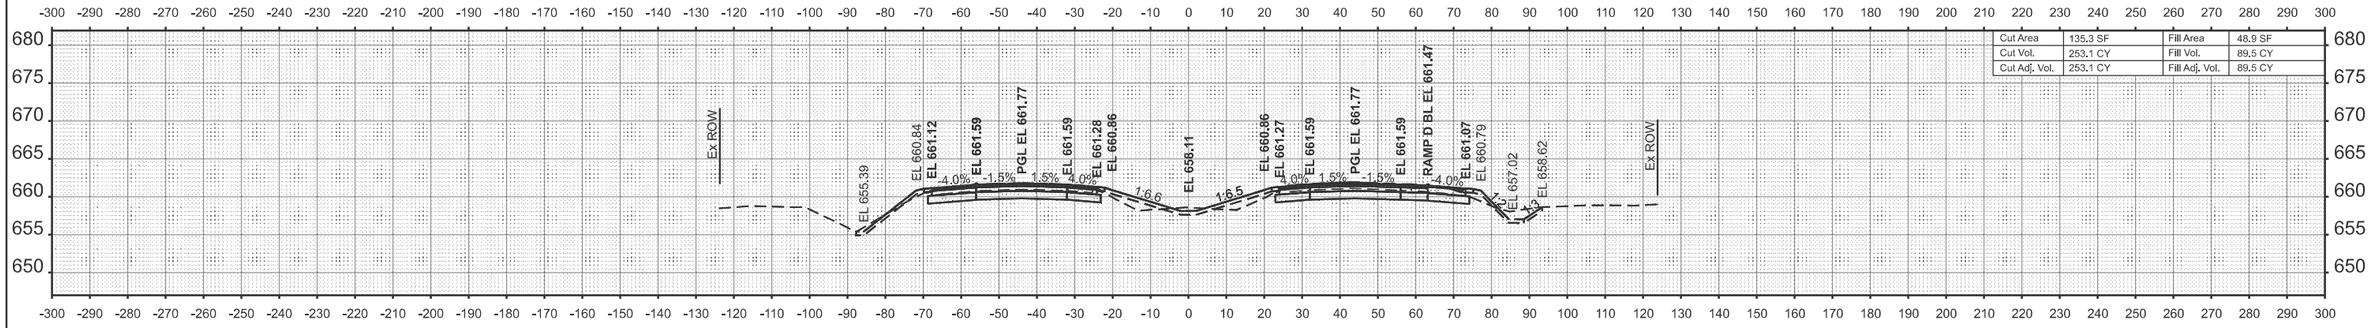

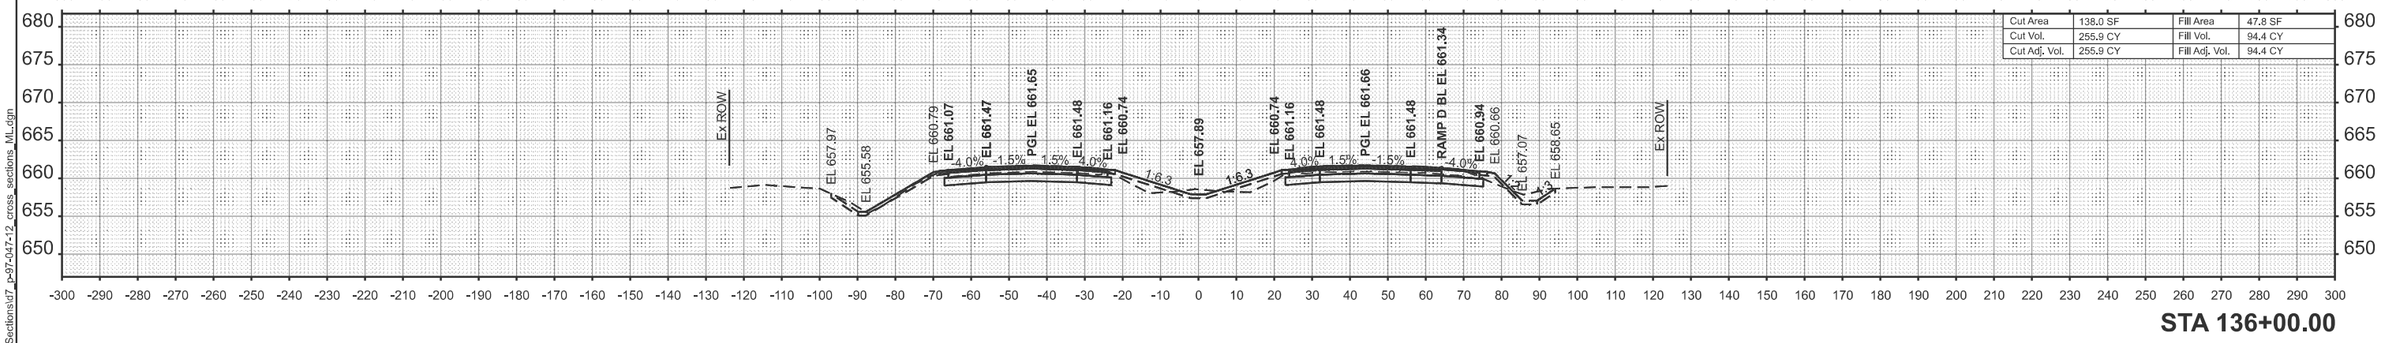

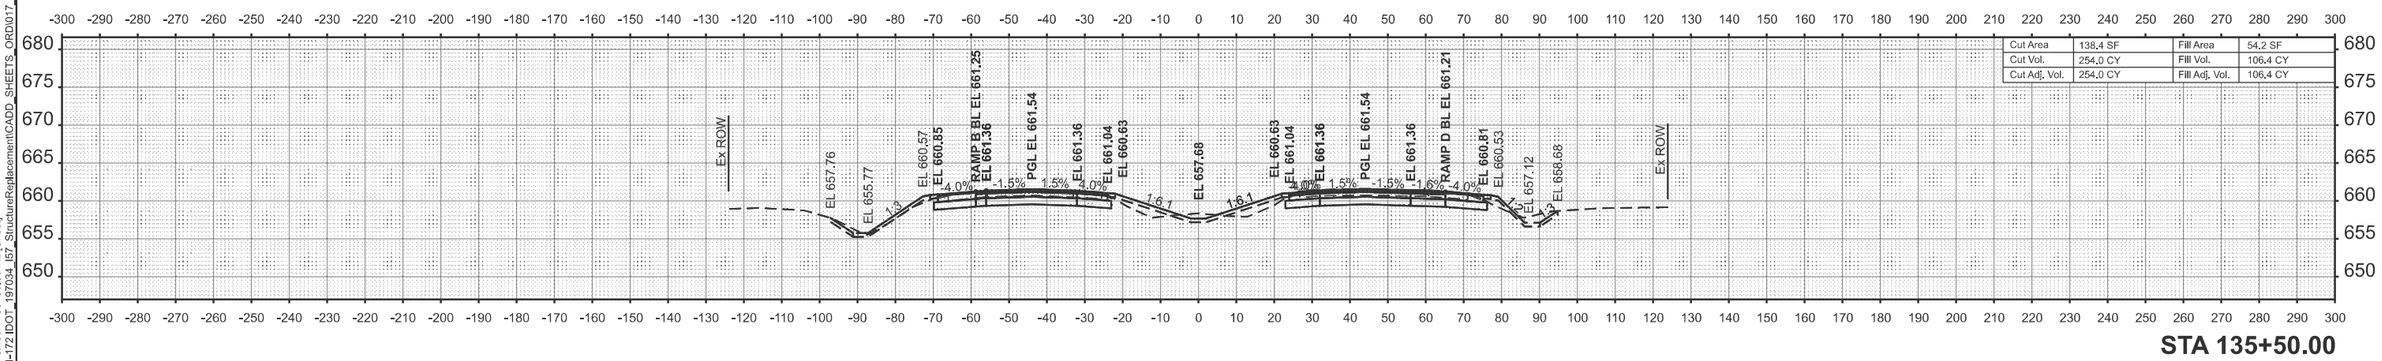

MODEL: ExCL_Combined - 135+50.00 R2 [Sheet]
FILE NAME: W:\191-172 IDOT - 197034_I57 - StructureReplacement\CADD_SHEETS_ORD\017_Cross Sections\d7_p-97-047-12_cross_sections_ML.dgn

BLA, Inc.


USER NAME = malvarez	DESIGNED -	REVISED -
	DRAWN -	REVISED -
	CHECKED -	REVISED -
PLOT DATE = 3/12/2025	DATE -	REVISED -

STATE OF ILLINOIS
DEPARTMENT OF TRANSPORTATION


I-57 OVER D&EIRR & US ROUTE 45
I-57 CROSS SECTIONS

SCALE: H: 1"=20' V:1"=5' | SHEET 60 OF 63 SHEETS | STA. 135+50.00 | TO STA. 136+50.00


F.A.I. RTE.	SECTION	COUNTY	TOTAL SHEETS	SHEET NO.
57	(18-1VB, 18-20HB)B	CUMBERLAND	414	355
		CONTRACT NO. 74597		
		ILLINOIS	FED. AID PROJECT	

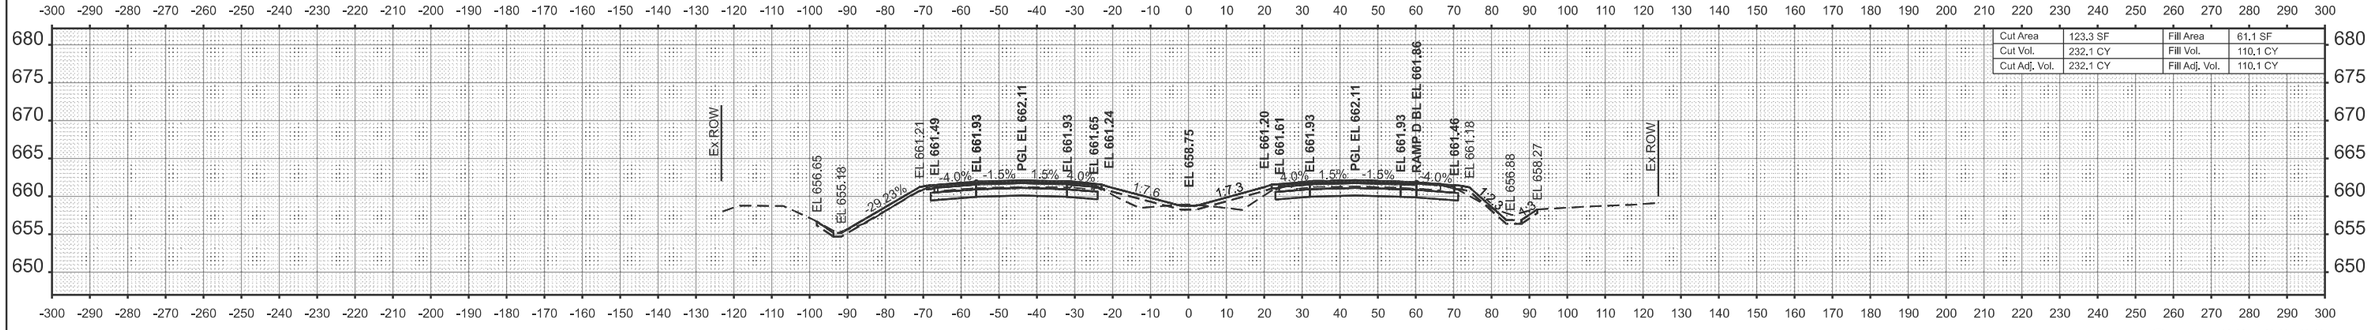

STA 138+00.00

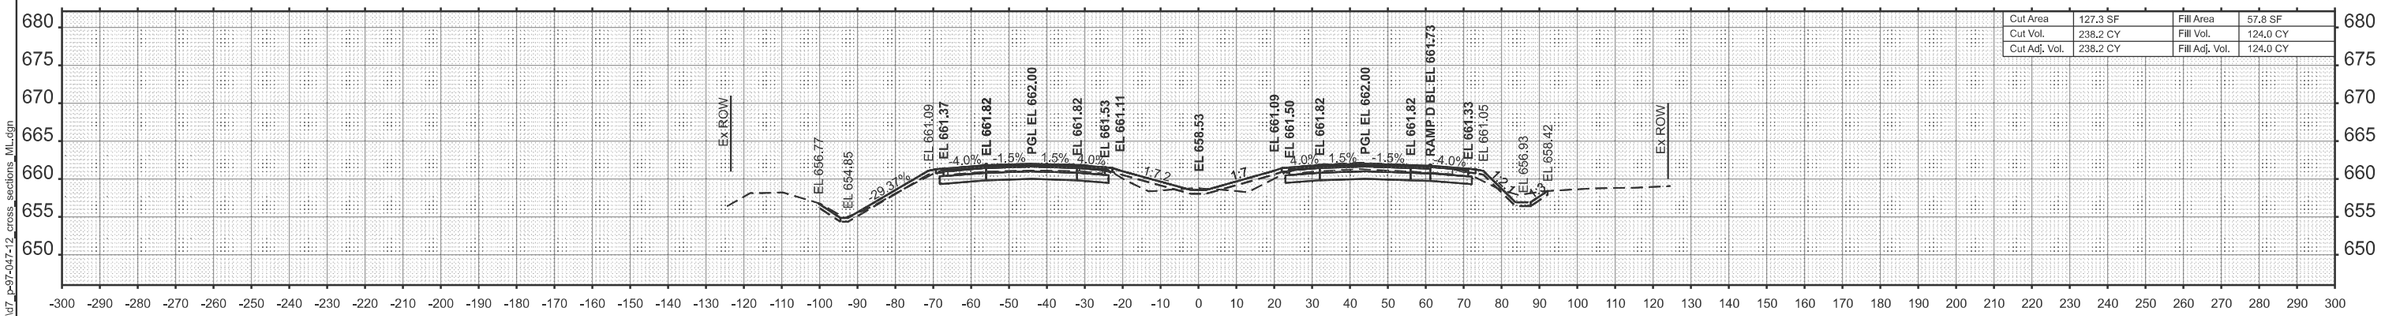

STA 137+50.00

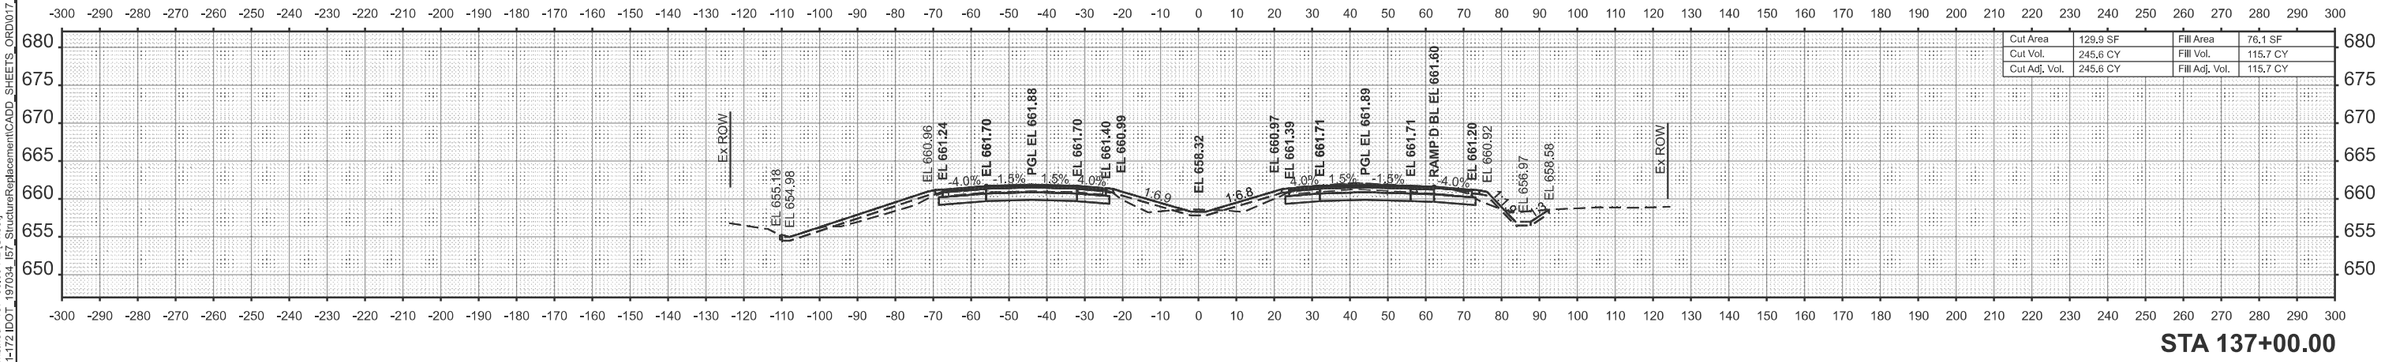

STA 137+00.00

MODEL: ExCL_Combined - 137+00.00 R2 [Sheet]
FILE NAME: W:\191-172 IDOT - 197034_I57_StructureReplacement\CADD_SHEETS_ORD\017_Cross Sections\d7_p-97-047-12_cross_sections_ML.dgn

BLA, Inc.


USER NAME = malvarez	DESIGNED -	REVISED -
	DRAWN -	REVISED -
	CHECKED -	REVISED -
PLOT DATE = 3/12/2025	DATE -	REVISED -


STATE OF ILLINOIS
DEPARTMENT OF TRANSPORTATION


I-57 OVER D&EIRR & US ROUTE 45
I-57 CROSS SECTIONS

SCALE: H: 1"=20' V:1"=5' | SHEET 61 OF 63 SHEETS | STA. 137+00.00 | TO STA. 138+00.00

F.A.I. RTE.	SECTION	COUNTY	TOTAL SHEETS	SHEET NO.
57	(18-1VB, 18-20HB)B	CUMBERLAND	414	356
		CONTRACT NO. 74597		
	ILLINOIS	FED. AID PROJECT		

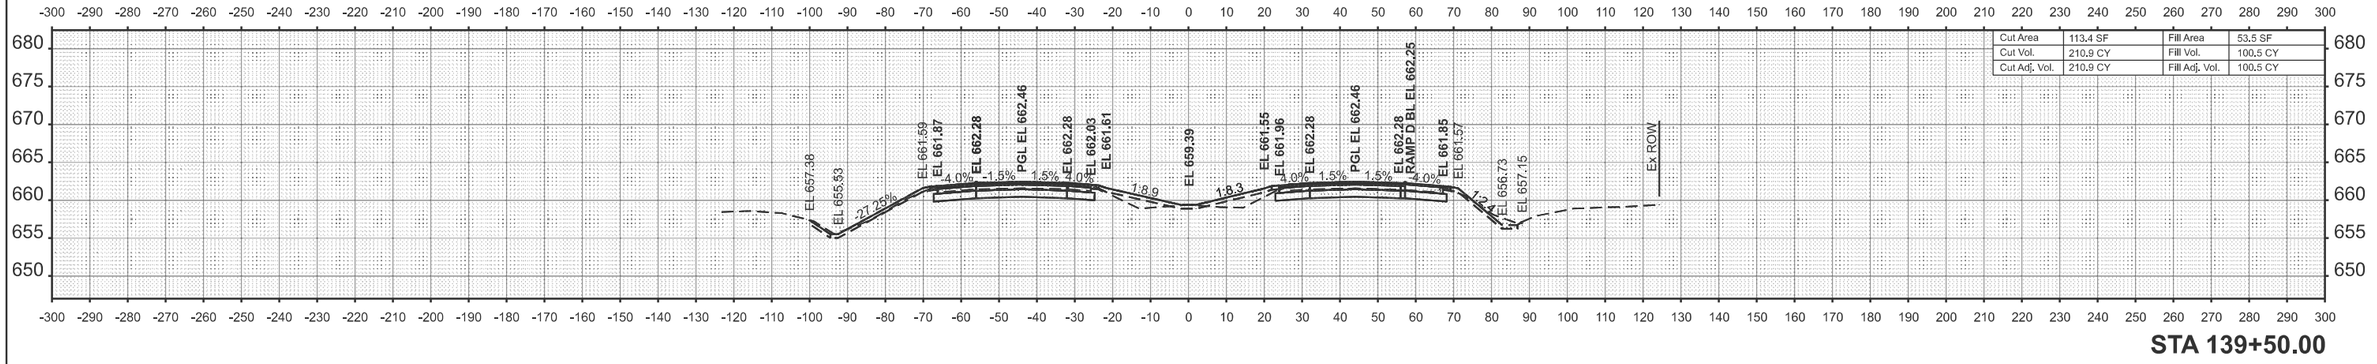

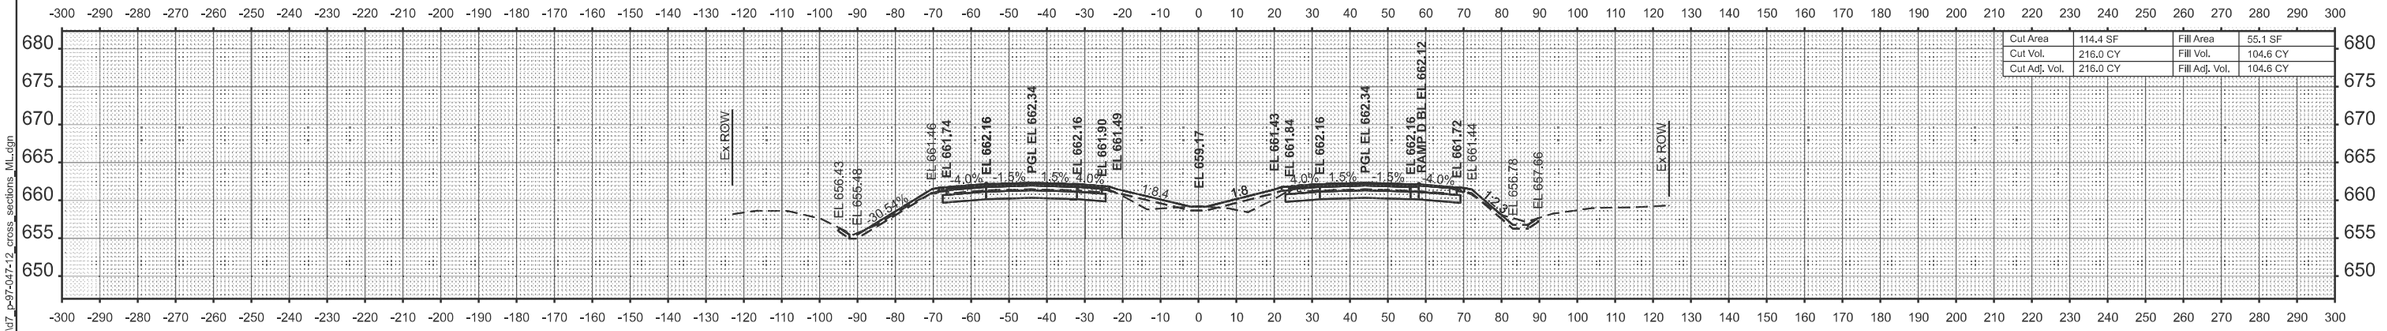

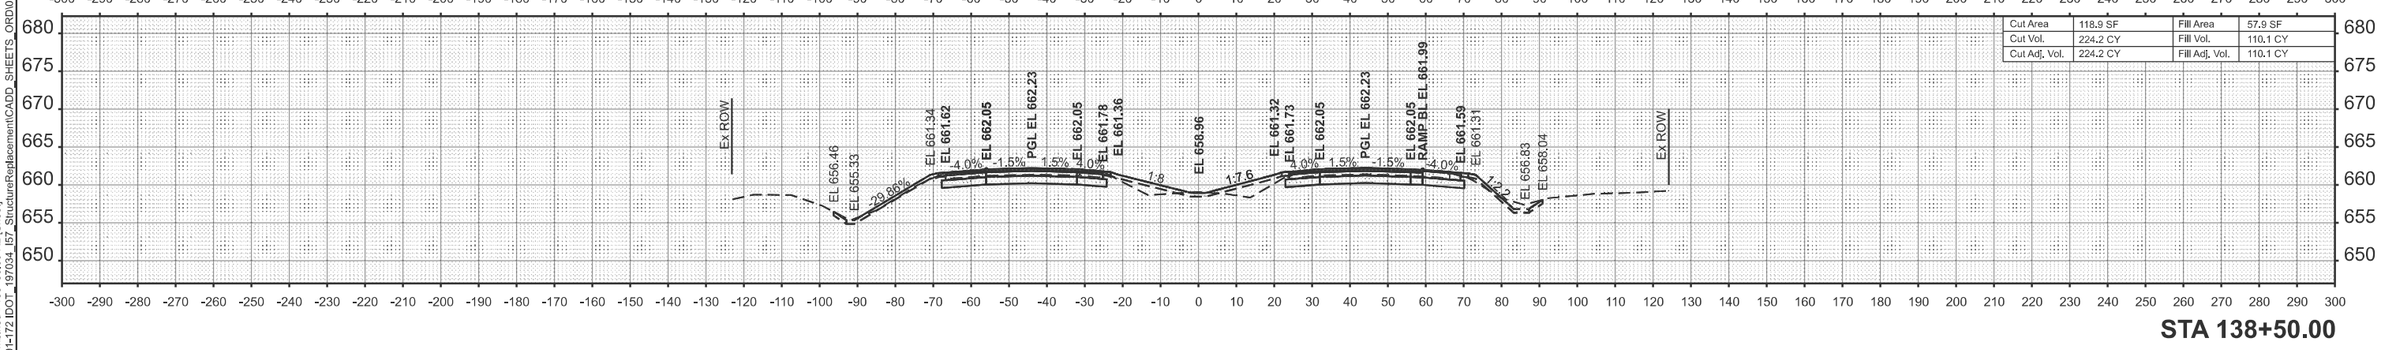

MODEL: ExCL_Combined - 138+50.00 R2 [Sheet]
FILE NAME: W:\191-172 IDOT - 197034 I57_StructureReplacement\CADD_SHEETS_ORD\017_Cross Sections\d7_p-97-047-12_cross_sections_ML.dgn

BLA, Inc.


USER NAME = malvarez	DESIGNED -	REVISED -
	DRAWN -	REVISED -
	CHECKED -	REVISED -
PLOT DATE = 3/12/2025	DATE -	REVISED -

STATE OF ILLINOIS
DEPARTMENT OF TRANSPORTATION

I-57 OVER D&EIRR & US ROUTE 45
I-57 CROSS SECTIONS

SCALE: H: 1"=20' V:1"=5' | SHEET 62 OF 63 SHEETS | STA. 138+50.00 | TO STA. 139+50.00

F.A.I. RTE.	SECTION	COUNTY	TOTAL SHEETS	SHEET NO.
57	(18-1VB, 18-20HB)B	CUMBERLAND	414	357
		CONTRACT NO. 74597		
	ILLINOIS FED. AID PROJECT			

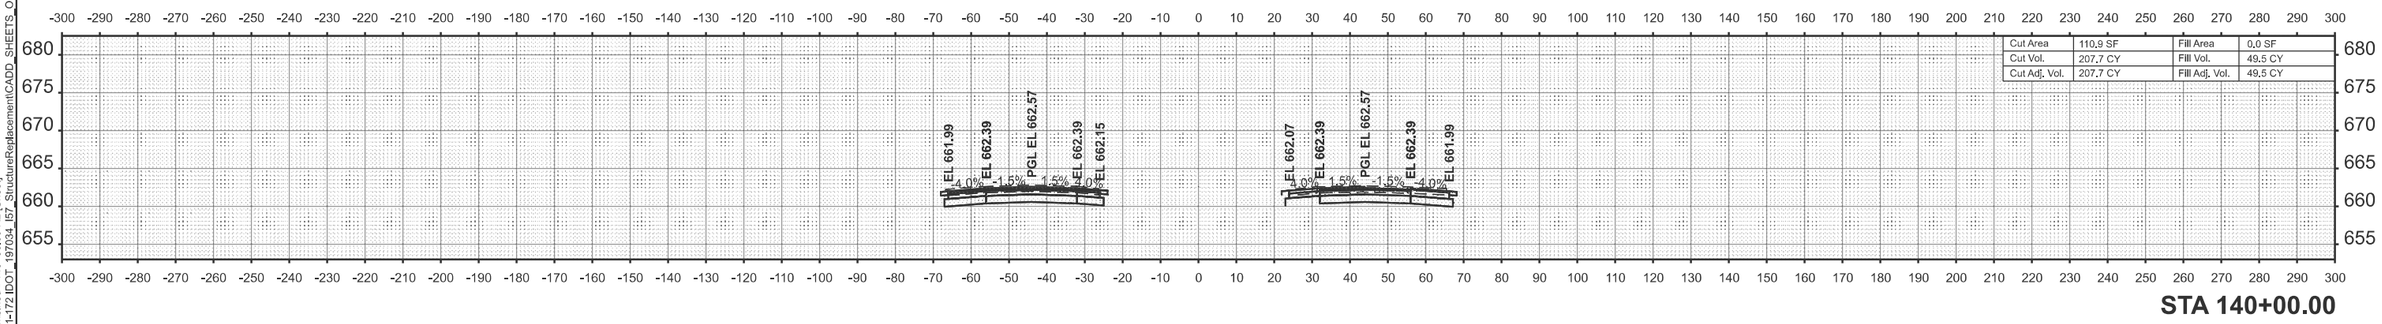

STA 140+00.00

MODEL: ExCI_Combined - 140+00.00 R2 [Sheet]
FILE NAME: W:\191-172 IDOT_197034_I57_StructureReplacement\CADD_SHEETS_ORD\017_Cross Sections\d7_p-97-047-12_cross_sections_ML.dgn

BLA, Inc.


USER NAME = malvarez	DESIGNED -	REVISED -
	DRAWN -	REVISED -
	CHECKED -	REVISED -
PLOT DATE = 3/12/2025	DATE -	REVISED -

STATE OF ILLINOIS
DEPARTMENT OF TRANSPORTATION

I-57 OVER D&EIRR & US ROUTE 45
I-57 CROSS SECTIONS

SCALE: H: 1"=20' V:1"=5' | SHEET 63 OF 63 SHEETS | STA. 140+00.00 | TO STA. 140+00.00

F.A.I. RTE.	SECTION	COUNTY	TOTAL SHEETS	SHEET NO.
57	(18-1VB, 18-20HB)B	CUMBERLAND	414	358
		CONTRACT NO. 74597		
	ILLINOIS	FED. AID PROJECT		

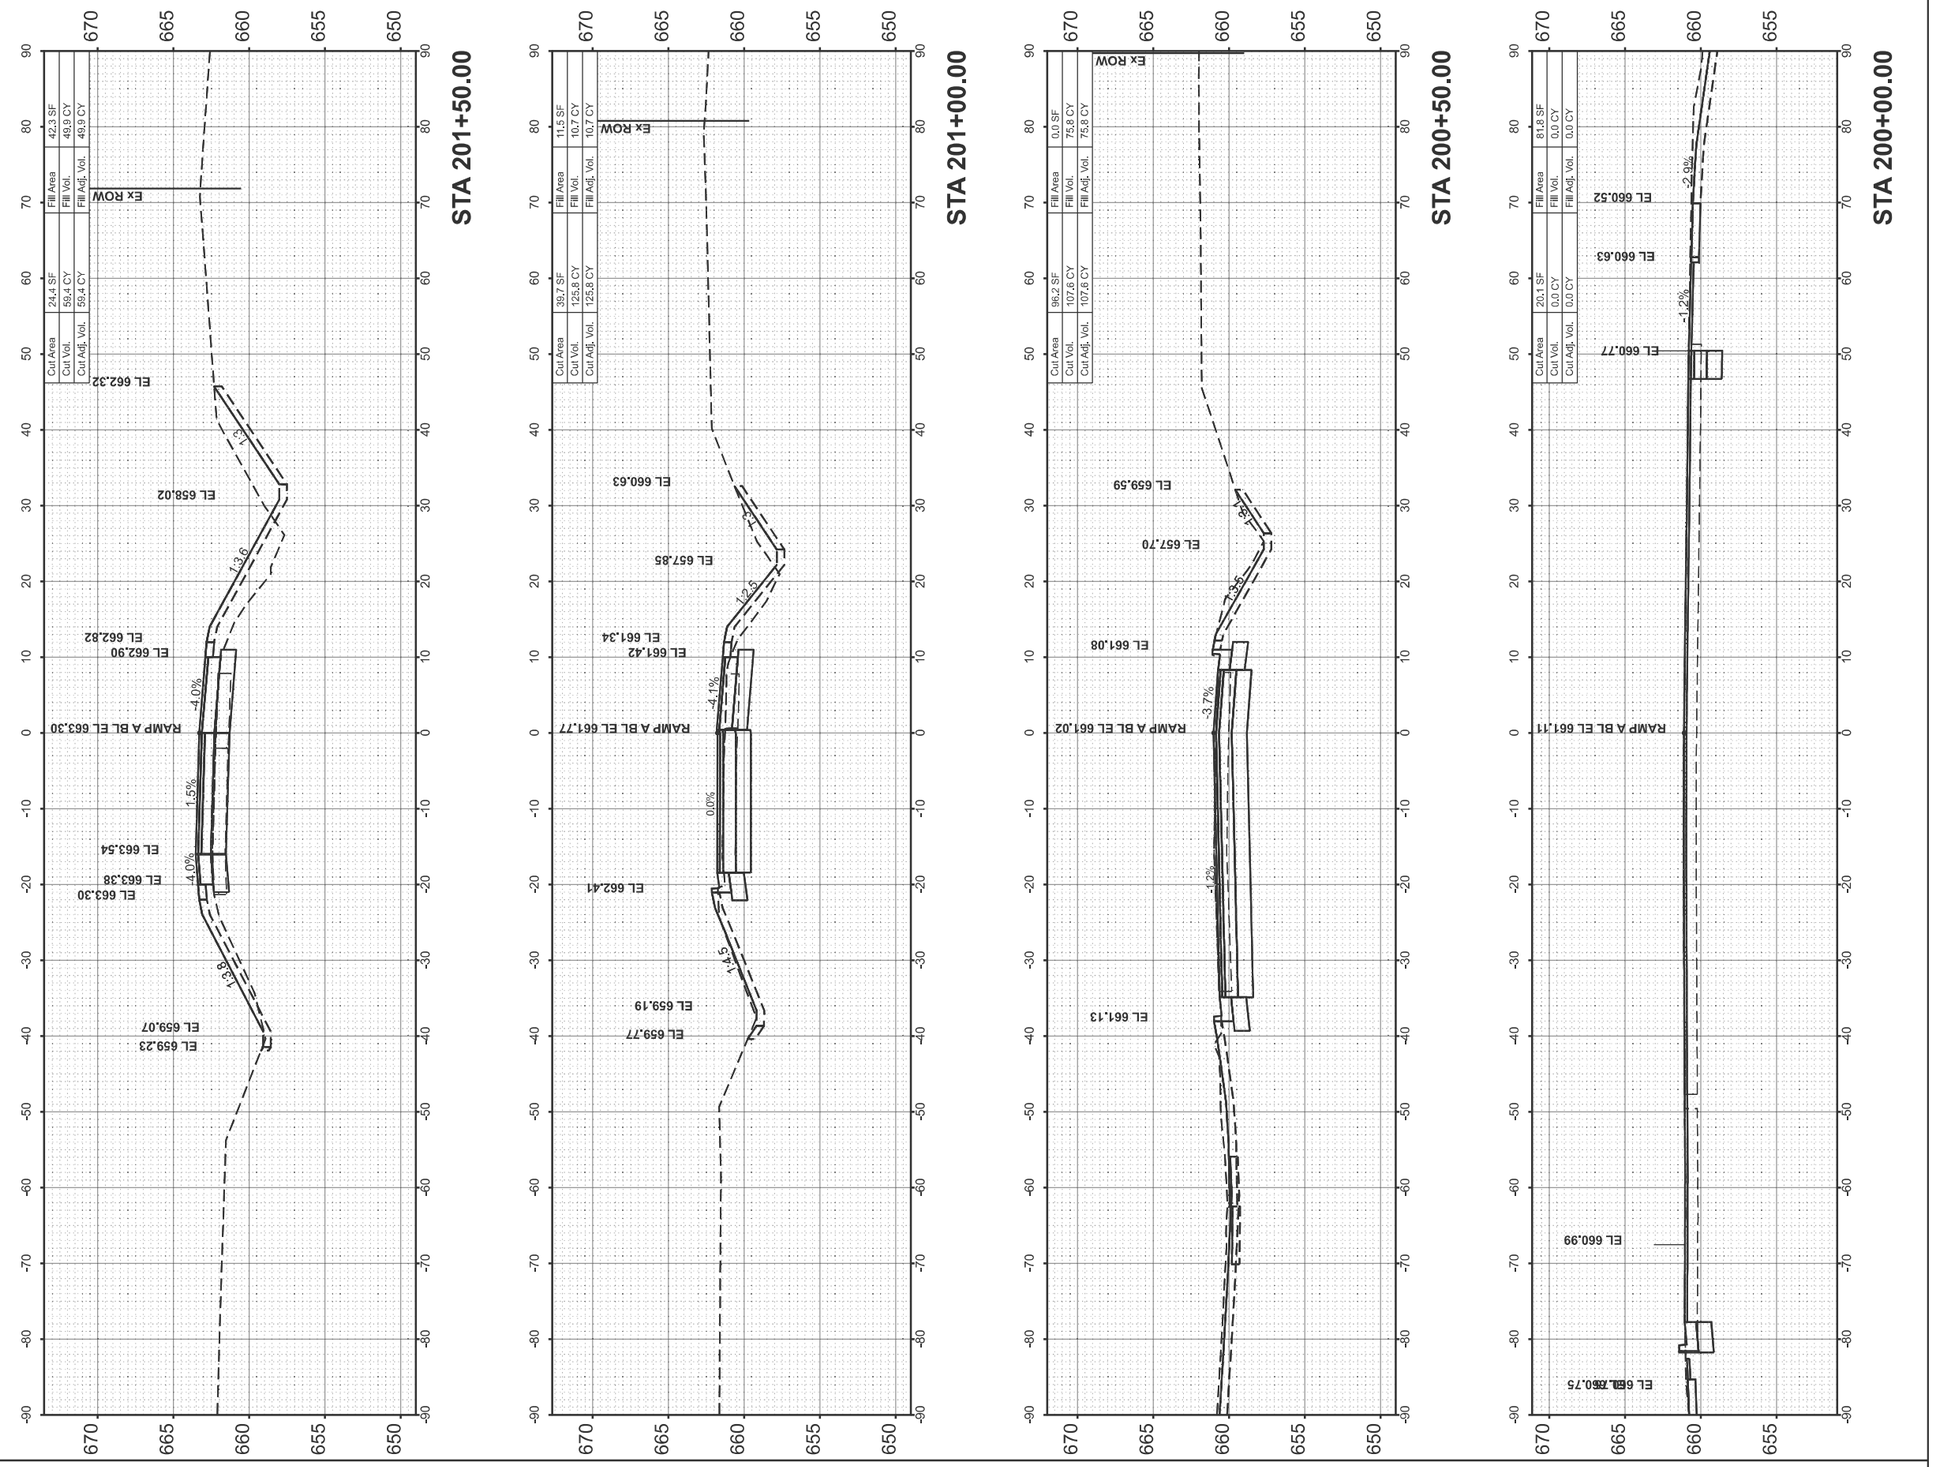

FINAL SURVEY	SURVEYED	BY	DATE
	PLOTTED		
NOTE BOOK	TEMPLATE		
	AREAS		
NO.	AREAS CHECKED		

ORIGINAL SURVEY	SURVEYED	BY	DATE
	PLOTTED		
NOTE BOOK	TEMPLATE		
	AREAS		
NO.	AREAS CHECKED		

MODEL: PR_RAMPA_IDOT - 200+00.00 [Sheet]
FILE NAME: W:\191-172 IDOT_197034_I57_StructureReplacement\CADD_SHEETS_ORD\017_Cross Sections\d7_p-97-047-12_cross_sections_Ramp_A.dgn

BLA, Inc.

USER NAME = malvarez	DESIGNED -	REVISED -
	DRAWN -	REVISED -
	CHECKED -	REVISED -
PLOT DATE = 2/4/2025	DATE -	REVISED -

STATE OF ILLINOIS
DEPARTMENT OF TRANSPORTATION

I-57 OVER D&EIRR & US ROUTE 45
RAMP A CROSS SECTIONS

SCALE: H: 1"=10' V: 1"=5' | SHEET 1 OF 18 SHEETS | STA. 200+00.00 | TO STA. 201+50.00

F.A.I. RTE.	SECTION	COUNTY	TOTAL SHEETS	SHEET NO.
57	(18-1VB, 18-20HB)B	CUMBERLAND	414	359
		CONTRACT NO. 74597		
	ILLINOIS	FED. AID PROJECT		


FINAL SURVEY	
NOTE BOOK	
NO.	


	BY	DATE
SURVEYED		
PLOTTED		
TEMPLATE		
AREAS		
AREAS CHECKED		


ORIGINAL SURVEY	
NOTE BOOK	
NO.	


	BY	DATE
SURVEYED		
PLOTTED		
TEMPLATE		
AREAS		
AREAS CHECKED		

MODEL: PR_RAMPA_IDOT - 202+00.00 [Sheet]
FILE NAME: W:\191-172 IDOT_197034_I57_StructureReplacement\CADD_SHEETS_ORD\017_Cross Sections\d7_p=97-047-12_cross_sections_Ramp_A.dgn

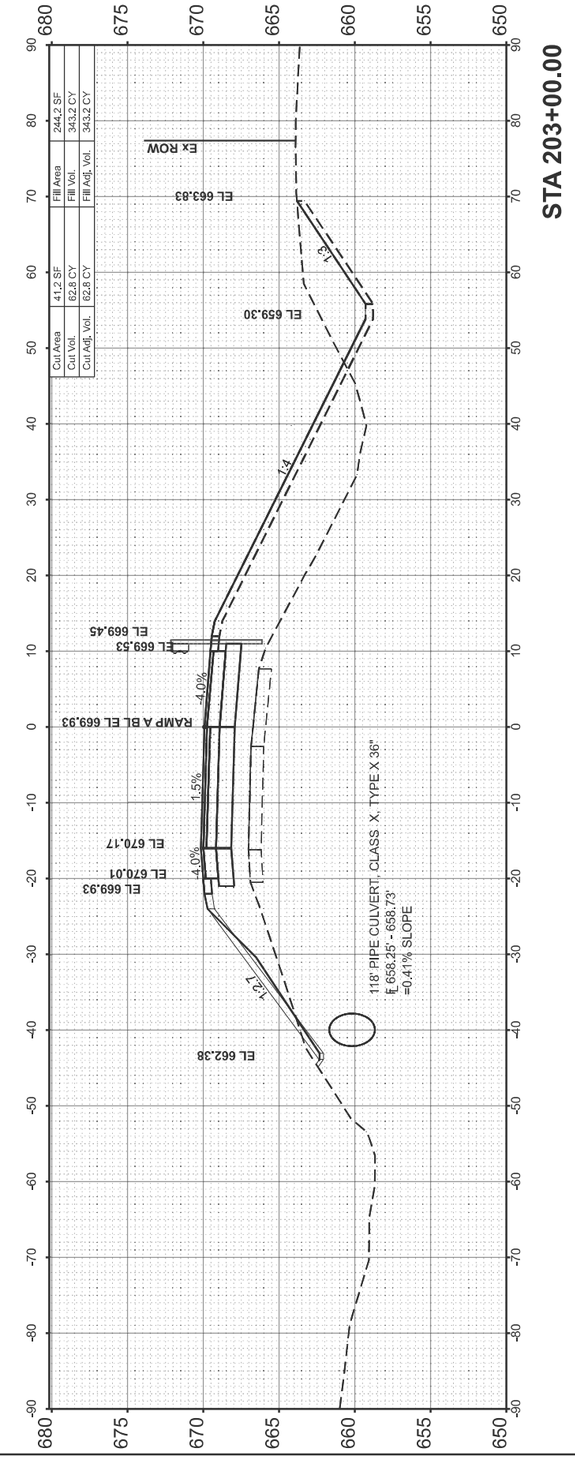

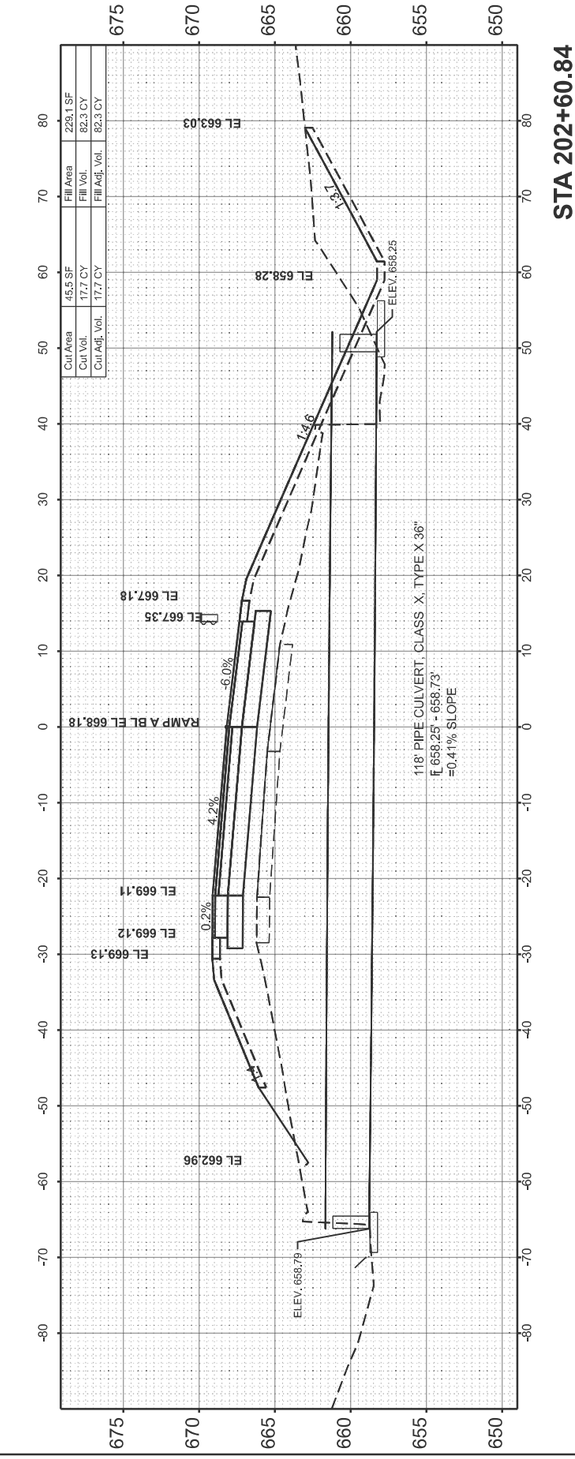

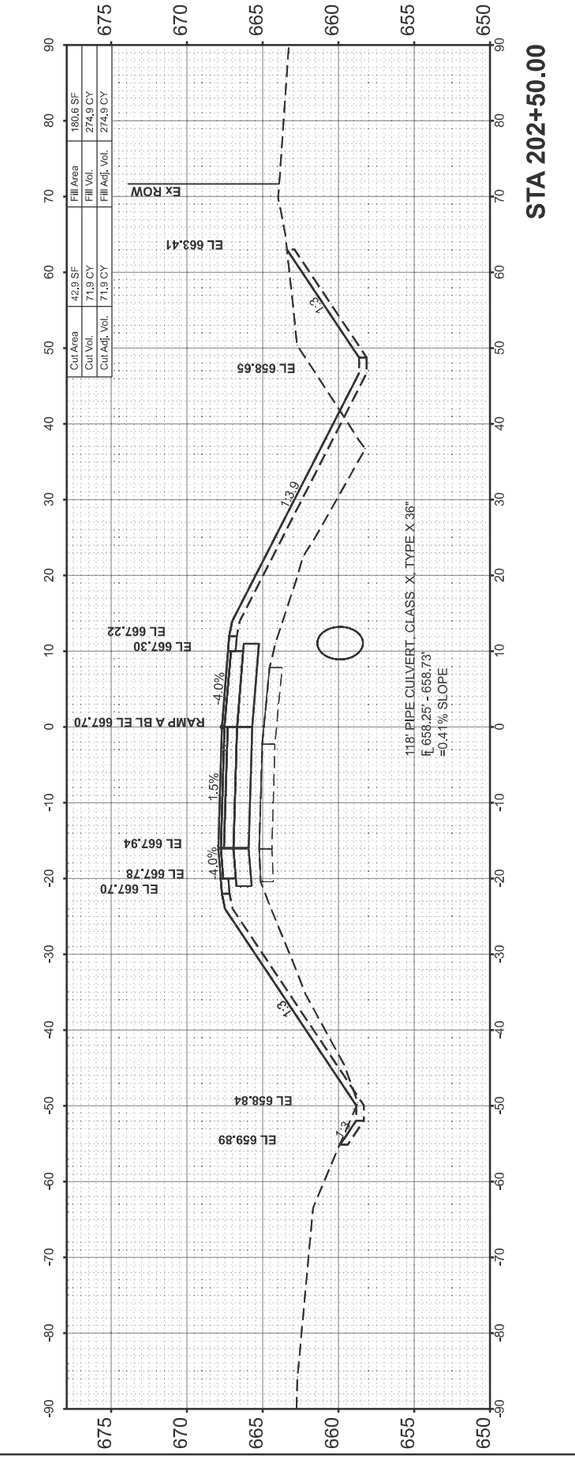

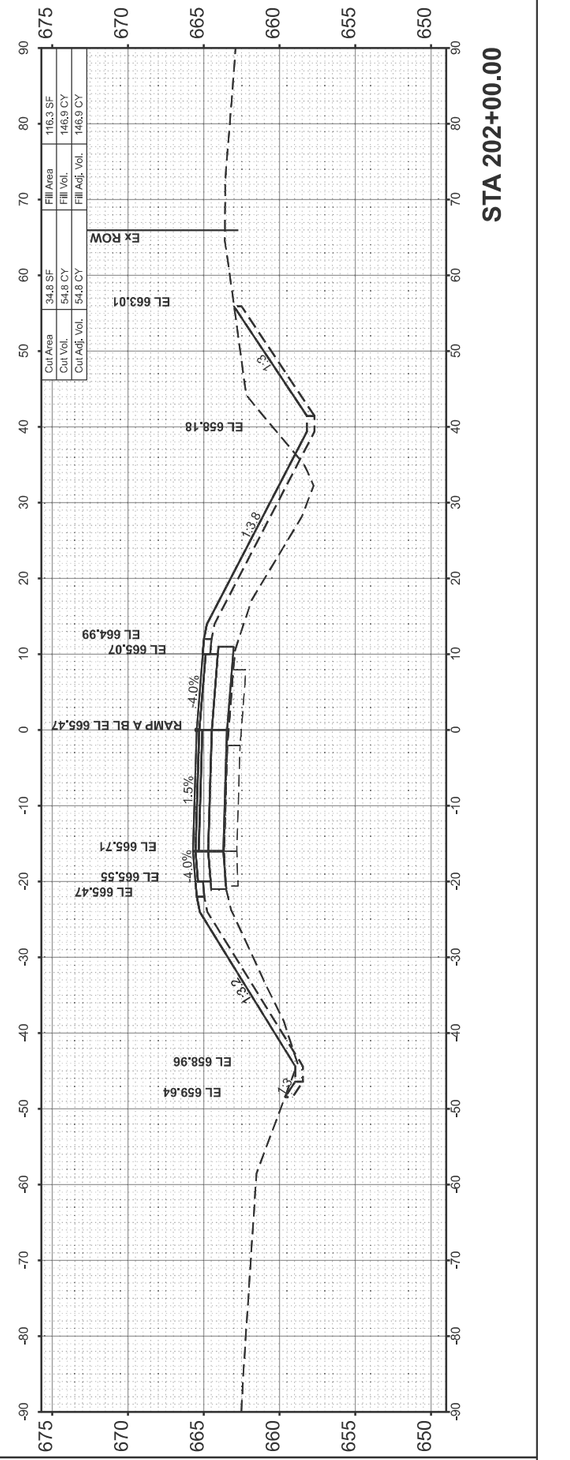

BLA, Inc.


USER NAME = malvarez	DESIGNED -	REVISED -
	DRAWN -	REVISED -
	CHECKED -	REVISED -
PLOT DATE = 2/4/2025	DATE -	REVISED -


STATE OF ILLINOIS
DEPARTMENT OF TRANSPORTATION


I-57 OVER D&EIRR & US ROUTE 45
RAMP A CROSS SECTIONS

SCALE: H: 1"=10' V: 1"=5' | SHEET 2 OF 18 SHEETS | STA. 202+00.00 | TO STA. 203+00.00

F.A.I. RTE.	SECTION	COUNTY	TOTAL SHEETS	SHEET NO.
57	(18-1VB, 18-20HB)B	CUMBERLAND	414	360
		CONTRACT NO. 74597		
	ILLINOIS FED. AID PROJECT			

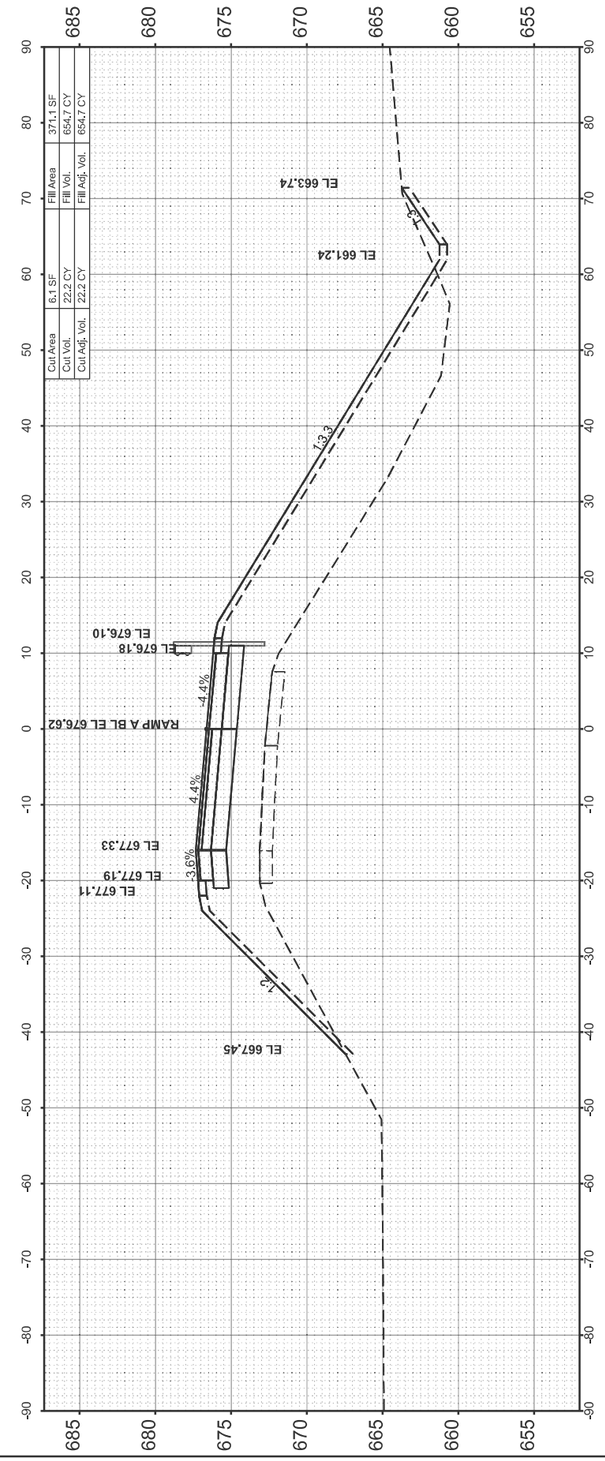

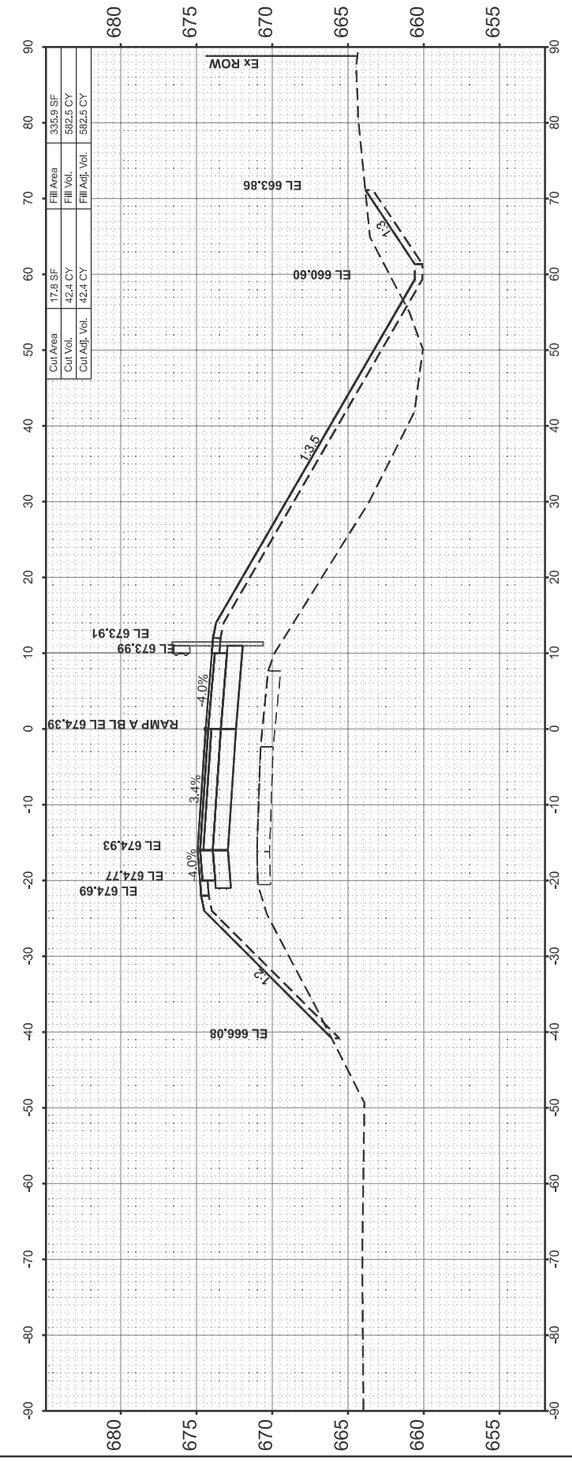

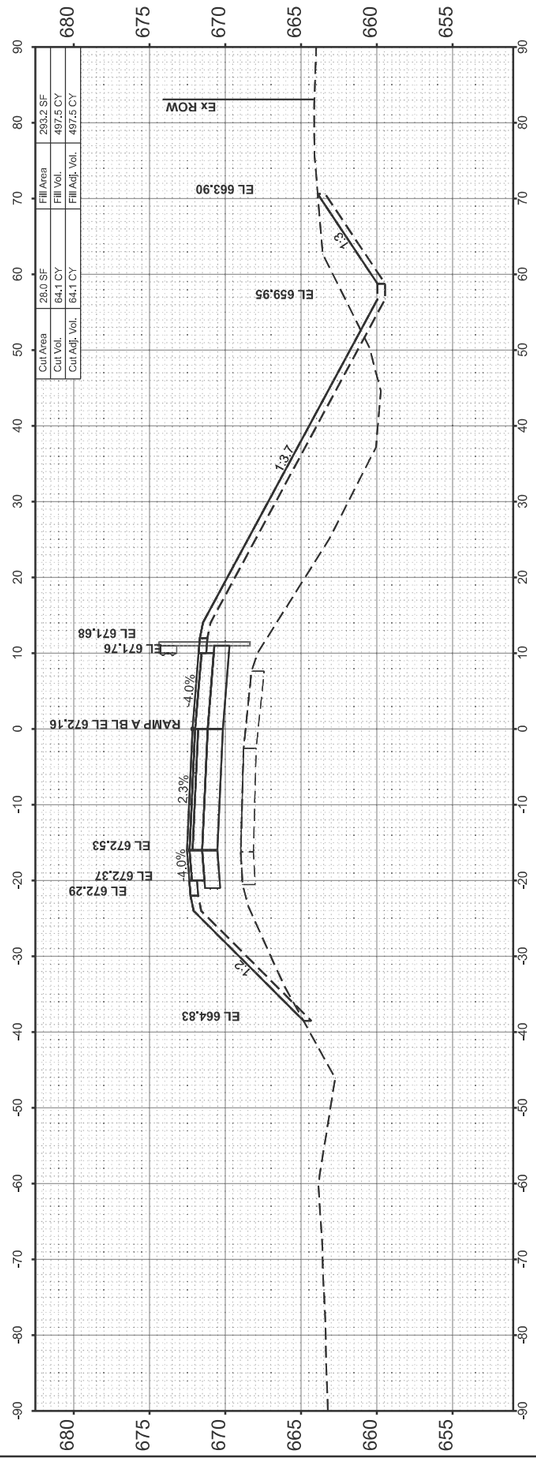

FINAL SURVEY	NOTE BOOK	NO.
	SURVEYED	
	PLOTTED	
	TEMPLATE	
	AREAS	
	AREAS CHECKED	

BY	DATE

ORIGINAL SURVEY	NOTE BOOK	NO.
	SURVEYED	
	PLOTTED	
	TEMPLATE	
	AREAS	
	AREAS CHECKED	

BY	DATE

MODEL: PR_RAMPA_IDOT - 203+50.00 [Sheet]
FILE NAME: W:\191-172 IDOT_197034_I57_StructureReplacement\CADD_SHEETS_ORD\017_Cross Sections\d7_p-97-047-12_cross_sections_Ramp_A.dgn

BLA, Inc.


USER NAME = malvarez	DESIGNED -	REVISED -
	DRAWN -	REVISED -
	CHECKED -	REVISED -
PLOT DATE = 2/4/2025	DATE -	REVISED -

STATE OF ILLINOIS
DEPARTMENT OF TRANSPORTATION

I-57 OVER D&EIRR & US ROUTE 45
RAMP A CROSS SCTIONS

SCALE: H: 1"=10' V: 1"=5' | SHEET 3 OF 18 SHEETS | STA. 203+50.00 | TO STA. 204+50.00

F.A.I. RTE.	SECTION	COUNTY	TOTAL SHEETS	SHEET NO.
57	(18-1VB, 18-20HB)B	CUMBERLAND	414	361
		CONTRACT NO. 74597		
	ILLINOIS FED. AID PROJECT			

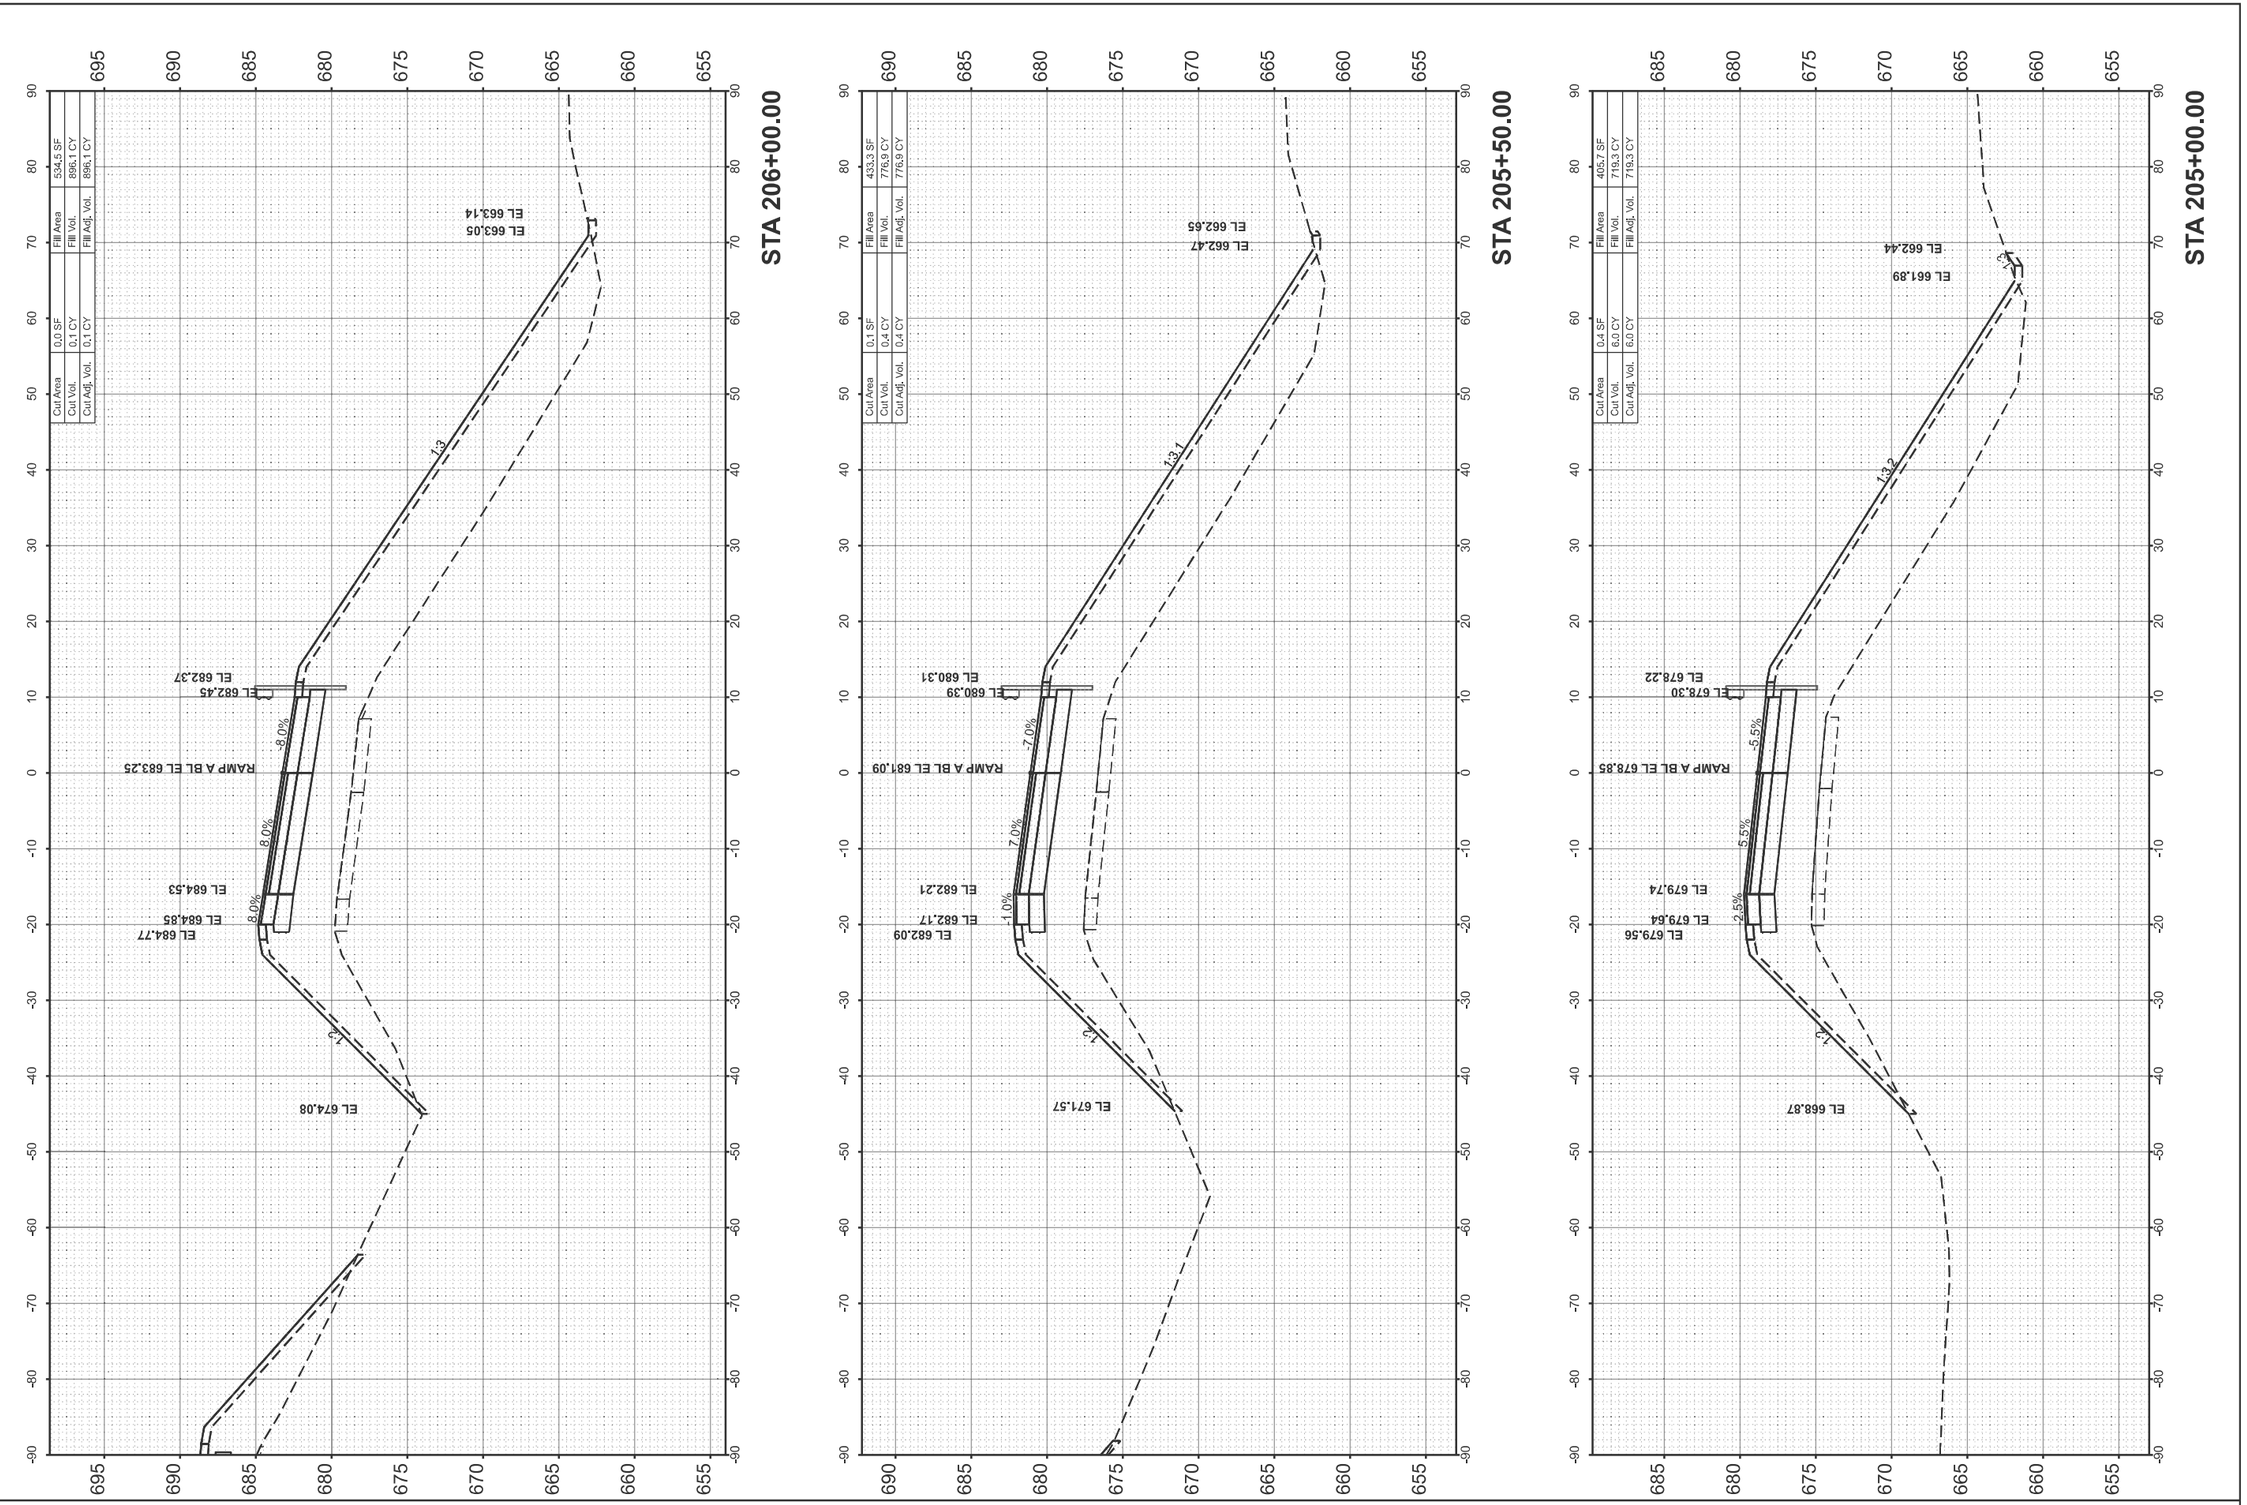

BLA, Inc.	USER NAME = PCheron	DESIGNED -	REVISED -
		DRAWN -	REVISED -
		CHECKED -	REVISED -
	PLOT DATE = 12/16/2024	DATE -	REVISED -

STATE OF ILLINOIS
DEPARTMENT OF TRANSPORTATION

I-57 OVER D&EIRR & US ROUTE 45
RAMP A CROSS SECTIONS

SCALE: H: 1"=10' V: 1"=5' | SHEET 4 OF 18 SHEETS | STA. 205+00.00 | TO STA. 206+00.00

F.A.I. RTE.	SECTION	COUNTY	TOTAL SHEETS	SHEET NO.
57	(18-1VB, 18-20HB)B	CUMBERLAND	414	362
		CONTRACT NO. 74597		
	ILLINOIS	FED. AID PROJECT		

FINAL SURVEY
NOTE BOOK
NO.
SURVEYED
PLOTTED
TEMPLATE
AREAS
AREAS CHECKED
BY
DATE

ORIGINAL SURVEY
NOTE BOOK
NO.
SURVEYED
PLOTTED
TEMPLATE
AREAS
AREAS CHECKED
BY
DATE

MODEL: PR_RAMPA_IDOT - 205+00.00 [Sheet]
FILE NAME: W:\191-172 IDOT_197034_I57_StructureReplacement\CADD_SHEETS_ORD\017_Cross Sections\d7_p-97-047-12_cross_sections_Ramp_A.dgn

FINAL SURVEY		BY	DATE
	SURVEYED		
	PLOTTED		
NOTE BOOK	TEMPLATE		
	AREAS		
NO.	AREAS CHECKED		

ORIGINAL SURVEY		BY	DATE
	SURVEYED		
	PLOTTED		
NOTE BOOK	TEMPLATE		
	AREAS		
NO.	AREAS CHECKED		

MODEL: PR_RAMPA_IDOT - 206+50.00 [Sheet]
FILE NAME: W:\191-172 IDOT_197034_I57_StructureReplacement\CADD_SHEETS_ORD\017_Cross Sections\d7_p-97-047-12_cross_sections_Ramp_A.dgn

BLA, Inc.


USER NAME = malvarez	DESIGNED -	REVISED -
	DRAWN -	REVISED -
	CHECKED -	REVISED -
PLOT DATE = 2/4/2025	DATE -	REVISED -


STATE OF ILLINOIS
DEPARTMENT OF TRANSPORTATION


I-57 OVER D&EIRR & US ROUTE 45
RAMP A CROSS SECTIONS

SCALE: H: 1"=10' V: 1"=5' | SHEET 5 OF 18 SHEETS | STA. 206+50.00 | TO STA. 207+50.00

F.A.I. RTE.	SECTION	COUNTY	TOTAL SHEETS	SHEET NO.
57	(18-1VB, 18-20HB)B	CUMBERLAND	414	363
		CONTRACT NO. 74597		
	ILLINOIS	FED. AID PROJECT		

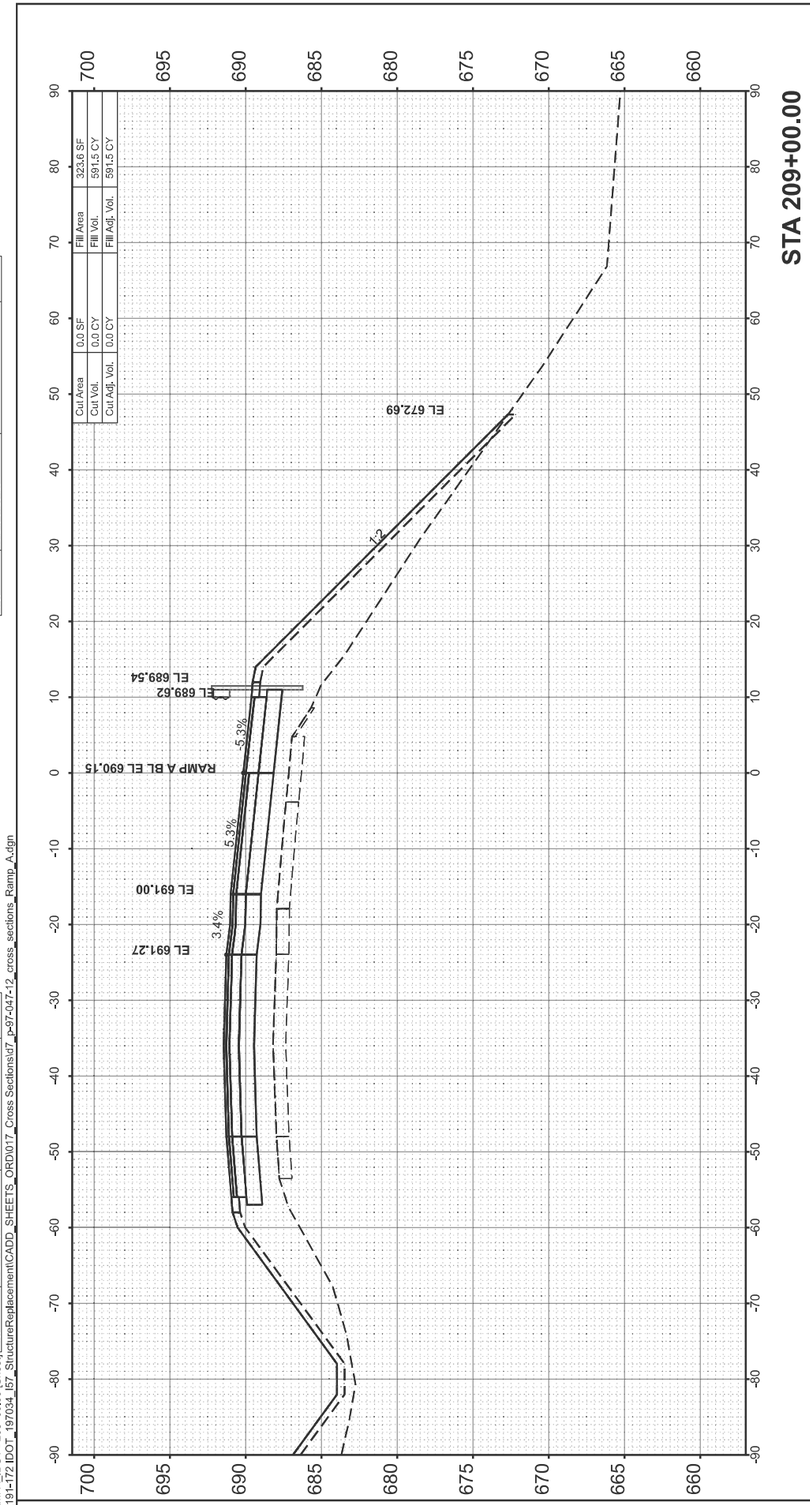

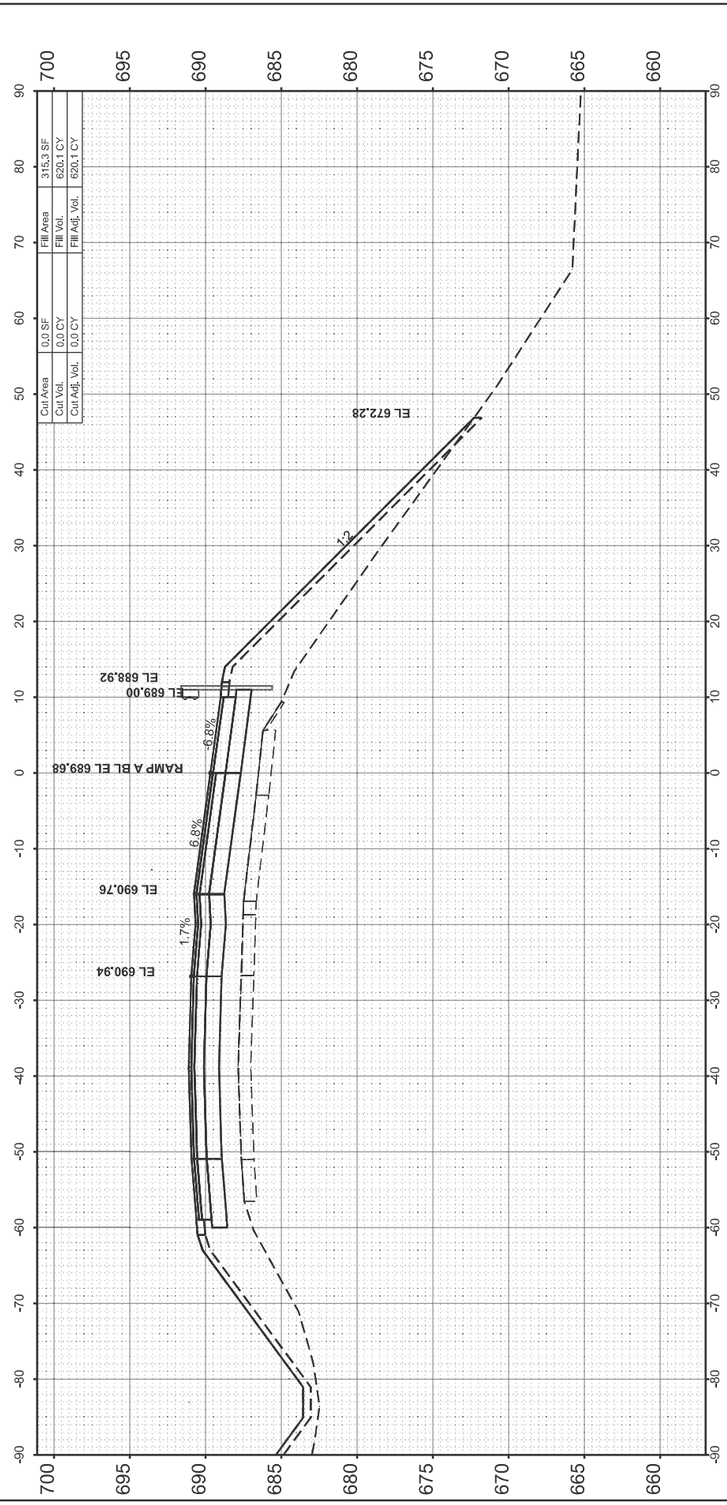

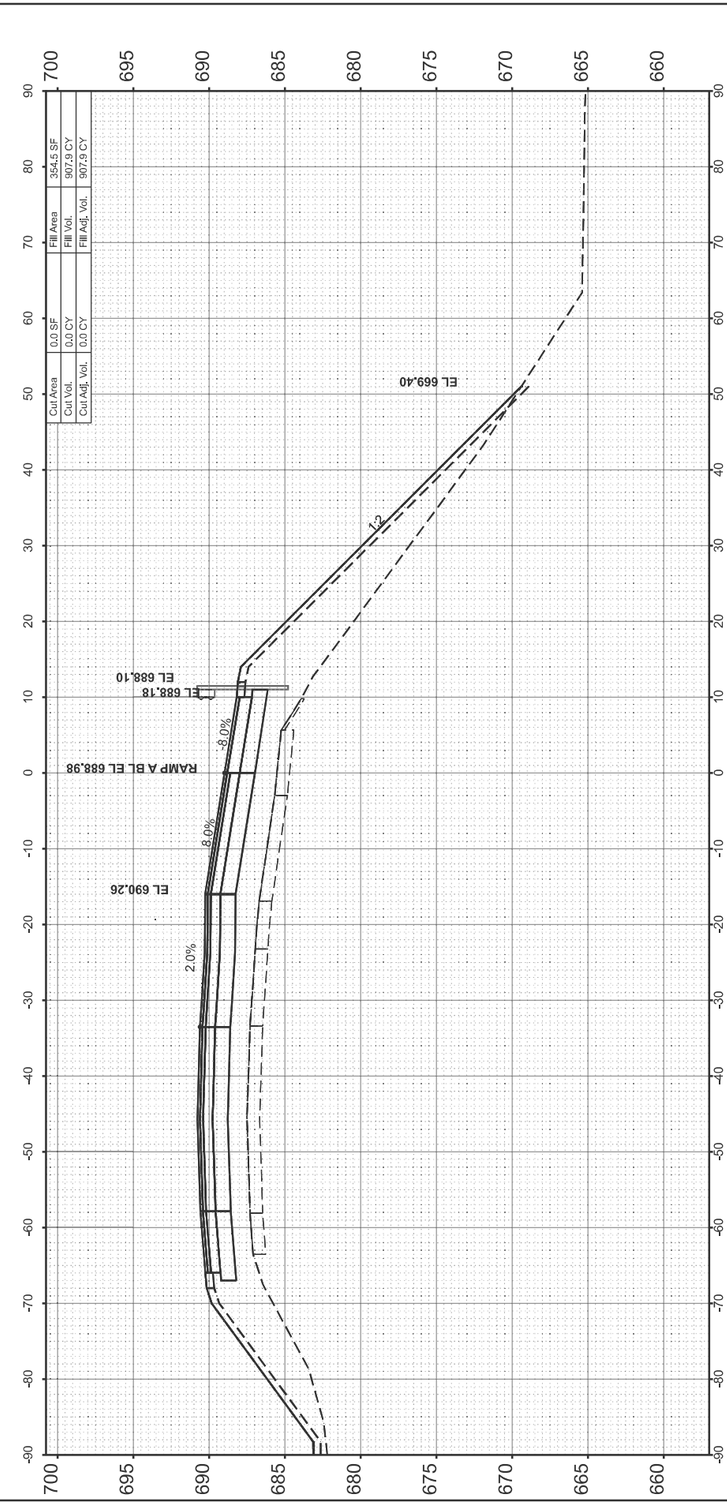

FINAL SURVEY	SURVEYED	BY	DATE
	PLOTTED		
NOTE BOOK	TEMPLATE		
	AREAS		
NO.	AREAS CHECKED		

ORIGINAL SURVEY	SURVEYED	BY	DATE
	PLOTTED		
NOTE BOOK	TEMPLATE		
	AREAS		
NO.	AREAS CHECKED		

MODEL: PR_RAMPA_IDOT - 208+00.00 [Sheet]
FILE NAME: W:\191-172 IDOT_197034_I57_StructureReplacement\CADD_SHEETS_ORD\017_Cross Sections\d7_p-97-047-12_cross_sections_Ramp_A.dgn

BLA, Inc.


USER NAME = malvarez	DESIGNED -	REVISED -
	DRAWN -	REVISED -
	CHECKED -	REVISED -
PLOT DATE = 2/4/2025	DATE -	REVISED -

STATE OF ILLINOIS
DEPARTMENT OF TRANSPORTATION

I-57 OVER D&EIRR & US ROUTE 45
RAMP A CROSS SECTIONS

SCALE: H: 1"=10' V: 1"=5' | SHEET 6 OF 18 SHEETS | STA. 208+00.00 | TO STA. 209+00.00

F.A.I. RTE.	SECTION	COUNTY	TOTAL SHEETS	SHEET NO.
57	(18-1VB, 18-20HB)B	CUMBERLAND	414	364
		CONTRACT NO. 74597		
	ILLINOIS	FED. AID PROJECT		

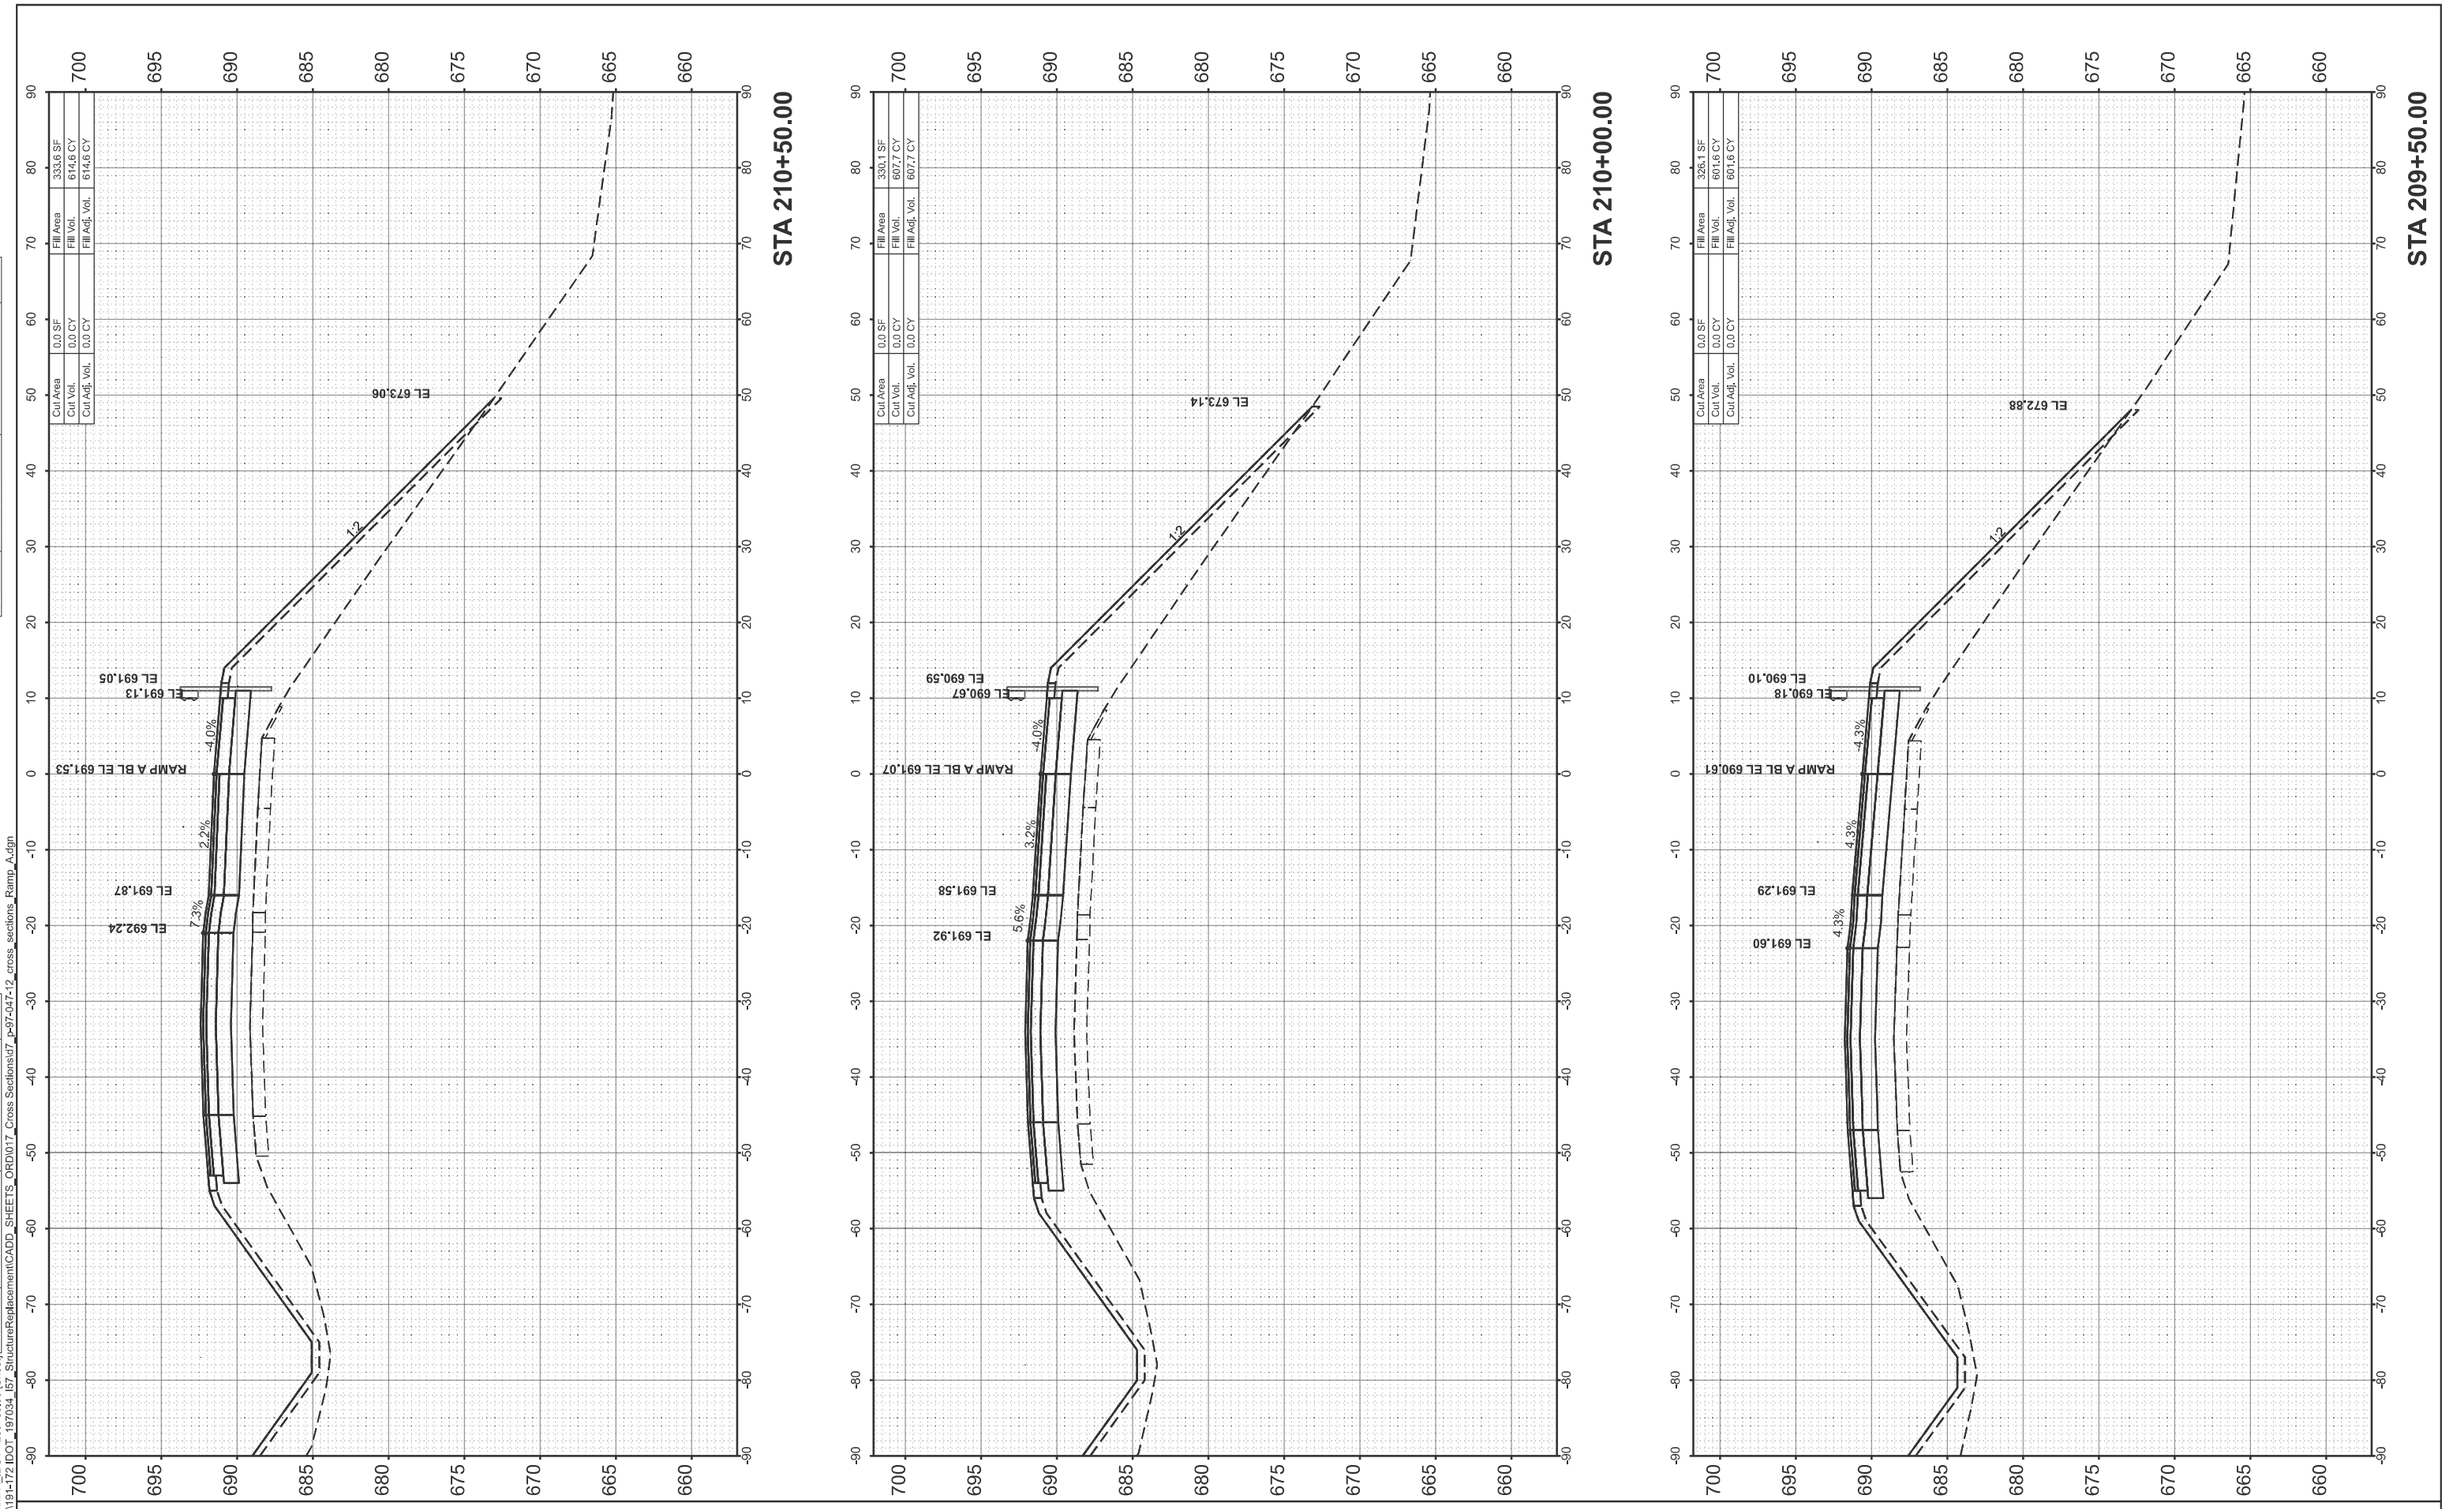

FINAL SURVEY	NOTE BOOK	NO.
	SURVEYED	
	PLOTTED	
	TEMPLATE	
	AREAS	
	AREAS CHECKED	

BY	DATE

ORIGINAL SURVEY	NOTE BOOK	NO.
	SURVEYED	
	PLOTTED	
	TEMPLATE	
	AREAS	
	AREAS CHECKED	

BY	DATE

MODEL: PR_RAMPA_IDOT - 209+50.00 [Sheet]
FILE NAME: W:\1191-172 IDOT_197034_I57_StructureReplacement\CADD_SHEETS_ORD\017_Cross Sections\d7_p-97-047-12_cross_sections_Ramp_A.dgn

BL BLA, Inc.


USER NAME = malvarez	DESIGNED -	REVISED -
	DRAWN -	REVISED -
	CHECKED -	REVISED -
PLOT DATE = 2/4/2025	DATE -	REVISED -


STATE OF ILLINOIS
DEPARTMENT OF TRANSPORTATION

I-57 OVER D&EIRR & US ROUTE 45
RAMP A CROSS SECTIONS

SCALE: H: 1"=10' V: 1"=5' | SHEET 7 OF 18 SHEETS | STA. 209+50.00 | TO STA. 210+50.00

F.A.I. RTE.	SECTION	COUNTY	TOTAL SHEETS	SHEET NO.
57	(18-1VB, 18-20HB)B	CUMBERLAND	414	365
		CONTRACT NO. 74597		
	ILLINOIS FED. AID PROJECT			

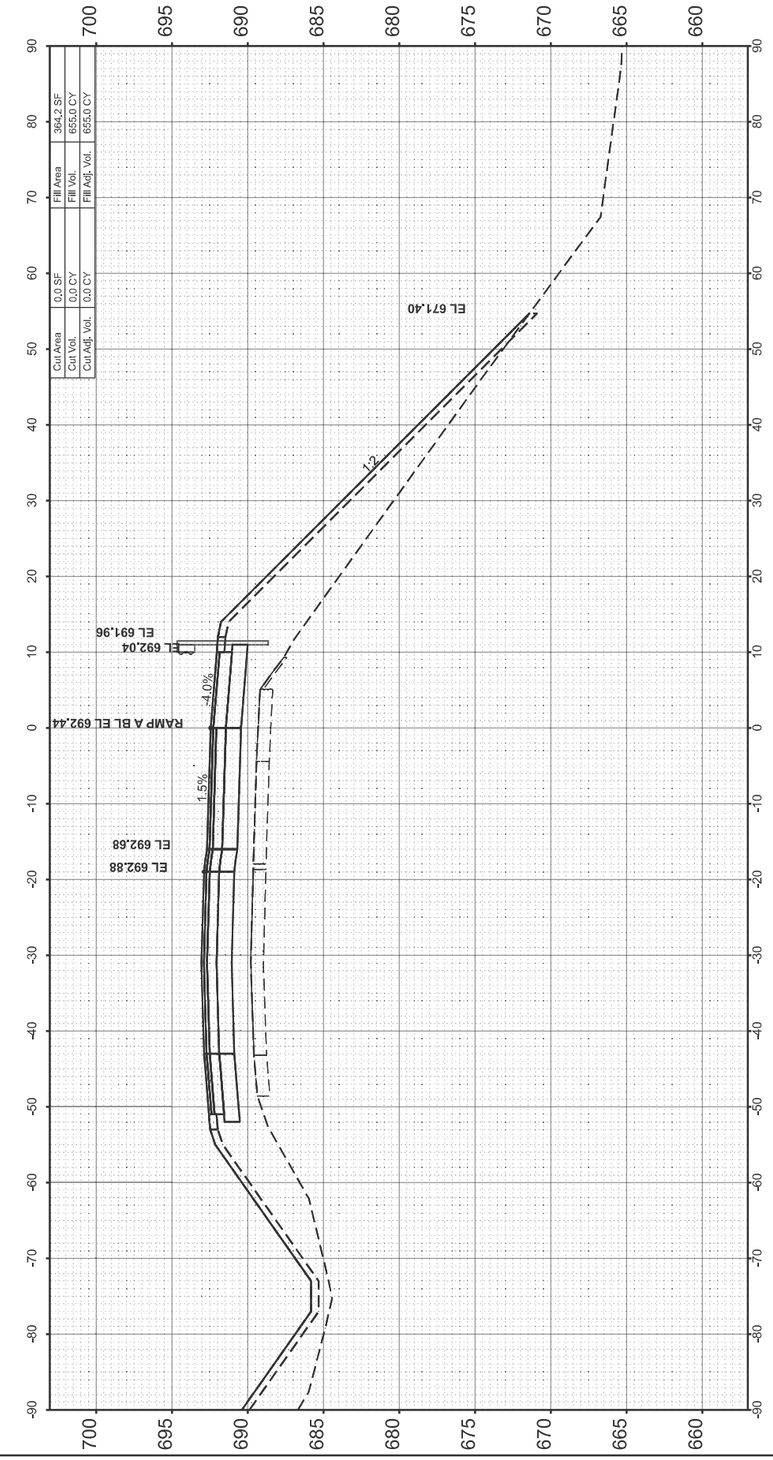

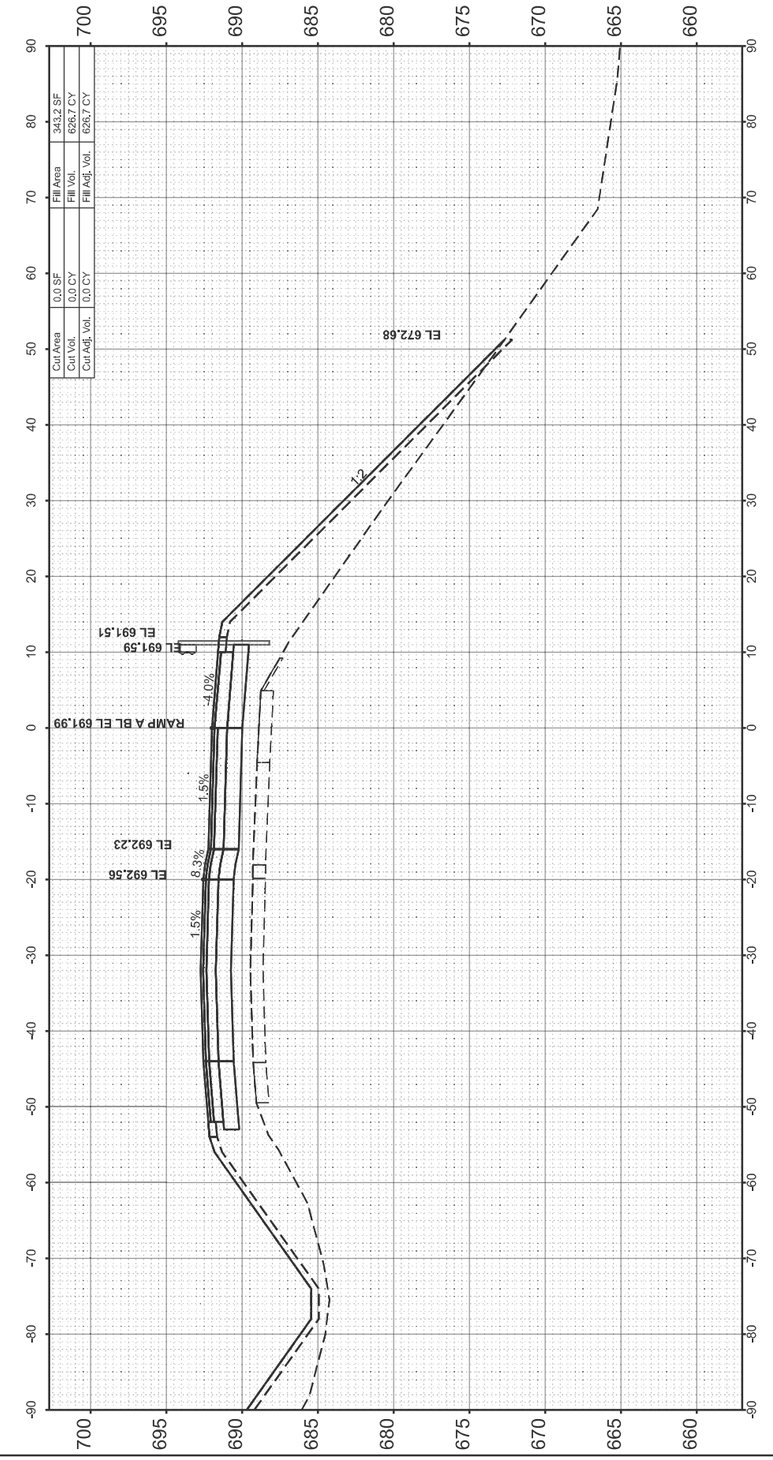

FINAL SURVEY	NOTE BOOK	NO.
	SURVEYED	
	PLOTTED	
	TEMPLATE	
	AREAS	
	AREAS CHECKED	

BY	DATE

ORIGINAL SURVEY	NOTE BOOK	NO.
	SURVEYED	
	PLOTTED	
	TEMPLATE	
	AREAS	
	AREAS CHECKED	

BY	DATE

MODEL: PR_RAMPA_IDOT - 211+00.00 [Sheet]
FILE NAME: W:\1191-172 IDOT_197034_I57_StructureReplacement\CADD_SHEETS_ORD\017_Cross Sections\d7_p-97-047-12_cross_sections_Ramp_A.dgn

BLA, Inc.


USER NAME = malvarez	DESIGNED -	REVISED -	
	DRAWN -	REVISED -	
	CHECKED -	REVISED -	
PLOT DATE = 2/4/2025	DATE -	REVISED -	


STATE OF ILLINOIS
DEPARTMENT OF TRANSPORTATION

I-57 OVER D&EIRR & US ROUTE 45
RAMP A CROSS SECTIONS

SCALE: H: 1"=10' V: 1"=5' | SHEET 8 OF 18 SHEETS | STA. 211+00.00 | TO STA. 211+50.00

F.A.I. RTE.	SECTION	COUNTY	TOTAL SHEETS	SHEET NO.
57	(18-1VB, 18-20HB)B	CUMBERLAND	414	366
		CONTRACT NO. 74597		
	ILLINOIS	FED. AID PROJECT		

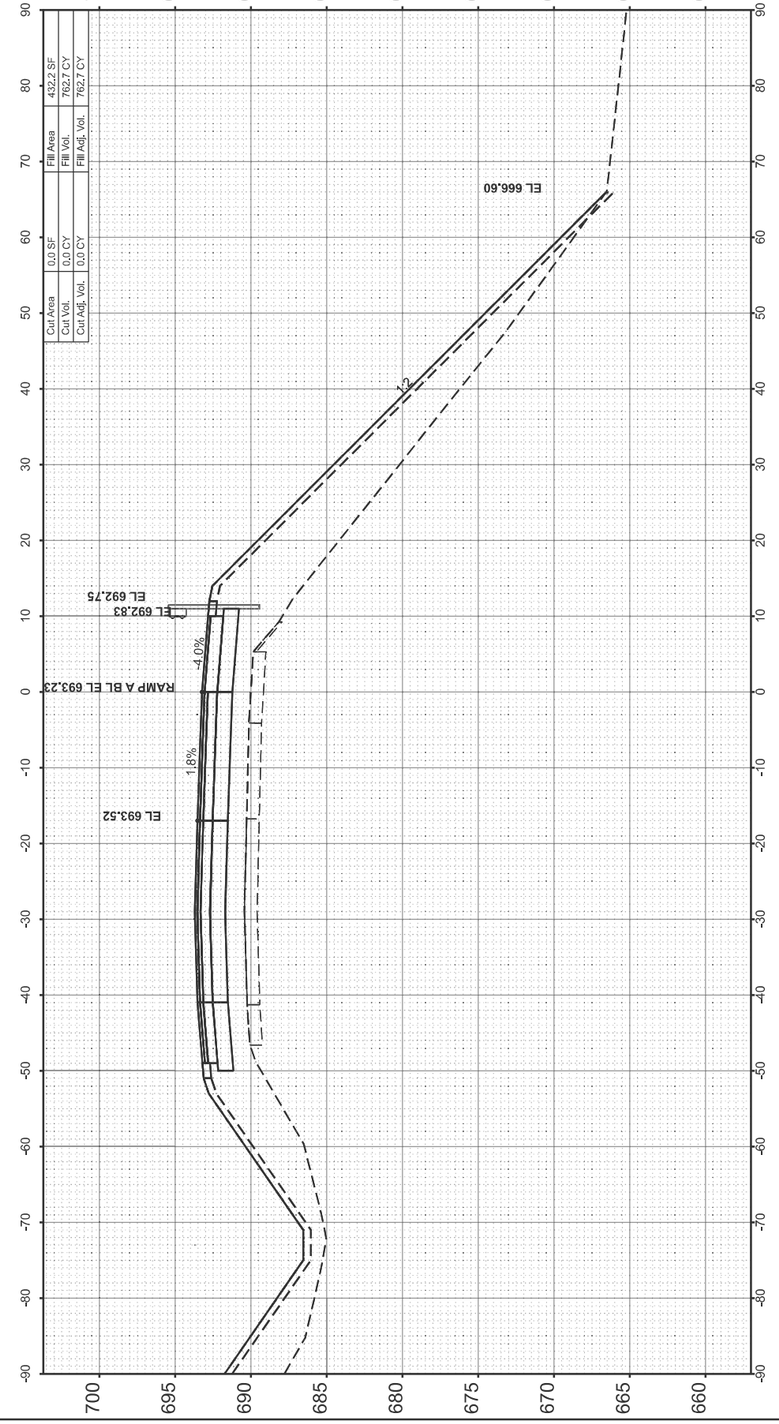

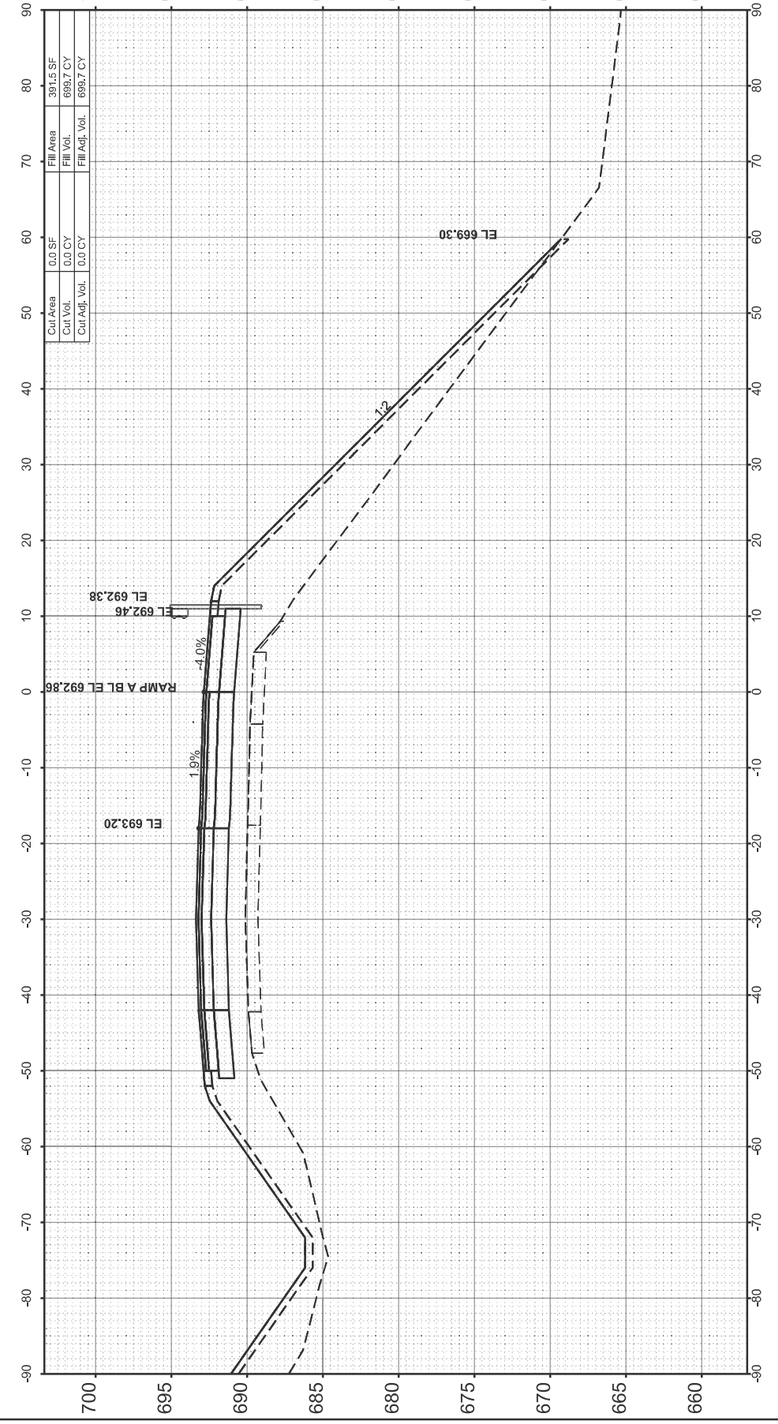

FINAL SURVEY		BY	DATE
NOTE BOOK	SURVEYED		
	PLOTTED		
	TEMPLATE		
	AREAS		
NO.	AREAS CHECKED		

ORIGINAL SURVEY		BY	DATE
NOTE BOOK	SURVEYED		
	PLOTTED		
	TEMPLATE		
	AREAS		
NO.	AREAS CHECKED		

MODEL: PR_RAMPA_IDOT - 212+00.00 [Sheet]
FILE NAME: W:\191-172 IDOT_197034_I57_StructureReplacement\CADD_SHEETS_ORD\017_Cross Sections\d7_p-97-047-12_cross_sections_Ramp_A.dgn

BLA, Inc.


USER NAME = malvarez	DESIGNED -	REVISED -
	DRAWN -	REVISED -
	CHECKED -	REVISED -
PLOT DATE = 2/4/2025	DATE -	REVISED -


STATE OF ILLINOIS
DEPARTMENT OF TRANSPORTATION

I-57 OVER D&EIRR & US ROUTE 45
RAMP A CROSS SECTIONS

SCALE: H: 1"=10' V: 1"=5' | SHEET 9 OF 414 SHEETS | STA. 212+00.00 | TO STA. 212+50.00

F.A.I. RTE.	SECTION	COUNTY	TOTAL SHEETS	SHEET NO.
57	(18-1VB, 18-20HB)B	CUMBERLAND	414	367
		CONTRACT NO. 74597		
	ILLINOIS FED. AID PROJECT			

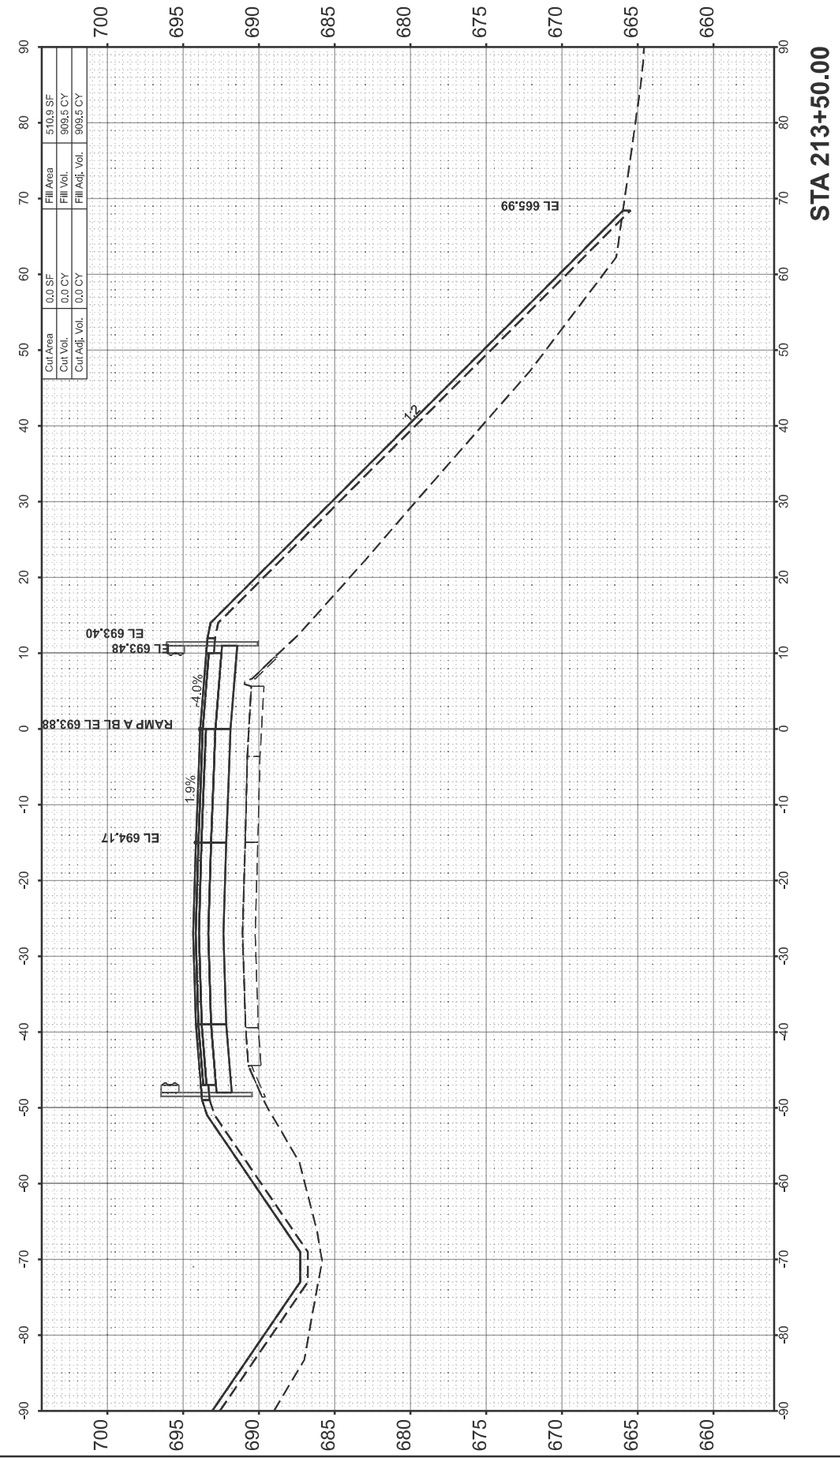

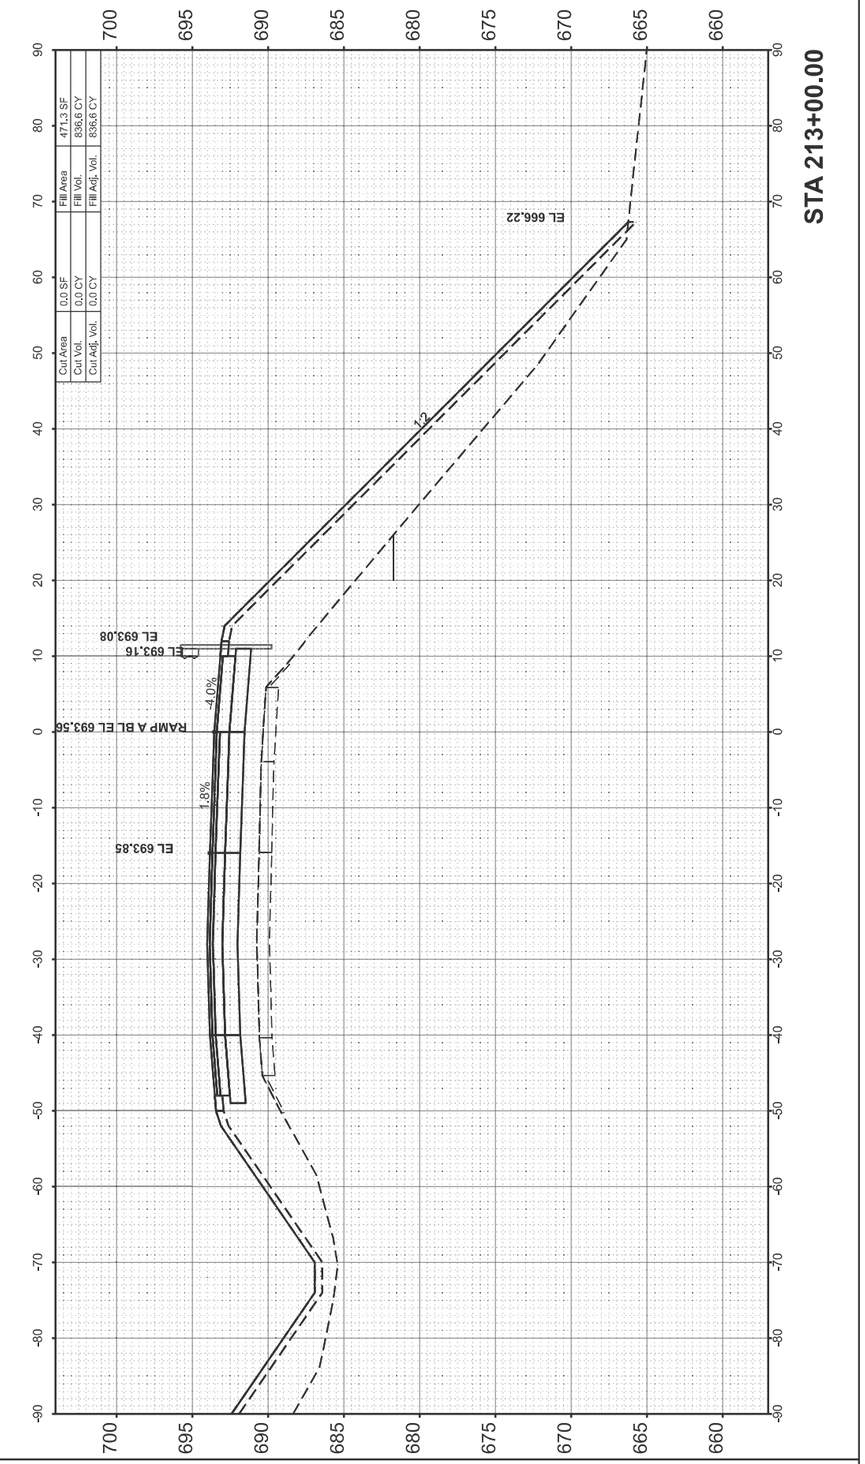

FINAL SURVEY	NOTE BOOK	NO.
	SURVEYED	
	PLOTTED	
	TEMPLATE	
	AREAS	
	AREAS CHECKED	

BY	DATE

ORIGINAL SURVEY	NOTE BOOK	NO.
	SURVEYED	
	PLOTTED	
	TEMPLATE	
	AREAS	
	AREAS CHECKED	

BY	DATE

MODEL: PR_RAMPA_IDOT - 213+00.00 [Sheet]
FILE NAME: W:\191-172 IDOT_197034_I57_StructureReplacement\CADD_SHEETS_ORD\017_Cross Sections\d7_p-97-047-12_cross_sections_Ramp_A.dgn

BLA, Inc.


USER NAME = malvarez	DESIGNED -	REVISED -
	DRAWN -	REVISED -
	CHECKED -	REVISED -
PLOT DATE = 2/4/2025	DATE -	REVISED -


STATE OF ILLINOIS
DEPARTMENT OF TRANSPORTATION

I-57 OVER D&EIRR & US ROUTE 45
RAMP A CROSS SECTIONS

SCALE: H: 1"=10' V: 1"=5' | SHEET 10 OF 18 SHEETS | STA. 213+00.00 | TO STA. 213+50.00

F.A.I. RTE.	SECTION	COUNTY	TOTAL SHEETS	SHEET NO.
57	(18-1VB, 18-20HB)B	CUMBERLAND	414	368
		CONTRACT NO. 74597		
	ILLINOIS	FED. AID PROJECT		

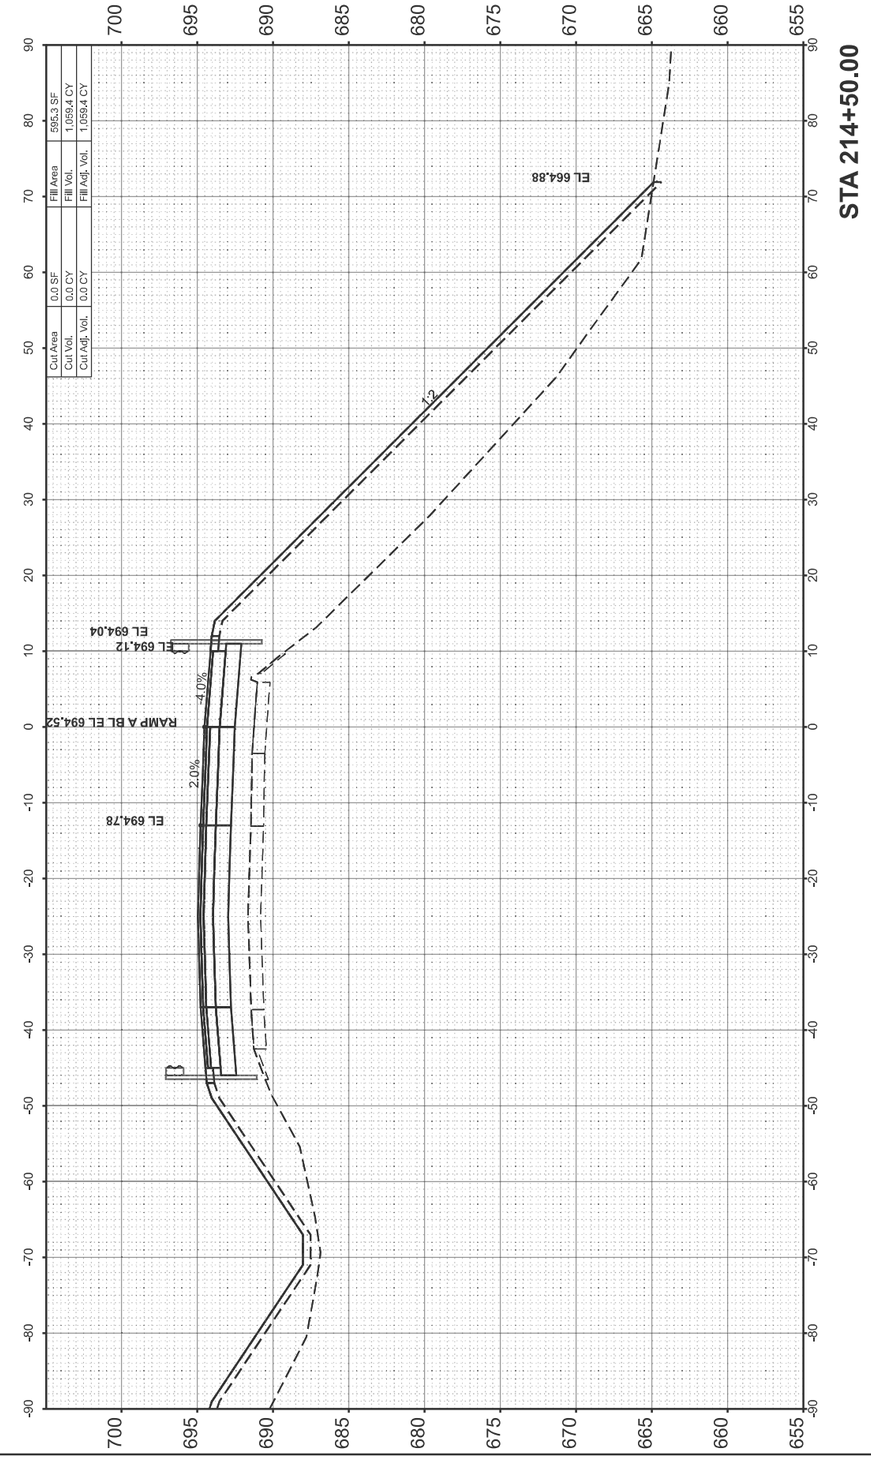

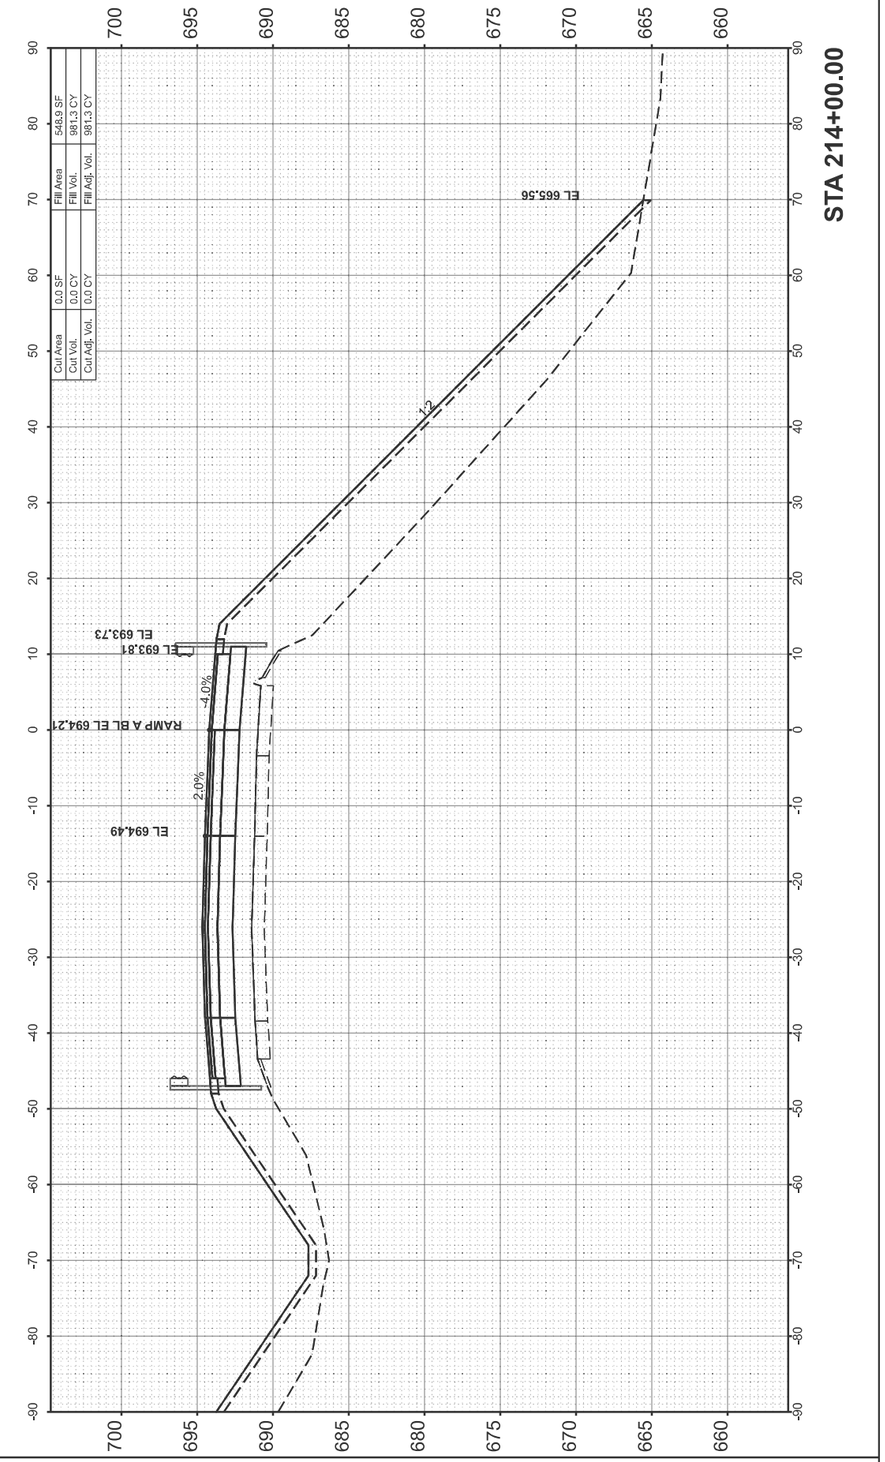

FINAL SURVEY	SURVEYED	BY	DATE
NOTE BOOK	PLOTTED		
NO.	TEMPLATE		
	AREAS		
	AREAS CHECKED		

ORIGINAL SURVEY	SURVEYED	BY	DATE
NOTE BOOK	PLOTTED		
NO.	TEMPLATE		
	AREAS		
	AREAS CHECKED		

MODEL: PR_RAMPA_IDOT - 214+00.00 [Sheet]
FILE NAME: W:\191-172 IDOT_197034_I57_StructureReplacement\CADD_SHEETS_ORD\017_Cross Sections\d7_p-97-047-12_cross_sections_Ramp_A.dgn

BLA, Inc.


USER NAME = malvarez	DESIGNED -	REVISED -
	DRAWN -	REVISED -
	CHECKED -	REVISED -
PLOT DATE = 2/4/2025	DATE -	REVISED -


STATE OF ILLINOIS
DEPARTMENT OF TRANSPORTATION

I-57 OVER D&EIRR & US ROUTE 45
RAMP A CROSS SECTIONS

SCALE: H: 1"=10' V: 1"=5' | SHEET 11 OF 18 SHEETS | STA. 214+00.00 | TO STA. 214+50.00

F.A.I. RTE.	SECTION	COUNTY	TOTAL SHEETS	SHEET NO.
57	(18-1VB, 18-20HB)B	CUMBERLAND	414	369
		CONTRACT NO. 74597		
	ILLINOIS	FED. AID PROJECT		

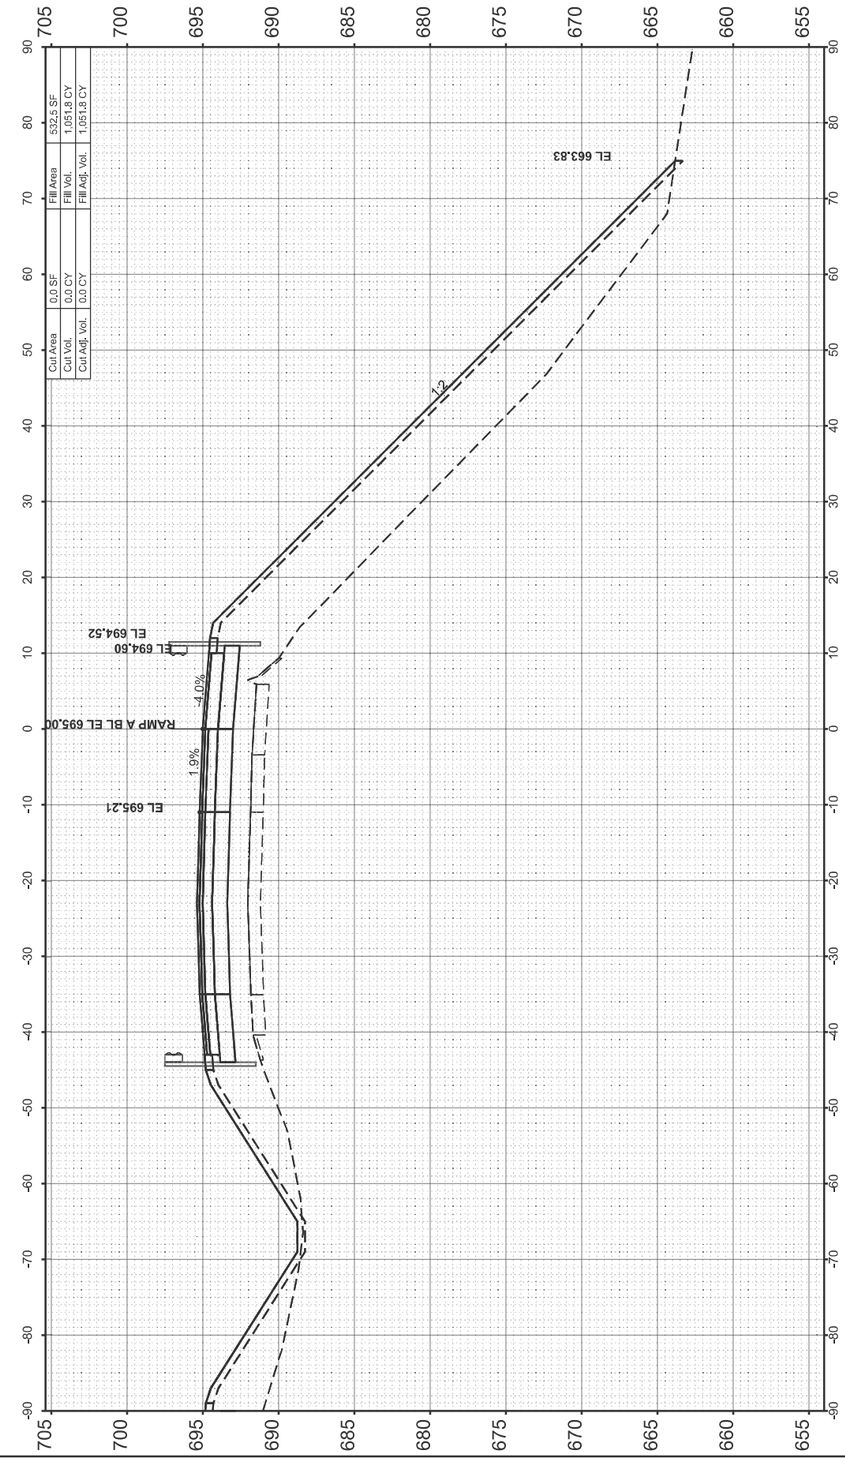

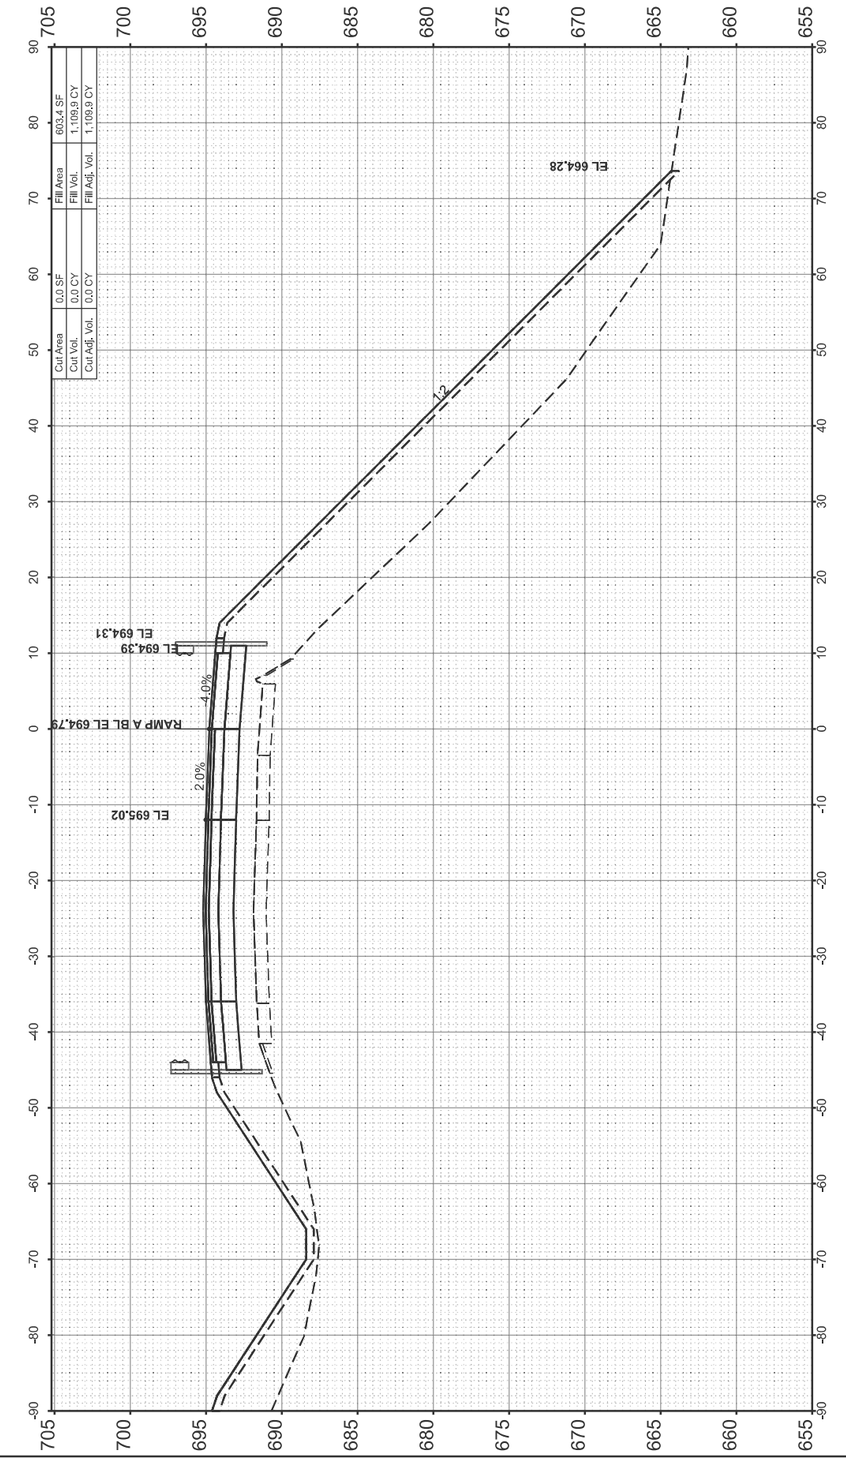

FINAL SURVEY		BY	DATE
NOTE BOOK	SURVEYED		
NO.	PLOTTED		
	TEMPLATE		
	AREAS		
	AREAS CHECKED		

ORIGINAL SURVEY		BY	DATE
NOTE BOOK	SURVEYED		
NO.	PLOTTED		
	TEMPLATE		
	AREAS		
	AREAS CHECKED		

MODEL: PR_RAMPA_IDOT - 215+00.00 [Sheet]
FILE NAME: W:\191-172 IDOT_197034_I57_StructureReplacement\CADD_SHEETS_ORD\017_Cross Sections\d7_p-97-047-12_cross_sections_Ramp_A.dgn

BLA, Inc.


USER NAME = malvarez	DESIGNED -	REVISED -
	DRAWN -	REVISED -
	CHECKED -	REVISED -
PLOT DATE = 2/4/2025	DATE -	REVISED -


STATE OF ILLINOIS
DEPARTMENT OF TRANSPORTATION

I-57 OVER D&EIRR & US ROUTE 45
RAMP A CROSS SECTIONS

SCALE: 1"=10' | SHEET 12 OF 18 SHEETS | STA. 215+00.00 | TO STA. 215+50.00

F.A.I. RTE.	SECTION	COUNTY	TOTAL SHEETS	SHEET NO.
57	(18-1VB, 18-20HB)B	CUMBERLAND	414	370
		CONTRACT NO. 74597		
	ILLINOIS FED. AID PROJECT			

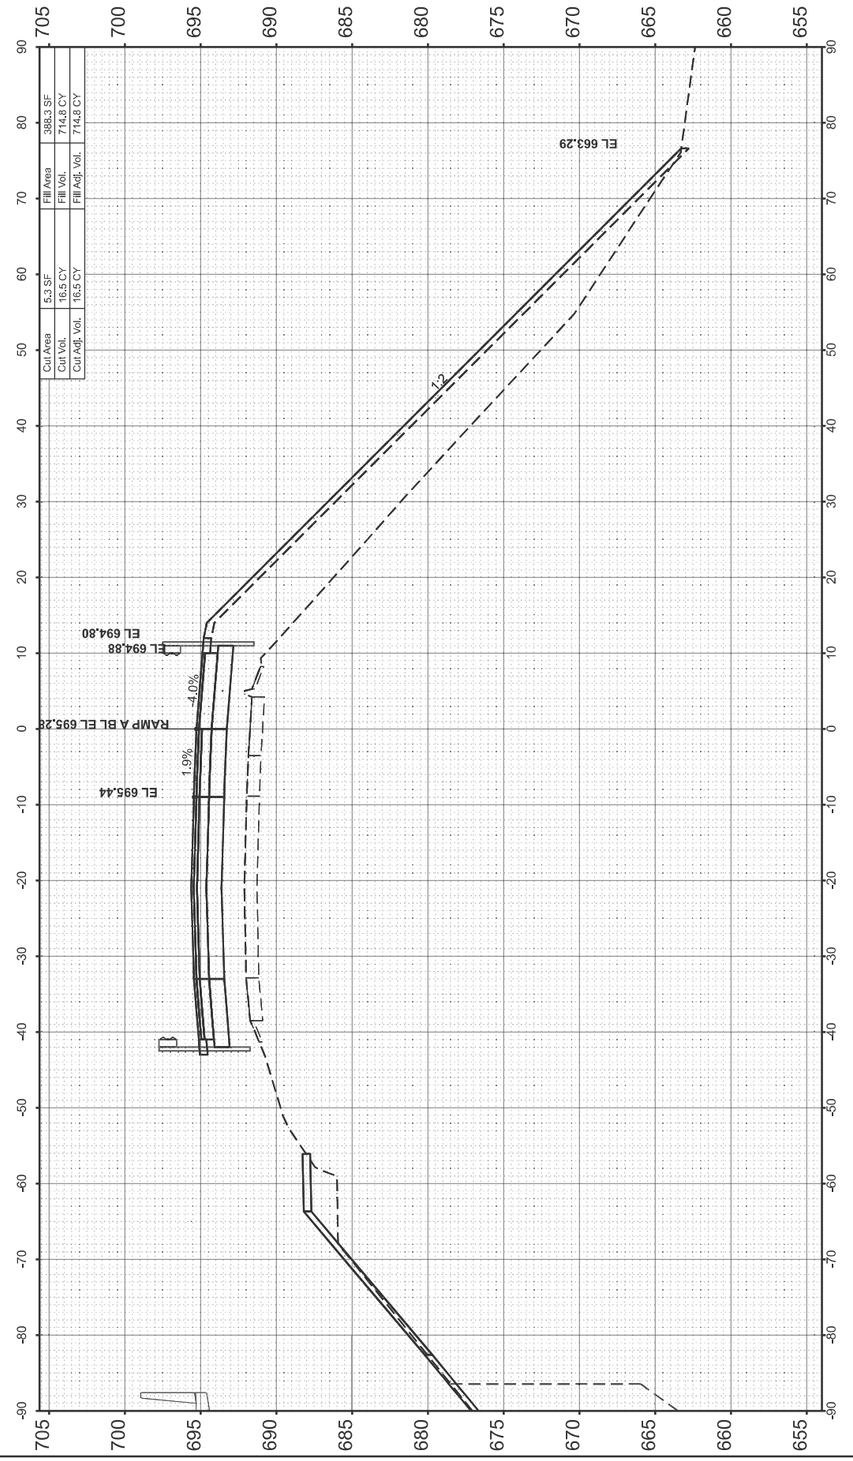

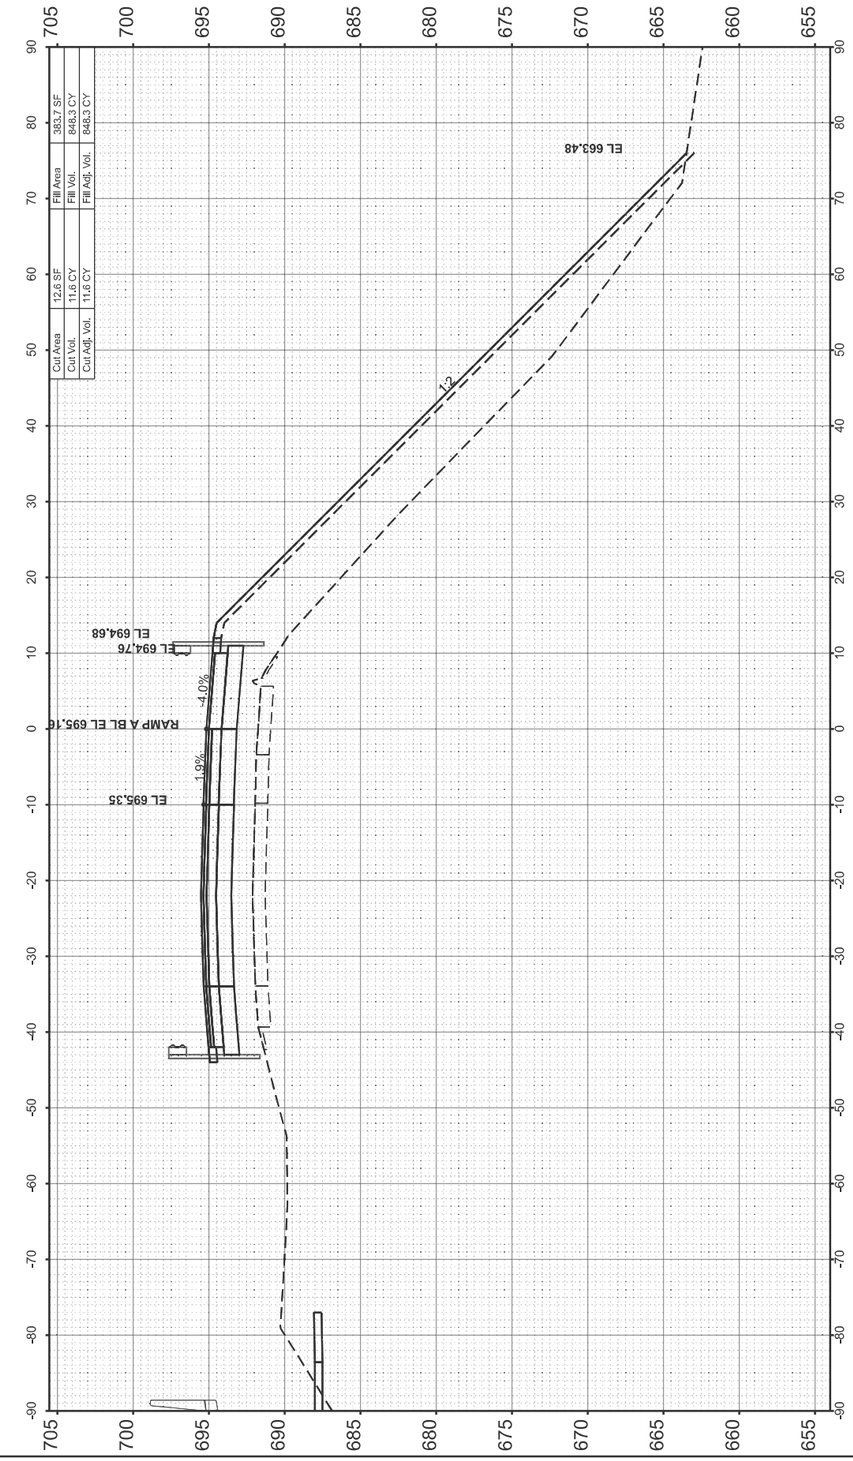

FINAL SURVEY		BY	DATE
NOTE BOOK	SURVEYED		
	PLOTTED		
	TEMPLATE		
	AREAS		
NO.	AREAS CHECKED		

ORIGINAL SURVEY		BY	DATE
NOTE BOOK	SURVEYED		
	PLOTTED		
	TEMPLATE		
	AREAS		
NO.	AREAS CHECKED		

MODEL: PR_RAMPA_IDOT - 216+00.00 [Sheet]
FILE NAME: W:\191-172 IDOT_197034_I57_StructureReplacement\CADD_SHEETS_ORD\017_Cross Sections\d7_p-97-047-12_cross_sections_Ramp_A.dgn

BLA, Inc.


USER NAME = malvarez	DESIGNED -	REVISED -
	DRAWN -	REVISED -
	CHECKED -	REVISED -
PLOT DATE = 2/4/2025	DATE -	REVISED -

STATE OF ILLINOIS
DEPARTMENT OF TRANSPORTATION

I-57 OVER D&EIRR & US ROUTE 45
RAMP A CROSS SECTIONS

SCALE: 1"=10' | SHEET 13 OF 18 SHEETS | STA. 216+00.00 | TO STA. 216+50.00

F.A.I. RTE.	SECTION	COUNTY	TOTAL SHEETS	SHEET NO.
57	(18-1VB, 18-20HB)B	CUMBERLAND	414	371
		CONTRACT NO. 74597		
	ILLINOIS FED. AID PROJECT			

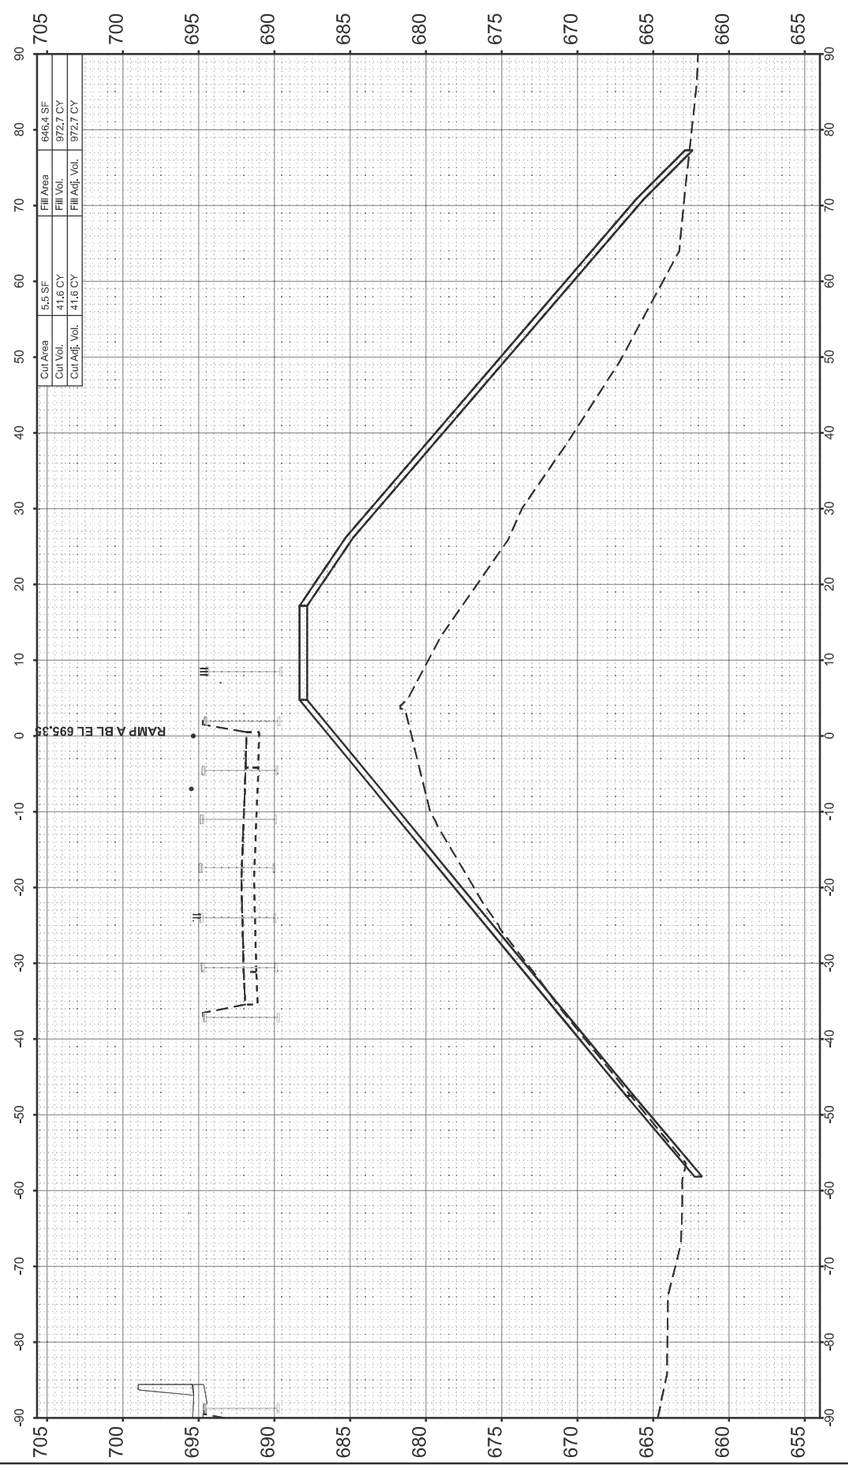

FINAL SURVEY	SURVEYED	BY	DATE
NOTE BOOK	PLOTTED		
NO.	TEMPLATE		
	AREAS		
	AREAS CHECKED		

ORIGINAL SURVEY	SURVEYED	BY	DATE
NOTE BOOK	PLOTTED		
NO.	TEMPLATE		
	AREAS		
	AREAS CHECKED		

MODEL: PR_RAMPA_IDOT - 217+00.00 [Sheet]
FILE NAME: W:\191-172 IDOT_197034_I57_StructureReplacement\CADD_SHEETS_ORD\017_Cross Sections\d7_p-97-047-12_cross_sections_Ramp_A.dgn

BLA, Inc.


USER NAME = malvarez	DESIGNED -	REVISED -
	DRAWN -	REVISED -
	CHECKED -	REVISED -
PLOT DATE = 2/4/2025	DATE -	REVISED -


STATE OF ILLINOIS
DEPARTMENT OF TRANSPORTATION

I-57 OVER D&EIRR & US ROUTE 45
RAMP A CROSS SECTIONS

SCALE: 1"=10' | SHEET 14 OF 18 SHEETS | STA. 217+00.00 | TO STA. 217+50.00

F.A.I. RTE.	SECTION	COUNTY	TOTAL SHEETS	SHEET NO.
57	(18-1VB, 18-20HB)B	CUMBERLAND	414	372
		CONTRACT NO. 74597		
	ILLINOIS FED. AID PROJECT			

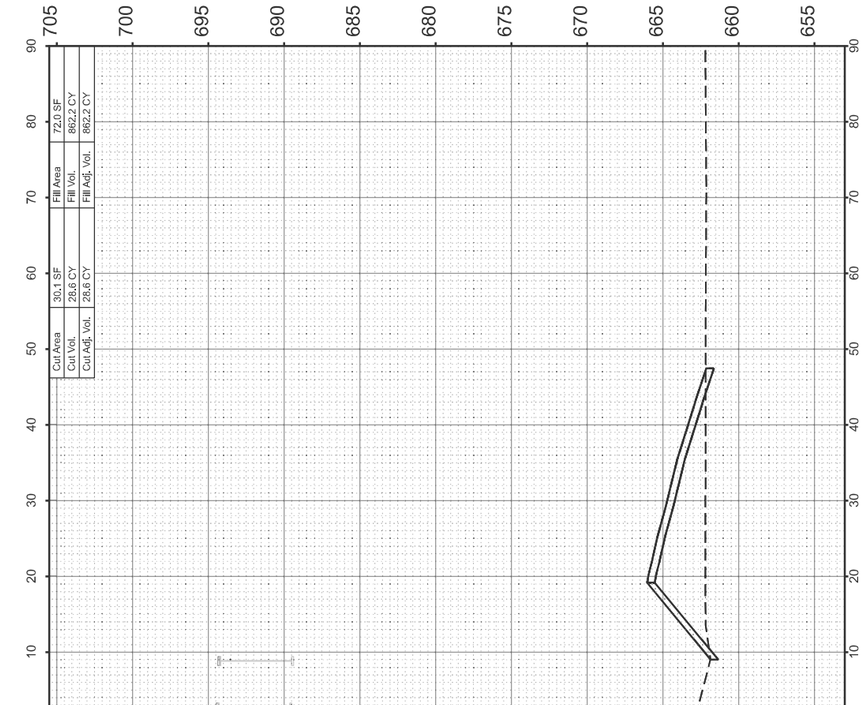

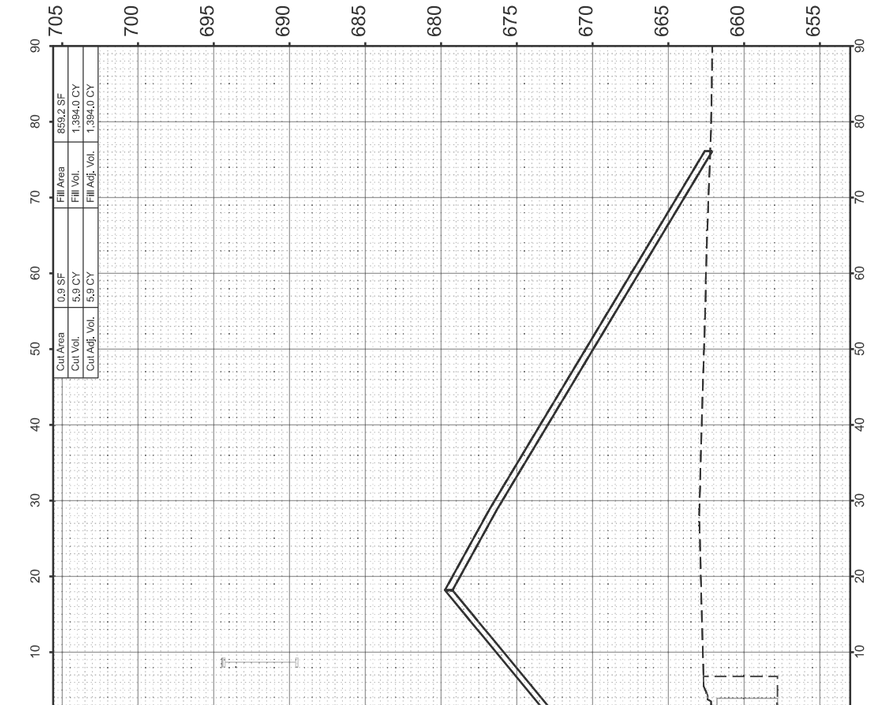

FINAL SURVEY	SURVEYED	BY	DATE
NOTE BOOK	PLOTTED		
NO.	TEMPLATE		
	AREAS		
	AREAS CHECKED		

ORIGINAL SURVEY	SURVEYED	BY	DATE
NOTE BOOK	PLOTTED		
NO.	TEMPLATE		
	AREAS		
	AREAS CHECKED		

MODEL: PR_RAMPA_IDOT - 218+00.00 [Sheet]
FILE NAME: W:\1191-172 IDOT_197034_I57_StructureReplacement\CADD_SHEETS_ORD\017_Cross Sections\d7_p-97-047-12_cross_sections_Ramp_A.dgn

BLA, Inc.


USER NAME = malvarez	DESIGNED -	REVISED -
	DRAWN -	REVISED -
	CHECKED -	REVISED -
PLOT DATE = 2/4/2025	DATE -	REVISED -


STATE OF ILLINOIS
DEPARTMENT OF TRANSPORTATION

I-57 OVER D&EIRR & US ROUTE 45
RAMP A CROSS SECTIONS

SCALE: 1"=10' | SHEET 15 OF 18 SHEETS | STA. 218+00.00 | TO STA. 218+50.00

F.A.I. RTE.	SECTION	COUNTY	TOTAL SHEETS	SHEET NO.
57	(18-1VB, 18-20HB)B	CUMBERLAND	414	373
		CONTRACT NO. 74597		
	ILLINOIS	FED. AID PROJECT		

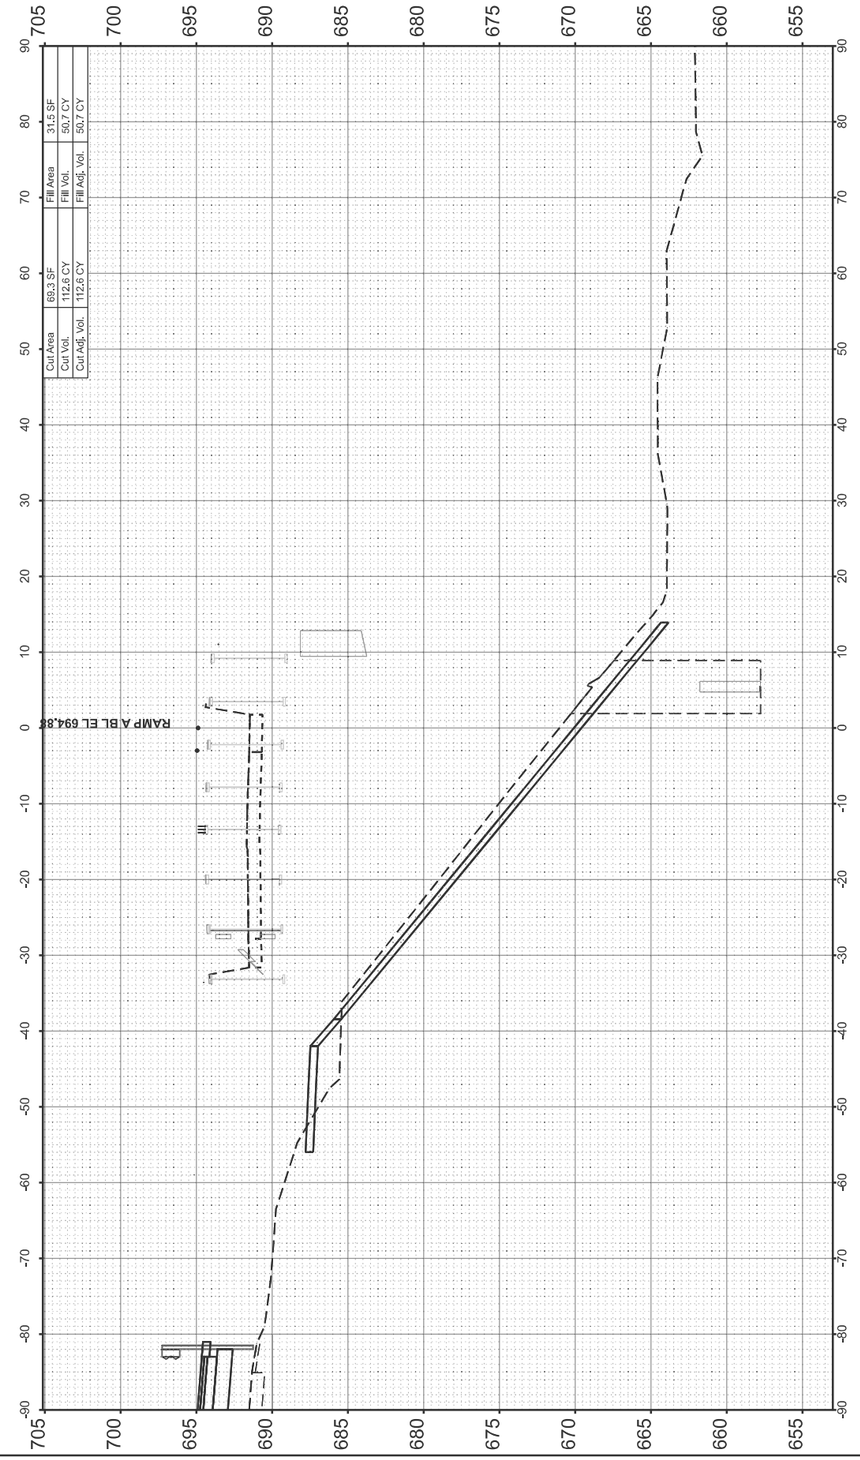

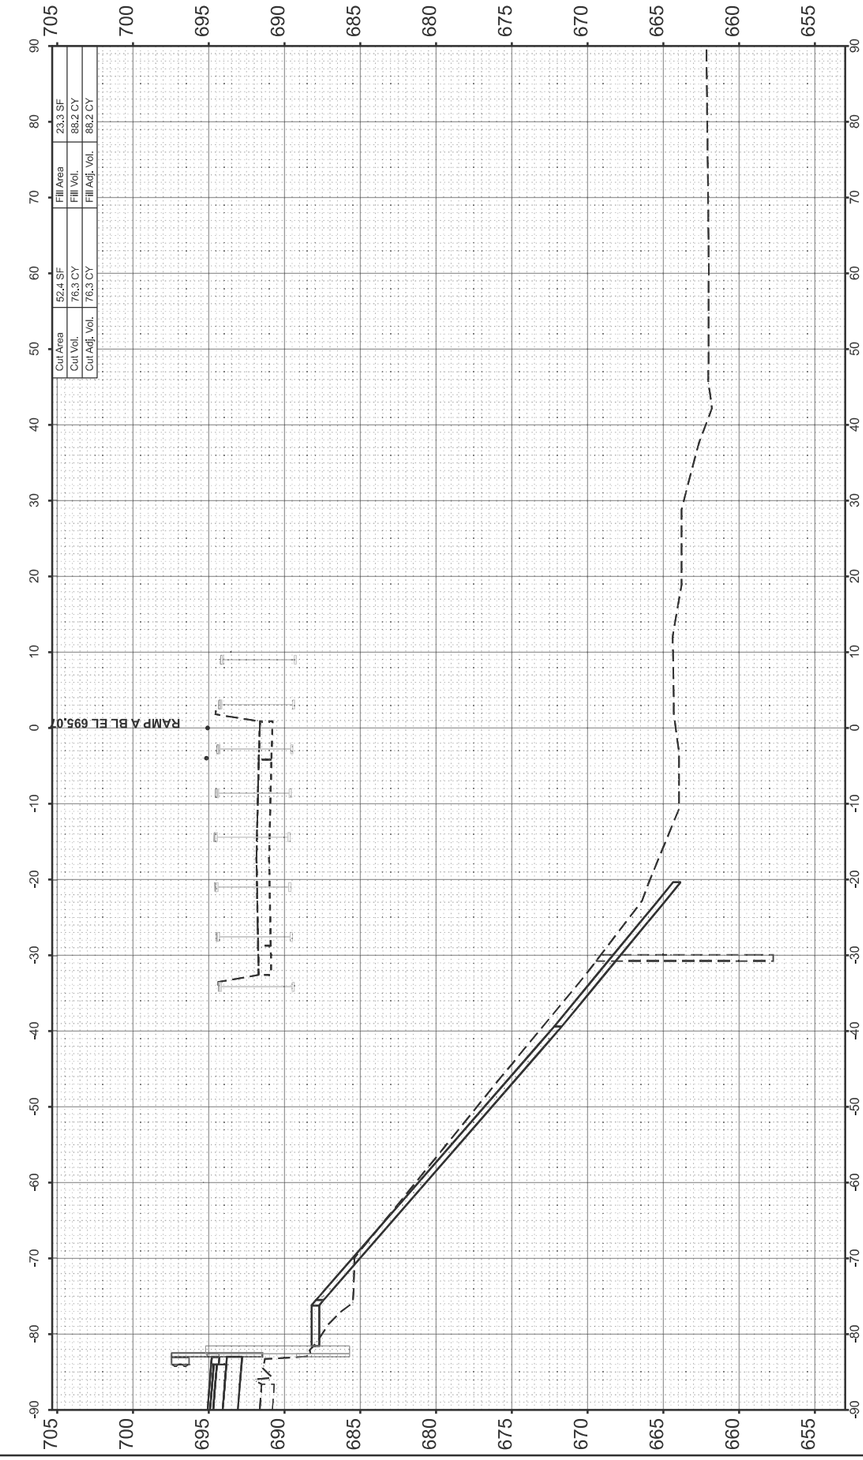

FINAL SURVEY		BY	DATE
NOTE BOOK	SURVEYED		
NO.	PLOTTED		
	TEMPLATE		
	AREAS		
	AREAS CHECKED		

ORIGINAL SURVEY		BY	DATE
NOTE BOOK	SURVEYED		
NO.	PLOTTED		
	TEMPLATE		
	AREAS		
	AREAS CHECKED		

MODEL: PR_RAMPA_IDOT - 219+00.00 [Sheet]
FILE NAME: W:\191-172 IDOT_197034_I57_StructureReplacement\CADD_SHEETS_ORD\017_Cross Sections\d7_p-97-047-12_cross_sections_Ramp_A.dgn

BLA, Inc.


USER NAME = malvarez	DESIGNED -	REVISED -
	DRAWN -	REVISED -
	CHECKED -	REVISED -
PLOT DATE = 2/4/2025	DATE -	REVISED -


STATE OF ILLINOIS
DEPARTMENT OF TRANSPORTATION

I-57 OVER D&EIRR & US ROUTE 45
RAMP A CROSS SECTIONS

SCALE: 1"=10' | SHEET 16 OF 18 SHEETS | STA. 219+00.00 | TO STA. 219+50.00

F.A.I. RTE.	SECTION	COUNTY	TOTAL SHEETS	SHEET NO.
57	(18-1VB, 18-20HB)B	CUMBERLAND	414	374
		CONTRACT NO. 74597		
	ILLINOIS	FED. AID PROJECT		

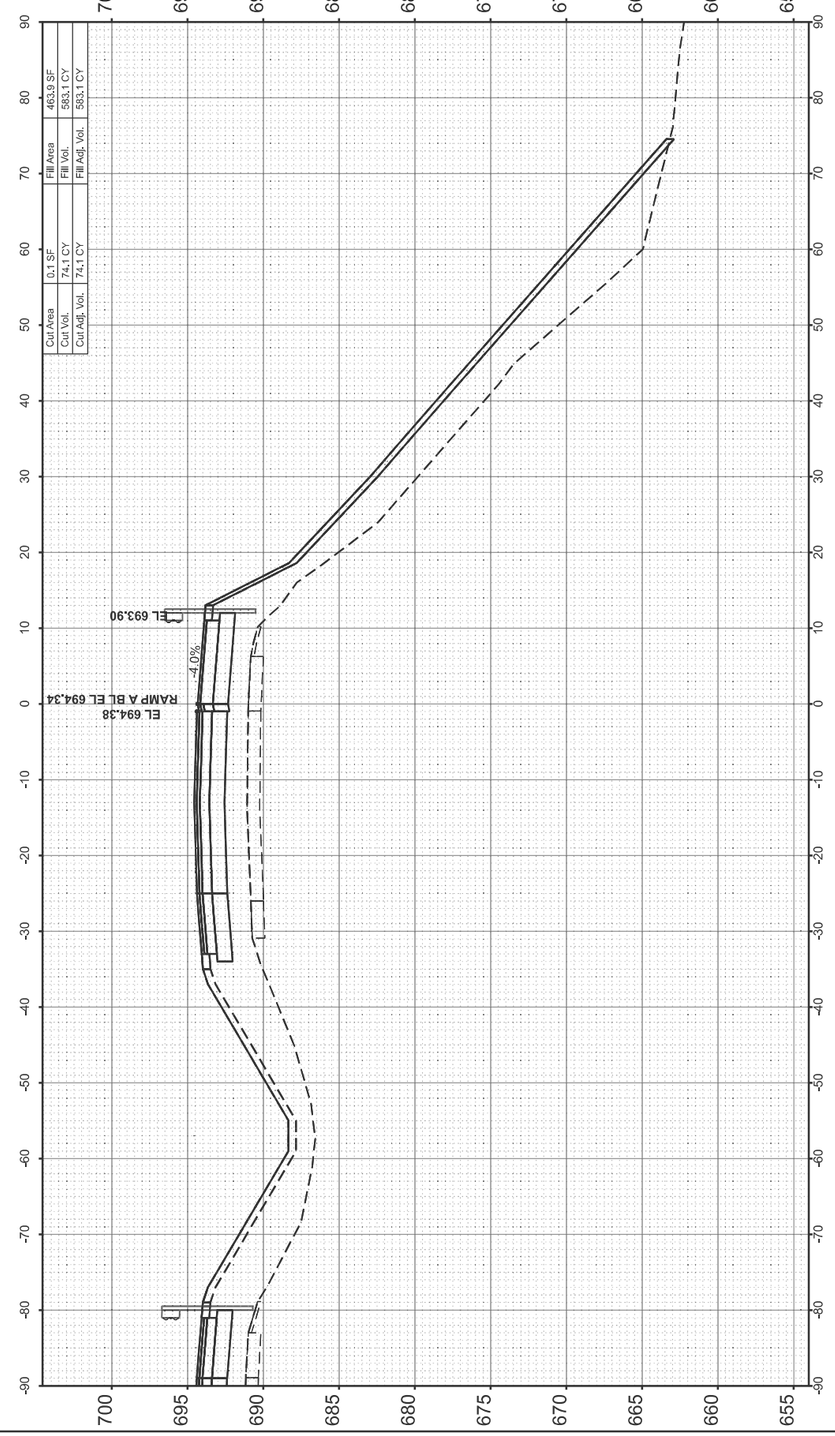

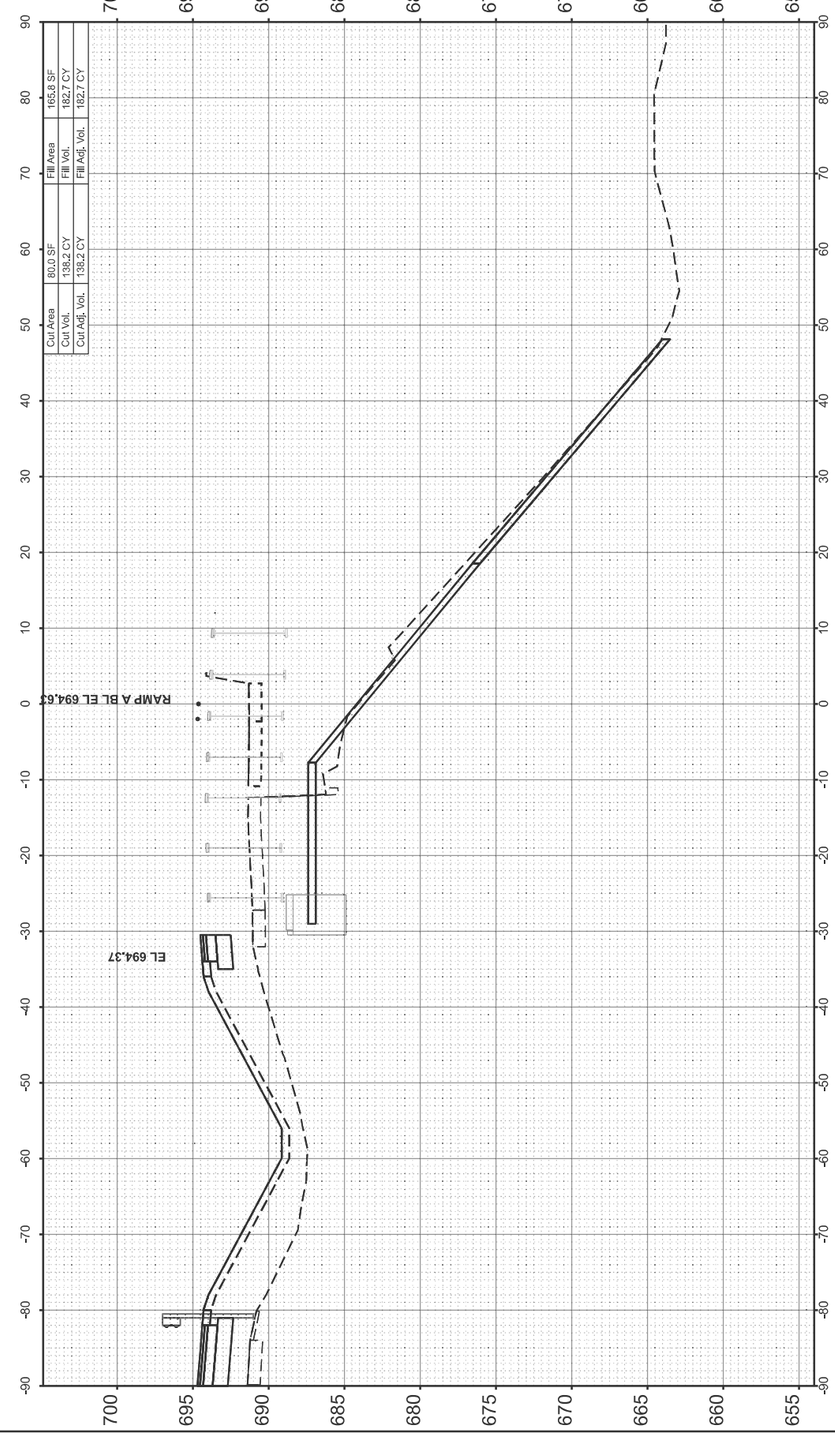

FINAL SURVEY		BY	DATE
NOTE BOOK	SURVEYED		
	PLOTTED		
	TEMPLATE		
	AREAS		
NO.	AREAS CHECKED		

ORIGINAL SURVEY		BY	DATE
NOTE BOOK	SURVEYED		
	PLOTTED		
	TEMPLATE		
	AREAS		
NO.	AREAS CHECKED		

MODEL: PR_RAMPA_IDOT - 220+00.00 [Sheet]
FILE NAME: W:\191-172 IDOT_197034_I57_StructureReplacement\CADD_SHEETS_ORD\017_Cross Sections\d7_p-97-047-12_cross_sections_Ramp_A.dgn

BLA, Inc.


USER NAME = malvarez	DESIGNED -	REVISED -
	DRAWN -	REVISED -
	CHECKED -	REVISED -
PLOT DATE = 2/4/2025	DATE -	REVISED -

STATE OF ILLINOIS
DEPARTMENT OF TRANSPORTATION

I-57 OVER D&EIRR & US ROUTE 45
RAMP A CROSS SECTIONS

SCALE: H: 1"=10' V: 1"=5' | SHEET 17 OF 18 SHEETS | STA. 220+00.00 | TO STA. 220+50.00

F.A.I. RTE.	SECTION	COUNTY	TOTAL SHEETS	SHEET NO.
57	(18-1VB, 18-20HB)B	CUMBERLAND	414	375
		CONTRACT NO. 74597		
	ILLINOIS FED. AID PROJECT			

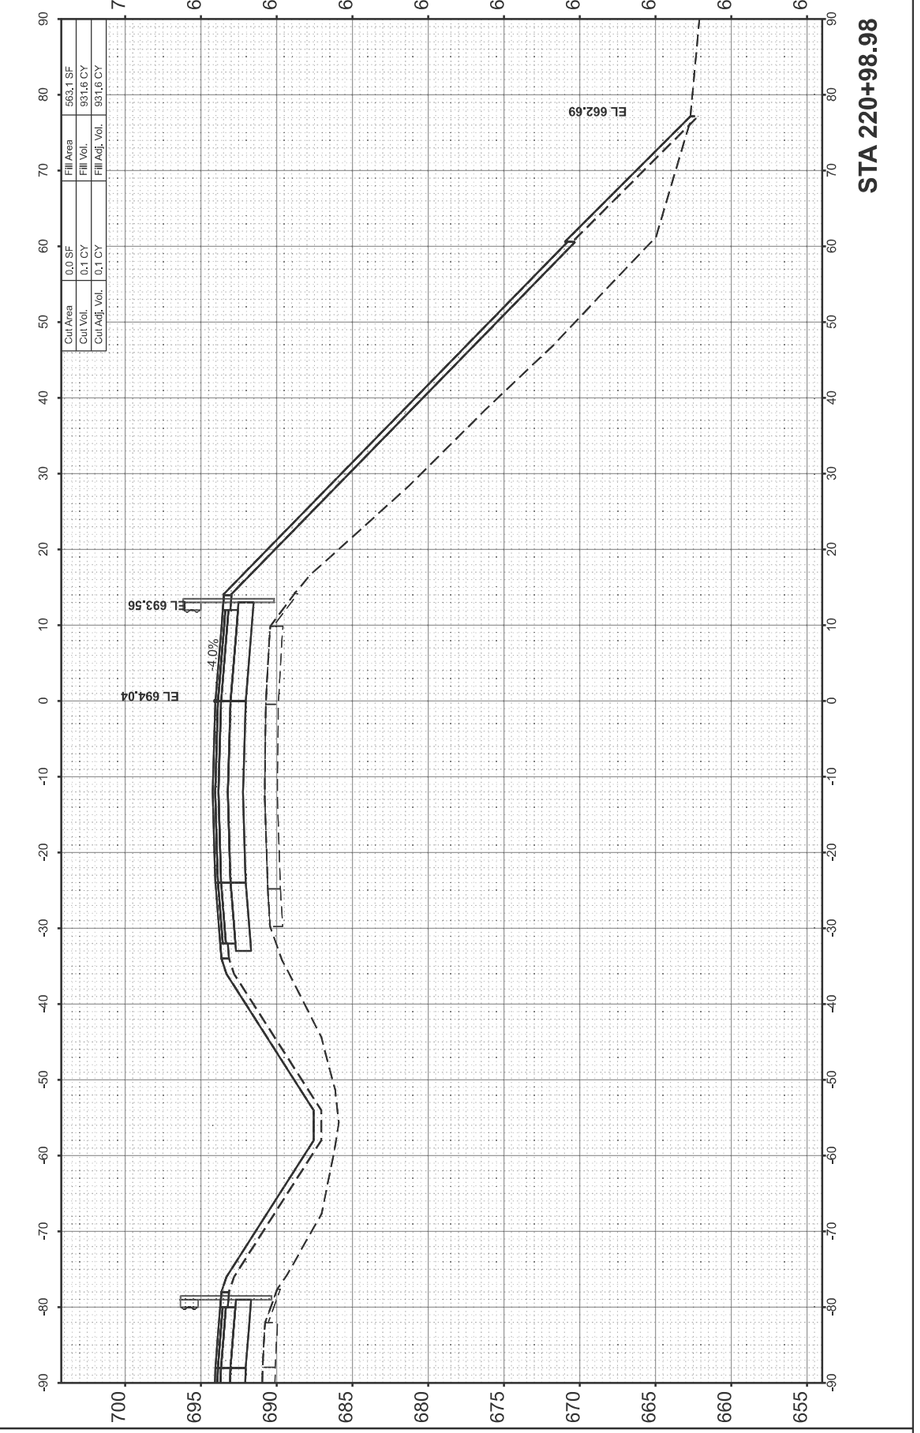

FINAL SURVEY		BY	DATE
NOTE BOOK	SURVEYED		
	PLOTTED		
	TEMPLATE		
	AREAS		
NO.	AREAS CHECKED		

ORIGINAL SURVEY		BY	DATE
NOTE BOOK	SURVEYED		
	PLOTTED		
	TEMPLATE		
	AREAS		
NO.	AREAS CHECKED		

MODEL: PR_RAMPA_IDOT - 220+98.98 [Sheet]
FILE NAME: W:\191-172 IDOT_197034_I57_StructureReplacement\CADD_SHEETS_ORD\017_Cross Sections\d7_p-97-047-12_cross_sections_Ramp_A.dgn

BLA, Inc.


USER NAME = malvarez	DESIGNED -	REVISED -
	DRAWN -	REVISED -
	CHECKED -	REVISED -
PLOT DATE = 2/13/2025	DATE -	REVISED -


STATE OF ILLINOIS
DEPARTMENT OF TRANSPORTATION


I-57 OVER D&EIRR & US ROUTE 45
RAMP A CROSS SECTIONS


SCALE: H: 1"=10' V- 1"=5' | SHEET 18 OF 18 SHEETS | STA. 220+98.98 | TO STA. 220+98.98

F.A.I. RTE.	SECTION	COUNTY	TOTAL SHEETS	SHEET NO.
57	(18-1VB, 18-20HB)B	CUMBERLAND	414	376
		CONTRACT NO. 74597		
	ILLINOIS FED. AID PROJECT			

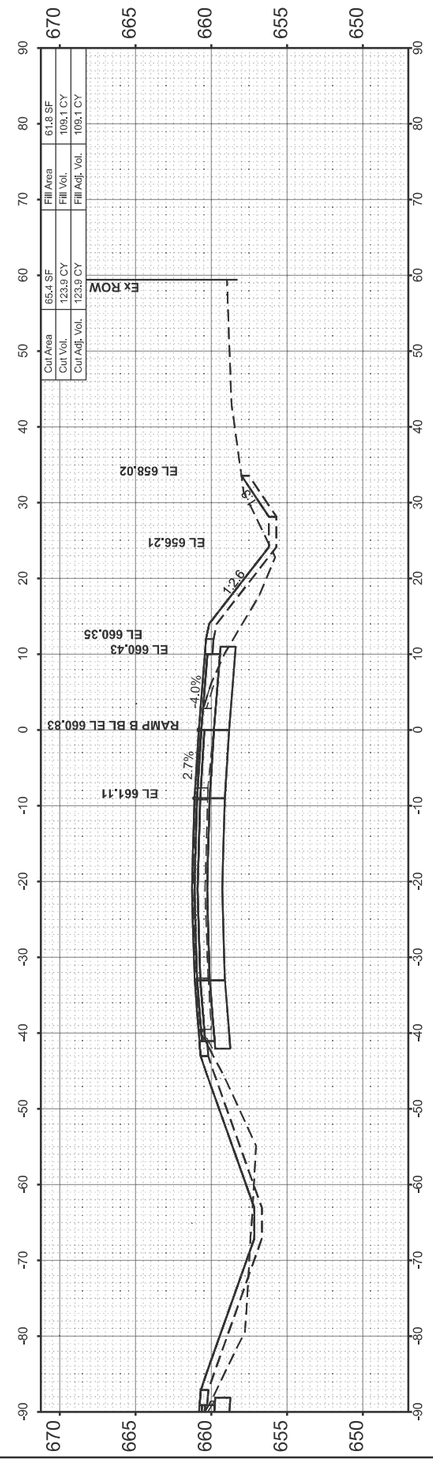

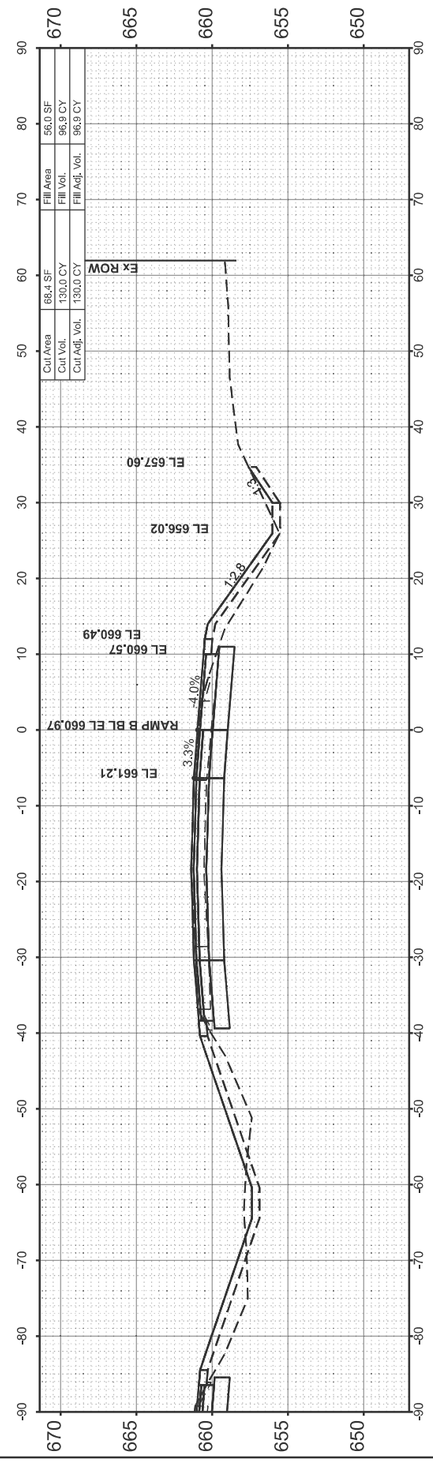

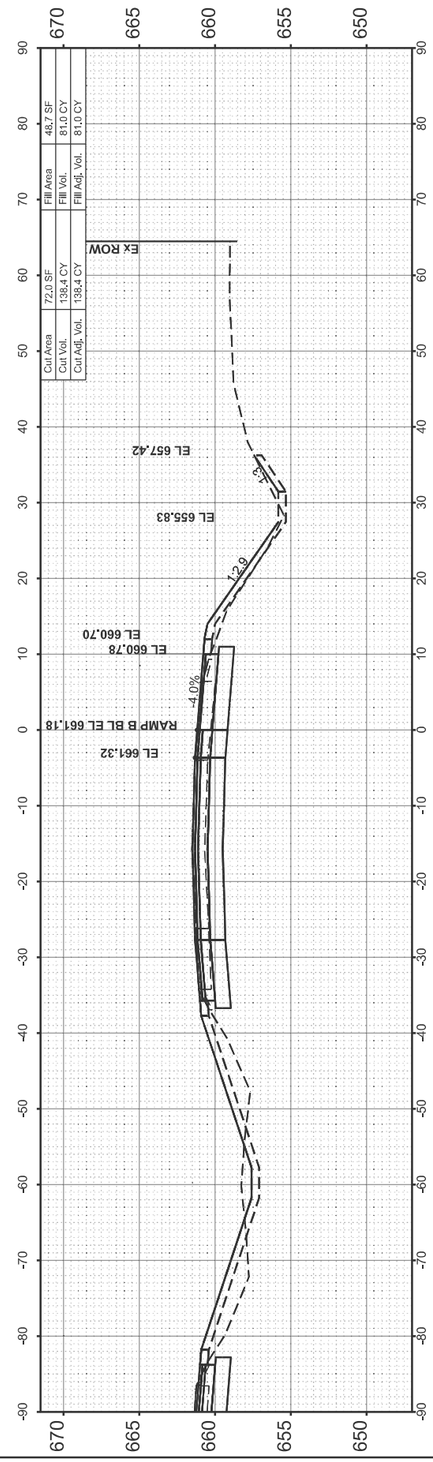

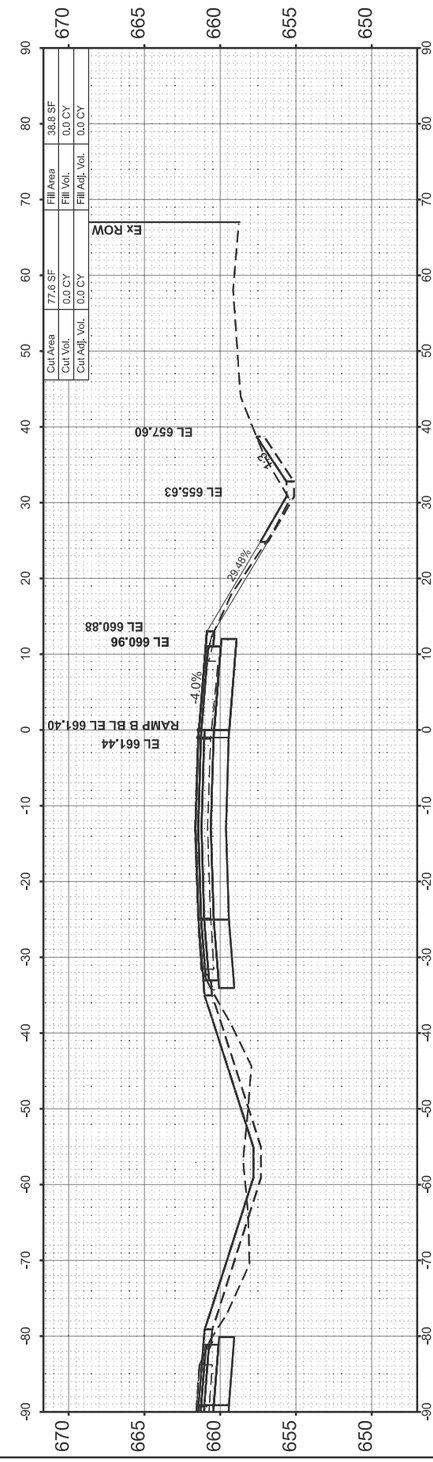

FINAL SURVEY

NOTE BOOK	BY	DATE
NO.	SURVEYED	
	PLOTTED	
	TEMPLATE	
	AREAS	
	AREAS CHECKED	

ORIGINAL SURVEY

NOTE BOOK	BY	DATE
NO.	SURVEYED	
	PLOTTED	
	TEMPLATE	
	AREAS	
	AREAS CHECKED	

MODEL: PR_RAMPB_IDOT - 300+00.00 [Sheet]
FILE NAME: W:\191-172 IDOT_197034_I57_StructureReplacement\CADD_SHEETS_ORD\017_Cross Sections\d7_p-97-047-12_cross_sections_Ramp_B.dgn

BLA, Inc.


USER NAME = malvarez	DESIGNED -	REVISED -
	DRAWN -	REVISED -
	CHECKED -	REVISED -
PLOT DATE = 2/10/2025	DATE -	REVISED -

STATE OF ILLINOIS
DEPARTMENT OF TRANSPORTATION

I-57 OVER D&EIRR & US ROUTE 45
RAMP B CROSS SECTIONS

SCALE: H: 1"=10' V: 1"=5' | SHEET 1 OF 11 SHEETS | STA. 300+00.00 | TO STA. 301+50.00

F.A.I. RTE.	SECTION	COUNTY	TOTAL SHEETS	SHEET NO.
57	(18-1VB, 18-20HB)B	CUMBERLAND	414	377
		CONTRACT NO. 74597		
	ILLINOIS	FED. AID PROJECT		

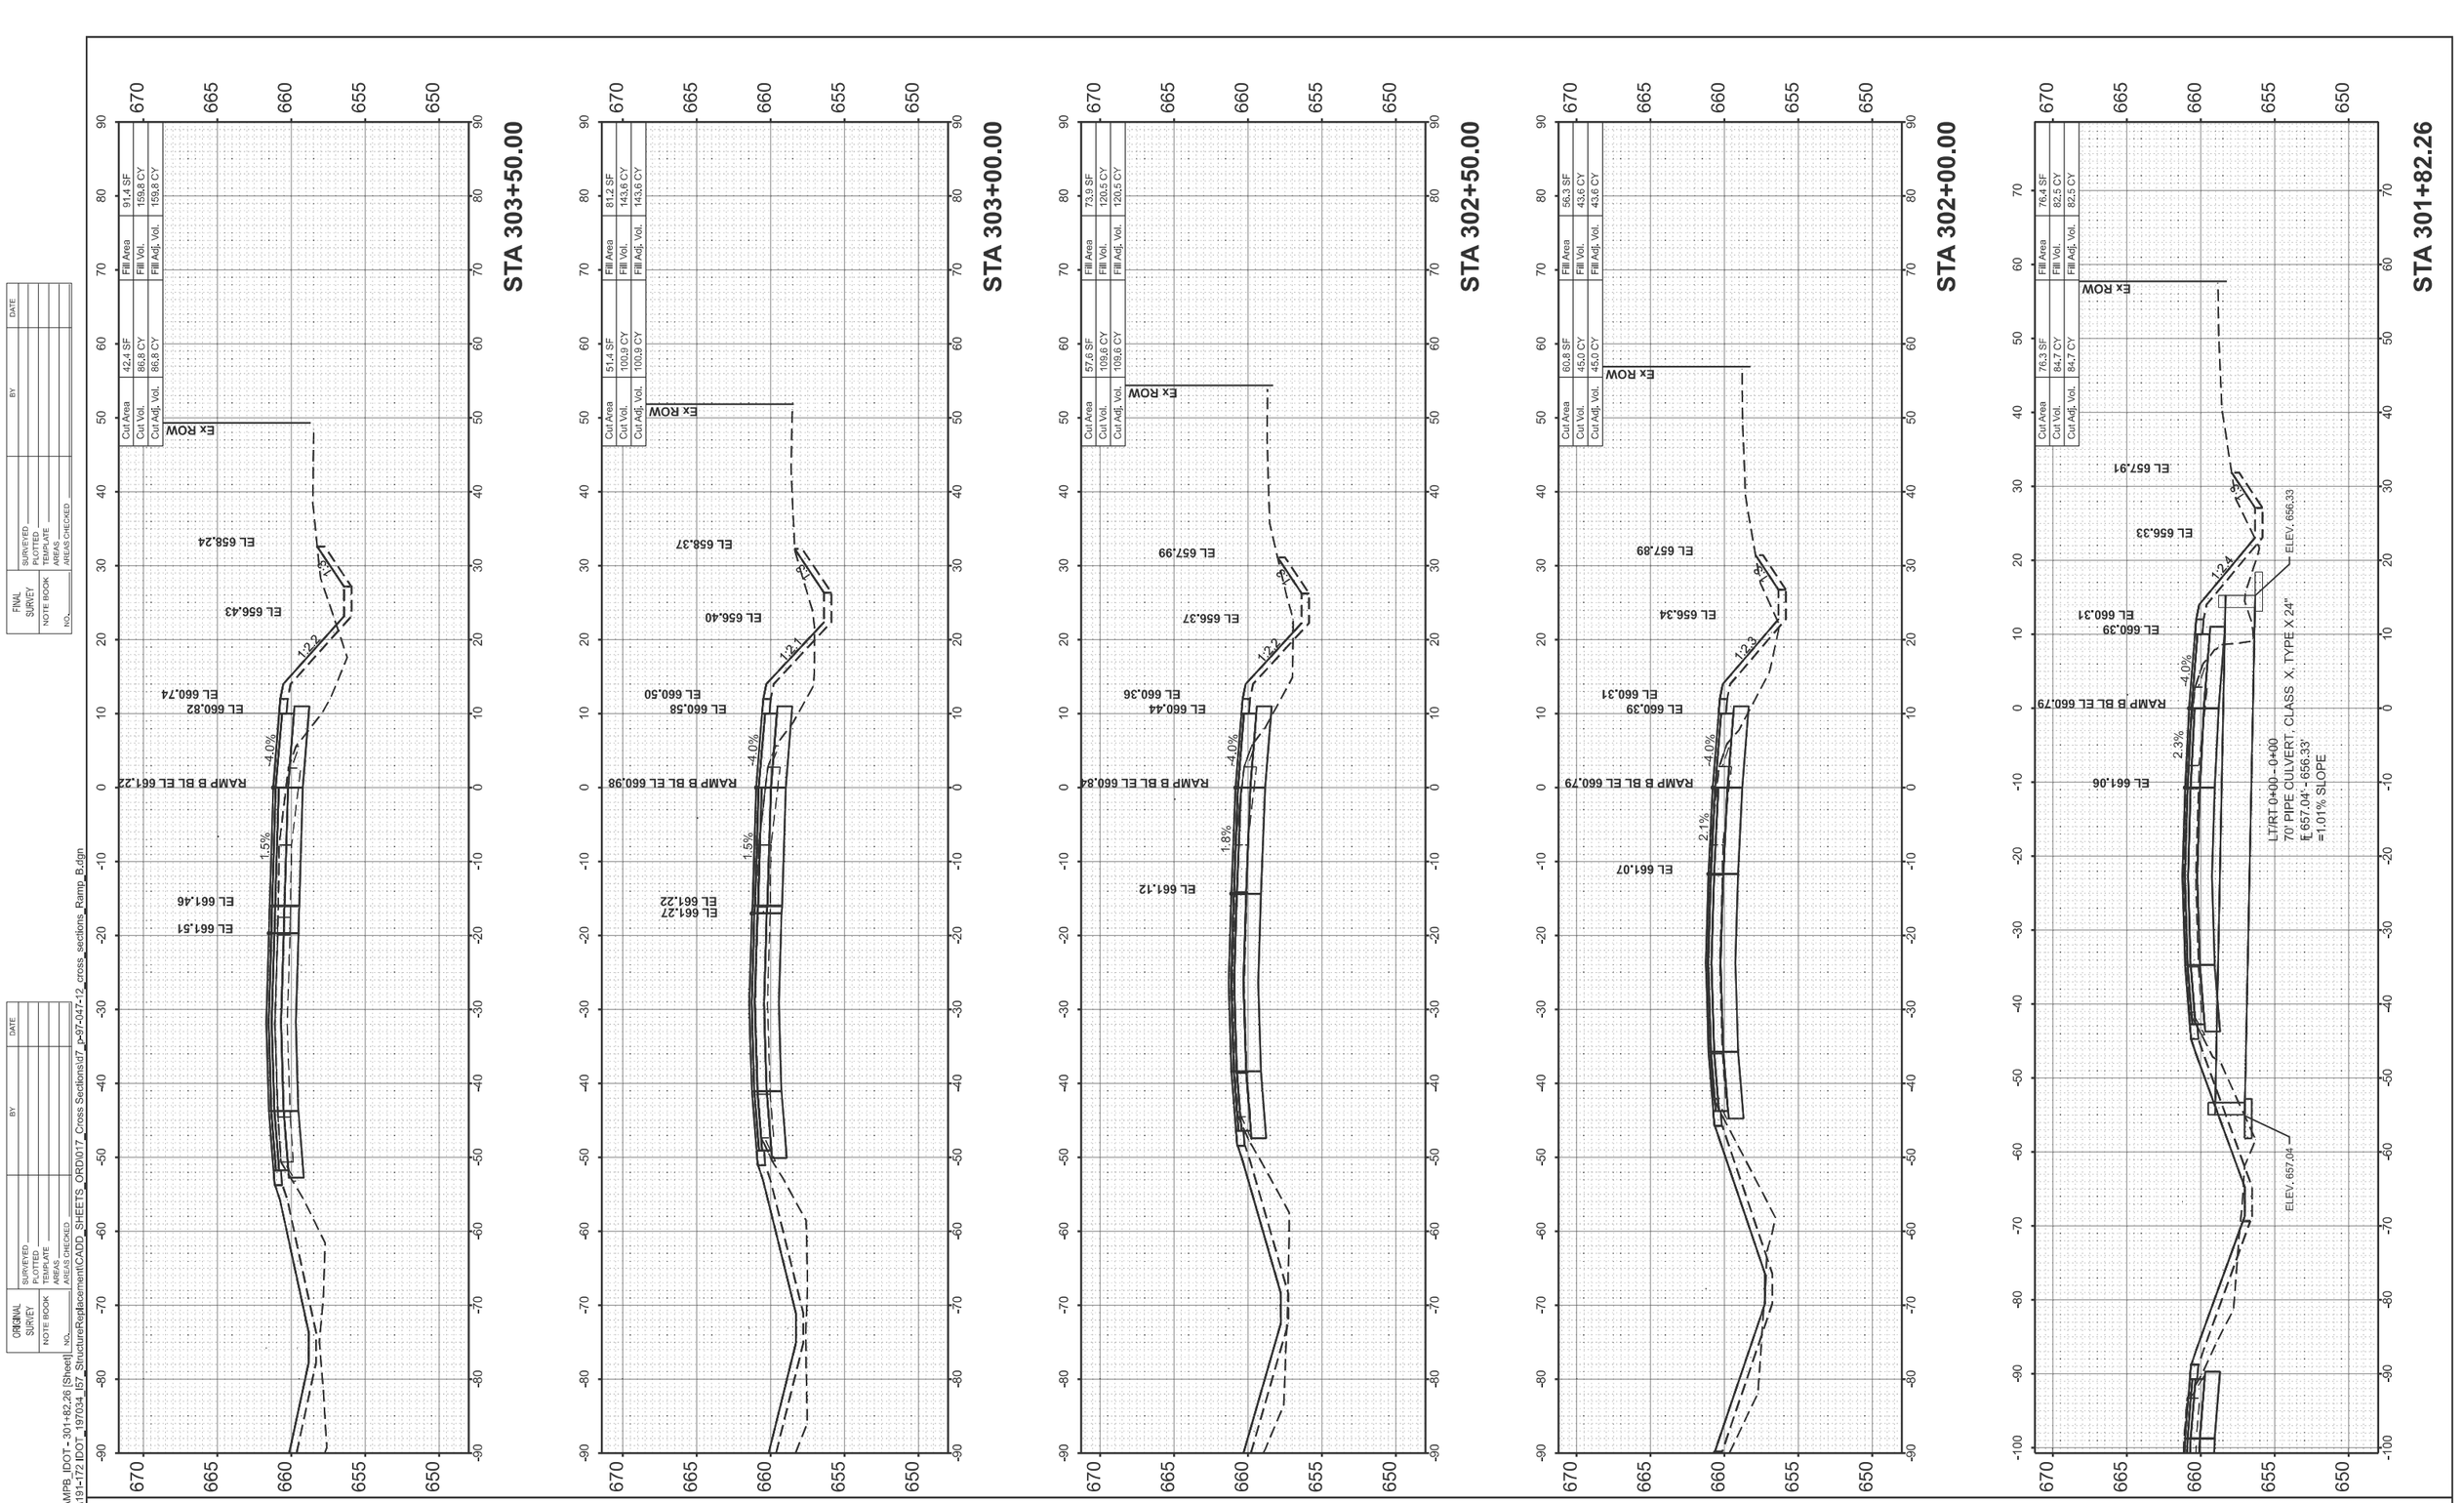

FINAL SURVEY	SURVEYED	BY	DATE
NOTE BOOK	PLOTTED		
	TEMPLATE		
NO.	AREAS		
	AREAS CHECKED		

ORIGINAL SURVEY	SURVEYED	BY	DATE
NOTE BOOK	PLOTTED		
	TEMPLATE		
NO.	AREAS		
	AREAS CHECKED		

MODEL: PR_RAMPB_IDOT - 301+82.26 [Sheet]
FILE NAME: W:\191-172 IDOT_197034_I57_StructureReplacement\CADD_SHEETS_ORD\017_Cross Sections\d7_p-97-047-12_cross_sections_Ramp_B.dgn

BLA, Inc.


USER NAME = PCheron	DESIGNED -	REVISED -
	DRAWN -	REVISED -
	CHECKED -	REVISED -
PLOT DATE = 12/17/2024	DATE -	REVISED -


STATE OF ILLINOIS
DEPARTMENT OF TRANSPORTATION


I-57 OVER D&EIRR & US ROUTE 45
RAMP B CROSS SECTIONS


SCALE: H: 1"=10' V: 1"=5' | SHEET 2 OF 11 SHEETS | STA. 301+82.26 | TO STA. 303+50.00

F.A.I. RTE.	SECTION	COUNTY	TOTAL SHEETS	SHEET NO.
57	(18-1VB, 18-20HB)B	CUMBERLAND	414	378
		CONTRACT NO. 74597		
	ILLINOIS	FED. AID PROJECT		

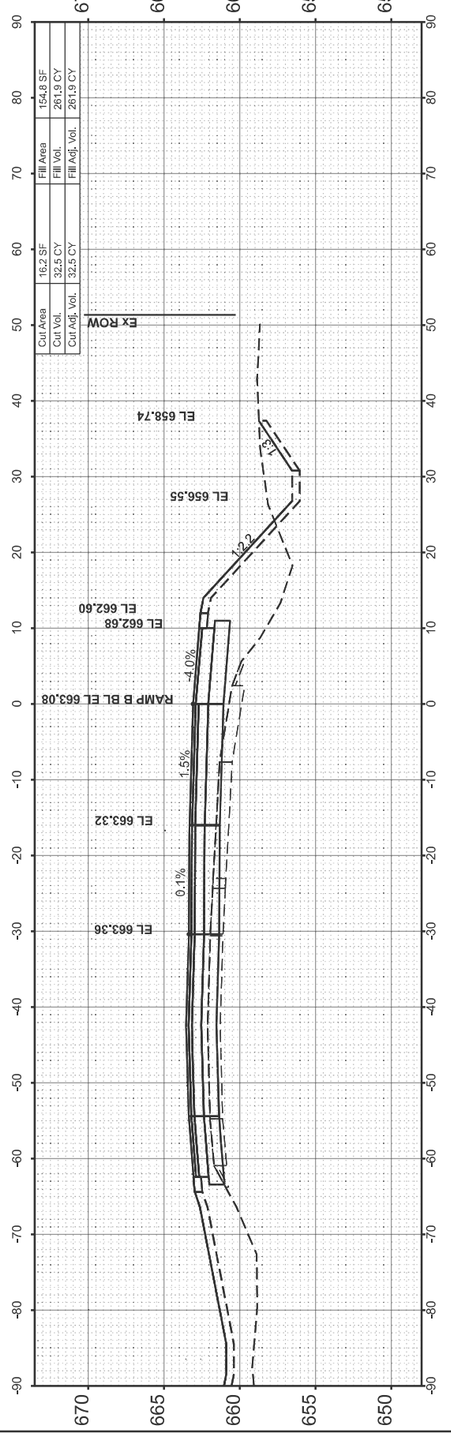

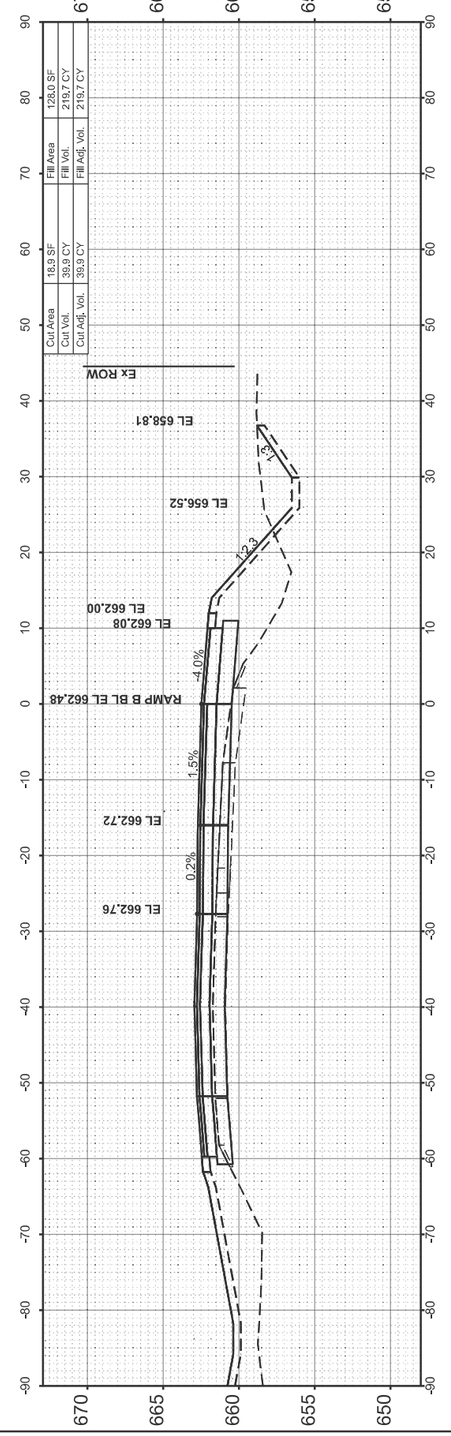

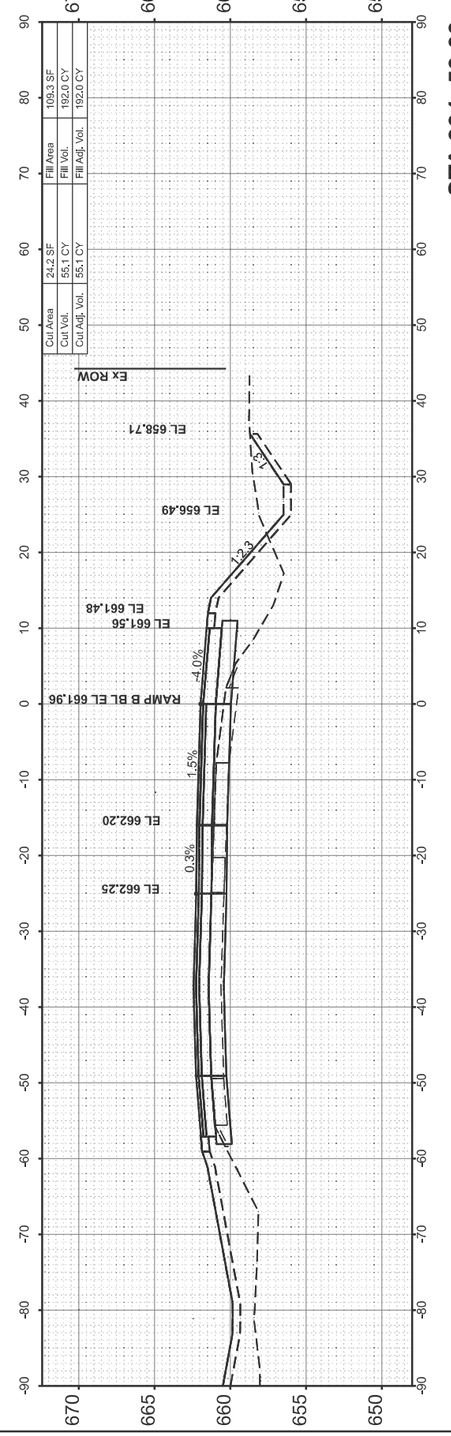

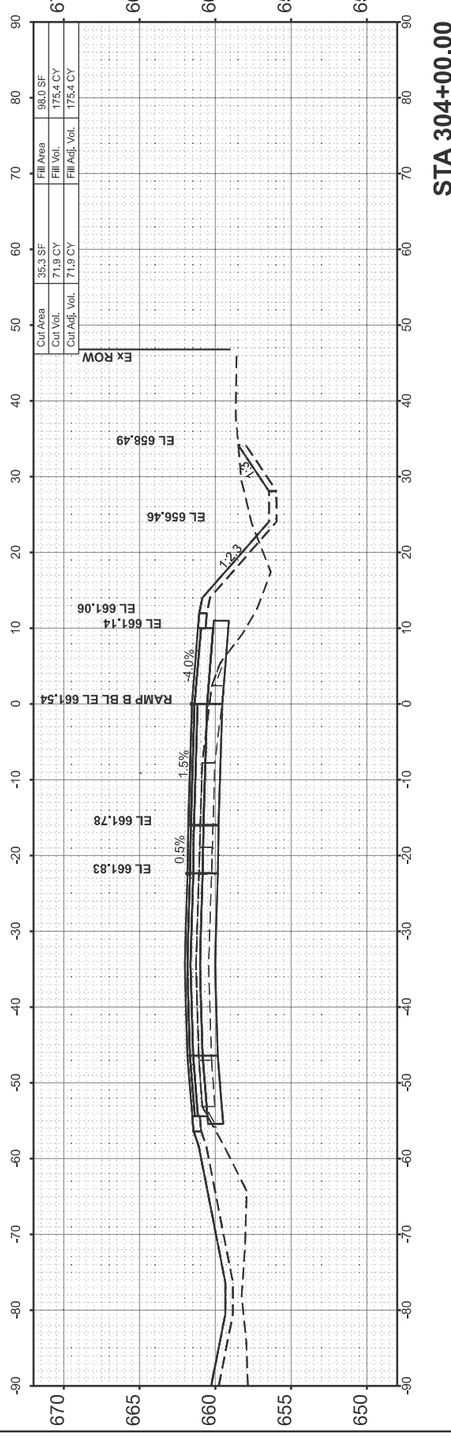

FINAL SURVEY	SURVEYED	BY	DATE
NOTE BOOK	PLOTTED		
NO.	TEMPLATE		
	AREAS		
	AREAS CHECKED		

ORIGINAL SURVEY

	SURVEYED	BY	DATE
	PLOTTED		
	TEMPLATE		
	AREAS		
	AREAS CHECKED		

MODEL: PR_RAMPB_IDOT - 304+00.00 [Sheet]
FILE NAME: W:\191-172 IDOT_197034_I57_StructureReplacement\CADD_SHEETS_ORD\017_Cross Sections\d7_p-97-047-12_cross_sections_Ramp_B.dgn

BLA, Inc.


USER NAME = PCheron	DESIGNED -	REVISED -
	DRAWN -	REVISED -
	CHECKED -	REVISED -
PLOT DATE = 12/17/2024	DATE -	REVISED -


STATE OF ILLINOIS
DEPARTMENT OF TRANSPORTATION


I-57 OVER D&EIRR & US ROUTE 45
RAMP B CROSS SECTIONS


SCALE: H: 1"=10' V: 1"=5' | SHEET 3 OF 11 SHEETS | STA. 304+00.00 | TO STA. 305+50.00

F.A.I. RTE.	SECTION	COUNTY	TOTAL SHEETS	SHEET NO.
57	(18-1VB, 18-HB)B	CUMBERLAND	414	379
		CONTRACT NO. 74597		
	ILLINOIS	FED. AID PROJECT		

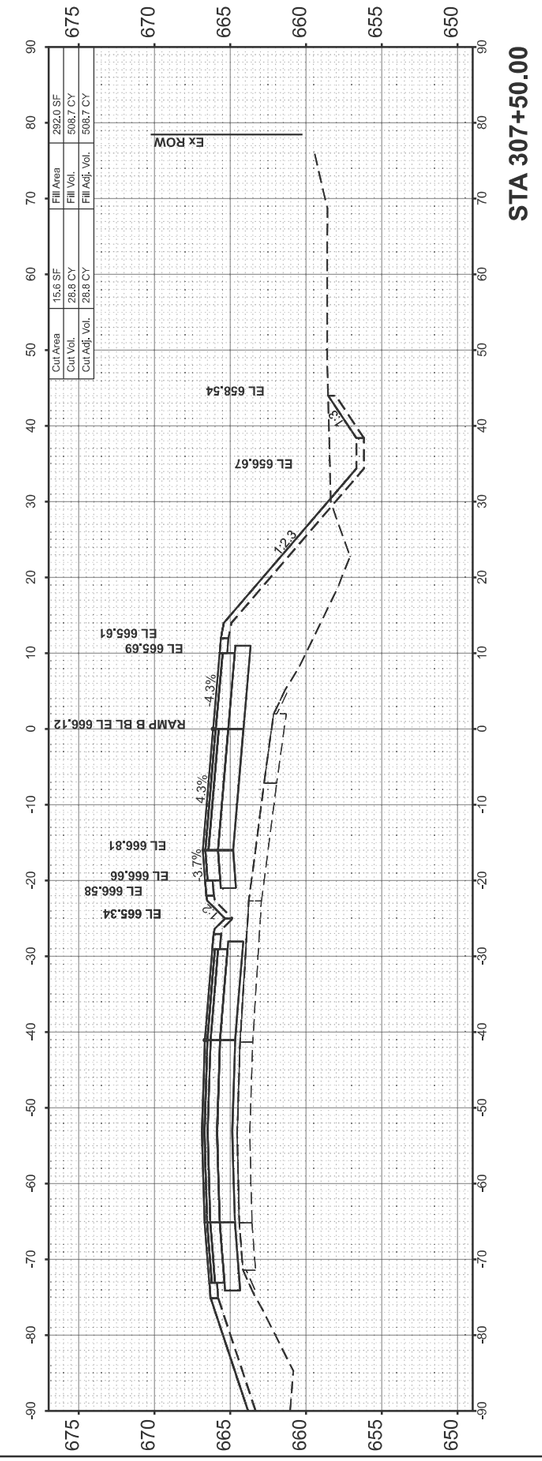

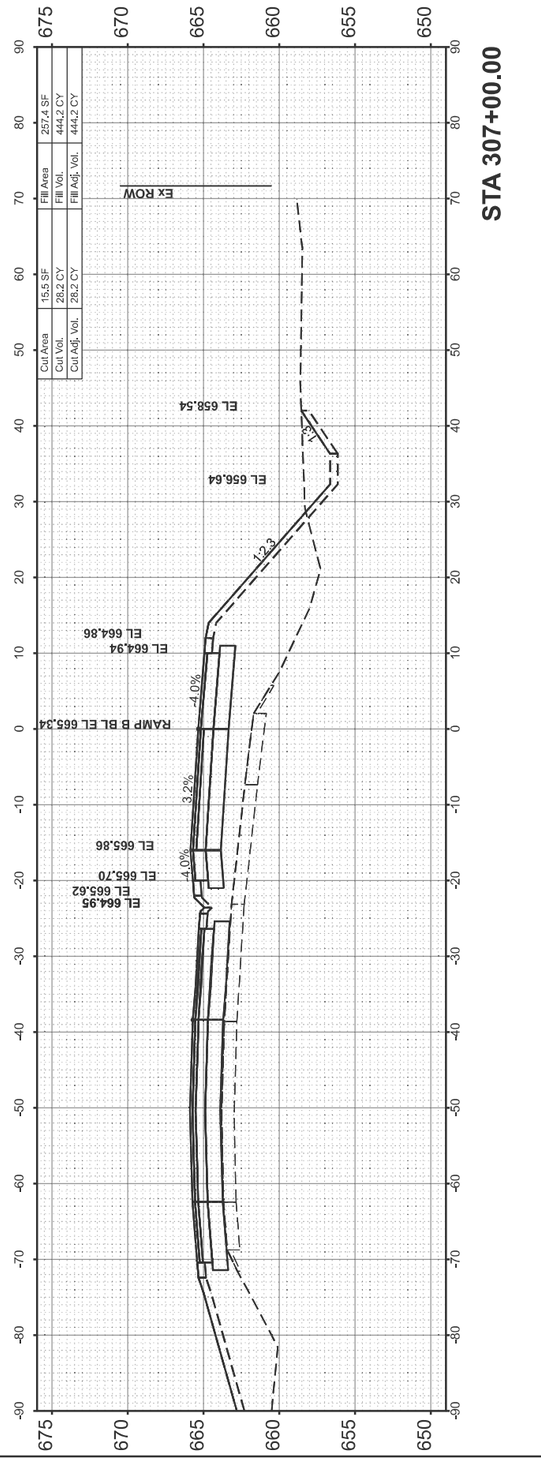

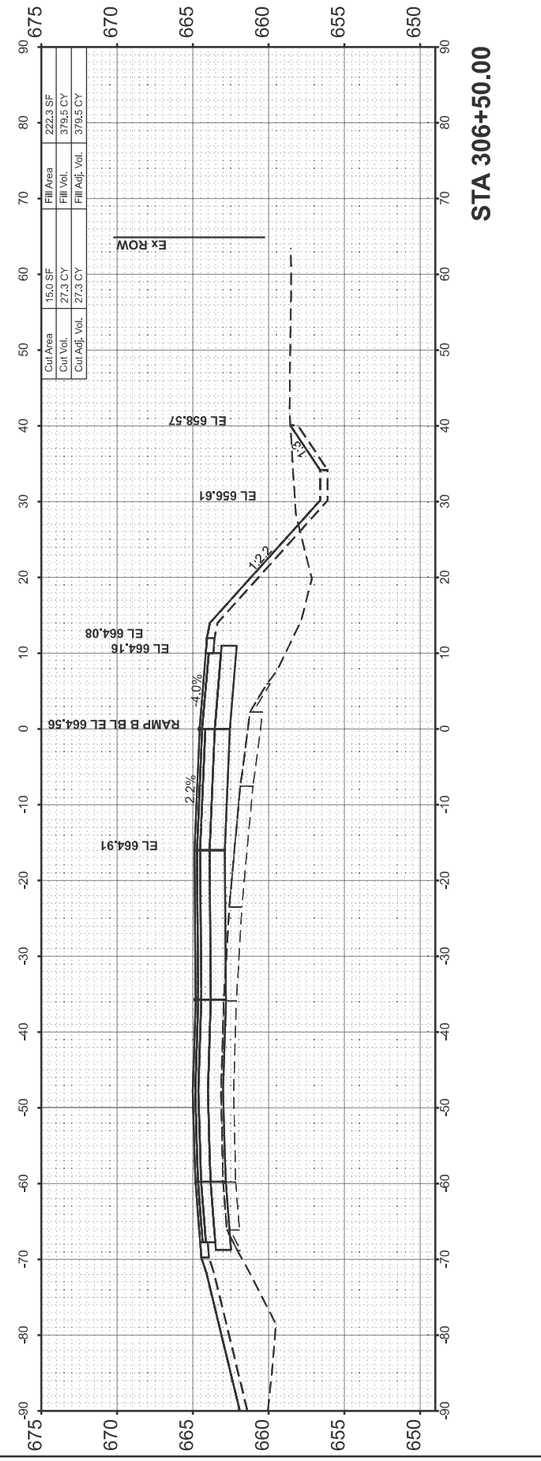

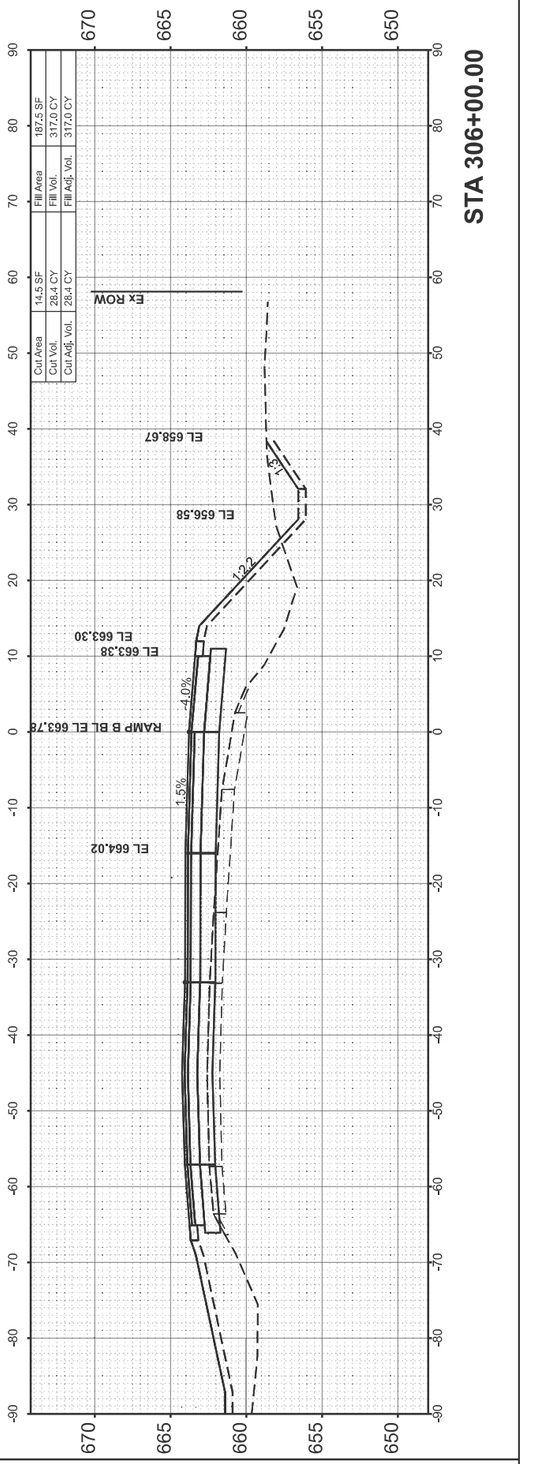

FINAL SURVEY	SURVEYED	BY	DATE
NOTE BOOK	PLOTTED		
	TEMPLATE		
	AREAS		
NO.	AREAS CHECKED		

ORIGINAL SURVEY	SURVEYED	BY	DATE
NOTE BOOK	PLOTTED		
	TEMPLATE		
	AREAS		
NO.	AREAS CHECKED		

MODEL: PR_RAMPB_IDOT - 306+00.00 [Sheet]
FILE NAME: W:\191-172 IDOT_197034_I57_StructureReplacement\CADD_SHEETS_ORD\017_Cross Sections\d7_p-97-047-12_cross_sections_Ramp_B.dgn

BLA, Inc.


USER NAME = PCheron	DESIGNED -	REVISED -
	DRAWN -	REVISED -
	CHECKED -	REVISED -
PLOT DATE = 12/17/2024	DATE -	REVISED -

STATE OF ILLINOIS
DEPARTMENT OF TRANSPORTATION

I-57 OVER D&EIRR & US ROUTE 45
RAMP B CROSS SECTIONS

SCALE: H: 1"=10' V: 1"=5' | SHEET 4 OF 11 SHEETS | STA. 306+00.00 | TO STA. 307+50.00

F.A.I. RTE.	SECTION	COUNTY	TOTAL SHEETS	SHEET NO.
57	(18-1VB, 18-20HB)B	CUMBERLAND	414	380
		CONTRACT NO. 74597		
	ILLINOIS	FED. AID PROJECT		

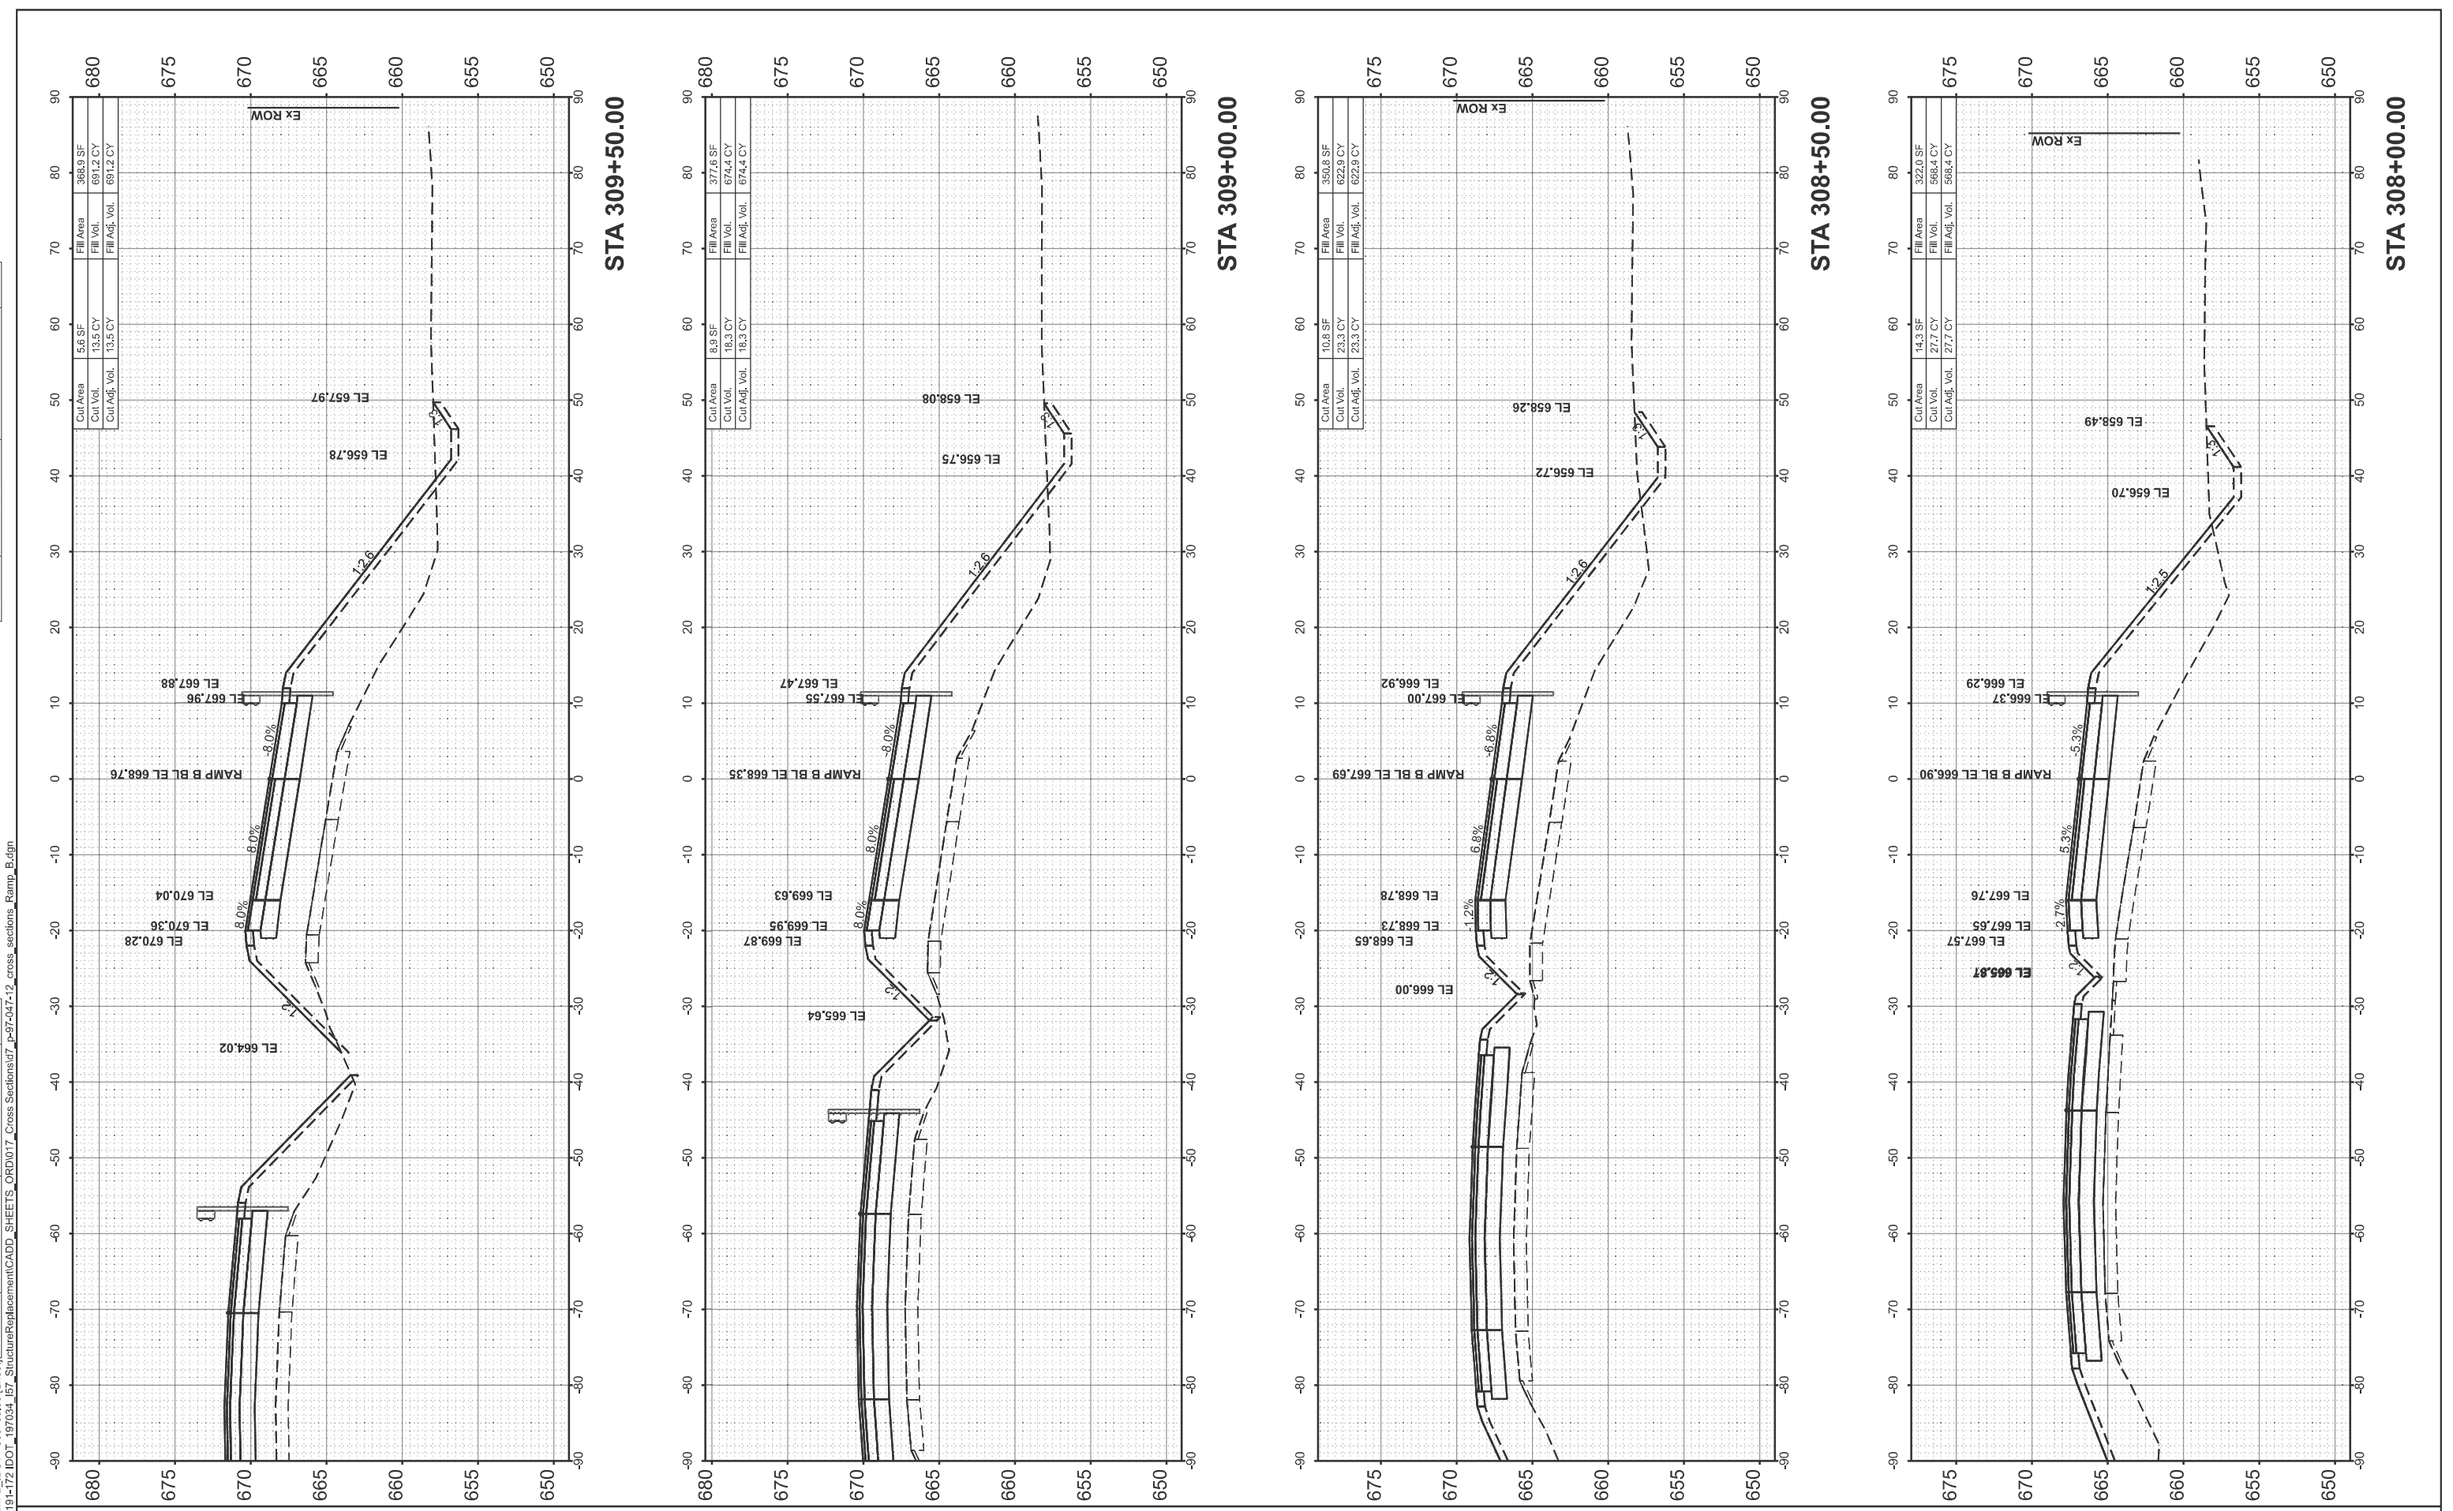

FINAL SURVEY	SURVEYED	BY	DATE
ORIGINAL SURVEY	PLOTTED		
	TEMPLATE		
	NOTE BOOK		
	AREAS		
	NO.	AREAS CHECKED	

MODEL: PR_RAMPB_IDOT - 308+00.00 [Sheet]
FILE NAME: W:\191-172 IDOT_197034_I57_StructureReplacement\CADD_SHEETS_ORD\017_Cross Sections\d7_p-97-047-12_cross_sections_Ramp_B.dgn

BLA, Inc.


USER NAME = PCheron	DESIGNED -	REVISED -
	DRAWN -	REVISED -
	CHECKED -	REVISED -
PLOT DATE = 12/17/2024	DATE -	REVISED -


STATE OF ILLINOIS
DEPARTMENT OF TRANSPORTATION


I-57 OVER D&EIRR & US ROUTE 45
RAMP B CROSS SECTIONS

SCALE: H: 1"=10' V: 1"=5' | SHEET 5 OF 11 SHEETS | STA. 308+00.00 | TO STA. 309+50.00

F.A.I. RTE.	SECTION	COUNTY	TOTAL SHEETS	SHEET NO.
57	(18-1VB, 18-20HB)B	CUMBERLAND	414	381
		CONTRACT NO. 74597		
	ILLINOIS	FED. AID PROJECT		

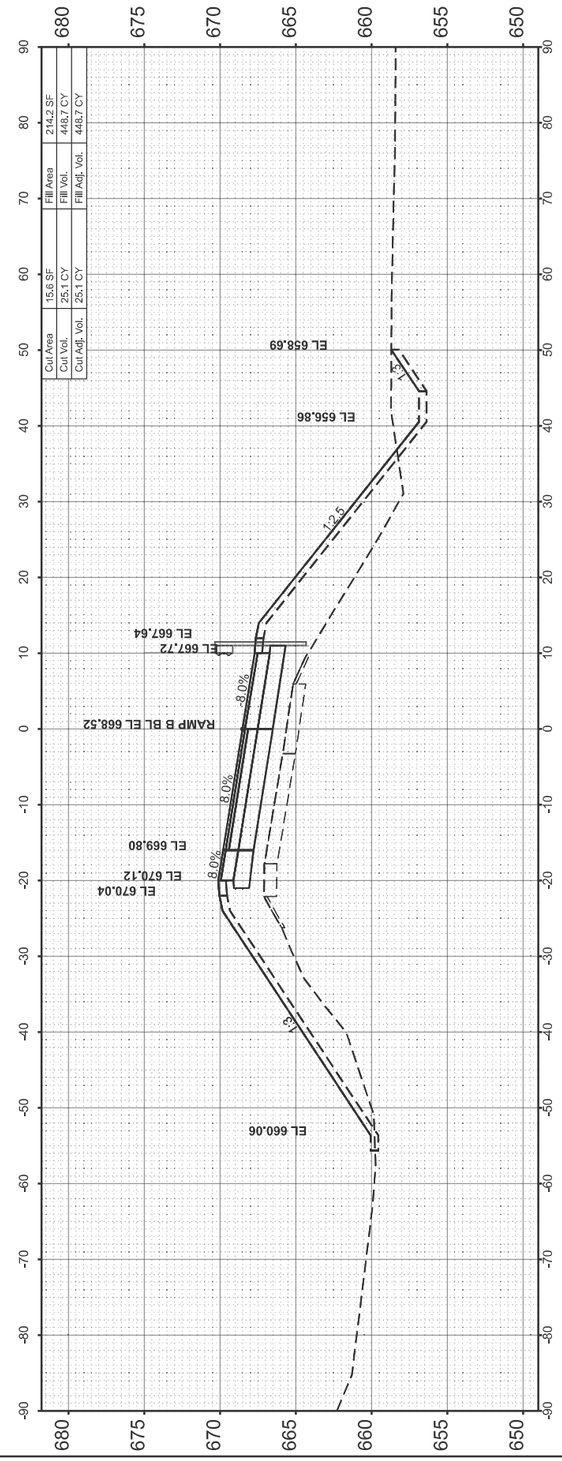

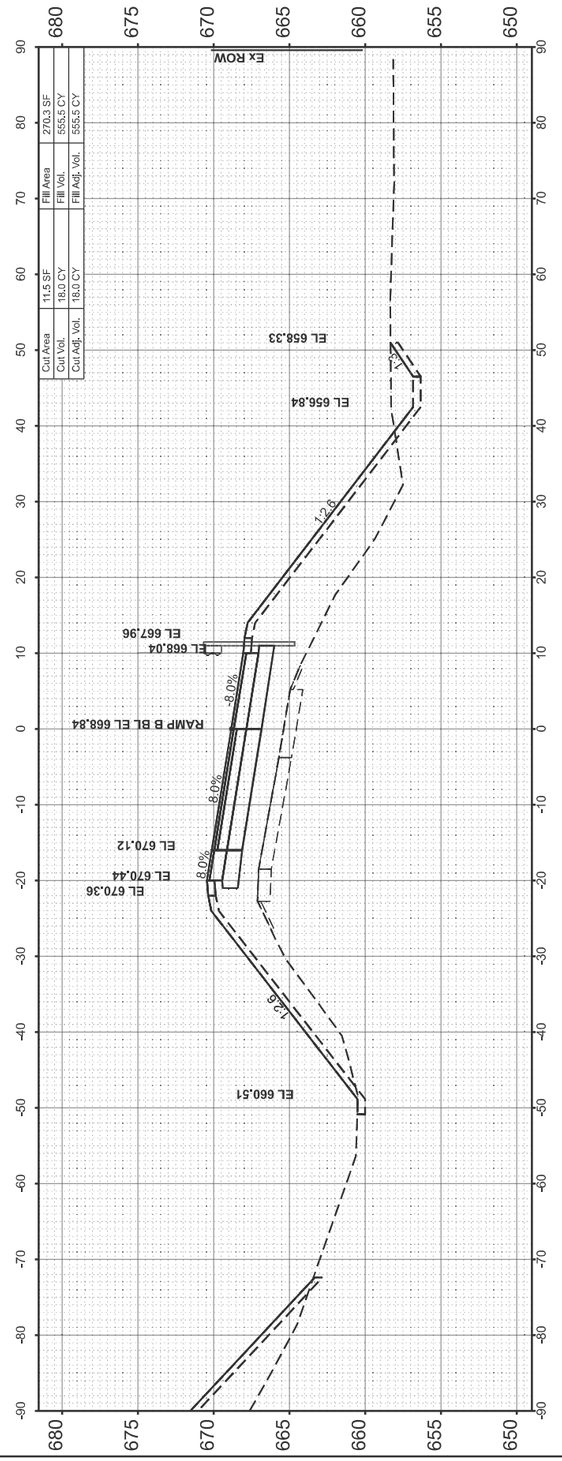

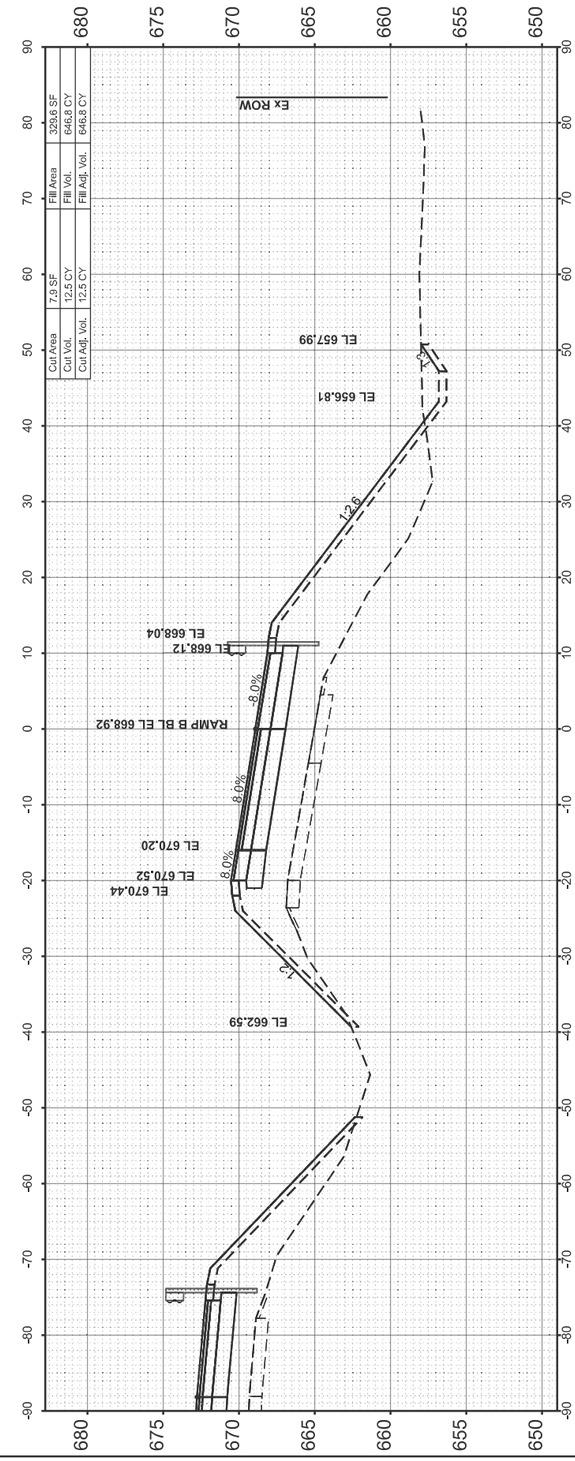

FINAL SURVEY	SURVEYED	BY	DATE
NOTE BOOK	PLOTTED		
	TEMPLATE		
NO.	AREAS		
	AREAS CHECKED		

ORIGINAL SURVEY	SURVEYED	BY	DATE
NOTE BOOK	PLOTTED		
	TEMPLATE		
NO.	AREAS		
	AREAS CHECKED		

MODEL: PR_RAMPB_IDOT - 310+00.00 [Sheet]
FILE NAME: W:\191-172 IDOT_197034_I57_StructureReplacement\CADD_SHEETS_ORD\017_Cross Sections\d7_p-97-047-12_cross_sections_Ramp_B.dgn

BLA, Inc.


USER NAME = PCheron	DESIGNED -	REVISED -
	DRAWN -	REVISED -
	CHECKED -	REVISED -
PLOT DATE = 12/17/2024	DATE -	REVISED -


STATE OF ILLINOIS
DEPARTMENT OF TRANSPORTATION


I-57 OVER D&EIRR & US ROUTE 45
RAMP B CROSS SECTIONS

SCALE: H: 1"=10' V: 1"=5' | SHEET 6 OF 11 SHEETS | STA. 310+00.00 | TO STA. 311+00.00

F.A.I. RTE.	SECTION	COUNTY	TOTAL SHEETS	SHEET NO.
57	(18-1VB, 18-20HB)B	CUMBERLAND	414	382
		CONTRACT NO. 74597		
	ILLINOIS	FED. AID PROJECT		

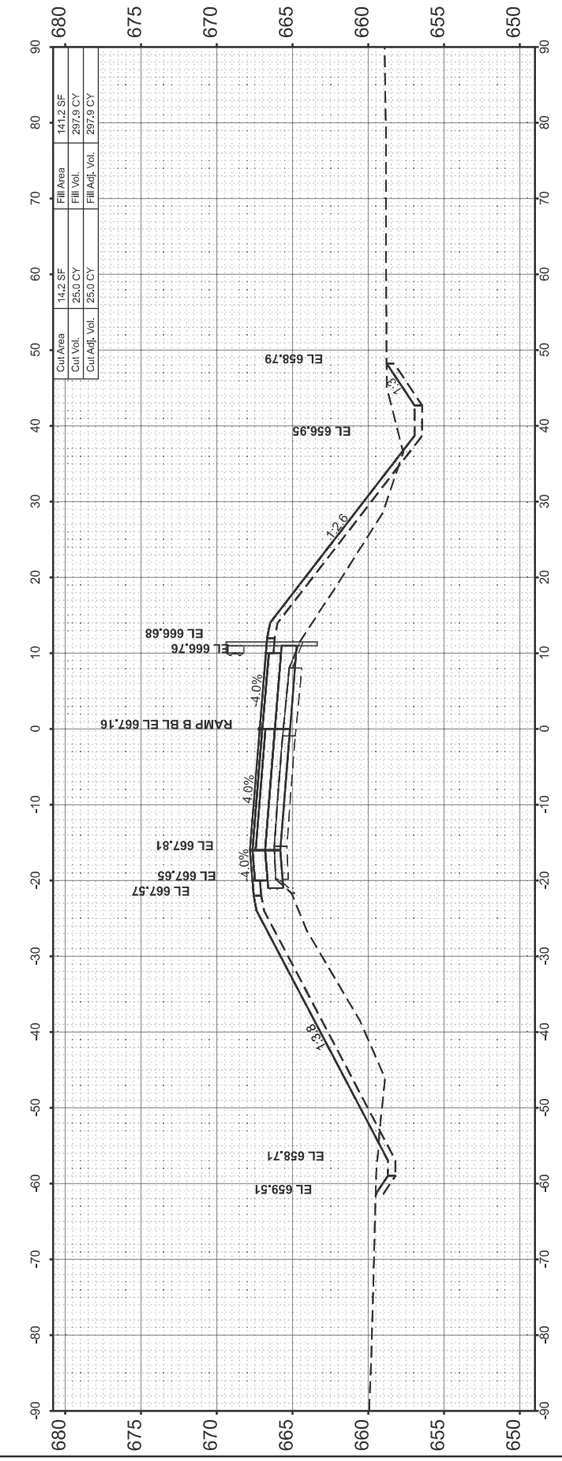

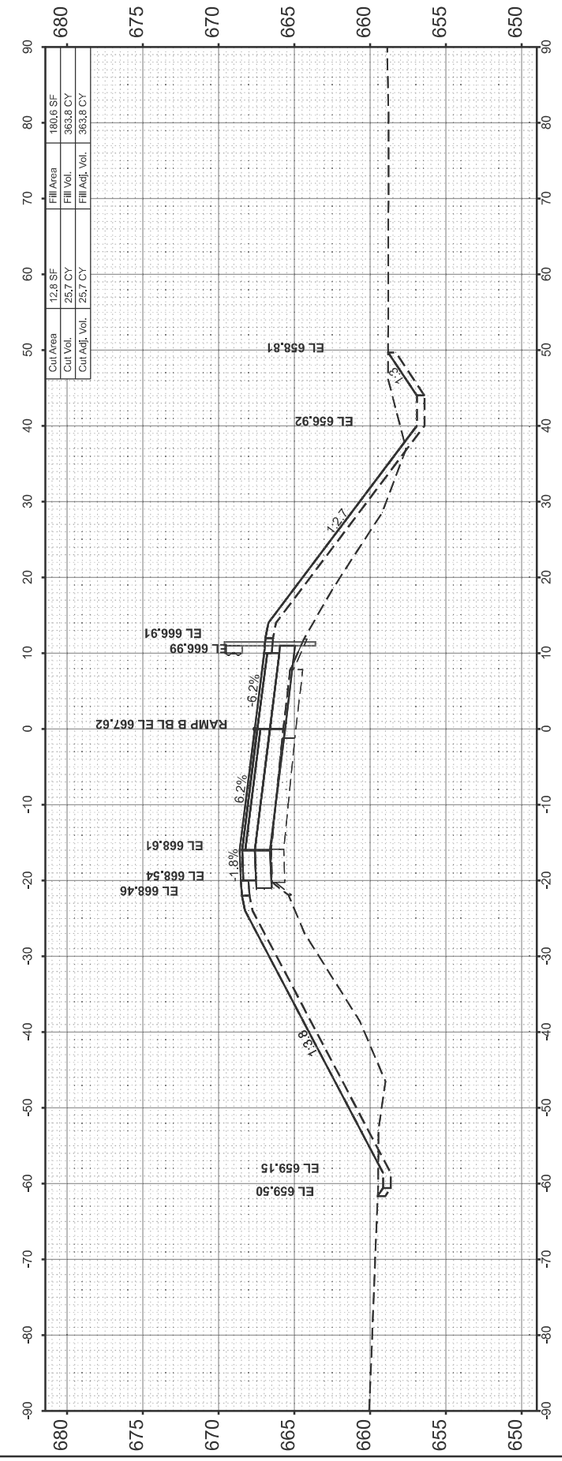

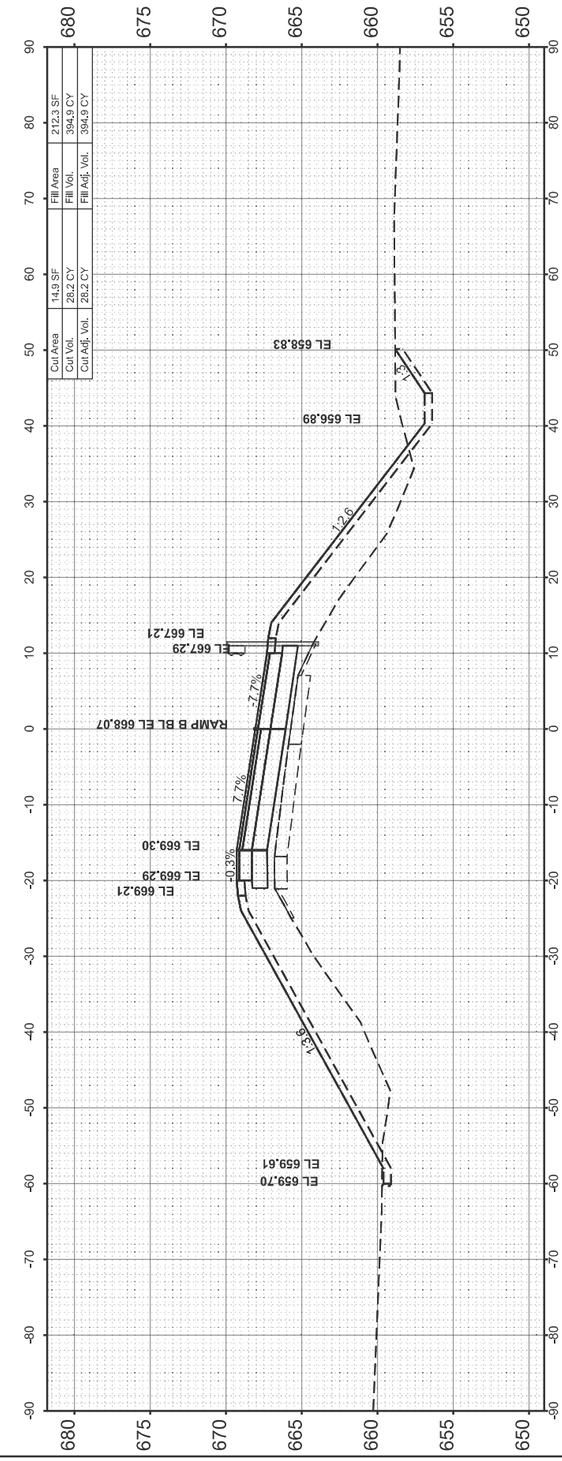

FINAL SURVEY	SURVEYED	BY	DATE
NOTE BOOK	PLOTTED		
	TEMPLATE		
	AREAS		
NO.	AREAS CHECKED		

ORIGINAL SURVEY	SURVEYED	BY	DATE
NOTE BOOK	PLOTTED		
	TEMPLATE		
	AREAS		
NO.	AREAS CHECKED		

MODEL: PR_RAMPB_IDOT - 311+50.00 [Sheet]
FILE NAME: W:\191-172 IDOT_197034_I57_StructureReplacement\CADD_SHEETS_ORD\017_Cross Sections\d7_p-97-047-12_cross_sections_Ramp_B.dgn

BLA, Inc.


USER NAME = malvarez	DESIGNED -	REVISED -
	DRAWN -	REVISED -
	CHECKED -	REVISED -
PLOT DATE = 2/7/2025	DATE -	REVISED -

STATE OF ILLINOIS
DEPARTMENT OF TRANSPORTATION

I-57 OVER D&EIRR & US ROUTE 45
RAMP B CROSS SECTIONS

SCALE: H: 1"=10' V: 1"=5' | SHEET 7 OF 11 SHEETS | STA. 311+50.00 | TO STA. 312+50.00

F.A.I. RTE.	SECTION	COUNTY	TOTAL SHEETS	SHEET NO.
57	(18-1VB, 18-20HB)B	CUMBERLAND	414	383
		CONTRACT NO. 74597		
	ILLINOIS FED. AID PROJECT			

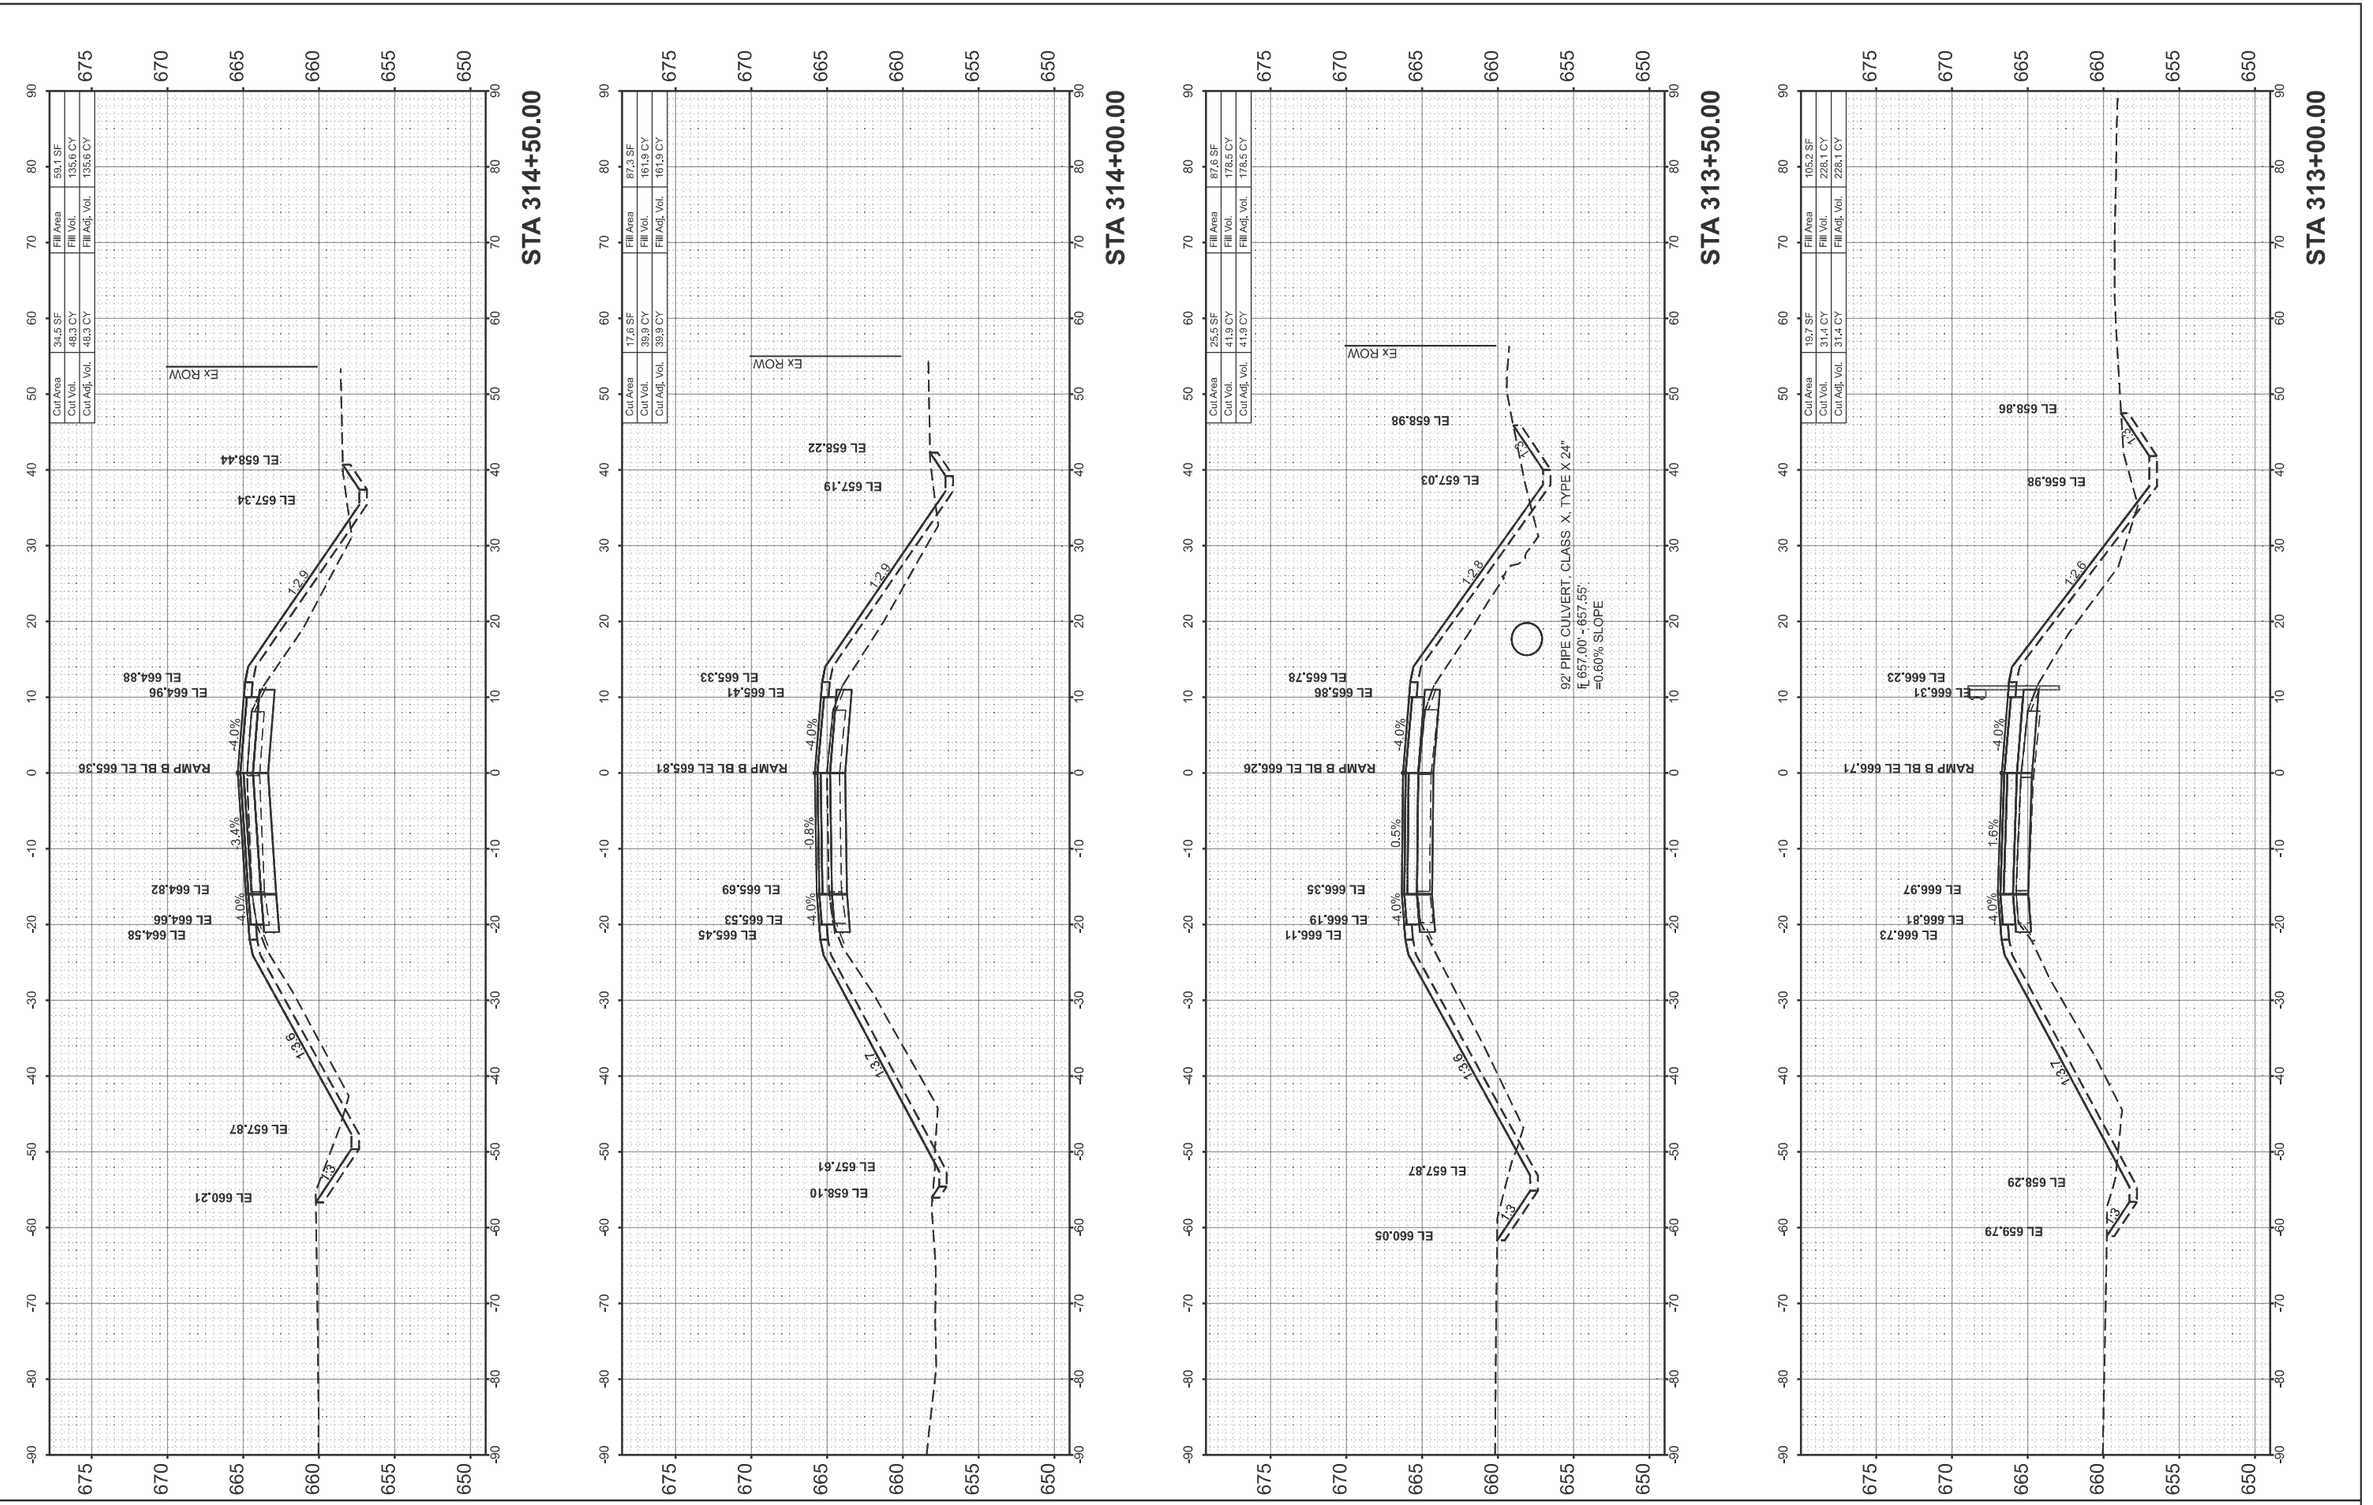

FINAL SURVEY

NOTE BOOK	BY	DATE
NO.	SURVEYED	
PAGE	PLOTTED	
	TEMPLATE	
	AREAS	
	AREAS CHECKED	

ORIGINAL SURVEY

NOTE BOOK	BY	DATE
NO.	SURVEYED	
PAGE	PLOTTED	
	TEMPLATE	
	AREAS	
	AREAS CHECKED	

MODEL: PR_RAMPB_IDOT - 313+00.00 [Sheet]
FILE NAME: W:\191-172 IDOT_197034_I57_StructureReplacement\CADD_SHEETS_ORD\017_Cross Sections\d7_p-97-047-12_cross_sections_Ramp_B.dgn

BLA, Inc.


USER NAME = PCheron	DESIGNED -	REVISED -
	DRAWN -	REVISED -
	CHECKED -	REVISED -
PLOT DATE = 12/17/2024	DATE -	REVISED -

STATE OF ILLINOIS
DEPARTMENT OF TRANSPORTATION

I-57 OVER D&EIRR & US ROUTE 45
RAMP B CROSS SECTIONS

SCALE: H: 1"=10' V: 1"=5' | SHEET 8 OF 11 SHEETS | STA. 313+00.00 | TO STA. 314+50.00

F.A.I. RTE.	SECTION	COUNTY	TOTAL SHEETS	SHEET NO.
57	(18-1VB, 18-20HB)B	CUMBERLAND	414	384
		CONTRACT NO. 74597		
	ILLINOIS FED. AID PROJECT			

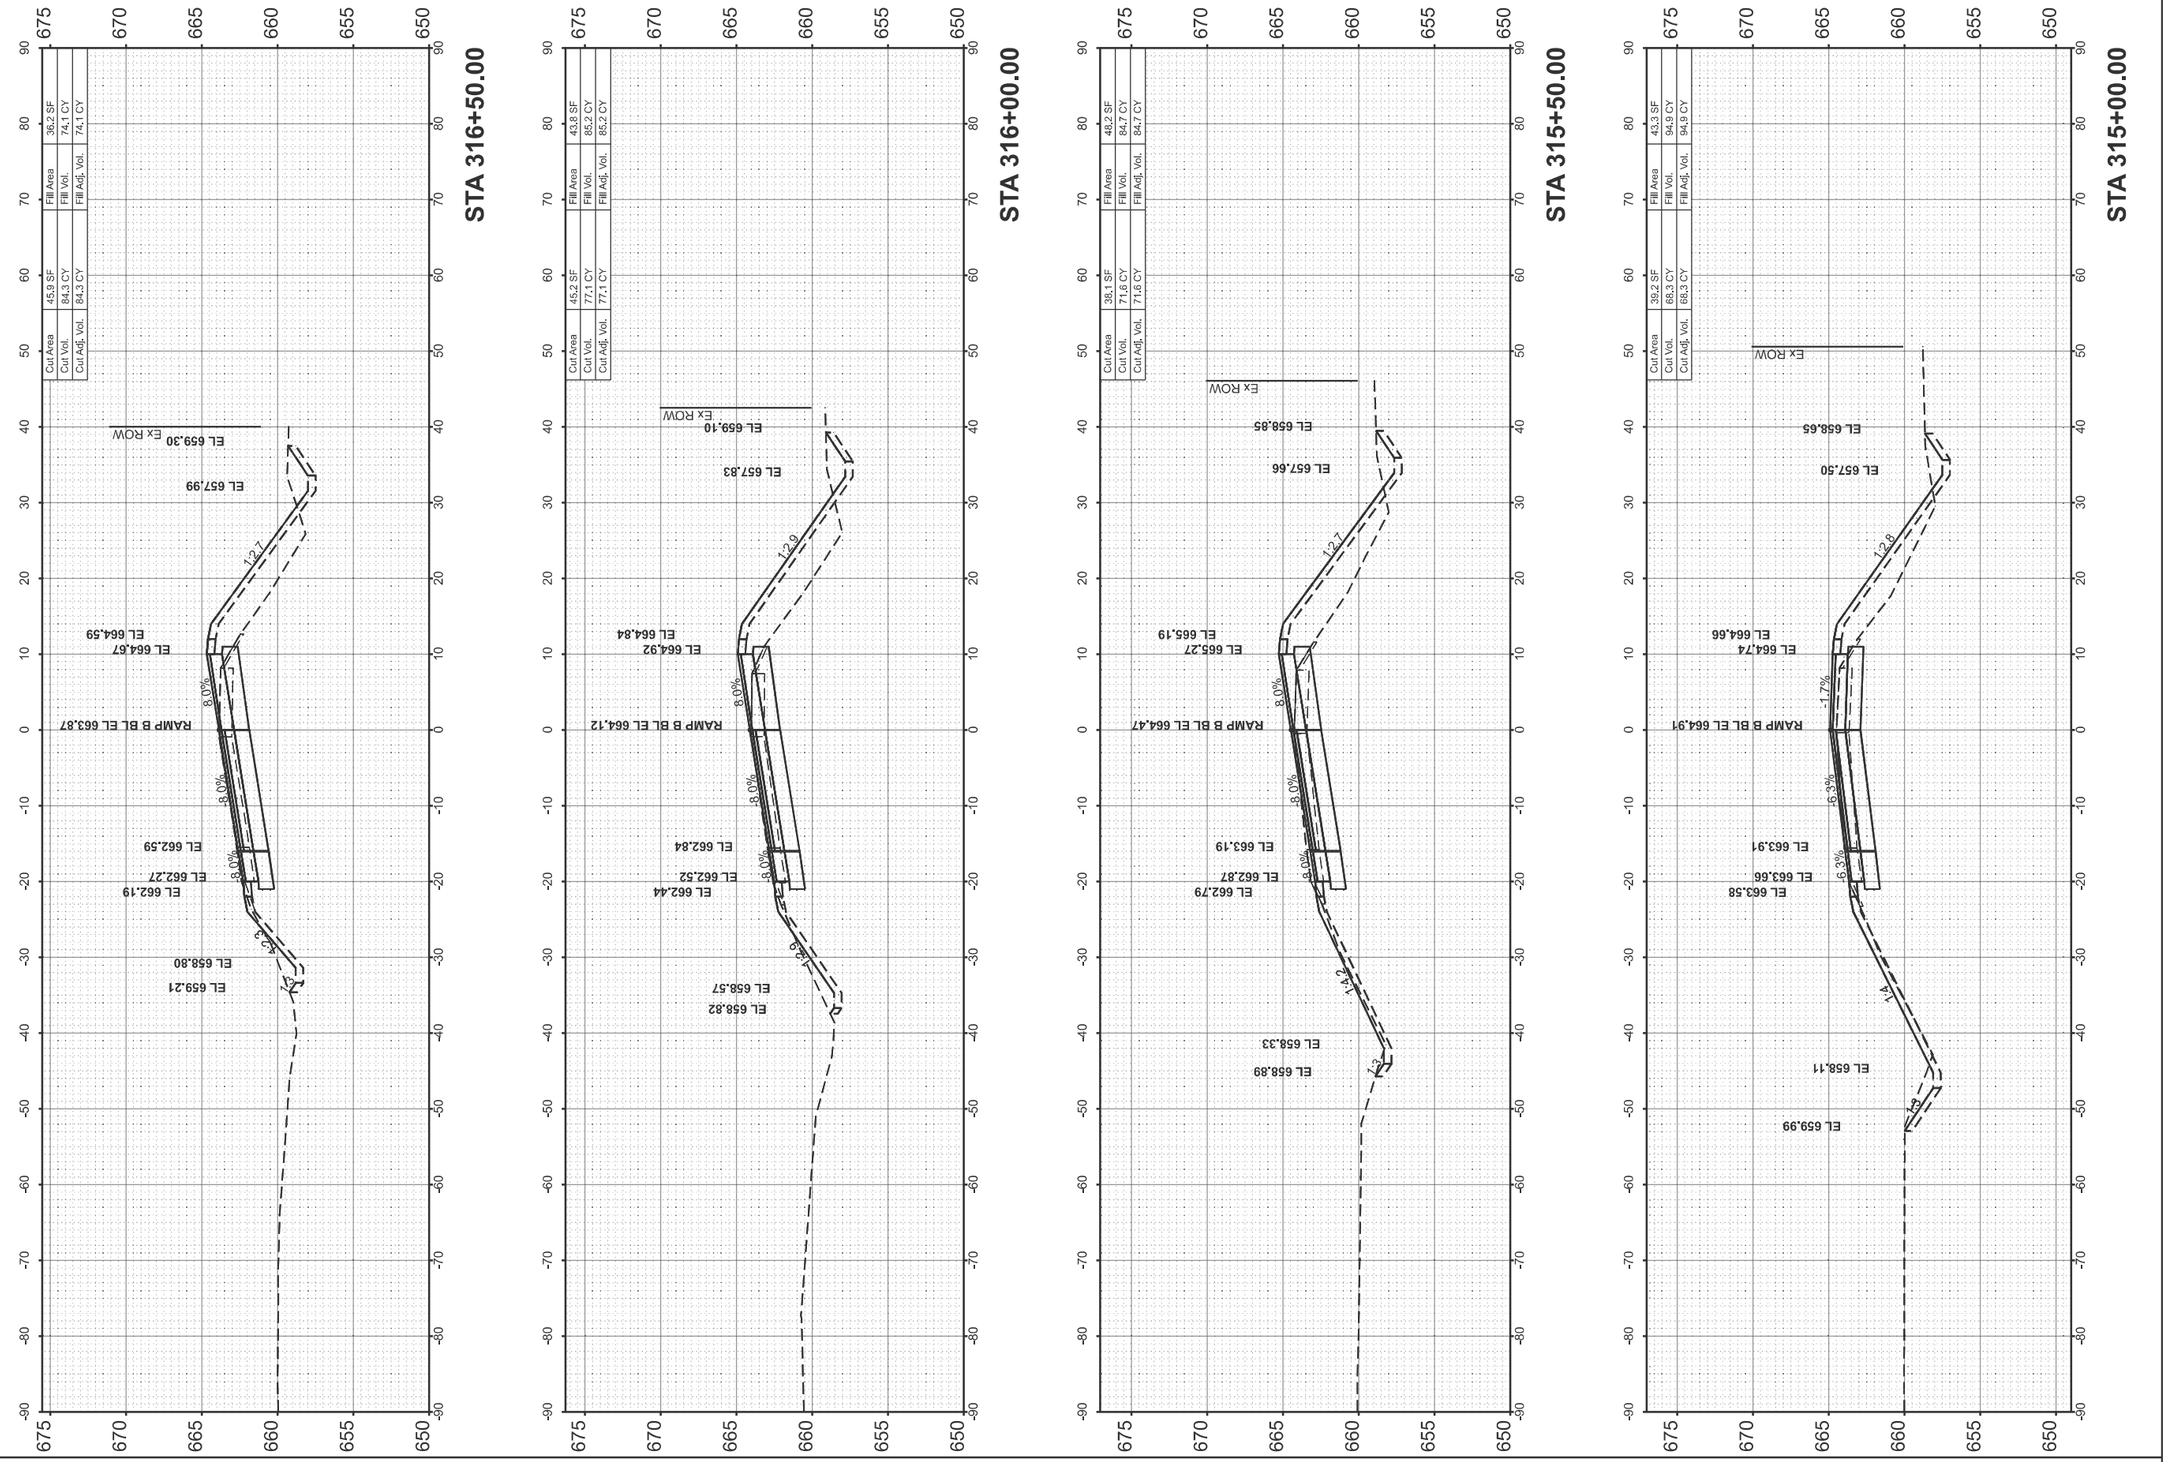

FINAL SURVEY	SURVEYED	BY	DATE
NOTE BOOK	PLOTTED		
	TEMPLATE		
	AREAS		
NO.	AREAS CHECKED		

ORIGINAL SURVEY	SURVEYED	BY	DATE
NOTE BOOK	PLOTTED		
	TEMPLATE		
	AREAS		
NO.	AREAS CHECKED		

MODEL: PR_RAMPB_IDOT - 315+00.00 [Sheet]
FILE NAME: W:\191-172 IDOT_197034_I57_StructureReplacement\CADD_SHEETS_ORD\017_Cross Sections\d7_p-97-047-12_cross_sections_Ramp_B.dgn

BLA, Inc.


USER NAME = PCheron	DESIGNED -	REVISED -
	DRAWN -	REVISED -
	CHECKED -	REVISED -
PLOT DATE = 12/17/2024	DATE -	REVISED -

STATE OF ILLINOIS
DEPARTMENT OF TRANSPORTATION

I-57 OVER D&EIRR & US ROUTE 45
RAMP B CROSS SECTIONS

SCALE: H: 1"=10' V: 1"=5' | SHEET 9 OF 11 SHEETS | STA. 315+00.00 | TO STA. 316+50.00

F.A.I. RTE.	SECTION	COUNTY	TOTAL SHEETS	SHEET NO.
57	(18-1VB, 18-20HB)B	CUMBERLAND	414	385
		CONTRACT NO. 74597		
	ILLINOIS FED. AID PROJECT			

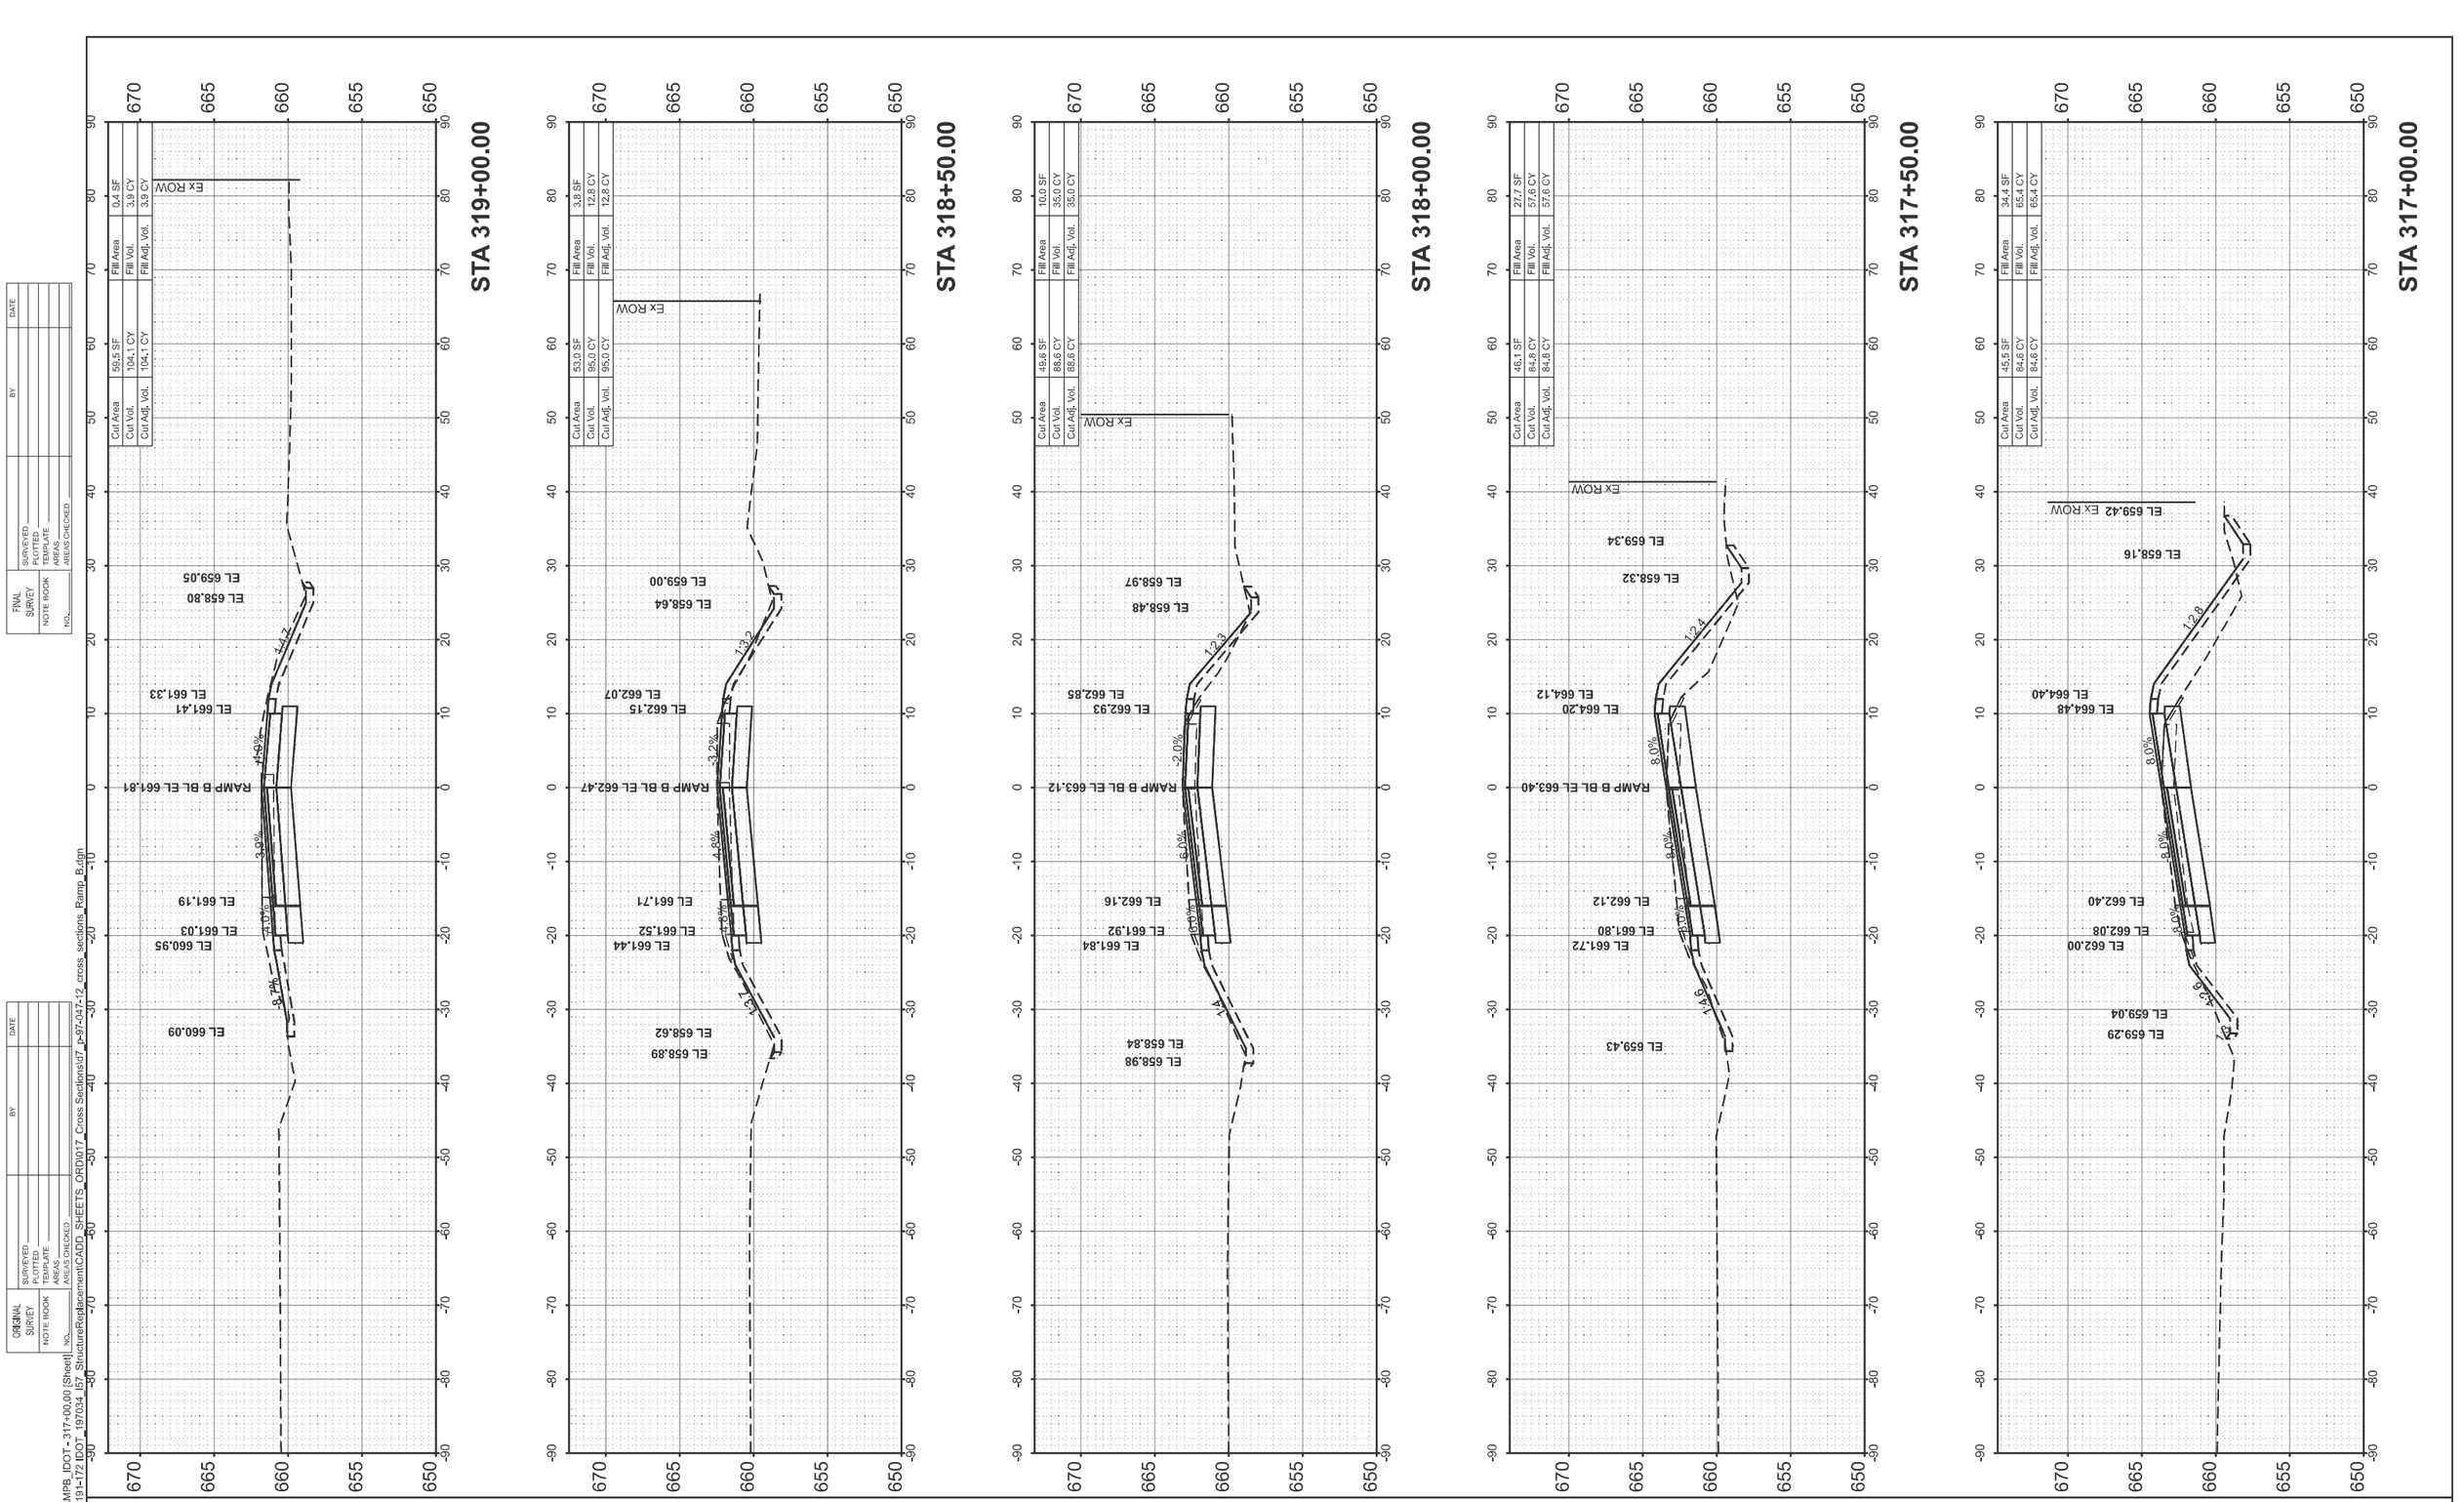

FINAL SURVEY	SURVEYED	BY	DATE
NOTE BOOK	PLOTTED		
	TEMPLATE		
	AREAS		
NO.	AREAS CHECKED		

ORIGINAL SURVEY	SURVEYED	BY	DATE
NOTE BOOK	PLOTTED		
	TEMPLATE		
	AREAS		
NO.	AREAS CHECKED		

MODEL: PR_RAMPB_IDOT - 317+00.00 [Sheet]
FILE NAME: W:\191-172 IDOT_197034_I57_StructureReplacement\CADD_SHEETS_ORD\017_Cross Sections\d7_p-97-047-12_cross_sections_Ramp_B.dgn

BLA, Inc.


USER NAME = PCheron	DESIGNED -	REVISED -
	DRAWN -	REVISED -
	CHECKED -	REVISED -
PLOT DATE = 12/17/2024	DATE -	REVISED -


STATE OF ILLINOIS
DEPARTMENT OF TRANSPORTATION


I-57 OVER D&EIRR & US ROUTE 45
RAMP B CROSS SECTIONS

SCALE: H: 1"=10' V: 1"=5' | SHEET 10 OF 11 SHEETS | STA. 317+00.00 | TO STA. 319+00.00

F.A.I. RTE.	SECTION	COUNTY	TOTAL SHEETS	SHEET NO.
57	(18-1VB, 18-20HB)B	CUMBERLAND	414	386
		CONTRACT NO. 74597		
	ILLINOIS	FED. AID PROJECT		

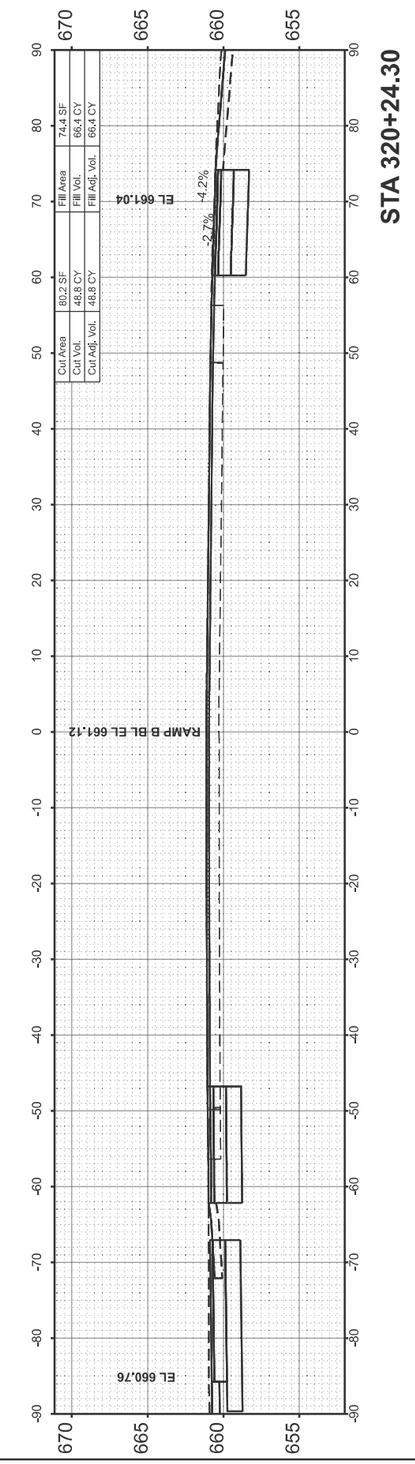

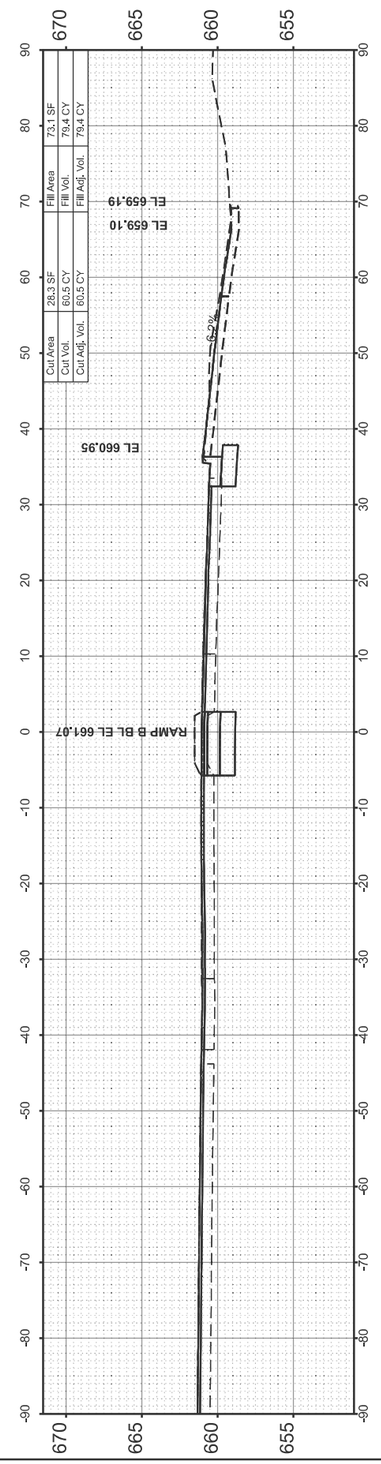

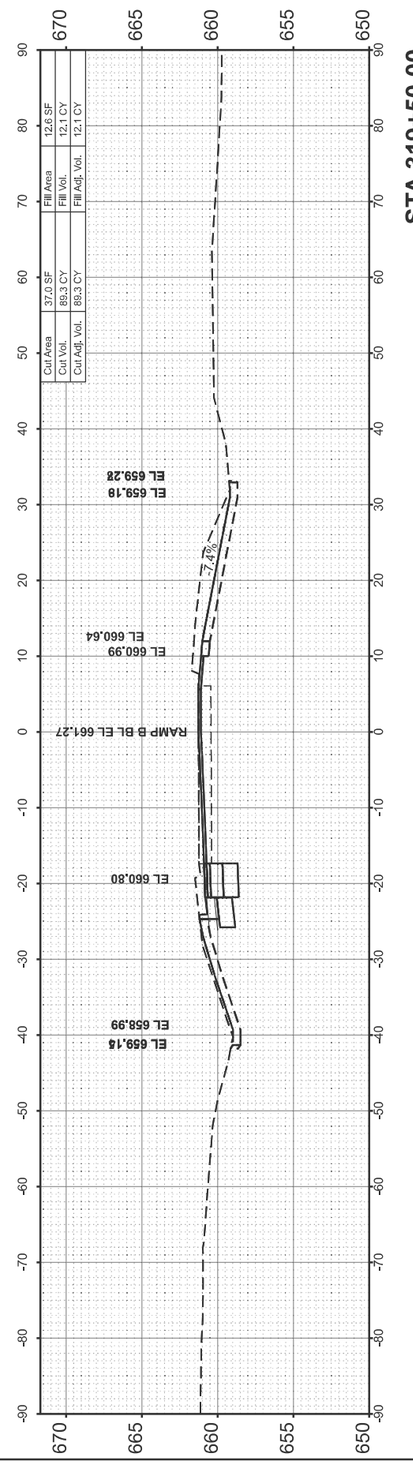

FINAL SURVEY		BY	DATE
NOTE BOOK	SURVEYED		
	PLOTTED		
	TEMPLATE		
	AREAS		
NO.	AREAS CHECKED		

ORIGINAL SURVEY		BY	DATE
NOTE BOOK	SURVEYED		
	PLOTTED		
	TEMPLATE		
	AREAS		
NO.	AREAS CHECKED		

MODEL: PR_RAMPB_IDOT - 319+50.00 [Sheet]
FILE NAME: W:\191-172 IDOT_197034_I57_StructureReplacement\CADD_SHEETS_ORD\017_Cross Sections\d7_p-97-047-12_cross_sections_Ramp_B.dgn

BLA, Inc.

USER NAME = PCheron	DESIGNED -	REVISED -	
	DRAWN -	REVISED -	
	CHECKED -	REVISED -	
PLOT DATE = 12/18/2024	DATE -	REVISED -	

STATE OF ILLINOIS
DEPARTMENT OF TRANSPORTATION


I-57 OVER D&EIRR & US ROUTE 45
RAMP B CROSS SECTIONS


SCALE: H: 1"=10' V: 1"=5' | SHEET 11 OF 11 SHEETS | STA. 319+50.00 | TO STA. 320+24.30

F.A.I. RTE.	SECTION	COUNTY	TOTAL SHEETS	SHEET NO.
57	(18-1VB, 18-20HB)B	CUMBERLAND	414	387
		CONTRACT NO. 74597		
	ILLINOIS FED. AID PROJECT			

FINAL SURVEY		BY	DATE
NOTE BOOK	SURVEYED		
	PLOTTED		
	TEMPLATE		
	AREAS		
NO.	AREAS CHECKED		

ORIGINAL SURVEY		BY	DATE
NOTE BOOK	SURVEYED		
	PLOTTED		
	TEMPLATE		
	AREAS		
NO.	AREAS CHECKED		

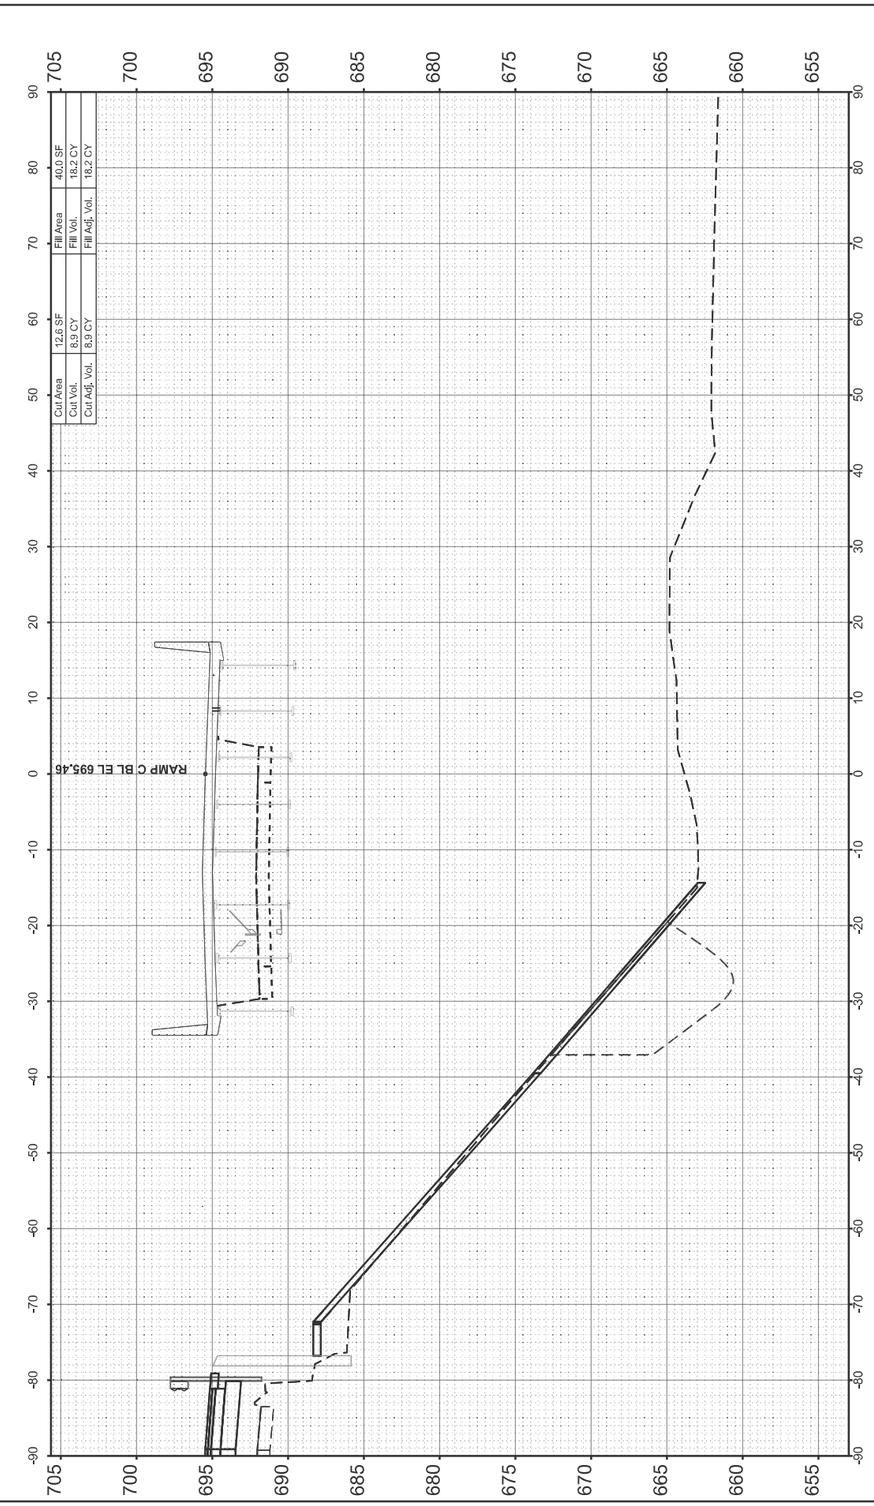

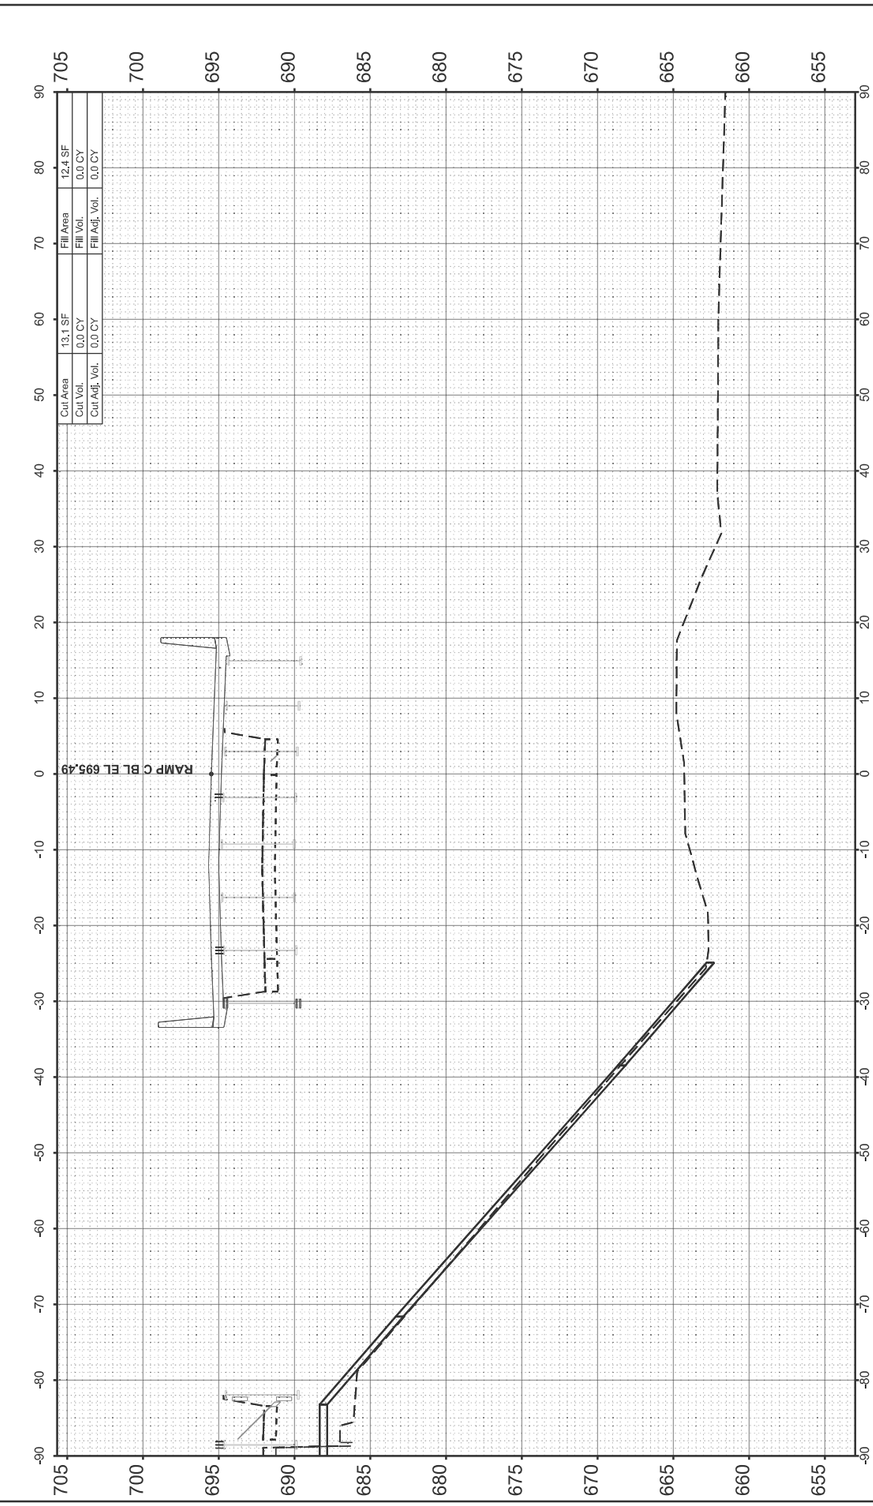

MODEL: PR_RAMPC_IDOT - 399+81.25 [Sheet]
FILE NAME: W:\191-172 IDOT_197034_I57_StructureReplacement\CADD_SHEETS_ORD\017_Cross Sections\d7_p-97-047-12_cross_sections_Ramp_C.dgn

BLA, Inc.


USER NAME = PCheron	DESIGNED -	REVISED -
	DRAWN -	REVISED -
	CHECKED -	REVISED -
PLOT DATE = 12/17/2024	DATE -	REVISED -


STATE OF ILLINOIS
DEPARTMENT OF TRANSPORTATION

I-57 OVER D&EIRR & US ROUTE 45
RAMP C CROSS SECTIONS

SCALE: H: 1"=10' V: 1"=5' | SHEET 1 OF 16 SHEETS | STA. | TO STA.

F.A.I. RTE.	SECTION	COUNTY	TOTAL SHEETS	SHEET NO.
57	(18-1VB, 18-20HB)B	CUMBERLAND	414	388
		CONTRACT NO. 74597		
	ILLINOIS FED. AID PROJECT			

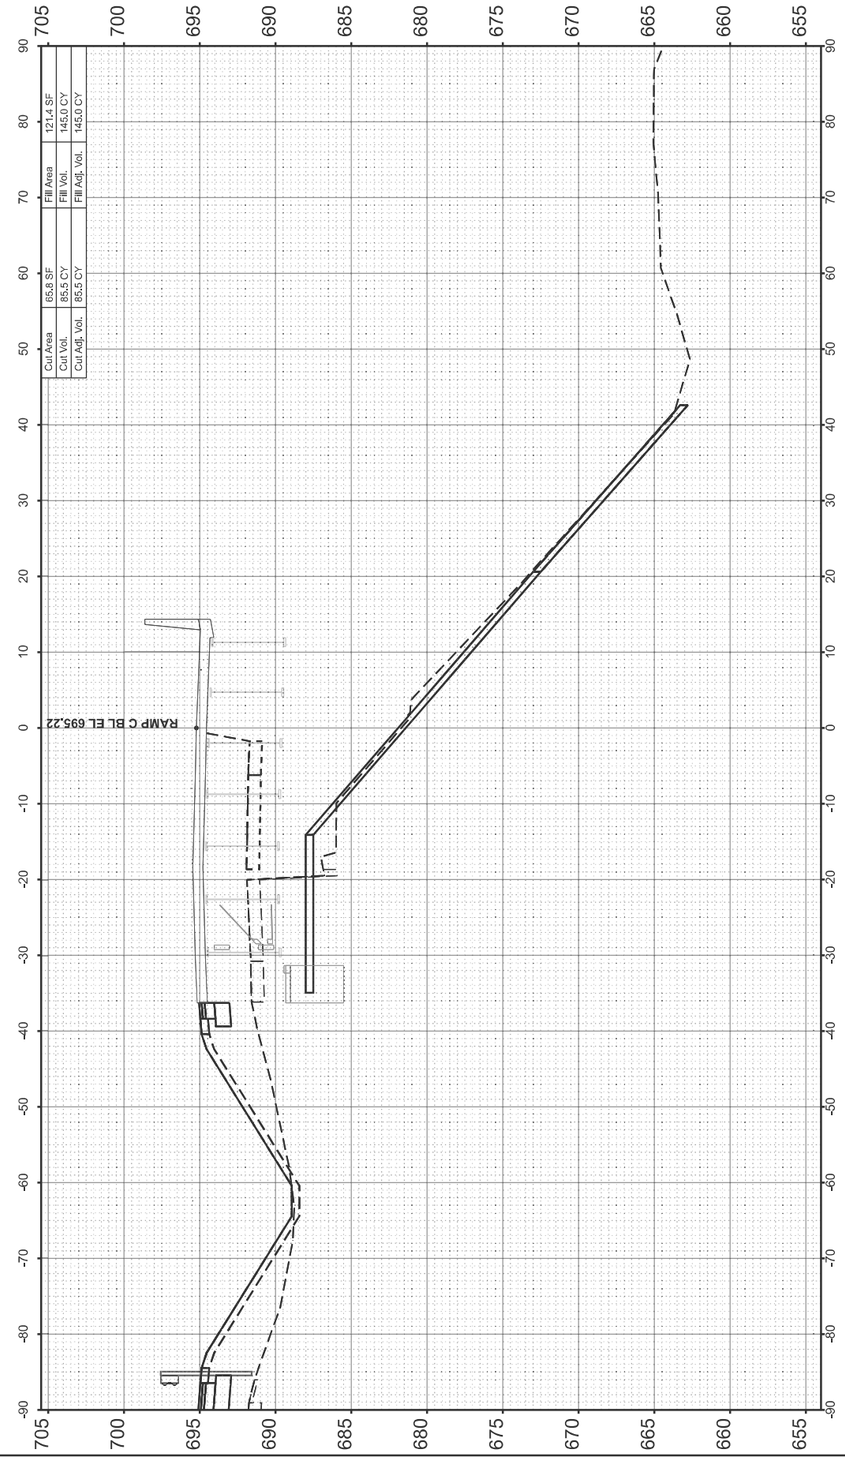

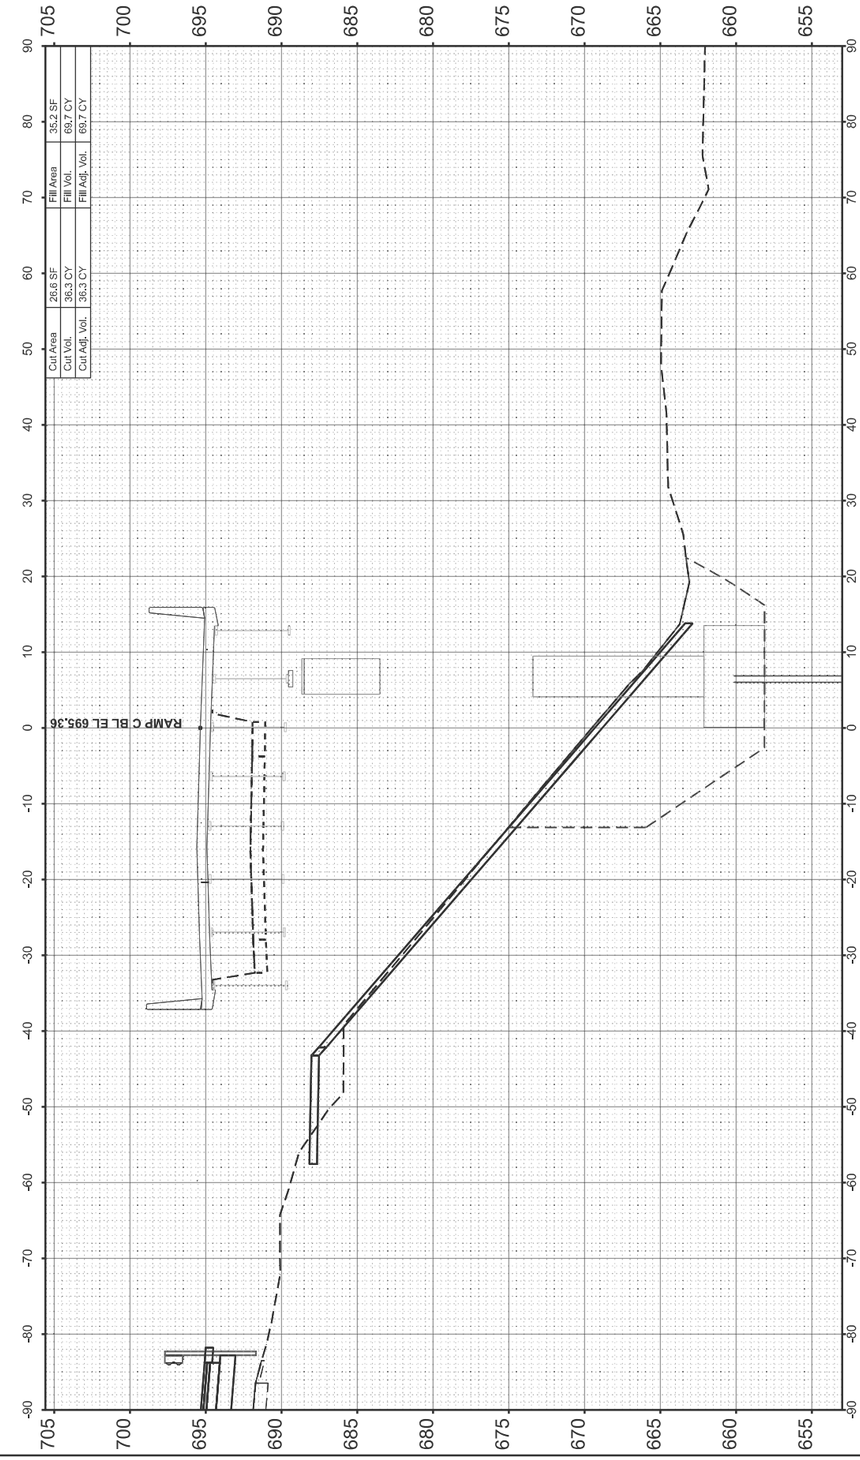

FINAL SURVEY	SURVEYED	BY	DATE
NOTE BOOK	PLOTTED		
NO.	TEMPLATE		
	AREAS		
	AREAS CHECKED		

ORIGINAL SURVEY	SURVEYED	BY	DATE
NOTE BOOK	PLOTTED		
NO.	TEMPLATE		
	AREAS		
	AREAS CHECKED		

MODEL: PR_RAMPC_IDOT - 400+50.00 [Sheet]
FILE NAME: W:\191-172 IDOT_197034_I57_StructureReplacement\CADD_SHEETS_ORD\017_Cross Sections\d7_p-97-047-12_cross_sections_Ramp_C.dgn

BLA, Inc.


USER NAME = PCheron	DESIGNED -	REVISED -
	DRAWN -	REVISED -
	CHECKED -	REVISED -
PLOT DATE = 12/17/2024	DATE -	REVISED -


STATE OF ILLINOIS
DEPARTMENT OF TRANSPORTATION

I-57 OVER D&EIRR & US ROUTE 45
RAMP C CROSS SECTIONS

SCALE: H: 1"=10' V: 1"=5' | SHEET 2 OF 16 SHEETS | STA. 400+50.00 | TO STA. 401+00.00

F.A.I. RTE.	SECTION	COUNTY	TOTAL SHEETS	SHEET NO.
57	(18-1VB, 18-20HB)B	CUMBERLAND	414	389
		CONTRACT NO. 74597		
	ILLINOIS	FED. AID PROJECT		

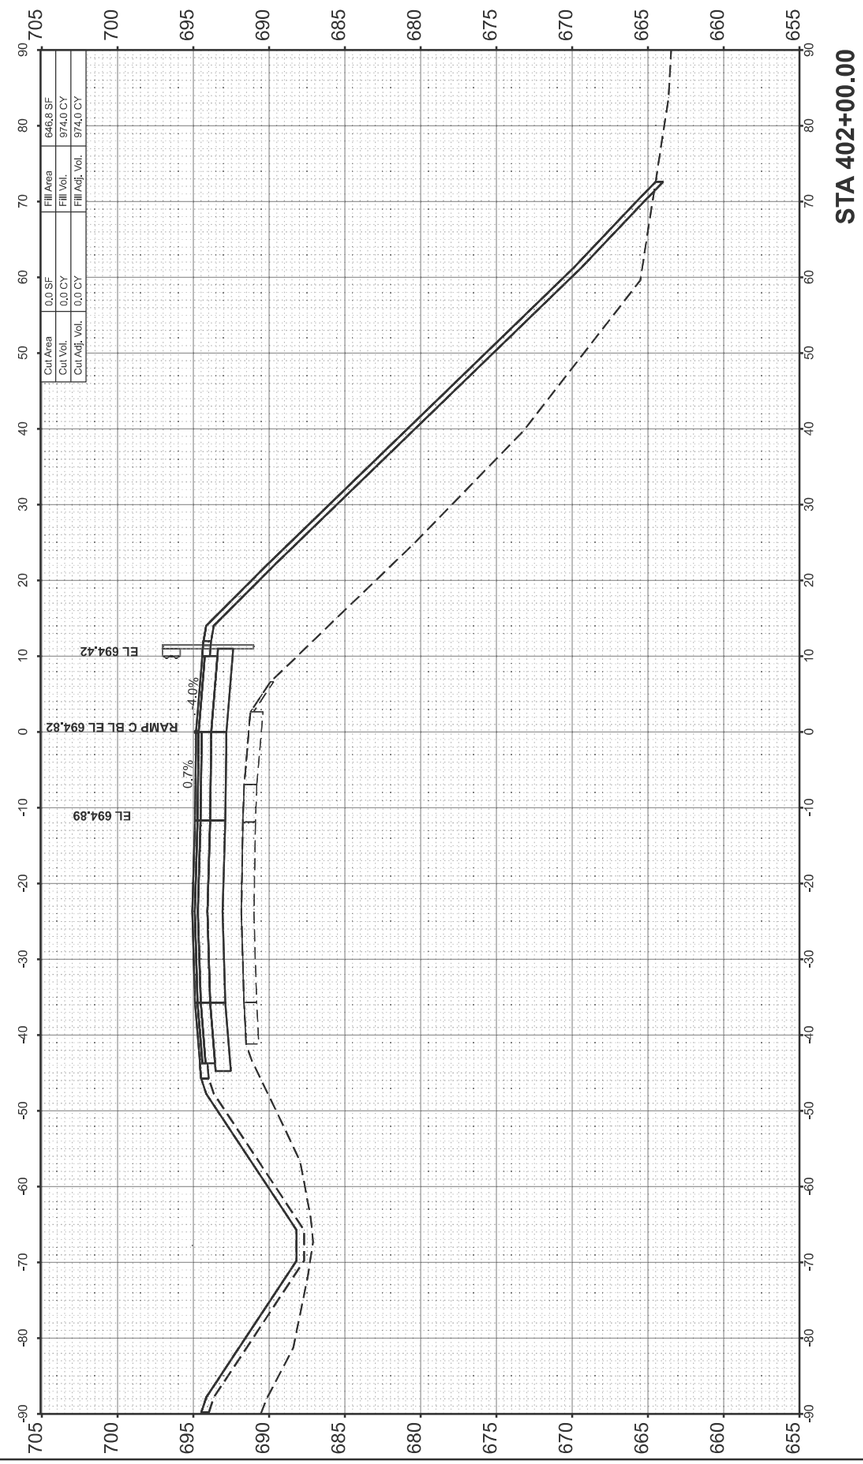

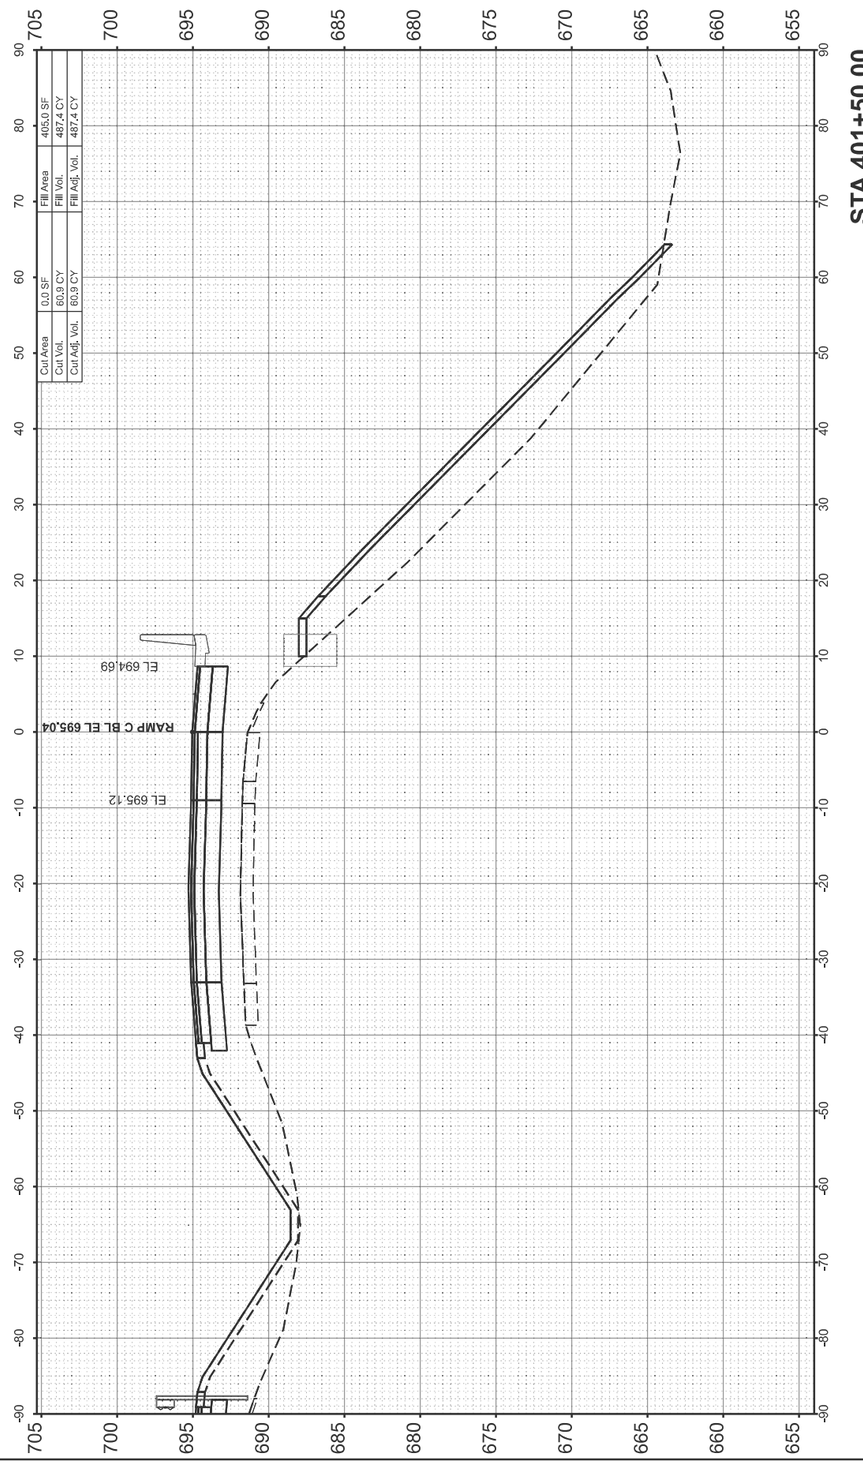

FINAL SURVEY	SURVEYED	BY	DATE
NOTE BOOK	PLOTTED		
	TEMPLATE		
	AREAS		
NO.	AREAS CHECKED		

ORIGINAL SURVEY	SURVEYED	BY	DATE
NOTE BOOK	PLOTTED		
	TEMPLATE		
	AREAS		
NO.	AREAS CHECKED		

MODEL: PR_RAMPC_IDOT - 401+50.00 [Sheet]
FILE NAME: W:\191-172 IDOT_197034_I57_StructureReplacement\CADD_SHEETS_ORD\017_Cross Sections\d7_p-97-047-12_cross_sections_Ramp_C.dgn

BLA, Inc.


USER NAME = PCheron	DESIGNED -	REVISED -
	DRAWN -	REVISED -
	CHECKED -	REVISED -
PLOT DATE = 12/17/2024	DATE -	REVISED -


STATE OF ILLINOIS
DEPARTMENT OF TRANSPORTATION

I-57 OVER D&EIRR & US ROUTE 45
RAMP C CROSS SECTIONS

SCALE: H: 1"=10' V: 1"=5' | SHEET 3 OF 16 SHEETS | STA. 401+50.00 | TO STA. 402+00.00

F.A.I. RTE.	SECTION	COUNTY	TOTAL SHEETS	SHEET NO.
57	(18-1VB, 18-20HB)B	CUMBERLAND	414	390
		CONTRACT NO. 74597		
	ILLINOIS	FED. AID PROJECT		

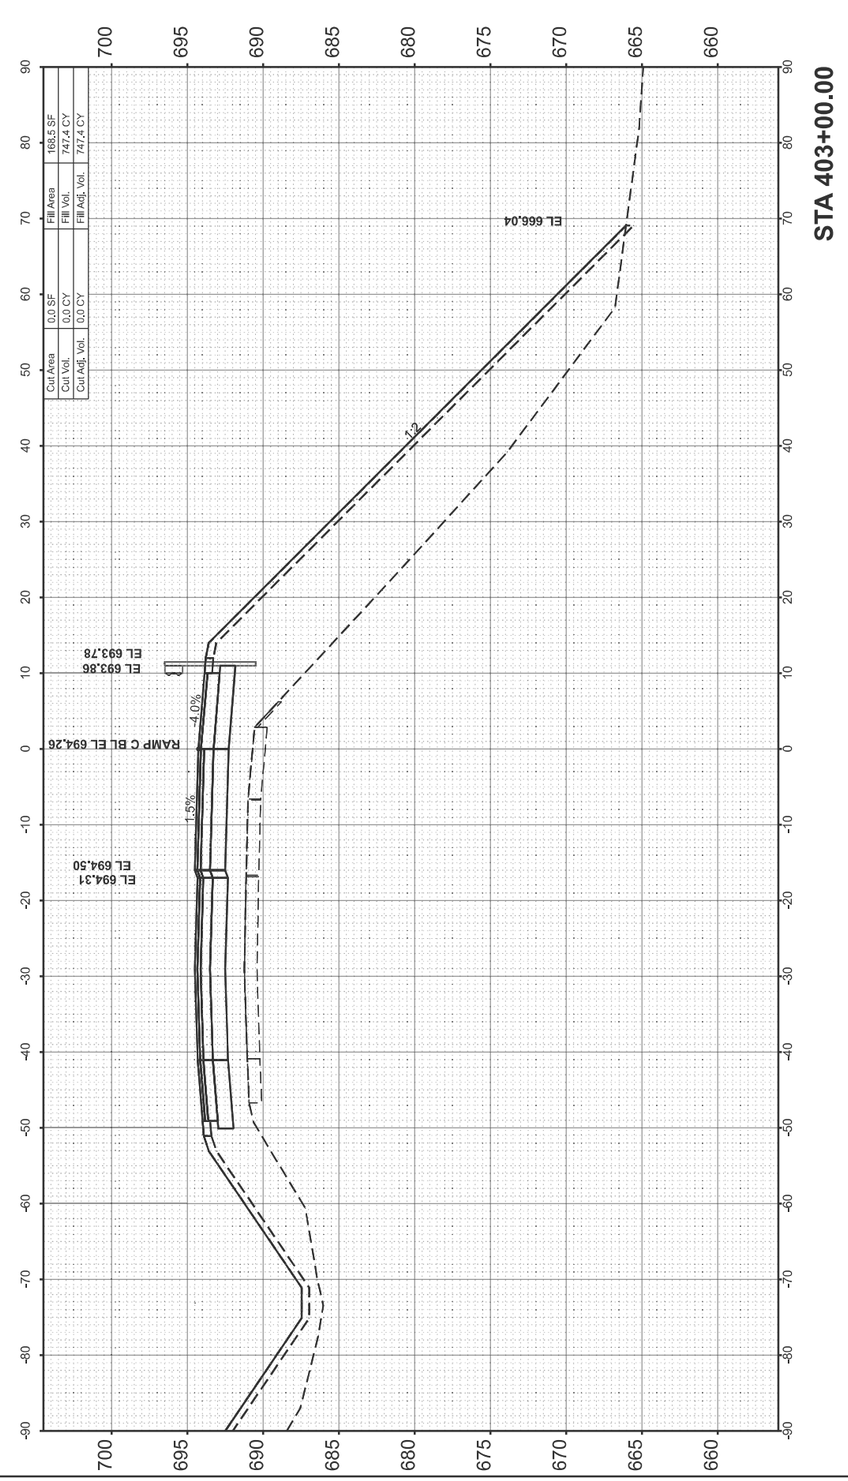

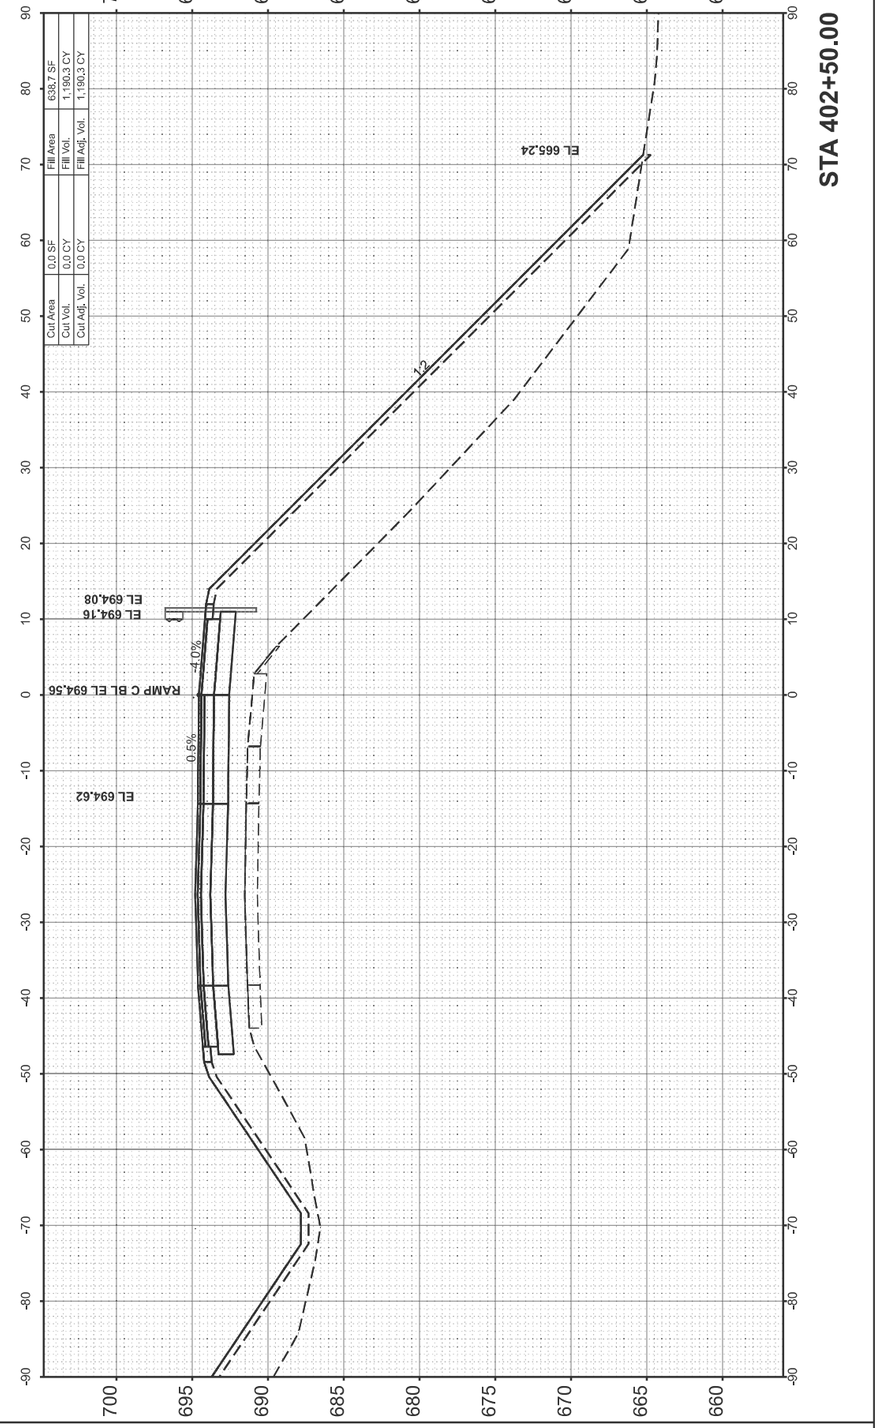

FINAL SURVEY	SURVEYED	BY	DATE
NOTE BOOK	PLOTTED		
NO.	TEMPLATE		
	AREAS		
	AREAS CHECKED		

ORIGINAL SURVEY	SURVEYED	BY	DATE
NOTE BOOK	PLOTTED		
NO.	TEMPLATE		
	AREAS		
	AREAS CHECKED		

MODEL: PR_RAMPC_IDOT - 402+50.00 [Sheet]
FILE NAME: W:\191-172 IDOT_197034_I57_StructureReplacement\CADD_SHEETS_ORD\017_Cross Sections\d7_p-97-047-12_cross_sections_Ramp_C.dgn

BLA, Inc.


USER NAME = PCheron	DESIGNED -	REVISED -
	DRAWN -	REVISED -
	CHECKED -	REVISED -
PLOT DATE = 12/17/2024	DATE -	REVISED -


STATE OF ILLINOIS
DEPARTMENT OF TRANSPORTATION

I-57 OVER D&EIRR & US ROUTE 45
RAMP C CROSS SECTIONS

SCALE: H: 1"=10' V: 1"=5' | SHEET 4 OF 16 SHEETS | STA. 402+50.00 | TO STA. 403+00.00

F.A.I. RTE.	SECTION	COUNTY	TOTAL SHEETS	SHEET NO.
57	(18-1VB, 18-20HB)B	CUMBERLAND	414	391
		CONTRACT NO. 74597		
	ILLINOIS FED. AID PROJECT			

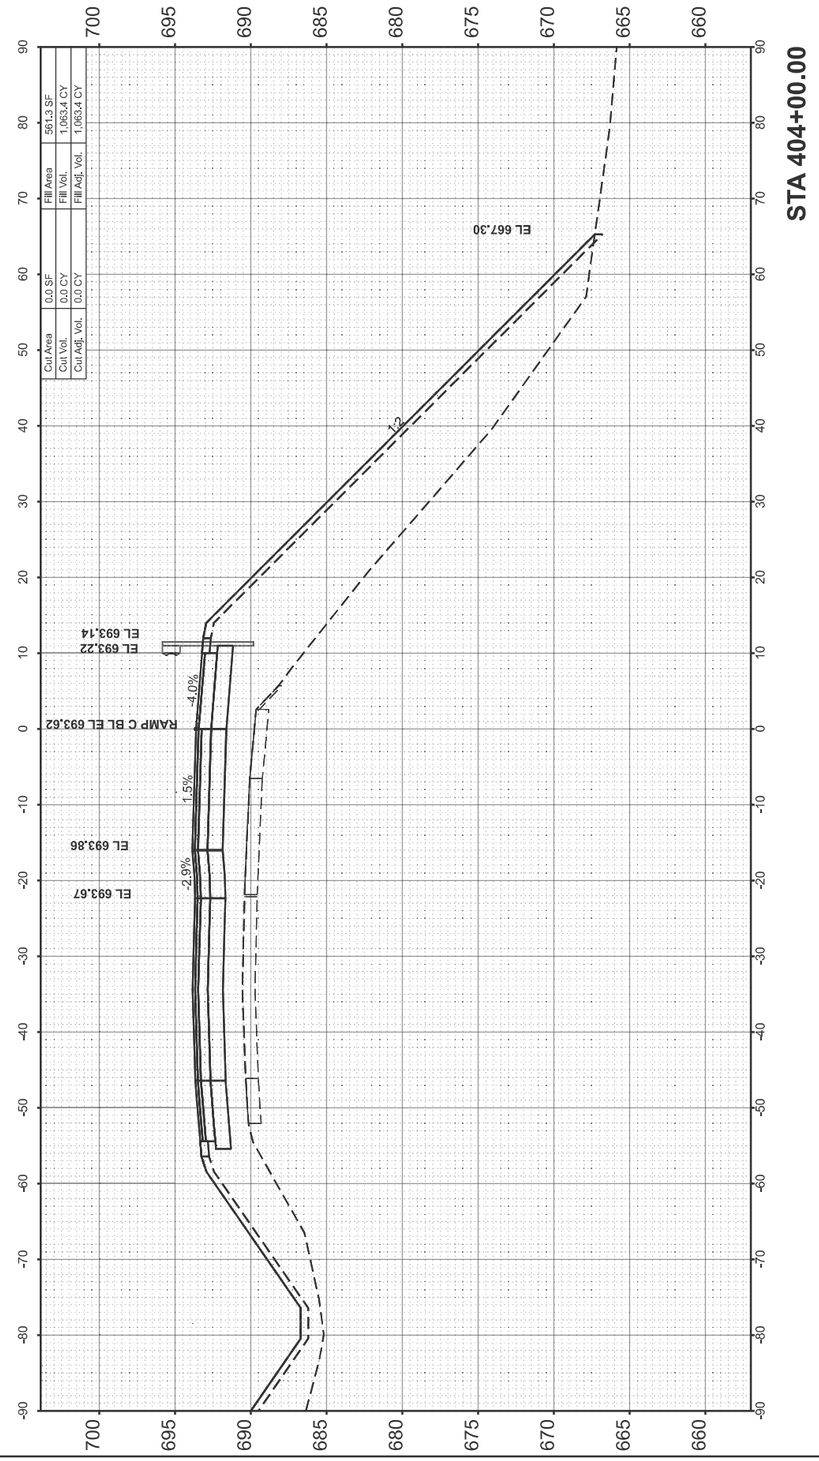

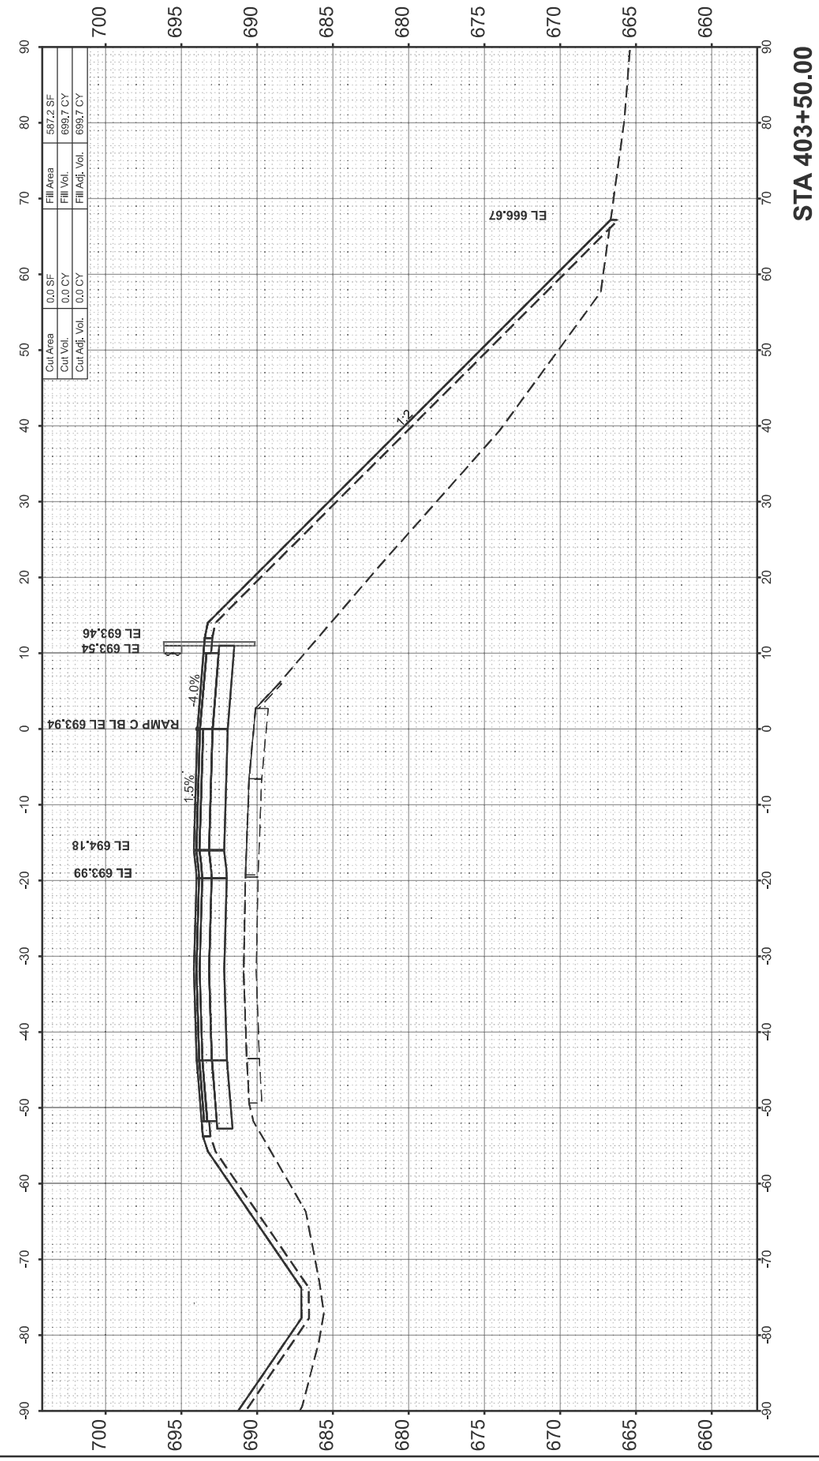

FINAL SURVEY		BY	DATE
NOTE BOOK	SURVEYED		
	PLOTTED		
	TEMPLATE		
	AREAS		
NO.	AREAS CHECKED		

ORIGINAL SURVEY		BY	DATE
NOTE BOOK	SURVEYED		
	PLOTTED		
	TEMPLATE		
	AREAS		
NO.	AREAS CHECKED		

MODEL: PR_RAMPC_IDOT - 403+50.00 [Sheet]
FILE NAME: W:\191-172 IDOT_197034_I57_StructureReplacement\CADD_SHEETS_ORD\017_Cross Sections\d7_p-97-047-12_cross_sections_Ramp_C.dgn

BLA, Inc.


USER NAME = PCheron	DESIGNED -	REVISED -
	DRAWN -	REVISED -
	CHECKED -	REVISED -
PLOT DATE = 12/17/2024	DATE -	REVISED -


STATE OF ILLINOIS
DEPARTMENT OF TRANSPORTATION

I-57 OVER D&EIRR & US ROUTE 45
RAMP C CROSS SECTIONS

SCALE: H: 1"=10' V: 1"=5' | SHEET 5 OF 16 SHEETS | STA. 403+50.00 | TO STA. 404+00.00

F.A.I. RTE.	SECTION	COUNTY	TOTAL SHEETS	SHEET NO.
57	(18-1VB, 18-20HB)B	CUMBERLAND	414	392
		CONTRACT NO. 74597		
	ILLINOIS	FED. AID PROJECT		

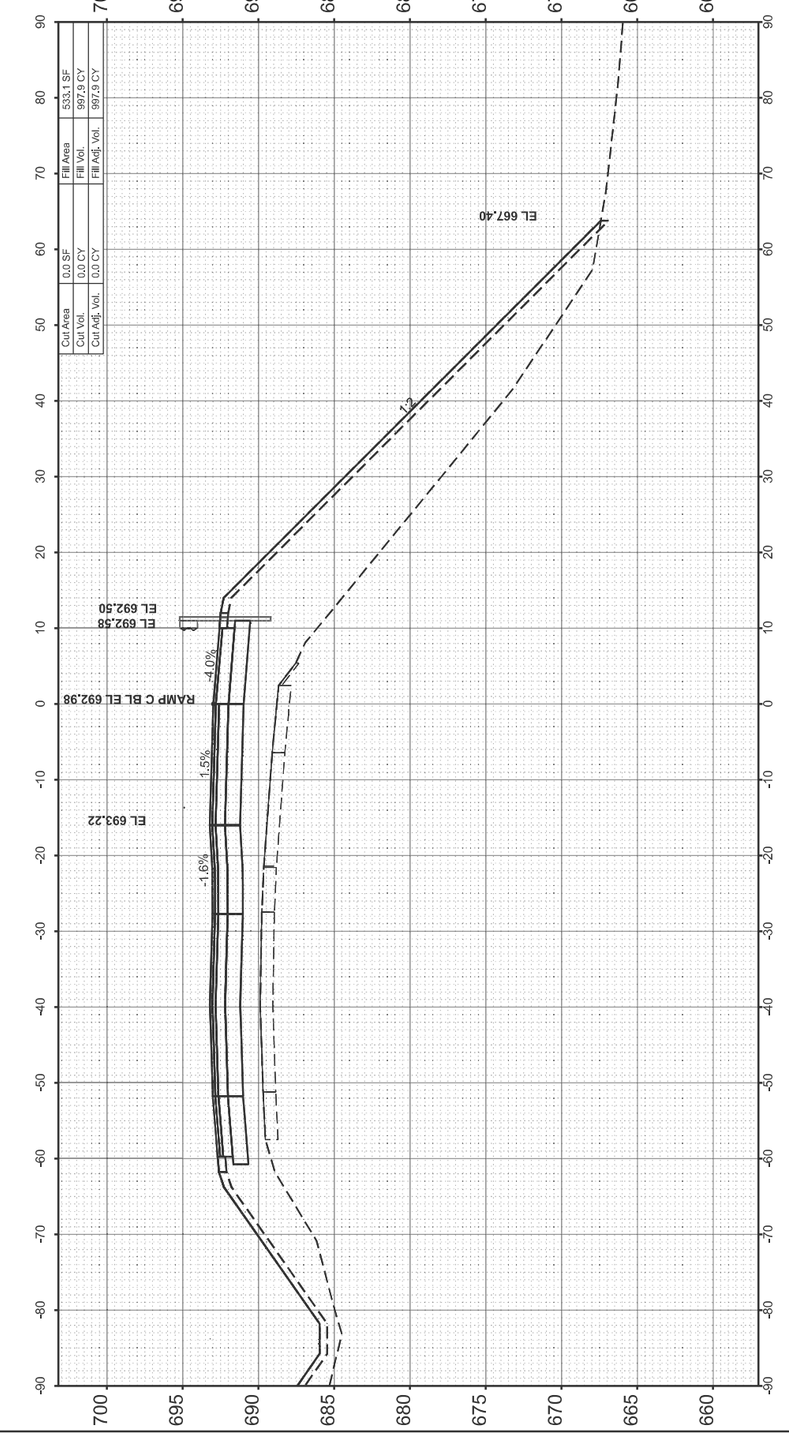

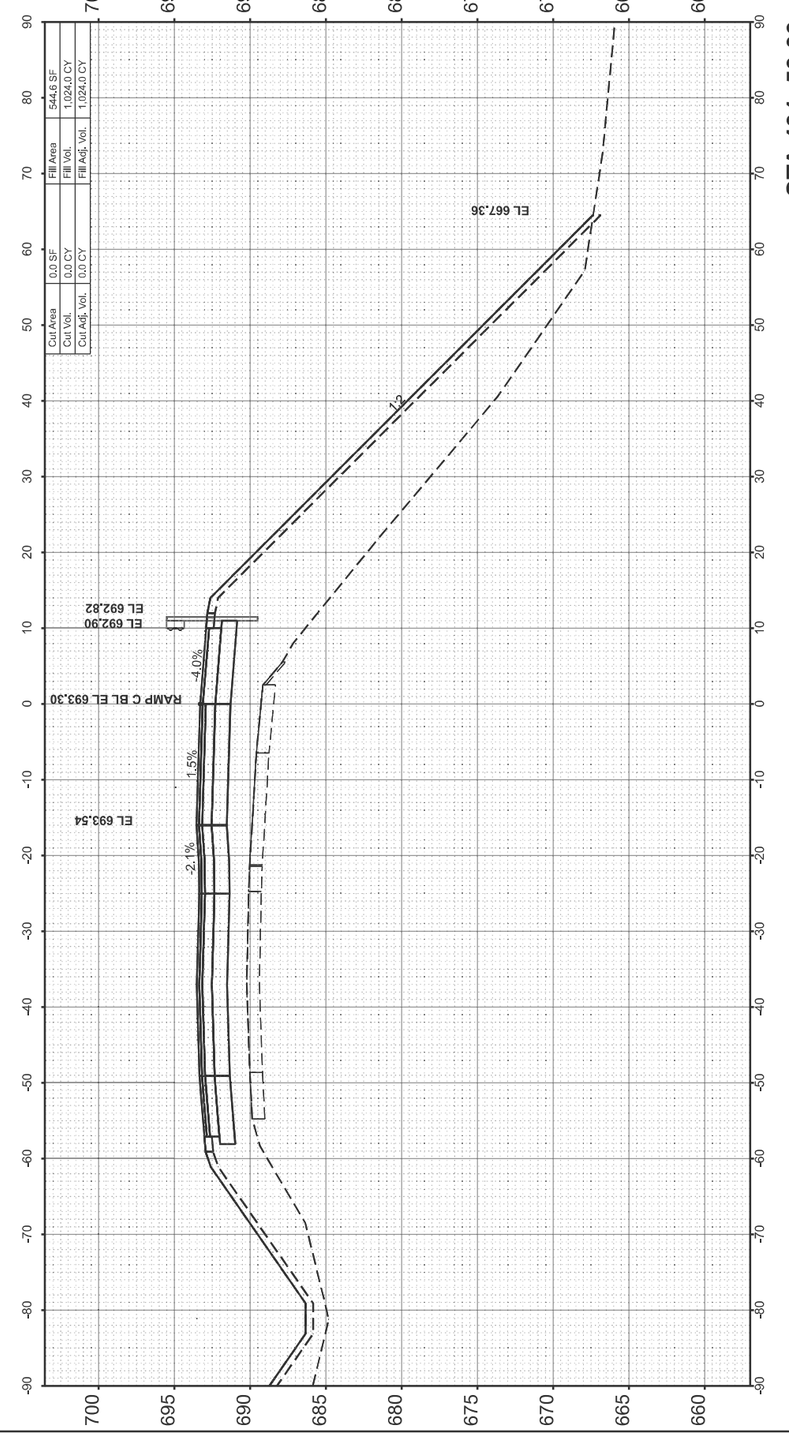

FINAL SURVEY		BY	DATE
NOTE BOOK	SURVEYED		
NO.	PLOTTED		
	TEMPLATE		
	AREAS		
	AREAS CHECKED		

ORIGINAL SURVEY		BY	DATE
NOTE BOOK	SURVEYED		
NO.	PLOTTED		
	TEMPLATE		
	AREAS		
	AREAS CHECKED		

MODEL: PR_RAMPC_IDOT - 404+50.00 [Sheet]
FILE NAME: W:\191-172 IDOT_197034_I57_StructureReplacement\CADD_SHEETS_ORD\017_Cross Sections\d7_p=97-047-12_cross_sections_Ramp_C.dgn

BLA, Inc.


USER NAME = PCheron	DESIGNED -	REVISED -
	DRAWN -	REVISED -
	CHECKED -	REVISED -
PLOT DATE = 12/17/2024	DATE -	REVISED -


STATE OF ILLINOIS
DEPARTMENT OF TRANSPORTATION

I-57 OVER D&EIRR & US ROUTE 45
RAMP C CROSS SECTIONS

SCALE: H: 1"=10' V: 1"=5' | SHEET 6 OF 393 SHEETS | STA. 404+50.00 | TO STA. 405+00.00

F.A.I. RTE.	SECTION	COUNTY	TOTAL SHEETS	SHEET NO.
57	(18-1VB, 18-20HB)B	CUMBERLAND	414	393
		CONTRACT NO. 74597		
	ILLINOIS	FED. AID PROJECT		

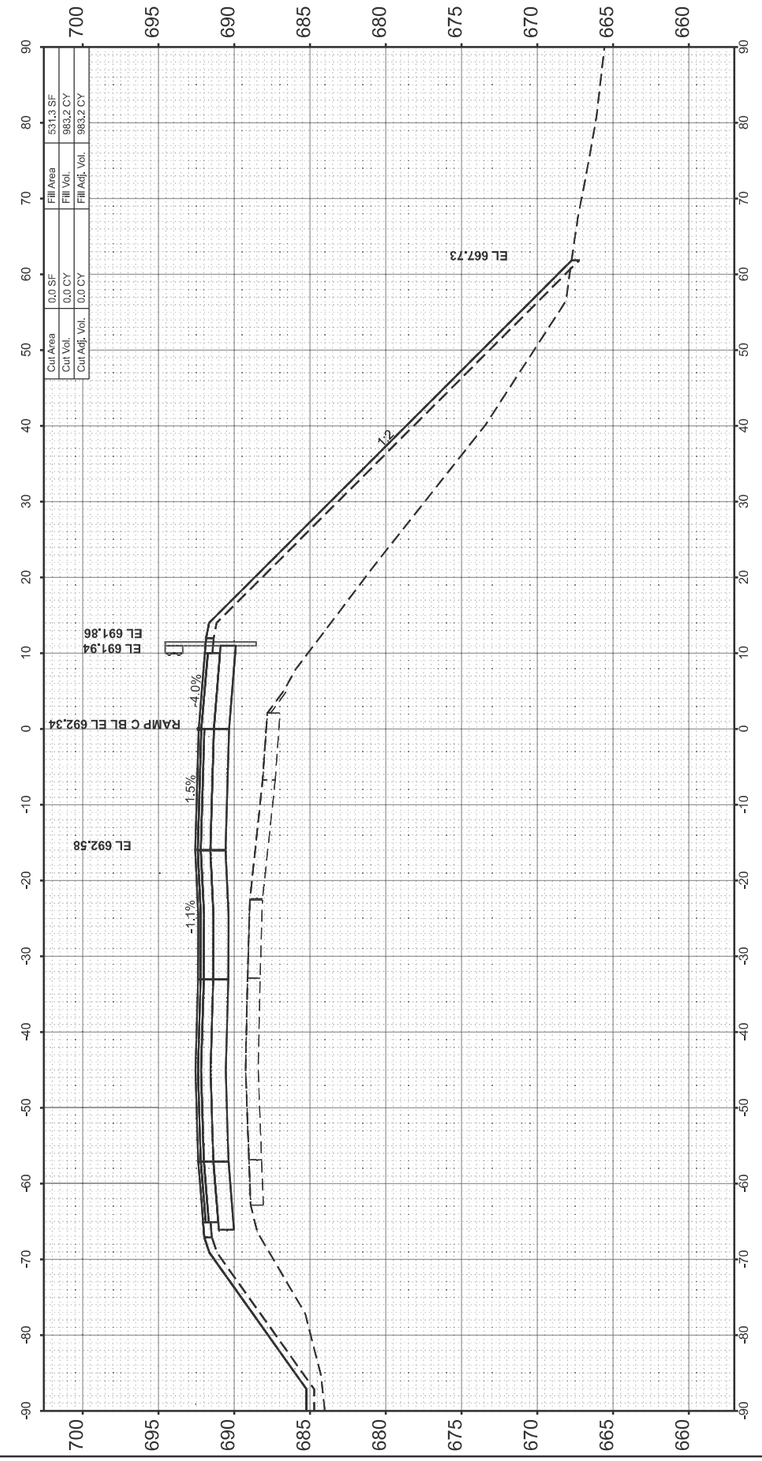

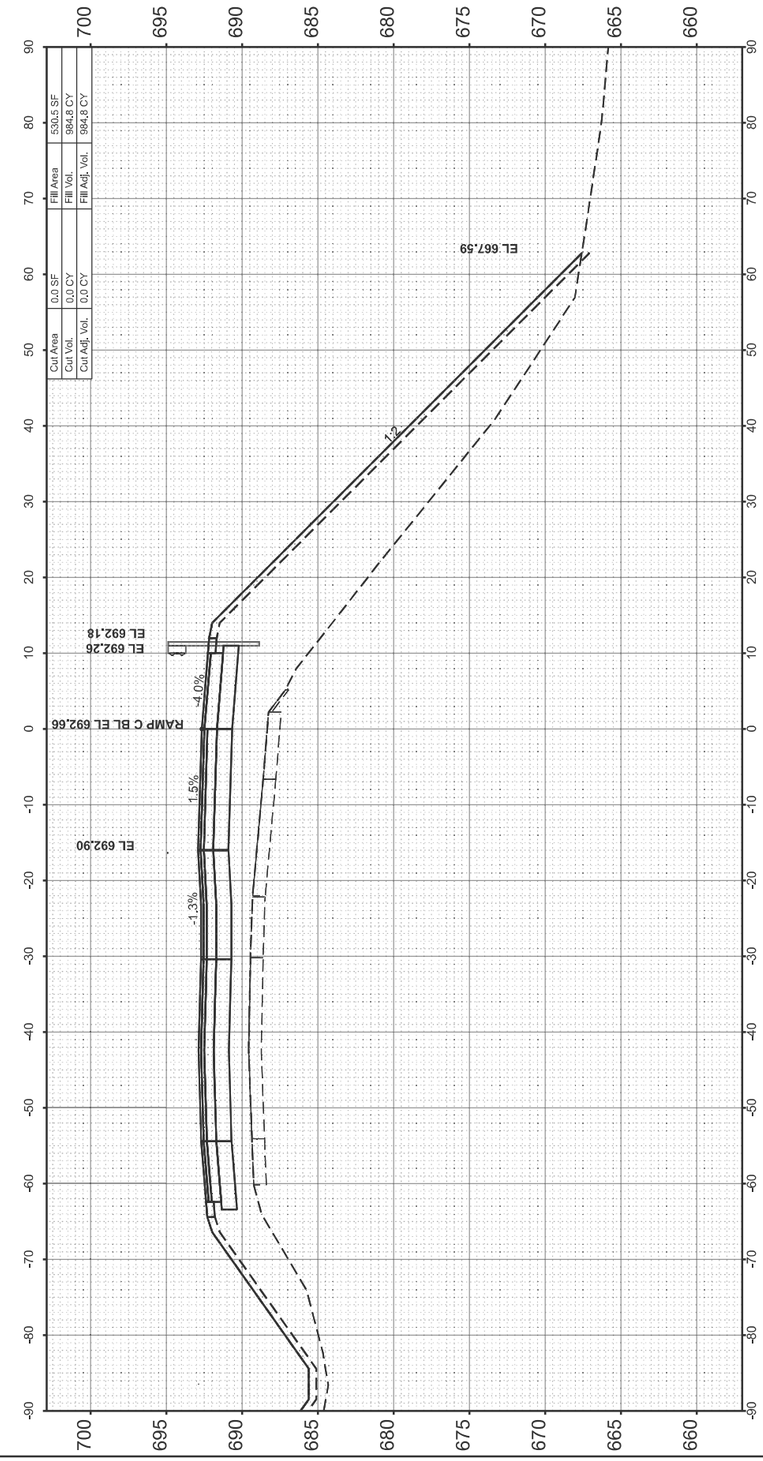

FINAL SURVEY	SURVEYED	BY	DATE
NOTE BOOK	PLOTTED		
	TEMPLATE		
NO.	AREAS		
	AREAS CHECKED		

ORIGINAL SURVEY	SURVEYED	BY	DATE
NOTE BOOK	PLOTTED		
	TEMPLATE		
NO.	AREAS		
	AREAS CHECKED		

MODEL: PR_RAMPC_IDOT - 405+50.00 [Sheet]
FILE NAME: W:\191-172 IDOT_197034_I57_StructureReplacement\CADD_SHEETS_ORD\017_Cross Sections\d7_p-97-047-12_cross_sections_Ramp_C.dgn

BLA, Inc.


USER NAME = PCheron	DESIGNED -	REVISED -
	DRAWN -	REVISED -
	CHECKED -	REVISED -
PLOT DATE = 12/17/2024	DATE -	REVISED -


STATE OF ILLINOIS
DEPARTMENT OF TRANSPORTATION


I-57 OVER D&EIRR & US ROUTE 45
RAMP C CROSS SECTIONS

SCALE: H: 1"=10' V: 1"=5' | SHEET 7 OF SHEETS | STA. 405+50.00 | TO STA. 406+00.00

F.A.I. RTE.	SECTION	COUNTY	TOTAL SHEETS	SHEET NO.
57	(18-1VB, 18-20VB)B	CUMBERLAND	414	394
		CONTRACT NO. 74597		
	ILLINOIS	FED. AID PROJECT		

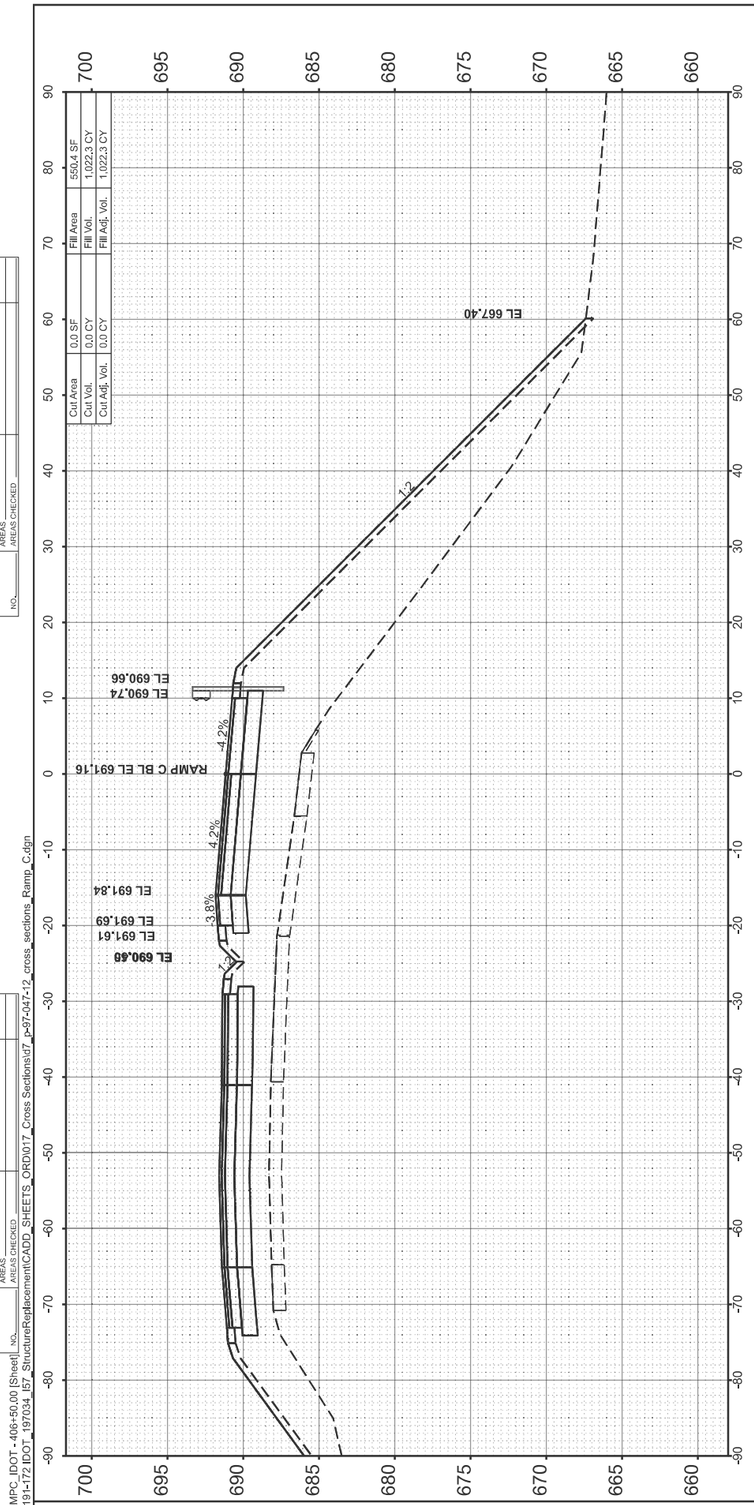

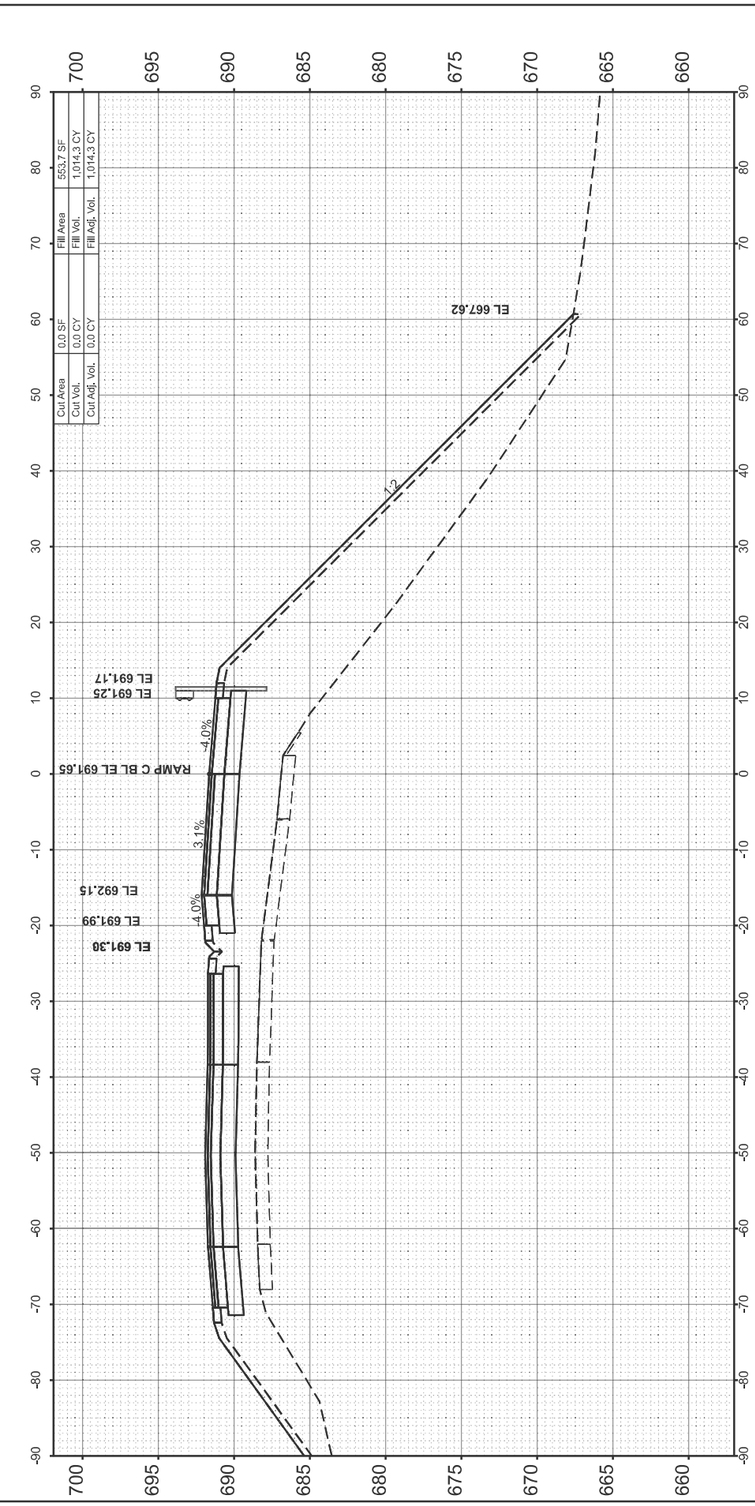

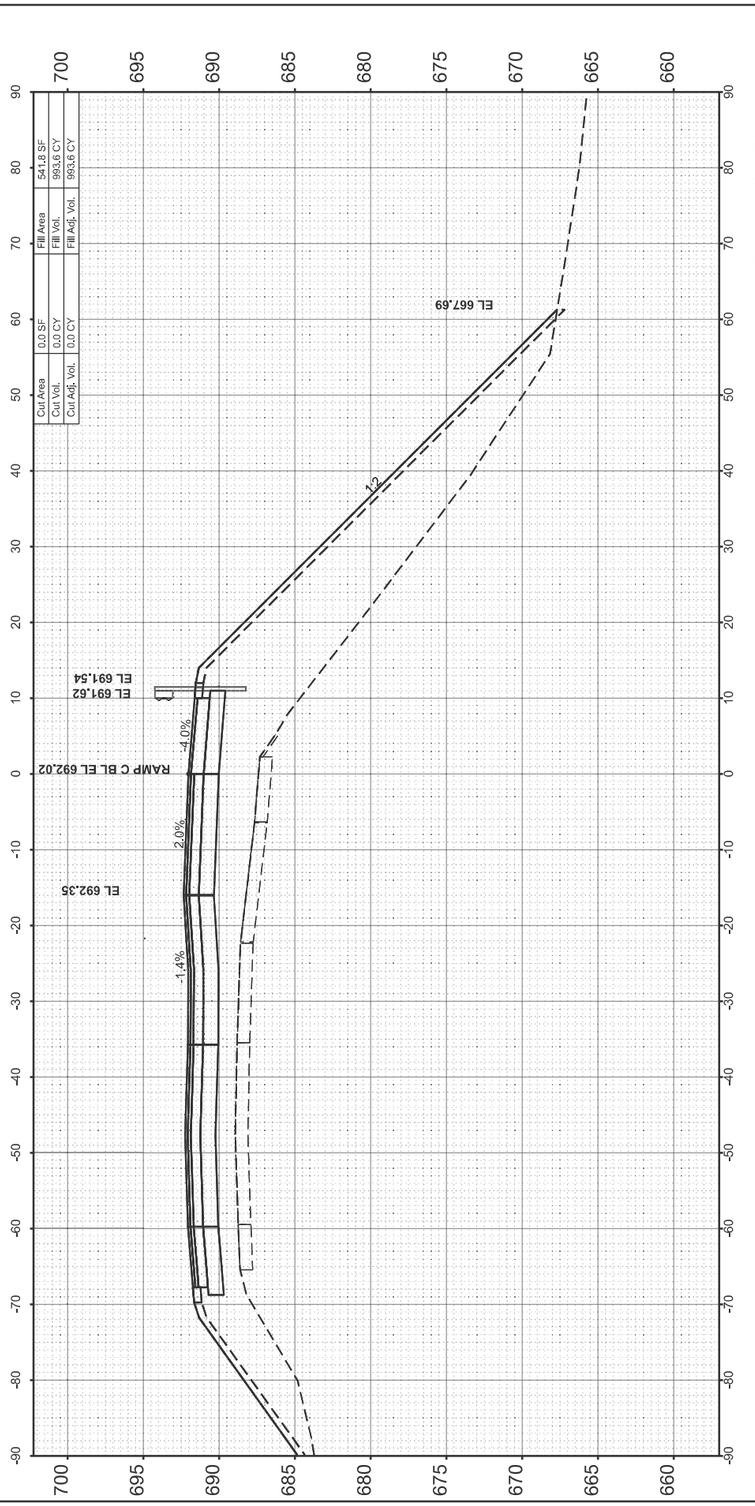

FINAL SURVEY		BY	DATE
NOTE BOOK	SURVEYED		
NO.	PLOTTED		
	TEMPLATE		
	AREAS		
	AREAS CHECKED		

ORIGINAL SURVEY		BY	DATE
NOTE BOOK	SURVEYED		
NO.	PLOTTED		
	TEMPLATE		
	AREAS		
	AREAS CHECKED		

MODEL: PR_RAMPC_IDOT - 406+50.00 [Sheet]
FILE NAME: W:\191-172 IDOT_197034_I57_StructureReplacement\CADD_SHEETS_ORD\017_Cross Sections\d7_p-97-047-12_cross_sections_Ramp_C.dgn

BLA, Inc.


USER NAME = PCheron	DESIGNED -	REVISED -
	DRAWN -	REVISED -
	CHECKED -	REVISED -
PLOT DATE = 12/17/2024	DATE -	REVISED -

STATE OF ILLINOIS
DEPARTMENT OF TRANSPORTATION

I-57 OVER D&EIRR & US ROUTE 45
RAMP C CROSS SECTIONS

SCALE: H: 1"=10' V: 1"=5' | SHEET 8 OF SHEETS | STA. 406+50.00 | TO STA. 407+50.00

F.A. RTE.	SECTION	COUNTY	TOTAL SHEETS	SHEET NO.
	(18-1VB, 18-20HB)B	CUMBERLAND	414	395
		CONTRACT NO. 74597		
	ILLINOIS	FED. AID PROJECT		

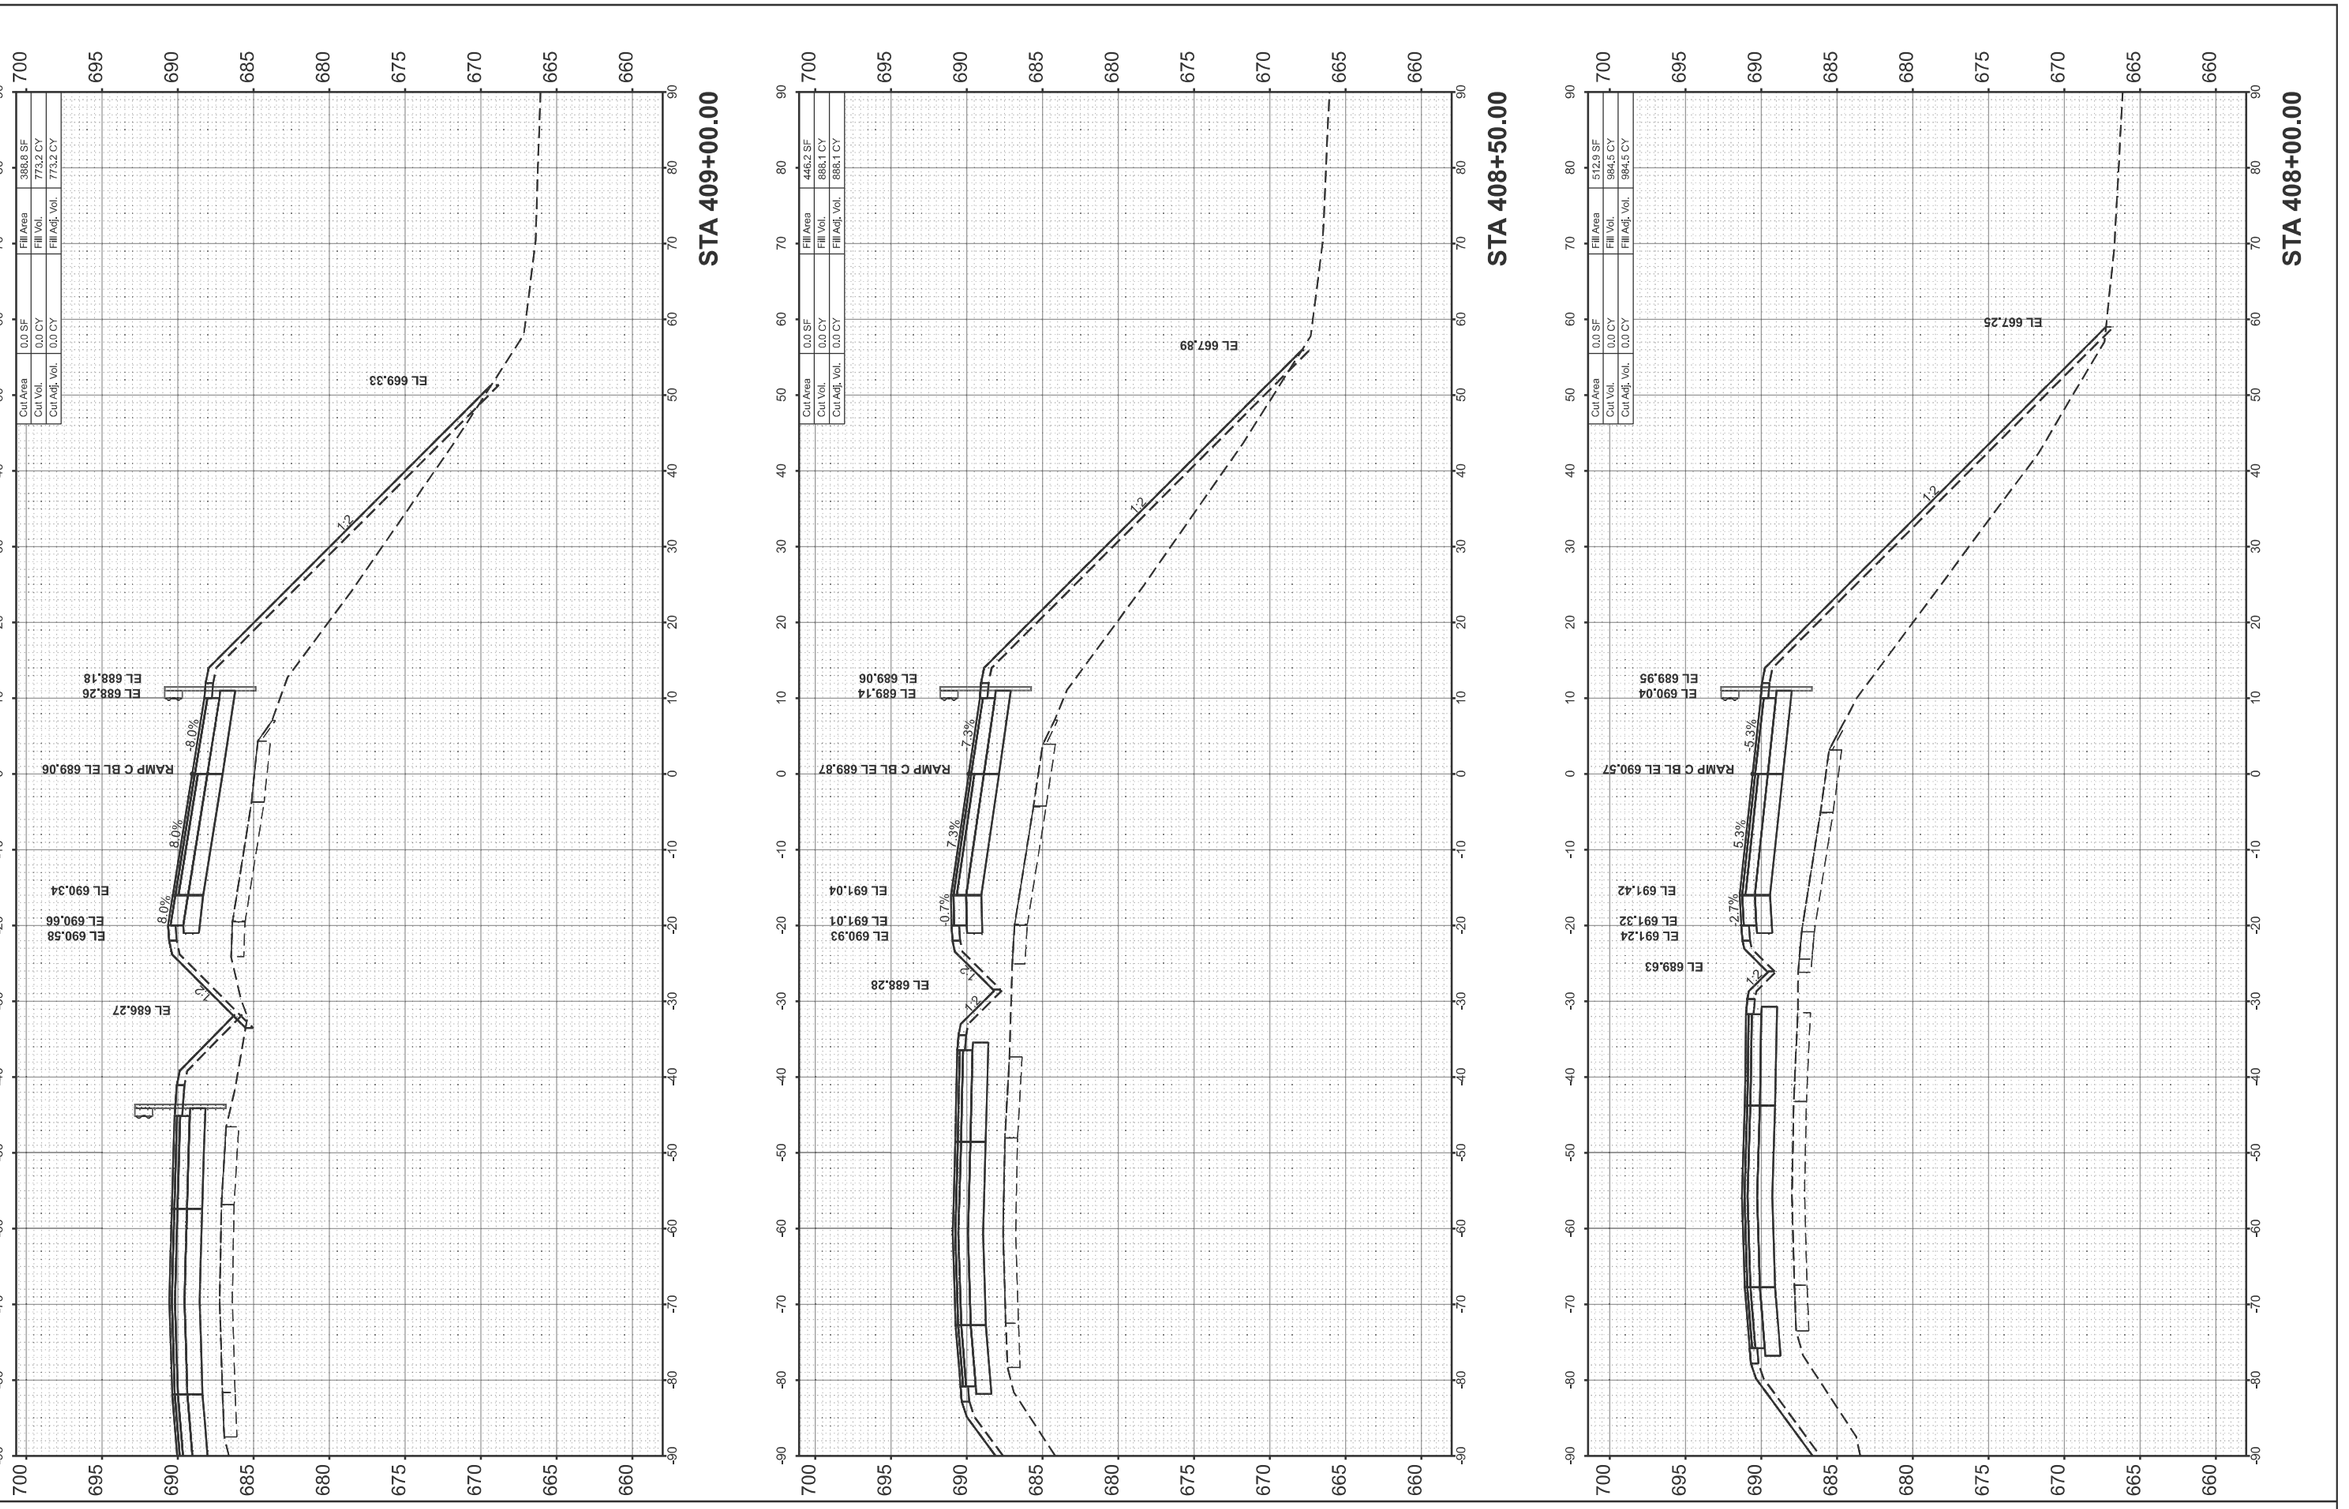

FINAL SURVEY		BY	DATE
NOTE BOOK	SURVEYED		
	PLOTTED		
	TEMPLATE		
	AREAS		
NO.	AREAS CHECKED		

ORIGINAL SURVEY		BY	DATE
NOTE BOOK	SURVEYED		
	PLOTTED		
	TEMPLATE		
	AREAS		
NO.	AREAS CHECKED		

MODEL: PR_RAMPC_IDOT - 408+00.00 [Sheet]
FILE NAME: W:\1191-172 IDOT_197034_I57_StructureReplacement\CADD_SHEETS_ORD\017_Cross Sections\d7_p-97-047-12_cross_sections_Ramp_C.dgn

BLA, Inc.


USER NAME = PCheron	DESIGNED -	REVISED -
	DRAWN -	REVISED -
	CHECKED -	REVISED -
PLOT DATE = 12/17/2024	DATE -	REVISED -


STATE OF ILLINOIS
DEPARTMENT OF TRANSPORTATION


I-57 OVER D&EIRR & US ROUTE 45
RAMP C CROSS SECTIONS

SCALE: H: 1"=10' V: 1"=5' | SHEET 9 OF SHEETS | STA. 408+00.00 | TO STA. 409+00.00

F.A.I. RTE.	SECTION	COUNTY	TOTAL SHEETS	SHEET NO.
57	(18-1VB, 18-20HB)B	CUMBERLAND	414	396
		CONTRACT NO. 74597		
	ILLINOIS FED. AID PROJECT			

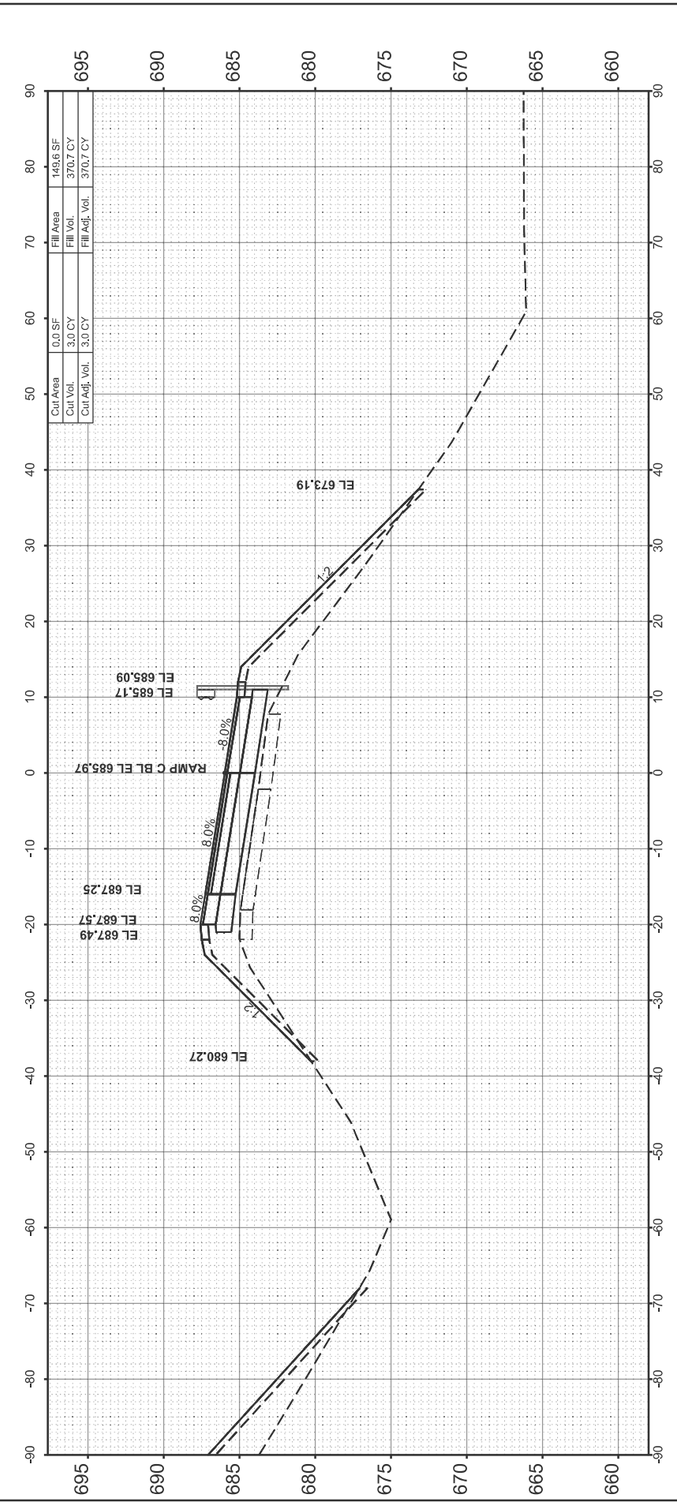

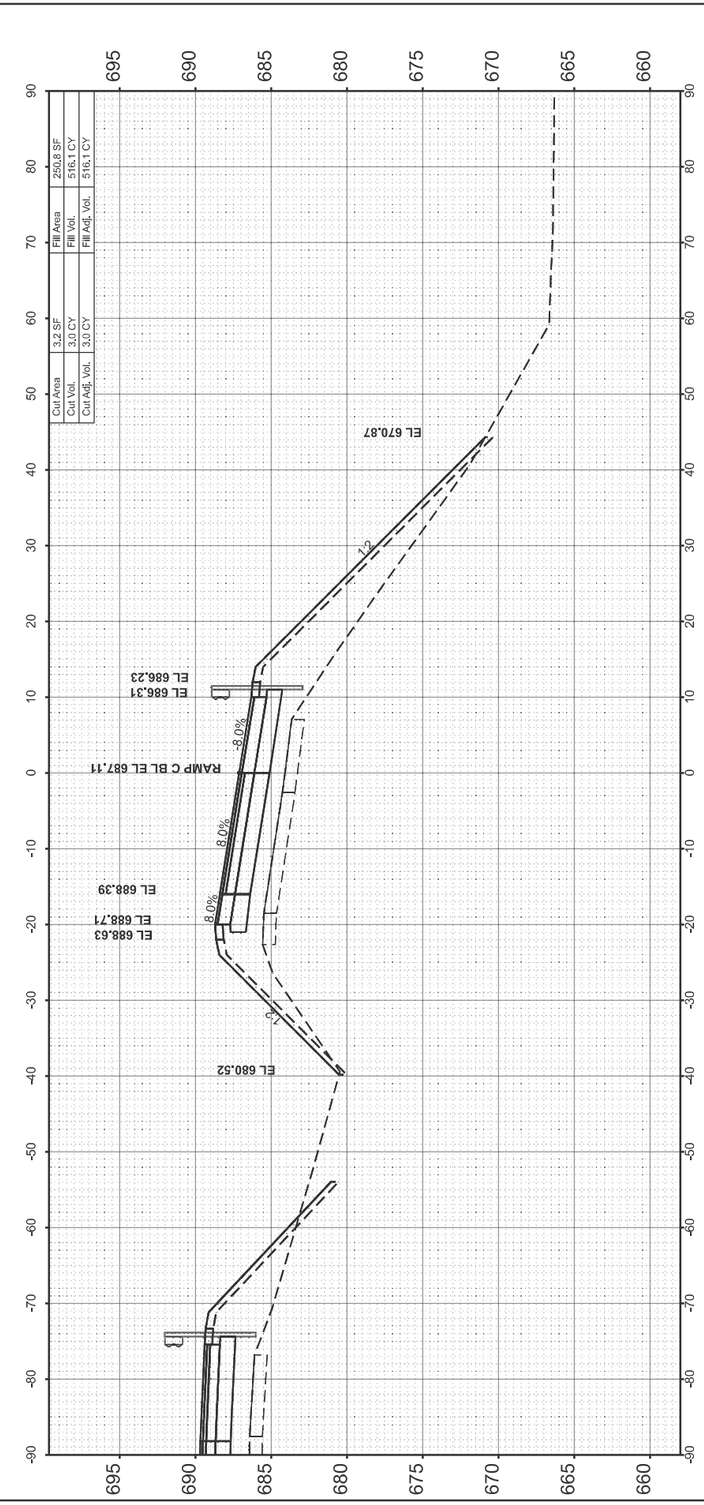

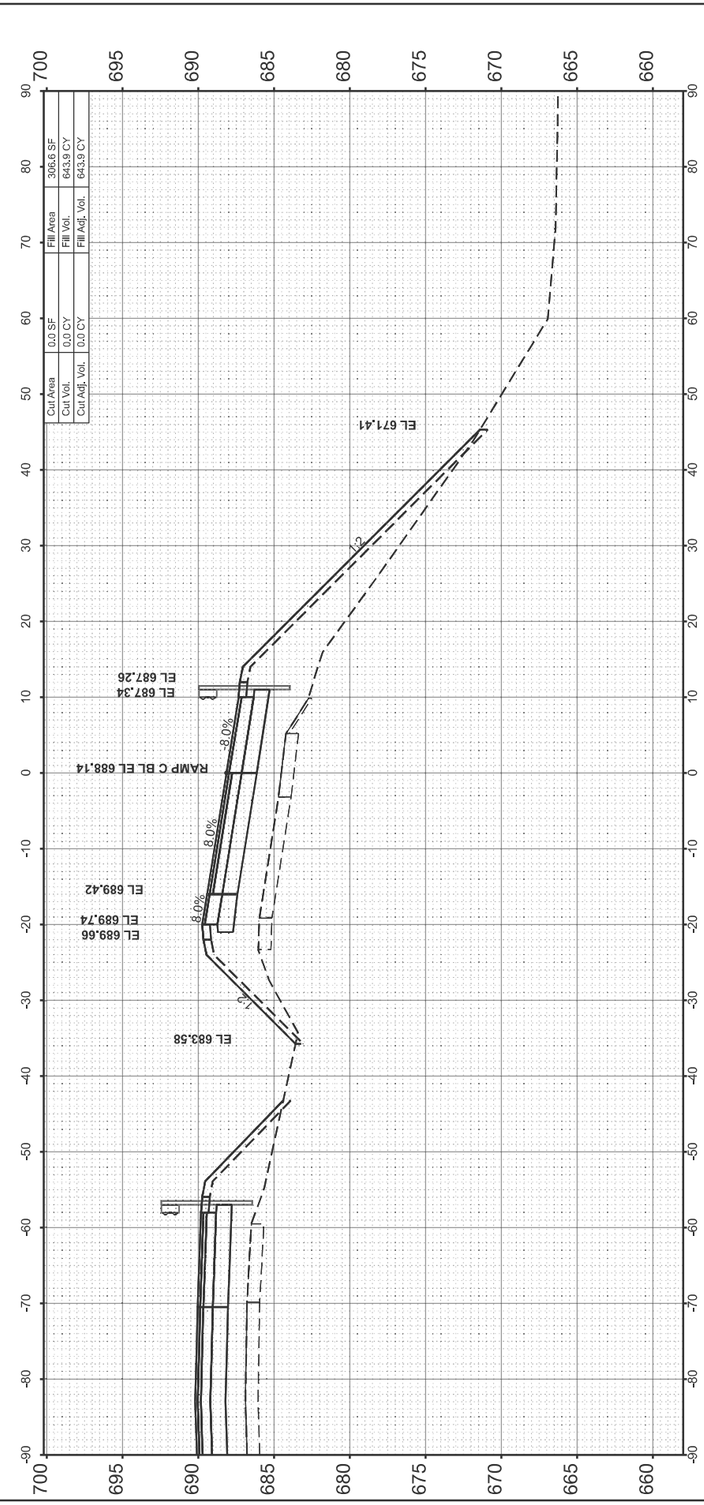

FINAL SURVEY		BY	DATE
NOTE BOOK	SURVEYED		
NO.	PLOTTED		
	TEMPLATE		
	AREAS		
	AREAS CHECKED		

ORIGINAL SURVEY		BY	DATE
NOTE BOOK	SURVEYED		
NO.	PLOTTED		
	TEMPLATE		
	AREAS		
	AREAS CHECKED		

MODEL: PR_RAMPC_IDOT - 409+50.00 [Sheet]
FILE NAME: W:\191-172 IDOT_197034_I57_StructureReplacement\CADD_SHEETS_ORD\017_Cross Sections\sf7_p-97-047-12_cross_sections_Ramp_C.dgn

BLA, Inc.


USER NAME = PCheron	DESIGNED -	REVISED -
	DRAWN -	REVISED -
	CHECKED -	REVISED -
PLOT DATE = 12/17/2024	DATE -	REVISED -


STATE OF ILLINOIS
DEPARTMENT OF TRANSPORTATION


I-57 OVER D&EIRR & US ROUTE 45
RAMP C CROSS SECTIONS

SCALE: H: 1"=10' V: 1"=5' | SHEET 10 OF 16 SHEETS | STA. 409+50.00 | TO STA. 410+50.00

F.A.I. RTE.	SECTION	COUNTY	TOTAL SHEETS	SHEET NO.
57	(18-1VB, 18-20HB)B	CUMBERLAND	414	397
		CONTRACT NO. 74597		
	ILLINOIS FED. AID PROJECT			

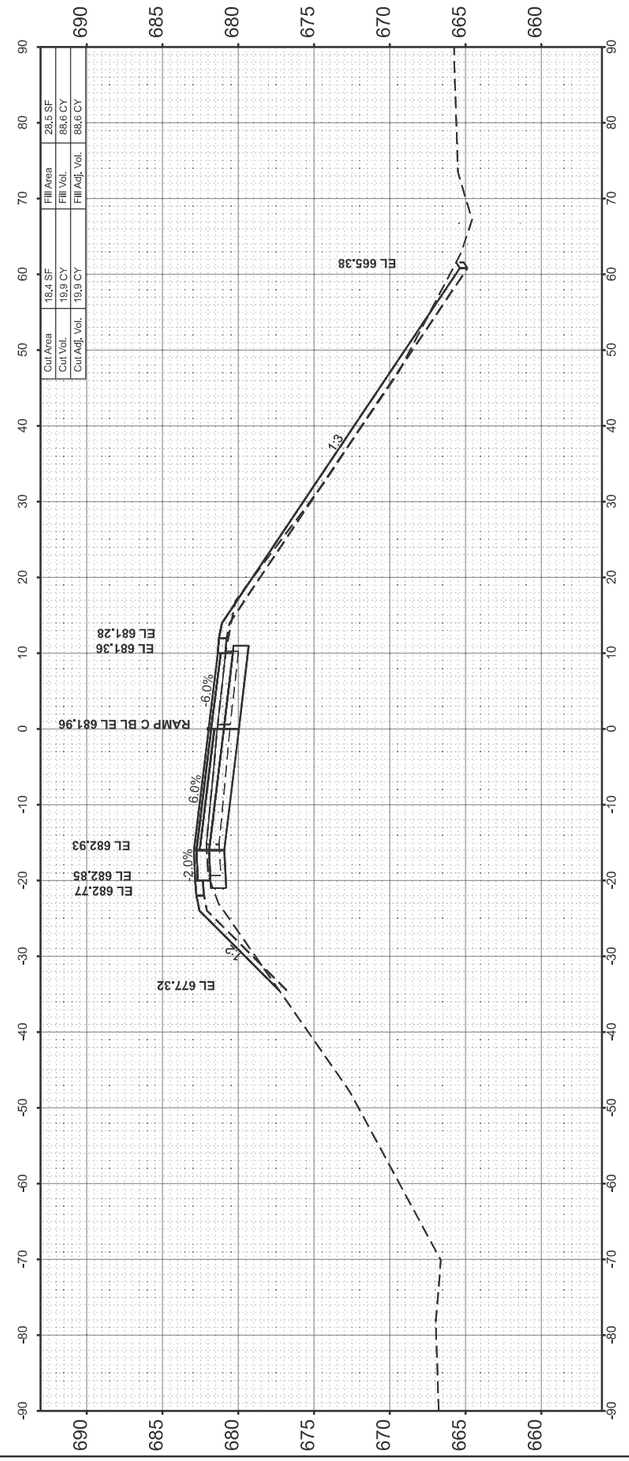

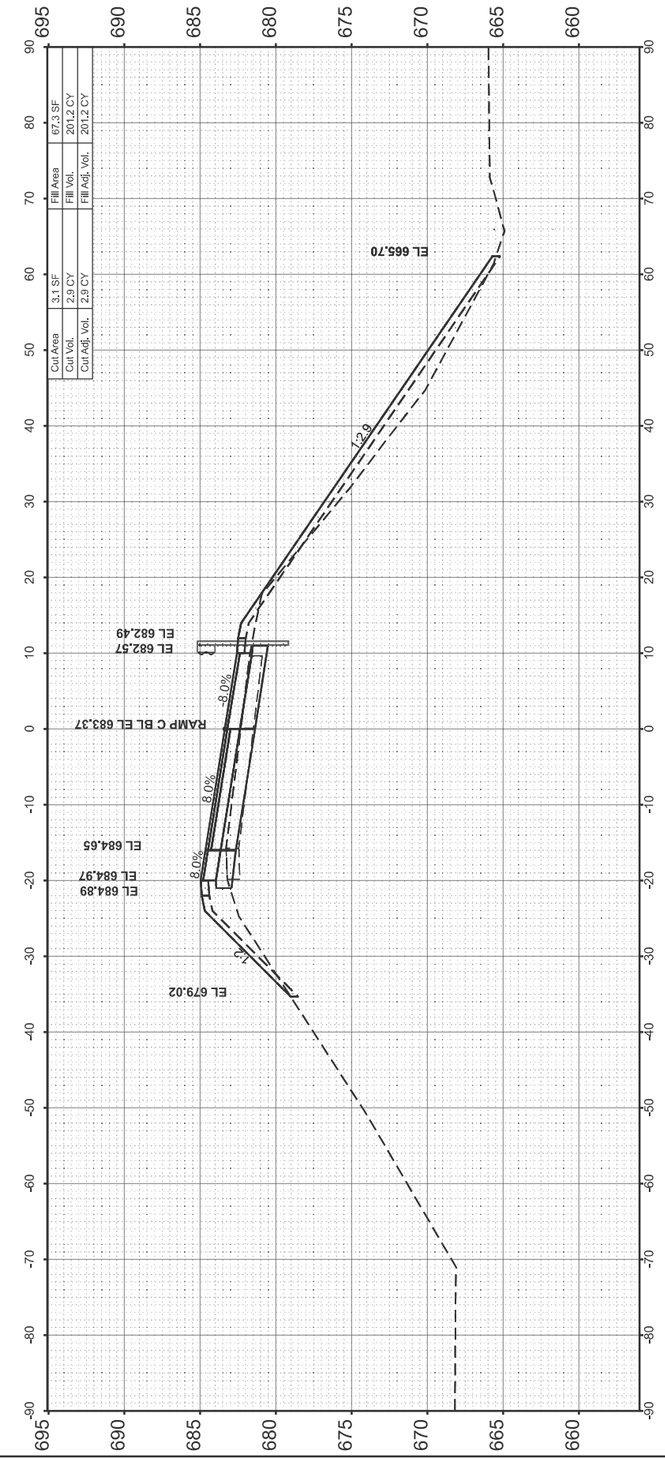

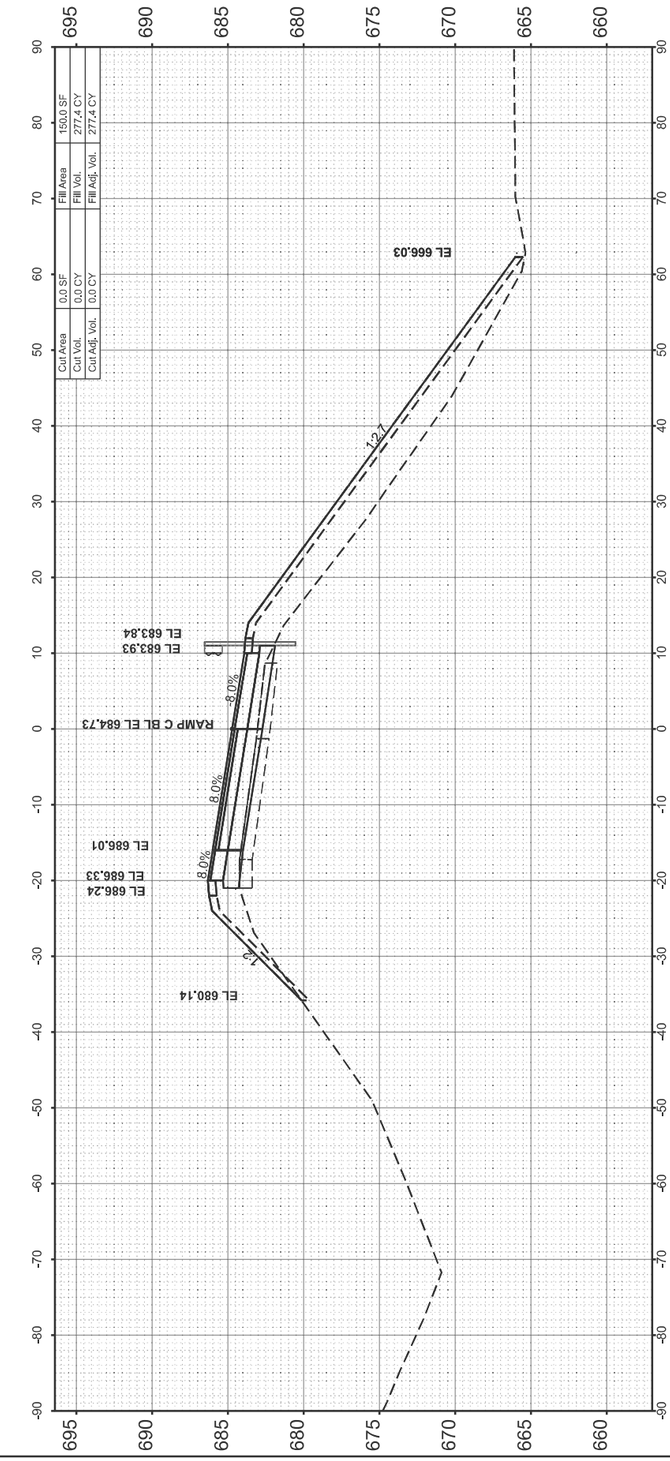

FINAL SURVEY	SURVEYED	BY	DATE
NOTE BOOK	PLOTTED		
NO.	TEMPLATE		
	AREAS		
	AREAS CHECKED		

ORIGINAL SURVEY	SURVEYED	BY	DATE
NOTE BOOK	PLOTTED		
NO.	TEMPLATE		
	AREAS		
	AREAS CHECKED		

MODEL: PR_RAMPC_IDOT - 411+00.00 [Sheet]
FILE NAME: W:\191-172 IDOT_197034_I57_StructureReplacement\CADD_SHEETS_ORD\017_Cross Sections\d7_p-97-047-12_cross_sections_Ramp_C.dgn

BLA, Inc.


USER NAME = PCheron	DESIGNED -	REVISED -
	DRAWN -	REVISED -
	CHECKED -	REVISED -
PLOT DATE = 12/17/2024	DATE -	REVISED -


STATE OF ILLINOIS
DEPARTMENT OF TRANSPORTATION


I-57 OVER D&EIRR & US ROUTE 45
RAMP C CROSS SECTIONS

SCALE: H: 1"=10' V: 1"=5' | SHEET 11 OF 16 SHEETS | STA. 411+00.00 | TO STA. 412+00.00

F.A.I. RTE.	SECTION	COUNTY	TOTAL SHEETS	SHEET NO.
57	(18-1VB, 18-20HB)B	CUMBERLAND	414	398
		CONTRACT NO. 74597		
		ILLINOIS	FED. AID PROJECT	

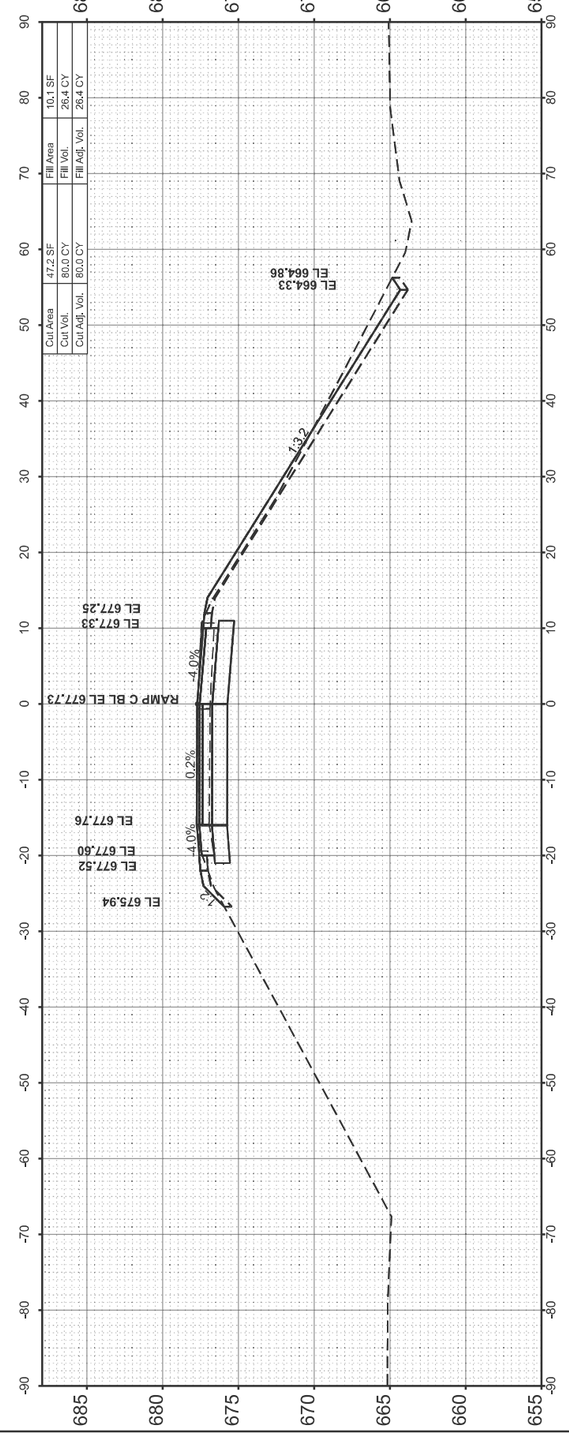

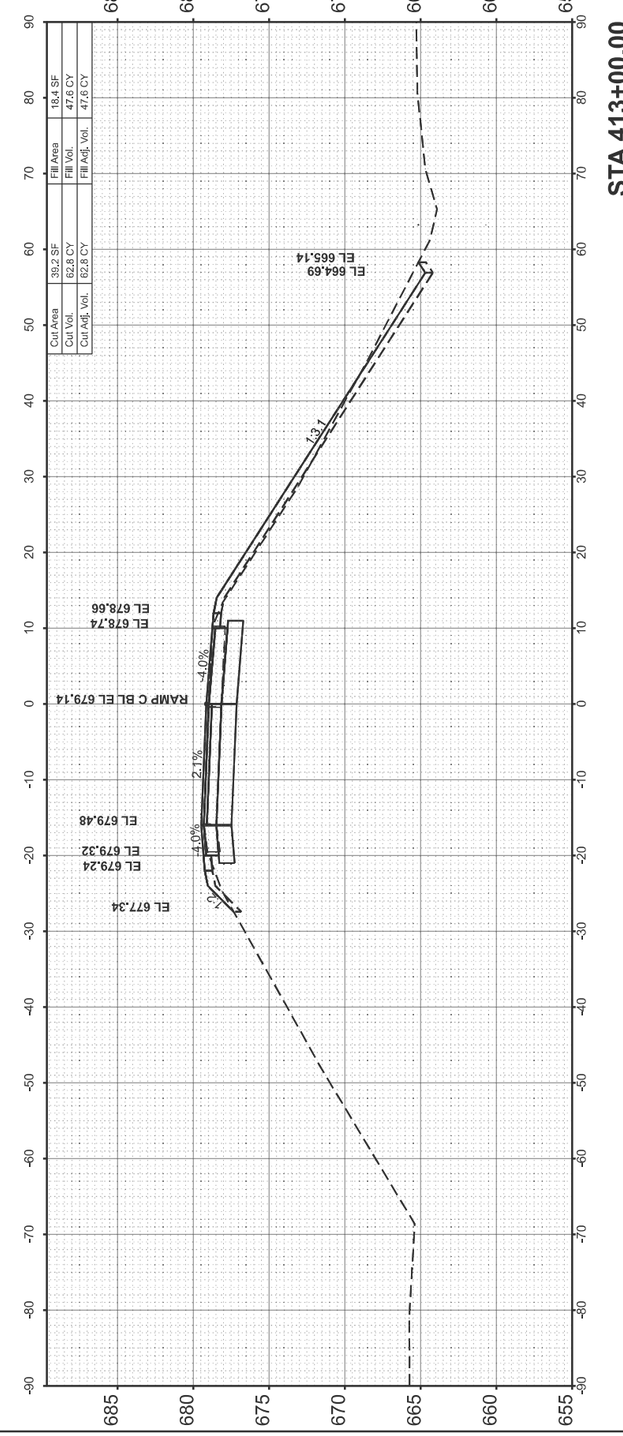

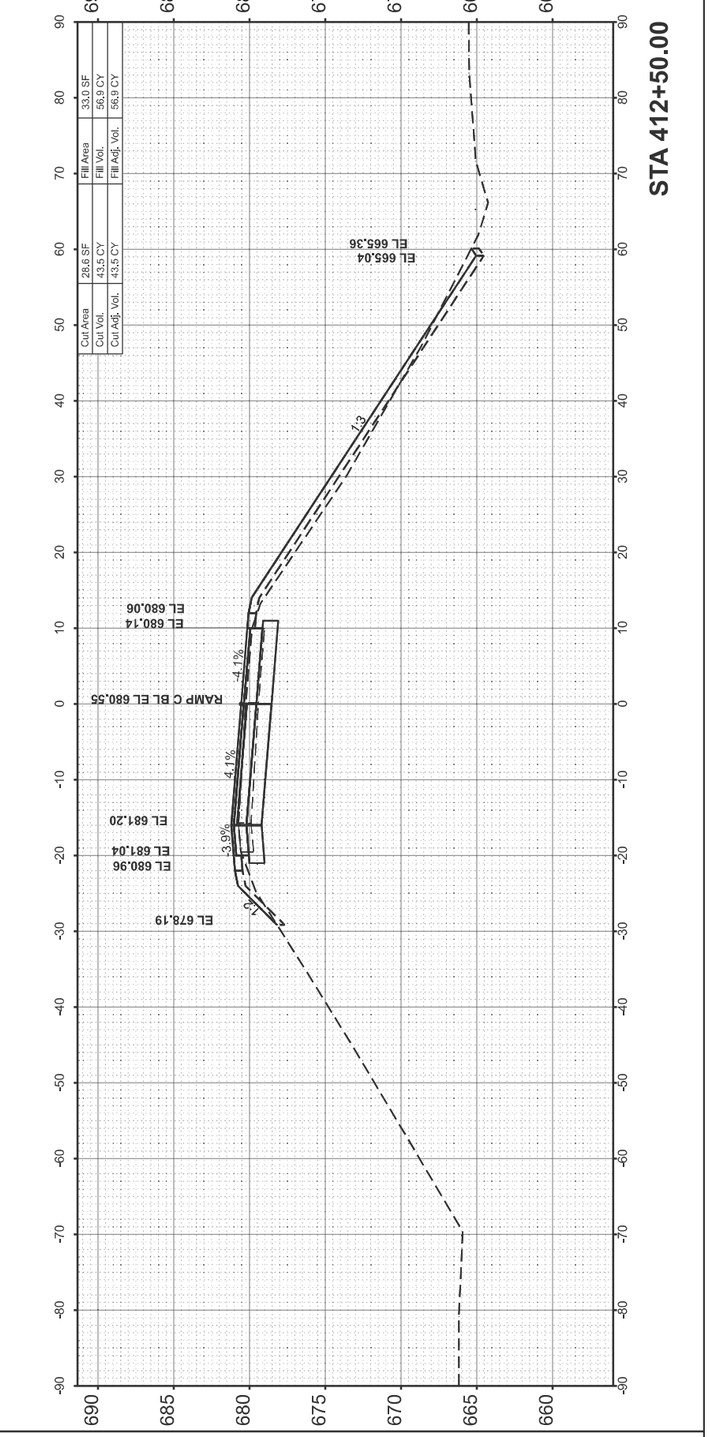

FINAL SURVEY	SURVEYED	BY	DATE
NOTE BOOK	PLOTTED		
	TEMPLATE		
	AREAS		
NO.	AREAS CHECKED		

ORIGINAL SURVEY	SURVEYED	BY	DATE
NOTE BOOK	PLOTTED		
	TEMPLATE		
	AREAS		
NO.	AREAS CHECKED		

MODEL: PR_RAMPC_IDOT - 412+50.00 [Sheet]
FILE NAME: W:\191-172 IDOT_197034_I57_StructureReplacement\CADD_SHEETS_ORD\017_Cross Sections\d7_p-97-047-12_cross_sections_Ramp_C.dgn

BLA, Inc.


USER NAME = PCheron	DESIGNED -	REVISED -
	DRAWN -	REVISED -
	CHECKED -	REVISED -
PLOT DATE = 12/17/2024	DATE -	REVISED -

STATE OF ILLINOIS
DEPARTMENT OF TRANSPORTATION

I-57 OVER D&EIRR & US ROUTE 45
RAMP C CROSS SECTIONS

SCALE: H: 1"=10' V: 1"=5' | SHEET 12 OF 16 SHEETS | STA. 412+50.00 | TO STA. 413+50.00

F.A.I. RTE.	SECTION	COUNTY	TOTAL SHEETS	SHEET NO.
57	(18-1VB, 18-20HB)B	CUMBERLAND	414	$SC12
		CONTRACT NO. 74597		
	ILLINOIS FED. AID PROJECT			

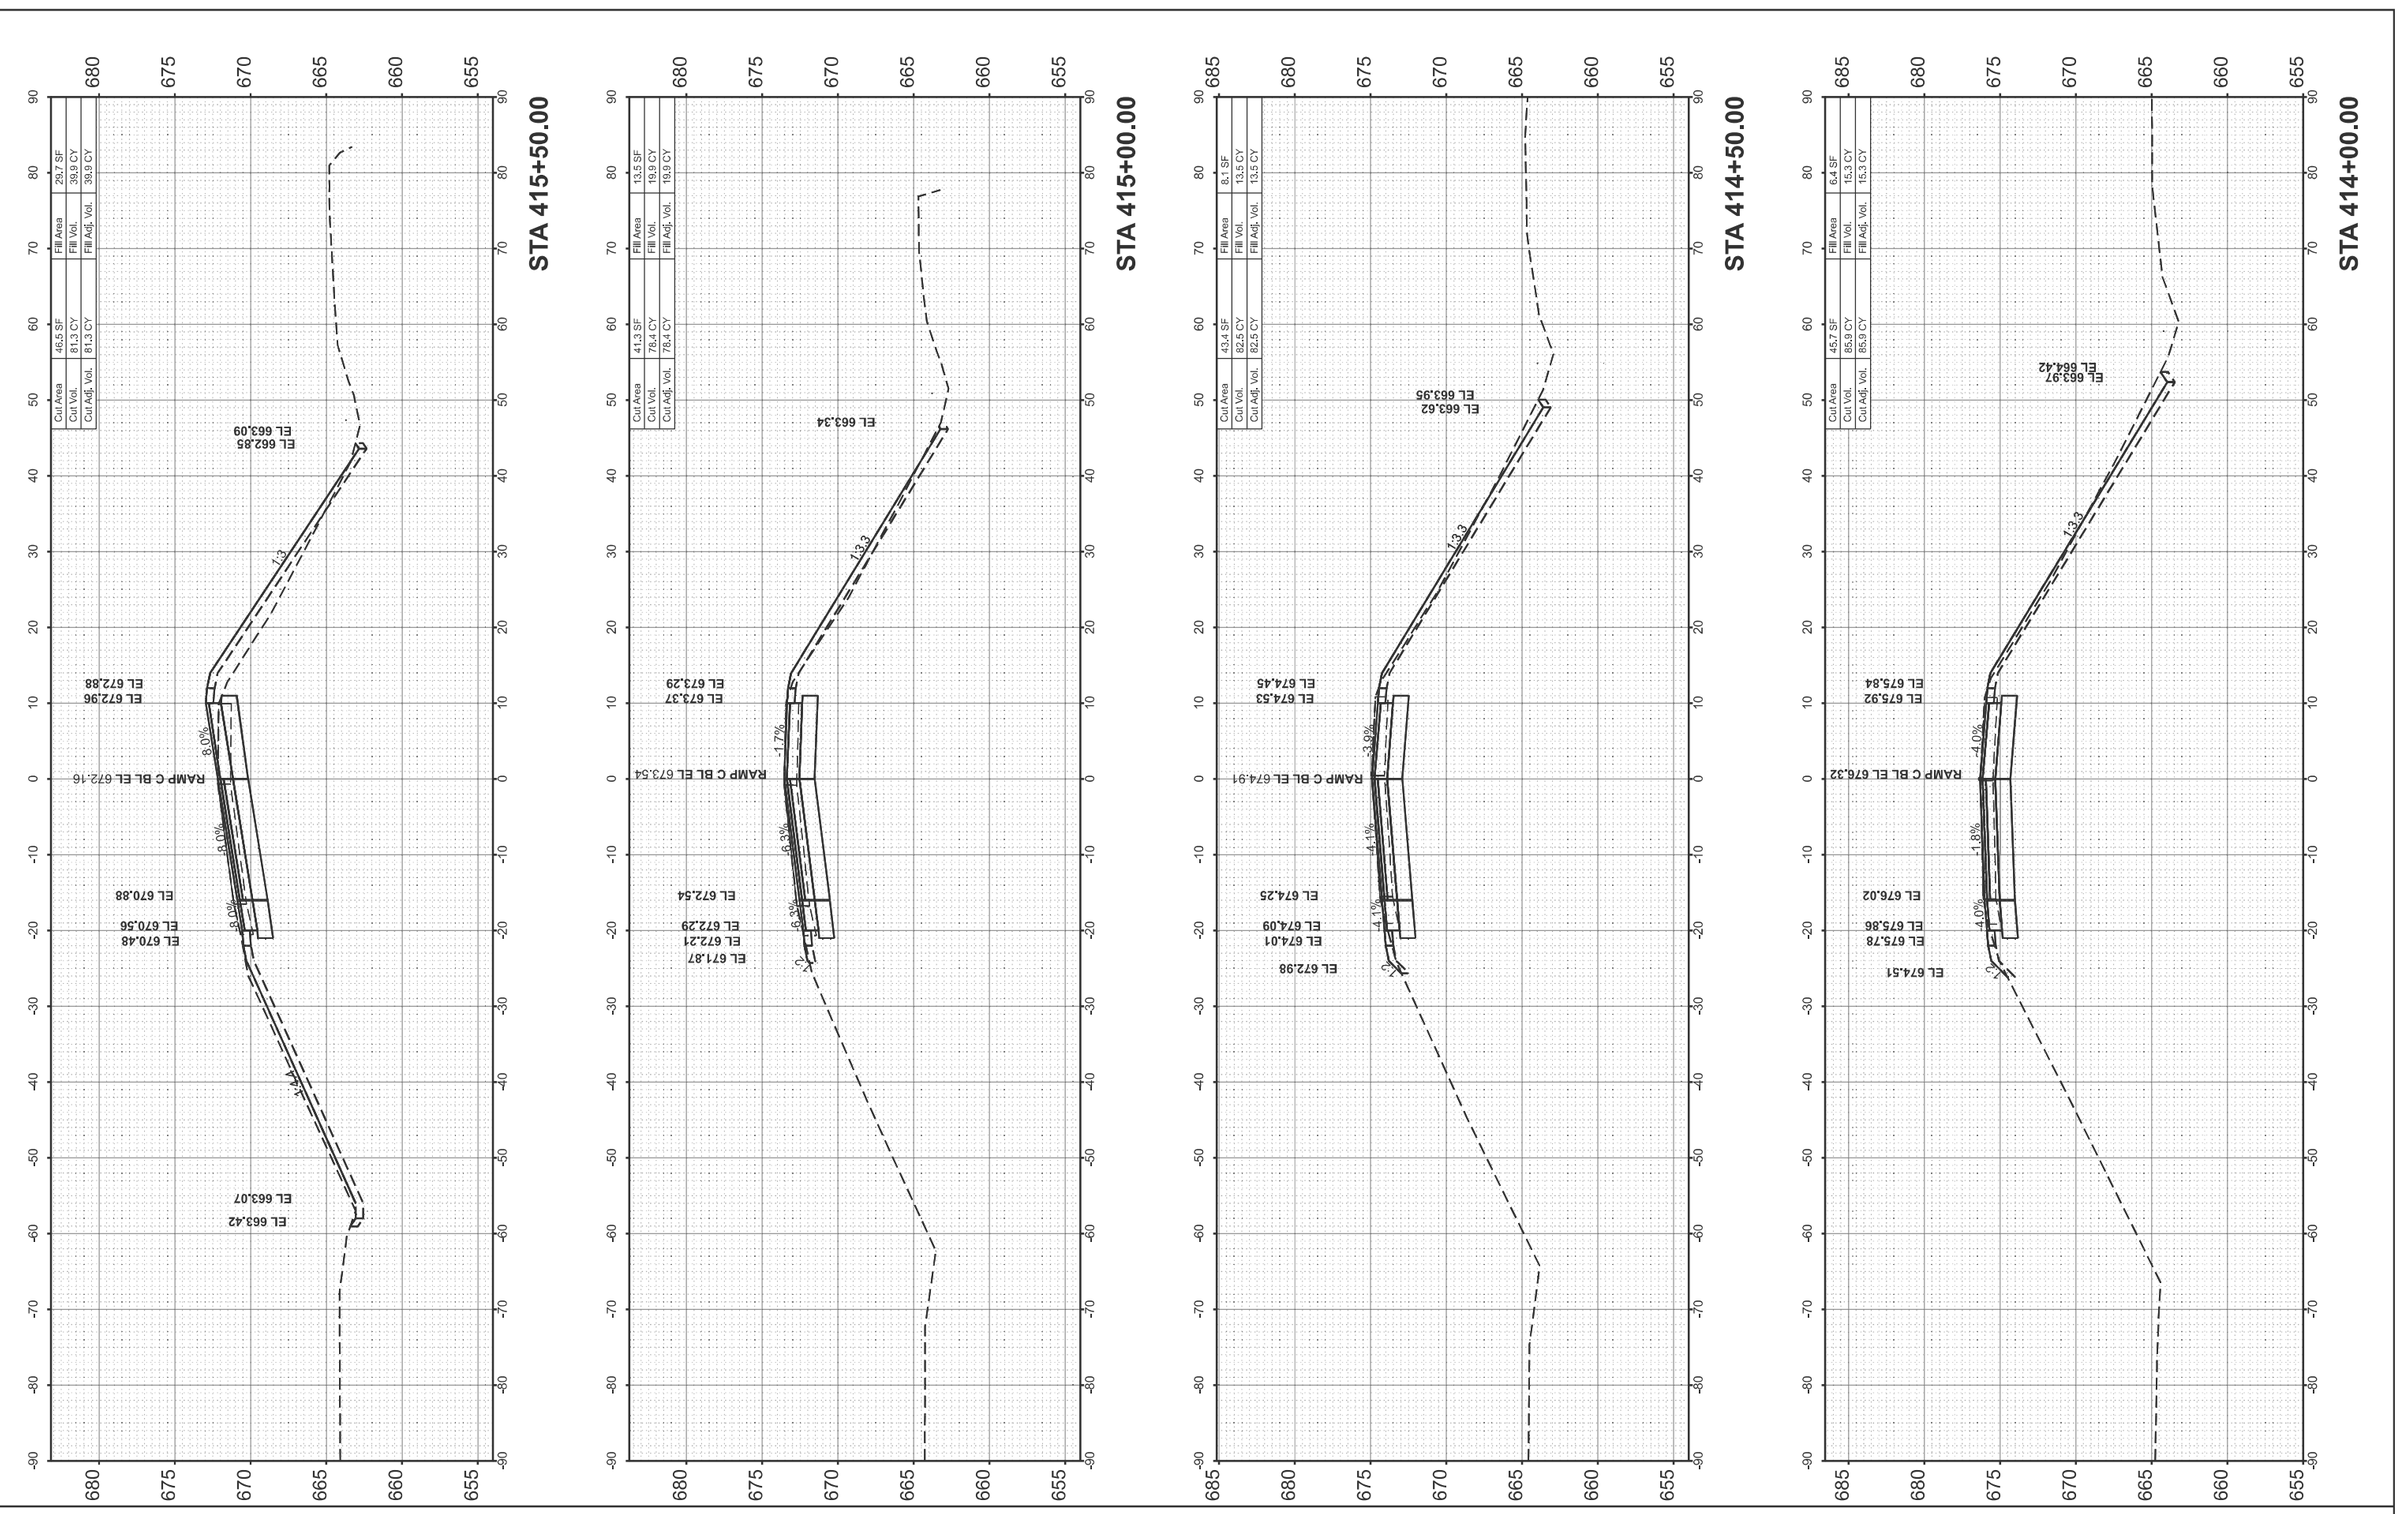

FINAL SURVEY	SURVEYED	BY	DATE
NOTE BOOK	PLOTTED		
NO.	TEMPLATE		
	AREAS		
	AREAS CHECKED		

ORIGINAL SURVEY	SURVEYED	BY	DATE
NOTE BOOK	PLOTTED		
NO.	TEMPLATE		
	AREAS		
	AREAS CHECKED		

MODEL: PR_RAMPC_IDOT - 414+00.00 [Sheet]
FILE NAME: W:\191-172 IDOT_197034_I57_StructureReplacement\CADD_SHEETS_ORD\017_Cross Sections\d7_p-97-047-12_cross_sections_Ramp_C.dgn

BLA, Inc.


USER NAME = PCheron	DESIGNED -	REVISED -
	DRAWN -	REVISED -
	CHECKED -	REVISED -
PLOT DATE = 12/17/2024	DATE -	REVISED -


STATE OF ILLINOIS
DEPARTMENT OF TRANSPORTATION


I-57 OVER D&EIRR & US ROUTE 45
RAMP C CROSS SECTIONS


SCALE: H: 1"=10' V: 1"=5' | SHEET 13 OF 16 SHEETS | STA. 414+00.00 | TO STA. 415+50.00

F.A.I. RTE.	SECTION	COUNTY	TOTAL SHEETS	SHEET NO.
57	(18-1VB, 18-20HB)B	CUMBERLAND	414	400
		CONTRACT NO. 74597		
	ILLINOIS	FED. AID PROJECT		

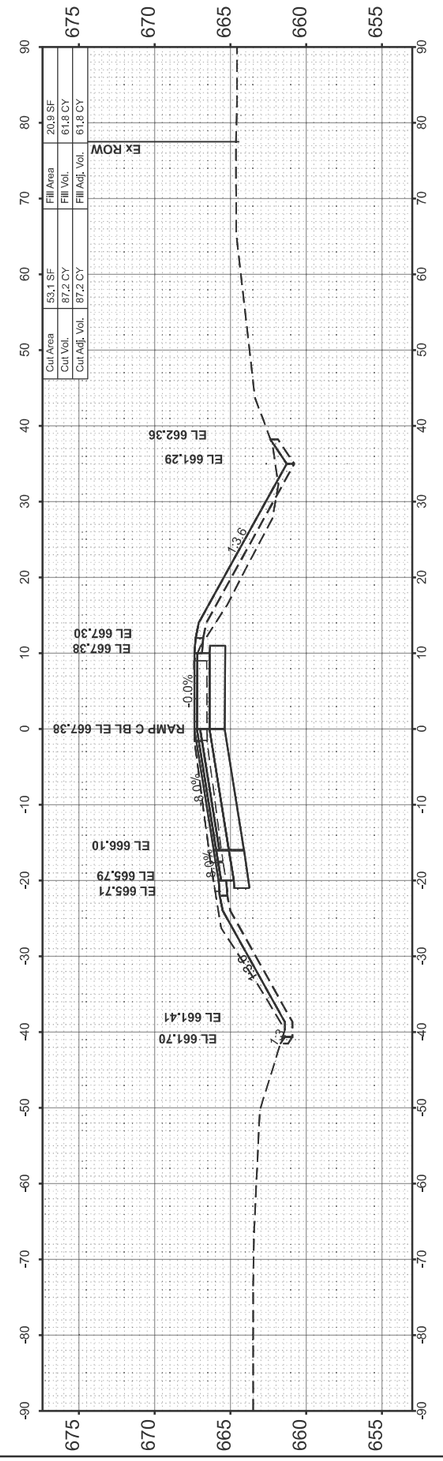

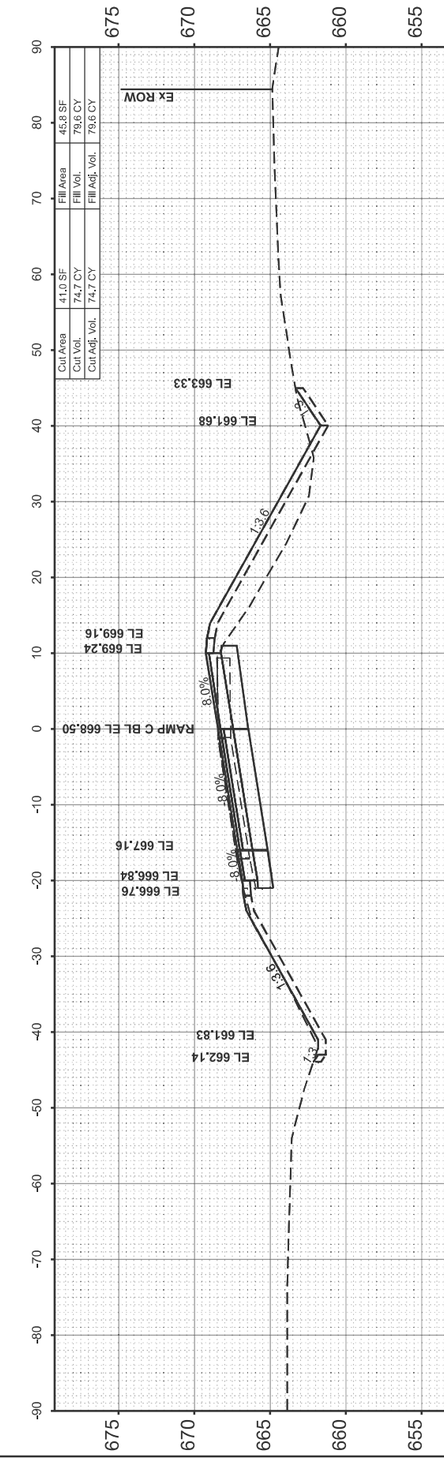

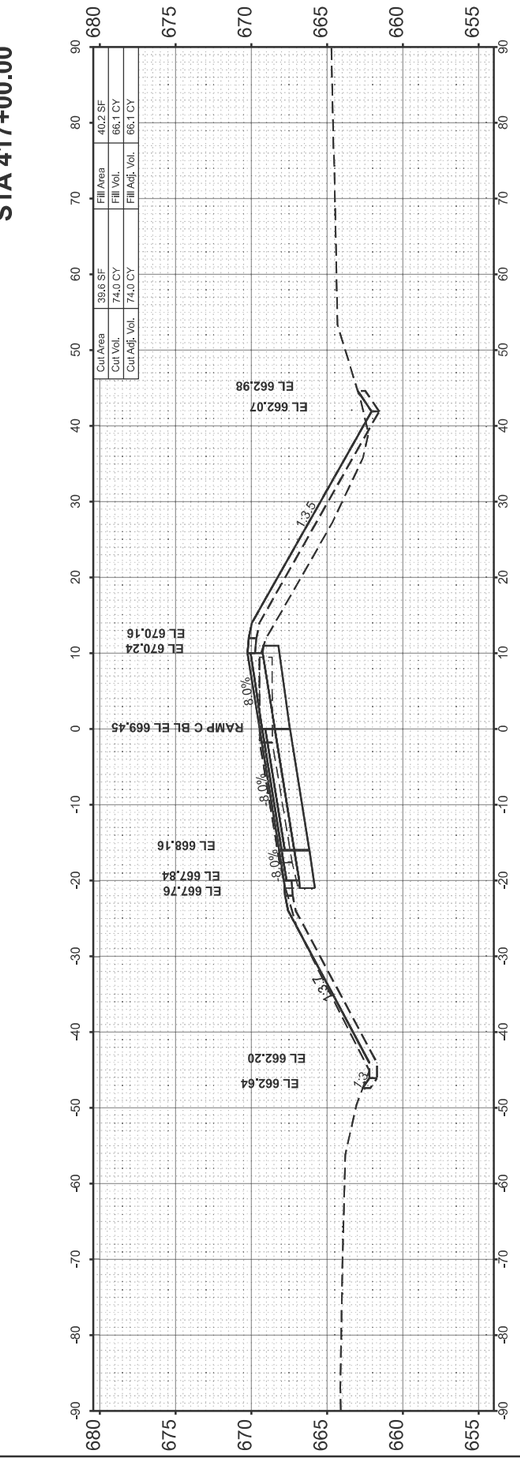

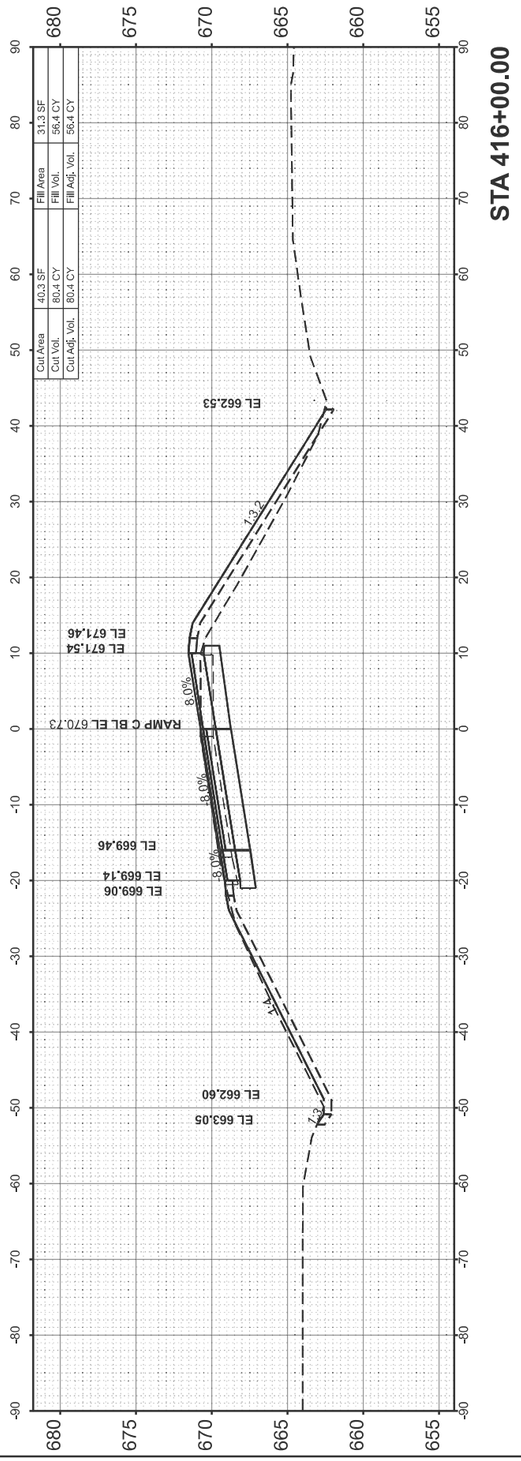

FINAL SURVEY	SURVEYED	BY	DATE
NOTE BOOK	PLOTTED		
	TEMPLATE		
	AREAS		
NO.	AREAS CHECKED		

ORIGINAL SURVEY	SURVEYED	BY	DATE
NOTE BOOK	PLOTTED		
	TEMPLATE		
	AREAS		
NO.	AREAS CHECKED		

MODEL: PR_RAMPC_IDOT - 416+00.00 [Sheet]
FILE NAME: W:\191-172 IDOT_197034_I57_StructureReplacement\CADD_SHEETS_ORD\017_Cross Sections\d7_p-97-047-12_cross_sections_Ramp_C.dgn

BLA, Inc.


USER NAME = PCheron	DESIGNED -	REVISED -
	DRAWN -	REVISED -
	CHECKED -	REVISED -
PLOT DATE = 12/17/2024	DATE -	REVISED -


STATE OF ILLINOIS
DEPARTMENT OF TRANSPORTATION


I-57 OVER D&EIRR & US ROUTE 45
RAMP C CROSS SECTIONS


SCALE: H: 1"=10' V: 1"=5' | SHEET 14 OF SHEETS | STA. 416+00.00 | TO STA. 417+50.00

F.A.I. RTE.	SECTION	COUNTY	TOTAL SHEETS	SHEET NO.
57	(18-1VB, 18-20HB)B	CUMBERLAND	414	401
		CONTRACT NO. 74597		
	ILLINOIS	FED. AID PROJECT		

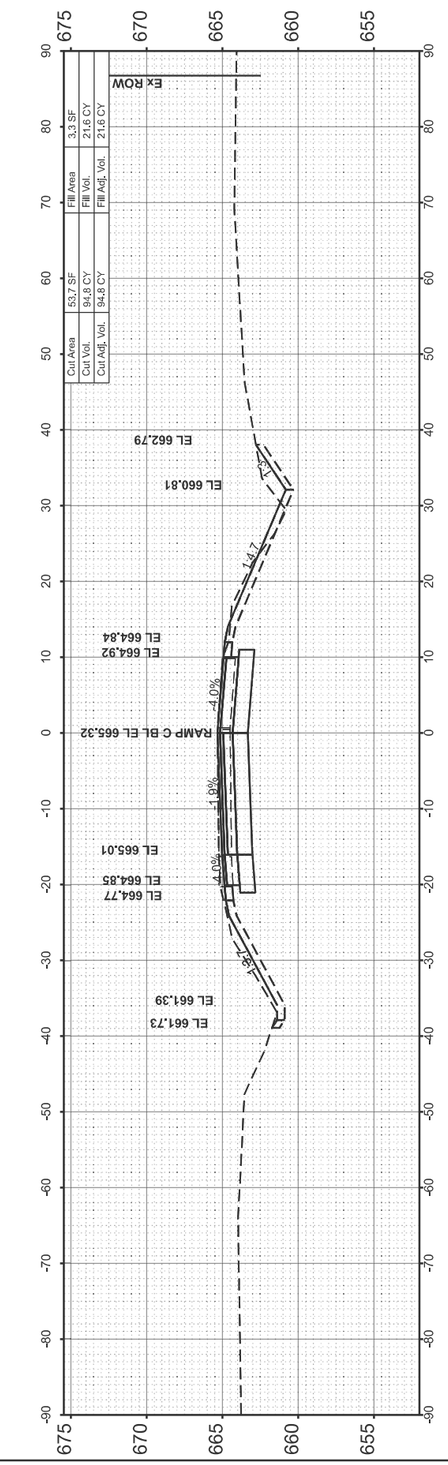

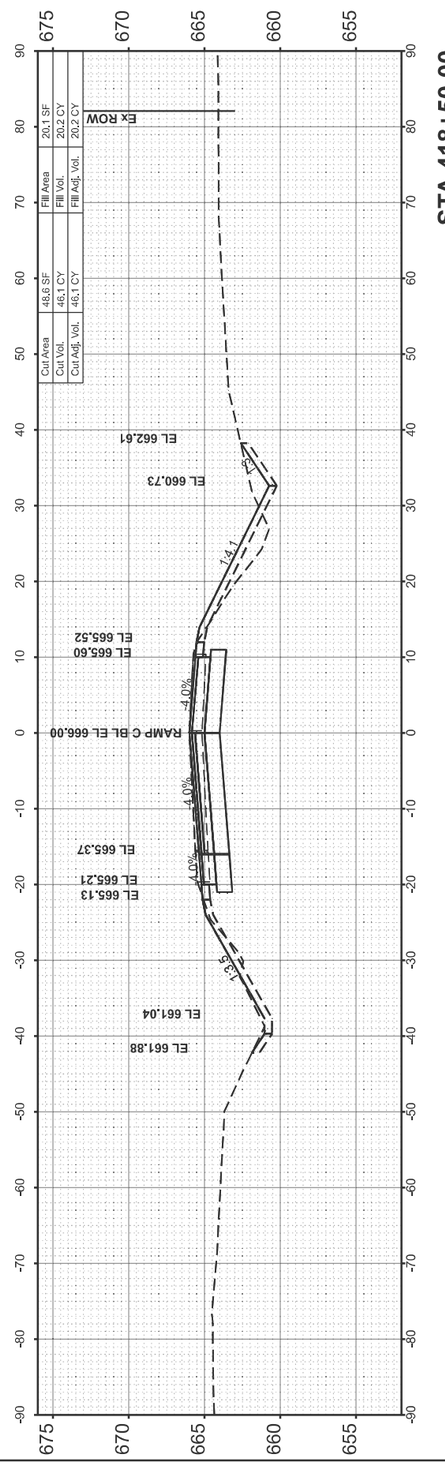

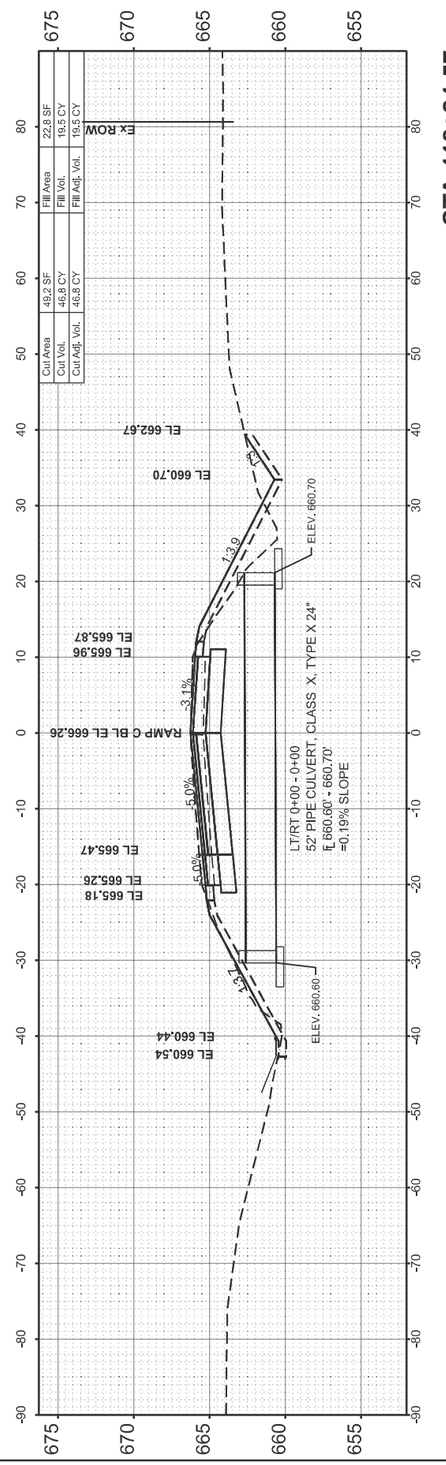

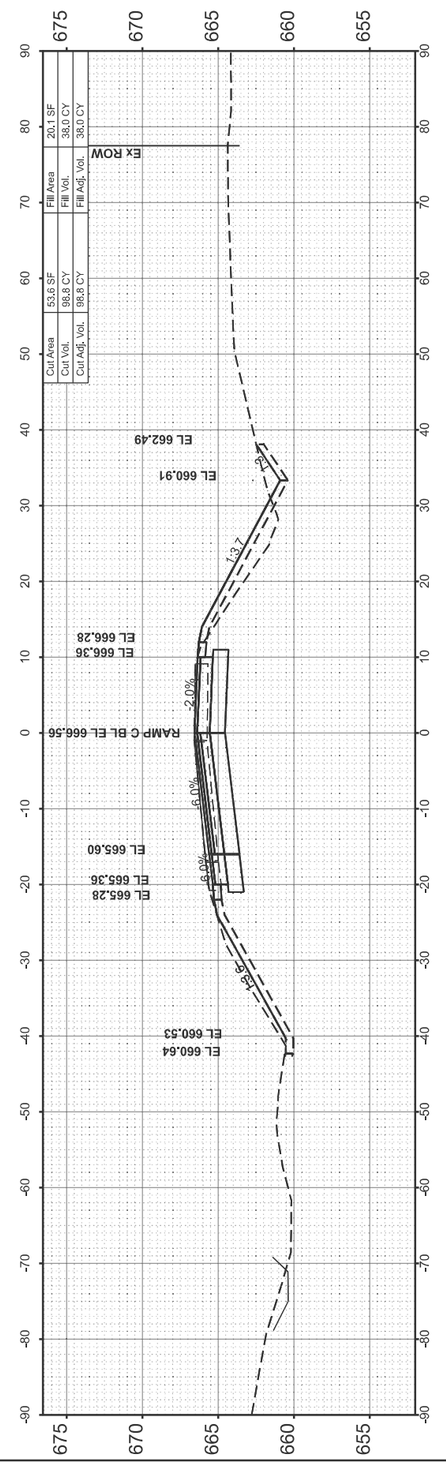

BLA, Inc.	USER NAME = PCheron	DESIGNED -	REVISED -
		DRAWN -	REVISED -
		CHECKED -	REVISED -
	PLOT DATE = 12/17/2024	DATE -	REVISED -

STATE OF ILLINOIS
DEPARTMENT OF TRANSPORTATION

I-57 OVER D&EIRR & US ROUTE 45
RAMP C CROSS SECTIONS

SCALE: H: 1"=10' V: 1"=5' | SHEET 15 OF 16 SHEETS | STA. 418+00.00 | TO STA. 419+00.00

F.A.I. RTE.	SECTION	COUNTY	TOTAL SHEETS	SHEET NO.
57	(18-1VB, 18-20HB)B	CUMBERLAND	414	402
		CONTRACT NO. 74597		
	ILLINOIS	FED. AID PROJECT		


FINAL SURVEY
NOTE BOOK
NO.
SURVEYED
PLOTTED
TEMPLATE
AREAS
AREAS CHECKED
BY
DATE


ORIGINAL SURVEY
NOTE BOOK
NO.
SURVEYED
PLOTTED
TEMPLATE
AREAS
AREAS CHECKED
BY
DATE


MODEL: PR_RAMPC_IDOT - 418+00.00 [Sheet]
FILE NAME: W:\191-172 IDOT_197034_I57_StructureReplacement\CADD_SHEETS_ORD\017_Cross Sections\d7_p-97-047-12_cross_sections_Ramp_C.dgn

FINAL SURVEY		BY	DATE
NOTE BOOK	SURVEYED		
	PLOTTED		
	TEMPLATE		
	PAGES		
NO.	AREAS CHECKED		

ORIGINAL SURVEY		BY	DATE
NOTE BOOK	SURVEYED		
	PLOTTED		
	TEMPLATE		
	PAGES		
NO.	AREAS CHECKED		

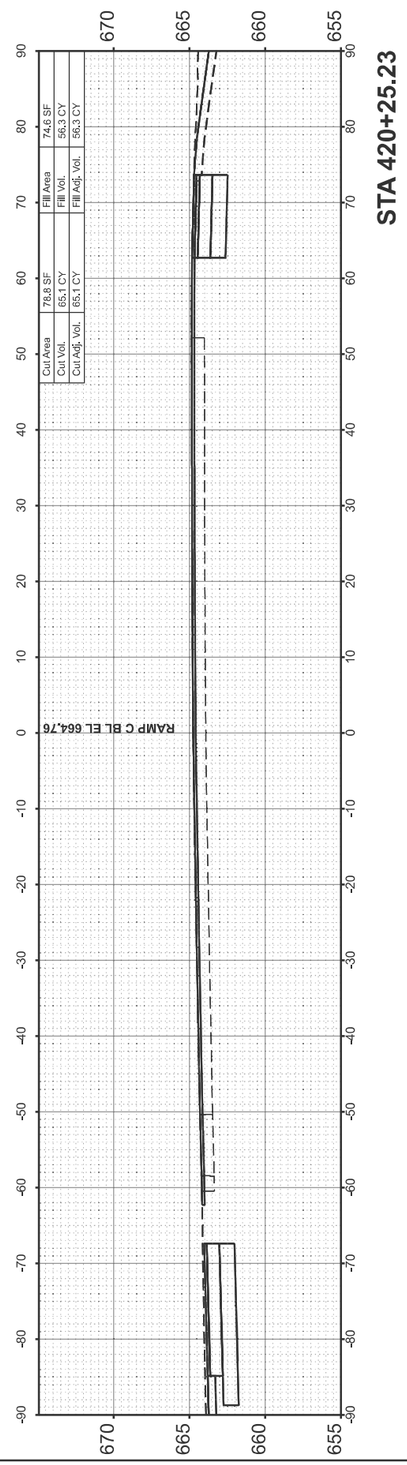

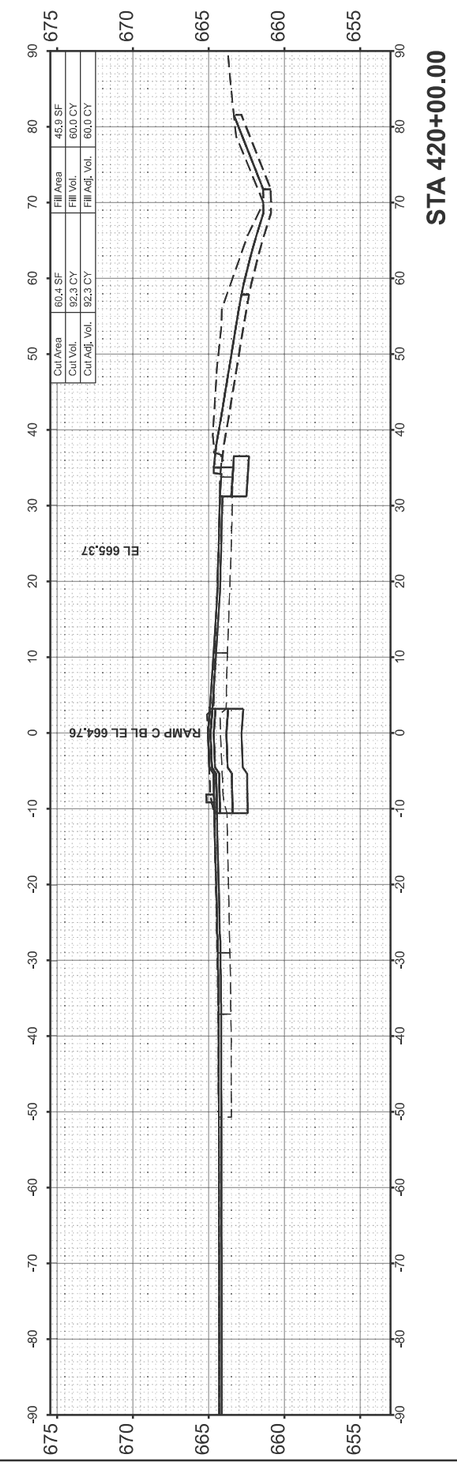

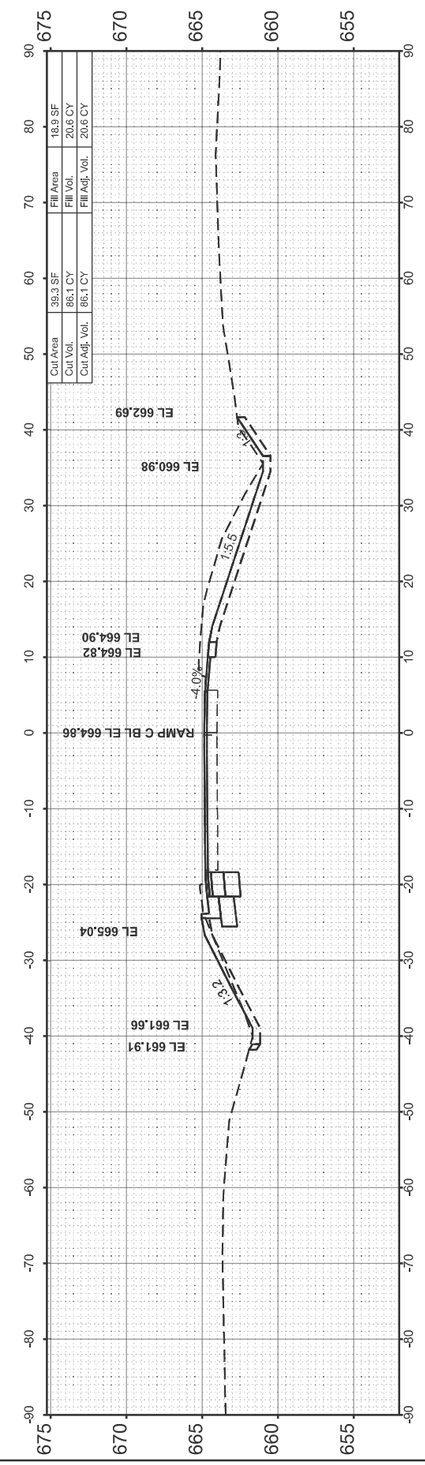

MODEL: PR_RAMPC_IDOT - 419+50.00 [Sheet]
FILE NAME: W:\191-172 IDOT_197034_I57_StructureReplacement\CADD_SHEETS_ORD\017_Cross Sections\d7_p-97-047-12_cross_sections_Ramp_C.dgn

BLA, Inc.


USER NAME = PCheron	DESIGNED -	REVISED -
	DRAWN -	REVISED -
	CHECKED -	REVISED -
PLOT DATE = 12/17/2024	DATE -	REVISED -


STATE OF ILLINOIS
DEPARTMENT OF TRANSPORTATION


I-57 OVER D&EIRR & US ROUTE 45
RAMP C CROSS SECTIONS


SCALE: H: 1"=10' V: 1"=5' | SHEET 16 OF 16 SHEETS | STA. 419+50.00 | TO STA. 420+25.23


F.A.I. RTE.	SECTION	COUNTY	TOTAL SHEETS	SHEET NO.
57	(18-1VB, 18-20HB)B	CUMBERLAND	414	403
		CONTRACT NO. 74597		
	ILLINOIS	FED. AID PROJECT		

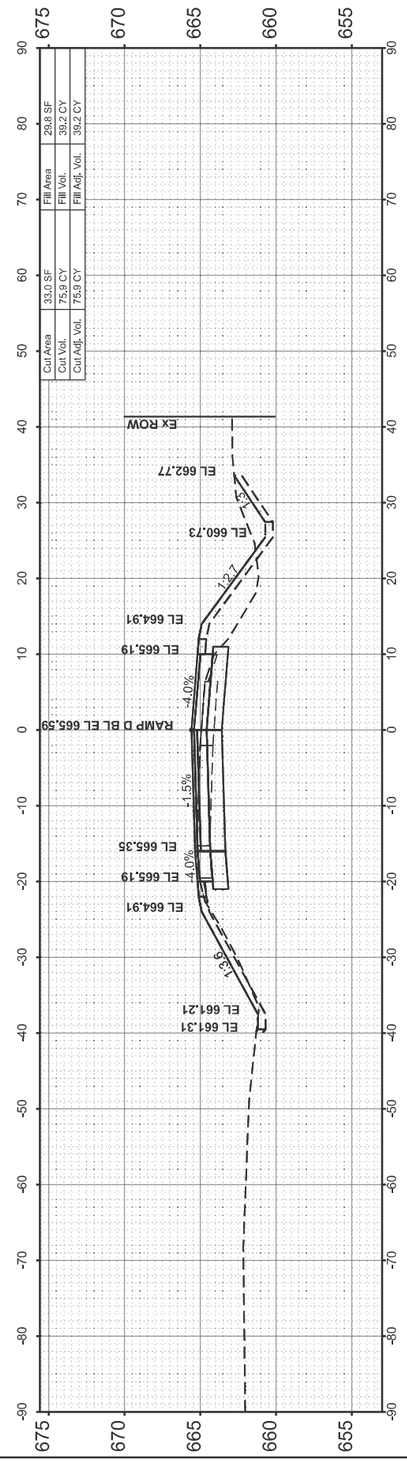

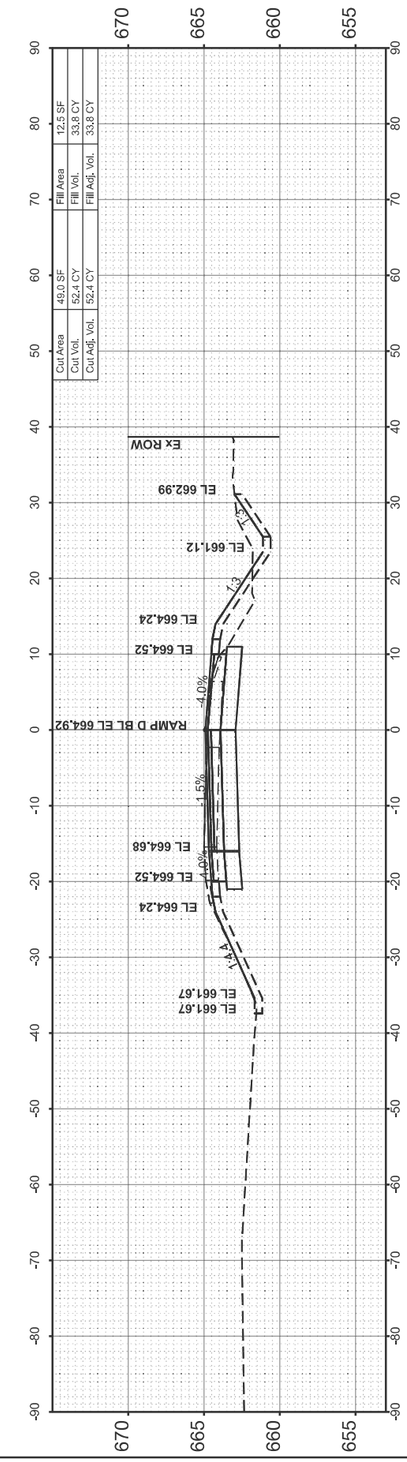

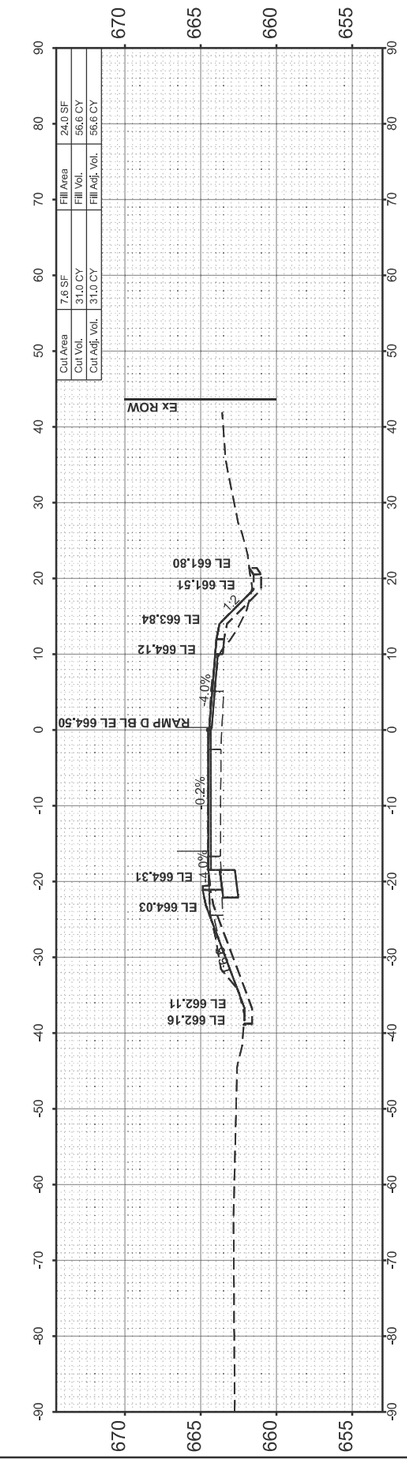

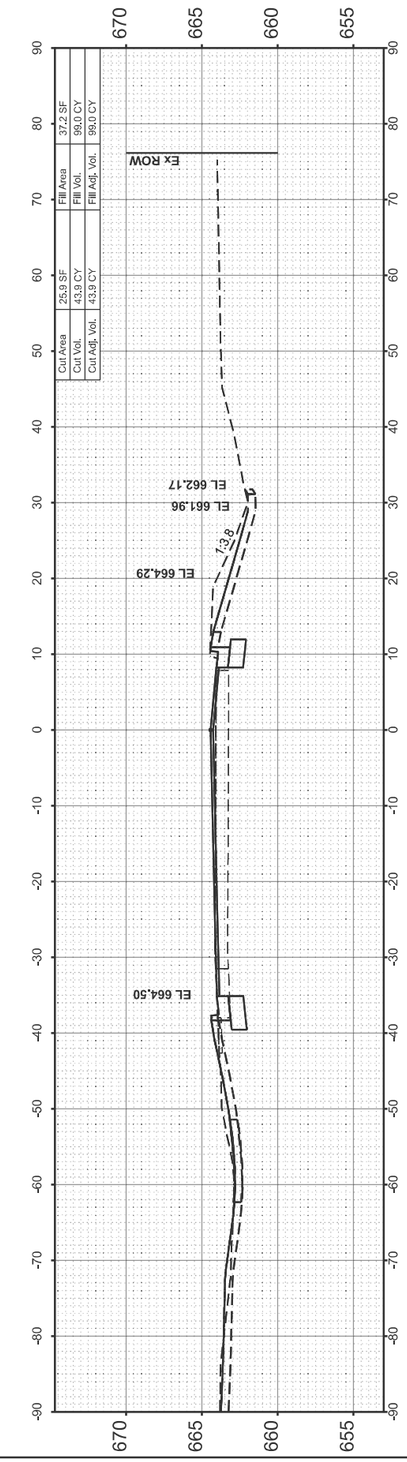

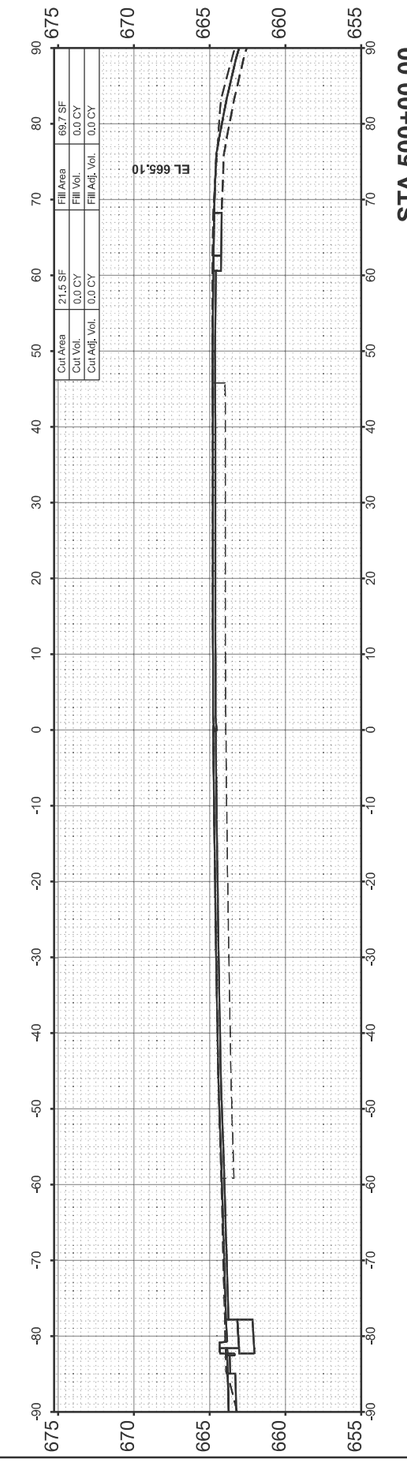

FINAL SURVEY	SURVEYED	BY	DATE
NOTE BOOK	PLOTTED		
NO.	TEMPLATE		
	AREAS		
	AREAS CHECKED		

ORIGINAL SURVEY	SURVEYED	BY	DATE
NOTE BOOK	PLOTTED		
NO.	TEMPLATE		
	AREAS		
	AREAS CHECKED		

MODEL: PR_RAMPD_IDOT - 500+00.00 |Sheet|
FILE NAME: W:\191-172 IDOT_197034_I57_StructureReplacement\CADD_SHEETS_ORD\017_Cross Sections\d7_p-97-047-12_cross_sections_Ramp_D.dgn

BLA, Inc.


USER NAME = PCheron	DESIGNED -	REVISED -
	DRAWN -	REVISED -
	CHECKED -	REVISED -
PLOT DATE = 12/18/2024	DATE -	REVISED -


STATE OF ILLINOIS
DEPARTMENT OF TRANSPORTATION


I-57 OVER D&EIRR & US ROUTE 45
RAMP D CROSS SECTIONS


SCALE: H: 1"=10' V: 1"=5' | SHEET 1 OF 11 SHEETS | STA. 500+00.00 | TO STA. 502+00.00

F.A.I. RTE.	SECTION	COUNTY	TOTAL SHEETS	SHEET NO.
57	(18-1VB, 18-20HB)B	CUMBERLAND	414	404
		CONTRACT NO. 74597		
	ILLINOIS FED. AID PROJECT			

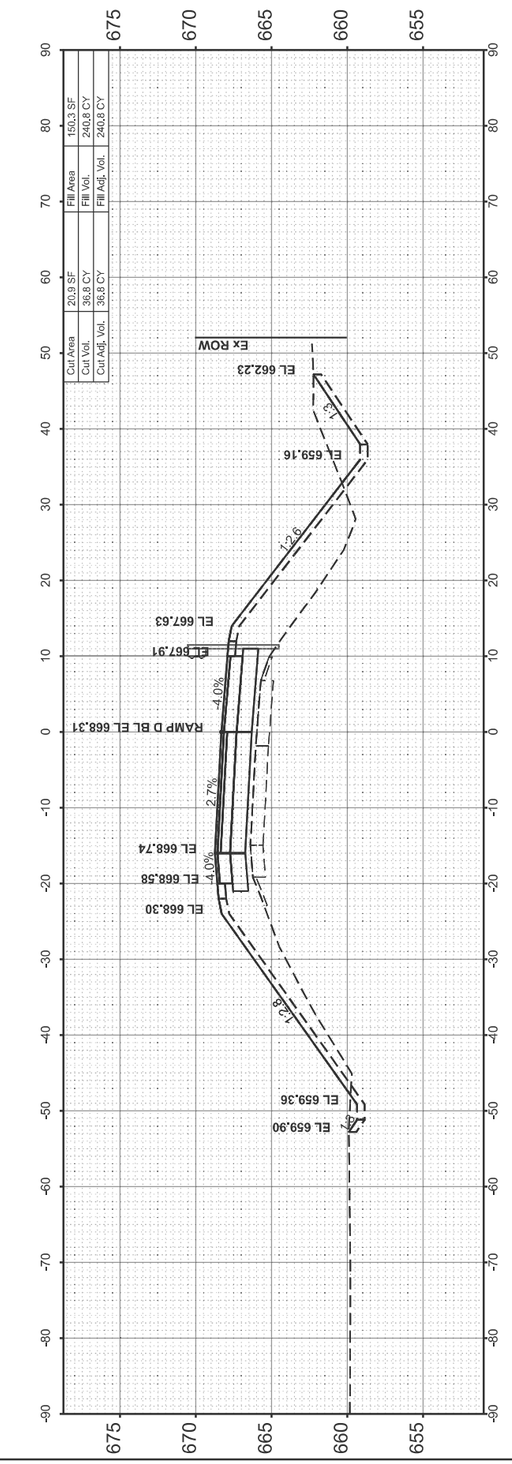

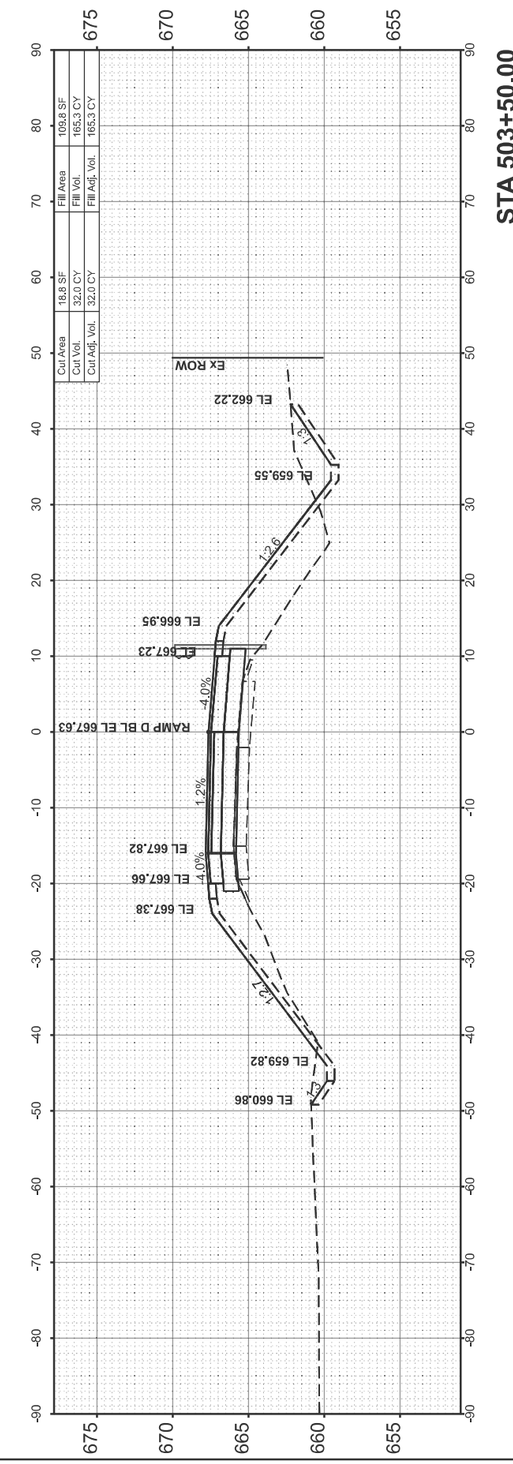

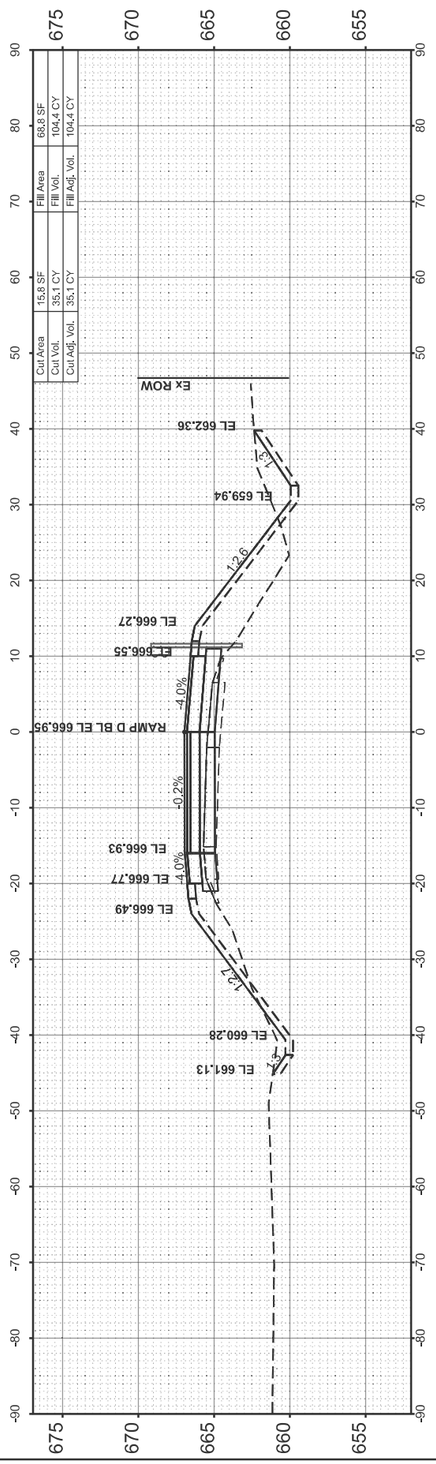

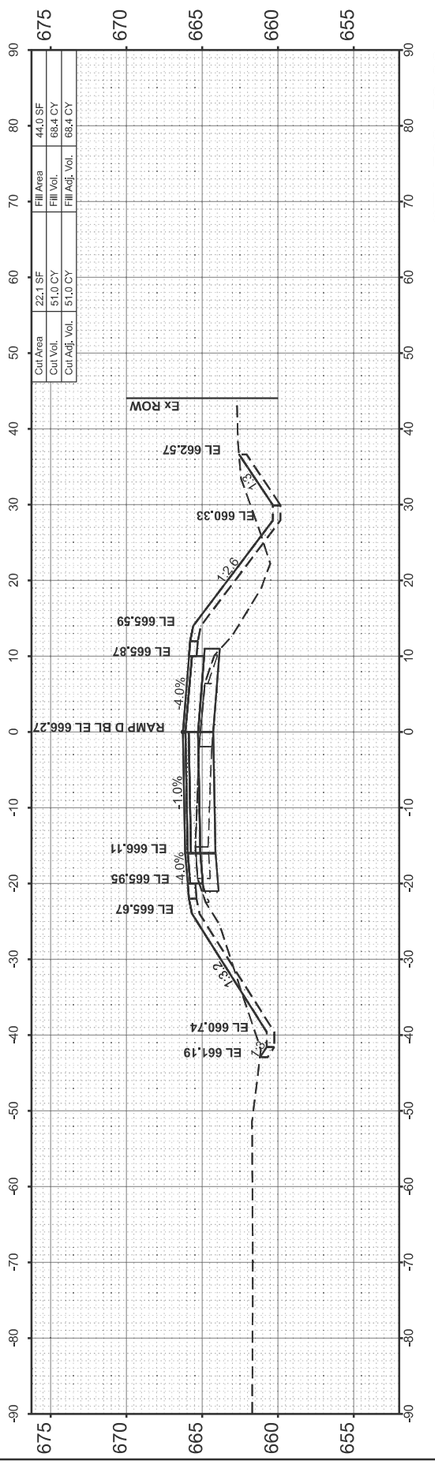

FINAL SURVEY	SURVEYED	BY	DATE
NOTE BOOK	PLOTTED		
NO.	TEMPLATE		
	AREAS		
	AREAS CHECKED		

ORIGINAL SURVEY	SURVEYED	BY	DATE
NOTE BOOK	PLOTTED		
NO.	TEMPLATE		
	AREAS		
	AREAS CHECKED		

MODEL: PR_RAMPD_IDOT - 502+50.00 [Sheet]
FILE NAME: W:\191-172 IDOT_197034_I57_StructureReplacement\CADD_SHEETS_ORD\017_Cross Sections\d7_p-97-047-12_cross_sections_Ramp_D.dgn

BLA, Inc.


USER NAME = PCheron	DESIGNED -	REVISED -
	DRAWN -	REVISED -
	CHECKED -	REVISED -
PLOT DATE = 12/17/2024	DATE -	REVISED -


STATE OF ILLINOIS
DEPARTMENT OF TRANSPORTATION


I-57 OVER D&EIRR & US ROUTE 45
RAMP D CROSS SECTIONS


SCALE: H: 1"=10' V: 1"=5' | SHEET 2 OF 11 SHEETS | STA. 502+50.00 | TO STA. 504+00.00

F.A.I. RTE.	SECTION	COUNTY	TOTAL SHEETS	SHEET NO.
57	(18-1VB, 18-20HB)B	CUMBERLAND	414	405
		CONTRACT NO. 74597		
	ILLINOIS FED. AID PROJECT			

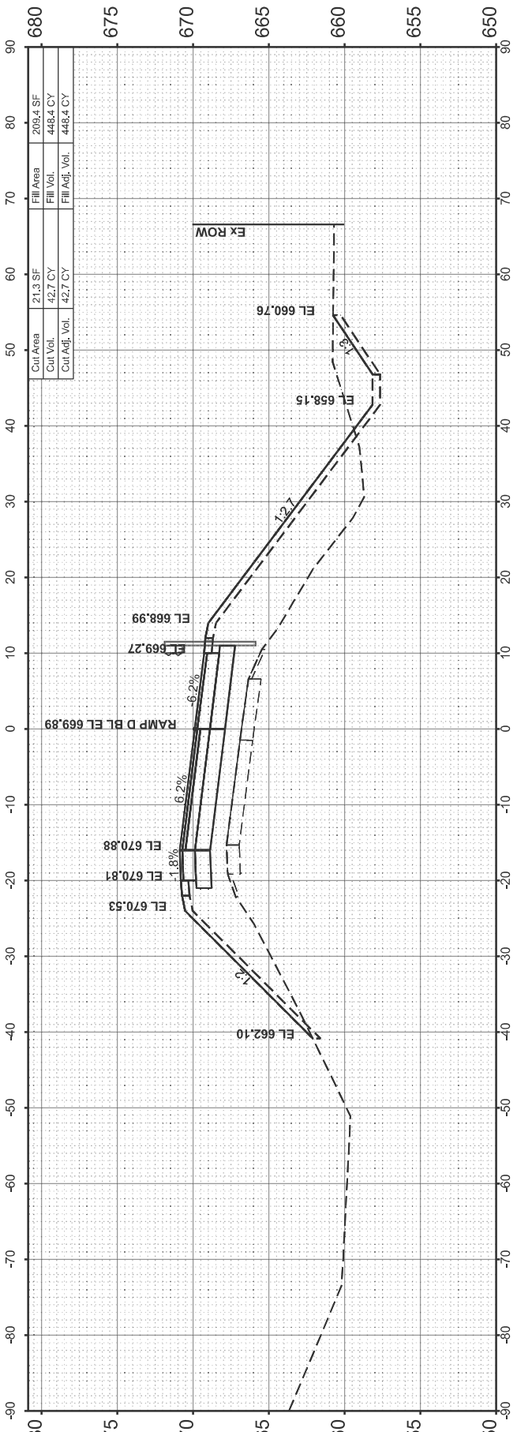

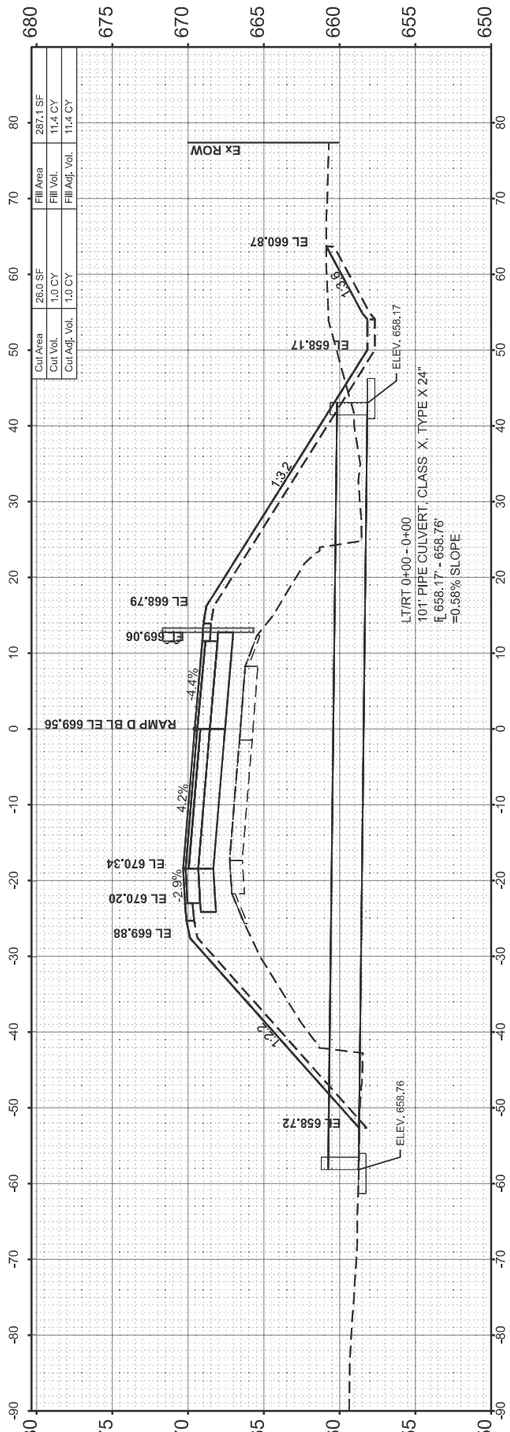

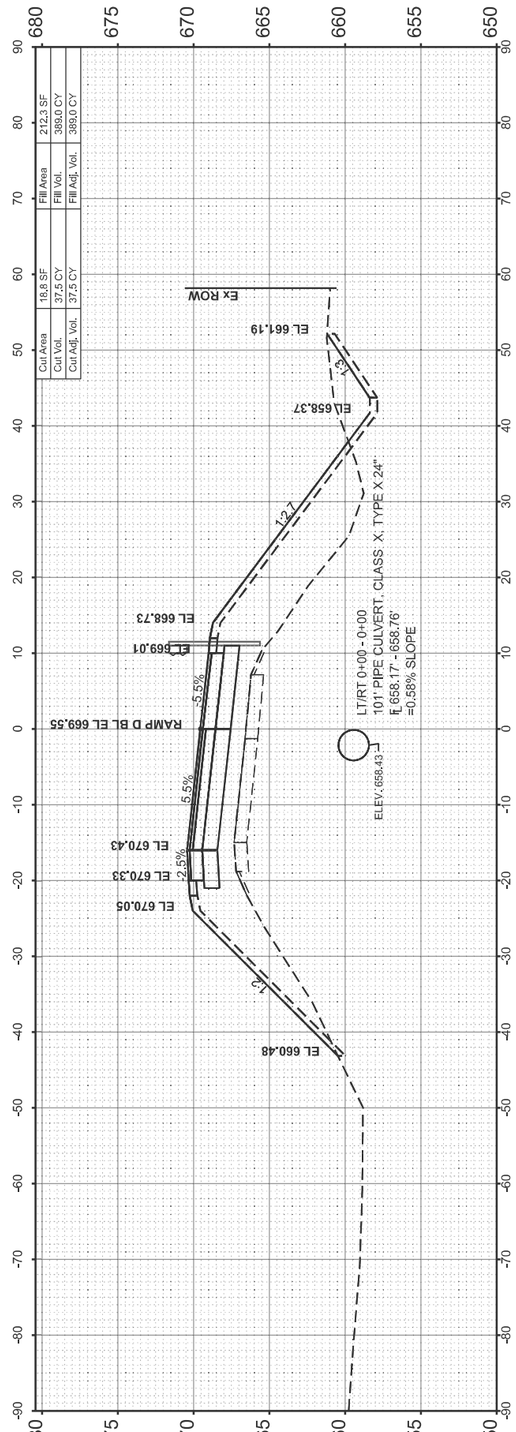

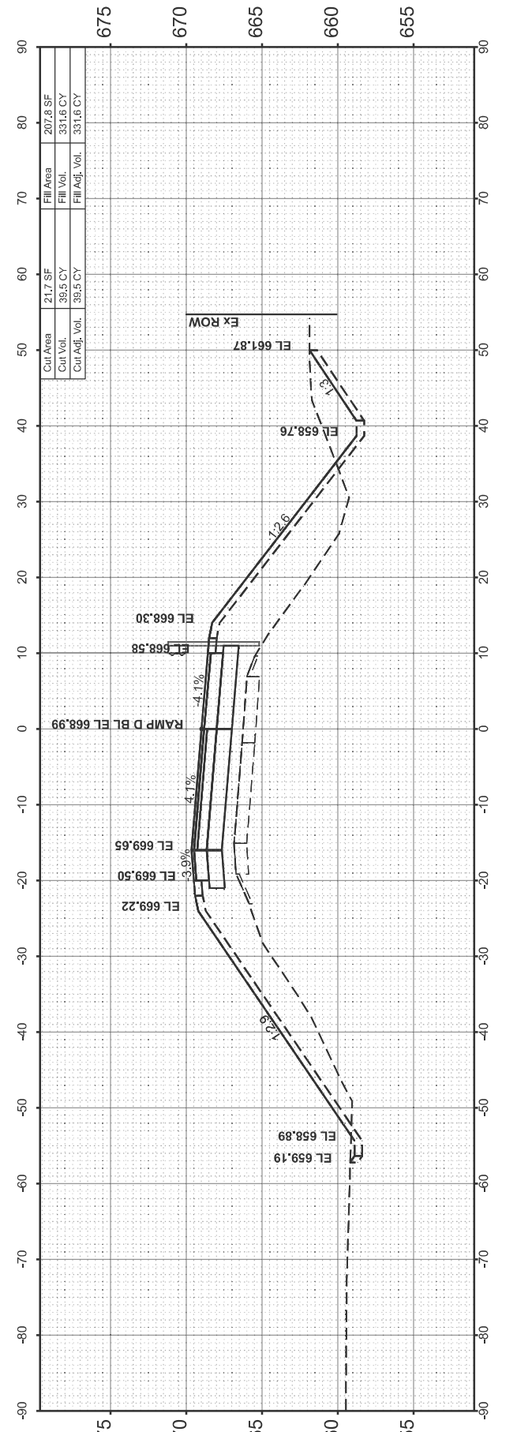

FINAL SURVEY / ORIGINAL SURVEY

NOTE BOOK	BY	DATE
NO.	SURVEYED	
	PLOTTED	
	TEMPLATE	
	AREAS	
	AREAS CHECKED	

MODEL: PR_RAMPD_IDOT - 504+50.00 [Sheet]
FILE NAME: W:\191-172 IDOT_197034_I57_StructureReplacement\CADD_SHEETS_ORD\017_Cross Sections\d7_p-97-047-12_cross_sections_Ramp_D.dgn

BLA, Inc.


USER NAME = PCheron	DESIGNED -	REVISED -
	DRAWN -	REVISED -
	CHECKED -	REVISED -
PLOT DATE = 12/17/2024	DATE -	REVISED -


STATE OF ILLINOIS
DEPARTMENT OF TRANSPORTATION


I-57 OVER D&EIRR & US ROUTE 45
RAMP D CROSS SECTIONS

SCALE: H: 1"=10' V: 1"=5' | SHEET 3 OF 11 SHEETS | STA. 504+50.00 | TO STA. 505+50.00

F.A.I. RTE.	SECTION	COUNTY	TOTAL SHEETS	SHEET NO.
57	(18-1VB, 18-20HB)B	CUMBERLAND	414	406
		CONTRACT NO. 74597		
	ILLINOIS	FED. AID PROJECT		

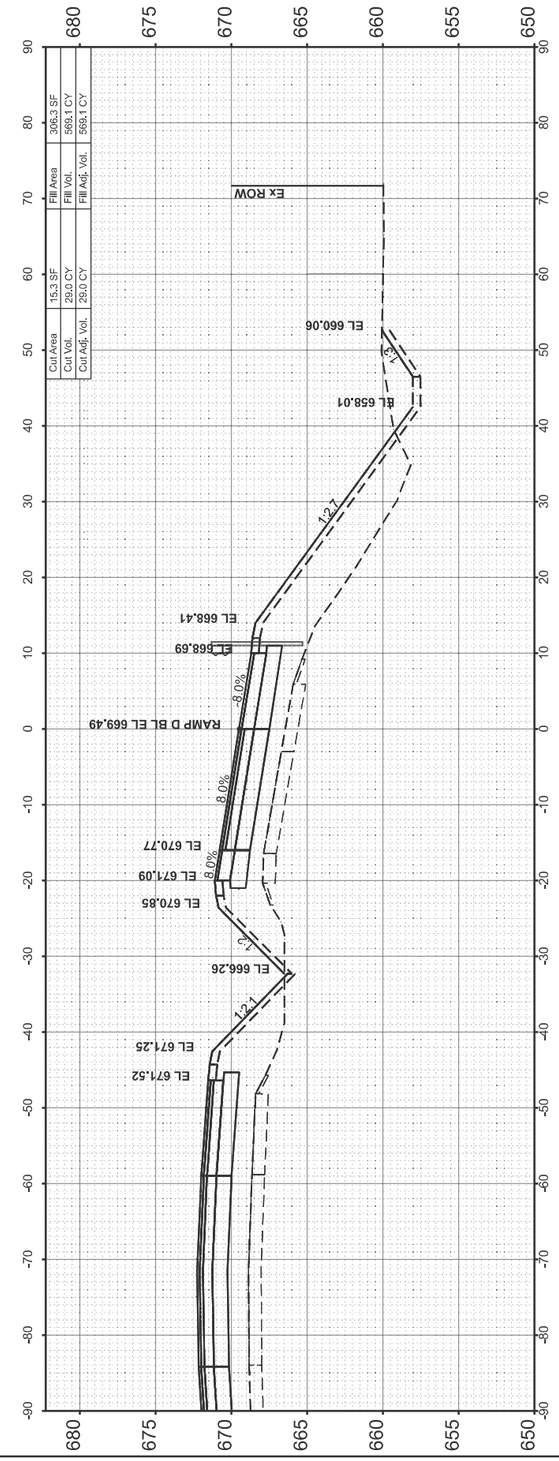

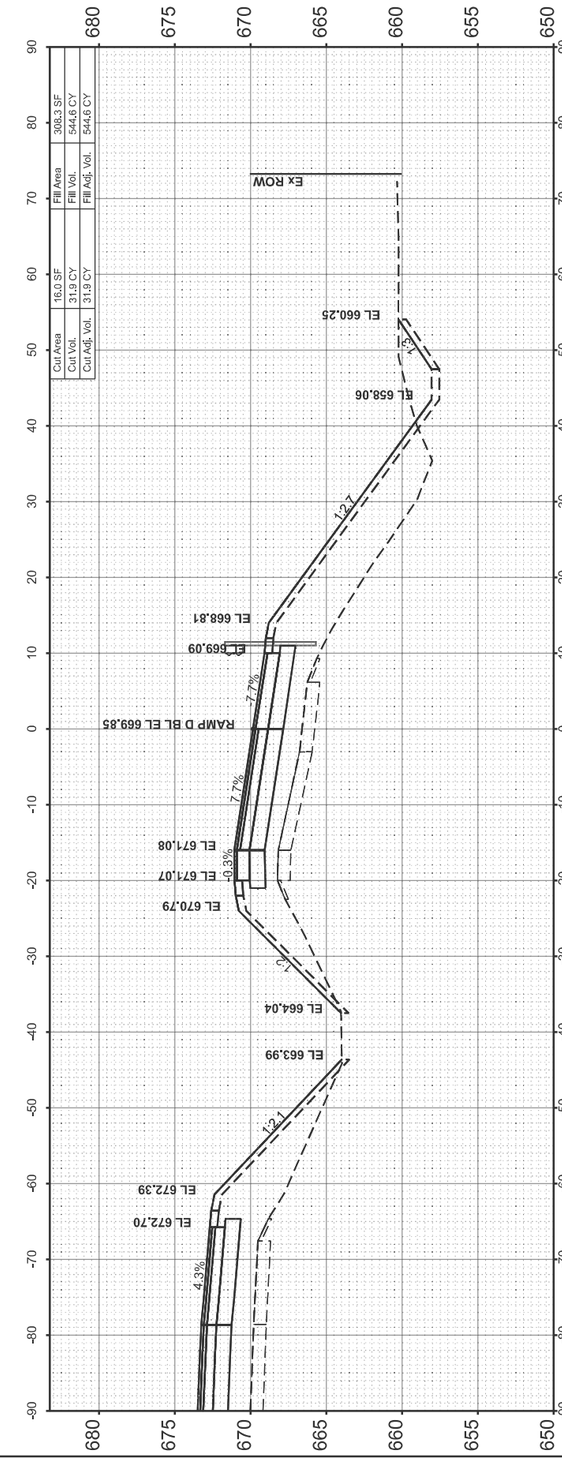

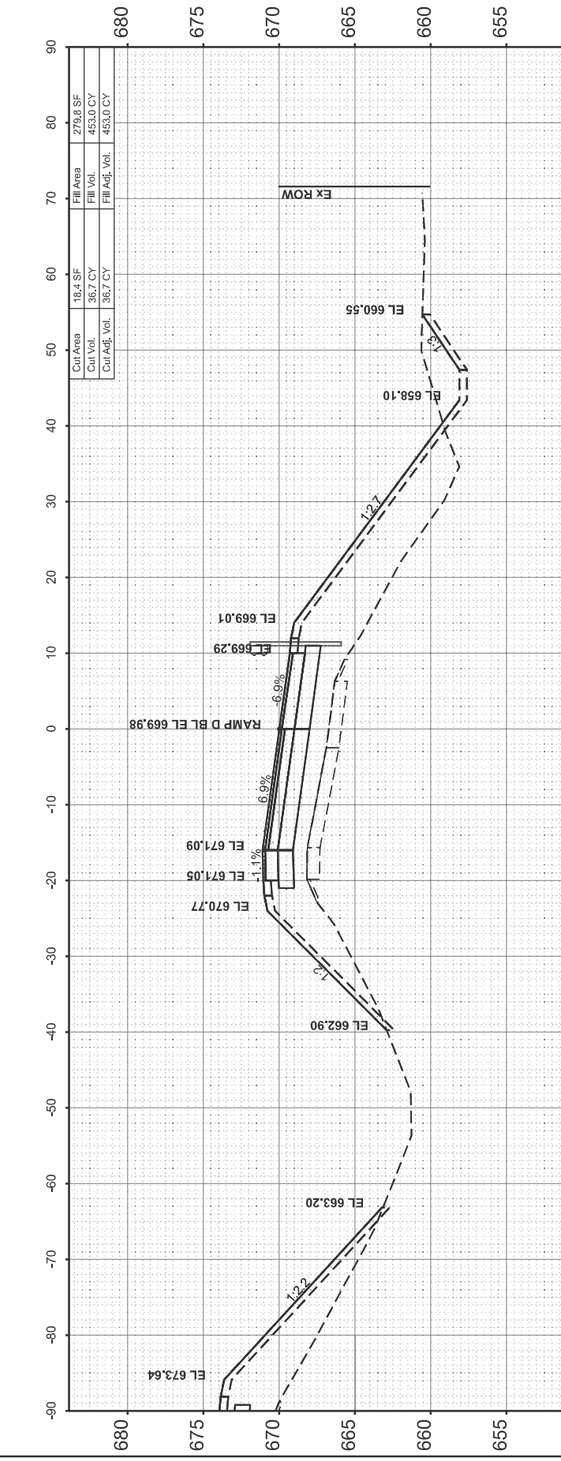

FINAL SURVEY	SURVEYED	BY	DATE
NOTE BOOK	PLOTTED		
NO.	TEMPLATE		
	AREAS		
	AREAS CHECKED		

ORIGINAL SURVEY	SURVEYED	BY	DATE
NOTE BOOK	PLOTTED		
NO.	TEMPLATE		
	AREAS		
	AREAS CHECKED		

MODEL: PR_RAMPD_IDOT - 506+00.00 [Sheet]
FILE NAME: W:\191-172 IDOT_197034_I57_StructureReplacement\CADD_SHEETS_ORD\017_Cross Sections\d7_p-97-047-12_cross_sections_Ramp_D.dgn

BLA, Inc.


USER NAME = PCheron	DESIGNED -	REVISED -
	DRAWN -	REVISED -
	CHECKED -	REVISED -
PLOT DATE = 12/17/2024	DATE -	REVISED -


STATE OF ILLINOIS
DEPARTMENT OF TRANSPORTATION


I-57 OVER D&EIRR & US ROUTE 45
RAMP D CROSS SECTIONS


SCALE: H: 1"=10' V: 1"=5' | SHEET 4 OF 11 SHEETS | STA. 506+00.00 | TO STA. 507+00.00

F.A.I. RTE.	SECTION	COUNTY	TOTAL SHEETS	SHEET NO.
57	(18-1VB, 18-20HB)B	CUMBERLAND	414	407
		CONTRACT NO. 74597		
	ILLINOIS FED. AID PROJECT			

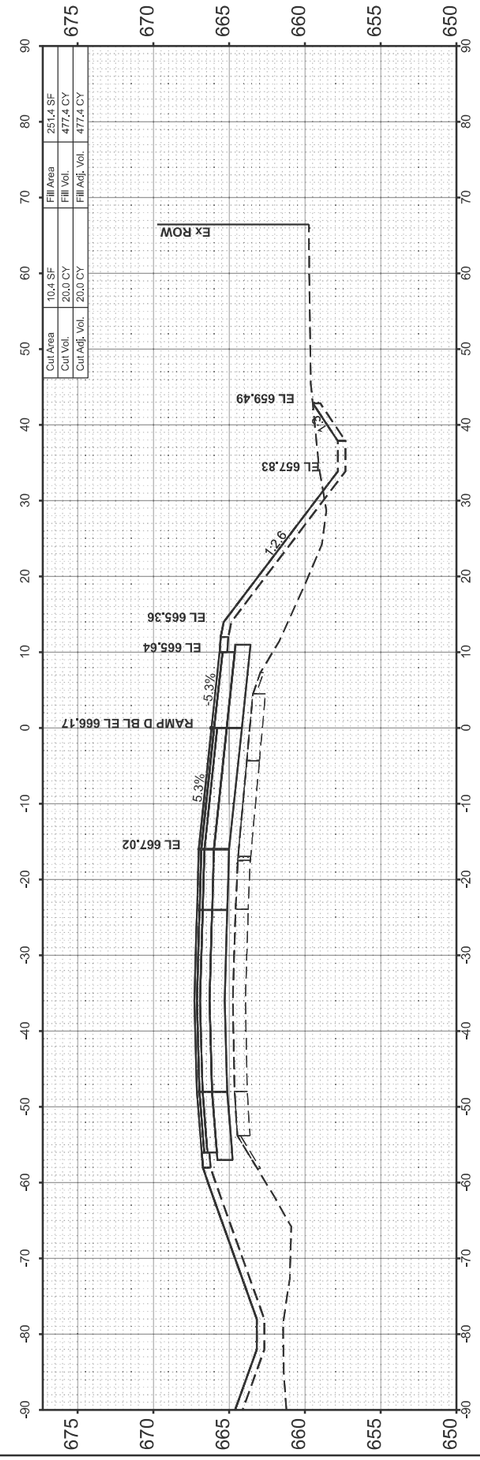

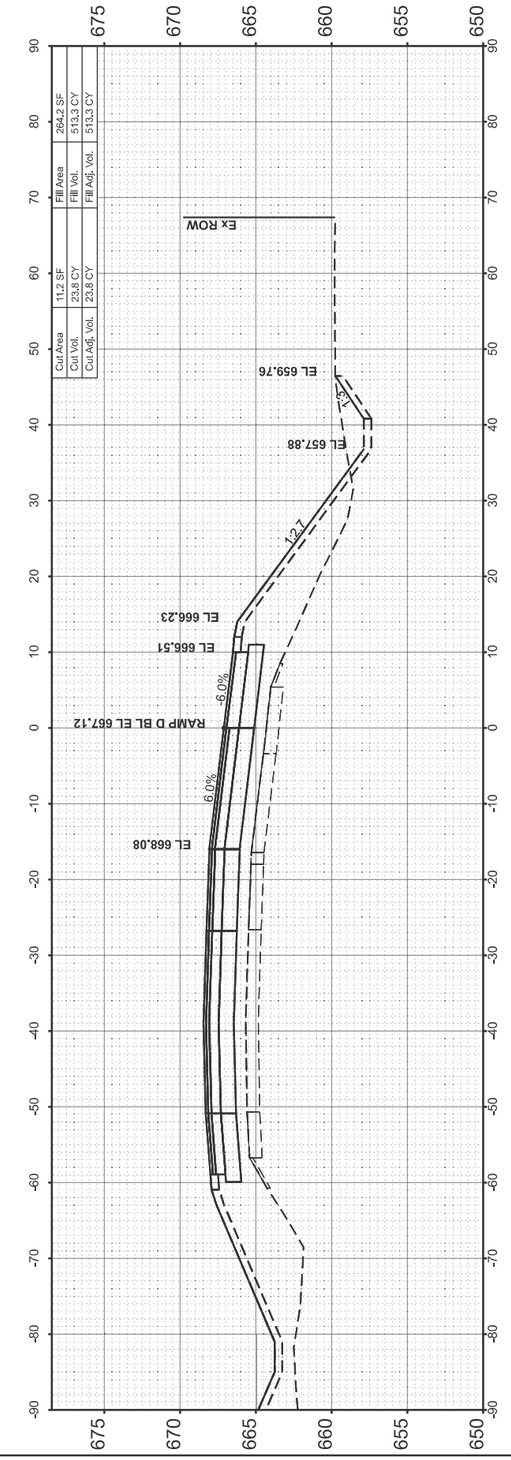

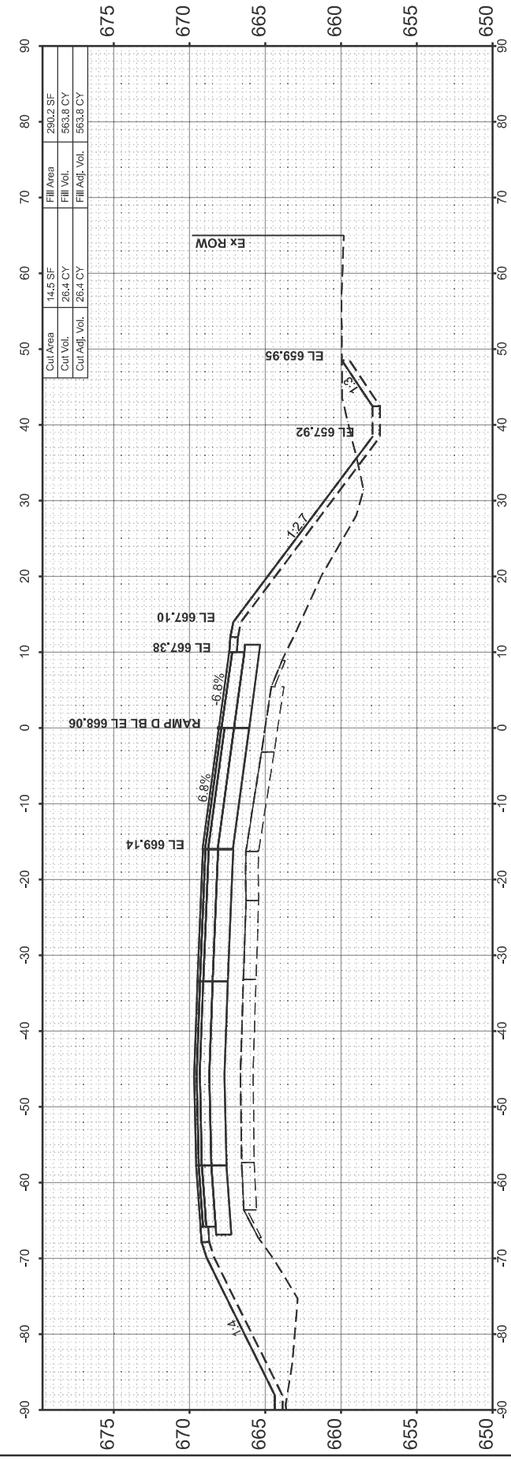

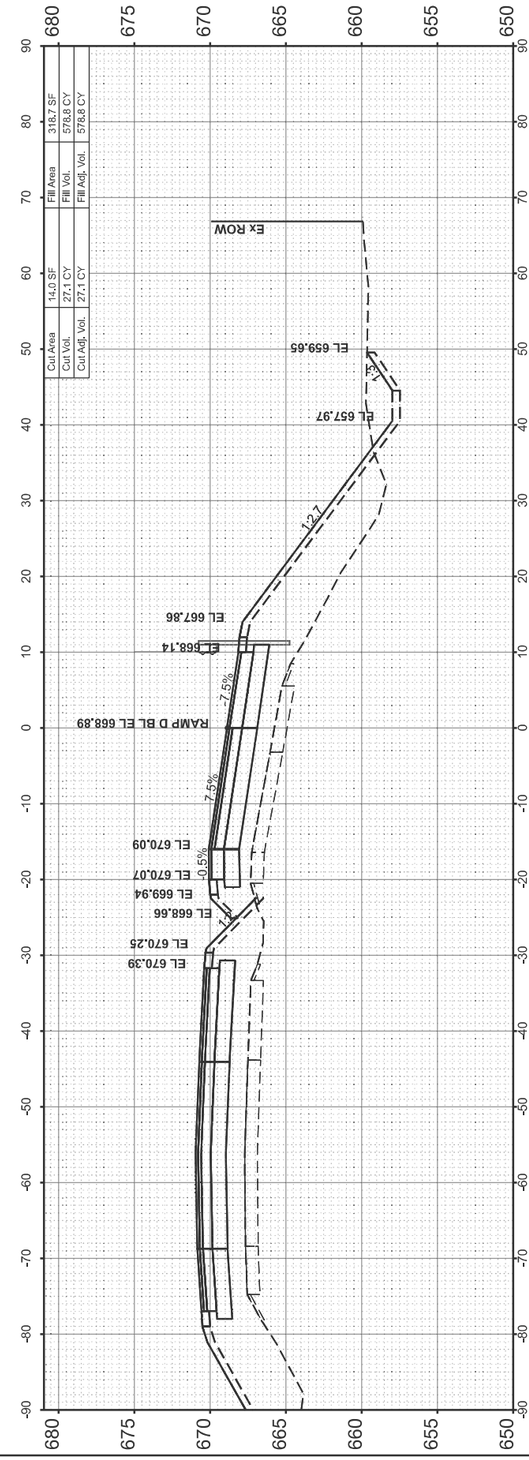

FINAL SURVEY	SURVEYED	BY	DATE
NOTE BOOK	PLOTTED		
NO.	TEMPLATE		
	AREAS		
	AREAS CHECKED		

ORIGINAL SURVEY	SURVEYED	BY	DATE
NOTE BOOK	PLOTTED		
NO.	TEMPLATE		
	AREAS		
	AREAS CHECKED		

MODEL: PR_RAMPD_IDOT - 507+50.00 [Sheet]
FILE NAME: W:\191-I72 IDOT_197034_I57_StructureReplacement\CADD_SHEETS_ORD\017_Cross Sections\d7_p-97-047-12_cross_sections_Ramp_D.dgn

BLA, Inc.


USER NAME = PCheron	DESIGNED -	REVISED -
	DRAWN -	REVISED -
	CHECKED -	REVISED -
PLOT DATE = 12/17/2024	DATE -	REVISED -


STATE OF ILLINOIS
DEPARTMENT OF TRANSPORTATION


I-57 OVER D&EIRR & US ROUTE 45
RAMP D CROSS SECTIONS


SCALE: H: 1"=10' V: 1"=5' | SHEET 5 OF 11 SHEETS | STA. 507+50.00 | TO STA. 509+00.00

F.A.I. RTE.	SECTION	COUNTY	TOTAL SHEETS	SHEET NO.
57	(18-1VB, 18-20HB)B	CUMBERLAND	414	408
		CONTRACT NO. 74597		
		ILLINOIS	FED. AID PROJECT	

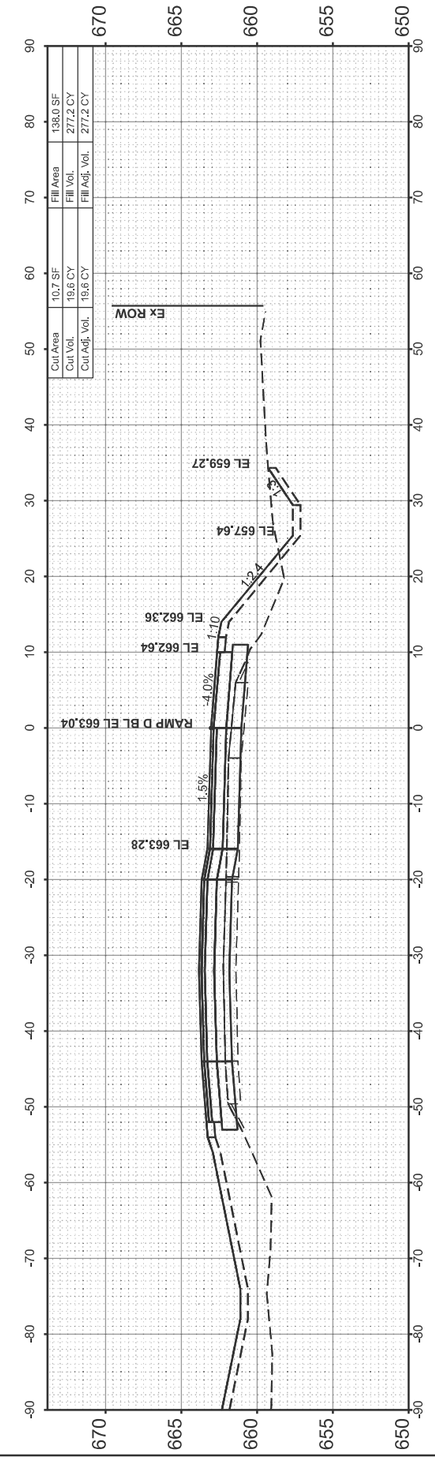

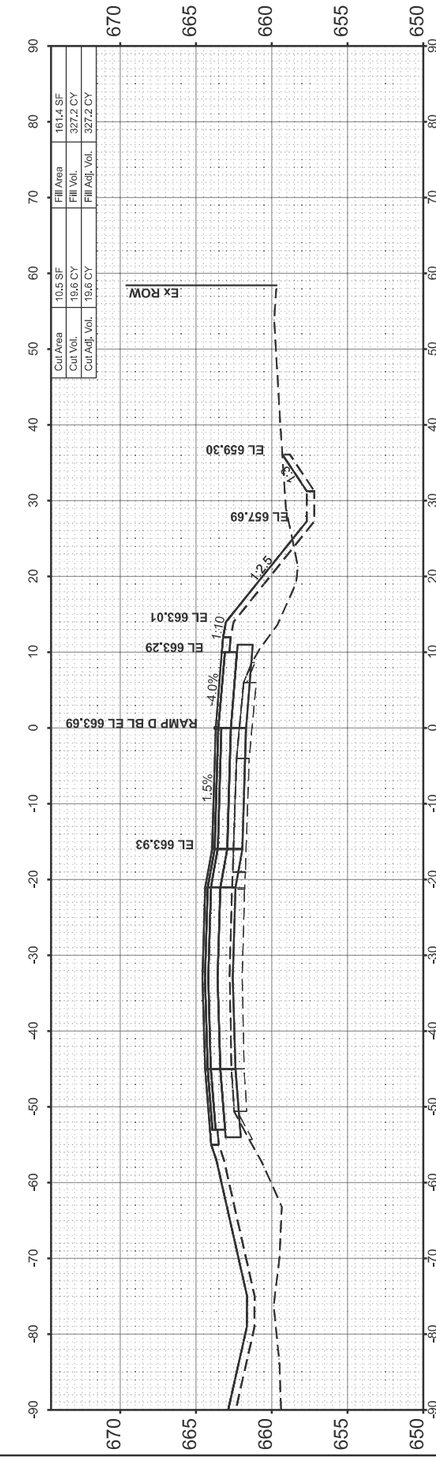

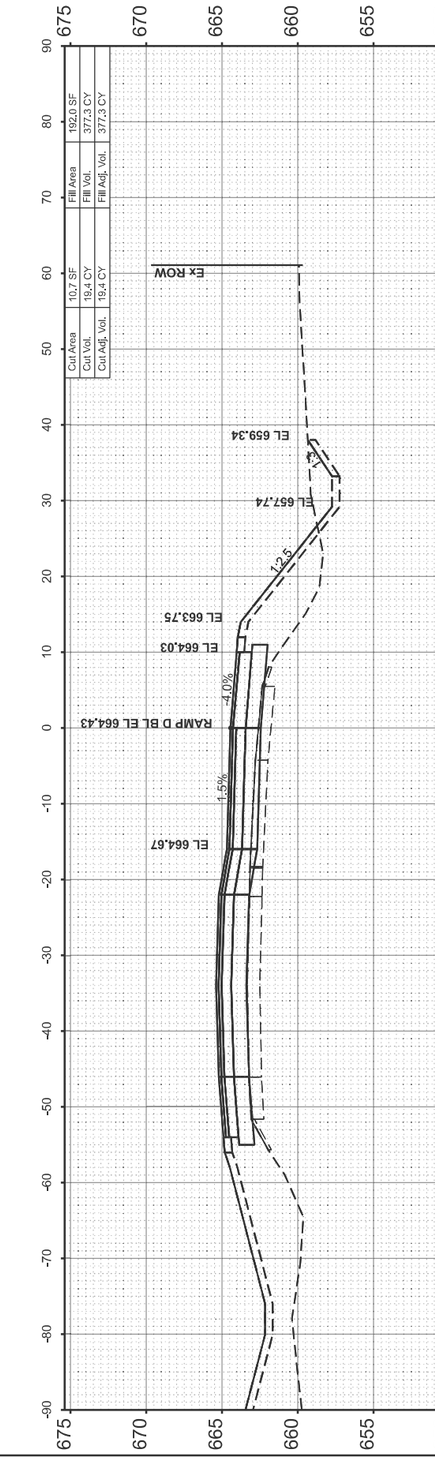

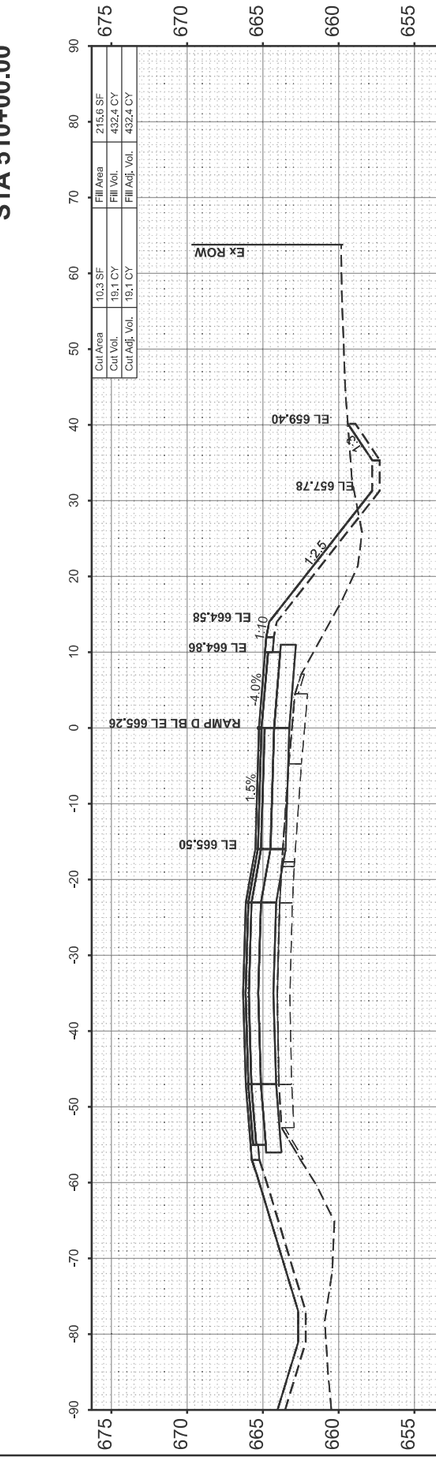

USER NAME = PCheron	DESIGNED -	REVISED -	**STATE OF ILLINOIS** **DEPARTMENT OF TRANSPORTATION**
	DRAWN -	REVISED -	
	CHECKED -	REVISED -	
PLOT DATE = 12/17/2024	DATE -	REVISED -	


I-57 OVER D&EIRR & US ROUTE 45
RAMP D CROSS SECTIONS


SCALE: H: 1"=10' V: 1"=5' | SHEET 6 OF 11 SHEETS | STA. 509+50.00 | TO STA. 511+00.00


F.A.I. RTE.	SECTION	COUNTY	TOTAL SHEETS	SHEET NO.
57	(18-1VB, 18-20HB)B	CUMBERLAND	414	409
		CONTRACT NO. 74597		
	ILLINOIS	FED. AID PROJECT		


FINAL SURVEY / ORIGINAL SURVEY
NOTE BOOK
NO.
SURVEYED
PLOTTED
TEMPLATE
AREAS
AREAS CHECKED
BY
DATE


MODEL: PR_RAMPD_IDOT - 509+50.00 [Sheet]
FILE NAME: W:\191-172 IDOT_197034_I57_StructureReplacement\CADD_SHEETS_ORD\017_Cross Sections\d7_p-97-047-12_cross_sections_Ramp_D.dgn

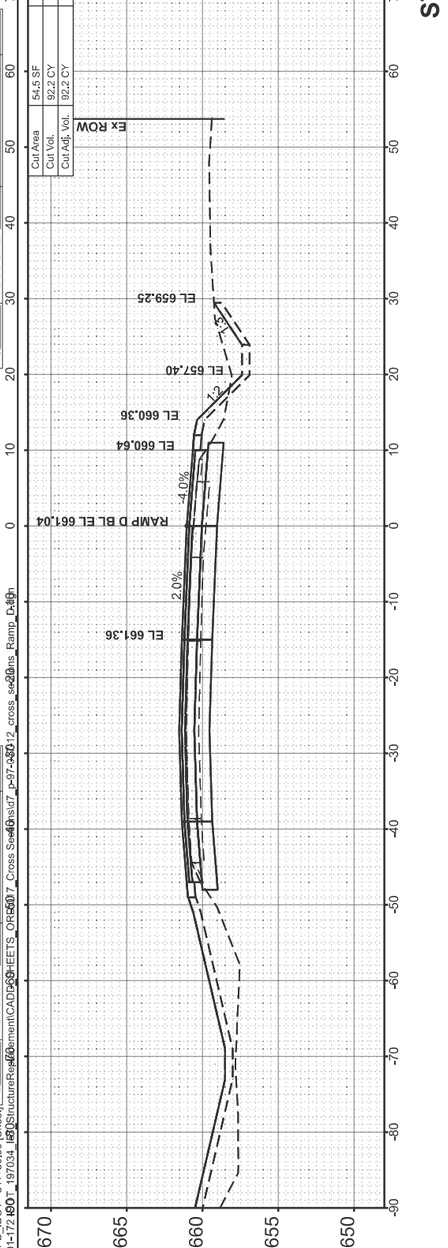

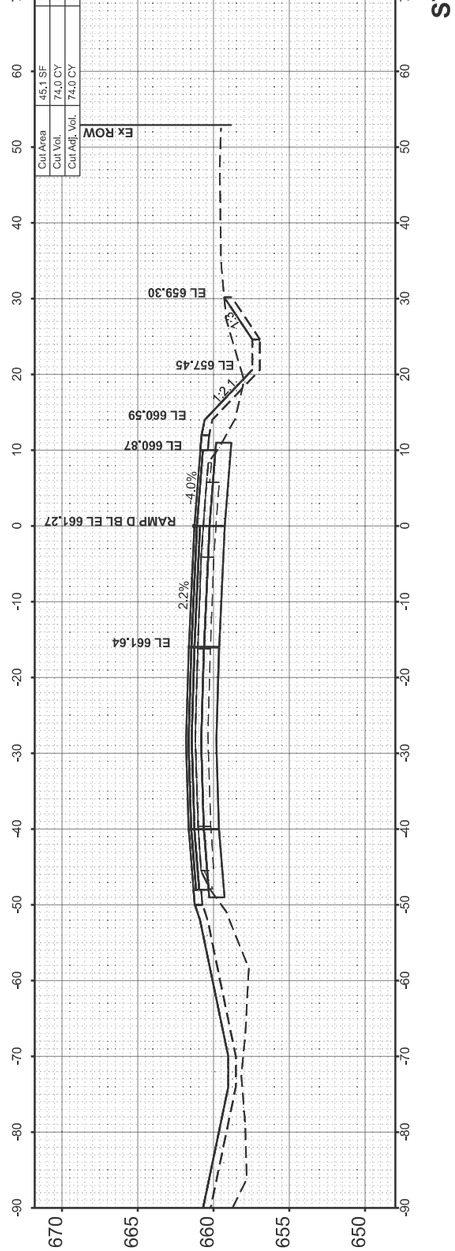

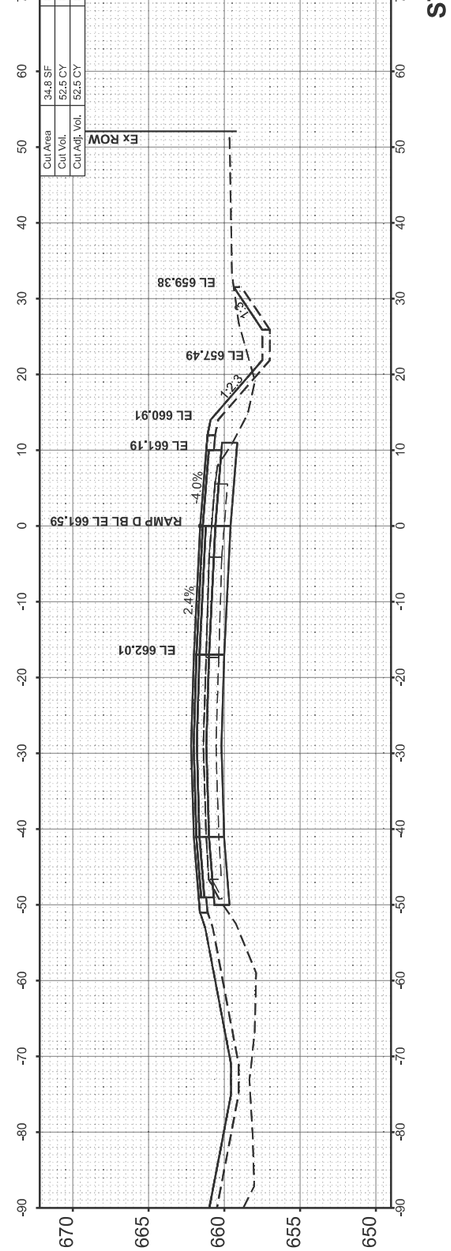

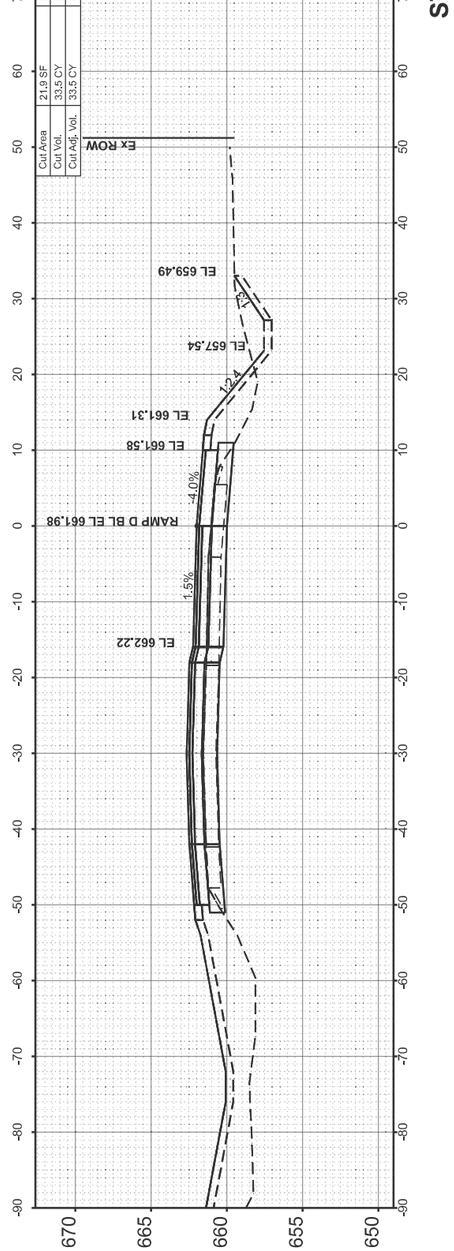

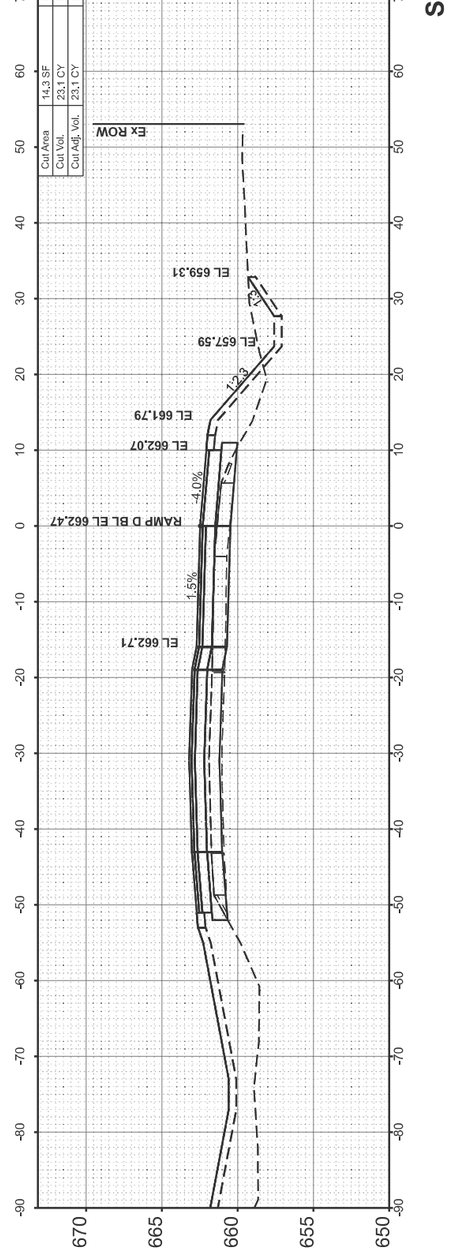

FINAL SURVEY	NOTE BOOK	NO.	BY	DATE
		SURVEYED		
		PLOTTED		
		TEMPLATE		
		AREAS		
		AREAS CHECKED		

ORIGINAL SURVEY	NOTE BOOK	NO.	BY	DATE
		SURVEYED		
		PLOTTED		
		TEMPLATE		
		AREAS		
		AREAS CHECKED		

MODEL: PR_RAMPD_IDOT - 511+50.00 [Sheet]
FILE NAME: W:\191-172\D\DOT_197034_I57StructureReplacement\CADD\SHEETS_ORIG\07_Cross Sects\d7_p-97-132_cross_sects_Ramp_D.dgn

BLA, Inc.


USER NAME = PCheron	DESIGNED -	REVISED -
	DRAWN -	REVISED -
	CHECKED -	REVISED -
PLOT DATE = 12/17/2024	DATE -	REVISED -

STATE OF ILLINOIS
DEPARTMENT OF TRANSPORTATION

I-57 OVER D&EIRR & US ROUTE 45
RAMP D CROSS SECTIONS

SCALE: H: 1"=10' V: 1"=5' | SHEET 7 OF 11 SHEETS | STA. 511+50.00 | TO STA. 513+50.00

F.A.I. RTE.	SECTION	COUNTY	TOTAL SHEETS	SHEET NO.
57	(18-1VB, 18-20HB)B	CUMBERLAND	414	410
		CONTRACT NO. 74597		
	ILLINOIS	FED. AID PROJECT		

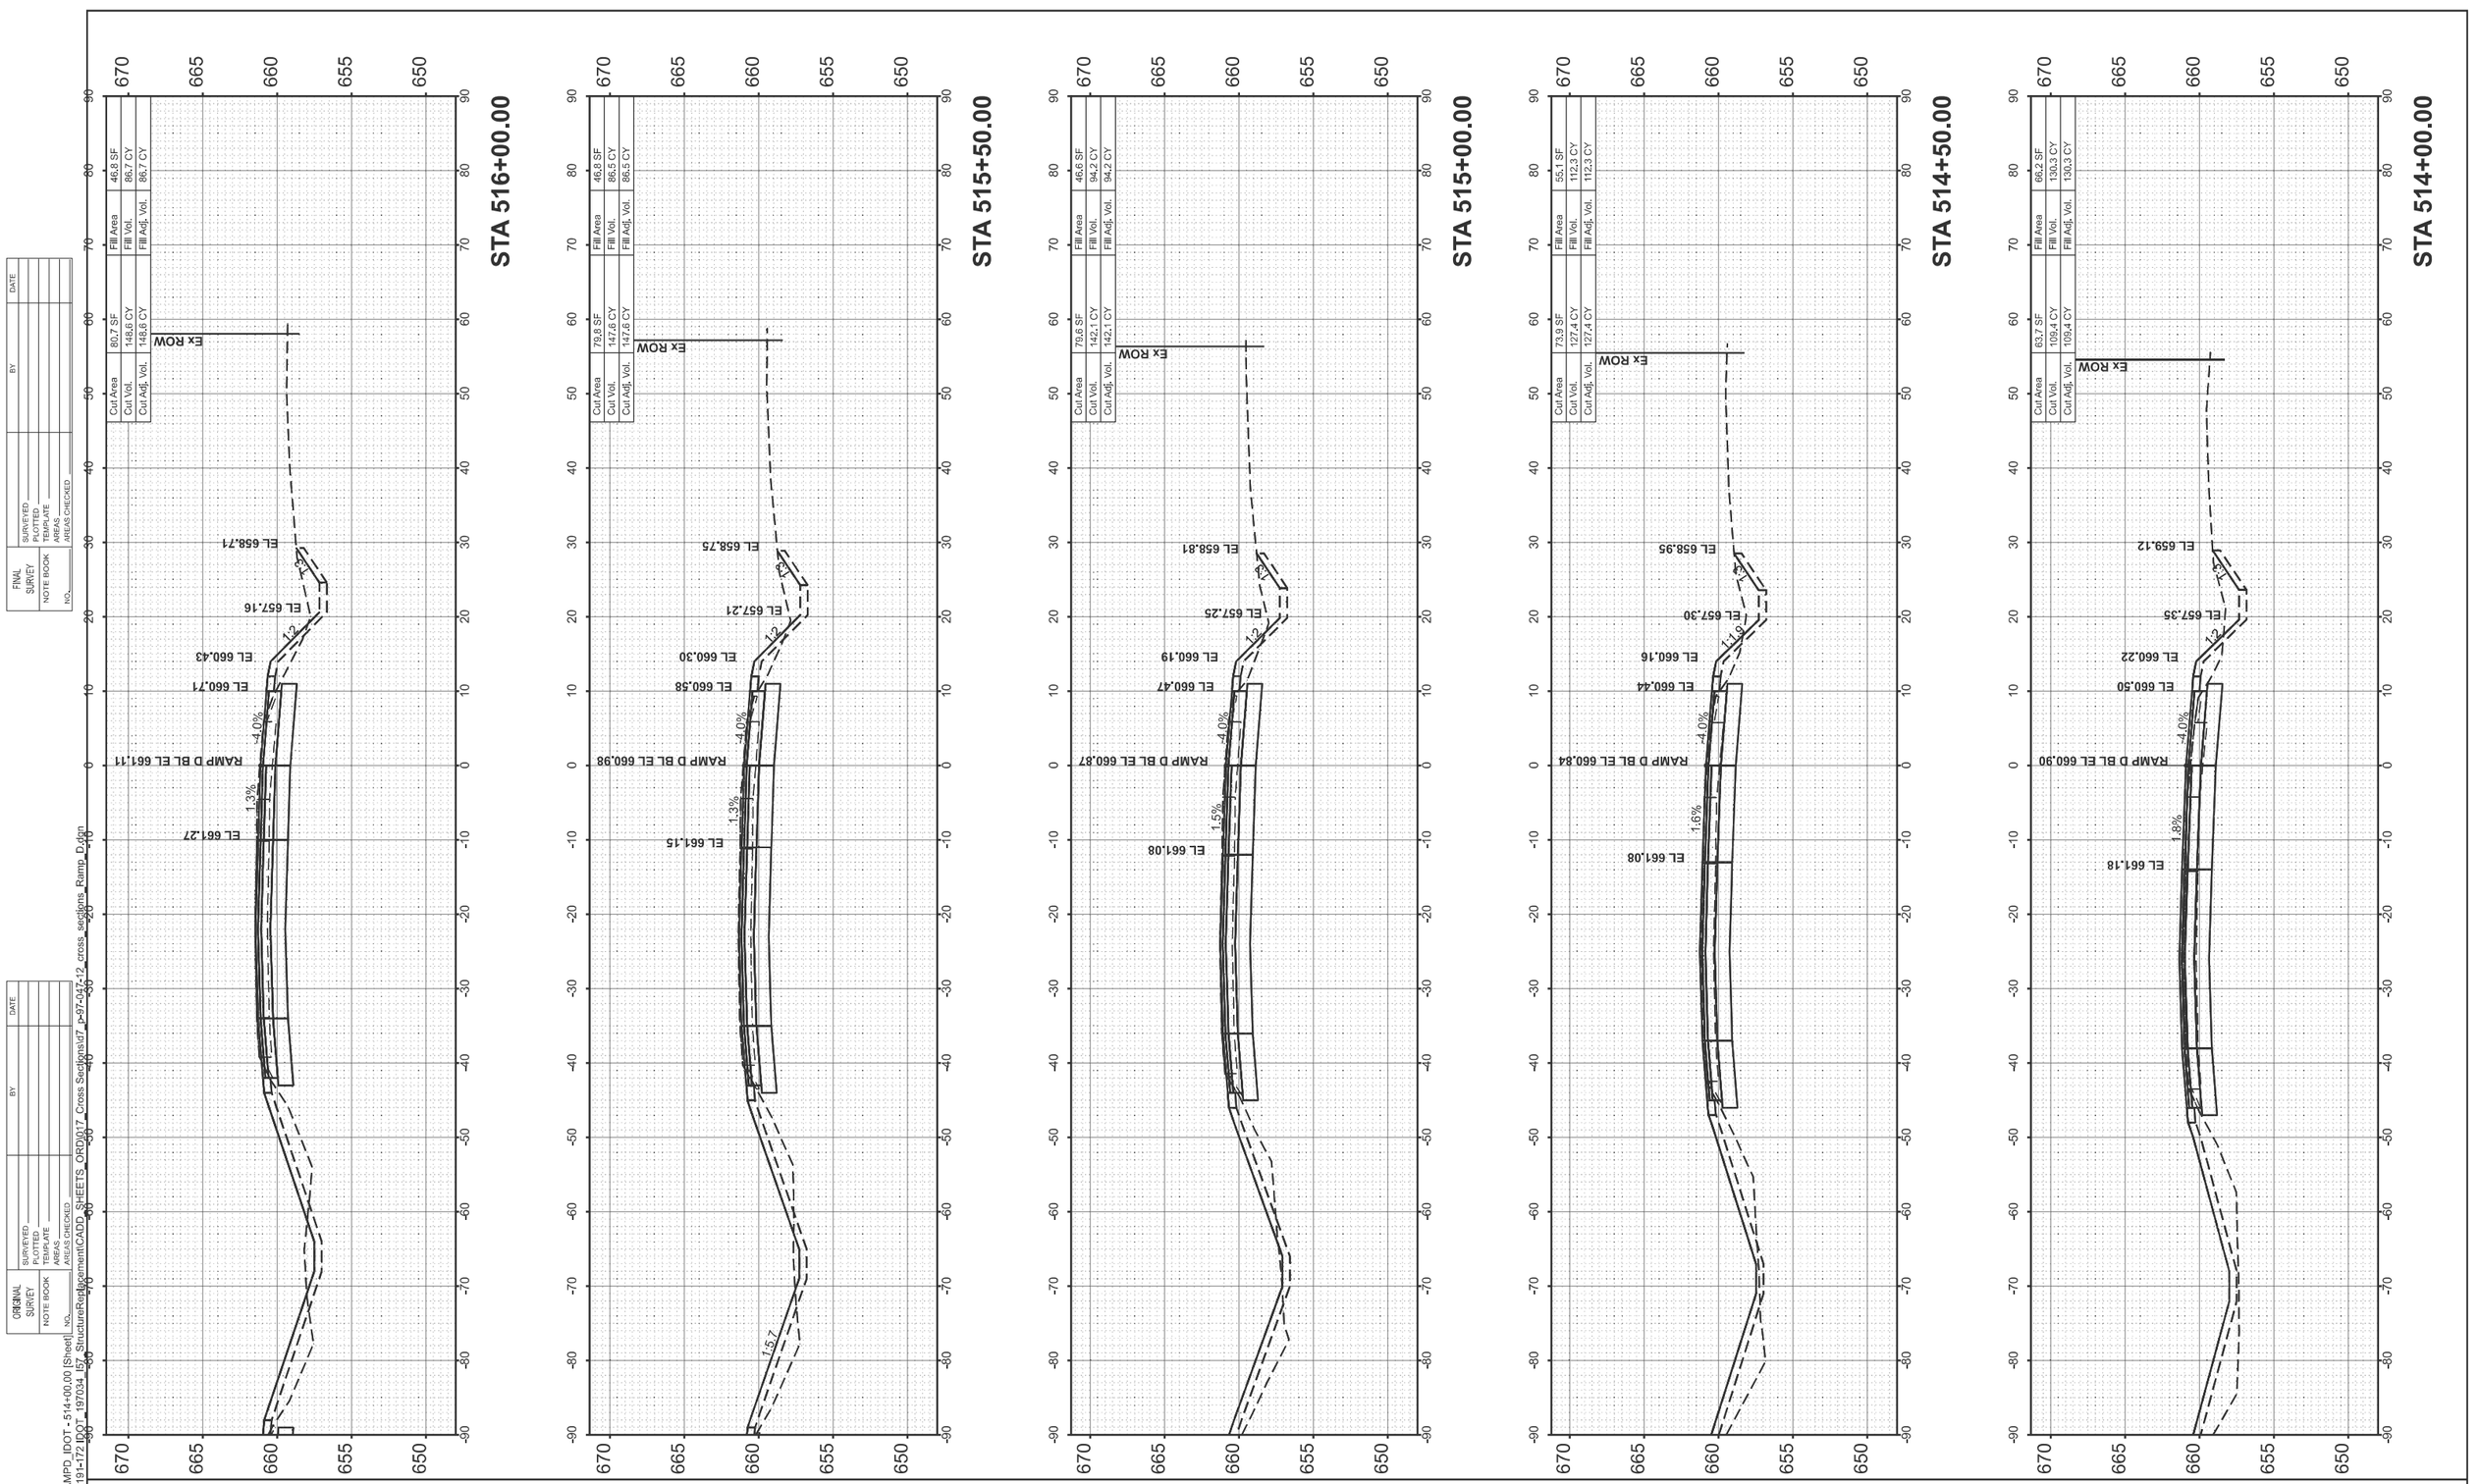

FINAL SURVEY

NOTE BOOK	NO.
	SURVEYED
	PLOTTED
	TEMPLATE
	AREAS
	AREAS CHECKED

BY	DATE

ORIGINAL SURVEY

NOTE BOOK	NO.
	SURVEYED
	PLOTTED
	TEMPLATE
	AREAS
	AREAS CHECKED

BY	DATE

MODEL: PR_RAMPD_IDOT - 514+00.00 [Sheet]
FILE NAME: W:\191-172 IDOT_197034_I57_StructureReplacement\CADD_SHEETS_ORD\017_Cross Sections\d7_p-97-047-12_cross_sections_Ramp_D.dgn

BLA, Inc.


USER NAME = PCheron	DESIGNED -	REVISED -
	DRAWN -	REVISED -
	CHECKED -	REVISED -
PLOT DATE = 12/17/2024	DATE -	REVISED -


STATE OF ILLINOIS
DEPARTMENT OF TRANSPORTATION


I-57 OVER D&EIRR & US ROUTE 45
RAMP D CROSS SECTIONS


SCALE: H: 1"=10' V: 1"=5' | SHEET 8 OF 11 SHEETS | STA. 514+00.00 | TO STA. 516+00.00

F.A.I. RTE.	SECTION	COUNTY	TOTAL SHEETS	SHEET NO.
57	(18-1VB, 18-20HB)B	CUMBERLAND	414	411
		CONTRACT NO. 74597		
	ILLINOIS	FED. AID PROJECT		

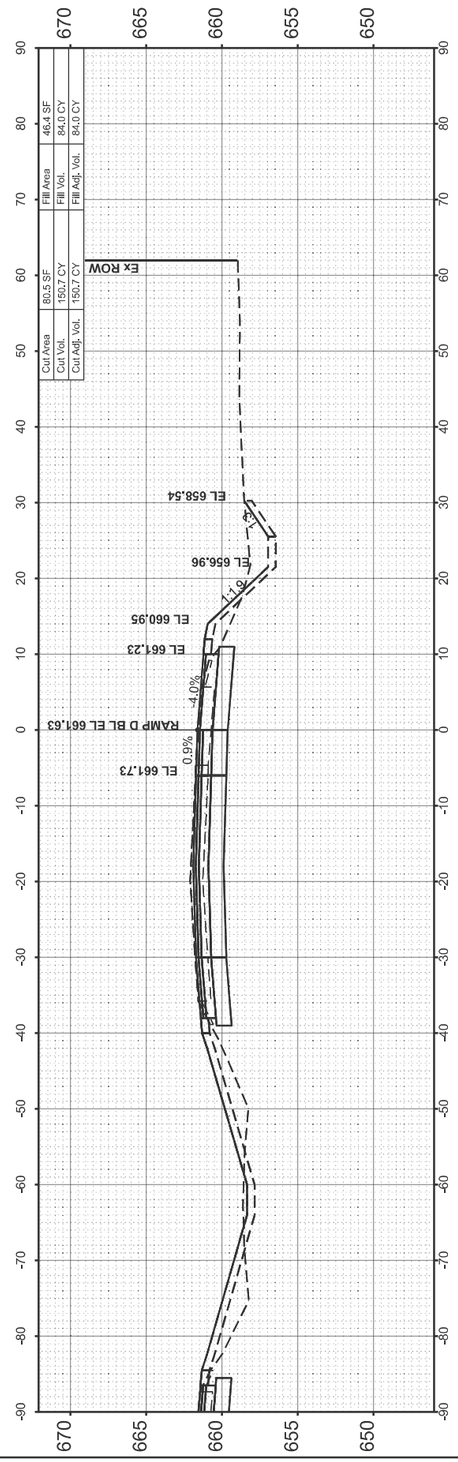

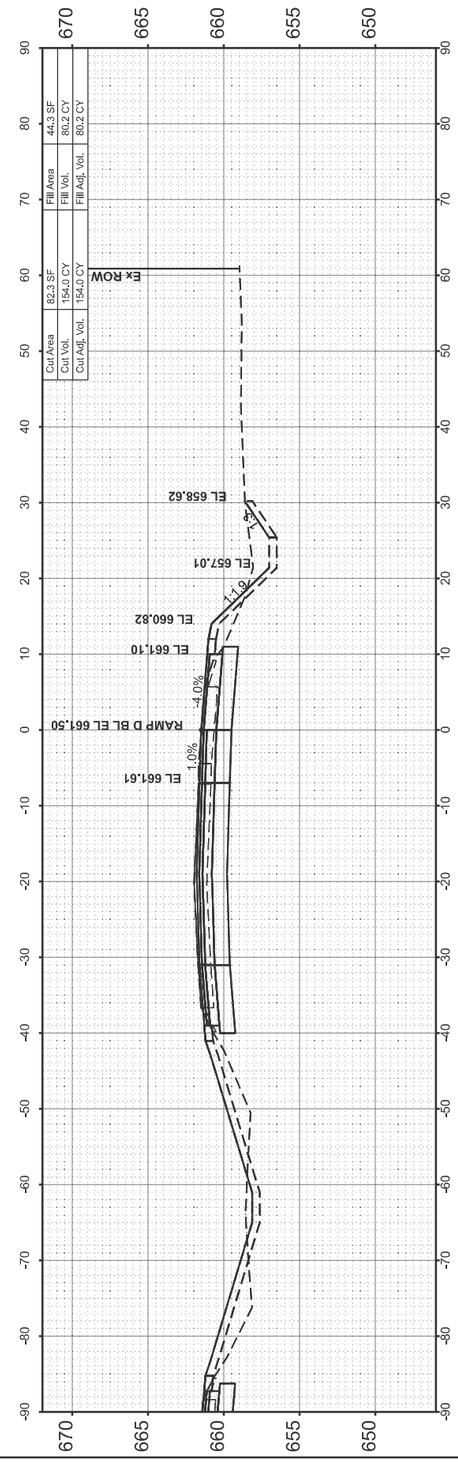

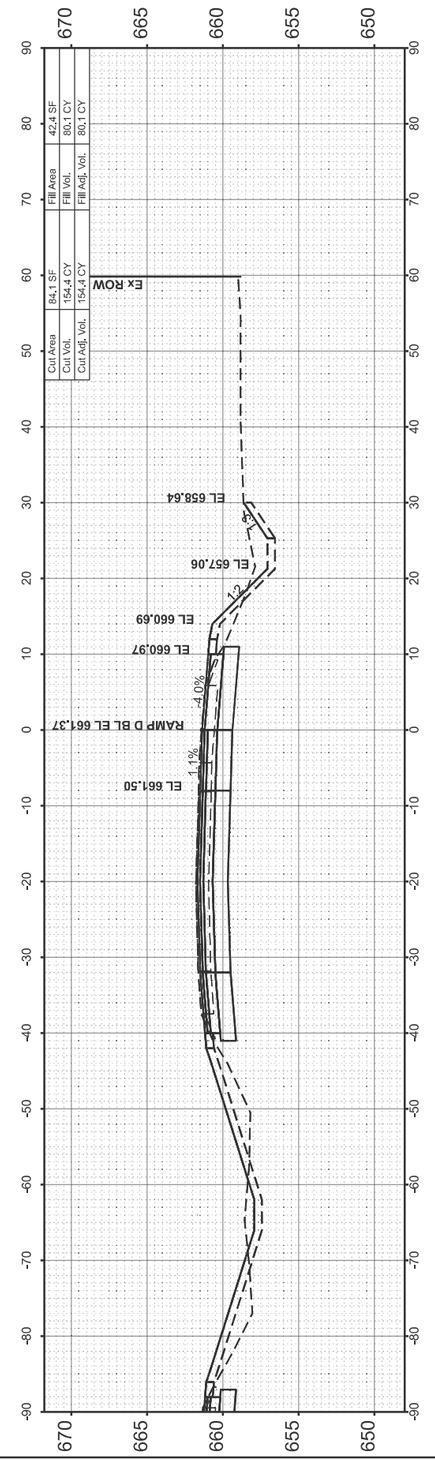

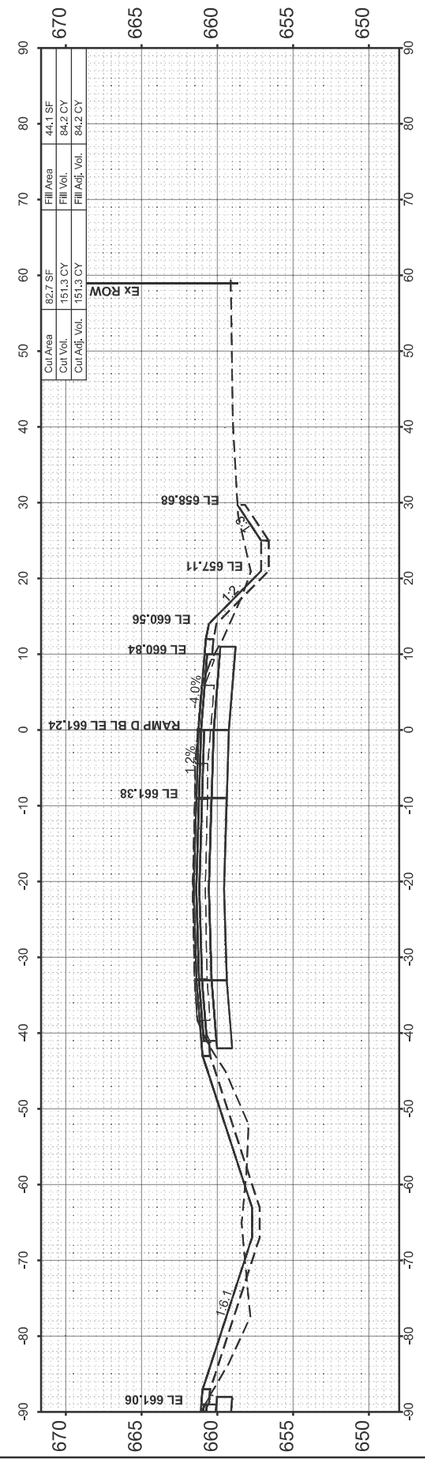

FINAL SURVEY	SURVEYED	BY	DATE
	PLOTTED		
NOTE BOOK	TEMPLATE		
NO.	AREAS		
	AREAS CHECKED		

ORIGINAL SURVEY	SURVEYED	BY	DATE
	PLOTTED		
NOTE BOOK	TEMPLATE		
NO.	AREAS		
	AREAS CHECKED		

MODEL: PR_RAMPD_IDOT - 516+50.00 [Sheet]
FILE NAME: W:\191-172 IDOT_197034_I57_StructureReplacement\CADD_SHEETS_ORD\017_Cross Sections\d7_p-97-047-12_cross_sections_Ramp_D.dgn

BLA, Inc.


USER NAME = PCheron	DESIGNED -	REVISED -
	DRAWN -	REVISED -
	CHECKED -	REVISED -
PLOT DATE = 12/17/2024	DATE -	REVISED -


STATE OF ILLINOIS
DEPARTMENT OF TRANSPORTATION


I-57 OVER D&EIRR & US ROUTE 45
RAMP D CROSS SECTIONS


SCALE: H: 1"=10' V: 1"=5' | SHEET 9 OF 11 SHEETS | STA. 516+50.00 | TO STA. 518+00.00

F.A.I. RTE.	SECTION	COUNTY	TOTAL SHEETS	SHEET NO.
57	(18-1VB, 18-20HB)B	CUMBERLAND	414	412
		CONTRACT NO. 74597		
	ILLINOIS	FED. AID PROJECT		

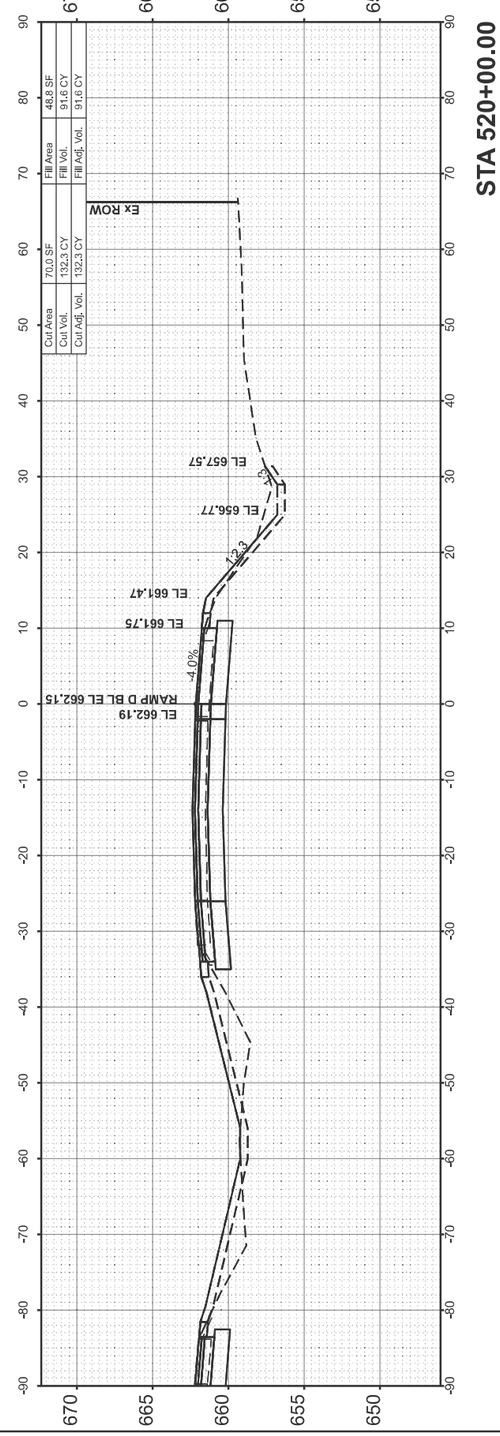

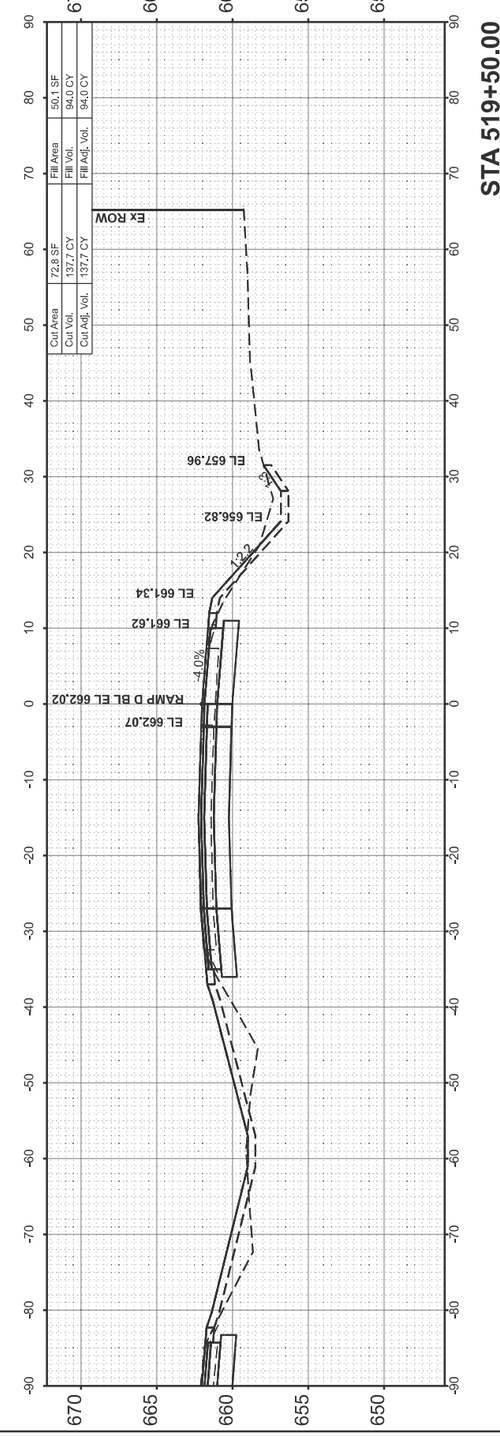

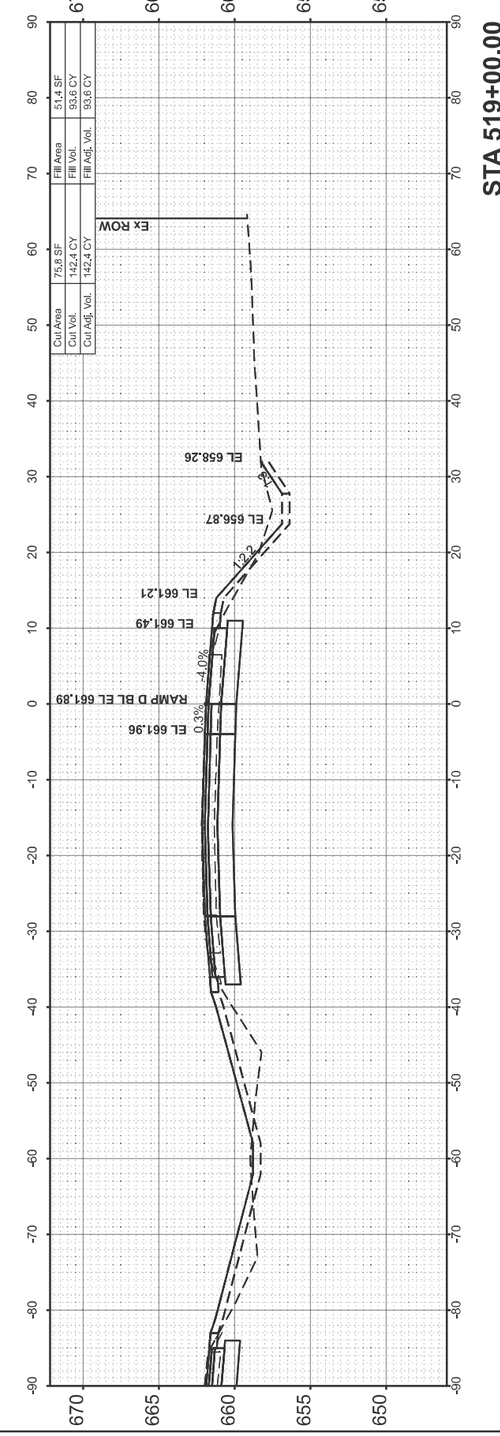

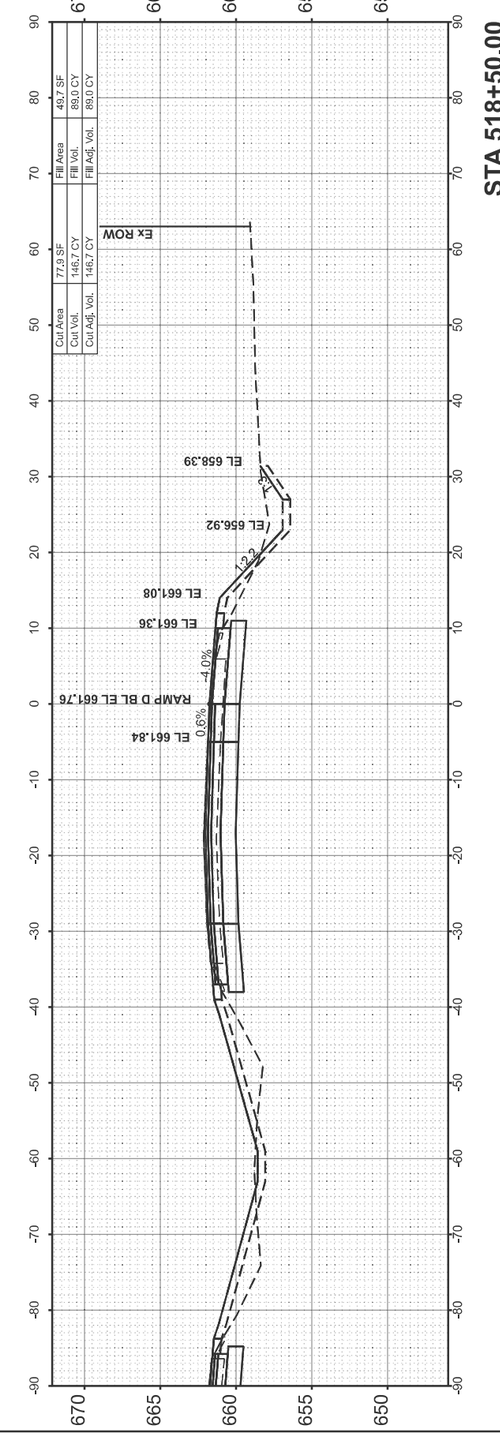

ORIGINAL SURVEY

FINAL SURVEY		BY	DATE
NOTE BOOK	SURVEYED		
	PLOTTED		
	TEMPLATE		
NO.	AREAS		
	AREAS CHECKED		

MODEL: PR_RAMPD_IDOT - 518+50.00 [Sheet]
FILE NAME: W:\191-172 IDOT_197034_I57_StructureReplacement\CADD_SHEETS_ORD\017_Cross Sections\d7_p-97-047-12_cross_sections_Ramp_D.dgn

BLA, Inc.


USER NAME = PCheron	DESIGNED -	REVISED -
	DRAWN -	REVISED -
	CHECKED -	REVISED -
PLOT DATE = 12/17/2024	DATE -	REVISED -


STATE OF ILLINOIS
DEPARTMENT OF TRANSPORTATION

I-57 OVER D&EIRR & US ROUTE 45
RAMP D CROSS SECTIONS

SCALE: H: 1"=10'
V: 1"=5'
SHEET 10 OF 11 SHEETS
STA. 518+50.00 TO STA. 520+00.00

F.A.I. RTE.	SECTION	COUNTY	TOTAL SHEETS	SHEET NO.
57	(18-1VB, 18-20HB)B	CUMBERLAND	414	413
		CONTRACT NO. 74597		
	ILLINOIS	FED. AID PROJECT		

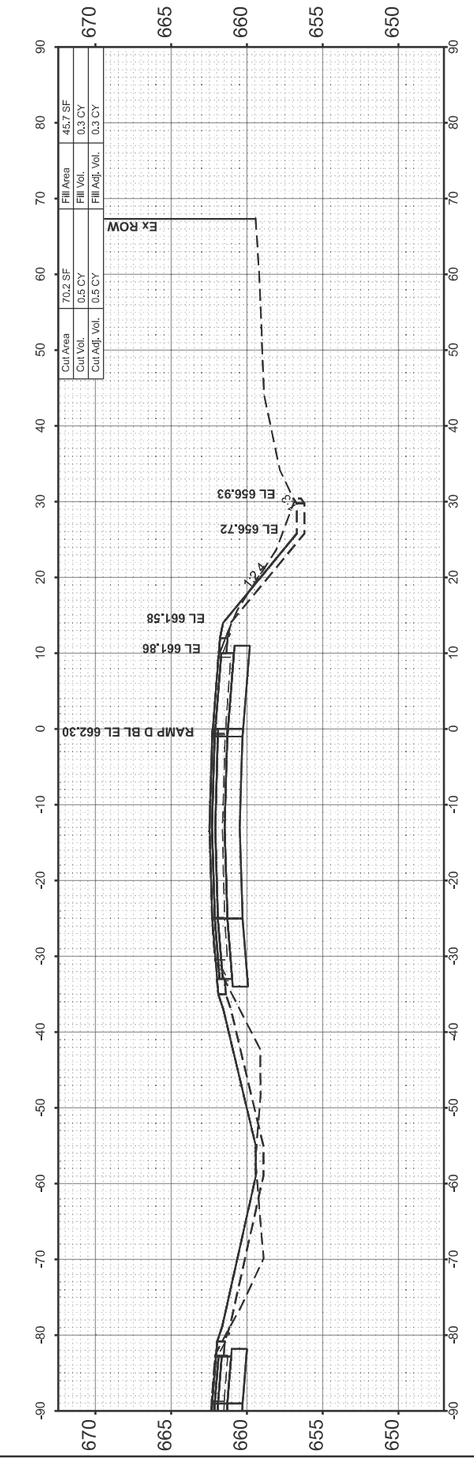

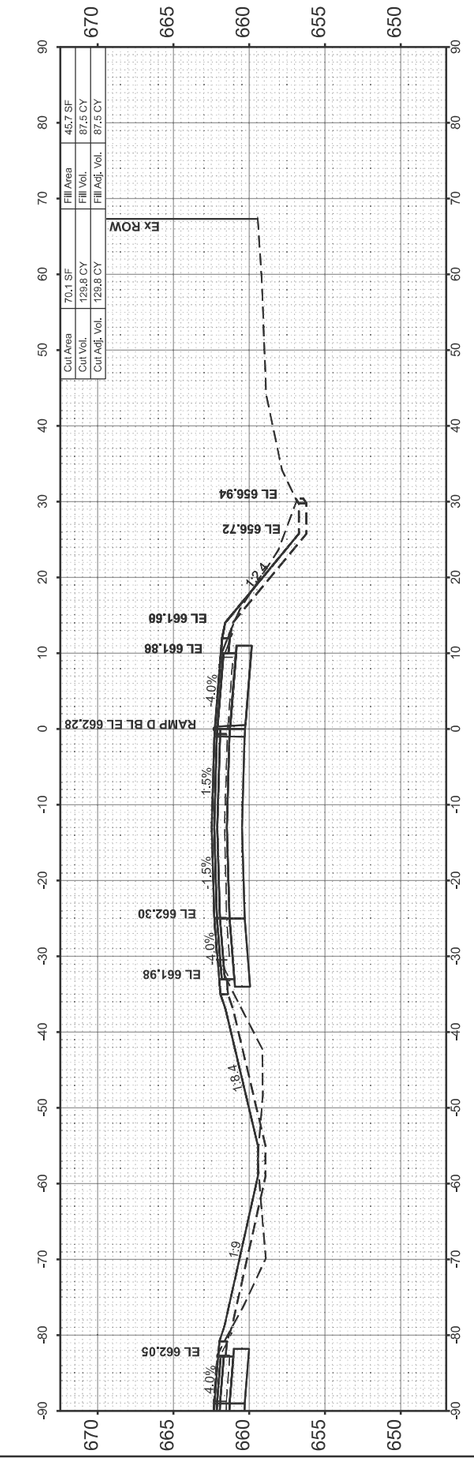

FINAL SURVEY		BY	DATE
NOTE BOOK	SURVEYED		
	PLOTTED		
	TEMPLATE		
	AREAS		
NO.	AREAS CHECKED		

ORIGINAL SURVEY		BY	DATE
NOTE BOOK	SURVEYED		
	PLOTTED		
	TEMPLATE		
	AREAS		
NO.	AREAS CHECKED		

MODEL: PR_RAMPD_IDOT - 520+50.00 [Sheet]
FILE NAME: W:\191-172 IDOT_197034_I57_StructureReplacement\CADD_SHEETS_ORD\017_Cross Sections\d7_p-97-047-12_cross_sections_Ramp_D.dgn

BLA, Inc.

USER NAME = PCheron	DESIGNED -	REVISED -
	DRAWN -	REVISED -
	CHECKED -	REVISED -
PLOT DATE = 12/17/2024	DATE -	REVISED -

STATE OF ILLINOIS
DEPARTMENT OF TRANSPORTATION

I-57 OVER D&EIRR & US ROUTE 45
RAMP D CROSS SECTIONS

SCALE: H: 1"=10' V: 1"=5' | SHEET 11 OF 11 SHEETS | STA. 520+50.00 | TO STA. 520+50.18

F.A.I. RTE.	SECTION	COUNTY	TOTAL SHEETS	SHEET NO.
57	(18-1VB, 18-20HB)B	CUMBERLAND	414	414
		CONTRACT NO. 74597		
	ILLINOIS	FED. AID PROJECT		