FINAL SURVEY		BY	DATE
	SURVEYED		
	PLOTTED		
NOTE BOOK	TEMPLATE		
	AREAS		
NO.	AREAS CHECKED		

ORIGINAL SURVEY		BY	DATE
	SURVEYED		
	PLOTTED		
NOTE BOOK	TEMPLATE		
	AREAS		
NO.	AREAS CHECKED		

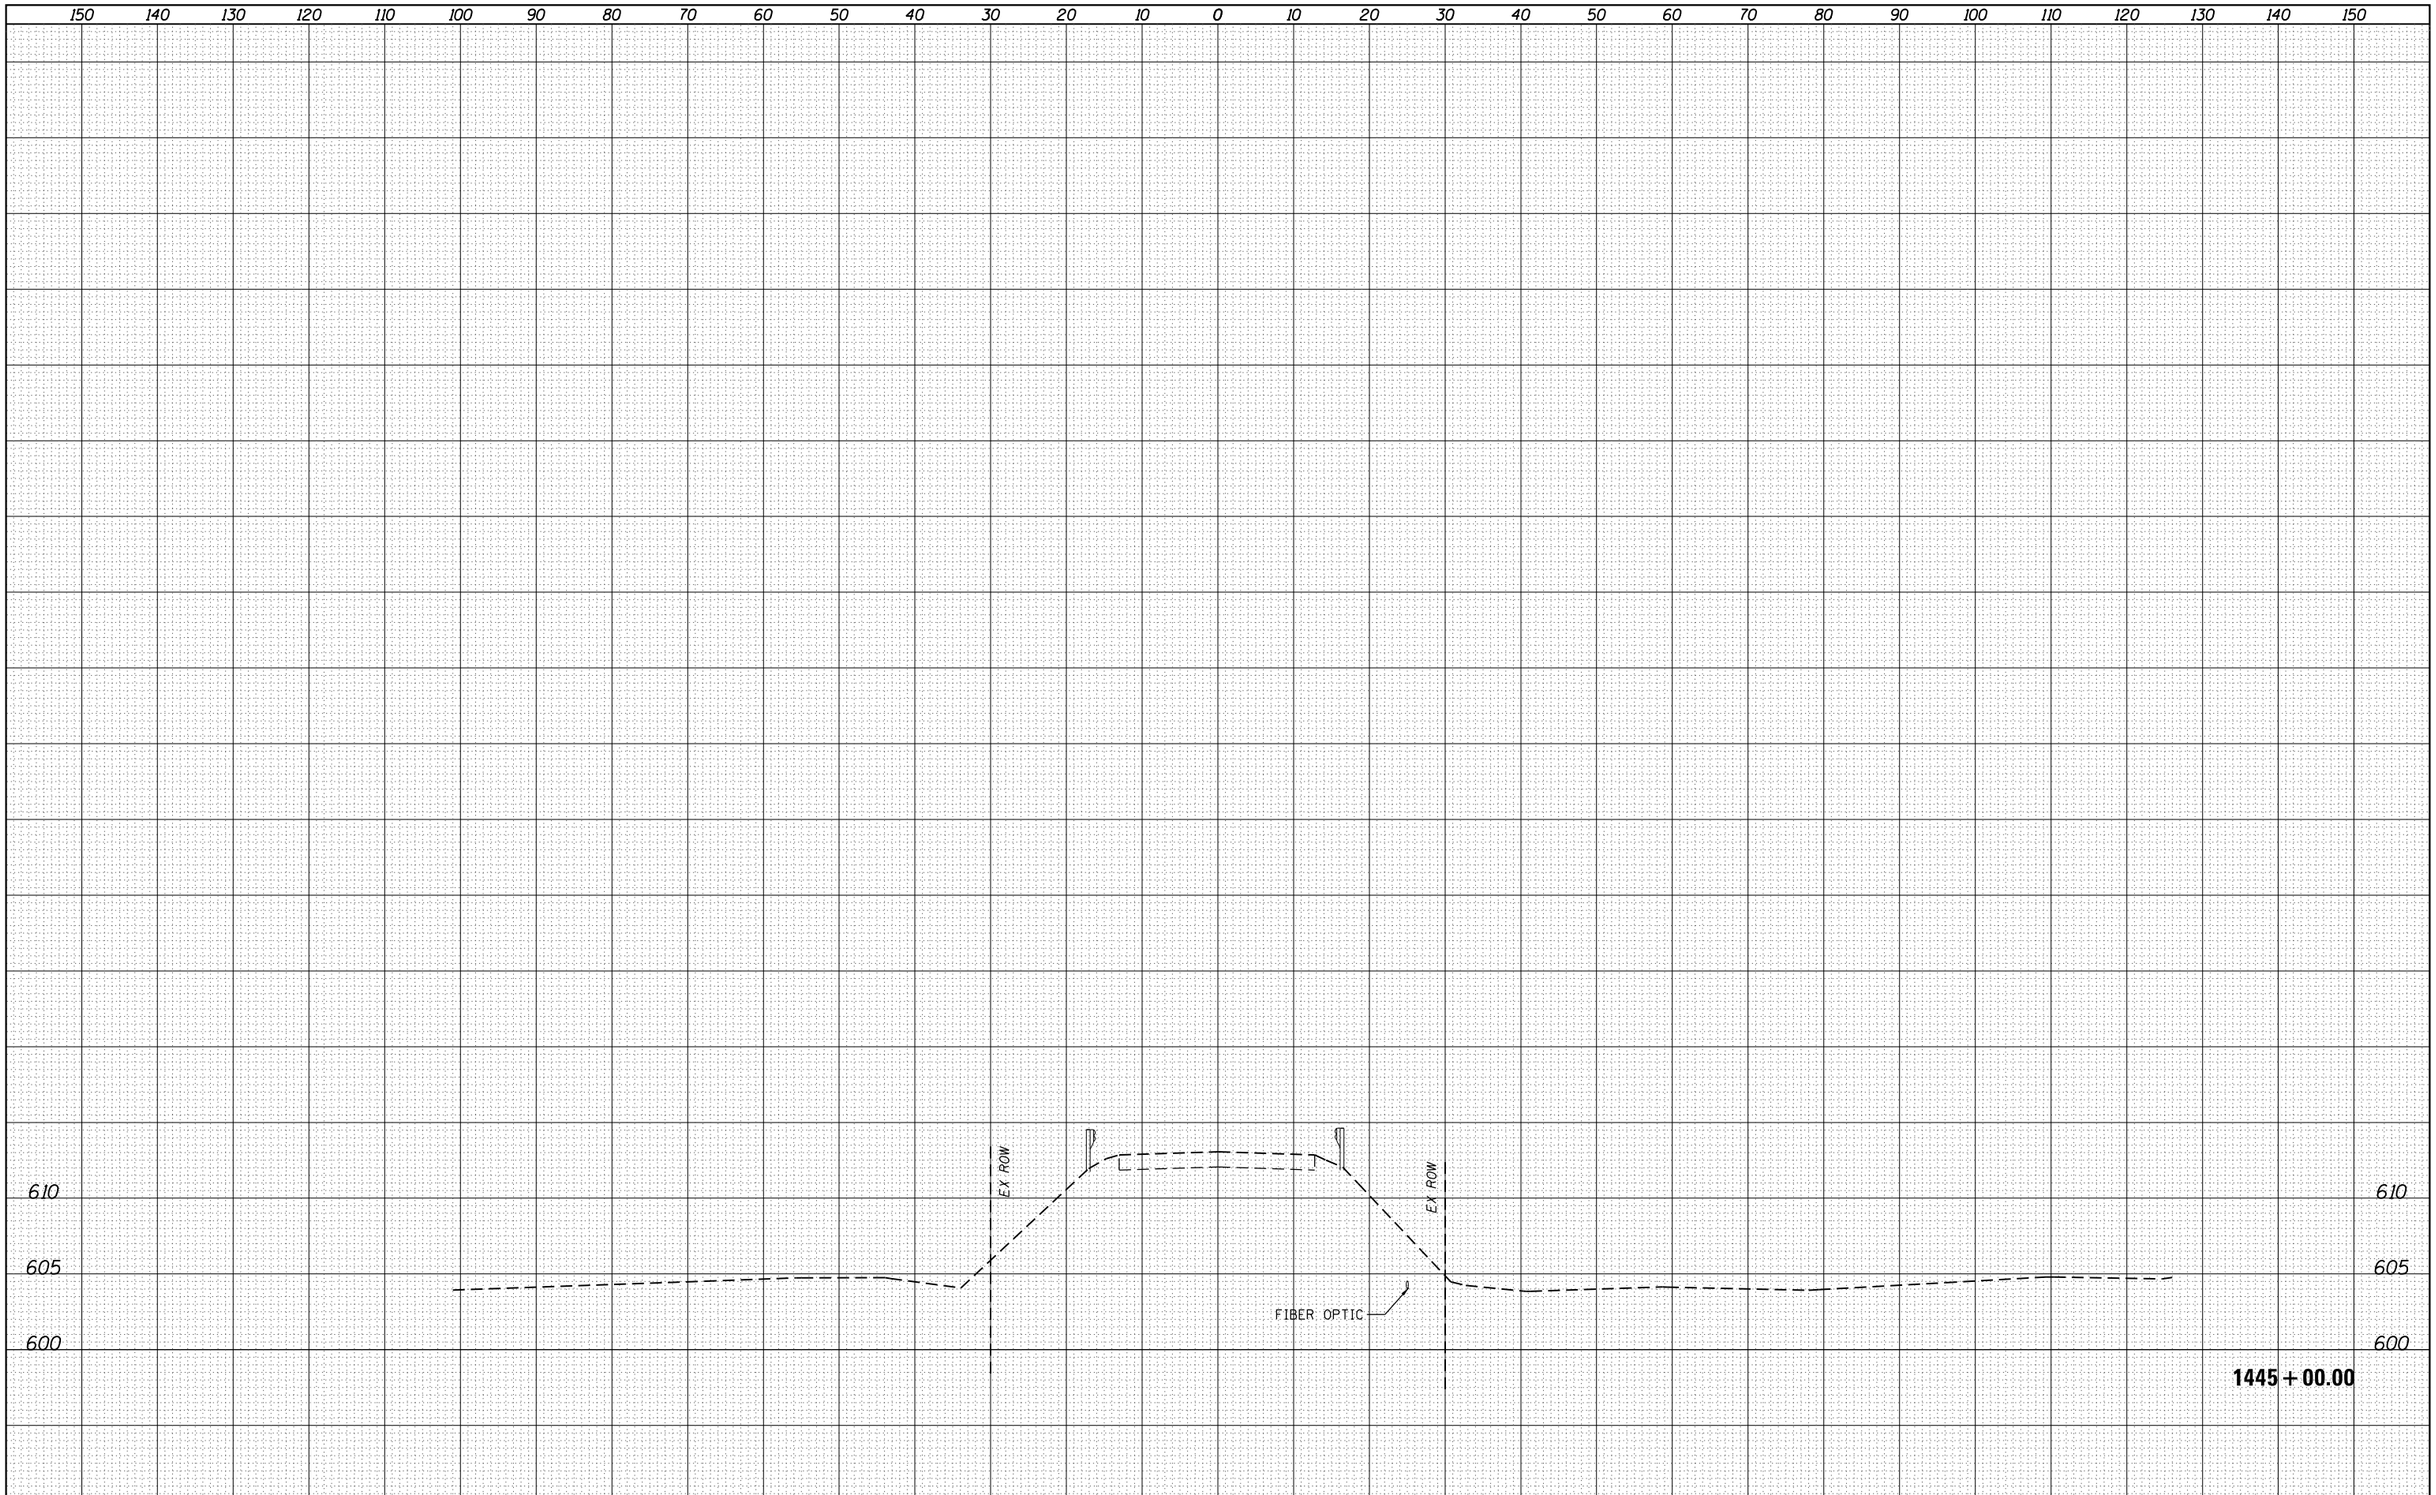

FILE NAME = pw:\\planroom.dot.illinois.gov:PWIDOT\Documents\IDOT Offices\District 4\Projects\D4_68758\CADDRAWING\sheets\Chapter\D468758-sht-xsshu.dgn	USER NAME = jacobsmr	DESIGNED - CHASTAIN	REVISED -
		DRAWN -	REVISED -
	PLOT SCALE = 20.0000 ' / in.	CHECKED - CAS	REVISED -
Default	PLOT DATE = 5/10/2019	DATE - 5/17	REVISED -

STATE OF ILLINOIS
DEPARTMENT OF TRANSPORTATION

CROSS SECTIONS
ILLINOIS ROUTE 78

SCALE: | SHEET OF SHEETS | STA. 1445+00.00 TO STA.1446+00.00

F.A. RTE.	SECTION	COUNTY	TOTAL SHEETS	SHEET NO.
22	48(B-1)BR;CR)	KNOX	94	94
		CONTRACT NO. 68758		

ILLINOIS FED. AID PROJECT