EXISTING CONTOUR
PROPOSED CONTOUR
EDGE OF MINE REFUSE
CONSTRUCTION LIMITS
EDGE OF ROAD
TREELINE
EDGE OF WATER
SURVEY CONTROL POINT
B-1 BORING

Legend

Old Sowerby Mine

N

0 50 100
SCALE IN FEET

Traverse Layout Data

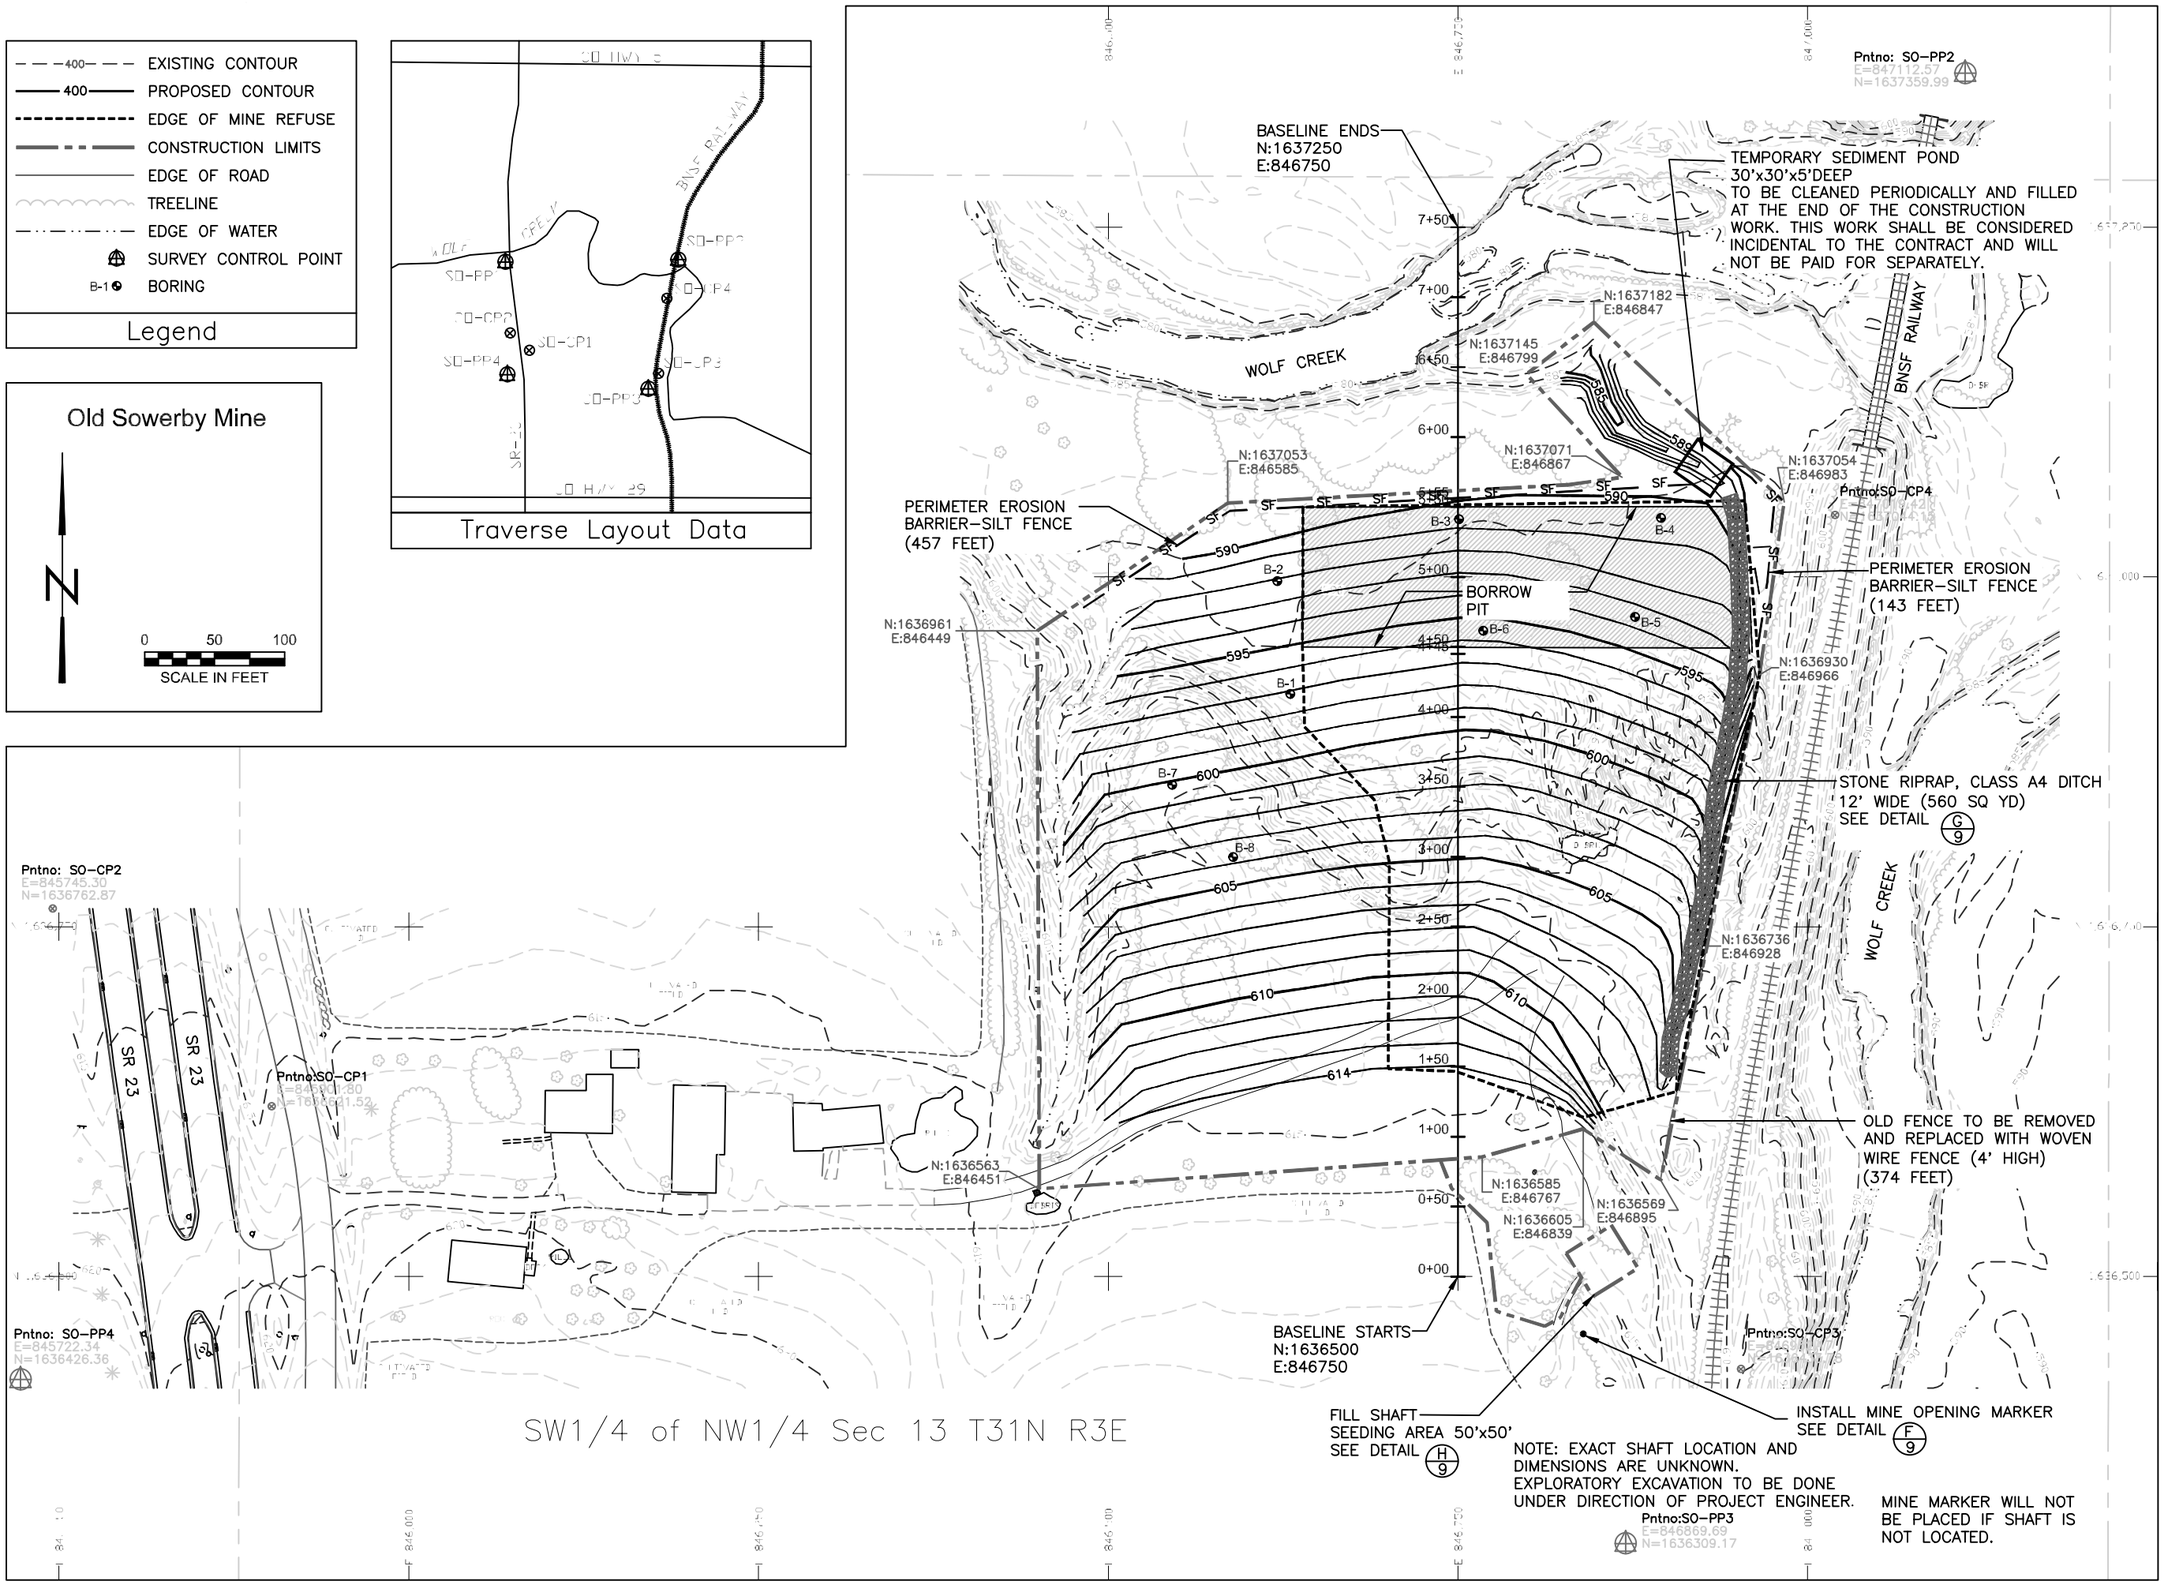

State of Illinois
Department of Natural Resources

Old Sowerby Mine Group
Reclamation Project
AML-GLsE-1804
LaSalle & Livingston Counties

Drawn By:	V. PATEL	Date: 11/2018
Drawn By:	I. Faught	5/2019
Checked By:	I. Faught	5/2019

Existing & Proposed Conditions

Sheet 5 of 9