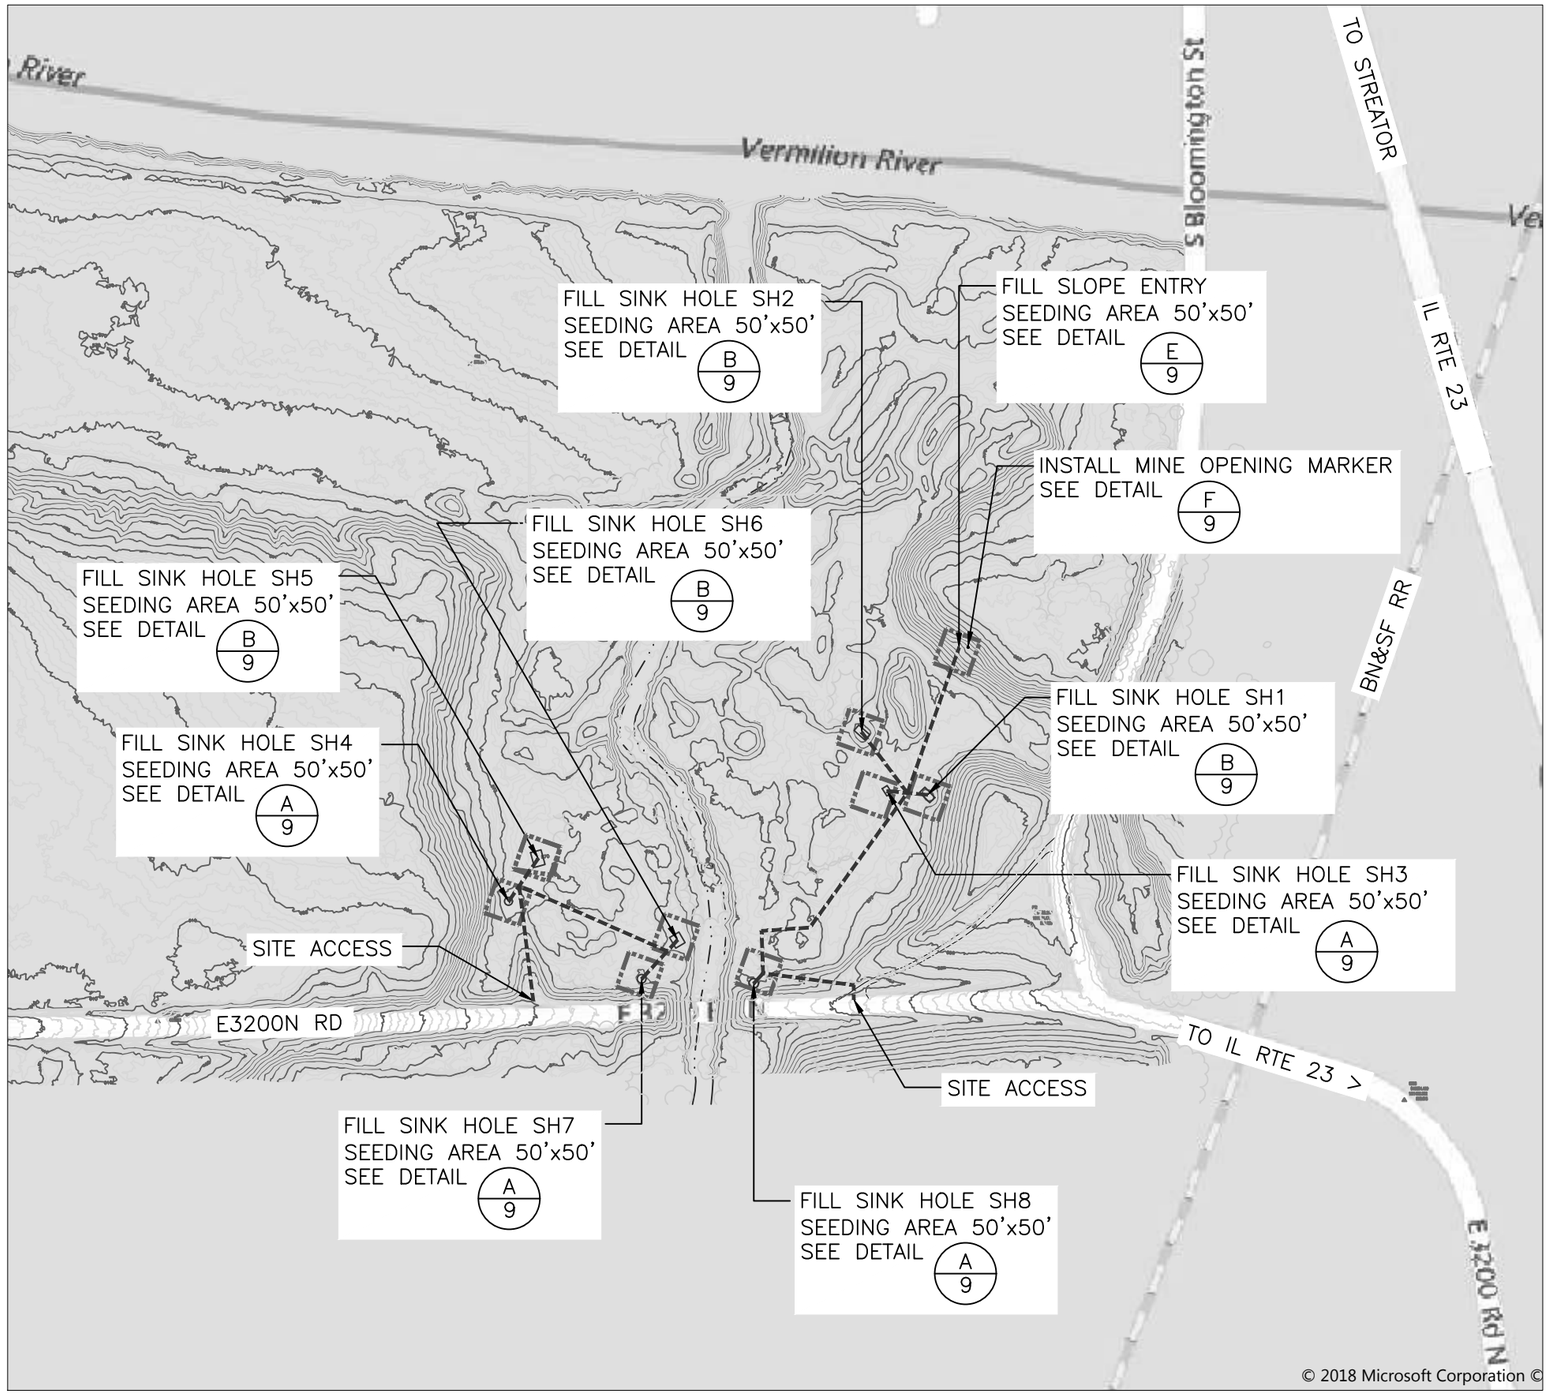

400	EXISTING CONTOUR
	CONSTRUCTION LIMITS
	ACCESS ROAD
	EDGE OF ROAD
	TREELINE
	EDGE OF WATER

Legend

Moon Creek Openings

N

0 100 200

SCALE IN FEET

State of Illinois
Department of Natural Resources

Old Sowerby Mine Group
Reclamation Project
AML-GLsE-1804
LaSalle & Livingston Counties

Drawn By: V. PATEL Date: 11/2018
Checked By: T. Faught 5/2019

Existing & Proposed Conditions

Sheet 4 of 9