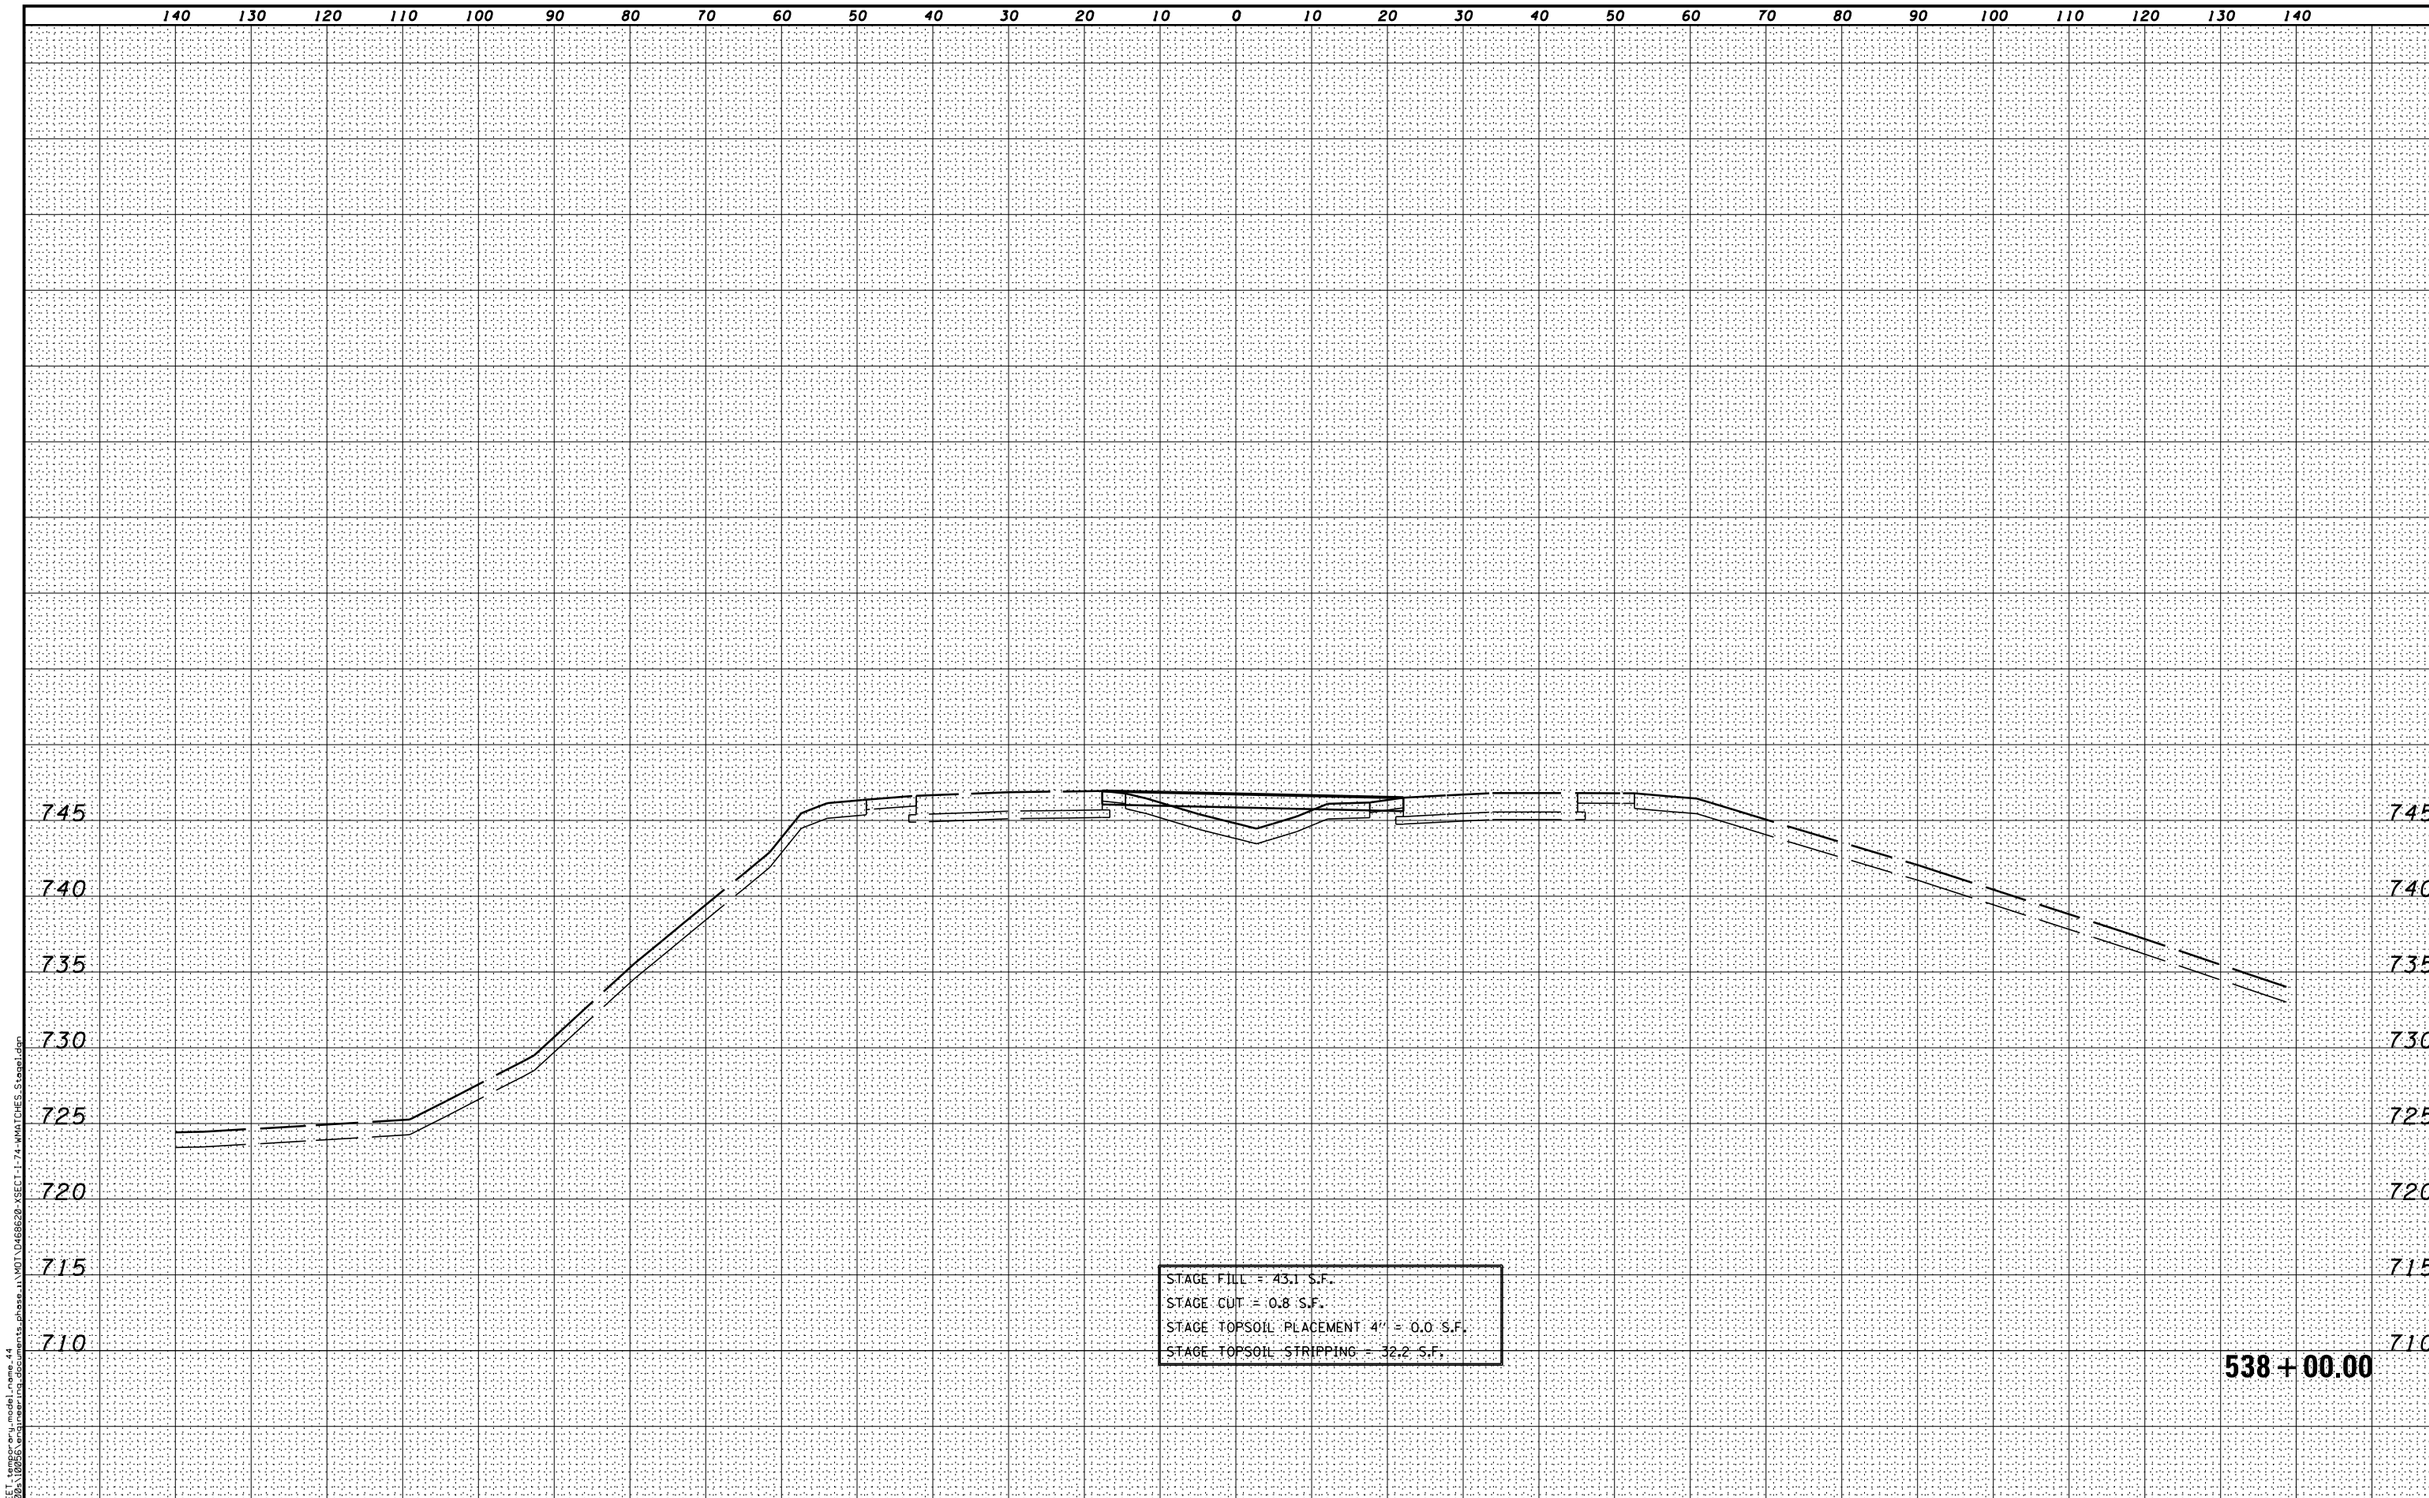

MODEL NAME:XS_SHEET_engineering_model-name_44
DESIGN FILE:x:\10260v\contracts\68620\documents_phase_ii\MOT\D468620-XSECT-I-74-WMATCHES_Stage1.dgn

FILE NAME = ...\D468620-XSECT-I-74-WMATCHES_Stage1.dgn	DESIGNED -	REVISED -	benesch engineers · scientists · planners
USER NAME = eanderson	DRAWN -	REVISED -	STATE OF ILLINOIS DEPARTMENT OF TRANSPORTATION
PLOT DATE = 7/26/2012	CHECKED -	REVISED -	MAINTENANCE OF TRAFFIC – STAGE 1 CROSS SECTIONS – I-74
	DATE - JULY 20, 2012	REVISED -	SCALE: H 1"=10',V 1"=5' SHEET NO. 44 OF 80 SHEETS STA. 538+00.00 TO STA. 538+00.00

F.A.I. RTE.	SECTION	COUNTY	TOTAL SHEETS	SHEET NO.
•	90-[14R;(14HB-4,14,14HVB)BR]	TAZEWELL	2433	419
		CONTRACT NO. 68620		
	ILLINOIS FED. AID PROJECT			

• 74 & 155