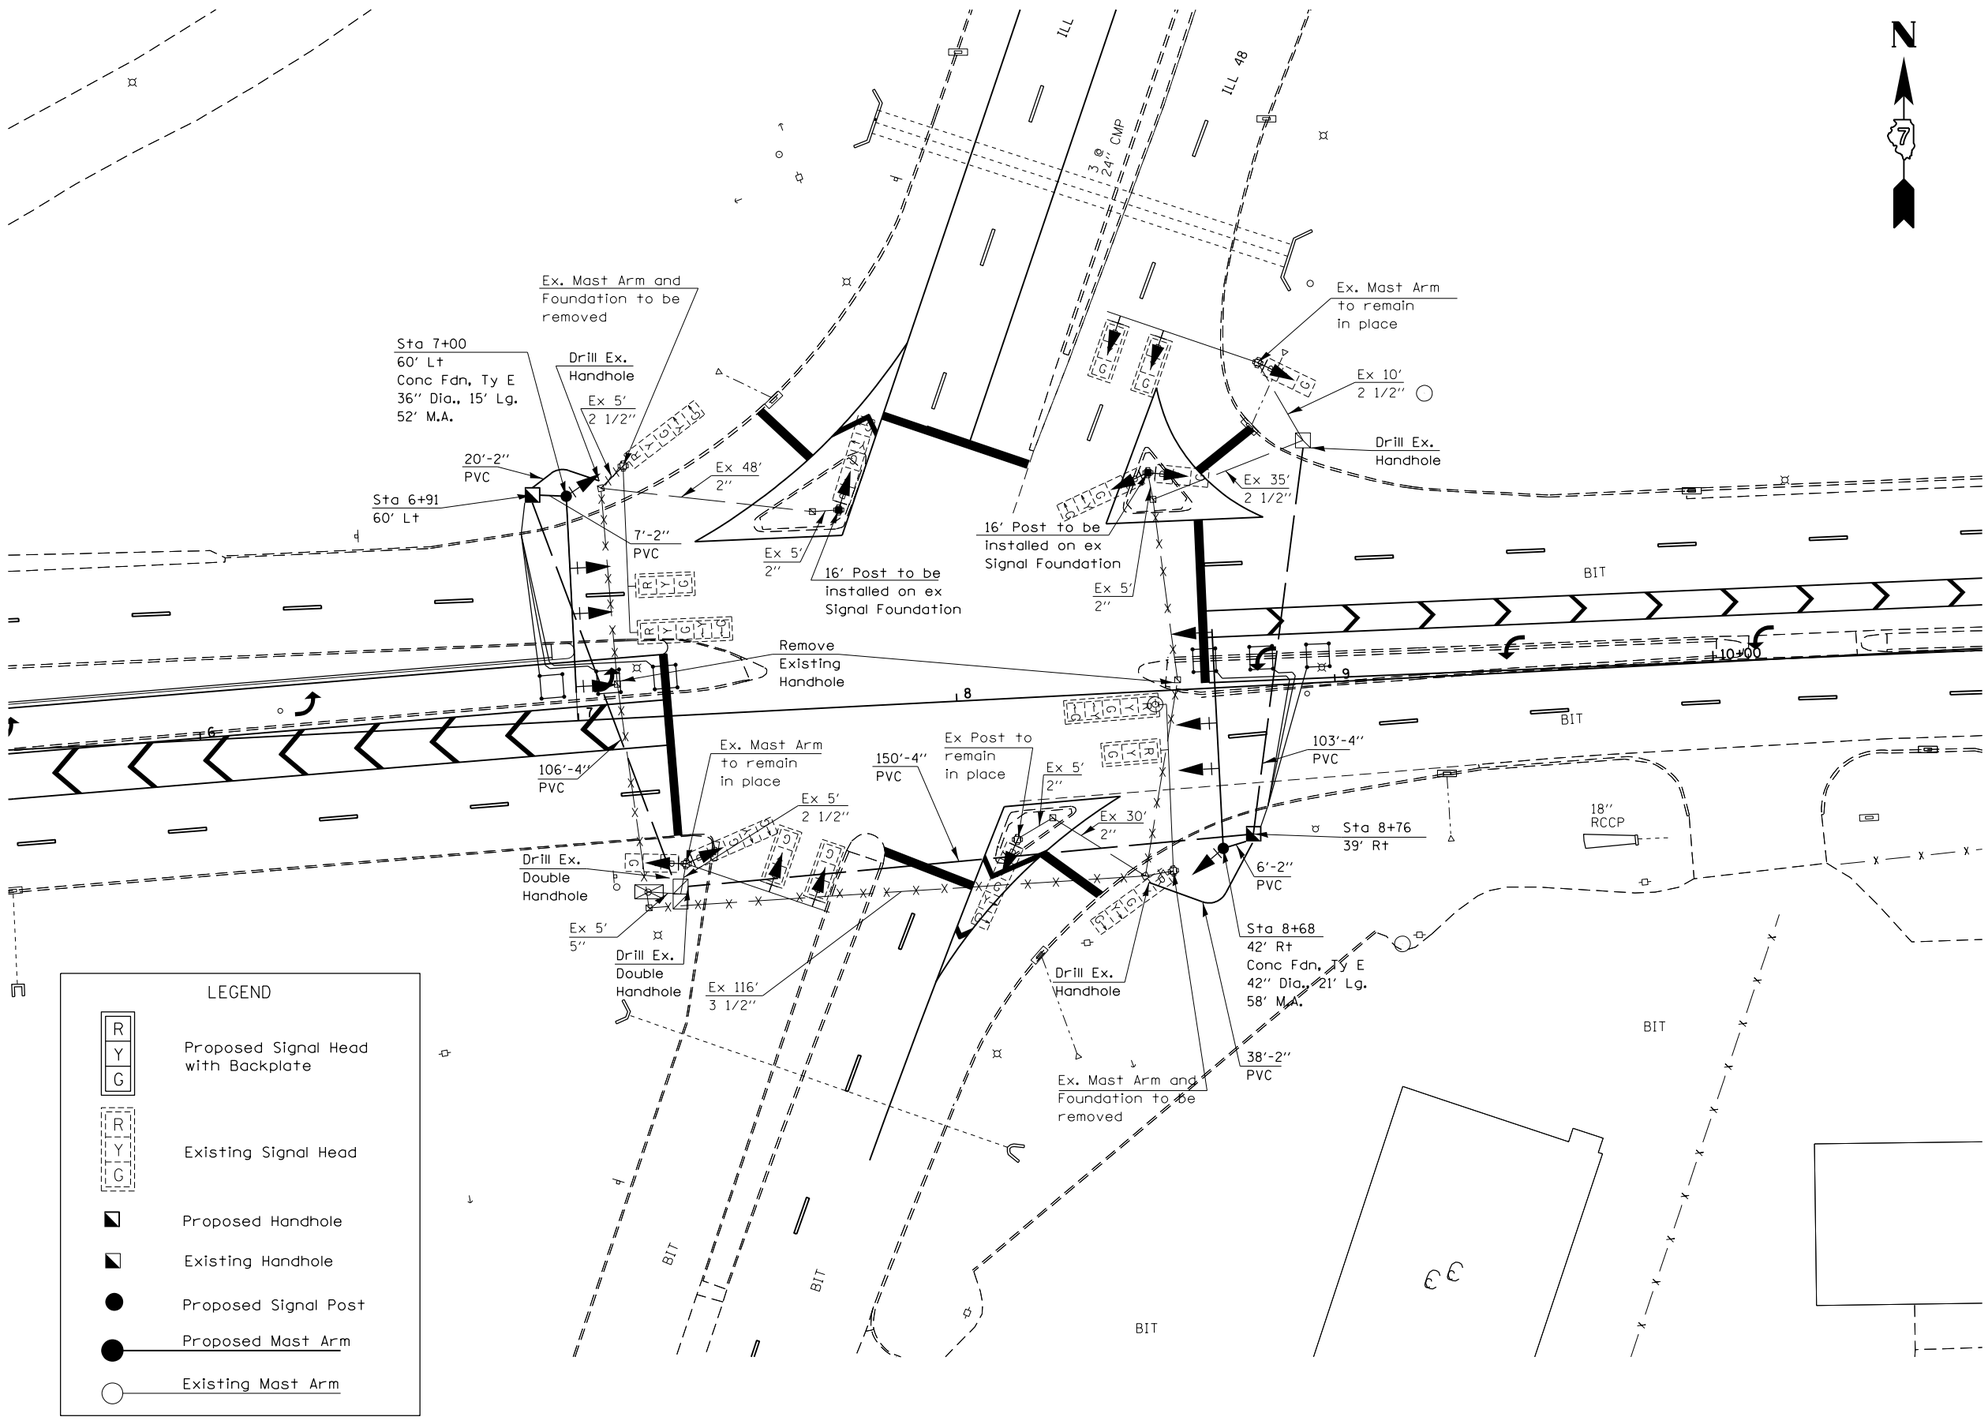

FILE NAME = c:\pw_work\pwidot\steffenmk\d0247536\D774510-sht-ts.dgn	USER NAME = steffenmk	DESIGNED -	REVISED -
		DRAWN -	REVISED -
	PLOT SCALE = 40.0000 ' / in.	CHECKED -	REVISED -
	PLOT DATE = 6/29/2012	DATE -	REVISED -

STATE OF ILLINOIS
DEPARTMENT OF TRANSPORTATION

SIGNAL LAYOUT
INTERSECTION OF PERSHING AVE & 22nd STREET

SCALE: | SHEET OF SHEETS | STA. TO STA.

F.A.P. RTE.	SECTION	COUNTY	TOTAL SHEETS	SHEET NO.
320	126N	Macon	39	23

CONTRACT NO. 74510

ILLINOIS FED. AID PROJECT