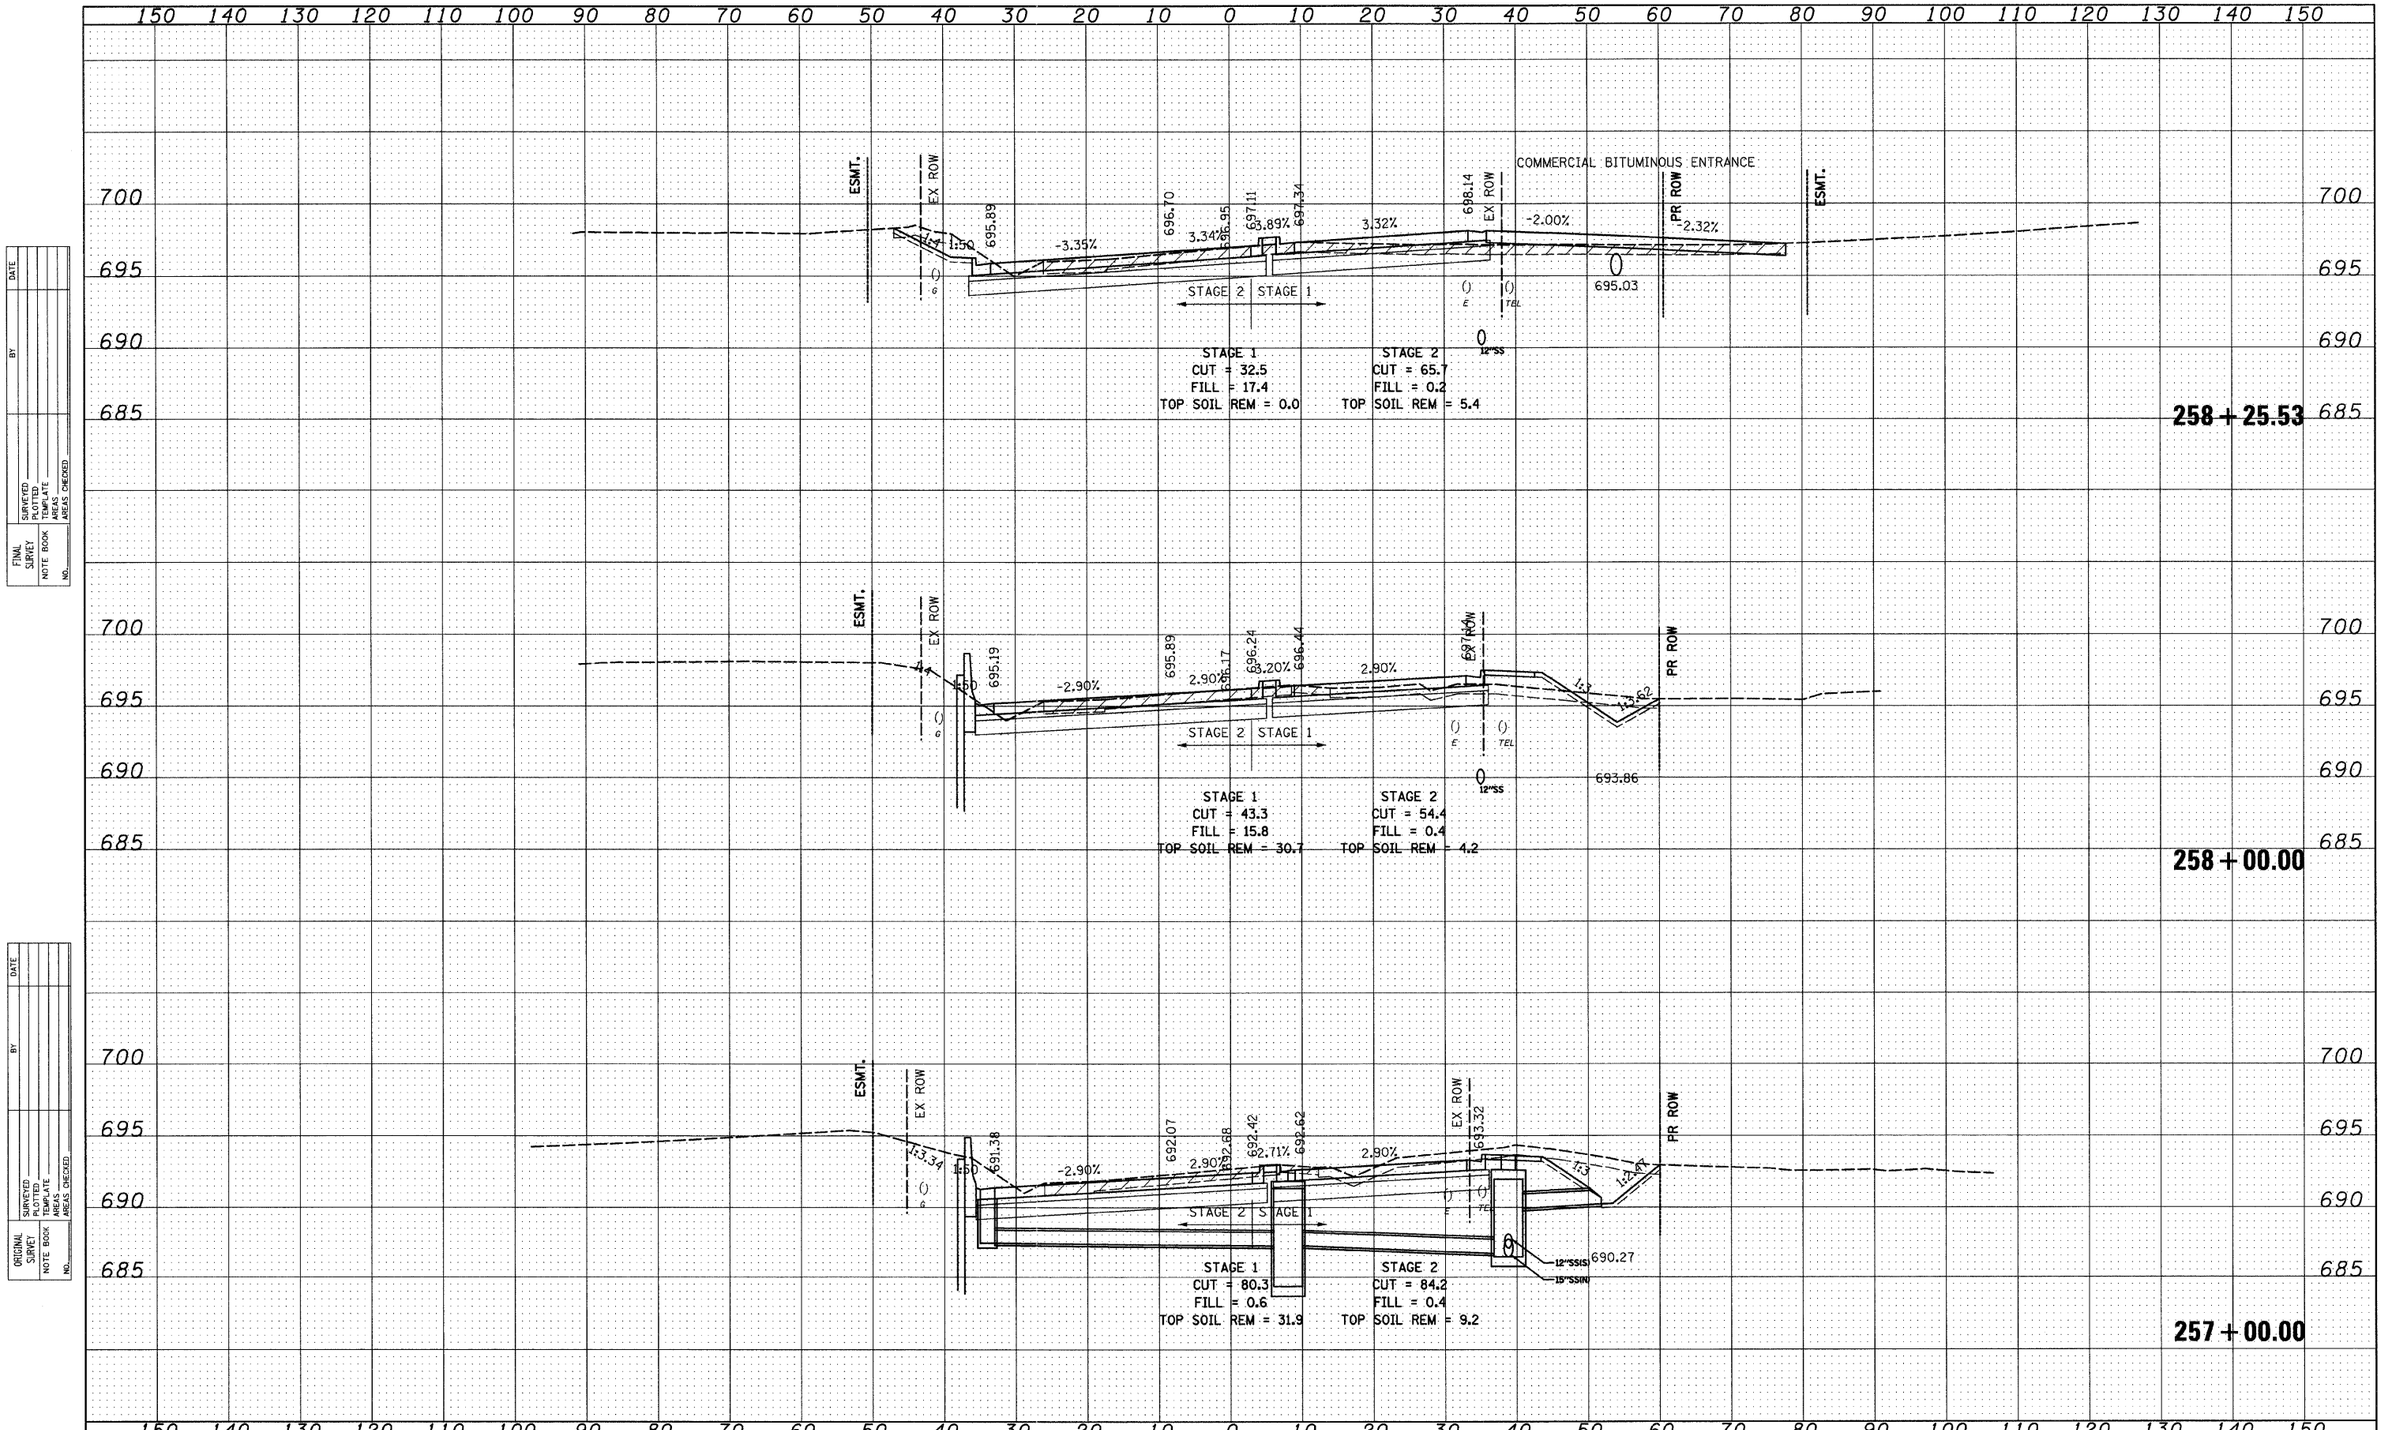

FINAL SURVEY	BY	DATE
SURVEYED		
PLOTTED		
NOTE BOOK	TEMPLATE	
NO.	AREAS CHECKED	

ORIGINAL SURVEY	BY	DATE
SURVEYED		
PLOTTED		
NOTE BOOK	TEMPLATE	
NO.	AREAS CHECKED	

FILE NAME =	USER NAME = IDOT	DESIGNED - PDK	REVISED -
I:\102901\CADD Sheets\sht-xsec-IL21-12-16-10_work.dgn		DRAWN - GAP	REVISED -
	PLOT SCALE = 10.0005 ' / IN.	CHECKED - MRH	REVISED -
	PLOT DATE = 8/11/2011	DATE - 12/22/2010	REVISED -

STATE OF ILLINOIS
DEPARTMENT OF TRANSPORTATION

IL RTE 21
CROSS SECTIONS

SCALE: | SHEET NO. OF SHEETS | STA. 257+00.00 TO STA. 258+25.53

F.A. RTE.	SECTION	COUNTY	TOTAL SHEETS	SHEET NO.
330	128R-3	LAKE	518	458
		CONTRACT NO. 60953		
	ILLINOIS FED. AID PROJECT			