INDEX OF SHEETS

1	COVER SHEET
2	INDEX OF SHEETS, HIGHWAY STANDARDS, GENERAL NOTES, & COMMITMENTS
3	SUMMARY OF QUANTITIES & SIGN DETAILS
4-6	TRAFFIC CONTROL & PROTECTION PLAN
7-15	STRUCTURE PLANS

GENERAL NOTES

1. THE STANDARDS AND REVISION NUMBERS SHALL APPLY TO THIS PROJECT.

2. THE CONTRACTOR SHALL VERIFY ALL DIMENSIONS AND CONDITIONS IN THE FIELD PRIOR TO CONSTRUCTION AND ORDERING MATERIALS.

3. ILLINOIS STATE LAW REQUIRES A 48-HOUR NOTICE BE GIVEN TO UTILITIES WITHIN THE PROJECT AREA BEFORE DIGGING. FIELD MARKING OF FACILITIES MAY BE OBTAINED BY CONTACTING J.U.L.I.E. OR FOR NON-MEMBERS, THE UTILITY COMPANY DIRECTLY. AGENCIES KNOWN TO HAVE FACILITIES WITHIN THE PROJECT AREA ARE AS FOLLOWS:

   - AT&T ILLINOIS
   - BUCKEYE PARTNERS L.P.--WOOD RIVER PIPELINE
   - CHARTER COMMUNICATION, INC.
   - VILLAGE OF GLEN CARBON
   - ILLINOIS AMERICAN WATER COMPANY
   - MADISON COUNTY SPECIAL SERVICE AREA#1
   - MITCHELL PUBLIC WATER DISTRICT
   - PONTOON BEACH PUBLIC WATER DISTRICT

   MEMBERS OF J.U.L.I.E CALL TOLL FREE (800) 892-0123 OR 811 AND ARE INDICATED BY •. NON-J.U.L.I.E. MEMBERS MUST BE NOTIFIED INDIVIDUALLY.

4. NO SURVEY WAS PERFORMED FOR THIS PROJECT. THE STATIONING AND TOPOGRAPHY SHOWN ARE APPROXIMATE AND WERE CREATED USING MICROFILM.

5. COVER ALL 65 MPH SPEED LIMIT SIGNS FOR THE EB LANES THAT ARE LOCATED WEST OF THE PROJECT. THE INTENT IS TO MAINTAIN A 55 MPH SPEED LIMIT FROM THE MISSOURI-ILLINOIS BORDER THROUGH THE PROJECT LOCATION. COST INCLUDED WITH "TRAFFIC CONTROL AND PROTECTION STANDARD 701411 (SPECIAL)".

6. THE CONTRACTOR SHALL TAKE ALL PRECAUTIONS NECESSARY TO PREVENT ANY DEBRIS FROM FALLING ONTO LANES OPEN TO TRAFFIC BELOW THE BRIDGE.

7. THREE CHANGEABLE MESSAGE SIGNS SHALL BE PROVIDED FOR THIS PROJECT, ONE ON I-270 AND TWO ON IL 111.

8. LANE CLOSURES ON I-270 ARE FOR INSTALLING AND REMOVING TEMPORARY CONCRETE BARRIER. SEE I-270 LANE RESTRICTIONS SCHEDULE AND SPECIAL PROVISIONS.

9. TOTAL CLOSURES ON IL 111 AND RAMP ARE FOR REMOVING AND INSTALLING BEAM. SEE SPECIAL PROVISIONS FOR RESTRICTIONS.

COMMITMENTS

NONE

HIGHWAY STANDARDS

000001-06	STANDARD SYMBOLS, ABBREVIATIONS AND PATTERNS
001001-02	AREAS OF REINFORCEMENT BARS
001006	DECIMAL OF AN INCH AND OF A FOOT
701411-07	LANE CLOSURE, MULTILANE AT ENTRANCE OR EXIT RAMP, FOR SPEEDS 45 MPH
701421-03	LANE CLOSURE, MULTILANE, DAY OPERATIONS ONLY, FOR SPEEDS 45 MPH TO 55 MPH
701901-01	TRAFFIC CONTROL DEVICES
704001-06	TEMPORARY CONCRETE BARRIER

701400-05

I-270 LANE RESTRICTIONS SCHEDULE

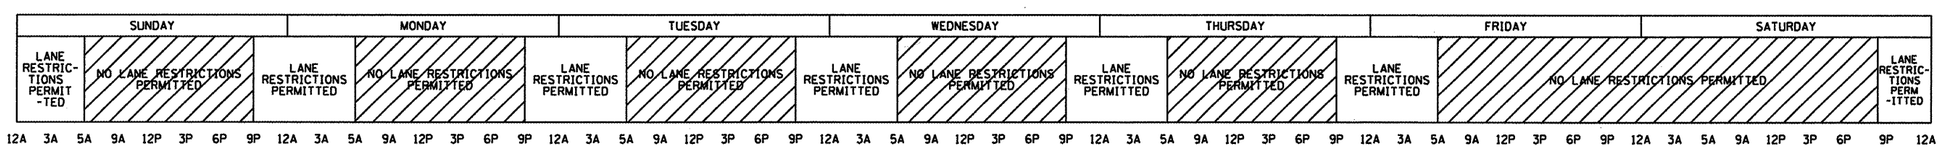

FILE NAME = c:\pw_work\pwidot\tharpr1\d8266295\d876008-sht-gennote.dgn	USER NAME = tharpr1	DESIGNED -	REVISED -	STATE OF ILLINOIS DEPARTMENT OF TRANSPORTATION	INDEX OF SHEETS, GENERAL NOTES, HIGHWAY STANDARDS, AND COMMITMENTS	F.A.I. RTE. 270	SECTION 60-3HB-1-HDF-1	COUNTY MADISON	TOTAL SHEETS 15	SHEET NO. 2
		DRAWN -	REVISED -					CONTRACT NO. 76F08		
	PLOT SCALE = 105.4831 ' / in.	CHECKED -	REVISED -			FED. ROAD DIST. NO.	ILLINOIS	FED. AID PROJECT		
	PLOT DATE = 7/7/2011	DATE -	REVISED -		SCALE: N/A / SHEET NO. 1 OF 1 SHEETS / STA. / TO STA.					